


ASSEMBLY INSTRUCTIONS:

NOTE: INSTRUCTIONS #1 THROUGH #4 ARE TO BE PERFORMED IN THE FACTORY. INSTRUCTION #5 IS TO BE PERFORMED IN THE FACTORY OR ON THE JOB SITE.


1. ATTACH ITEM 1 (7/16" ENGINEERED WOOD SHEATHING) TO ITEM 2 (STEEL DOOR FRAME - 1-1/2" CHANNEL) WITH ITEM 3 (#8 x 1-1/2" SCREWS) @ 6" O.C. AND (2) SCREWS AT EACH END OF EVERY STEEL CHANNEL AS SHOWN IN DETAIL 'B'.
2. BUTT ITEM 11 (2X3 VERTICAL PANEL SUPPORT) TO VERTICAL ITEM 2 (STEEL DOOR FRAME - 1 1/2" CHANNEL) AND ATTACH TO ITEM 1 (7/16" ENGINEERED WOOD SHEATHING) WITH ITEM 3 (#8 X 1-1/2" SCREWS) AT 6" O.C. AND (1) SCREW AT EACH END OF 2X3 DOOR SUPPORT.
3. ATTACH ITEM 4 (3/8" SMARTSIDE ENGINEERED WOOD EXTERIOR SHEATHING) TO ITEM 2 (STEEL DOOR FRAME - 1-1/2" CHANNEL) AND ITEM 11 (2X3 VERTICAL PANEL SUPPORT) WITH ITEM 3 (#8 x 1-1/2 SCREWS) @ 6" O.C. AND (2) SCREWS AT EACH END OF EVERY CHANNEL AS SHOWN IN DETAIL 'B'.
4. ATTACH ITEM 5 (DOOR TRIM) TO ITEM 4 (3/8" SMARTSIDE ENGINEERED WOOD EXTERIOR SHEATHING) WITH EXTERIOR GRADE CONSTRUCTION ADHESIVE AND ITEM 6 (NAILS) @ 6" O.C. AND (2) NAILS AT EACH END OF EVERY TRIM PIECE AS SHOWN.
5. ATTACH ITEM 9 (HINGES) TO ITEM 5 (DOOR TRIM) WITH ITEM 8 (#8 X 2-1/4" SQ DRIVE WOOD SCREWS) AT LOCATIONS SHOWN ON SHEET 4. (3) SCREWS PER HINGE.

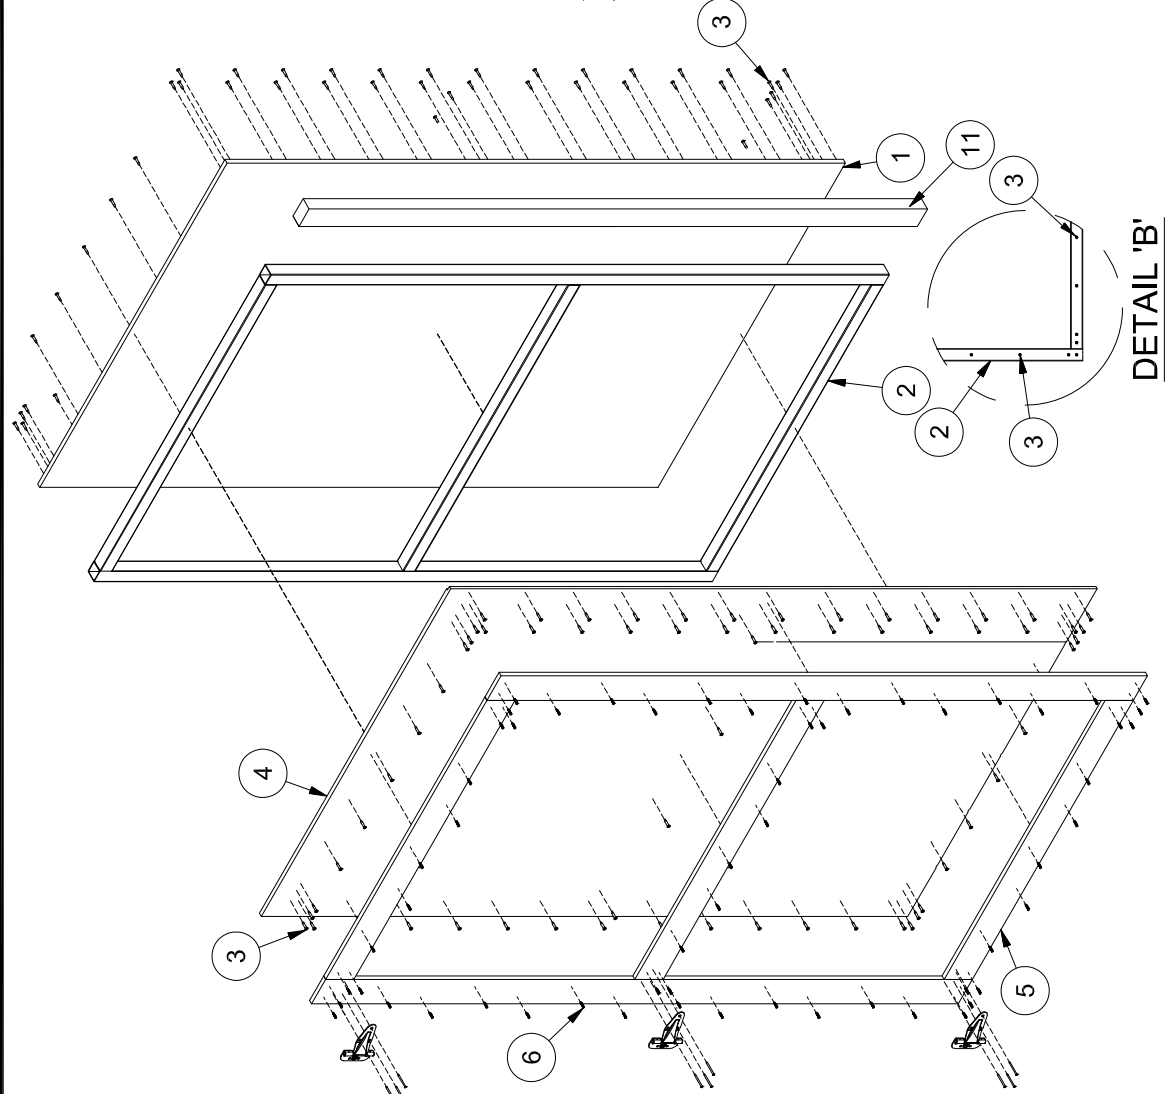

5 EXPLODED DOOR ASSEMBLY


SCALE: 1/2" = 1'-0"

PARTS LIST		
ITEM	PART NUMBER	DESCRIPTION
11	----	2X3 VERTICAL PANEL SUPPORT (SPF #2)
		VENDOR

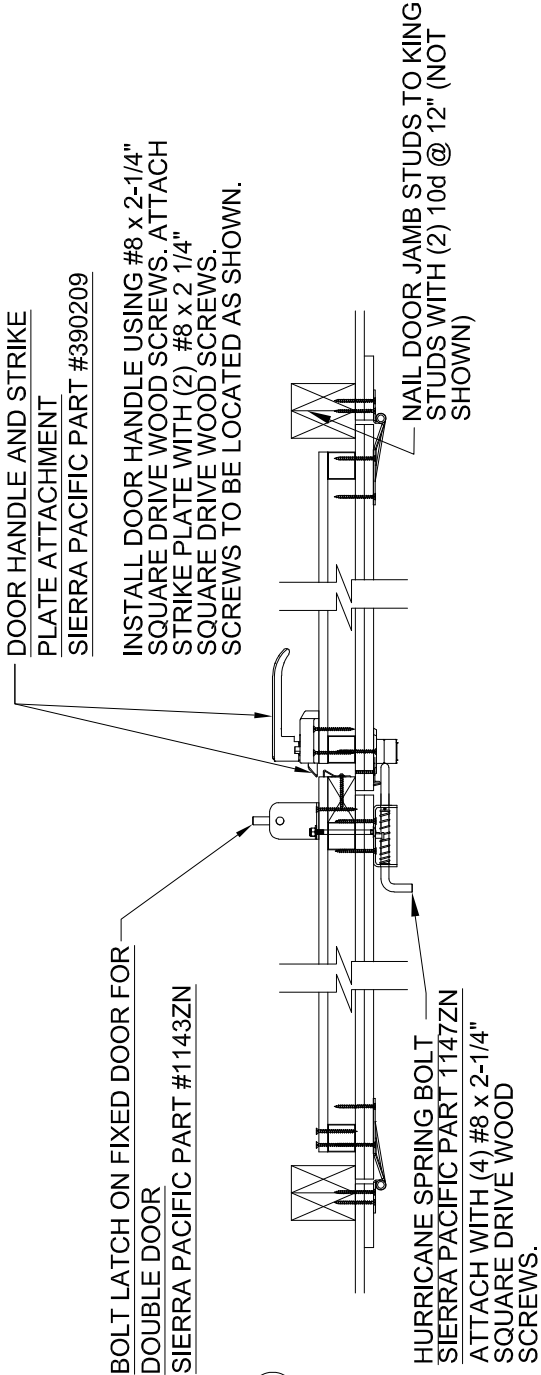

6a DOUBLE DOOR ASSEMBLY TOP VIEW

SCALE: 1/16" = 1'-0"

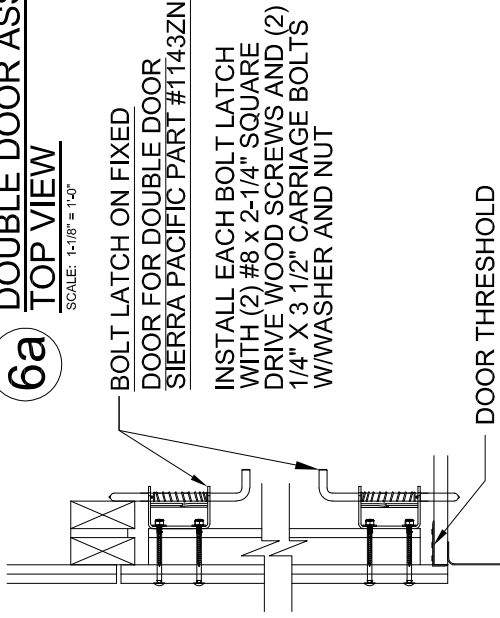


6b DOUBLE DOOR ASSEMBLY SIDE VIEW

SCALE: 1/16" = 1'-0"

7 HINGE ASSEMBLY DETAIL FRONT VIEW

SCALE: 1/16" = 1'-0"

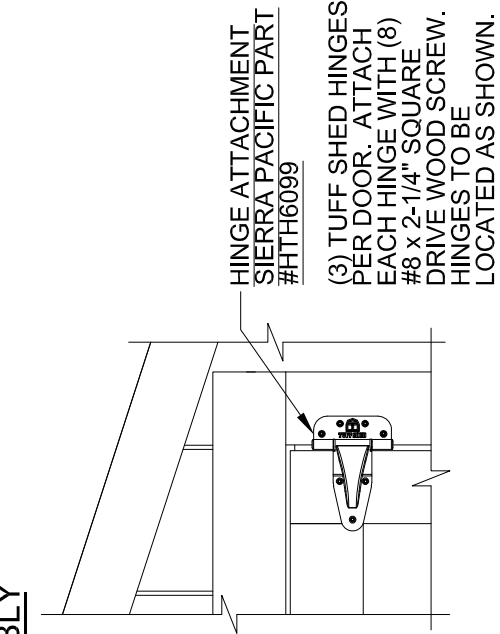

TUFF SHED

Storage Buildings & Garages

TUFF SHED, INC.

Order #.

Customer:

Site Address:

Building Size:WIDTH • LENGTH • HEIGHT • SQ. FT. AREA

PO #

Drawn By: PK

Date: 5/29/18

Checked By:

Date:

Scale: N.T.S.

THESE DRAWINGS AND THE DESIGN ARE THE PROPERTY OF TUFF SHED, INC. THESE DRAWINGS ARE FOR A BUILDING TO BE SUPPLIED AND BUILT BY TUFF SHED. ANY OTHER USE IS FORBIDDEN BY TUFF SHED INC & THE ENGINEER OF RECORD.

intertek

Total Quality Assured.

Report #: I5511.01-450-18

Date: 08/14/18

Verified by:

DRAWINGS BY:
TUFF SHED, INC.

IN HOUSE DRAFTING DEPARTMENT
1777 S. HARRISON STREET
DENVER, COLORADO 80210
(303) 753-TUFF

TUFF SHED INC. ASSUMES ALL RESPONSIBILITY FOR THE CONTENT OF THESE DRAWINGS AND THE CONSTRUCTION OF THE BUILDINGS SHOWN HEREIN.

TITLE


6' (6067) DOOR ASSEMBLY AND INSTALLATION STATIONARY DOOR

DRAWING NO. AP-FL-PGEN-03


REV. LEVEL 01

SHEET 2


SHEET 2 OF 5

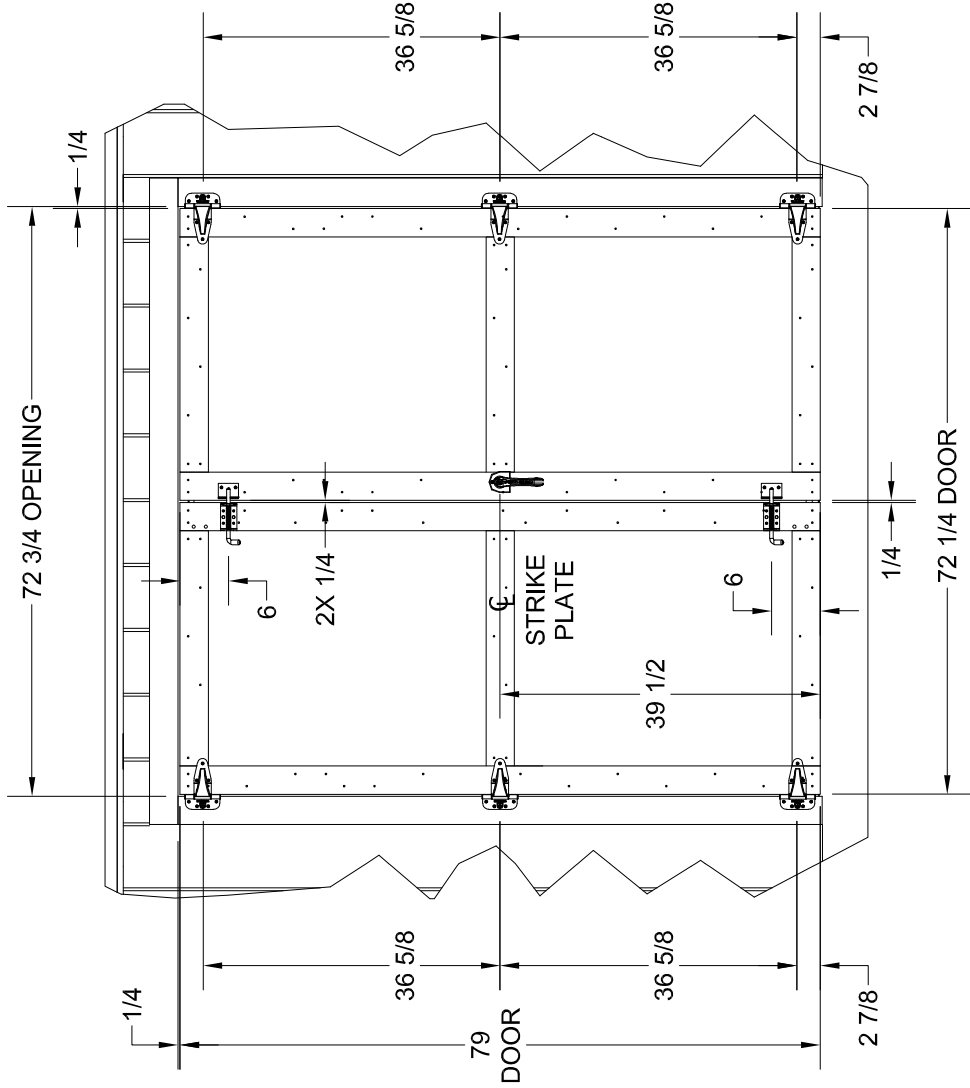

10 PARTIAL FRONT VIEW
SCALE: 1/2" = 1'-0"

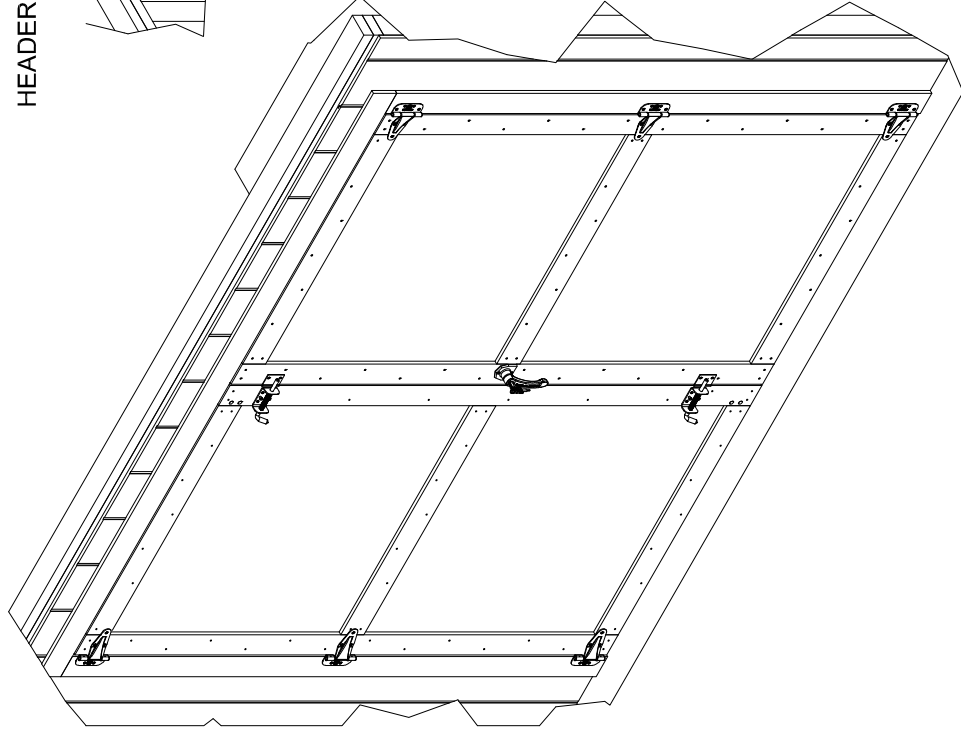

12 PARTIAL ASSEMBLY
OUTSIDE VIEW
SCALE: 1/2" = 1'-0"

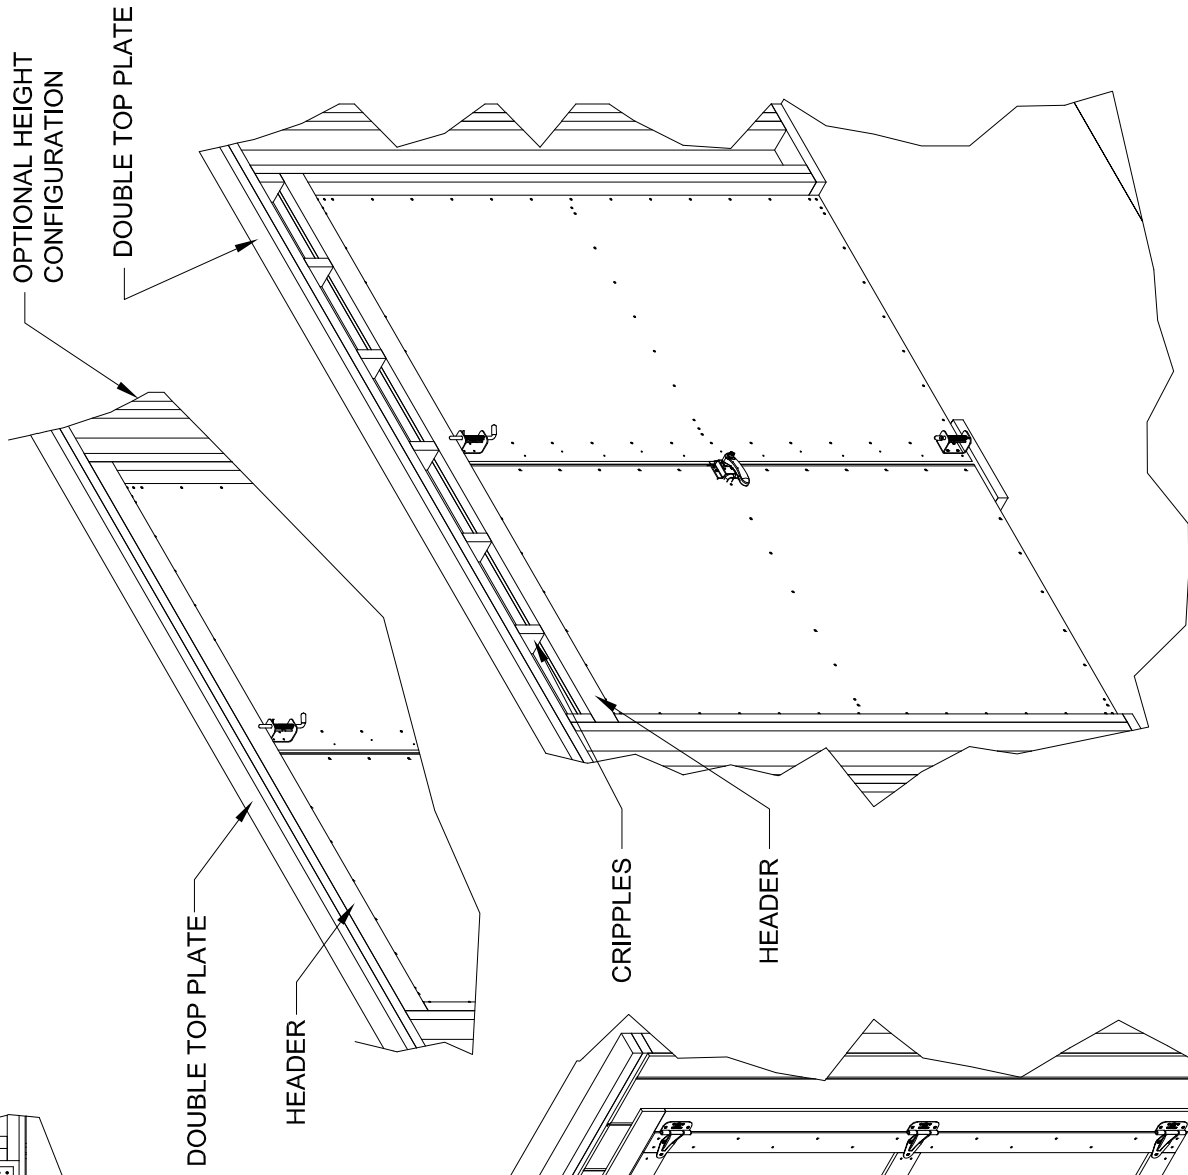

13

PARTIAL ASSEMBLY

INSIDE VIEW

SCALE: 1/2" = 1'-0"



TUFF SHED
Storage Buildings & Garages
TUFF SHED, INC.

Order #.	PO #
Customer:	Drawn By: PK
Site Address:	Date: 5/29/18
	Checked By:
	Date:
Building Size: WIDTH • LENGTH • HEIGHT • SQ. FT. AREA	Scale: N.T.S.

THESE DRAWINGS AND THE
DESIGN ARE THE PROPERTY
OF TUFF SHED, INC. THESE
DRAWINGS ARE FOR A
BUILDING TO BE SUPPLIED
AND BUILT BY TUFF SHED.
ANY OTHER USE IS
FORBIDDEN BY TUFF SHED
INC. & THE ENGINEER OF
RECORD.



intertek
 Total Quality. Assured.

Report #: 15511.01-450-18

Date: 08/14/18

Verified by: 

DRAWINGS BY:
TUFF SHED, INC.

IN HOUSE DRAFTING DEPARTMENT
1777 S. HARRISON STREET
DENVER, COLORADO 80210
(303) 753-TUFF

TUFF SHED INC. ASSUMES ALL RESPONSIBILITY FOR THE CONTENT OF THESE DRAWINGS AND THE CONSTRUCTION OF THE BUILDINGS SHOWN HEREIN.


TITLE

6' (6067) DOOR ASSEMBLY AND INSTALLATION


REV. LEVEL 01

SHEET
4


SHEET 4 OF 5

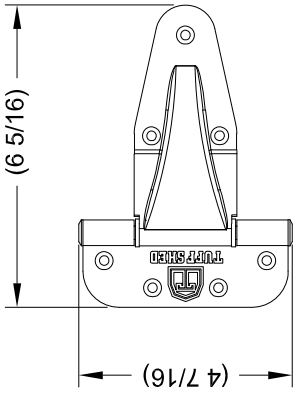


9 TUFF SHED HINGE
VENDOR: SIERRA PACIFIC
PART #HTH6099
SCALE: 3" = 1'-0"

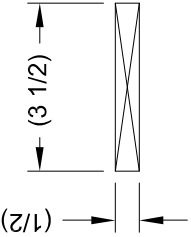


5 DOOR TRIM
18 **19** VENDOR: LOUISIANA PACIFIC
SCALE: 3" = 1'-0"

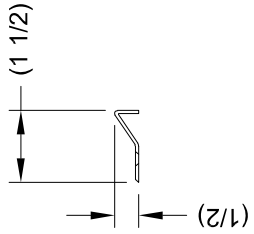


20 STRIKE PLATE
VENDOR: SIERRA PACIFIC
SCALE: 3" = 1'-0"

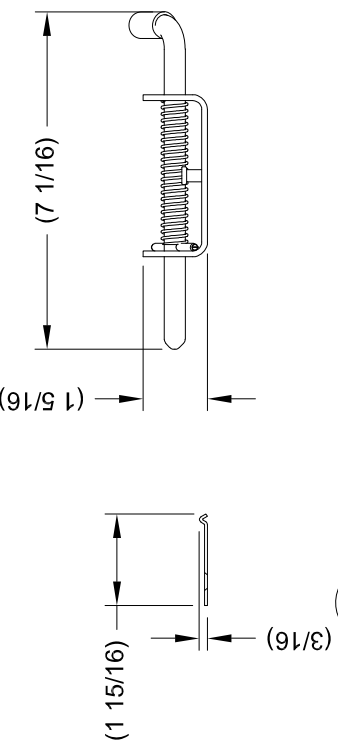


21 HURRICANE SPRING BOLT W/STRIKE PLATE
VENDOR: SIERRA PACIFIC
PART #1147ZN
SCALE: 3" = 1'-0"

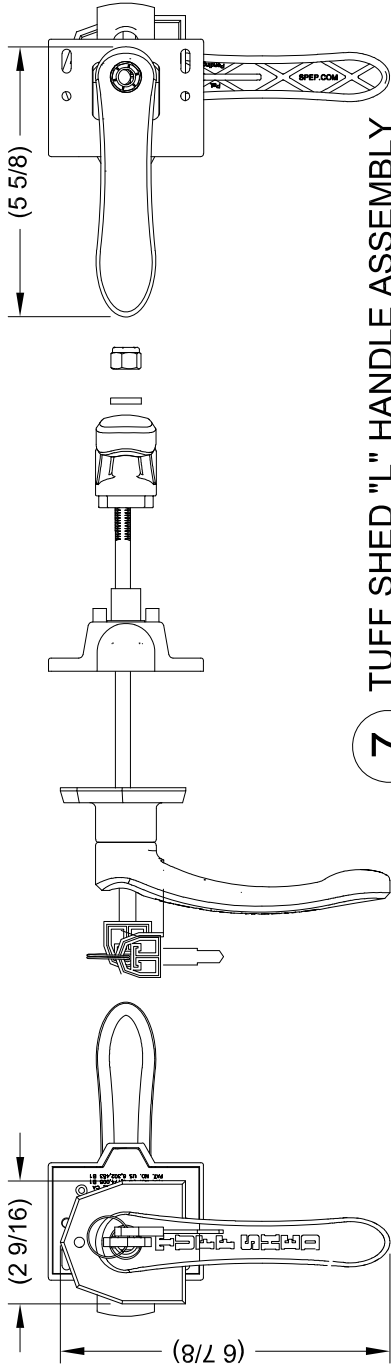


7 TUFF SHED "L" HANDLE ASSEMBLY
VENDOR: SIERRA PACIFIC
PART #390209
SCALE: 3" = 1'-0"

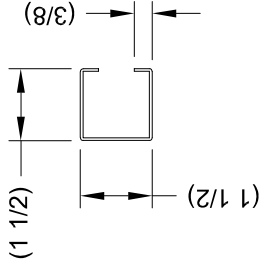


2 STEEL DOOR CHANNEL
VENDOR: QUAIL RUN
SCALE: 3" = 1'-0"

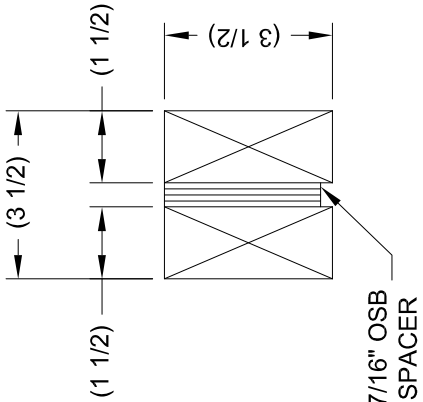


25 2X LUMBER HEADER
VENDOR: TUFF SHED
SCALE: 3" = 1'-0"

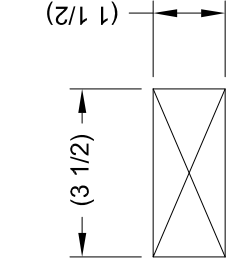

22 TOP & BOTTOM PLATES, STUDS
VENDOR: STIMSON LUMBER
MINIMUM 2X4 SPF #2
SCALE: 3" = 1'-0"

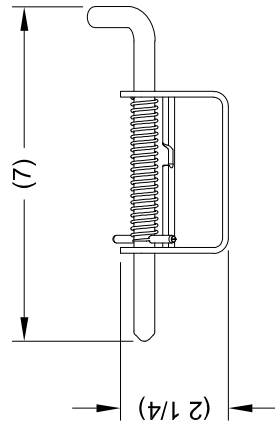


23 SPRING BOLT
VENDOR: SIERRA PACIFIC
PART #1147ZN
SCALE: 3" = 1'-0"

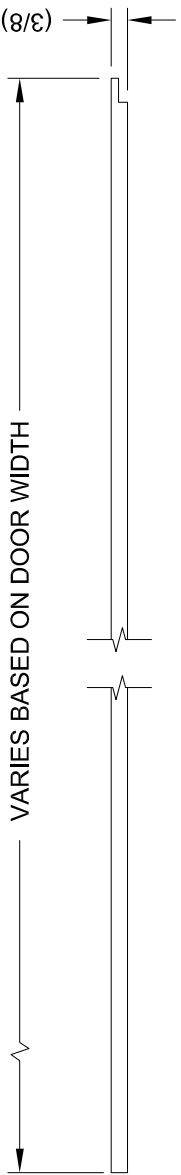

4 3/8" SMARTSIDE EXTERIOR SIDING
VENDOR: LOUISIANA PACIFIC
FL APPROVAL #9190.6
SCALE: 3" = 1'-0"

1 7/16" APA ENGINEERED SHEATHING
VENDOR: "APA APPROVED"
SCALE: 3" = 1'-0"

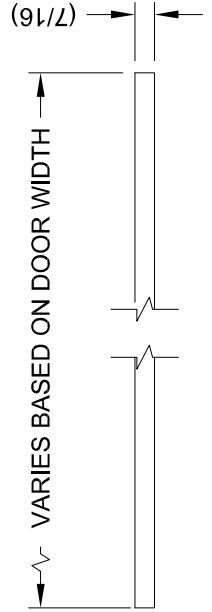

TUFF SHED

Storage Buildings & Garages

TUFF SHED, INC.

Order #.

Customer:

Site Address:

Building Size: WIDTH - LENGTH - HEIGHT - SQ. FT. AREA

PO #

Drawn By: PK

Date: 5/29/18

Checked By:

Date:

Scale: N.T.S.

THESE DRAWINGS AND THE DESIGN ARE THE PROPERTY OF TUFF SHED, INC. THESE DRAWINGS ARE FOR A BUILDING TO BE SUPPLIED AND BUILT BY TUFF SHED. ANY OTHER USE IS FORBIDDEN BY TUFF SHED INC & THE ENGINEER OF RECORD.

intertek

Total Quality Assured

Report #: I5511.01-450-18

Date: 08/14/18

Verified by:

DRAWINGS BY:
TUFF SHED, INC.

IN HOUSE DRAFTING DEPARTMENT
1777 S. HARRISON STREET
DENVER, COLORADO 80210
(303) 753-TUFF

TUFF SHED INC. ASSUMES ALL RESPONSIBILITY FOR THE CONTENT OF THESE DRAWINGS AND THE CONSTRUCTION OF THE BUILDINGS SHOWN HEREIN.

TITLE	6' (6067) DOOR ASSEMBLY AND INSTALLATION COMPONENT DETAILS	DRAWING NO.	AP-FL-PGEN-03
REV. LEVEL	01	SHEET	5
SHEET	5 OF 5		