


ASSEMBLY INSTRUCTIONS:

NOTE: INSTRUCTIONS #1 THROUGH #4 ARE TO BE PERFORMED IN THE FACTORY. INSTRUCTION #5 IS TO BE PERFORMED IN THE FACTORY OR ON THE JOB SITE.

1. ATTACH ITEM 1 (7/16" ENGINEERED WOOD SHEATHING) TO ITEM 2 (STEEL DOOR FRAME - 1-1/2" CHANNEL) WITH ITEM 3 (#8 x 1-1/2" SCREWS) @ 6" O.C. AND (2) SCREWS AT EACH END OF EVERY STEEL CHANNEL AS SHOWN IN DETAIL 'B'.
2. BUTT ITEM 11 (2X3 VERTICAL PANEL SUPPORT) TO VERTICAL ITEM 2 (STEEL DOOR FRAME - 1 1/2" CHANNEL) AND ATTACH TO ITEM 1 (7/16" ENGINEERED WOOD SHEATHING) WITH ITEM 3 (#8 X 1-1/2" SCREWS) AT 6" O.C. AND (1) SCREW AT EACH END OF 2X3 DOOR SUPPORT.
3. ATTACH ITEM 4 (3/8" SMARTSIDE ENGINEERED WOOD EXTERIOR SHEATHING) TO ITEM 2 (STEEL DOOR FRAME - 1-1/2" CHANNEL) AND ITEM 11 (2X3 VERTICAL PANEL SUPPORT) WITH ITEM 3 (#8 x 1-1/2 SCREWS) @ 6" O.C. AND (2) SCREWS AT EACH END OF EVERY CHANNEL AS SHOWN IN DETAIL 'B'.
4. ATTACH ITEM 5 (DOOR TRIM) TO ITEM 4 (3/8" SMARTSIDE ENGINEERED WOOD EXTERIOR SHEATHING) WITH EXTERIOR GRADE CONSTRUCTION ADHESIVE AND ITEM 6 (NAILS) @ 6" O.C. AND (2) NAILS AT EACH END OF EVERY TRIM PIECE AS SHOWN.
5. ATTACH ITEM 9 (HINGES) TO ITEM 5 (DOOR TRIM) WITH ITEM 8 (#8 X 2-1/4" SQ DRIVE WOOD SCREWS) AT LOCATIONS SHOWN ON SHEET 4. (3) SCREWS PER HINGE.

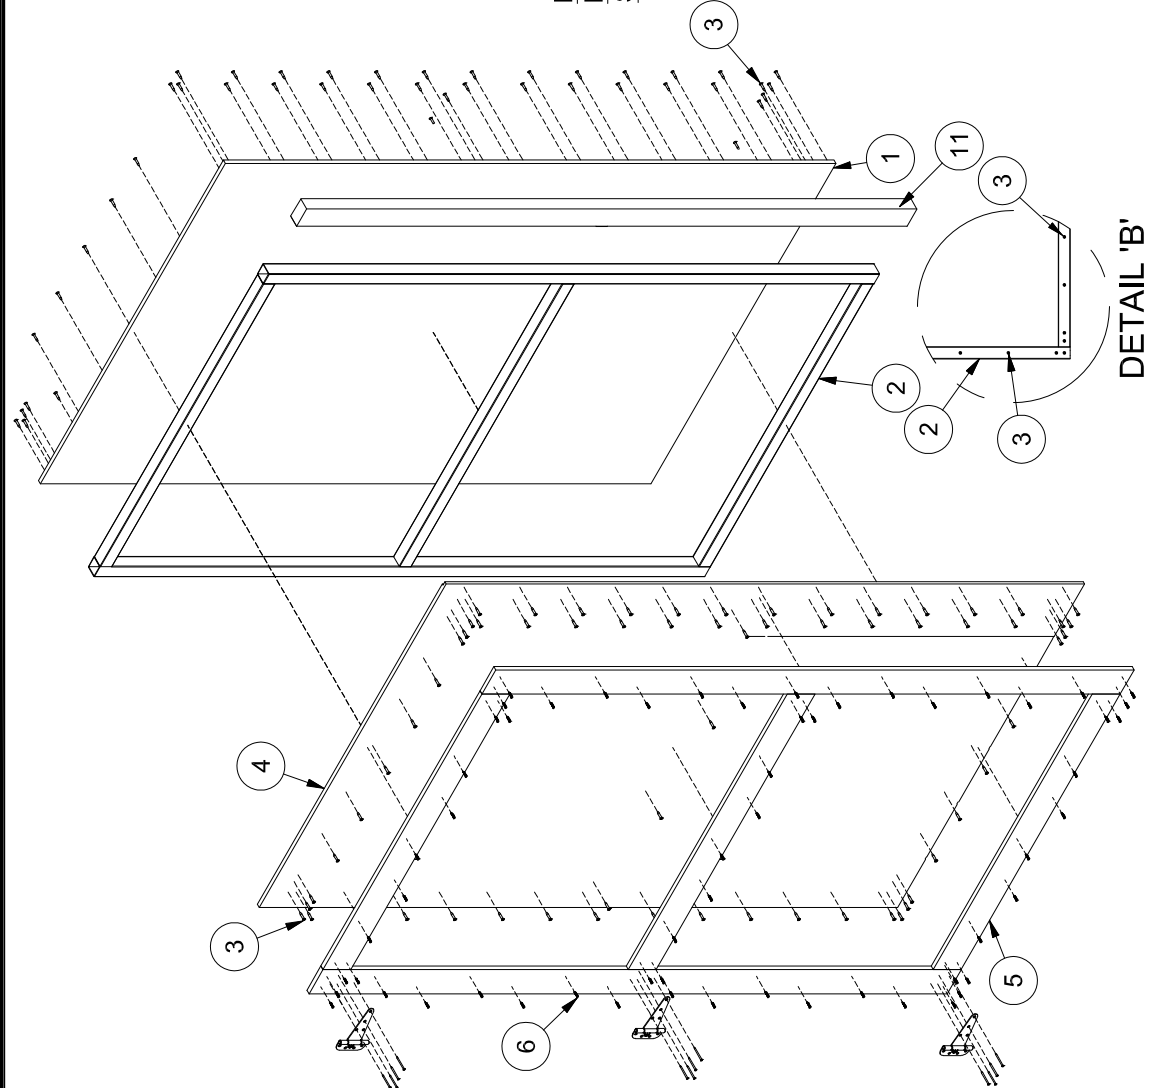

5 EXPLODED DOOR ASSEMBLY

SCALE: 1/2" = 1'-0"

PARTS LIST		
ITEM	PART NUMBER	DESCRIPTION
11	----	2X3 VERTICAL PANEL SUPPORT (SPF #2)

VENDOR


DOOR HANDLE AND STRIKE
PLATE ATTACHMENT
SIERRA PACIFIC PART #390209

INSTALL DOOR HANDLE USING #8 x 2-1/4" SQUARE DRIVE WOOD SCREWS. ATTACH STRIKE PLATE WITH (2) #8 x 2 1/4" SQUARE DRIVE WOOD SCREWS. SCREWS TO BE LOCATED AS SHOWN.

NAIL DOOR JAMB STUDS TO KING STUDS WITH (2) 10d @ 12" (NOT SHOWN)

6a DOUBLE DOOR ASSEMBLY

SCALE: 1-1/8" = 1'-0"

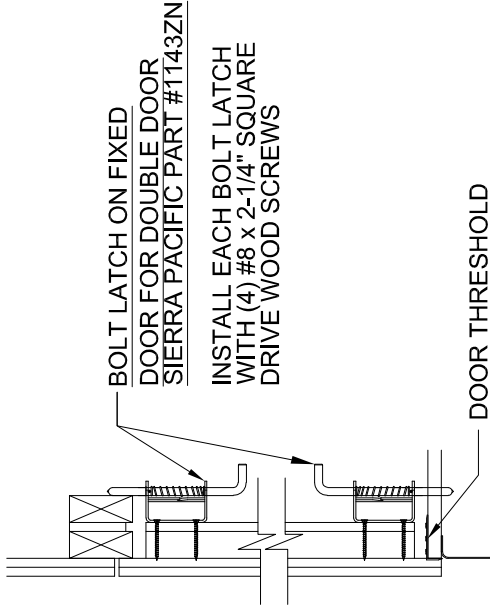

(3) TUFF SHED HINGES PER DOOR. ATTACH EACH HINGE WITH (8) #8 x 2-1/4" SQUARE DRIVE WOOD SCREW. HINGES TO BE LOCATED AS SHOWN.

7 HINGE ASSEMBLY DETAIL

SCALE: 1-1/8" = 1'-0"

DRAWING NO.	AP-FL-PGEN-03
REV. LEVEL	01
SHEET	2
SHEET	2 OF 5

TITLE

6' (6067) DOOR ASSEMBLY
AND INSTALLATION
STATIONARY DOOR

DRAWINGS BY:

TUFF SHED, INC.

IN HOUSE DRAFTING DEPARTMENT
1777 S. HARRISON STREET
DENVER, COLORADO 80210
(303) 753-TUFF

TUFF SHED INC. ASSUMES ALL RESPONSIBILITY FOR THE CONTENT OF THESE DRAWINGS AND THE CONSTRUCTION OF THE BUILDINGS SHOWN HEREIN.

THESE DRAWINGS AND THE DESIGN ARE THE PROPERTY OF TUFF SHED, INC. THESE DRAWINGS ARE FOR A BUILDING TO BE SUPPLIED AND BUILT BY TUFF SHED. ANY OTHER USE IS FORBIDDEN BY TUFF SHED INC & THE ENGINEER OF RECORD.




PO #
Drawn By: PK
Date: 5/29/18
Checked By:
Date:
Scale: N.T.S.

Order #.
Customer:
Site Address:
Building Size: WIDTH - LENGTH - HEIGHT - SQ. FT. AREA

TUFF SHED

Storage Buildings & Garages
TUFF SHED, INC.



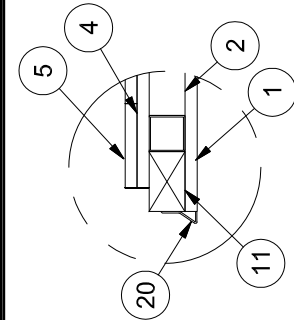


DETAIL 'C'


INSTALLATION INSTRUCTIONS:

1. ATTACH ITEM 12 (3067 TUFF SHED STATIONARY DOOR) WITH HINGES TO WALL PANEL ASSEMBLY WITH ITEM 8 (#8 X 2-1/4" SQ DRIVE WOOD SCREWS) AT LOCATIONS SHOWN ON SHEET 4. (4) SCREWS PER HINGE.
2. ATTACH ITEM 13 (3067 TUFF SHED DOOR) WITH HINGES TO WALL PANEL ASSEMBLY WITH ITEM 8 (#8 X 2-1/4" SQ DRIVE WOOD SCREWS) AT LOCATIONS SHOWN ON SHEET 4. (4) SCREWS PER HINGE.
3. ATTACH ITEM 20 (STRIKE PLATE) TO ITEM 12 (3067 TUFF SHED STATIONARY DOOR) WITH (2) ITEM 8 (#8 X 2-1/4" SQ DRIVE WOOD SCREWS) AT LOCATION. SEE DETAIL 'C'.
4. ATTACH ITEM 23 (SPRING BOLTS) TO ITEM 12 (3067 TUFF SHED STATIONARY DOOR) WITH (4) ITEM 8 (#8 x 2-1/4" SQ DRIVE WOOD SCREWS).
5. ATTACH ITEM 24 (2X4X12" BLOCK) TO ITEM 16 (3/4" APA FLOOR DECKING) WITH (4) #9 X 3" DECK SCREWS.

PARTS LIST			
ITEM	PART NUMBER	DESCRIPTION	VENDOR
12	----	3067 TUFF SHED STATIONARY DOOR	TUFF SHED
13	P37	3067 TUFF SHED DOOR	TUFF SHED
14	----	STEEL BASE	QUAIL RUN
15	----	STRUCTURAL WALL PANEL ASSEMBLY	TUFF SHED
16	----	3/4" APA FLOOR DECKING	"APA APPROVED"
17	HTH6099	TUFF SHED HINGE	SIERRA PACIFIC
18	----	DOOR TRIM - VERTICAL	LOUISIANA PACIFIC
19	----	DOOR TRIM - HORIZONTAL (8068)	LOUISIANA PACIFIC
20	----	STRIKE PLATE	SIERRA PACIFIC
21	----	NOT USED	----
22	----	TRIMMER STUD	MARKET LUMBER
23	1143ZN	SPRING BOLT	SIERRA PACIFIC
24	----	2X4X12" BLOCK	MARKET LUMBER

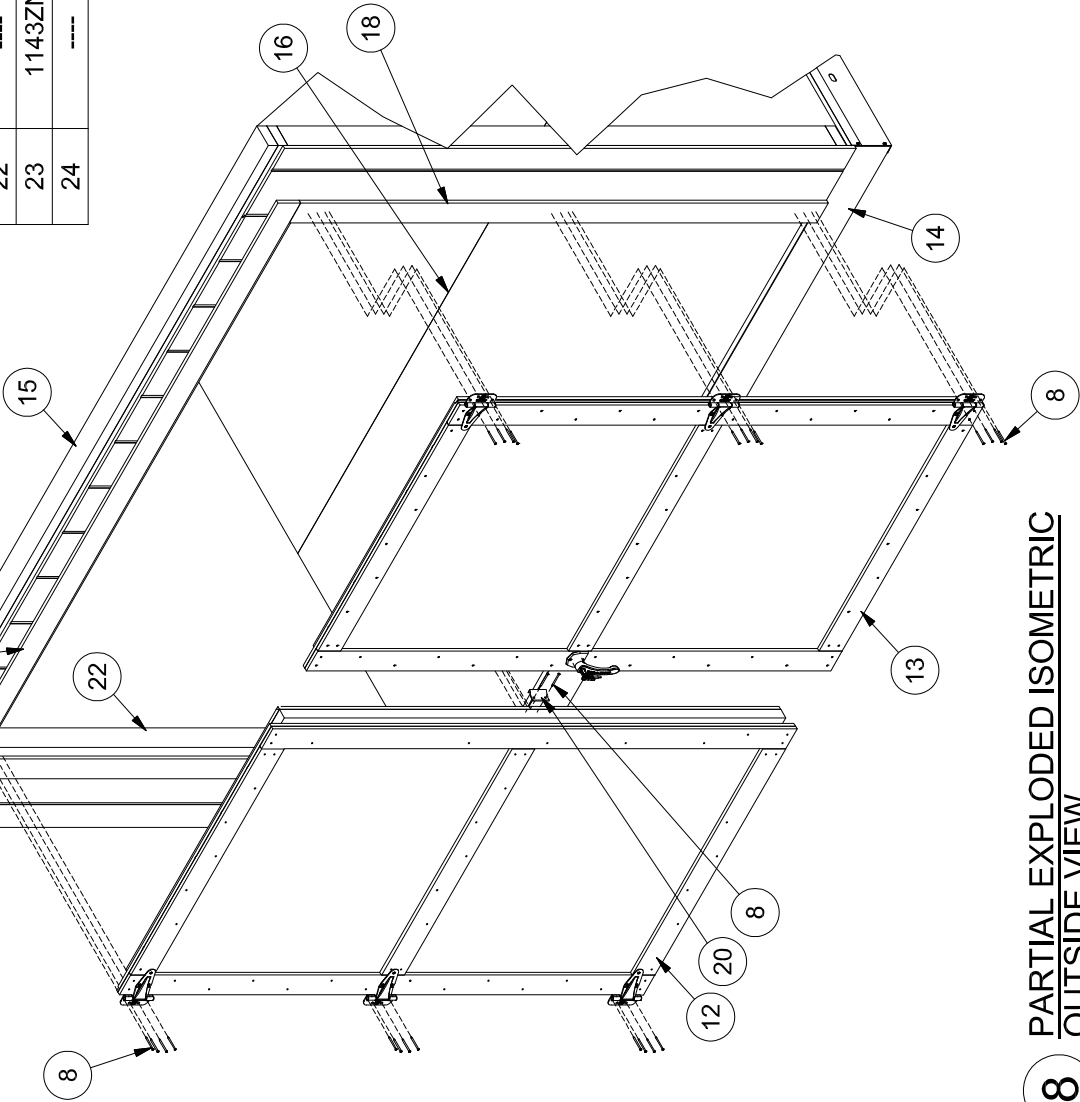

8 PARTIAL EXPLODED ISOMETRIC OUTSIDE VIEW
SCALE: 1/2" = 1'-0"

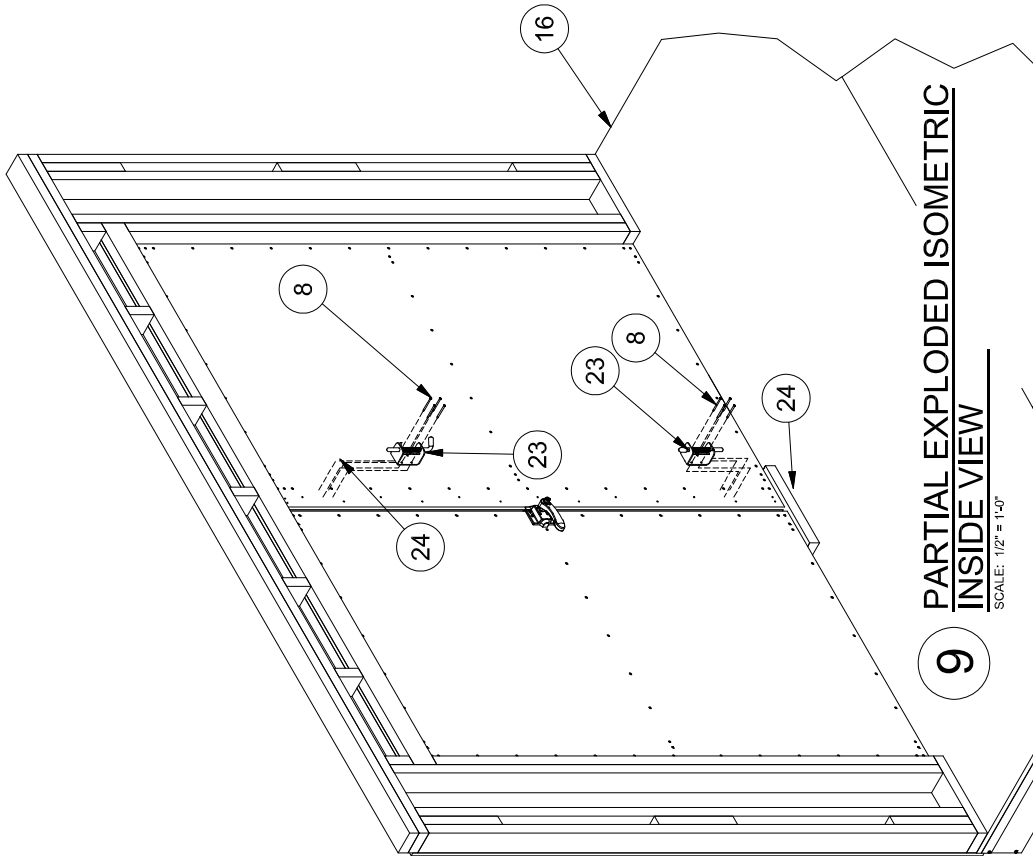

9 PARTIAL EXPLODED ISOMETRIC INSIDE VIEW
SCALE: 1/2" = 1'-0"

TUFF SHED

Storage Buildings & Garages

TUFF SHED, INC.



Order #.

Customer:

Site Address:

Building Size:WIDTH • LENGTH • HEIGHT • SQ. FT. AREA

PO #

Drawn By: PK

Date: 5/29/18

Checked By:

Date:

Scale: N.T.S.

THESE DRAWINGS AND THE DESIGN ARE THE PROPERTY OF TUFF SHED, INC. THESE DRAWINGS ARE FOR A BUILDING TO BE SUPPLIED AND BUILT BY TUFF SHED. ANY OTHER USE IS FORBIDDEN BY TUFF SHED INC & THE ENGINEER OF RECORD.

intertek

Total Quality Assurance.

Report #: I5511.02-450-18

Date: 08/14/18

Verified by:

DRAWINGS BY:
TUFF SHED, INC.

IN HOUSE DRAFTING DEPARTMENT
1777 S. HARRISON STREET
DENVER, COLORADO 80210
(303) 753-TUFF
TUFF SHED INC. ASSUMES ALL RESPONSIBILITY FOR THE CONTENT OF THESE DRAWINGS AND THE CONSTRUCTION OF THE BUILDINGS SHOWN HEREIN.


TITLE
6' (6067) DOOR ASSEMBLY AND INSTALLATION

DRAWING NO.
AP-FL-PGEN-03


REV. LEVEL 01

SHEET 3


SHEET 3 OF 5

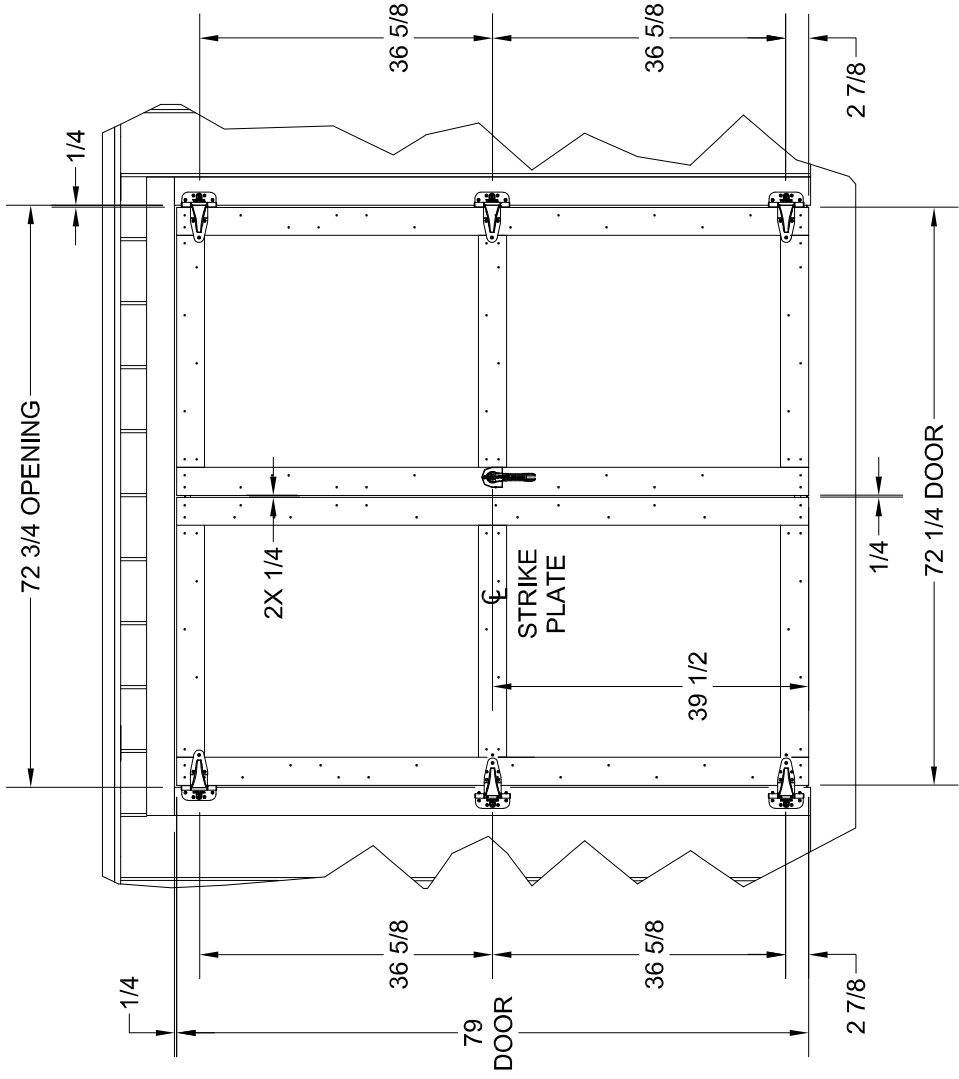

10 PARTIAL FRONT VIEW
SCALE: 1/2" = 1'-0"

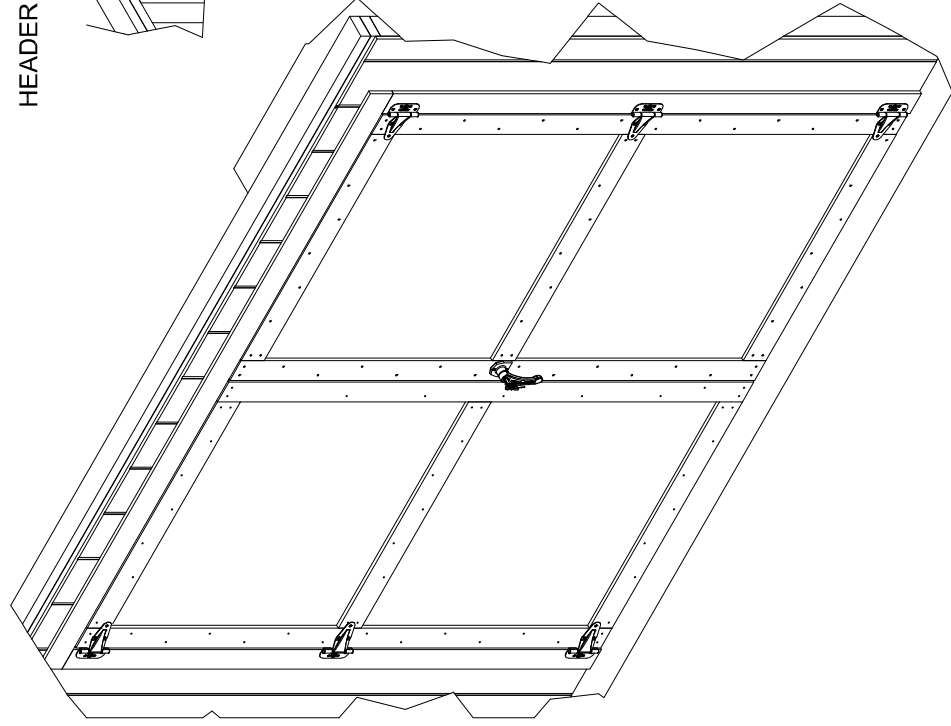


12 PARTIAL ASSEMBLY
OUTSIDE VIEW

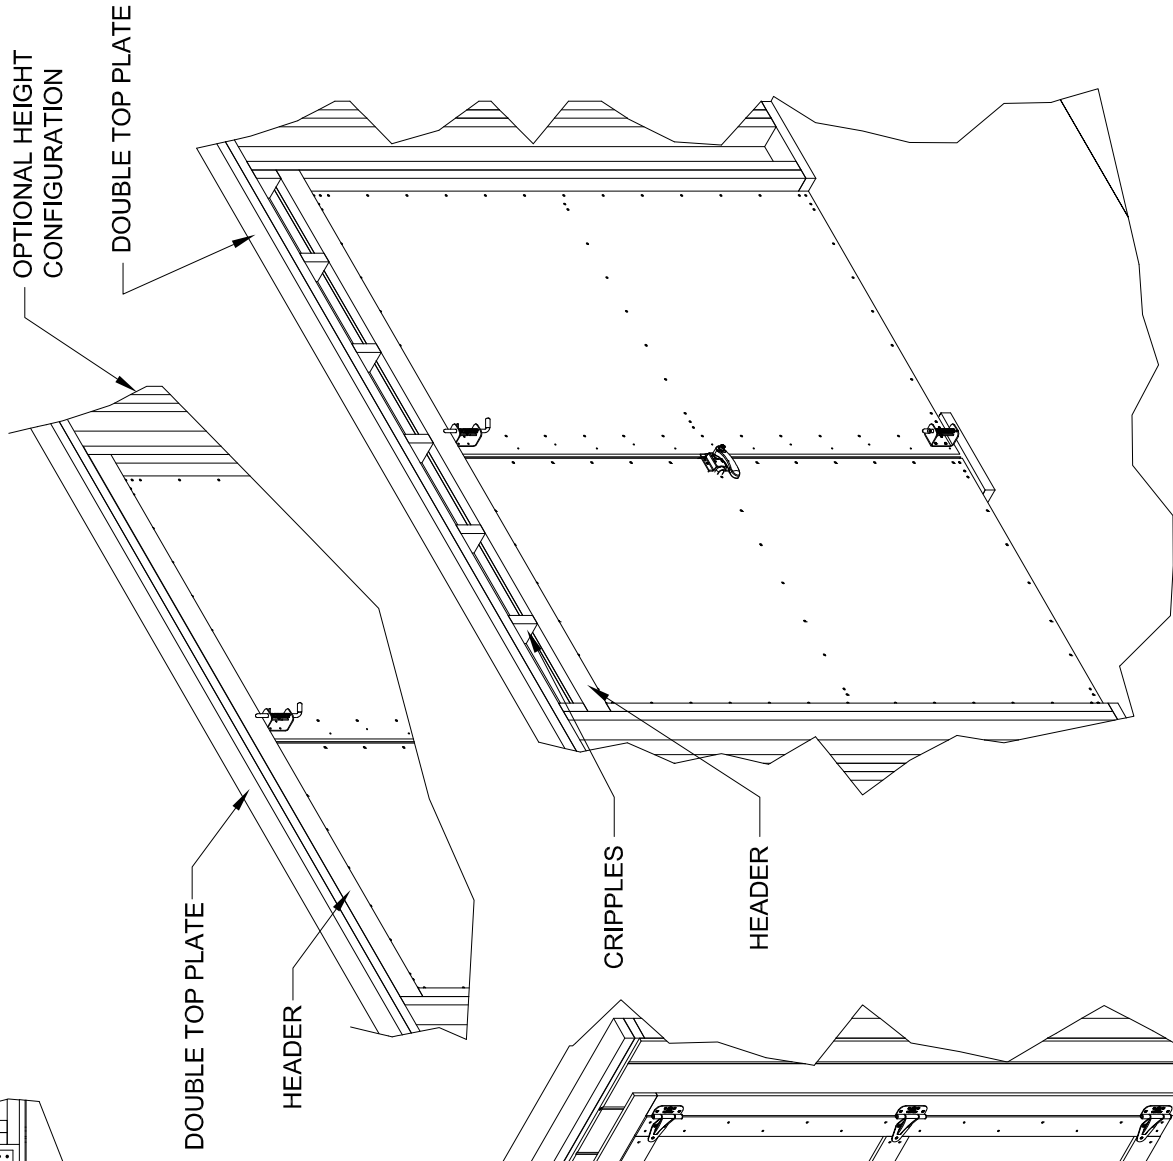


13 PARTIAL ASSEMBLY
INSIDE VIEW


 Storage Buildings & Garages TUFF SHED, INC.	Order #. Customer: Site Address: Building Size: WIDTH • LENGTH • HEIGHT - SQ. FT. AREA	PO #	THESE DRAWINGS AND THE DESIGN ARE THE PROPERTY OF TUFF SHED, INC. THESE DRAWINGS ARE FOR A BUILDING TO BE SUPPLIED AND BUILT BY TUFF SHED. ANY OTHER USE IS FORBIDDEN BY TUFF SHED INC & THE ENGINEER OF RECORD.	 Total Quality Assured. Report #: 15511.02-450-18 Date: 08/14/18 Verified by: 	DRAWINGS BY: TUFF SHED, INC. IN HOUSE DRAFTING DEPARTMENT 1777 S. HARRISON STREET DENVER, COLORADO 80210 (303) 753-TUFF TUFF SHED INC. ASSUMES ALL RESPONSIBILITY FOR THE CONTENT OF THESE DRAWINGS AND THE CONSTRUCTION OF THE BUILDINGS SHOWN HEREIN.	TITLE	DRAWING NO. AP-FL-PGEN-03
		Drawn By: PK				REV. LEVEL 01	SHEET 4
		Date: 5/29/18					
		Checked By:					
Date:							
Scale: N.T.S.							SHEET 4 OF 5

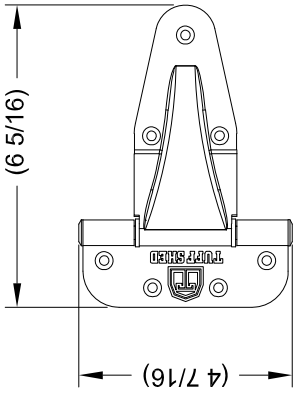


9 TUFF SHED HINGE
VENDOR: SIERRA PACIFIC
PART #HTH6099
SCALE: 3" = 1'-0"

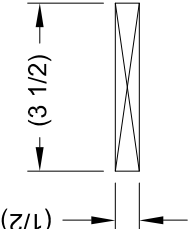


5 **18** **19** DOOR TRIM
VENDOR: LOUISIANA PACIFIC
SCALE: 3" = 1'-0"

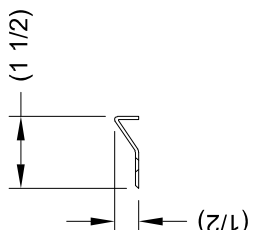


20 STRIKE PLATE
VENDOR: SIERRA PACIFIC
SCALE: 3" = 1'-0"

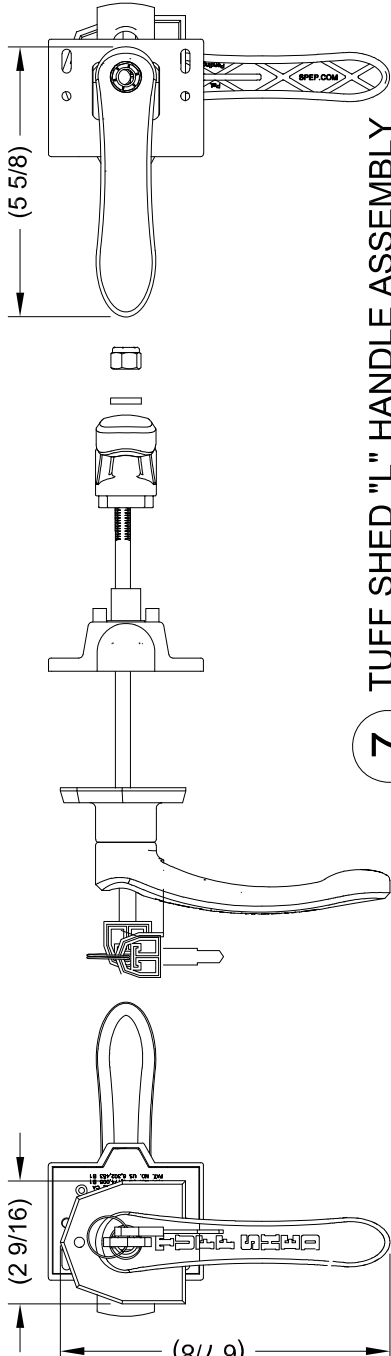


7 TUFF SHED "L" HANDLE ASSEMBLY
VENDOR: SIERRA PACIFIC
PART #390209
SCALE: 3" = 1'-0"

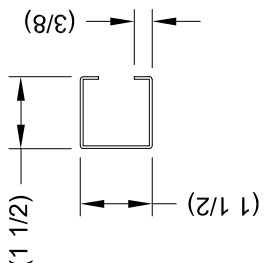


2 STEEL DOOR CHANNEL
VENDOR: QUAIL RUN
SCALE: 3" = 1'-0"

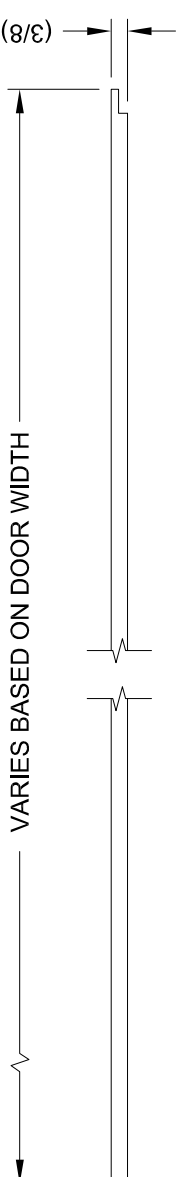


4 3/8" SMARTSIDE EXTERIOR SIDING
VENDOR: LOUISIANA PACIFIC
FL APPROVAL #9190.6
SCALE: 3" = 1'-0"

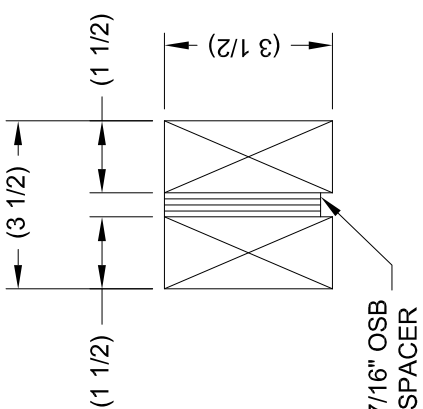


25 2X LUMBER HEADER
VENDOR: TUFF SHED
SCALE: 3" = 1'-0"

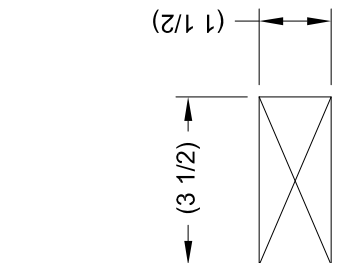

22 TOP & BOTTOM PLATES, STUDS
VENDOR: STIMSON LUMBER
MINIMUM 2X4 SPF #2
SCALE: 3" = 1'-0"

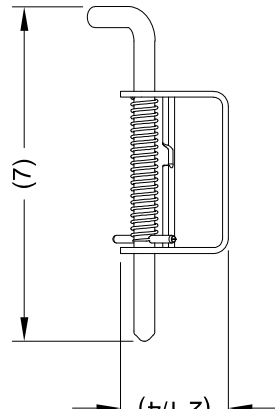

23 SPRING BOLT
VENDOR: SIERRA PACIFIC
PART #1147ZN
SCALE: 3" = 1'-0"

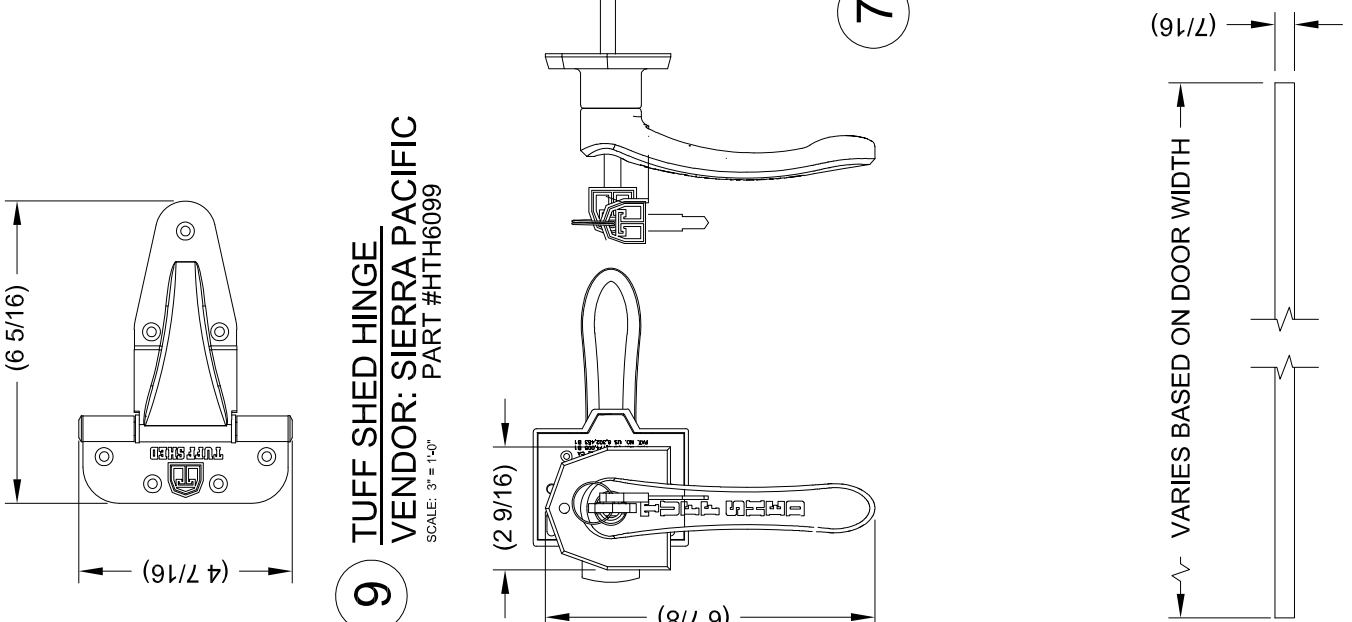

1 7/16" APA ENGINEERED SHEATHING
VENDOR: "APA APPROVED"
SCALE: 3" = 1'-0"

TUFF SHED

Storage Buildings & Garages

TUFF SHED, INC.

Order #.

Customer:

Site Address:

Building Size: WIDTH - LENGTH - HEIGHT - SQ. FT. AREA

PO #

Drawn By: PK

Date: 5/29/18

Checked By:

Date:

Scale: N.T.S.

THESE DRAWINGS AND THE DESIGN ARE THE PROPERTY OF TUFF SHED, INC. THESE DRAWINGS ARE FOR A BUILDING TO BE SUPPLIED AND BUILT BY TUFF SHED. ANY OTHER USE IS FORBIDDEN BY TUFF SHED INC & THE ENGINEER OF RECORD.

intertek

Total Quality Assured

Report #: I5511.02-450-18

Date: 08/14/18

Verified by:

DRAWINGS BY:
TUFF SHED, INC.

IN HOUSE DRAFTING DEPARTMENT
1777 S. HARRISON STREET
DENVER, COLORADO 80210
(303) 753-TUFF

TUFF SHED INC. ASSUMES ALL RESPONSIBILITY FOR THE CONTENT OF THESE DRAWINGS AND THE CONSTRUCTION OF THE BUILDINGS SHOWN HEREIN.

TITLE

6' (6067) DOOR ASSEMBLY AND INSTALLATION COMPONENT DETAILS

DRAWING NO. AP-FL-PGEN-03

REV. LEVEL 01

SHEET 5

SHEET 5 OF 5