

ALTERNATE SIZE UNITS:
MAX. FRAME AREA OF DOORS NOT TO EXCEED
MAX. TESTED AREA OF 160 SQ. FT.

DAYLITE OPENINGS:
D.L.O. HEIGHT = PANEL HEIGHT - 7.000"
D.L.O. WIDTH = PANEL WIDTH - 6.937"
PANEL HEIGHT = DOOR FRAME HEIGHT - 1.375"

SERIES-6100 ALUMINUM SLIDING GLASS DOOR

SEE SHEETS 3 THRU 4 FOR DESIGN LOAD CAPACITY OF
DESIRED GLASS SIZE BASED ON APPLICABLE GLASS TYPE
AND REINFORCING OPTION.

USING CHART ON SHEETS 5 & 5.1 SELECT ANCHOR OPTION
WITH DESIGN RATING MORE THAN DESIGN LOADS REQUIRED.

LOWER DESIGN PRESSURES FROM DESIGN LOAD CAPACITY
(REINFORCING OPTION/GLASS TYPE) OR ANCHOR CHARTS
WILL APPLY TO ENTIRE SYSTEM.

THIS PRODUCT HAS BEEN DESIGNED AND TESTED TO COMPLY WITH THE
REQUIREMENTS OF THE 2020 (7TH EDITION)/2023 (8TH EDITION) FLORIDA
BUILDING CODE INCLUDING HIGH VELOCITY HURRICANE ZONE (HVHZ).

1BY OR 2BY WOOD BUCKS & BUCK FASTENERS BY OTHERS, MUST BE
DESIGNED AND INSTALLED ADEQUATELY TO TRANSFER APPLIED PRODUCT
LOADS TO THE BUILDING STRUCTURE.

ANCHORS SHALL BE CORROSION RESISTANT, SPACED AS SHOWN ON DETAILS
AND INSTALLED PER MANUF'S INSTRUCTIONS. SPECIFIED EMBEDMENT TO BASE
MATERIAL SHALL BE BEYOND WALL DRESSING OR STUCCO.

A LOAD DURATION INCREASE IS USED IN DESIGN OF ANCHORS INTO WOOD ONLY.


ALL SHIMS TO BE HIGH IMPACT, NON-METALLIC AND NON-COMPRESSIBLE.

MATERIALS INCLUDING BUT NOT LIMITED TO STEEL/METAL SCREWS, THAT
COME INTO CONTACT WITH OTHER DISSIMILAR MATERIALS SHALL MEET THE
REQUIREMENTS OF THE 2020/2023 FLORIDA BLDG. CODE & ADOPTED STANDARDS.

THIS PRODUCT APPROVAL IS GENERIC AND DOES NOT PROVIDE INFORMATION
FOR A SITE SPECIFIC PROJECT, i.e. LIFE SAFETY OF THIS PRODUCT, ADEQUACY
OF STRUCTURE RECEIVING THIS PRODUCT AND SEALING AROUND OPENING FOR
WATER INFILTRATION RESISTANCE ETC.
CONDITIONS NOT SHOWN IN THIS DRAWING ARE TO BE ANALYZED SEPARATELY,
AND TO BE REVIEWED BY BUILDING OFFICIAL.

DESIGN LOADS SHOWN ARE BASED ON 'ALLOWABLE STRESS DESIGN (ASD)'.

MANUFACTURER'S LABEL SHALL BE LOCATED ON A READILY VISIBLE LOCATION
IN ACCORDANCE WITH SECTION 1709.9.3 OF FLORIDA BUILDING CODE.
LABELING TO COMPLY WITH SECTION 1709.9.2.

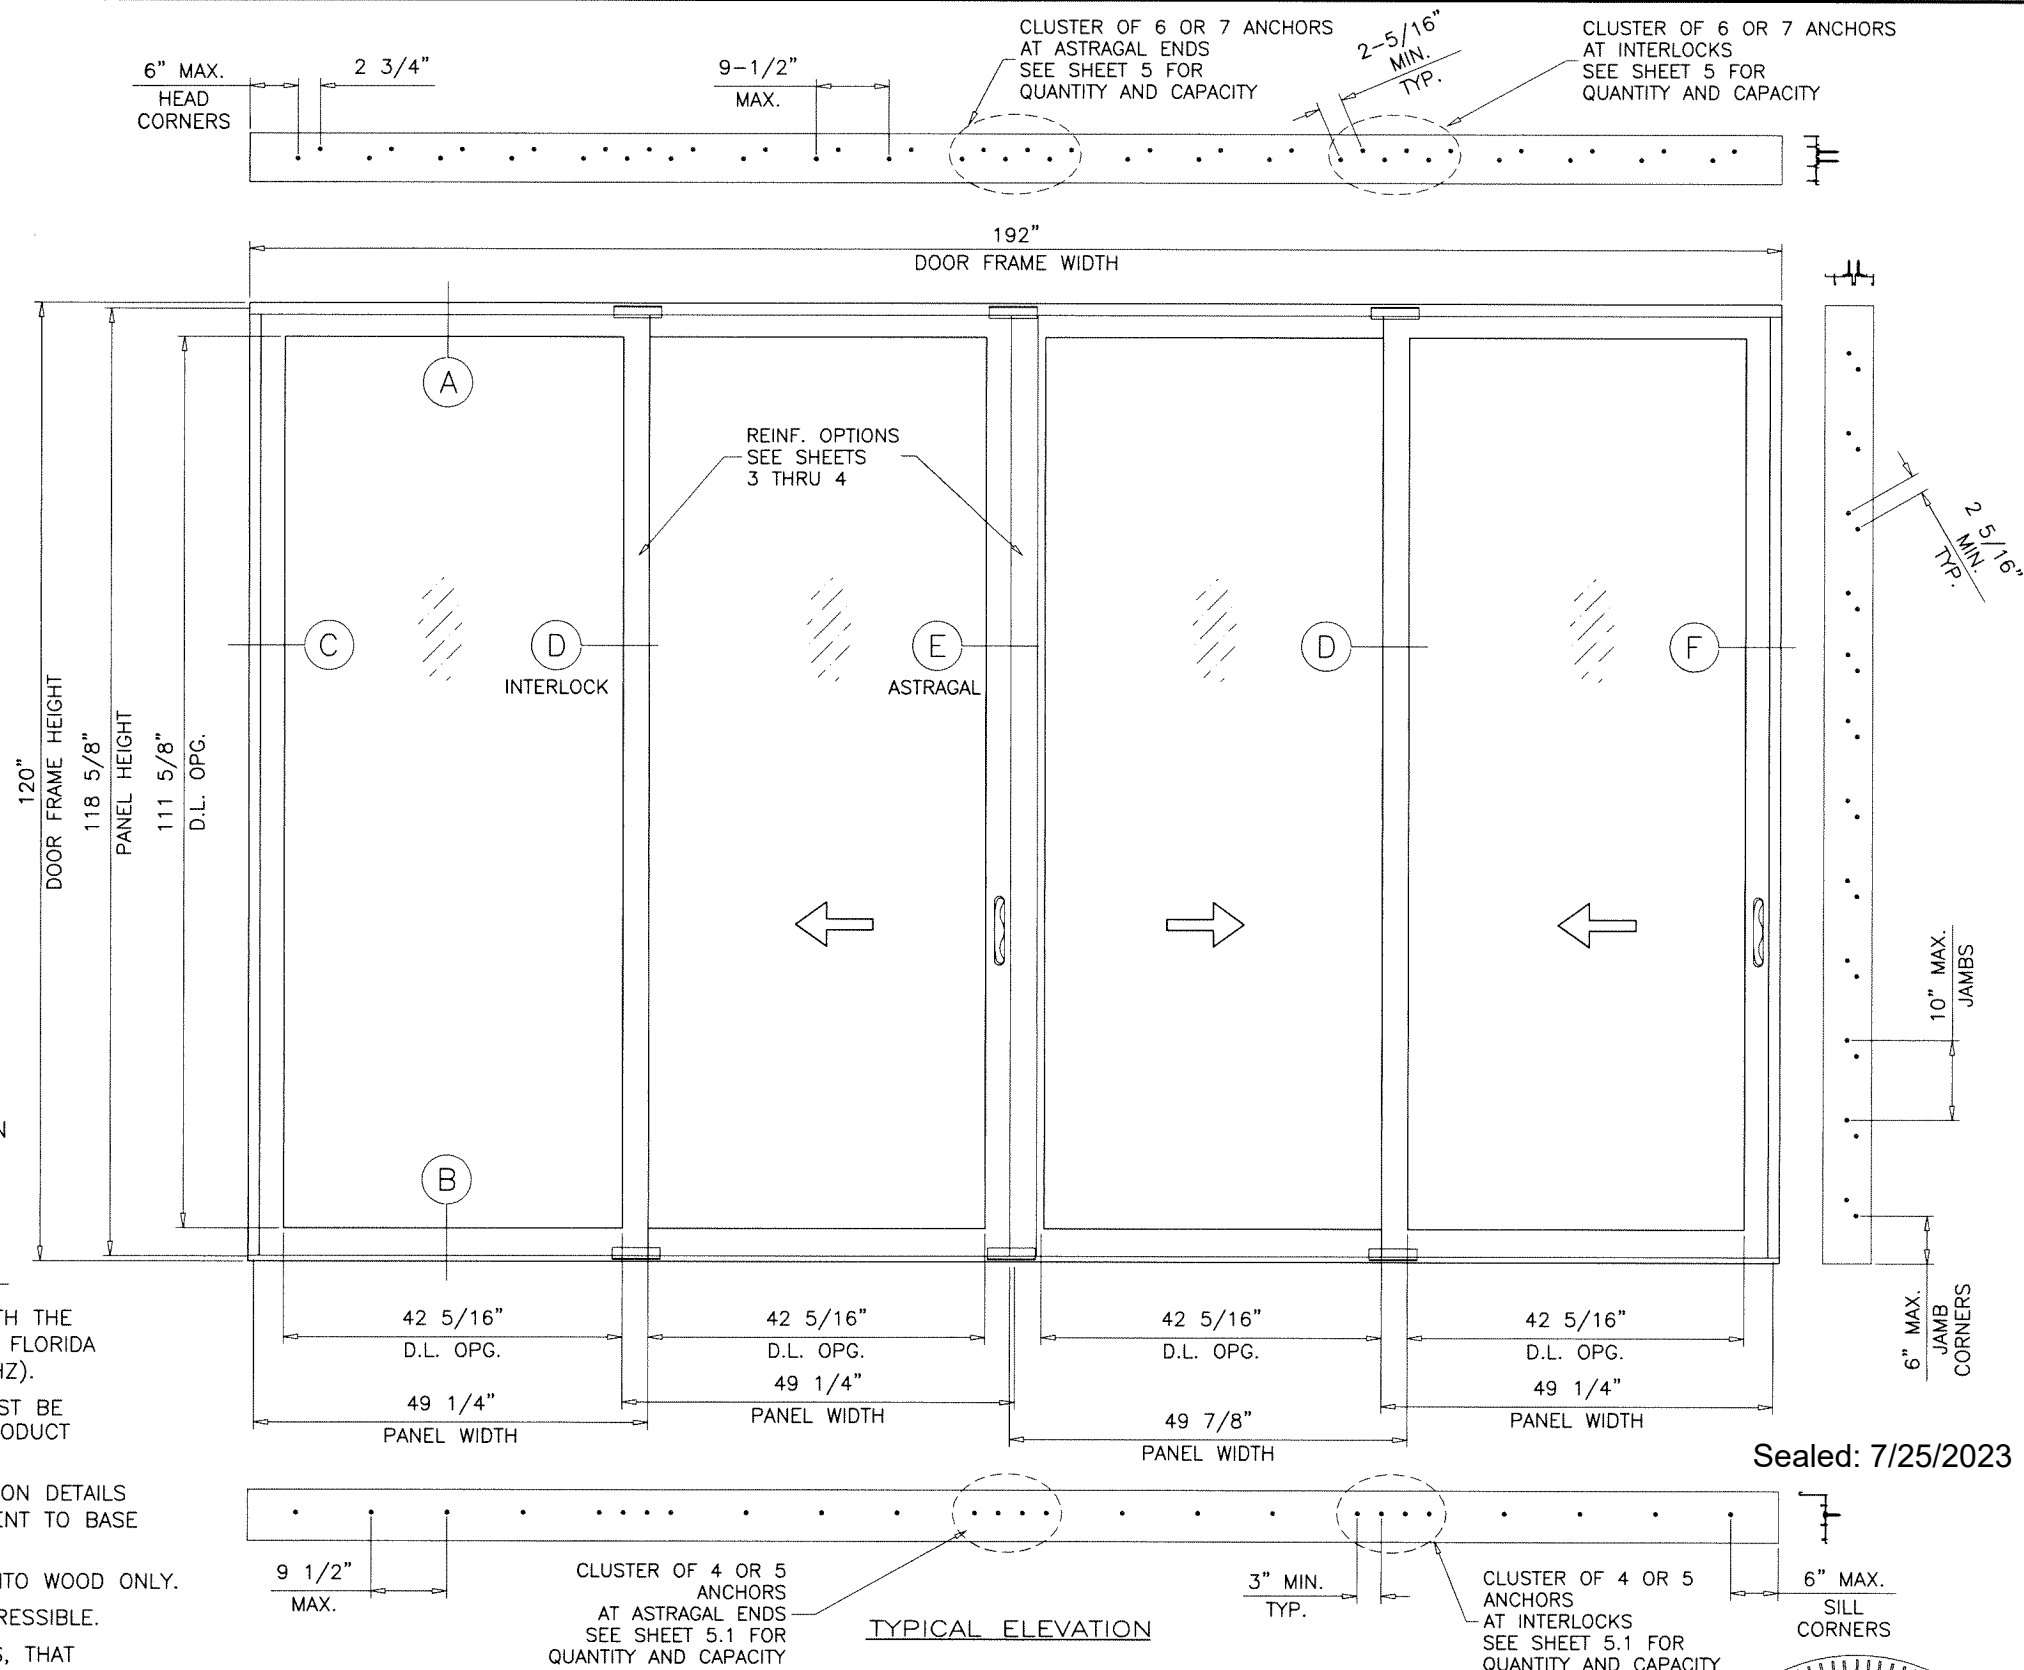


THESE DOORS ARE RATED FOR SMALL MISSILE IMPACT.
F.B.C. APPROVED IMPACT RESISTANT SHUTTERS
REQUIRED FOR INSTALLATIONS UP TO 30 FT. OF GRADE.
SHUTTERS NOT REQD. FOR INSTALLATIONS ABOVE 30 FT. OF GRADE.

VERIFY COMPLIANCE WITH EGRESS LIMITATIONS WHERE REQUIRED.

LAMINATED GLASS
DRY GLAZED

FL #22251

- A- CONTRACTOR TO BE RESPONSIBLE FOR THE SELECTION, PURCHASE AND INSTALLATION OF THIS PRODUCT BASED ON THIS PRODUCT EVALUATION PROVIDED HE/SHE DOES NOT DEVIATE FROM THE CONDITIONS DETAILED ON THIS DOCUMENT.
- B- THIS PRODUCT EVALUATION DOCUMENT WILL BE CONSIDERED INVALID IF ALTERED BY ANY MEANS.
- C- SITE SPECIFIC PROJECTS SHALL BE PREPARED BY A FLORIDA REGISTERED ENGINEER OR ARCHITECT WHICH WILL BECOME THE ENGINEER OF RECORD (E.O.R.) FOR THE PROJECT AND WHO WILL BE RESPONSIBLE FOR THE PROPER USE OF THE P.E.D. ENGINEER OF RECORD, ACTING AS A DELEGATED ENGINEER TO THE P.E.D. ENGINEER SHALL SUBMIT TO THIS LATTER THE SITE SPECIFIC DRAWINGS FOR REVIEW.
- D- THIS P.E.D. SHALL BEAR THE DATE AND ORIGINAL SEAL AND SIGNATURE OF THE PROFESSIONAL ENGINEER OF RECORD THAT PREPARED IT.

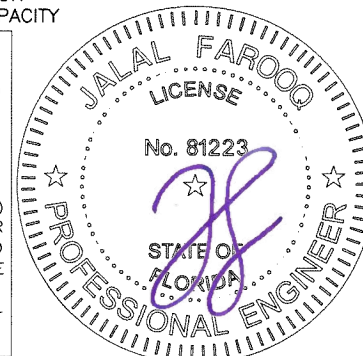

SERIES-6100 ALUM SLIDING GLASS DOOR (S.M.I.)

E.S. WINDOWS, LLC
3550 N.W. 49 STREET
MIAMI, FL. 33142

TEL. (305) 638-5151 FAX. (305) 638-5158

no	date	by	description
A	10.05.17		UPDATED TO 2017 FBC
B	10.15.19		LOADS REV. PER NEW TEST
C	10.14.20		UPDATED TO 2020 FBC
D	05.05.22		GLAZING OPTION ADDED
E	07.25.23		UPDATED TO 2023 FBC


date: 04-10-17
scale: 1/2"=1'-0"
dr. by: TARIQ
chk. by:

drawing no.

W17-41






sheet 1 of 12

AL-FAROOQ CORPORATION
ENGINEERS & PRODUCT DEVELOPMENT
9360 SUNSET DRIVE, SUITE 220
MIAMI, FLORIDA 33173
TEL. (305) 264-8100 FAX. (305) 262-6978
COMP-ANL\W17-41ES

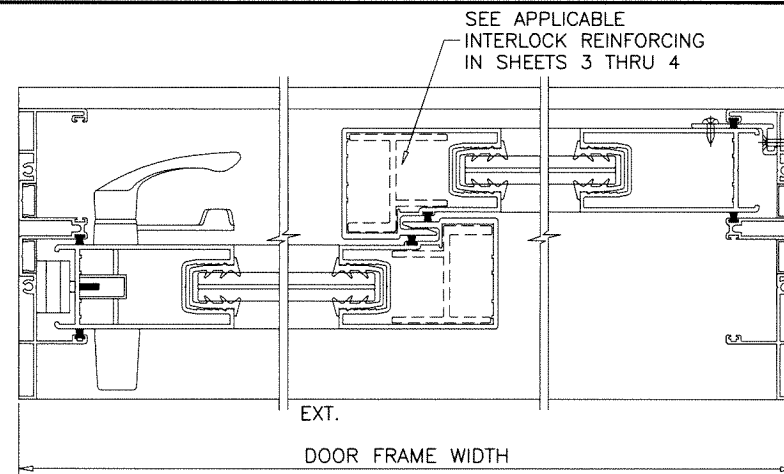

The diagram illustrates a three-panel sliding door system. Key dimensions and components are labeled as follows:

- DOOR FRAME WIDTH**: The total width of the door frame.
- DOOR FRAME HT.**: The total height of the door frame.
- Panel Labels**:
 - A**: Top center of the middle panel.
 - B**: Bottom center of the middle panel.
 - C**: Top center of the right panel.
 - D**: Bottom center of the right panel.
 - E**: Top center of the left panel.
 - F**: Bottom center of the left panel.
 - G**: Left edge of the left panel.
- Arrow**: A downward-pointing arrow is located between the middle and right panels, indicating the direction of travel.
- Labels at the bottom**:
 - OXO (SHOWN)**: Indicates the 'OXO' configuration is the one depicted.
 - XXX**: Indicates the 'XXX' configuration is not shown.

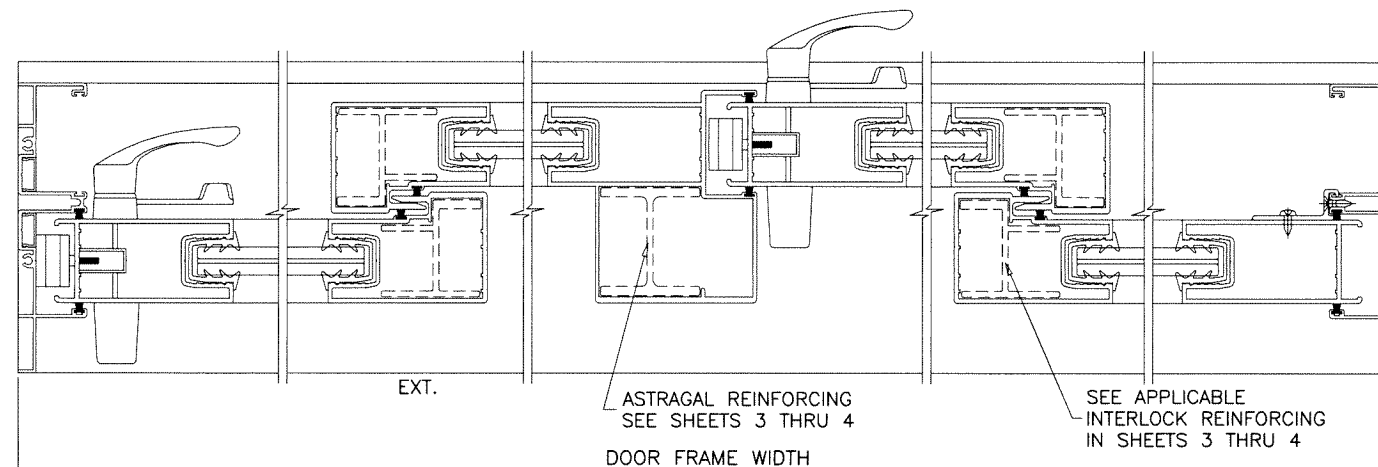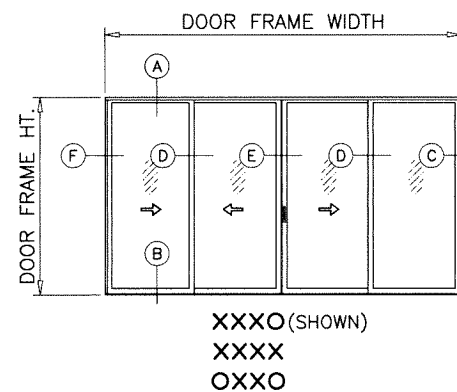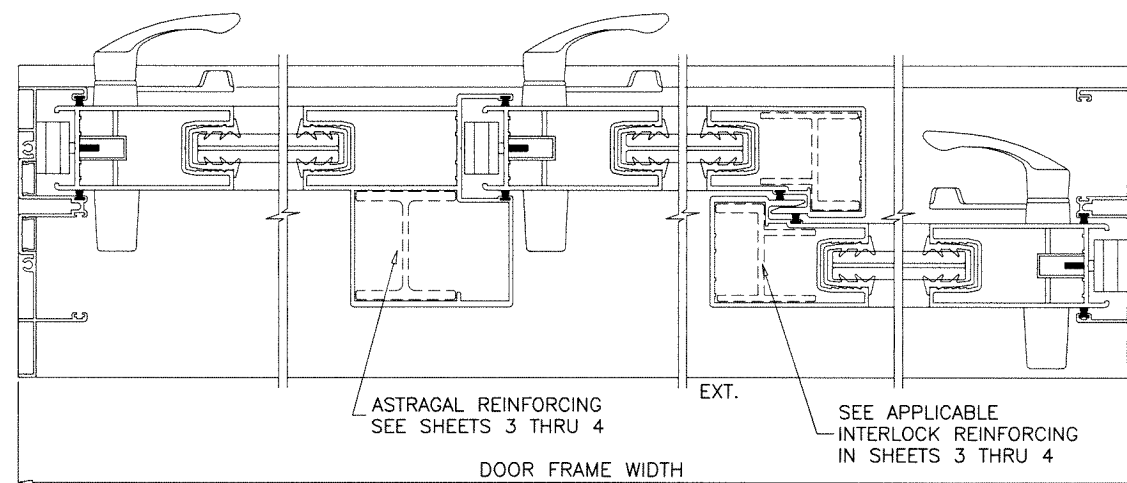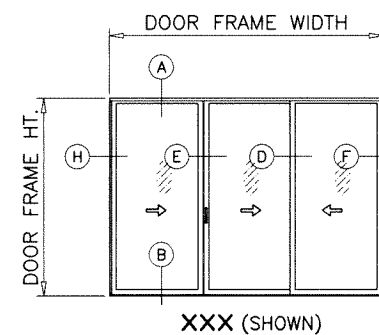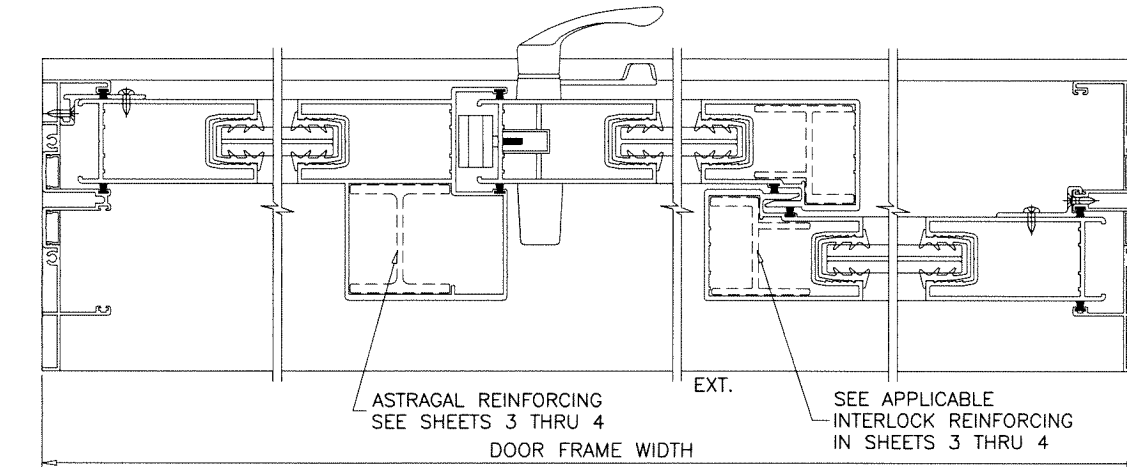

MAX. OVERALL DOOR FRAME AREA NOT TO EXCEED 160 SQ. FT.


A circular professional engineer seal for Jalal Farooq. The outer ring contains the text "JALAL FAROOQ" at the top and "PROFESSIONAL ENGINEER" at the bottom, separated by two stars. Inside this ring, the word "LICENSE" is at the top and "STATE OF FLORIDA" is at the bottom, also separated by two stars. In the center, the license number "No. 81223" is printed above a large, stylized purple signature. The seal is surrounded by a series of small dots.

SERIES-6100 ALUM SLIDING GLASS DOOR (S.M.I.)


E.S. WINDOWS, LLC
3550 N.W. 49 STREET
MIAMI, FL. 33142
TEL. (305) 638-5151 FAX.

AL-FAROOQ CORPORATION
ENGINEERS & PRODUCT DEVELOPMENT
9360 SUNSET DRIVE, SUITE 220
MIAMI, FLORIDA 33173 (C.A.N. 3538)
TEL. (305) 264-8100 FAX. (305) 262-6978


[illegible]

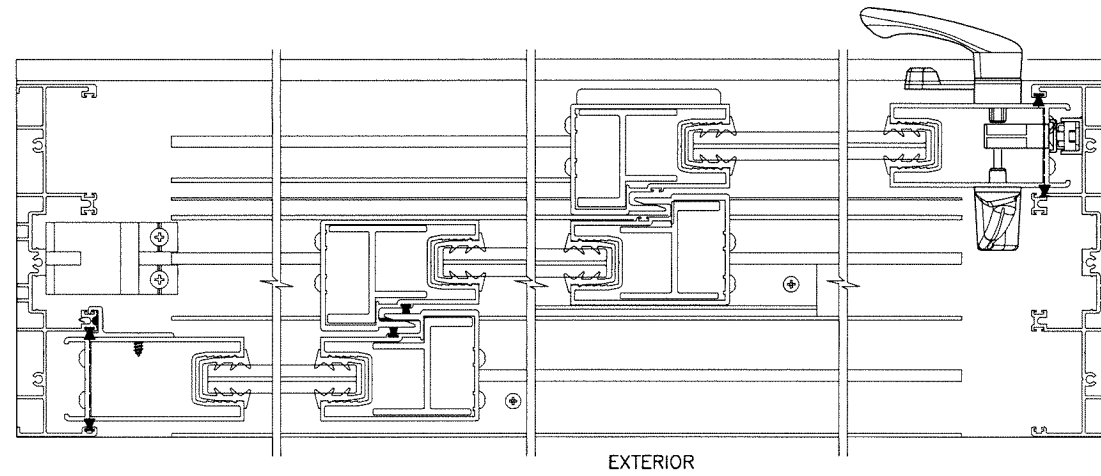

EXTERIOR

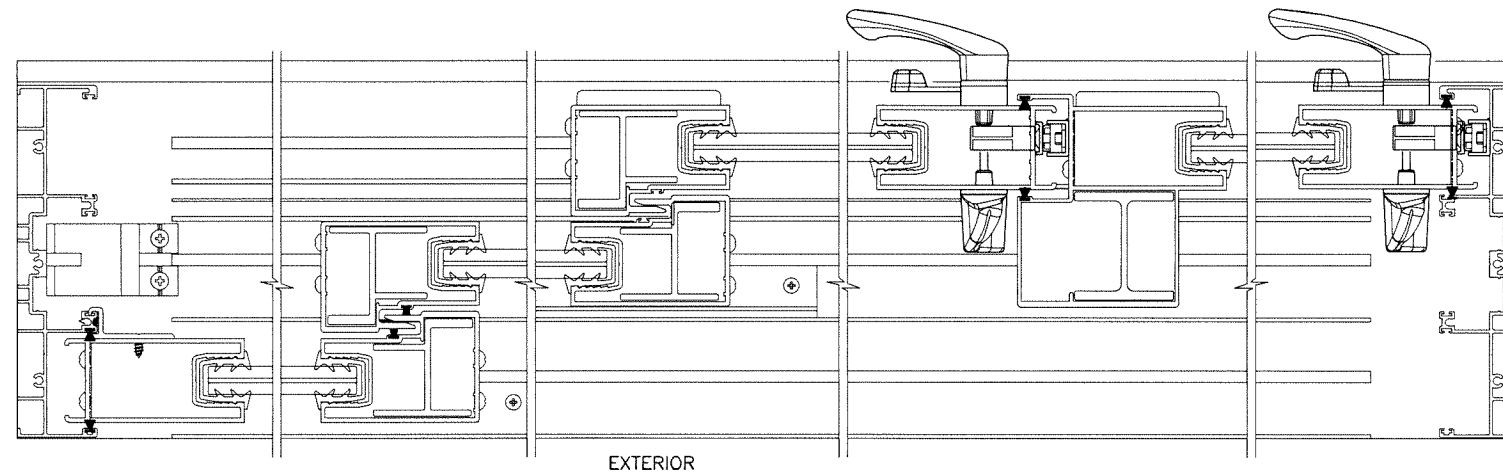

EXTERIOR

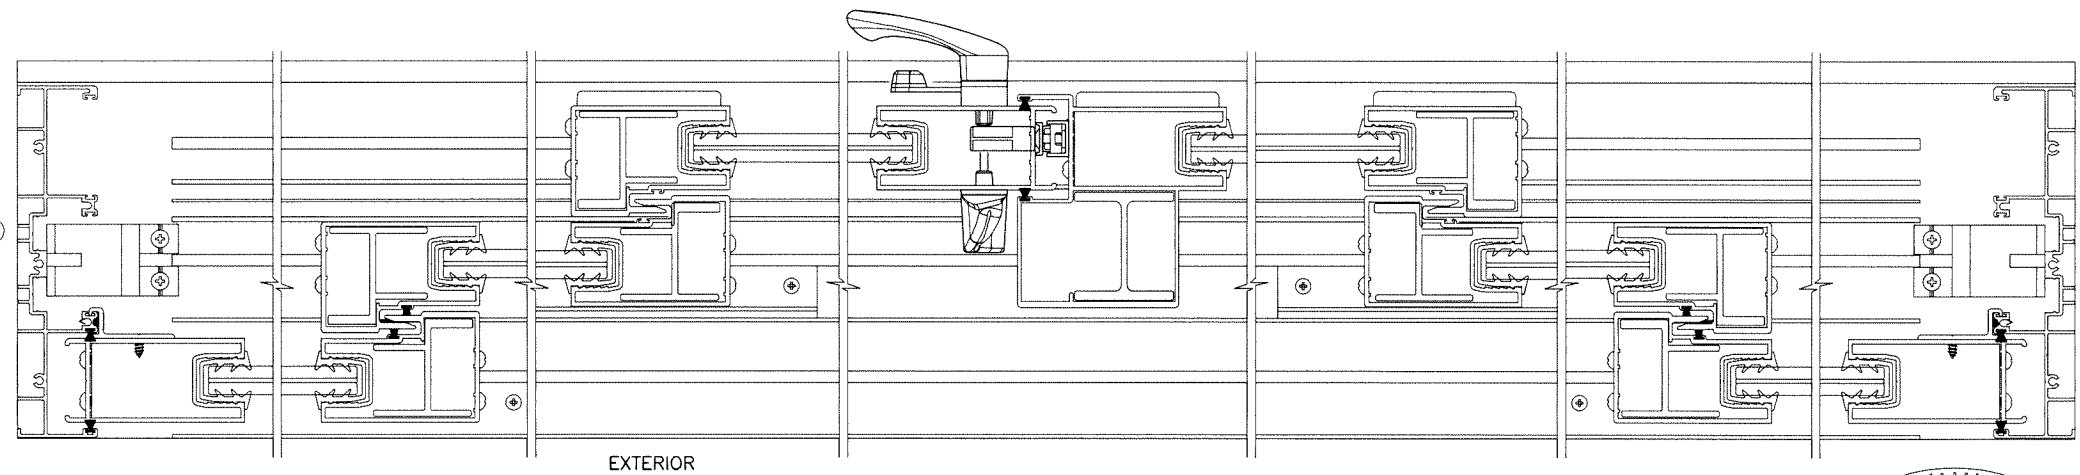

EXTERIOR

Sealed: 7/25/2023



FL #22251

SERIES-6100 ALUM SLIDING GLASS DOOR (S.M.I.)

E.S. WINDOWS, LLC
3550 N.W. 49 STREET
MIAMI, FL. 33142
TEL. (305) 638-5151 FAX.

FAX. (305) 638-5158

FAX. (305) 638-5158

AL-FAROOQ CORPORATION
ENGINEERS & PRODUCT DEVELOPMENT
9360 SUNSET DRIVE, SUITE 220
MIAMI, FLORIDA 33173 (C.A.N. 3538)
TEL. (305) 264-8100 FAX. (305) 262-6978

COMP--ANL\W

COMP--ANL\W

COMP--ANL\W17--41ES

revisions:
no date by description

date: 04-10-17

scale: —


dr. by: TARIQ

chk. by:


drawing no.

W17-41

sheet 2.1 of 12

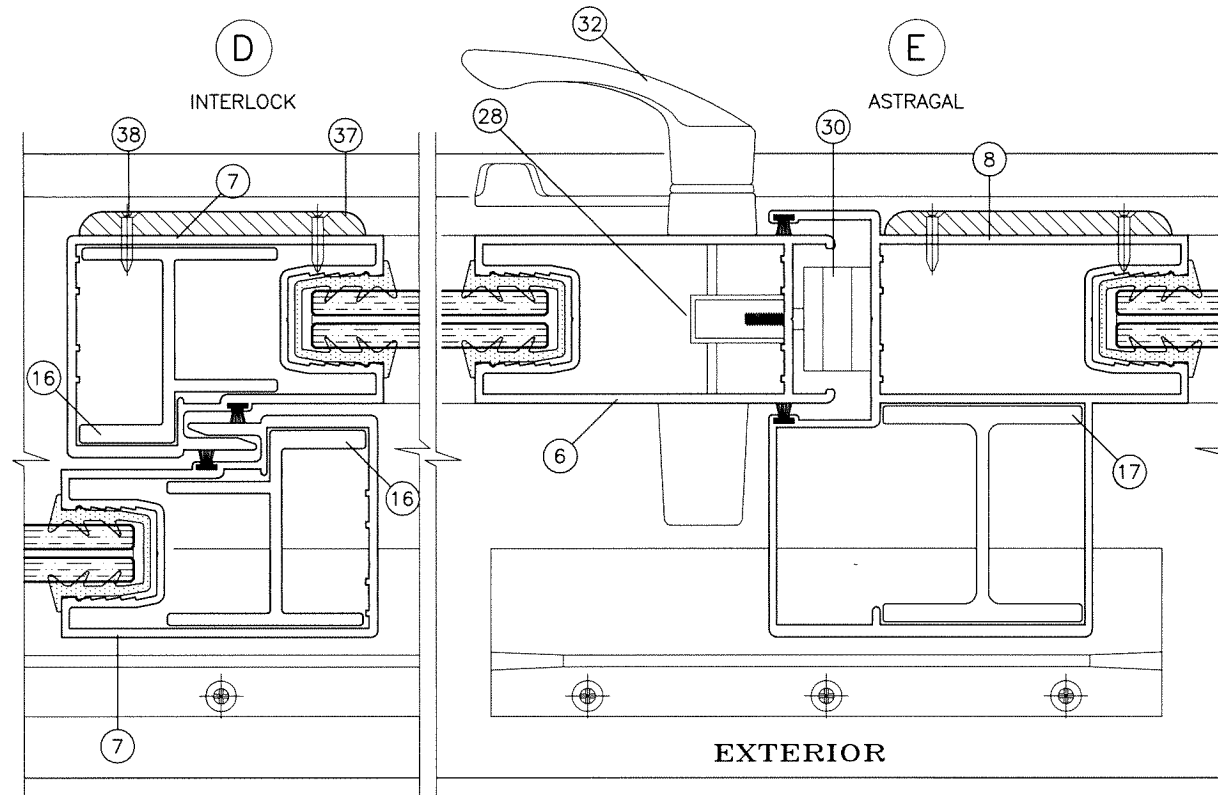


REINFORCING OPTION #1
ALUMINUM REINFORCING AT INTERLOCK
ALUMINUM REINFORCING AT ASTRAGAL

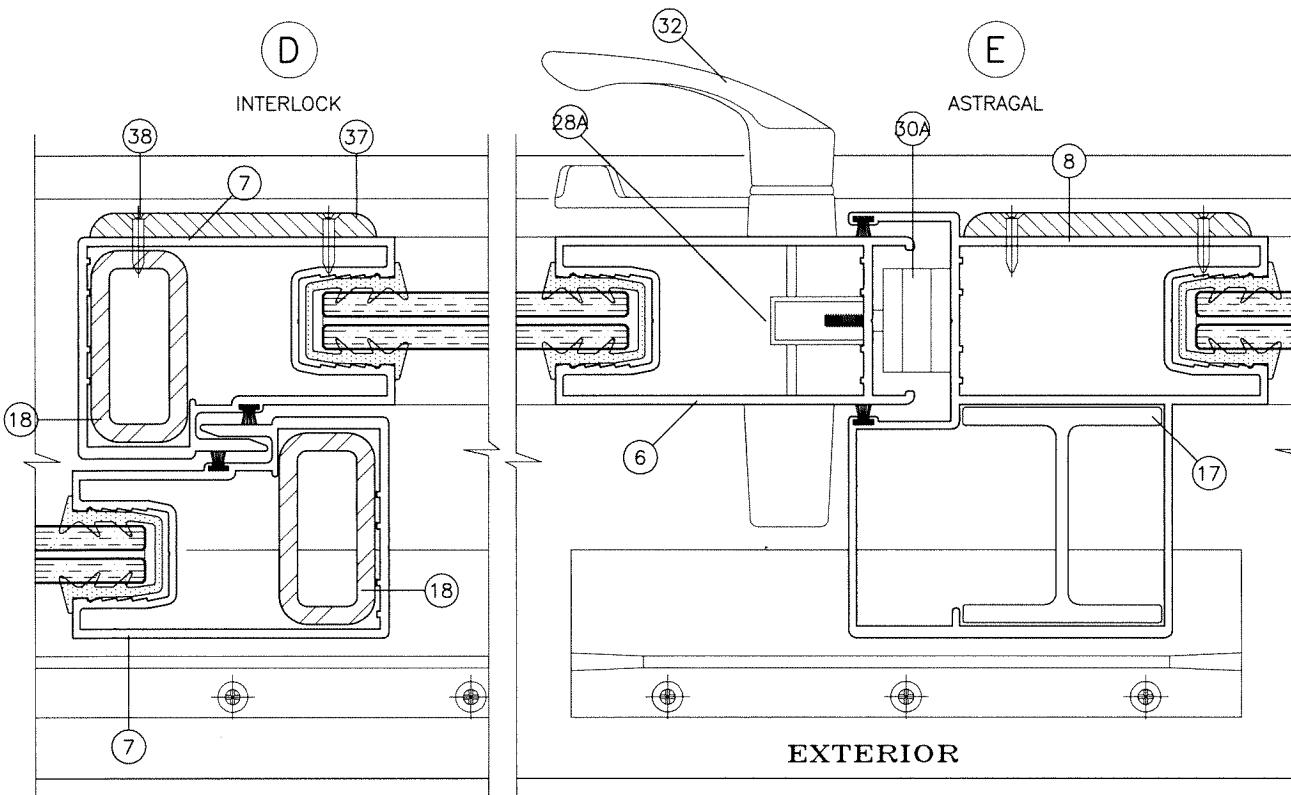

REINFORCING OPTION #2
STEEL REINFORCING AT INTERLOCK
ALUMINUM REINFORCING AT ASTRAGAL

SEE CHART ON THIS SHEET FOR DESIGN LOAD CAPACITY OF DESIRED GLASS SIZE AND REINFORCING TYPES.
SEE CHART ON SHEET 5 FOR HEAD ANCHOR CAPACITY.
SEE CHART ON SHEET 5.1 FOR SILL ANCHOR CAPACITY.
LOWER DESIGN PRESSURES FROM DESIGN LOAD CHART, HEAD ANCHOR CHART OR SILL ANCHOR CHART WILL APPLY TO ENTIRE SYSTEM.

NOTE:
GLASS CAPACITIES ON THIS SHEET ARE BASED ON ASTM E1300-09 (3 SEC. GUSTS) AND FLORIDA BUILDING COMMISSION DECLARATORY STATEMENT DCA05-DEC-219

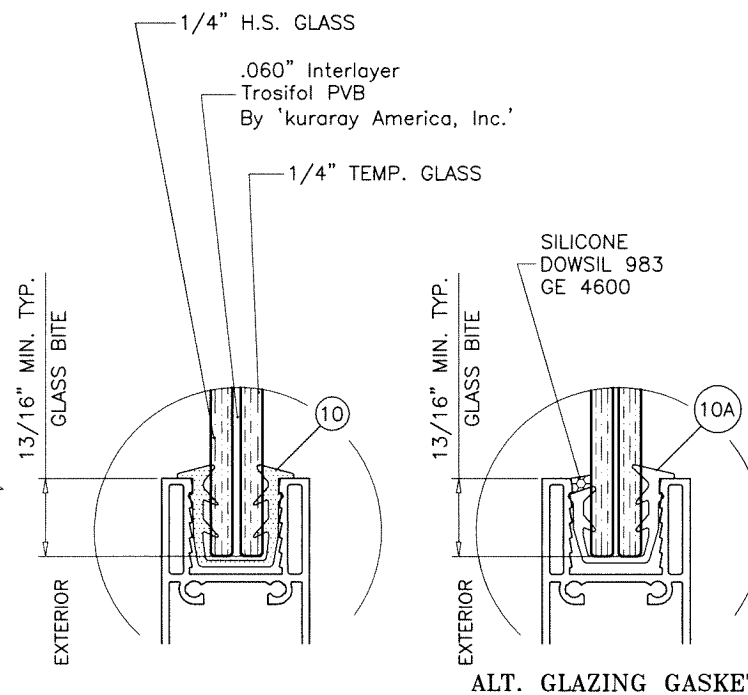


GLASS TYPE 'A' (DRY GLAZED)
GLAZING DETAIL

GLASS TYPE 'A' COMPLIES WITH REQUIREMENTS OF ANSI Z97.1. SAFEGUARD REQUIREMENTS TO BE VERIFIED.

DESIGN LOAD CAPACITY - PSF PVB LAMINATED GLASS TYPE 'A'					
ALL CONFIGURATIONS SHOWN ON SHEETS 2 & 2.1					
PANEL WIDTH NOMINAL INCHES	DOOR FRAME HEIGHT INCHES	REINF. OPTION #1		REINF. OPTION #2	
		EXT. (+)	INT. (-)	EXT. (+)	INT. (-)
36	82	85.0	140.0	85.0	123.0
40		85.0	140.0	85.0	123.0
44		85.0	140.0	85.0	115.7
48		85.0	140.0	85.0	110.0
50		85.0	134.4	81.6	105.6
53		81.6	126.8	77.0	99.6
56		72.9	120.0	72.9	94.3
60		68.0	112.0	68.0	88.0
36	96	85.0	140.0	85.0	123.0
40		85.0	136.4	85.0	123.0
44		85.0	127.4	85.0	115.7
48		85.0	120.0	85.0	110.0
50		85.0	96.0	81.6	105.6
53		85.0	90.5	77.0	99.6
56		85.0	85.7	72.9	94.3
60		80.0	80.0	68.0	88.0
36	102	85.0	100.0	85.0	123.0
40		85.0	100.0	85.0	123.0
44		85.0	100.0	85.0	110.0
48		85.0	100.0	85.0	110.0
50		85.0	96.0	81.6	105.6
53		85.0	90.5	77.0	99.6
56		85.0	85.7	72.9	94.3
36	108	85.0	100.0	85.0	123.0
40		85.0	100.0	85.0	123.0
44		85.0	100.0	85.0	110.0
48		85.0	100.0	85.0	110.0
50		85.0	96.0	81.6	105.6
53		85.0	90.5	77.0	99.6
56		85.0	85.7	72.9	94.3
36	108-1/4	85.0	100.0	85.0	123.0
40		85.0	100.0	85.0	123.0
44-3/8		85.0	100.0	85.0	123.0
36	114	85.0	100.0	85.0	110.0
40		85.0	100.0	85.0	110.0
44		85.0	100.0	85.0	110.0
48		85.0	96.0	85.0	110.0
50		85.0	96.0	81.6	105.6
36	120	85.0	100.0	85.0	110.0
40		85.0	100.0	85.0	110.0
44		85.0	96.2	85.0	110.0
48		85.0	90.0	85.0	110.0

FOR THREE (3) TRACK FRAMES
LIMIT MAX. DESIGN LOADS TO +85.0, -110.0 PSF.

Sealed: 7/25/2023

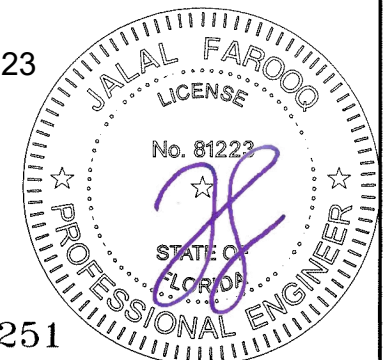

FL #22251

AL-FAROOQ CORPORATION
ENGINEERS & PRODUCT DEVELOPMENT
9360 SUNSET DRIVE, SUITE 220
MIAMI, FLORIDA 33173
TEL. (305) 264-8100 FAX. (305) 262-6978

SERIES-6100 ALUM SLIDING GLASS DOOR (S.M.I.)


E.S. WINDOWS, LLC
3550 N.W. 49 STREET
MIAMI, FL. 33142
TEL. (305) 638-5151 FAX. (305) 638-5158

revisions:

no	date	by	description



date: 04-10-17
scale: 1/2" = 1"
dr. by: TARIQ
chk. by:

drawing no.
W17-41
sheet 3 of 12

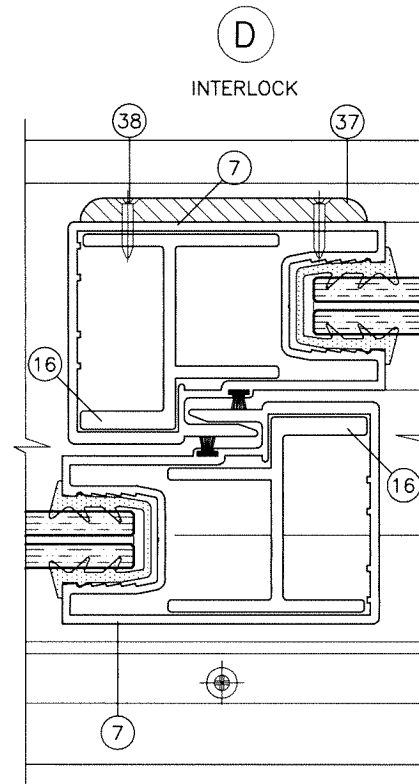


REINFORCING OPTION #1
ALUMINUM REINFORCING AT INTERLOCK

SEE CHART ON THIS SHEET FOR DESIGN LOAD CAPACITY OF DESIRED GLASS SIZE AND REINFORCING TYPES.
SEE CHART ON SHEET 5 FOR HEAD ANCHOR CAPACITY.
SEE CHART ON SHEET 5.1 FOR SILL ANCHOR CAPACITY.
LOWER DESIGN PRESSURES FROM DESIGN LOAD CHART, HEAD ANCHOR CHART OR SILL ANCHOR CHART WILL APPLY TO ENTIRE SYSTEM.

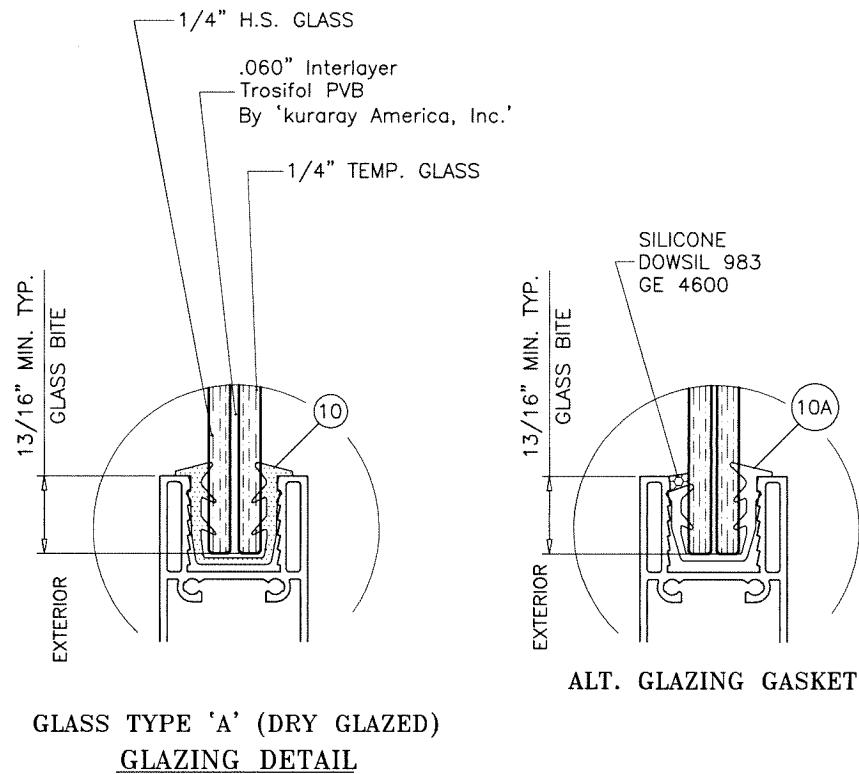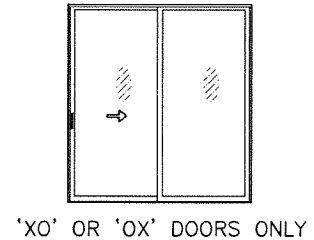

NOTE:
GLASS CAPACITIES ON THIS SHEET ARE
BASED ON ASTM E1300-09 (3 SEC. GUSTS)
AND FLORIDA BUILDING COMMISSION
DECLARATORY STATEMENT DCA05-DEC-219

DESIGN LOAD CAPACITY - PSF PVB LAMINATED GLASS TYPE 'A' 'XO' OR 'OX' CONFIGURATIONS ONLY			
PANEL WIDTH NOMINAL INCHES	DOOR FRAME HEIGHT INCHES	REINF. OPTION #1	
		EXT. (+)	INT. (-)
36	82	110.0	110.0
40		110.0	110.0
44		110.0	110.0
48		110.0	110.0
50		105.6	105.6
53		99.6	99.6
56		94.3	94.3
60		88.0	88.0
36	84	110.0	110.0
40		110.0	110.0
44		110.0	110.0
48		110.0	110.0
50		105.6	105.6
53		99.6	99.6
56		94.3	94.3
60		88.0	88.0
36	90	110.0	110.0
40		110.0	110.0
44		110.0	110.0
48		110.0	110.0
50		105.6	105.6
53		99.6	99.6
56		94.3	94.3
36	96	110.0	110.0
40		110.0	110.0
44		110.0	110.0
48		110.0	110.0
50		105.6	105.6
53		99.6	99.6
36	102	110.0	110.0
40		110.0	110.0
44		110.0	110.0
48		110.0	110.0
50		105.6	105.6
36	108-1/2	110.0	110.0
40		110.0	110.0
44		110.0	110.0
48		110.0	110.0

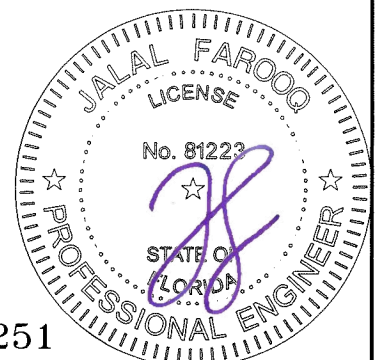

Sealed: 7/25/2023

FL #22251

AL-FAROOQ CORPORATION
ENGINEERS & PRODUCT DEVELOPMENT
9360 SUNSET DRIVE, SUITE 220
MIAMI, FLORIDA 33173
TEL. (305) 264-8100 FAX. (305) 262-6978

SERIES-6100 ALUM SLIDING GLASS DOOR (S.M.I.)


E.S. WINDOWS, LLC
3550 N.W. 49 STREET
MIAMI, FL. 33142
TEL. (305) 638-5151 FAX. (305) 638-5158

revisions:

no	date	by	description


date: 04-10-17
scale: 1/2" = 1"
dr. by: TARIQ
chk. by:

drawing no.
W17-41
sheet 3.1 of 12

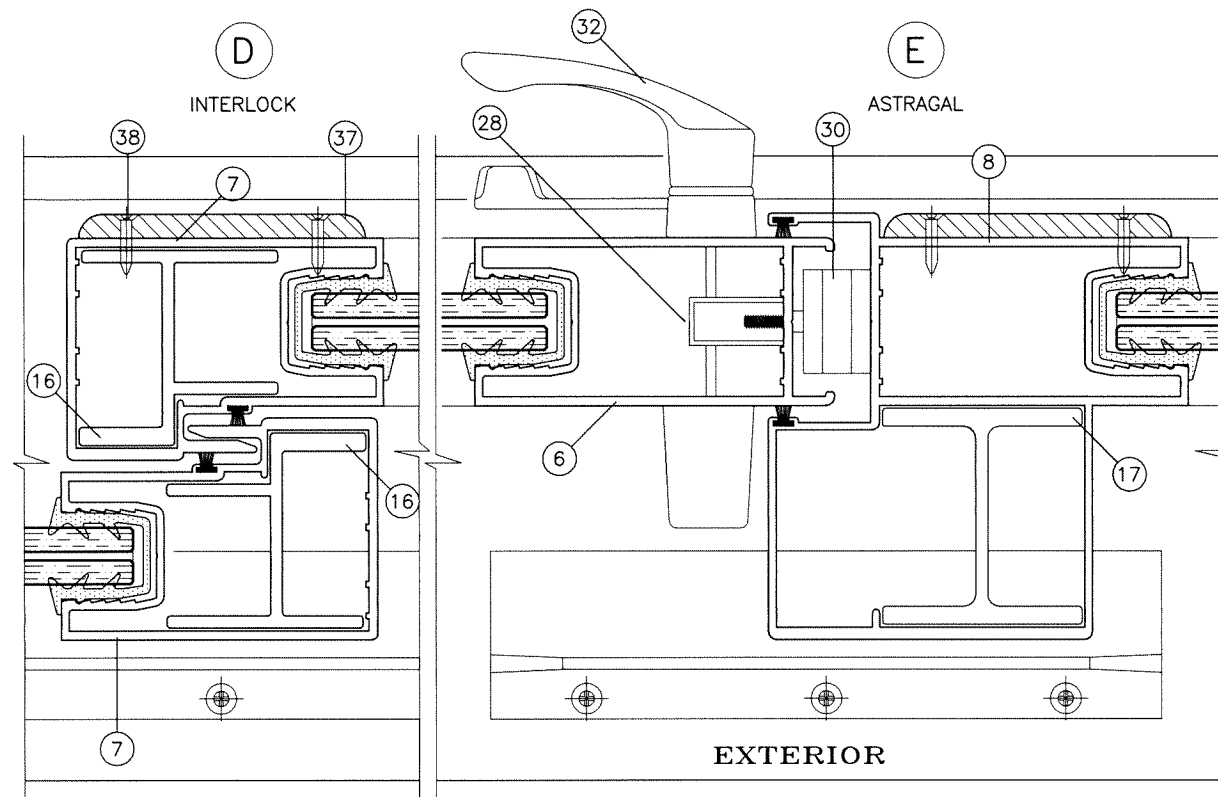

REINFORCING OPTION #1

ALUMINUM REINFORCING AT INTERLOCK
ALUMINUM REINFORCING AT ASTRAGAL

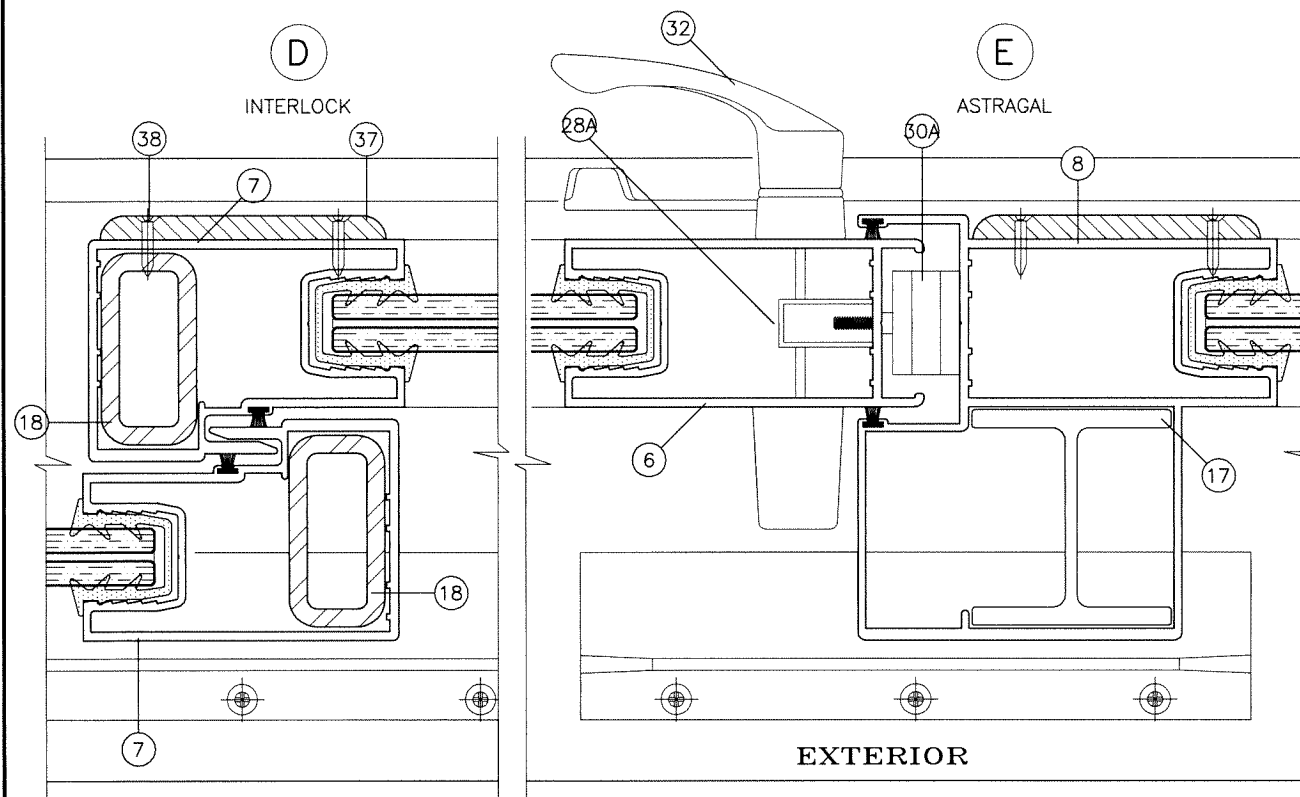


REINFORCING OPTION #2

STEEL REINFORCING AT INTERLOCK
ALUMINUM REINFORCING AT ASTRAGAL

SEE CHART ON THIS SHEET FOR DESIGN LOAD CAPACITY OF DESIRED GLASS SIZE AND REINFORCING TYPES.

SEE CHART ON SHEET 5 FOR HEAD ANCHOR CAPACITY.
SEE CHART ON SHEET 5.1 FOR SILL ANCHOR CAPACITY.

LOWER DESIGN PRESSURES FROM DESIGN LOAD CHART, HEAD ANCHOR CHART OR SILL ANCHOR CHART WILL APPLY TO ENTIRE SYSTEM.

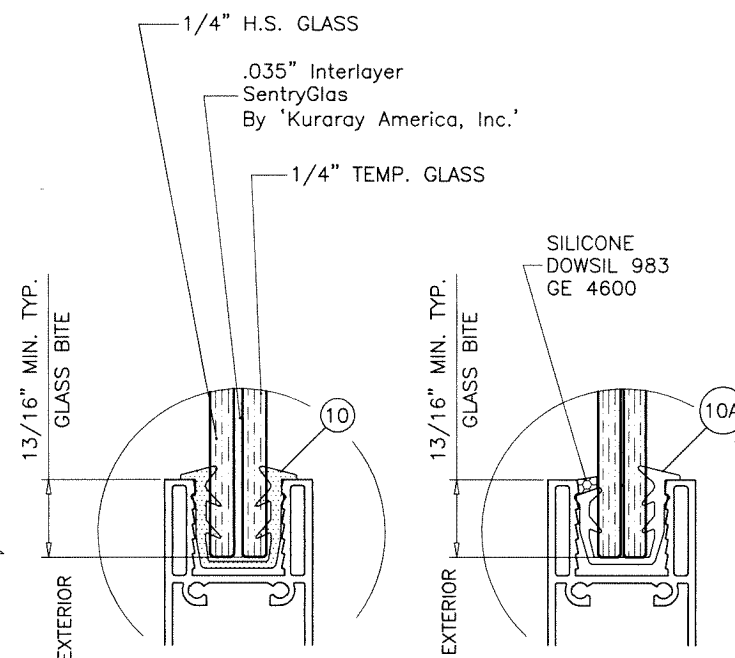


GLASS TYPE 'A1' (DRY GLAZED) GLAZING DETAIL

NOTE:
GLASS CAPACITIES ON THIS SHEET ARE
BASED ON ASTM E1300-09 (3 SEC. GUSTS)
AND FLORIDA BUILDING COMMISSION
DECLARATORY STATEMENT DCA05-DEC-219

DESIGN LOAD CAPACITY - PSF SENTRIGLAS LAMINATED GLASS TYPE 'A1' ALL CONFIGURATIONS SHOWN ON SHEETS 2 & 2.1					
PANEL WIDTH NOMINAL INCHES	DOOR FRAME HEIGHT INCHES	REINF. OPTION #1		REINF. OPTION #2	
		EXT. (+)	INT. (-)	EXT. (+)	INT. (-)
36	82	85.0	100.0	85.0	140.0
40		85.0	100.0	85.0	140.0
44		85.0	100.0	85.0	140.0
48		85.0	100.0	85.0	140.0
50		85.0	96.0	85.0	134.4
53		85.0	90.5	85.0	126.8
56		85.0	85.7	85.0	120.0
60		80.0	80.0	85.0	112.0
36	96	85.0	100.0	85.0	140.0
40		85.0	100.0	85.0	140.0
44		85.0	100.0	85.0	140.0
48		85.0	100.0	85.0	137.3
50		85.0	96.0	85.0	105.6
53		85.0	90.5	85.0	99.6
56		85.0	85.7	85.0	94.3
60		85.0	80.0	85.0	88.0
36	102	85.0	100.0	85.0	110.0
40		85.0	100.0	85.0	110.0
44		85.0	100.0	85.0	110.0
48		85.0	100.0	85.0	110.0
50		85.0	96.0	85.0	105.6
53		85.0	90.5	85.0	99.6
56		80.0	80.0	85.0	94.3
36	108	85.0	100.0	85.0	110.0
40		85.0	100.0	85.0	110.0
44		85.0	100.0	85.0	110.0
48		85.0	100.0	85.0	110.0
50		85.0	96.0	85.0	105.6
53		85.0	90.5	85.0	99.6
56		85.0	80.0	85.0	88.0
36	114	85.0	100.0	85.0	110.0
40		85.0	100.0	85.0	110.0
44		85.0	100.0	85.0	110.0
48		85.0	96.0	85.0	110.0
50		85.0	96.0	85.0	105.6
53		85.0	90.5	85.0	99.6
56		85.0	80.0	85.0	88.0
36	120	85.0	100.0	85.0	110.0
40		85.0	100.0	85.0	110.0
44		85.0	96.2	85.0	110.0
48		85.0	90.0	85.0	110.0
50		85.0	90.0	85.0	105.6
53		85.0	90.5	85.0	99.6
56		85.0	80.0	85.0	88.0

FOR THREE (3) TRACK FRAMES
LIMIT MAX. DESIGN LOADS TO +85.0, -110.0 PSF.

Sealed: 7/25/2023

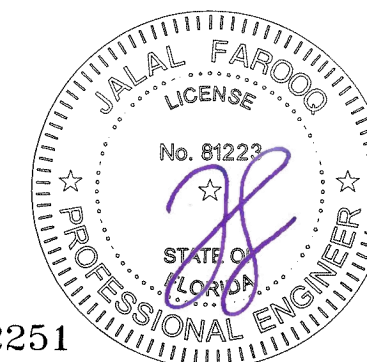

FL #22251

AL-FAROOQ CORPORATION
ENGINEERS & PRODUCT DEVELOPMENT
9360 SUNSET DRIVE, SUITE 220
MIAMI, FLORIDA 33173
TEL. (305) 262-8100 FAX. (305) 262-6978

COMP-ANL W17-41ES

SERIES-6100 ALUM SLIDING GLASS DOOR (S.M.I.)

E.S. WINDOWS, LLC
3550 N.W. 49 STREET
MIAMI, FL. 33142
TEL. (305) 638-5151 FAX. (305) 638-5158

revisions:	
no	date by description

date: 04-10-17
scale: 1/2" = 1"
dr. by: TARIQ
chk. by:

drawing no.
W17-41
sheet 4 of 12

TYPICAL ANCHORS: SEE ELEV. FOR SPACING

AT HEAD

- TYPE 'A' - 1/4" DIA. ULTRACON+ BY 'DEWALT' (Fu=164 KSI, Fy=148 KSI)
INTO 2BY WOOD BUCKS OR WOOD STRUCTURES
1-1/2" MIN. PENETRATION INTO WOOD
THRU 1BY BUCKS INTO CONCRETE
1-1/2" MIN. EMBED INTO CONCRETE
- TYPE 'B' - 1/4" DIA. ULTRACON+ BY 'DEWALT' (Fu=164 KSI, Fy=148 KSI)
DIRECTLY INTO CONCRETE
1-1/2" MIN. EMBED
- TYPE 'C' - #14 SMS OR SELF DRILLING SCREWS (GRADE 2 CRS)
INTO F.B.C. APPROVED MULLIONS
OR
INTO METAL STRUCTURES (HEAD/SILL/JAMBS)
(3) THREADS MIN. PENETRATION BEYOND SUBSTRATE
ALUMINUM: 1/8" THK. MIN. (6063-T5 MIN.)
STEEL: 1/8" THK. MIN. (Fy = 36 KSI MIN.)
(STEEL IN CONTACT WITH ALUMINUM TO BE PLATED OR PAINTED)

AT SILL

- TYPE 'B' - 1/4" DIA. ULTRACON+ BY 'DEWALT' (Fu=164 KSI, Fy=148 KSI)
DIRECTLY INTO CONCRETE
1-3/4" MIN. EMBED

AT JAMBS

- TYPE 'A' - 1/4" DIA. ULTRACON+ BY 'DEWALT' (Fu=164 KSI, Fy=148 KSI)
INTO 2BY WOOD BUCKS OR WOOD STRUCTURES
1-1/2" MIN. PENETRATION INTO WOOD
THRU 1BY BUCKS INTO CONC. OR BLOCKS
1-1/4" MIN. EMBED INTO CONC. OR BLOCKS
- TYPE 'B' - 1/4" DIA. ULTRACON+ BY 'DEWALT' (Fu=164 KSI, Fy=148 KSI)
DIRECTLY INTO CONC. OR BLOCKS
1-1/4" MIN. EMBED INTO CONC. OR BLOCKS
- TYPE 'C' - #14 SMS OR SELF DRILLING SCREWS (GRADE 2 CRS)
INTO F.B.C. APPROVED MULLIONS
OR
INTO METAL STRUCTURES (HEAD/SILL/JAMBS)
(3) THREADS MIN. PENETRATION BEYOND SUBSTRATE
ALUMINUM: 1/8" THK. MIN. (6063-T5 MIN.)
STEEL: 1/8" THK. MIN. (Fy = 36 KSI MIN.)
(STEEL IN CONTACT WITH ALUMINUM TO BE PLATED OR PAINTED)

ANCHOR EDGE DISTANCES

INTO CONCRETE = 2-1/2" MIN.
INTO WOOD STRUCTURE = 1" MIN.
INTO METAL STRUCTURE = 3/4" MIN.

WOOD AT HEAD OR JAMBS SG = 0.55 MIN.
CONCRETE AT HEAD, SILL OR JAMBS f'c = 3000 PSI MIN.
C-90 HOLLOW/FILLED BLOCK AT JAMBS f'm = 2000 PSI MIN.

HEAD ANCHOR LOAD CAPACITY - PSF					
AVERAGE PANEL WIDTH INCHES	DOOR FRAME HEIGHT INCHES	ANCHOR TYPE 'A'		ANCHOR 'B'	ANCHOR 'C'
		6 ANCHORS AT MTG. STILE ENDS	7 ANCHORS AT MTG. STILE ENDS	6 ANCHORS AT MTG. STILE ENDS	6 ANCHORS AT MTG. STILE ENDS
		EXT. (+) INT. (-)	EXT. (+) INT. (-)	EXT. (+) INT. (-)	EXT. (+) INT. (-)
30	82	140.0	140.0	140.0	140.0
36		140.0	140.0	140.0	140.0
40		140.0	140.0	140.0	140.0
42		140.0	140.0	140.0	140.0
44		140.0	140.0	140.0	140.0
48		140.0	140.0	140.0	140.0
50		140.0	140.0	140.0	140.0
53		140.0	140.0	140.0	140.0
56		134.4	140.0	140.0	140.0
60		132.4	140.0	140.0	140.0
30	84	140.0	140.0	140.0	140.0
36		140.0	140.0	140.0	140.0
40		140.0	140.0	140.0	140.0
42		140.0	140.0	140.0	140.0
44		140.0	140.0	140.0	140.0
48		140.0	140.0	140.0	140.0
50		140.0	140.0	140.0	140.0
53		135.5	140.0	140.0	140.0
56		131.7	140.0	140.0	140.0
60		127.5	140.0	140.0	140.0
30	90	140.0	140.0	140.0	140.0
36		140.0	140.0	140.0	140.0
40		140.0	140.0	140.0	140.0
42		140.0	140.0	140.0	140.0
44		138.0	140.0	140.0	140.0
48		130.4	140.0	140.0	140.0
50		127.1	140.0	140.0	140.0
53		122.7	140.0	140.0	140.0
56		118.9	138.8	140.0	140.0
60		114.7	133.8	140.0	140.0
30	96	140.0	140.0	140.0	140.0
36		140.0	140.0	140.0	140.0
40		135.9	140.0	140.0	140.0
42		131.1	140.0	140.0	140.0
44		126.8	140.0	140.0	140.0
48		119.5	139.4	140.0	140.0
50		110.0	110.0	110.0	110.0
53		110.0	110.0	110.0	110.0
56		106.3	110.0	110.0	110.0
60		104.3	110.0	110.0	110.0
30	102	123.0	123.0	123.0	123.0
36		123.0	123.0	123.0	123.0
40		123.0	123.0	123.0	123.0
42		123.0	123.0	123.0	123.0
44		110.0	110.0	110.0	110.0
48		110.0	110.0	110.0	110.0
50		107.3	110.0	110.0	110.0
53		103.2	110.0	110.0	110.0


HEAD ANCHOR LOAD CAPACITY - PSF					
AVERAGE PANEL WIDTH INCHES	DOOR FRAME HEIGHT INCHES	ANCHOR TYPE 'A'		ANCHOR 'B'	ANCHOR 'C'
		6 ANCHORS AT MTG. STILE ENDS	7 ANCHORS AT MTG. STILE ENDS	6 ANCHORS AT MTG. STILE ENDS	6 ANCHORS AT MTG. STILE ENDS
		EXT. (+) INT. (-)	EXT. (+) INT. (-)	EXT. (+) INT. (-)	EXT. (+) INT. (-)
30	108-1/2	123.0	123.0	123.0	123.0
36		123.0	123.0	123.0	123.0
40		123.0	123.0	123.0	123.0
42		123.0	123.0	123.0	123.0
44		108.5	110.0	110.0	110.0
48		101.8	110.0	110.0	110.0
50		98.9	110.0	110.0	110.0
53		95.0	110.0	110.0	110.0
30	114	110.0	110.0	110.0	110.0
36		110.0	110.0	110.0	110.0
40		109.8	110.0	110.0	110.0
42		105.7	110.0	110.0	110.0
44		102.0	110.0	110.0	110.0
48		95.6	110.0	110.0	110.0
50	120	92.8	108.3	110.0	110.0
30		110.0	110.0	110.0	110.0
36		110.0	110.0	110.0	110.0
40		103.2	110.0	110.0	110.0
42		99.3	110.0	110.0	110.0
44		95.8	110.0	110.0	110.0
48		89.6	104.6	110.0	110.0

SEE CHART ON SHEETS 3 THRU 5 FOR DESIGN LOAD CAPACITY OF DESIRED GLASS SIZE AND REINFORCING TYPES.

SEE CHART ABOVE FOR HEAD ANCHOR CAPACITY.
SEE CHART ON SHEET 5.1 FOR SILL ANCHOR CAPACITY.

LOWER DESIGN PRESSURES FROM DESIGN LOAD CHART,
HEAD ANCHOR CHART OR SILL ANCHOR CHART WILL APPLY
TO ENTIRE SYSTEM.

Sealed: 7/25/2023

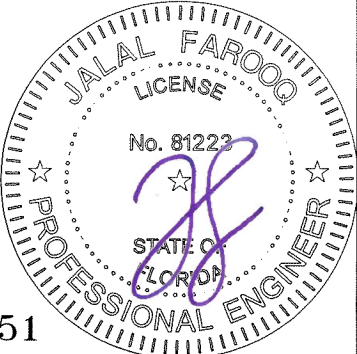

FL #22251

a f c

AL-FAROOQ CORPORATION
ENGINEERS & PRODUCT DEVELOPMENT
9360 SUNSET DRIVE, SUITE 220
MIAMI, FLORIDA 33173 (C.A.N. 3538)
TEL. (305) 264-8100 FAX. (305) 262-6978


SERIES-6100 ALUM SLIDING GLASS DOOR (S.M.I.)

E.S. WINDOWS, LLC
3550 N.W. 49 STREET
MIAMI, FL. 33142
TEL. (305) 638-5151 FAX. (305) 638-5158

revisions:		by description	
no	date		

date: 04-10-17	scale: 1/2" = 1"	dr. by: TARIQ	chk. by:
----------------	------------------	---------------	----------

drawing no.
W17-41
sheet 5 of 12

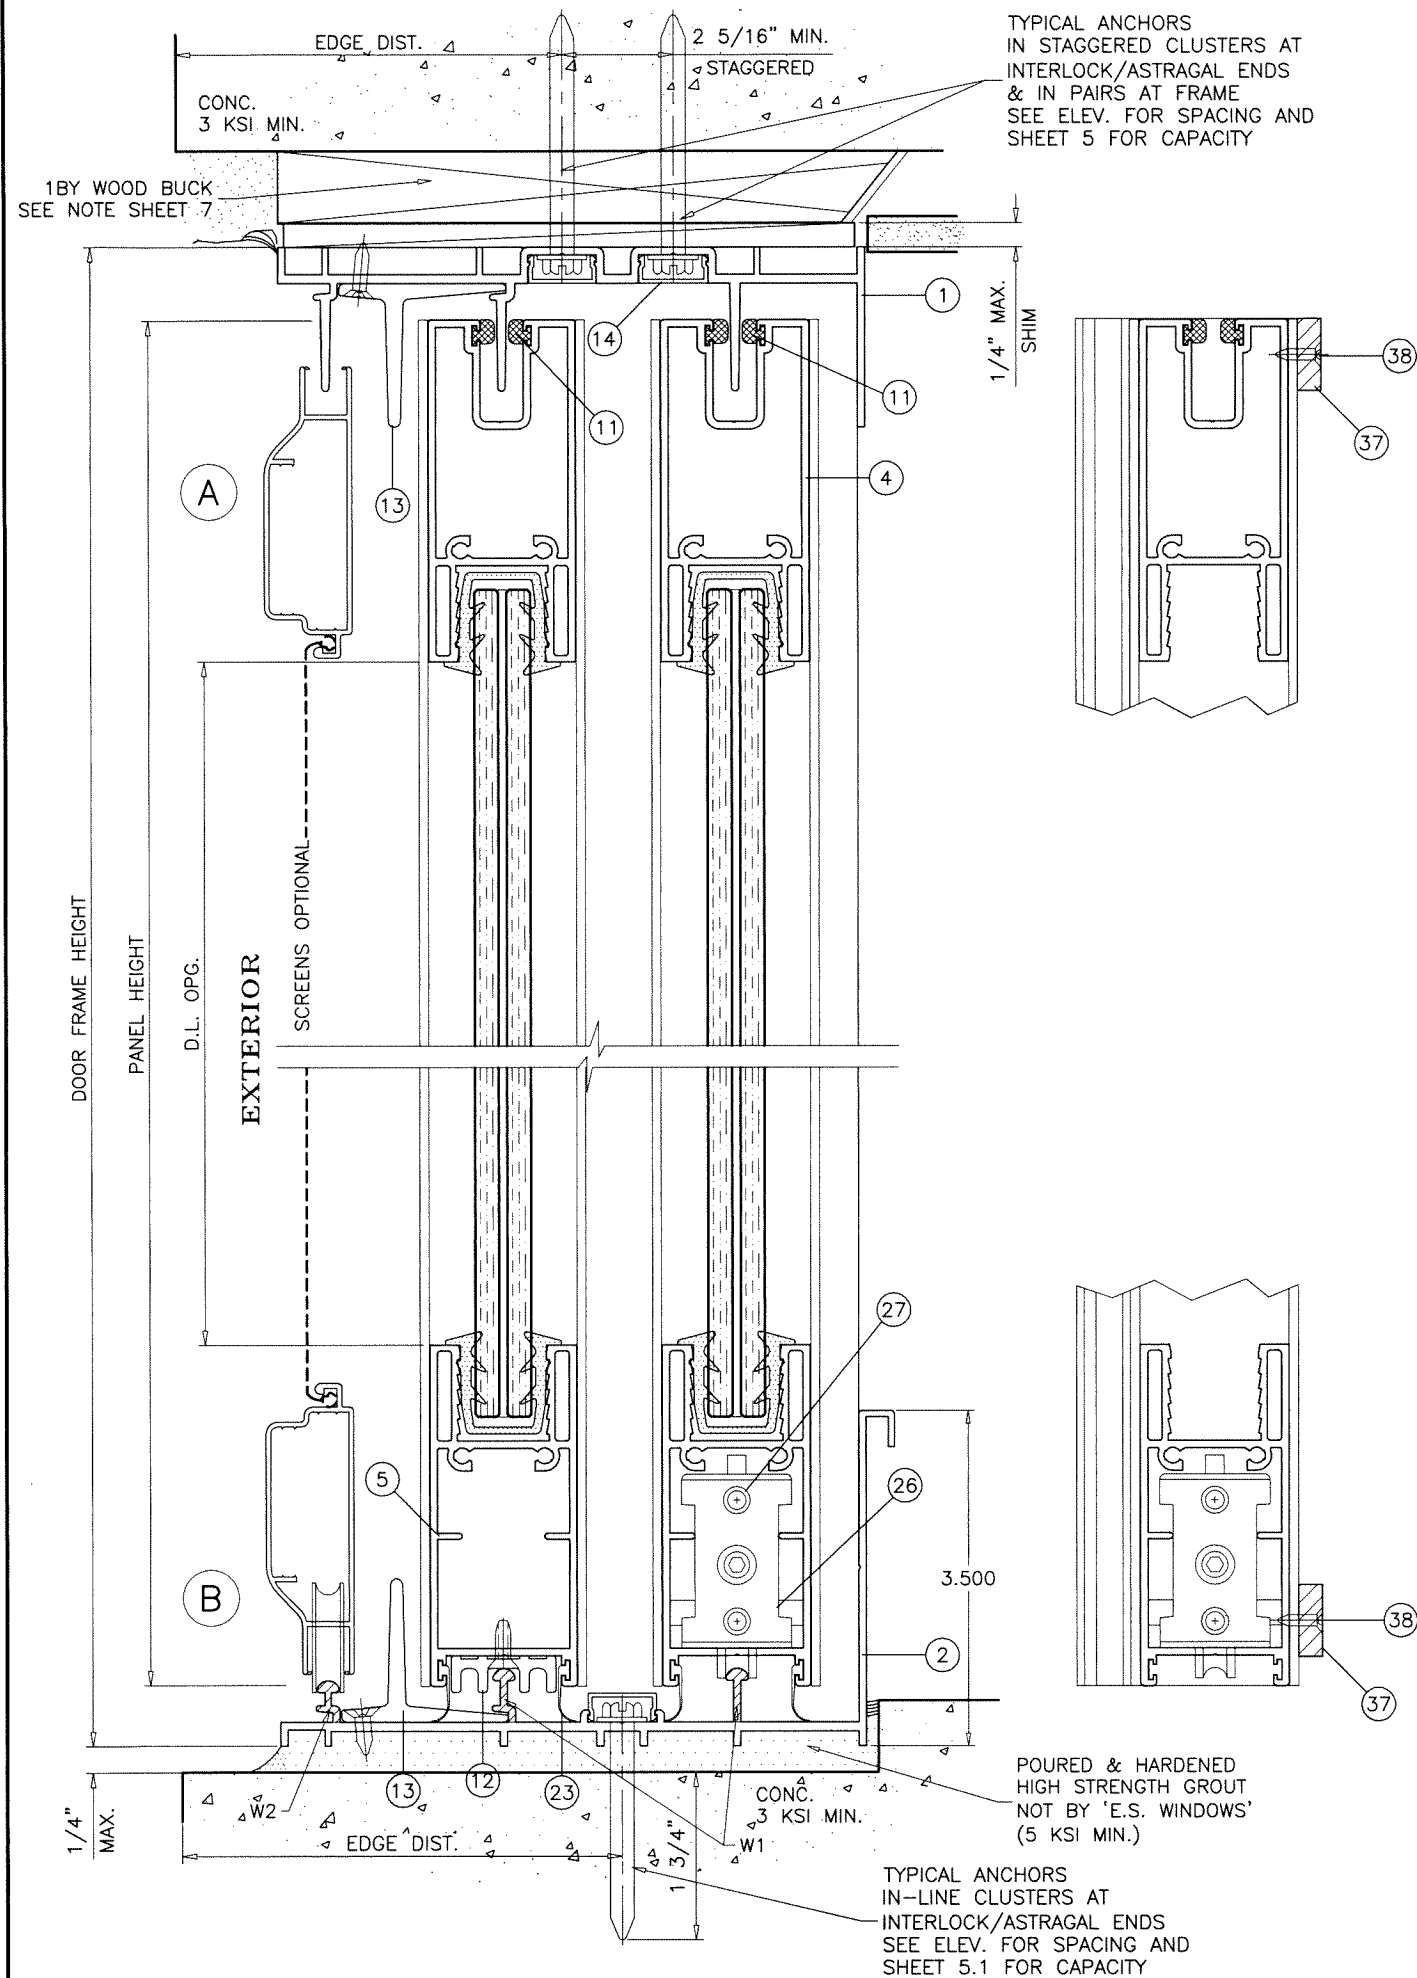


SEALANT:

ALL JOINTS AND FRAME CONNECTIONS SEALED WITH WHITE/ALUMINUM COLORED SILICONE.

WEEPHOLES:

W1 = 2-5/8" LONG WEEP NOTCH AT EACH END
W2 = 1" LONG WEEP NOTCH AT EACH END

Sealed: 7/25/2023

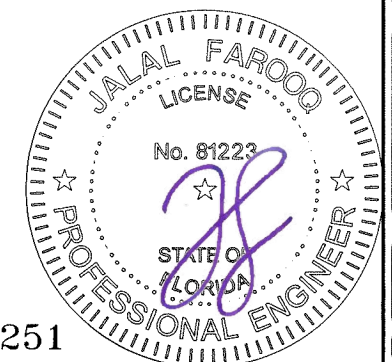

FL #22251

AL-FAROOQ CORPORATION
ENGINEERS & PRODUCT DEVELOPMENT
9360 SUNSET DRIVE, SUITE 220
MIAMI, FLORIDA 33173
TEL. (305) 264-8100 FAX. (305) 262-6978
(C.A.N. 3538)

SERIES-6100 ALUM SLIDING GLASS DOOR (S.M.I.)

E.S. WINDOWS, LLC
3550 N.W. 49 STREET
MIAMI, FL. 33142
TEL. (305) 638-5151 FAX. (305) 638-5158

revisions:	no	date	by	description





date: 04-10-17	scale: 1/2" = 1"	dr. by: TARIQ	chk. by:
----------------	------------------	---------------	----------

drawing no.

W17-41


sheet 6 of 12

COMP-ANL W17-41ES

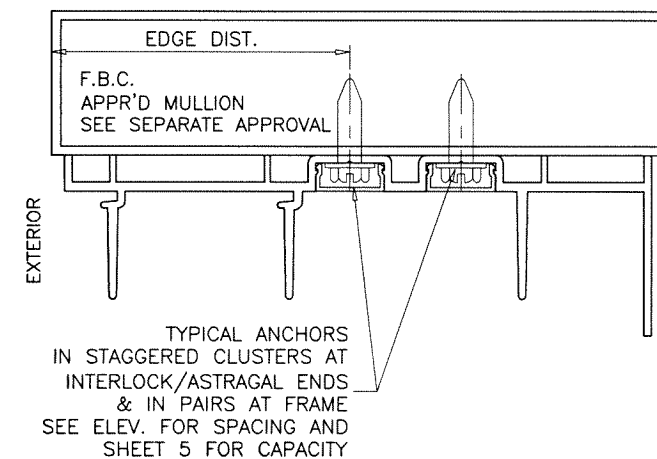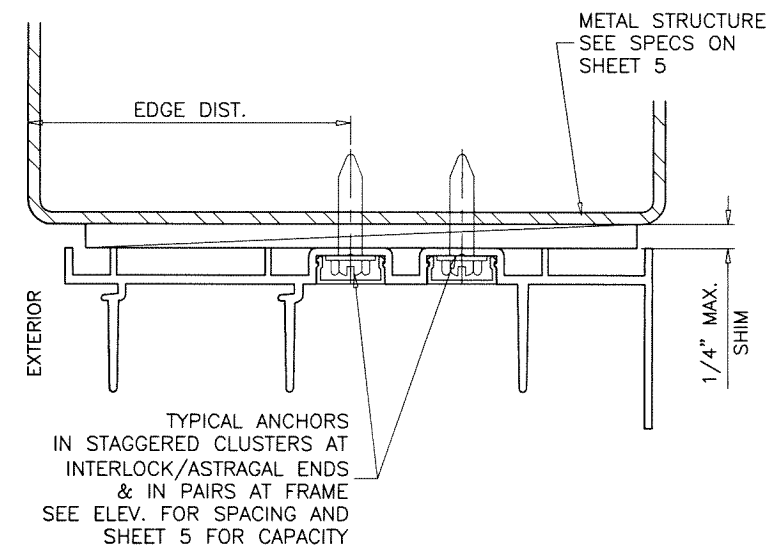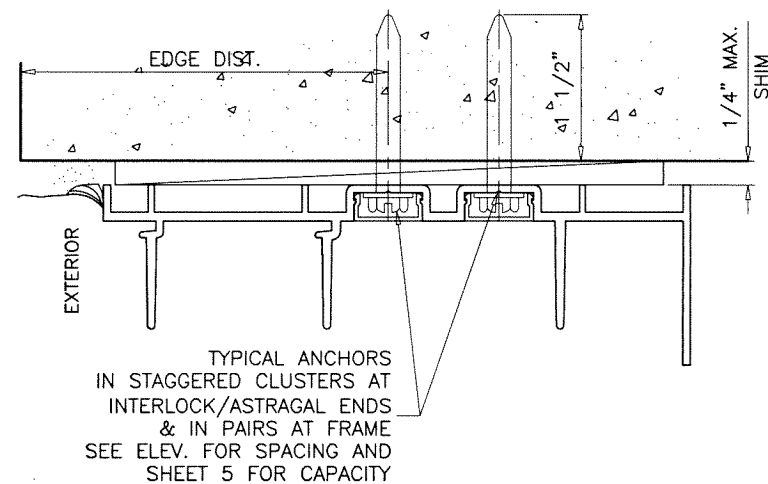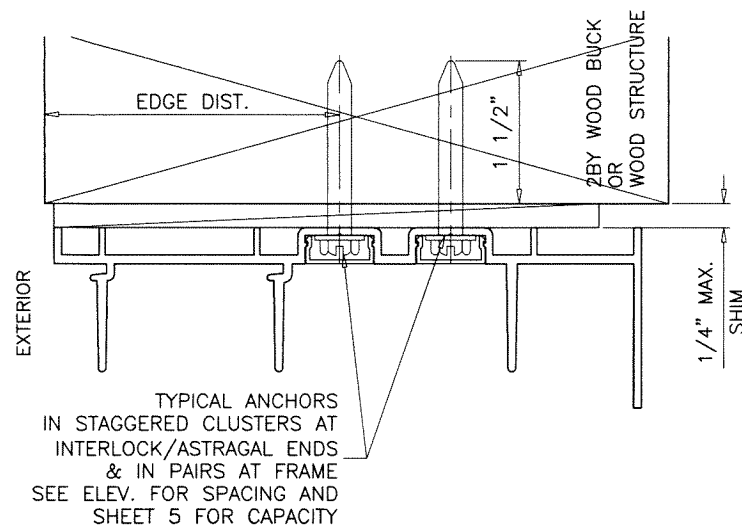

1BY OR 2BY WOOD BUCKS AND METAL STRUCTURES NOT BY 'E.S. WINDOWS'
MUST SUPPORT LOADS IMPOSED BY GLAZING SYSTEM AND
TRANSFER THEM TO THE BUILDING STRUCTURE.

Sealed: 7/25/2023

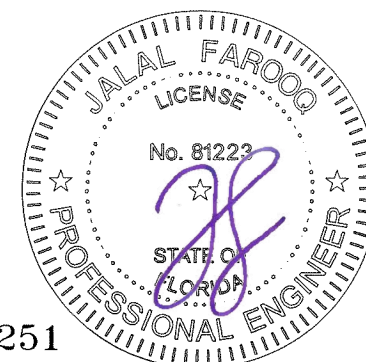

FL #22251

AL-FAROOQ CORPORATION
ENGINEERS & PRODUCT DEVELOPMENT
9360 SUNSET DRIVE, SUITE 220
MIAMI, FLORIDA 33173
TEL. (305) 264-8100 FAX. (305) 262-6978

af c

COMP-ANL\W17-41ES

SERIES-6100 ALUM SLIDING GLASS DOOR (S.M.I.)

E.S. WINDOWS, LLC
3550 N.W. 49 STREET
MIAMI, FL. 33142
TEL. (305) 638-5151 FAX. (305) 638-5158

revisions:

no	date	by description

date: 04-10-17





scale: 1/2" = 1"

dr. by: TARIQ

chk. by:


drawing no.
W17-41

sheet 7 of 12

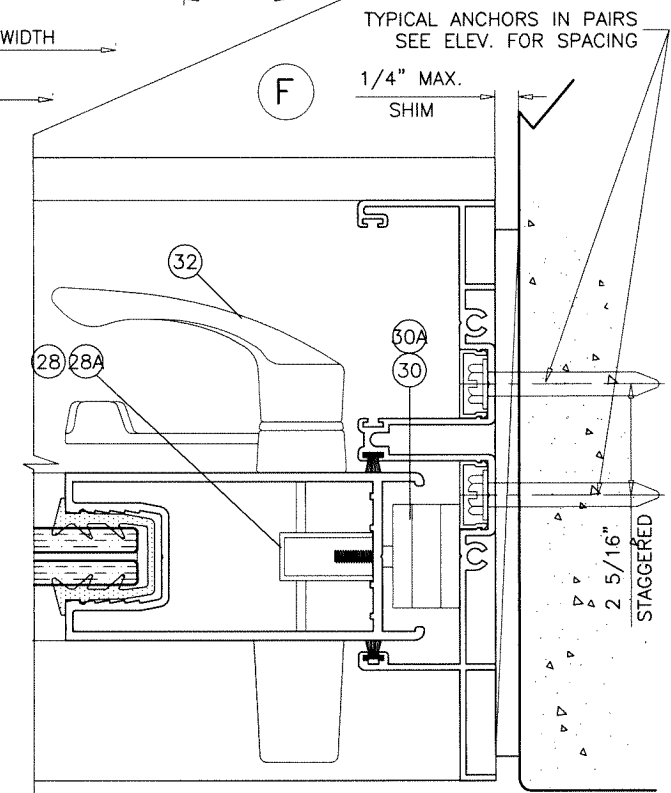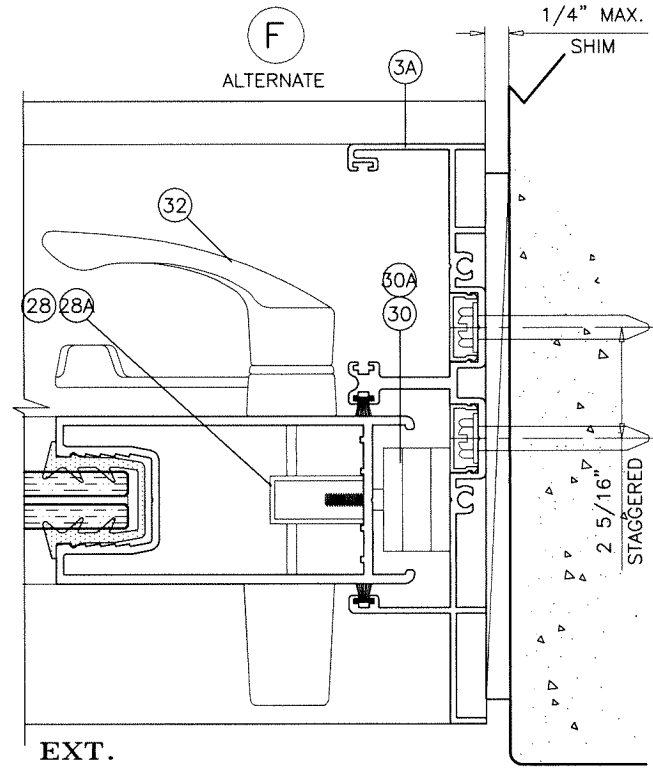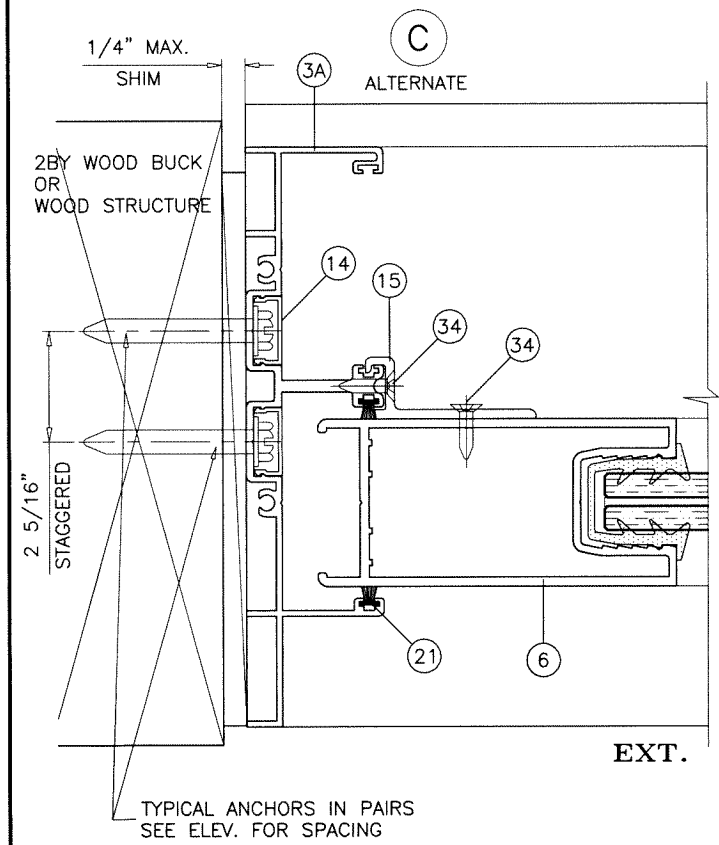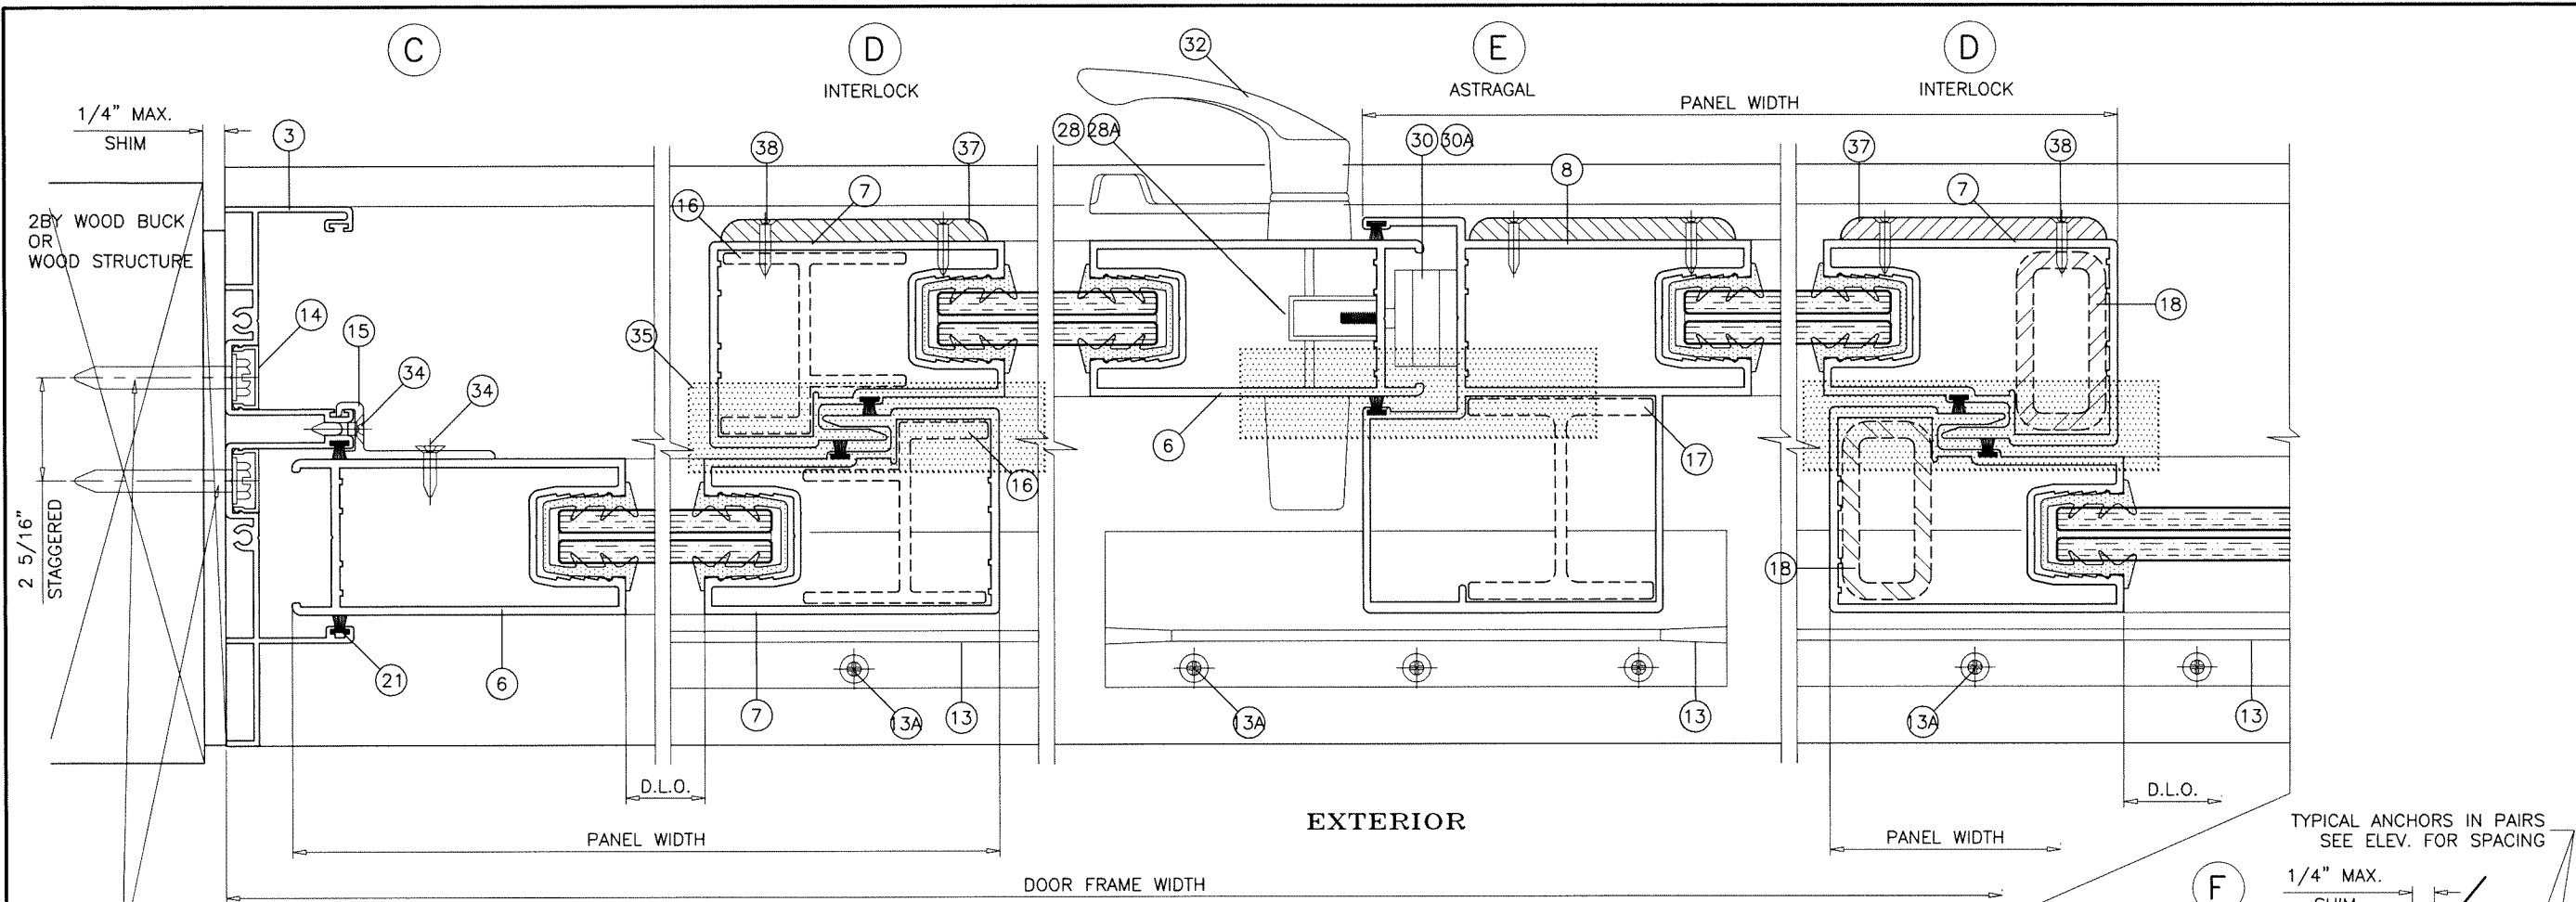

ALUMINUM AND STEEL REINFORCING AT INTERLOCK AND ASTRAGAL STILES SHOWN FOR ILLUSTRATION ONLY.
 USE AS SHOWN ON SHEETS 3 THRU 4.
 SEE CHARTS FOR REINFORCING OPTIONS LOAD CAPACITY, INCLUDING GLASS OPTIONS.
 SEE ELEVATION FOR ANCHOR SPACING AND SHEET 5 & 5.1 FOR ANCHOR CAPACITY.

Sealed: 7/25/2023

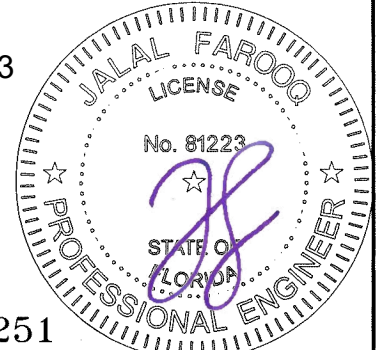

FL #22251

AL-FAROOQ CORPORATION
 ENGINEERS & PRODUCT DEVELOPMENT
 9360 SUNSET DRIVE, SUITE 220
 MIAMI, FLORIDA 33173
 TEL. (305) 264-8100 FAX. (305) 262-6978

COMP-ANL\W17-41ES

SERIES-6100 ALUM SLIDING GLASS DOOR (S.M.I.)

E.S. WINDOWS, LLC
 3550 N.W. 49 STREET
 MIAMI, FL. 33142
 TEL. (305) 638-5151 FAX. (305) 638-5158

revisions:	
no	date by description

date: 04-10-17



scale: 1/2" = 1"

dr. by: TARIQ

chk. by:

drawing no.

sheet 8 of 12

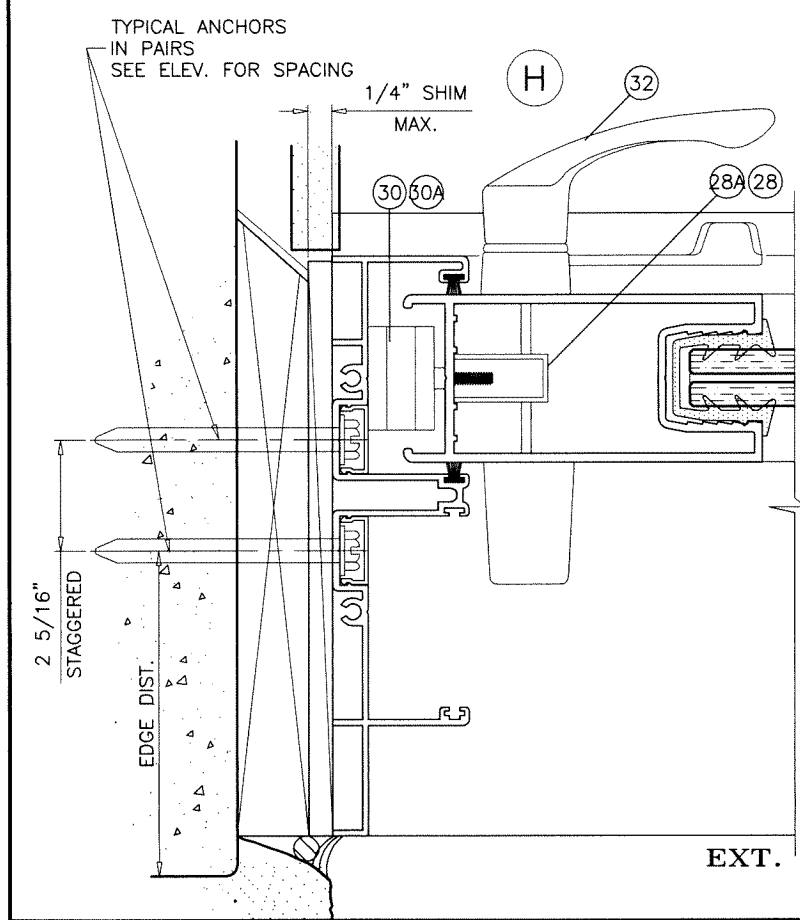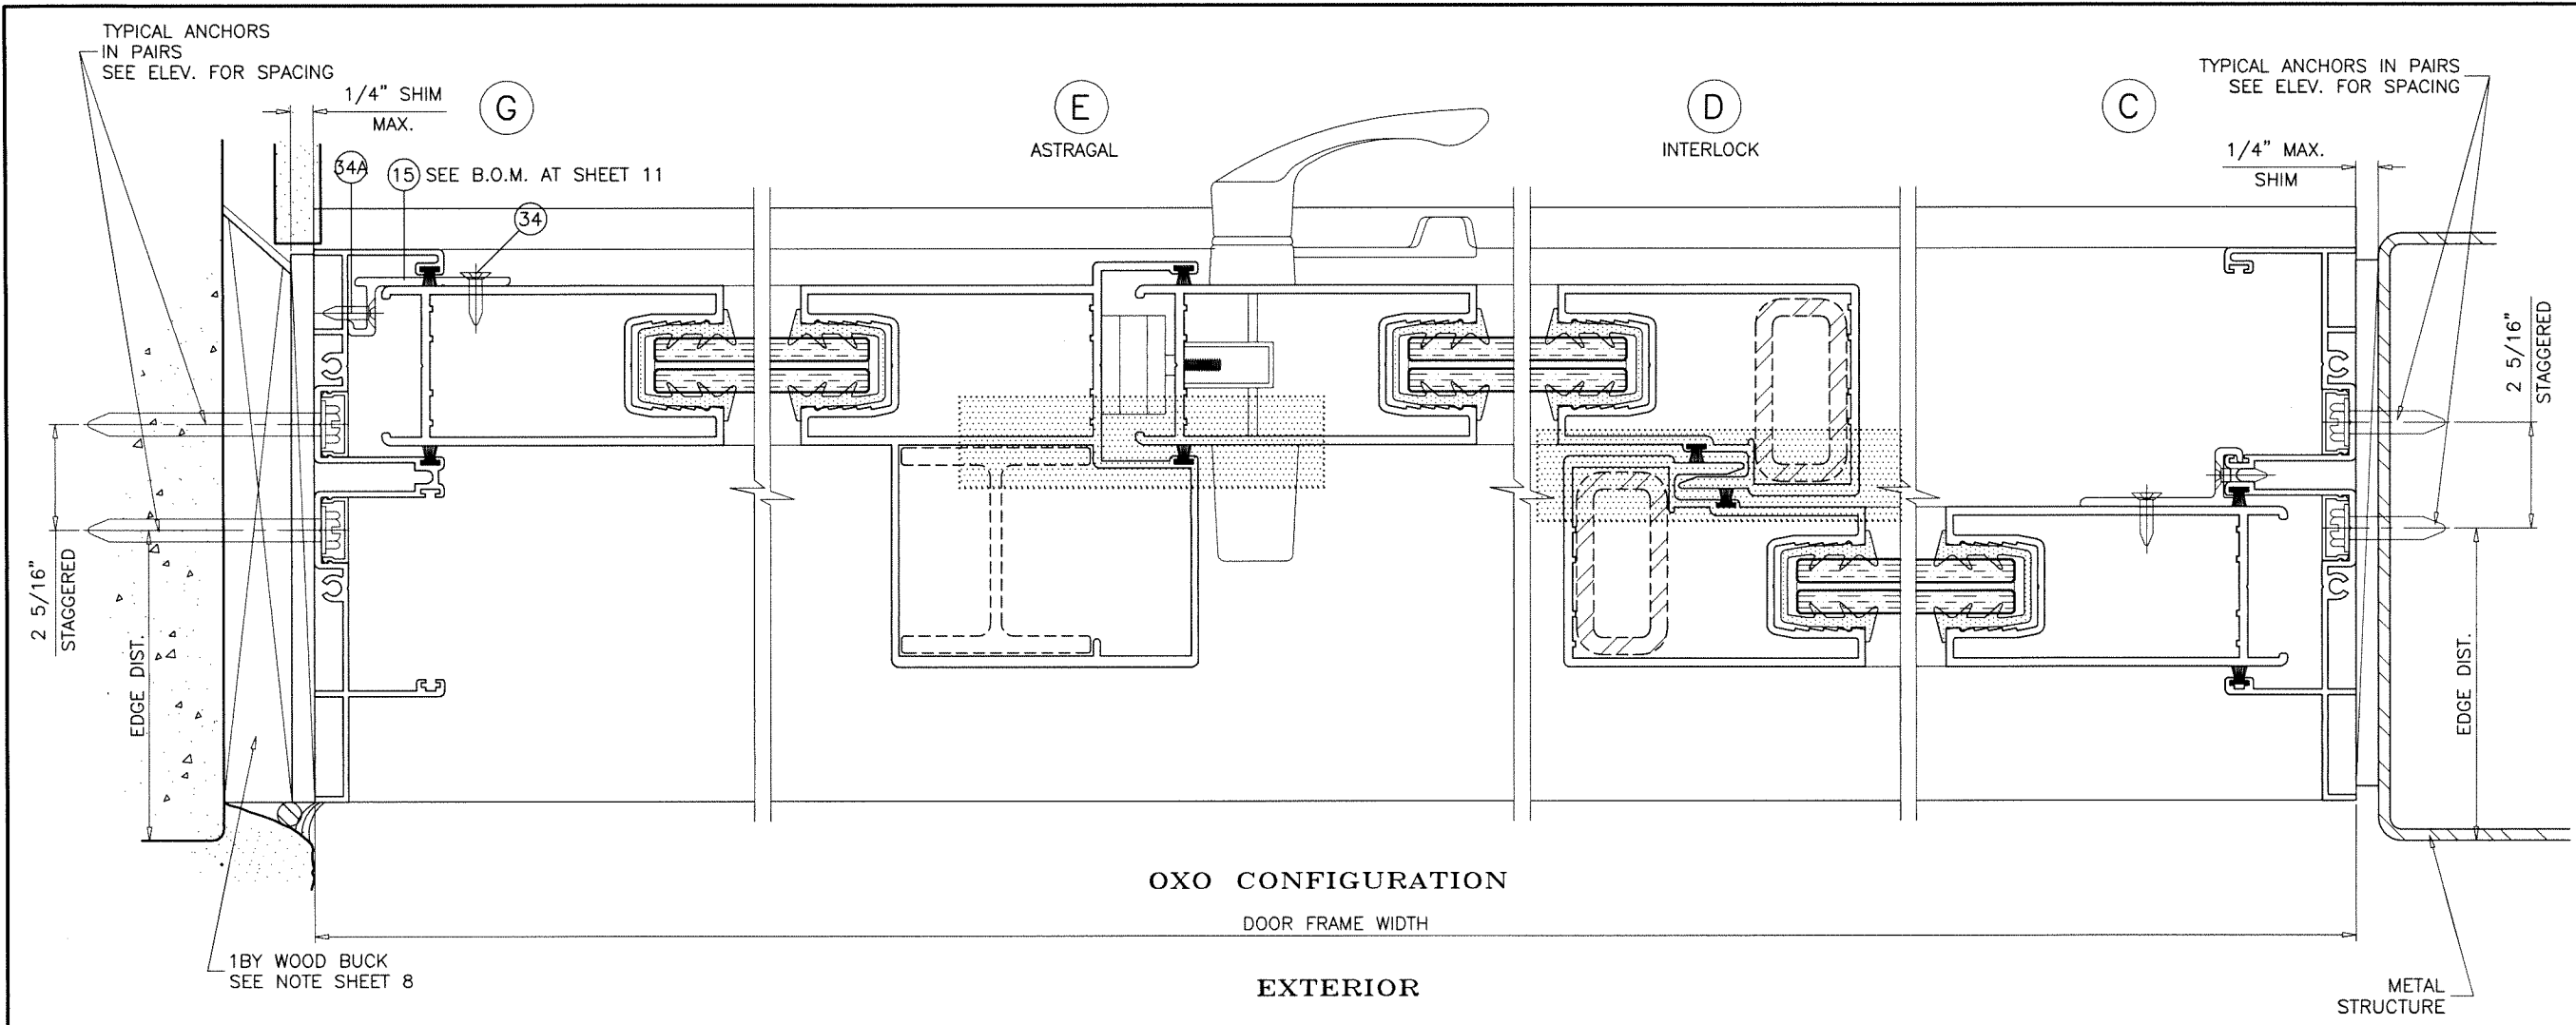

ALUMINUM AND STEEL REINFORCING AT INTERLOCK AND ASTRAGAL STILES SHOWN FOR ILLUSTRATION ONLY.
 USE AS SHOWN ON SHEETS 3 THRU 4.
 SEE CHARTS FOR REINFORCING OPTIONS LOAD CAPACITY, INCLUDING GLASS OPTIONS.
 SEE ELEVATION FOR ANCHOR SPACING AND SHEET 5 & 5.1 FOR ANCHOR CAPACITY.
 Sealed: 7/25/2023



FL #22251

AL-FAROOQ CORPORATION
 ENGINEERS & PRODUCT DEVELOPMENT
 9360 SUNSET DRIVE, SUITE 220
 MIAMI, FLORIDA 33173 (C.A.N. 3538)
 TEL. (305) 264-8100 FAX. (305) 262-6978
 COMP-ANL W17-41ES

SERIES-6100 ALUM SLIDING GLASS DOOR (S.M.I.)

E.S. WINDOWS, LLC
 3550 N.W. 49 STREET
 MIAMI, FL. 33142
 TEL. (305) 638-5151 FAX. (305) 638-5158

revisions:	
no	by description

date: 04-10-17

scale: 1/2" = 1"

dr. by: TARIQ

chk. by:

drawing no.

W17-41

sheet 9 of 12



FL #22251




AL-FAROOQ CORPORATION
ENGINEERS & PRODUCT DEVELOPMENT
9360 SUNSET DRIVE, SUITE 220
MIAMI, FLORIDA 33173
(C.A.N. 3538)
TEL. (305) 264-8100 FAX. (305) 262-6978


COMP-ANI \ W

COMP-ANL\W17-41ES


[illegible]

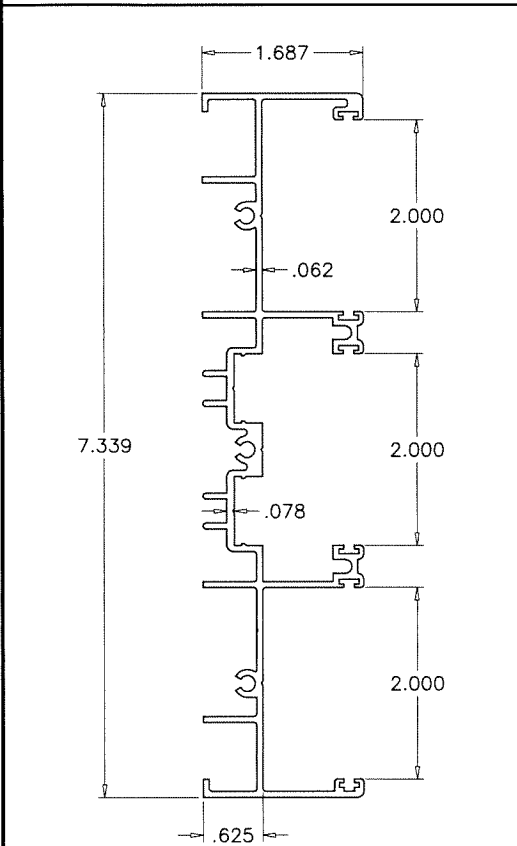


3.1 FRAME JAMB (3 TRACK)

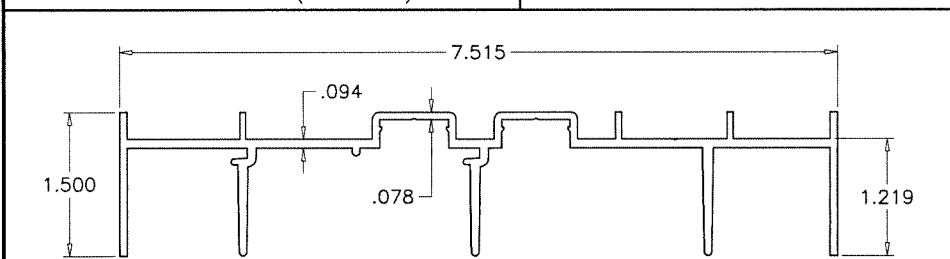




1.1 FRAME HEAD (3 TRACK)

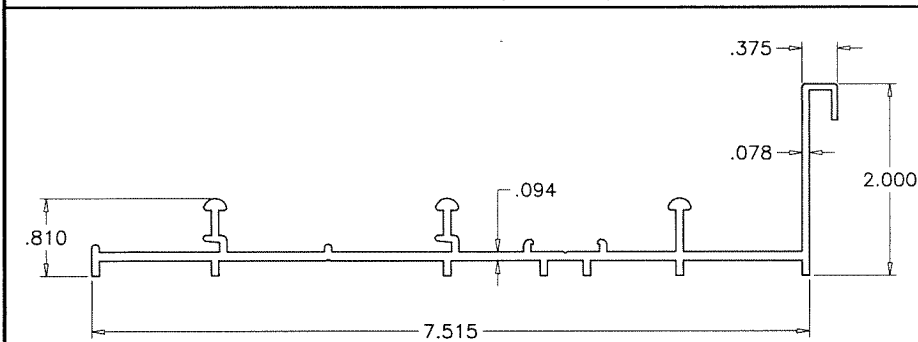

2.1 FRAME SILL (3 TRACK)

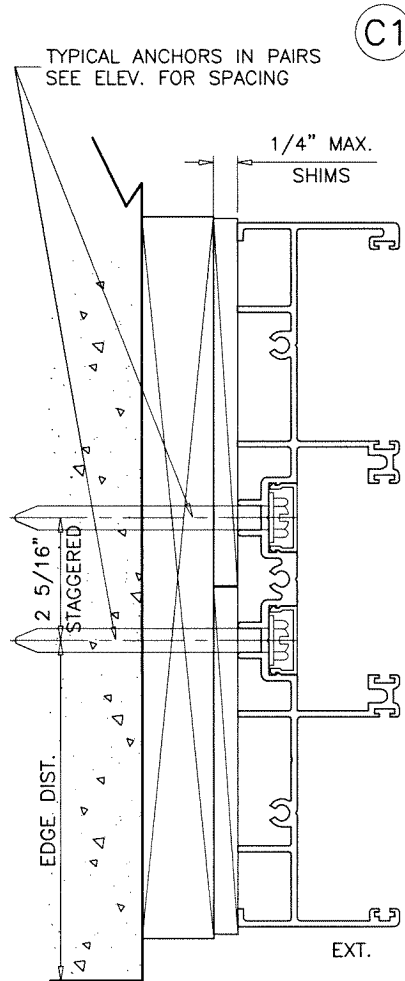


2A SILL RISER (3 TRACK)

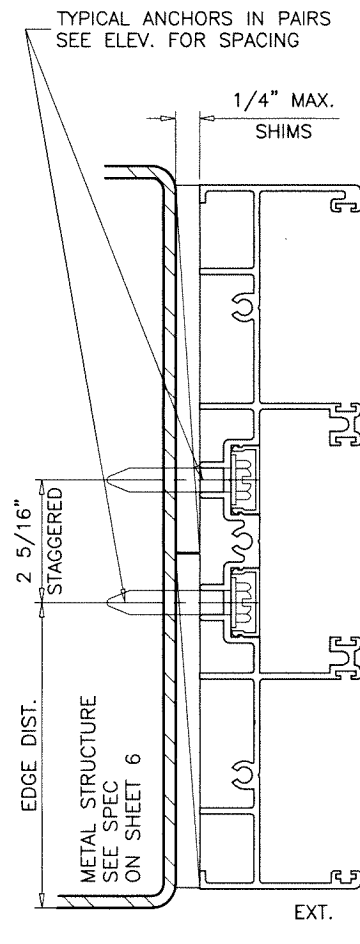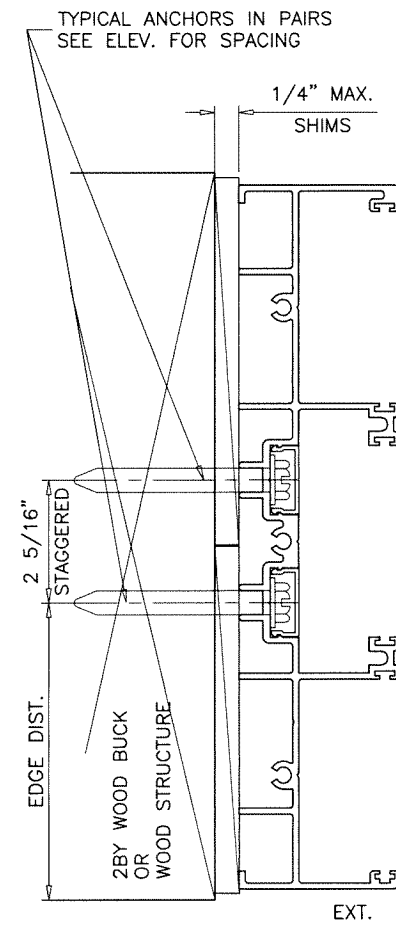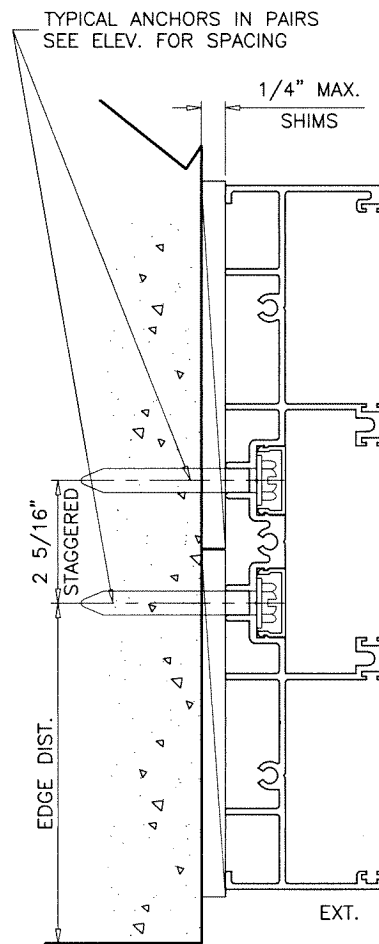

3 TRACK FRAMES ANCHOR LOCATIONS

Sealed: 7/25/2023

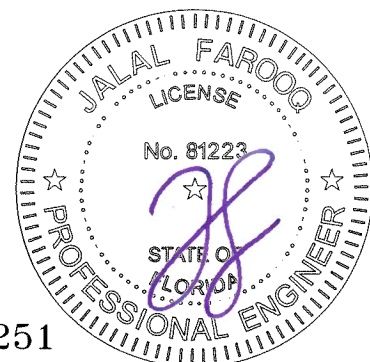

FL #22251

AL-FAROOQ CORPORATION
ENGINEERS & PRODUCT DEVELOPMENT
9360 SUNSET DRIVE, SUITE 220
MIAMI, FLORIDA 33173
TEL. (305) 264-8100 FAX. (305) 262-6978
(C.A.N. 3538)

SERIES-6100 ALUM SLIDING GLASS DOOR (S.M.I.)
E.S. WINDOWS, LLC
3550 N.W. 49 STREET
MIAMI, FL. 33142
TEL. (305) 638-5151 FAX. (305) 638-5158

revisions:	no	date	by	description

date: 04-10-17	scale: 1/2" = 1"	dr. by: TARIQ	chk. by:
----------------	------------------	---------------	----------

drawing no.
W17-41
sheet 9.2 of 12

ITEM #	PART #	QUANTITY	DESCRIPTION	MATERIAL	MANF./SUPPLIER/REMARKS
1	ES6001	1	FRAME HEAD (2 TRACK)	6005-T5	-
1.1	ES-6000-401	1	FRAME HEAD (3 TRACK)	6005-T5	-
2	ES6023	1	FRAME SILL - 3-1/2" HIGH (2 TRACK)	6005-T5	-
2.1	ES-6000-402	1	FRAME SILL (3 TRACK)	6005-T5	-
2A	ES-6028	1	SILL RISER (3 TRACK)	6063-T6	-
3	ES6003	2	FRAME JAMB (2 TRACK)	6063-T6	-
3.1	ES-6000-403	2	FRAME JAMB (3 TRACK)	6063-T6	-
3A	ES6030	2	ALTERNATE FRAME JAMB (2 TRACK)	6063-T6	-
4	ES-6000-040	2/ PANEL	TOP RAIL	6063-T6	-
5	ES-6000-041	2/ PANEL	BOTTOM RAIL	6063-T6	-
6	ES-6000-042	AS REQD.	LOCK STILE	6063-T6	-
7	ES-6000-043	AS REQD.	INTERLOCK	6063-T6	-
8	ES-6000-044	AS REQD.	FEMALE ASTRAGAL	6063-T6	-
10	27-564	4/ PANEL	GLAZING GASKET	SILICONE	DUROMETER 65±5 SHORE A, EXTRUSIONS S.A.
10A	ES-6100-G03 S	4/ PANEL	GLAZING GASKET	SILICONE	DUROMETER 70±5 SHORE A
11	ES6016	4/ PANEL	PANEL GUIDE (TOP ONLY)	CELCON	-
12	ES6015	2/ PANEL	FIXED PANEL BOTTOM GUIDE	6063-T6	SECURE W/ (2) #8 X 3/4" FH SMS
13	ES6010	2/ PANEL	RETAINER CLIP, 8" LONG AT HEAD, 7" LONG AT SILL	6005-T5	AT MTG. RAIL HEAD & SILL ENDS
13A	#8 X 3/4"	3/ CLIP	RETAINER CLIP FASTENERS	ST. STEEL	FH SMS
14	ES6011	2/ JAMB	JAMB SCREW COVER	6063-T5	OPTIONAL
15	ES6014	3/ FIX. PANEL	FIXED PANEL CLIP, 4" LONG, AT 53" O.C.	6063-T6	AT 7" FROM EACH END AND AT MIDSPAN
16	ES6012	AS REQD.	INTERLOCK STIFFENER (LENGTH = PANEL HT. - 2-3/8")	6063-T6	-
17	ES6013	AS REQD.	ASTRAGAL STIFFENER (LENGTH = PANEL HT. - 2-3/8")	6063-T6	-
18	1" X 2" X 3/16"	AS REQD.	STEEL TUBE REINFORCING (LENGTH = PANEL HT. - 2-3/8")	A36 STEEL	TO BE PAINTED
21	W222521K	AS REQD.	STILE & JAMB W'STRIPPING	-	ULTRAFAB
22	W223221K	AS REQD.	TOP RAIL W'STRIPPING	-	ULTRAFAB
23	ES6027	AS REQD.	BOTTOM RAIL W'STRIPPING	EPDM	DUROMETER 75±4 SHORE A
24	#10 X 1-1/2" PH SMS	8/ PANEL	PANEL ASSY SCREWS	-	-
25	#10 X 1" PH SMS	2/ CORNER	FRAME ASSY SCREWS	-	-
26	-	2/ MOV. PANEL	ACETAL WHEEL IN METALLIC HOUSING WITH SINGLE OR DUAL ROLLERS	-	-
27	1/4-20 X 1-3/4" PH MS	1/ ROLLER	ROLLER INST. SCREWS	-	-
28	2300-10SS	1/ MOV. PANEL	STD. MORTISE LOCK, AT 48-1/2" FROM BOTTOM	ST. STEEL	-
28A	2468T-00	1/ MOV. PANEL	MULTI POINT MORTISE LOCK, AT 48-1/2" FROM BOTTOM	ST. STEEL	WITH 2448 TRIM PLATE
29	#10-24 X 3/8" PH MS	2/ LOCK	LOCK INSTALLATION SCREW	ST. STEEL	-
30	ES6017-1	1/ LOCK	LOCK KEEPER (STD. LOCK)	PLATED STEEL	AT 48-1/2" FROM BOTTOM
30A	2447-00	1/ LOCK	LOCK KEEPER (MULTI POINT LOCK)	ST. STEEL	AT 48-1/2" FROM BOTTOM
31	#10 X 5/8" PH SMS B	2/ LOCK	LOCK KEEPER MOUNT. SCREW (STD. LOCK)	ST. STEEL	-
31A	#8 X 3/4" FH SMS	4/ LOCK	LOCK KEEPER MOUNT. SCREW (MULTI POINT LOCK)	ST. STEEL	-
32	#623Z	1/ LOCK	INTERIOR AND EXTERIOR PULL	-	(3) #6-32 X 1/2" FH MS, ST. STEEL
34	#12 X 3/4"	2/ CLIP	FIXED PANEL CLIP FASTENER	ST. STEEL	FH SMS
35	-	AS REQD.	1"X4" LONG SELF ADHESIVE PILE PAD	WOOLPILE	AT HEAD AND SILL
37	ES6019	AS REQD.	RESTRAINING PLATE	NYLON	AT TOP & BOTT. INTERLOCKS & ASTRAGAL
38	#8 X 3/4" FH SMS	2/ PLATE	RESTRAINING PLATE FASTENER	-	-

LATCHES:
ITEMS 28A AND 30A USED FOR DOORS WITH STEEL REINFORCING ONLY
ITEMS 28 AND 30 USED FOR ALL OTHER DOORS.

Sealed: 7/25/2023



FL #22251

afC

AL-FAROOQ CORPORATION

ENGINEERS & PRODUCT DEVELOPMENT

9360 SUNSET DRIVE, SUITE 220

MIAMI, FLORIDA 33173

TEL. (305) 264-8100

FAX. (305) 262-6978

SERIES-6100 ALUM SLIDING GLASS DOOR (S.M.I.)

E.S. WINDOWS, LLC

3550 N.W. 49 STREET

MIAMI, FL. 33142

TEL. (305) 638-5151

FAX. (305) 638-5158

revisions:

no	date	by	description

date: 04-10-17

scale: 1/2" = 1"

dr. by: TARIQ




















chk. by:

drawing no.

W17-41

sheet 10 of 12

COMP-ANL\W17-41ES

 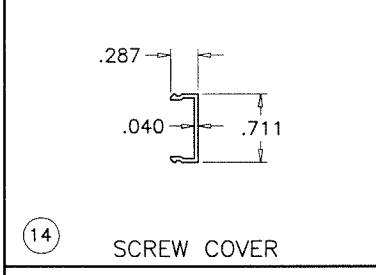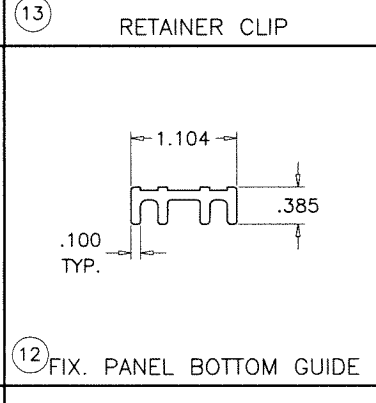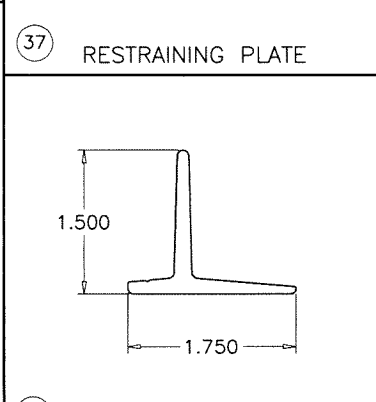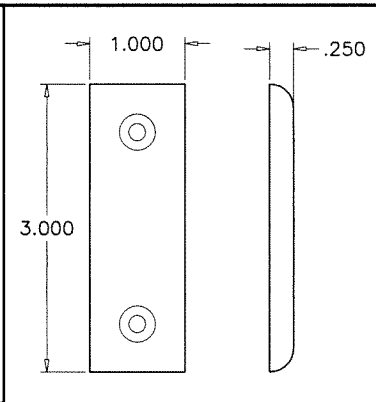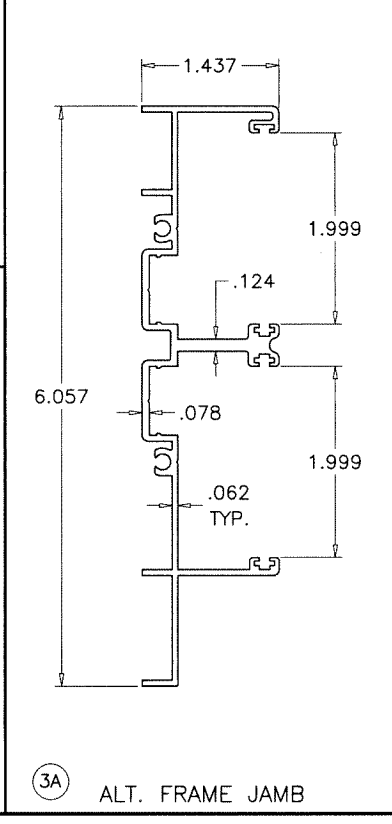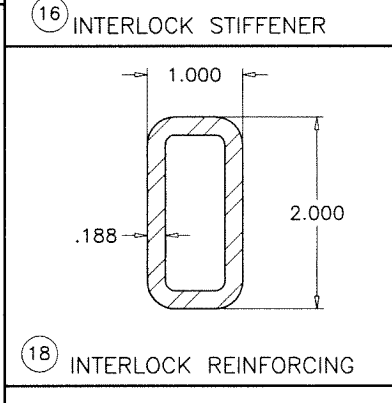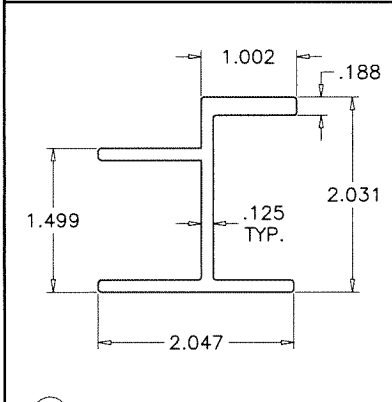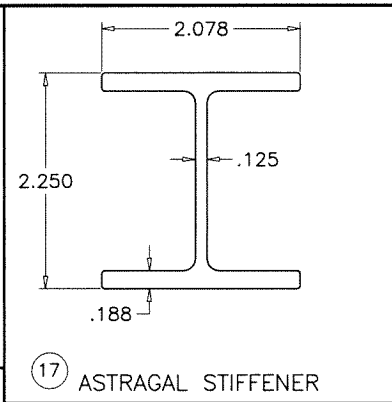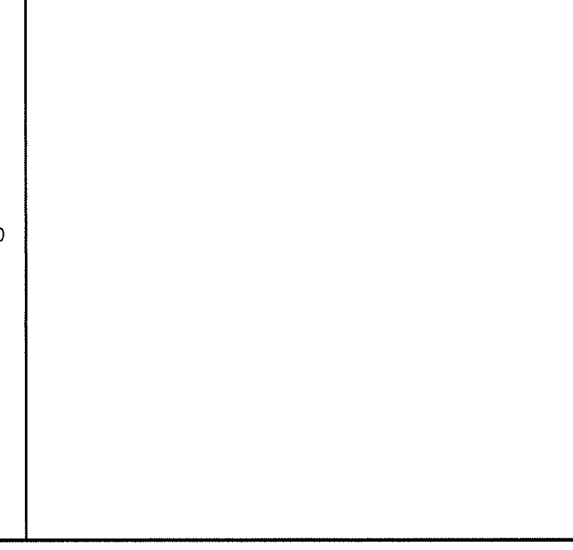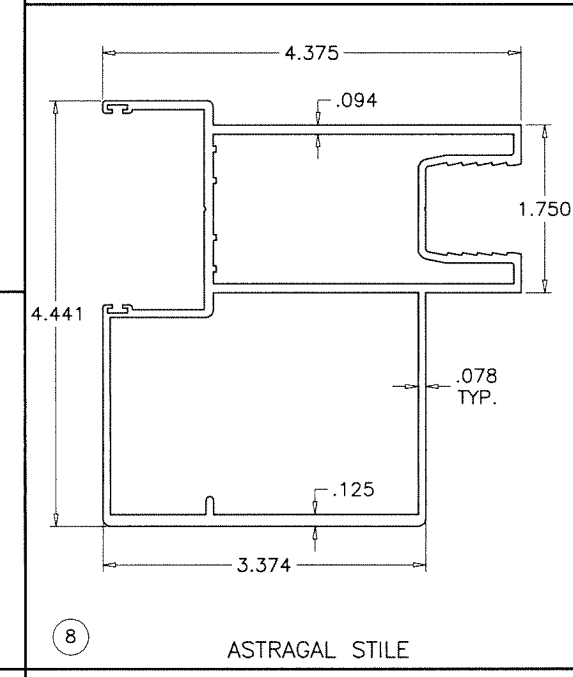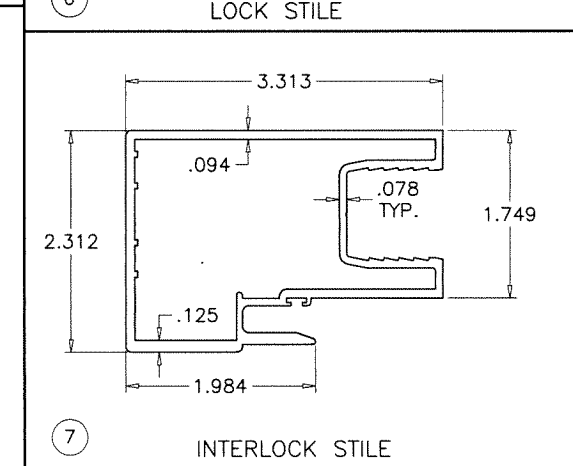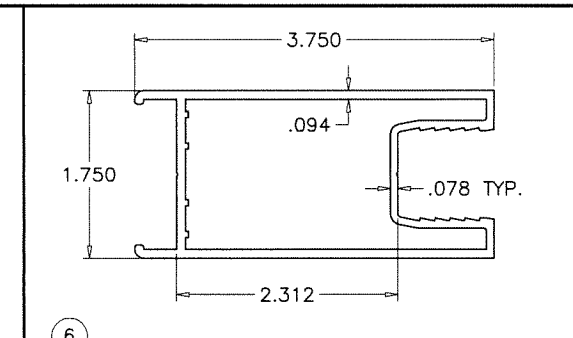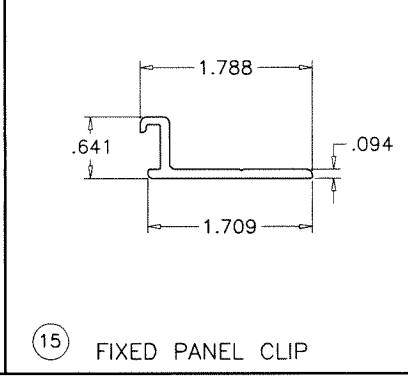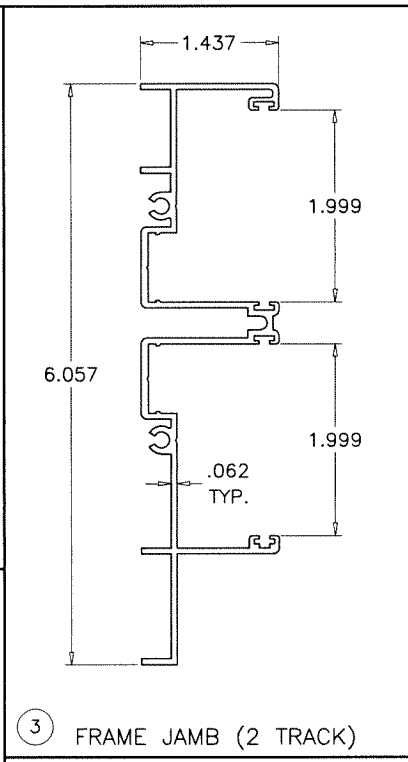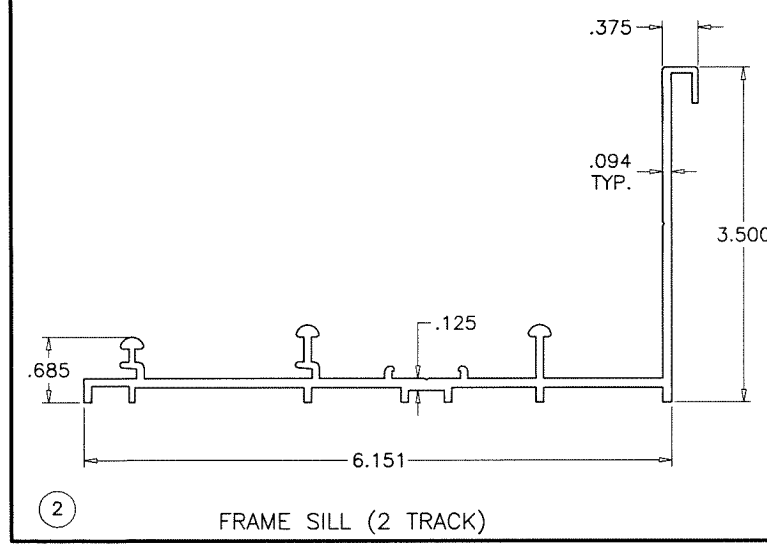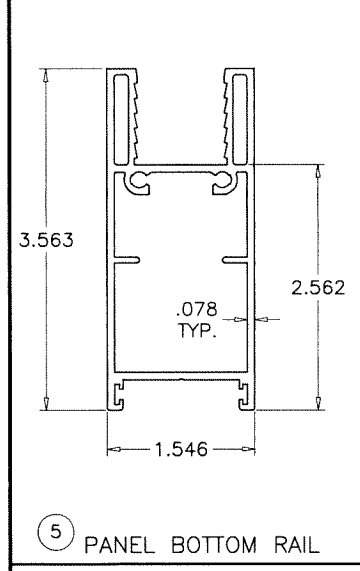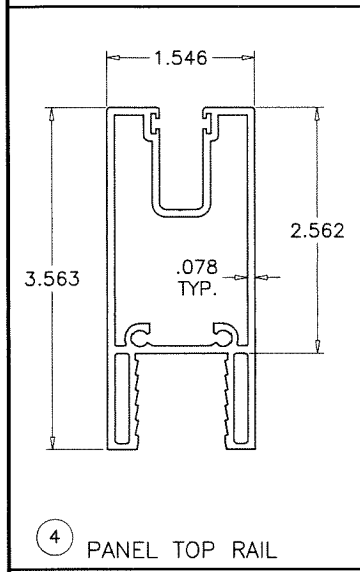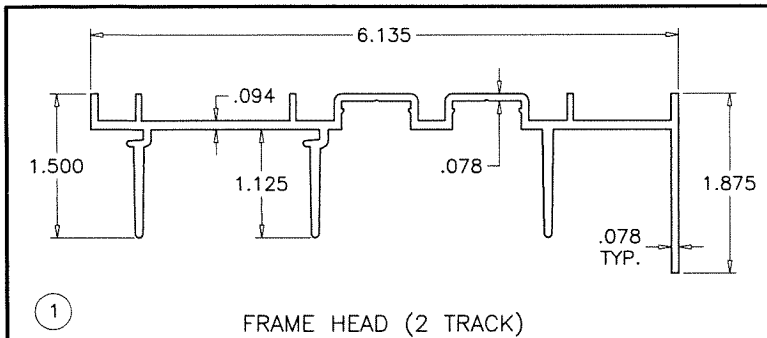

BASE POLYMER = EPDM RUBBER
 DENSITY = 10.26 Lbs/Gal
 HARDNESS = 70±5
 TENSILE STRENGTH = 905 PSI
 ELONGATION AT BREAK = 273%
 TEAR STRENGTH = 1.343 Kip/ft
 BRITTLENESS TEMPERATURE = -40° F
 COMPRESSION SET = 27% (22h@158°F)

10 GLAZING GASKET
 SCALE 1:1

BASE POLYMER = SILICONE
 DENSITY = 10.26 Lbs/Gal
 HARDNESS = 70±5
 TENSILE STRENGTH = 905 PSI
 ELONGATION AT BREAK = 273%
 TEAR STRENGTH = 1.343 Kip/ft
 BRITTLENESS TEMPERATURE = -40° F
 COMPRESSION SET = 27% (22h@158°F)


10A GLAZING GASKET
 SCALE 1:1

AL-FAROOQ CORPORATION
 ENGINEERS & PRODUCT DEVELOPMENT
 9360 SUNSET DRIVE, SUITE 220
 MIAMI, FLORIDA 33173
 TEL. (305) 264-8100 FAX. (305) 262-6978
 COMP-ANL\W17-41ES

SERIES-6100 ALUM SLIDING GLASS DOOR (S.M.I.)
E.S. WINDOWS, LLC
 3550 N.W. 49 STREET
 MIAMI, FL. 33142
 TEL. (305) 638-5151 FAX. (305) 638-5158

revisions:		by description	
no	date		

Sealed: 7/25/2023

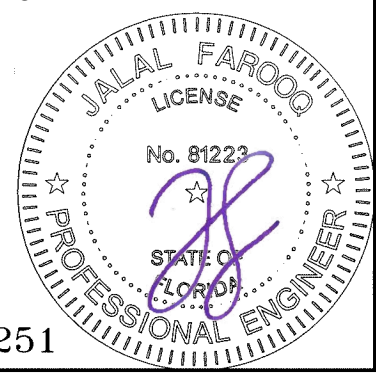

FL #22251

date: 04-10-17
 scale: 1/2" = 1"
 dr. by: TARIQ
 chk. by:
 drawing no.
W17-41
 sheet 11 of 12

