

| REVISIONS |                      |            |          |
|-----------|----------------------|------------|----------|
| REV       | DESCRIPTION          | DATE       | APPROVED |
| A         | REVISED PER NEW CODE | 05/01/2023 | R.L.     |

NOTES:

1. THE PRODUCT SHOWN HEREIN IS DESIGNED AND MANUFACTURED TO COMPLY WITH REQUIREMENTS OF THE FLORIDA BUILDING CODE.
2. WOOD, METAL FRAMING AND MASONRY OPENING TO BE DESIGNED AND ANCHORED TO PROPERLY TRANSFER ALL LOADS TO STRUCTURE. FRAMING AND MASONRY OPENING IS THE RESPONSIBILITY OF THE ARCHITECT OR ENGINEER OF RECORD.
3. WIND LOAD DURATION FACTOR Cd=1.6 WAS USED FOR WOOD ANCHOR CALCULATIONS.
4. APPROVED IMPACT PROTECTIVE SYSTEM IS REQUIRED FOR THIS PRODUCT IN WIND BORNE DEBRIS REGIONS.
5. FOR ANCHORING THROUGH WALL BRACKET INTO WOOD FRAMING OR 2X BUCK USE #12 WOOD SCREWS WITH SUFFICIENT LENGTH TO ACHIEVE A 1 1/2” MINIMUM EMBEDMENT INTO SUBSTRATE. LOCATE ANCHORS AS SHOWN IN ELEVATIONS AND INSTALLATION DETAILS.
6. FOR ANCHORING THROUGH WALL BRACKET INTO MASONRY/CONCRETE USE 1/4” ELCO CRETE-FLEX WITH SUFFICIENT LENGTH TO ACHIEVE A 1 1/4” MINIMUM EMBEDMENT INTO SUBSTRATE WITH 2 1/2” MINIMUM EDGE DISTANCE. LOCATE ANCHORS AS SHOWN IN ELEVATIONS AND INSTALLATION DETAILS.
7. FOR ANCHORING THROUGH WALL BRACKET INTO METAL STRUCTURE USE #12 SMS OR SELF DRILLING SCREWS WITH SUFFICIENT LENGTH TO ACHIEVE 3 THREADS MINIMUM BEYOND STRUCTURE INTERIOR WALL. LOCATE ANCHORS AS SHOWN IN ELEVATIONS AND INSTALLATION DETAILS.
8. FOR ANCHORING SUPPORT PROFILE TO WALL BRACKET USE (2) #14 SELF DRILLING SCREWS WITH SUFFICIENT LENGTH TO ACHIEVE 3 THREADS MINIMUM BEYOND STRUCTURE INTERIOR WALL. LOCATE ANCHORS AS SHOWN IN ELEVATIONS AND INSTALLATION DETAILS.
9. ALL FASTENERS TO BE CORROSION RESISTANT.
10. INSTALLATION ANCHORS SHALL BE INSTALLED IN ACCORDANCE WITH ANCHOR MANUFACTURER’S INSTALLATION INSTRUCTIONS AND ANCHORS SHALL NOT BE USED IN SUBSTRATES WITH STRENGTHS LESS THAN THE MINIMUM STRENGTH SPECIFIED BELOW:

A. WOOD: MINIMUM SPECIFIC GRAVITY OF G=0.42

B. CONCRETE: MINIMUM COMPRESSIVE STRENGTH OF 2,000 PSI.

C. MASONRY: HOLLOW/FILLED BLOCK PER ASTM C90 WITH Fm=2,000PSI MINIMUM.

D. METAL STRUCTURE: STEEL 18GA (.048”) FY=33KSI/FU=52KSI OR ALUMINUM 6063-T5 FU=30KSI .048” THICK MINIMUM.
11. WALL BRACKET DESIGN AND ANCHORING TO BUILDING STRUCTURE TO BE DESIGNED AND DETERMINED BY A LICENSED PROFESSIONAL.

SIGNED: 05/01/2023

| TABLE OF CONTENTS |                      |
|-------------------|----------------------|
| SHEET NO.         | DESCRIPTION          |
| 1                 | NOTES                |
| 2                 | ELEVATION            |
| 3 – 5             | INSTALLATION DETAILS |
| 6                 | COMPONENTS           |

AVENERE CLADDING LLC

2801 SISSON STREET

BALTIMORE, MD 21211

NEACERA TERRA – COTTA WALL PANEL

EXTERIOR WALL CLADDING SYSTEM

NOTES

DRAWN:

A.R.

DWG NO.

08-03093

REV

A

SCALE

NTS

DATE

04/10/17

SHEET

1


OF

7

L. ROBERTO LOMAS P.E.

400 S. PALM AVE, INDIALANTIC, FL 32903


434-688-0609 rllomas@lrlomaspe.com

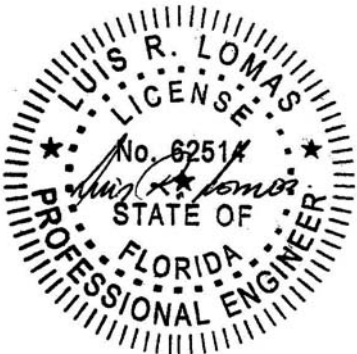

Luis R. Lomas P.E.

FL No.: 62514

| REVISIONS |                      |            |          |
|-----------|----------------------|------------|----------|
| REV       | DESCRIPTION          | DATE       | APPROVED |
| A         | REVISED PER NEW CODE | 05/01/2023 | R.L.     |

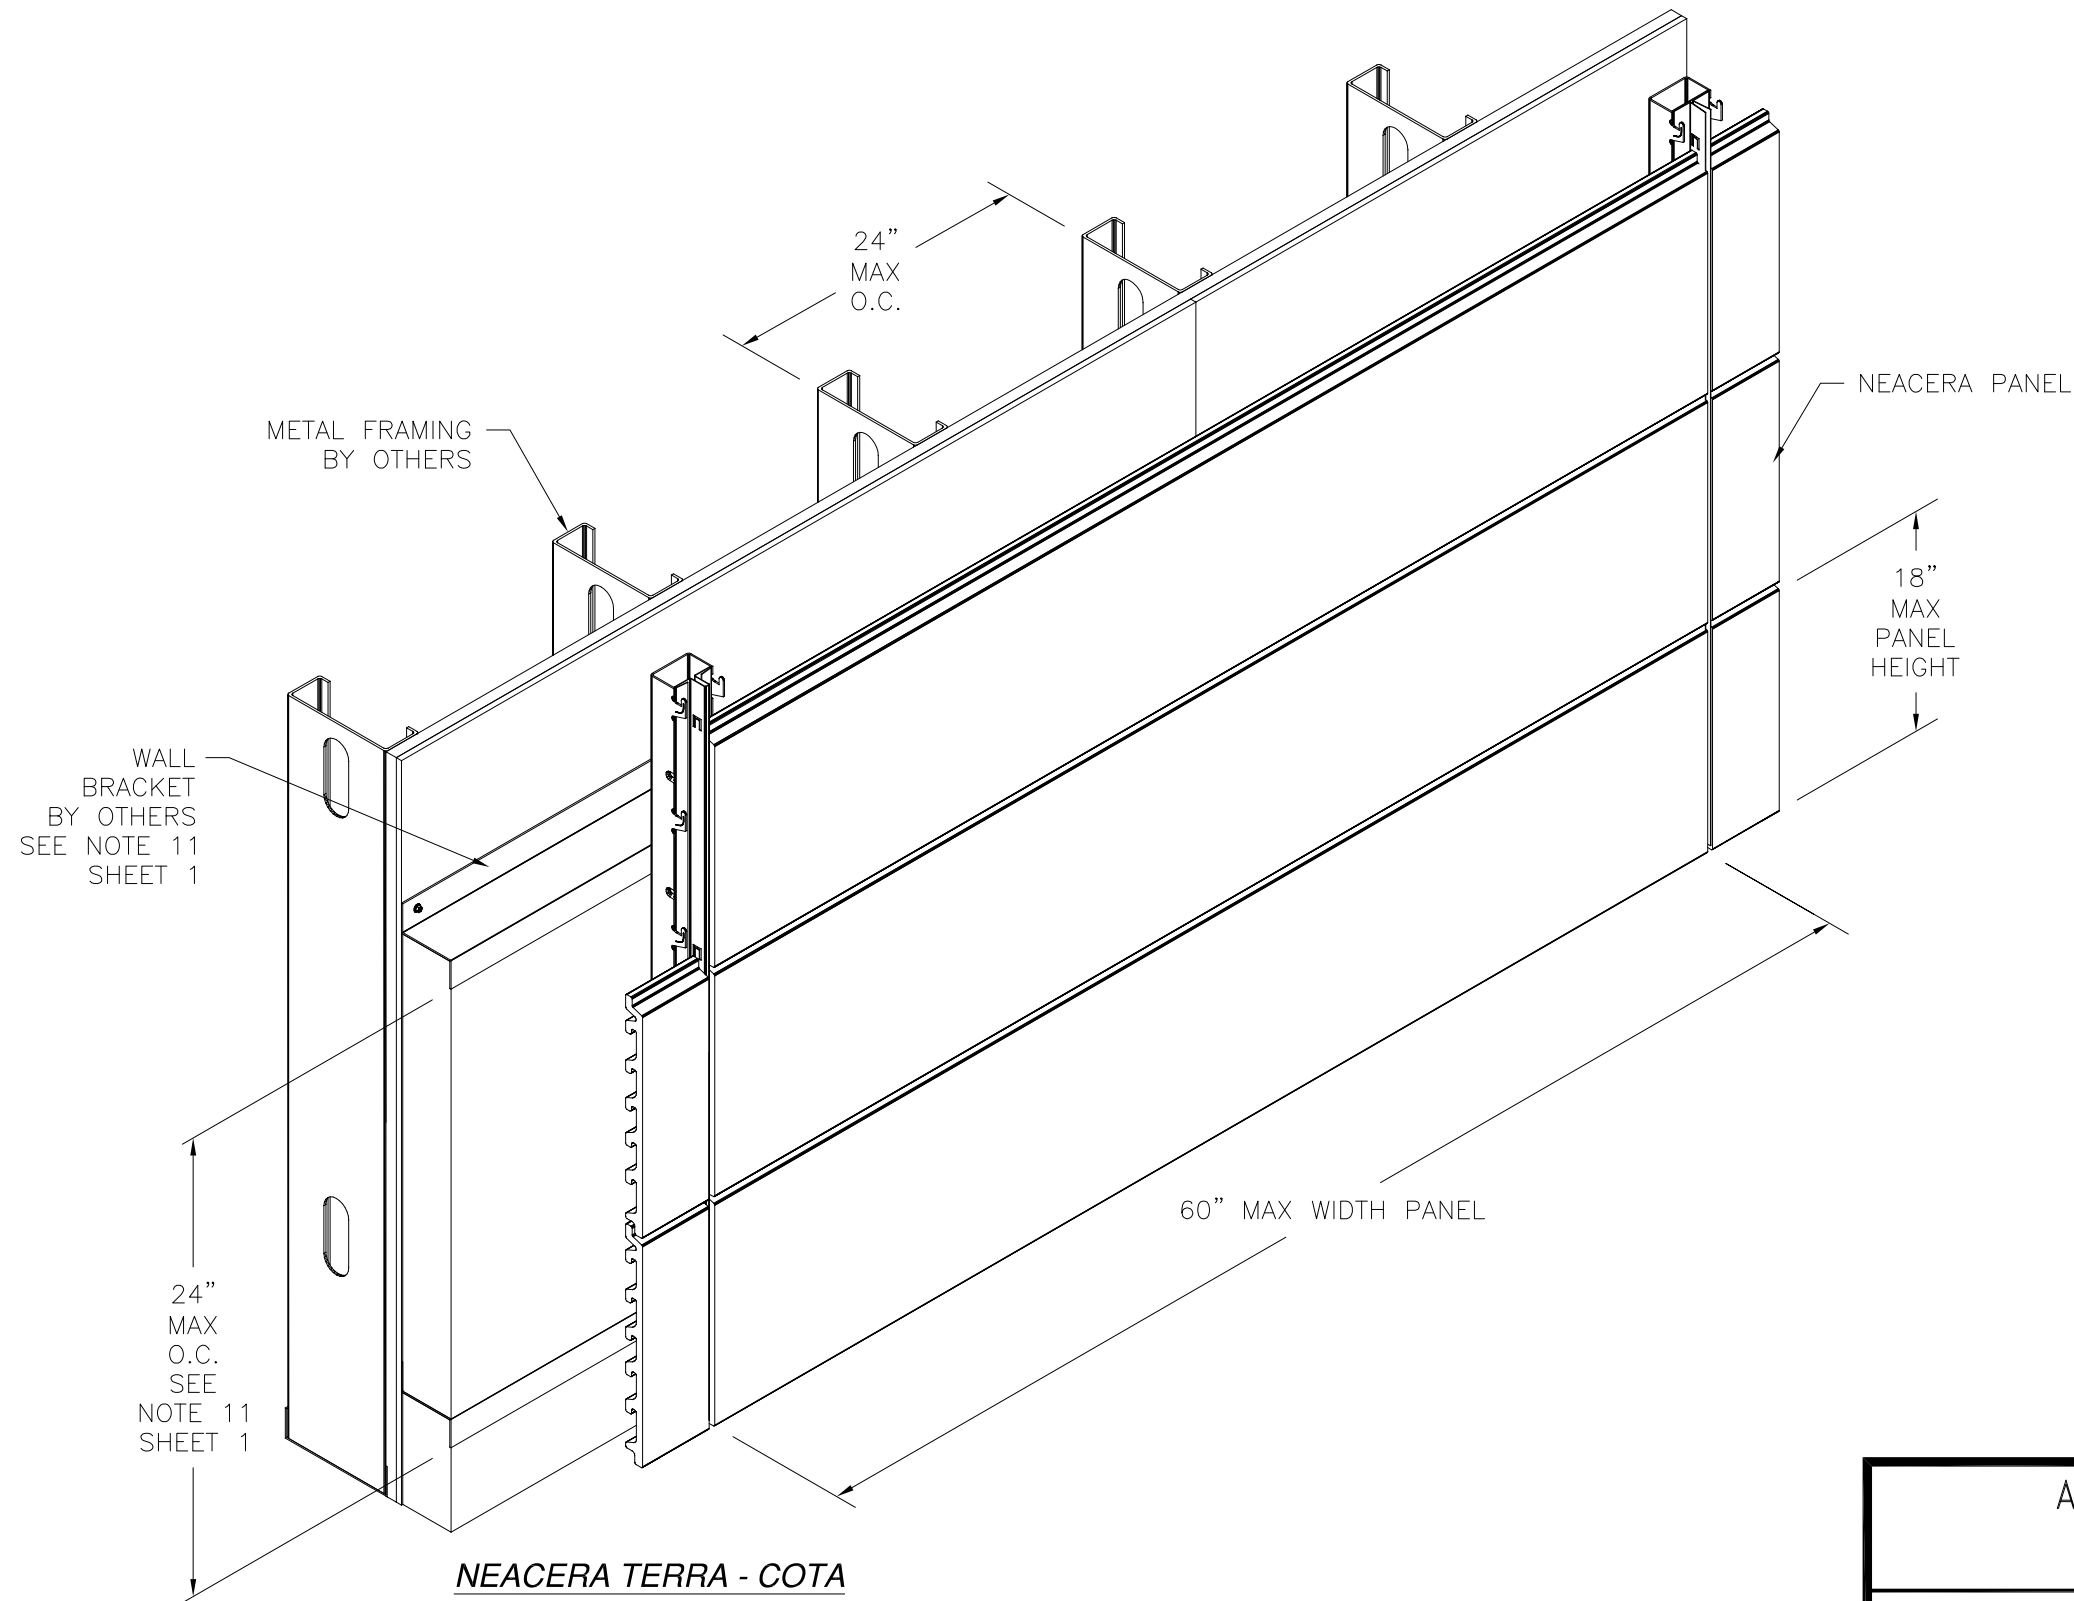


PANELS INSTALLED WITH SUPPORTS AT EACH PANEL END  
SEE CHART #1 FOR RATINGS.


**Chart #1**  
**Design Pressure (psf)**

| Panel height (in) | Panel width (in) |       |       |       |       |       |       |
|-------------------|------------------|-------|-------|-------|-------|-------|-------|
|                   | 48.00            | 50.00 | 52.00 | 54.00 | 56.00 | 58.00 | 60.00 |
| 12.00             | 70.2             | 64.5  | 58.8  | 53.1  | 47.4  | 41.7  | 36.0  |
| 14.00             | 67.1             | 61.9  | 56.6  | 51.4  | 46.1  | 40.9  | 35.6  |
| 16.00             | 64.1             | 59.3  | 54.5  | 49.7  | 44.9  | 40.1  | 35.3  |
| 18.00             | 61.0             | 56.7  | 52.3  | 48.0  | 43.6  | 39.3  | 34.9  |

Design pressures are per ASD

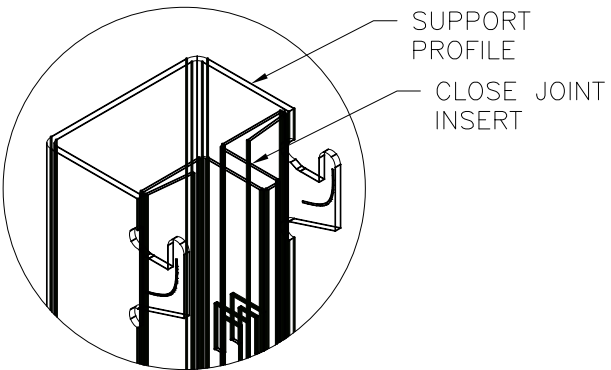

**SUPPORT PROFILE CONECTION**

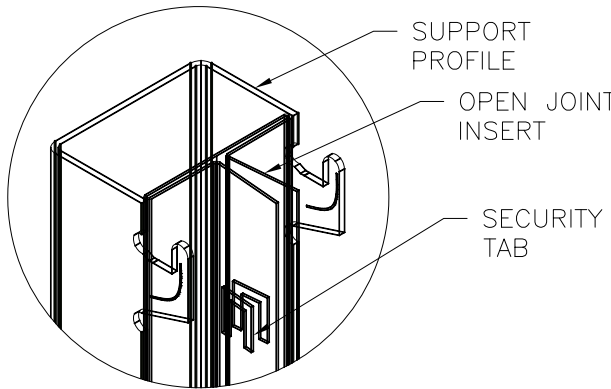

**SUPPORT PROFILE CONECTION**

SIGNED: 05/01/2023

AVENERE CLADDING LLC  
2801 SISSON STREET  
BALTIMORE, MD 21211

NEACERA TERRA – COTTA WALL PANEL  
EXTERIOR WALL CLADDING SYSTEM  
SUPPORT AT EACH END ELEVATION


|                |                     |              |
|----------------|---------------------|--------------|
| DRAWN:<br>A.R. | DWG NO.<br>08-03093 | REV<br>A     |
| SCALE NTS      | DATE 04/10/17       | SHEET 2 OF 7 |

L. ROBERTO LOMAS P.E.  
400 S. PALM AVE, INDIALANTIC, FL 32903  
434-688-0609 rllomas@lrlomaspe.com



Luis R. Lomas P.E.  
FL No.: 62514

| REVISIONS |                      |            |          |
|-----------|----------------------|------------|----------|
| REV       | DESCRIPTION          | DATE       | APPROVED |
| A         | REVISED PER NEW CODE | 05/01/2023 | R.L.     |

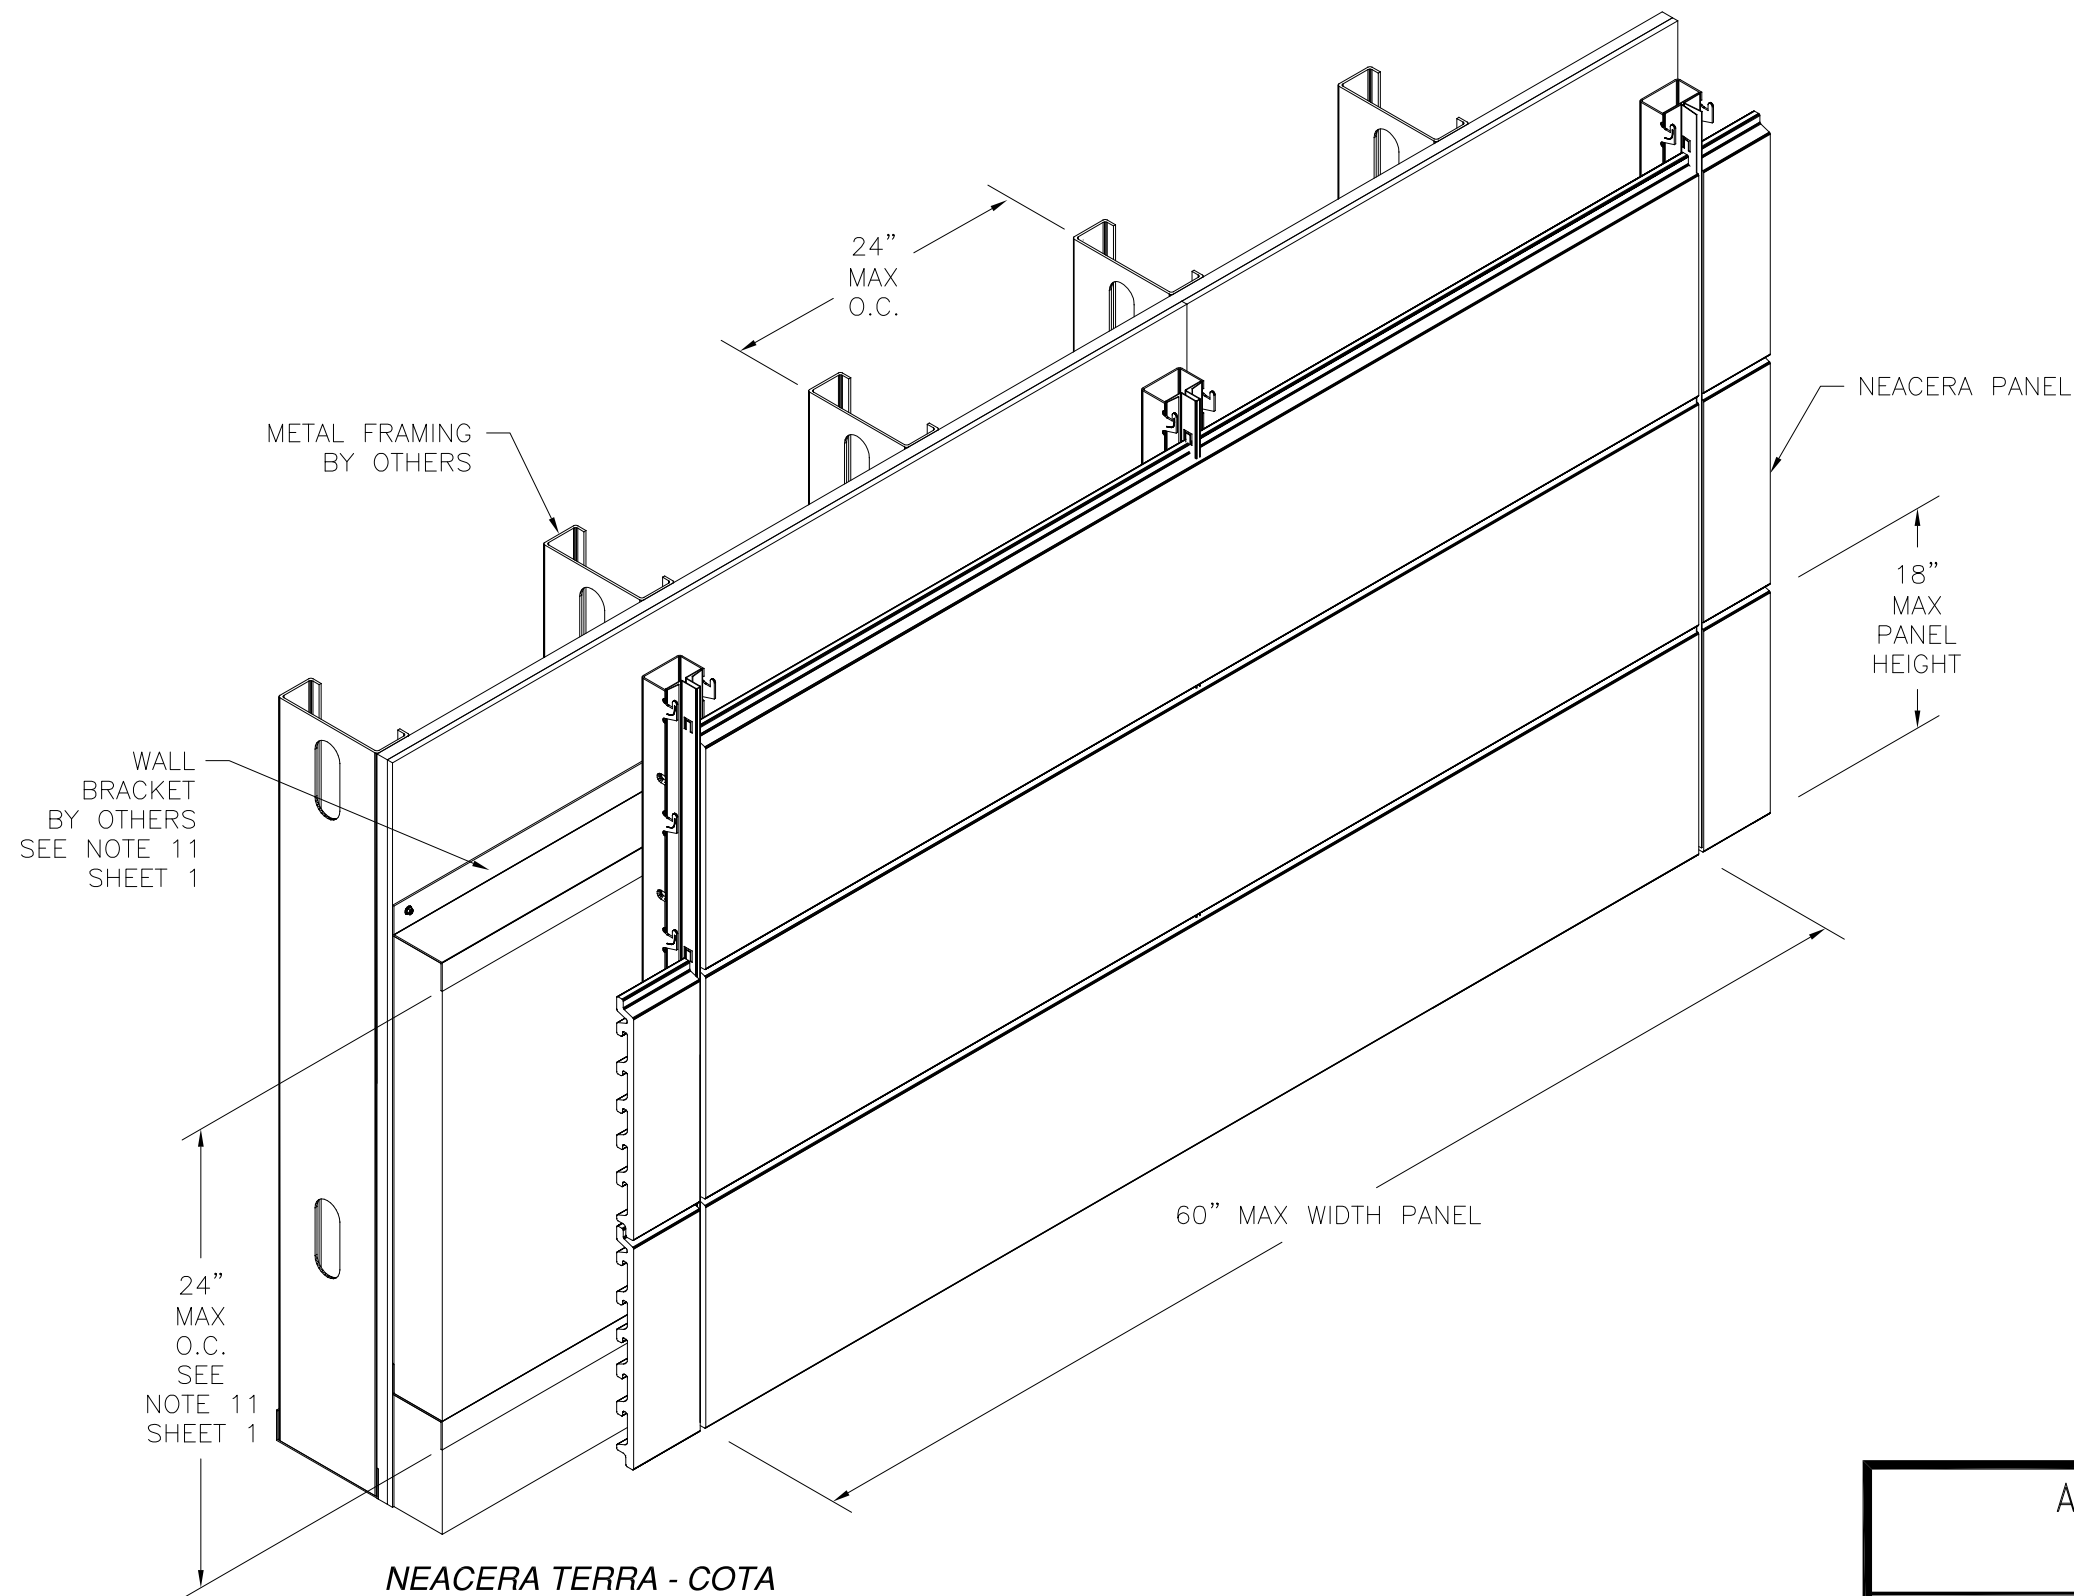

**NEACERA TERRA - COTA**  
EXTERIOR VIEW  
PANELS INSTALLED WITH SUPPORTS AT EACH PANEL END AND AT MIDSPAN  
SEE CHART #2 FOR RATINGS

**Chart #2**  
**Design Pressure (psf)**

| Panel height (in) | Panel width (in) |       |       |       |       |       |       |
|-------------------|------------------|-------|-------|-------|-------|-------|-------|
|                   | 48.00            | 50.00 | 52.00 | 54.00 | 56.00 | 58.00 | 60.00 |
| 12.00             | 125.0            | 125.0 | 125.0 | 125.0 | 125.0 | 125.0 | 125.0 |
| 14.00             | 125.0            | 125.0 | 125.0 | 125.0 | 125.0 | 125.0 | 125.0 |
| 16.00             | 125.0            | 125.0 | 125.0 | 125.0 | 125.0 | 125.0 | 125.0 |
| 18.00             | 125.0            | 125.0 | 125.0 | 125.0 | 124.8 | 119.8 | 114.8 |

Design pressures are per ASD


AVENERE CLADDING LLC  
2801 SISSON STREET  
BALTIMORE, MD 21211

NEACERA TERRA – COTTA WALL PANEL  
EXTERIOR WALL CLADDING SYSTEM  
SUPPORT AT EACH END AND MIDSPAN ELEVATION


|                |                     |              |
|----------------|---------------------|--------------|
| DRAWN:<br>A.R. | DWG NO.<br>08-03093 | REV<br>A     |
| SCALE NTS      | DATE 04/10/17       | SHEET 3 OF 7 |

L. ROBERTO LOMAS P.E.  
400 S. PALM AVE, INDIALANTIC, FL 32903  
434-688-0609 rllomas@lrlomaspe.com

SIGNED: 05/01/2023

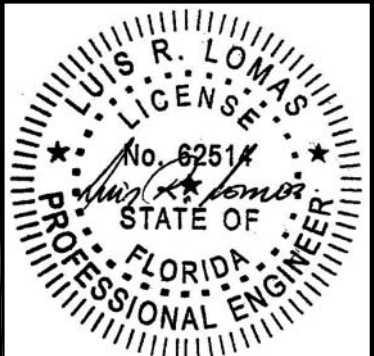

Luis R. Lomas P.E.  
FL No.: 62514

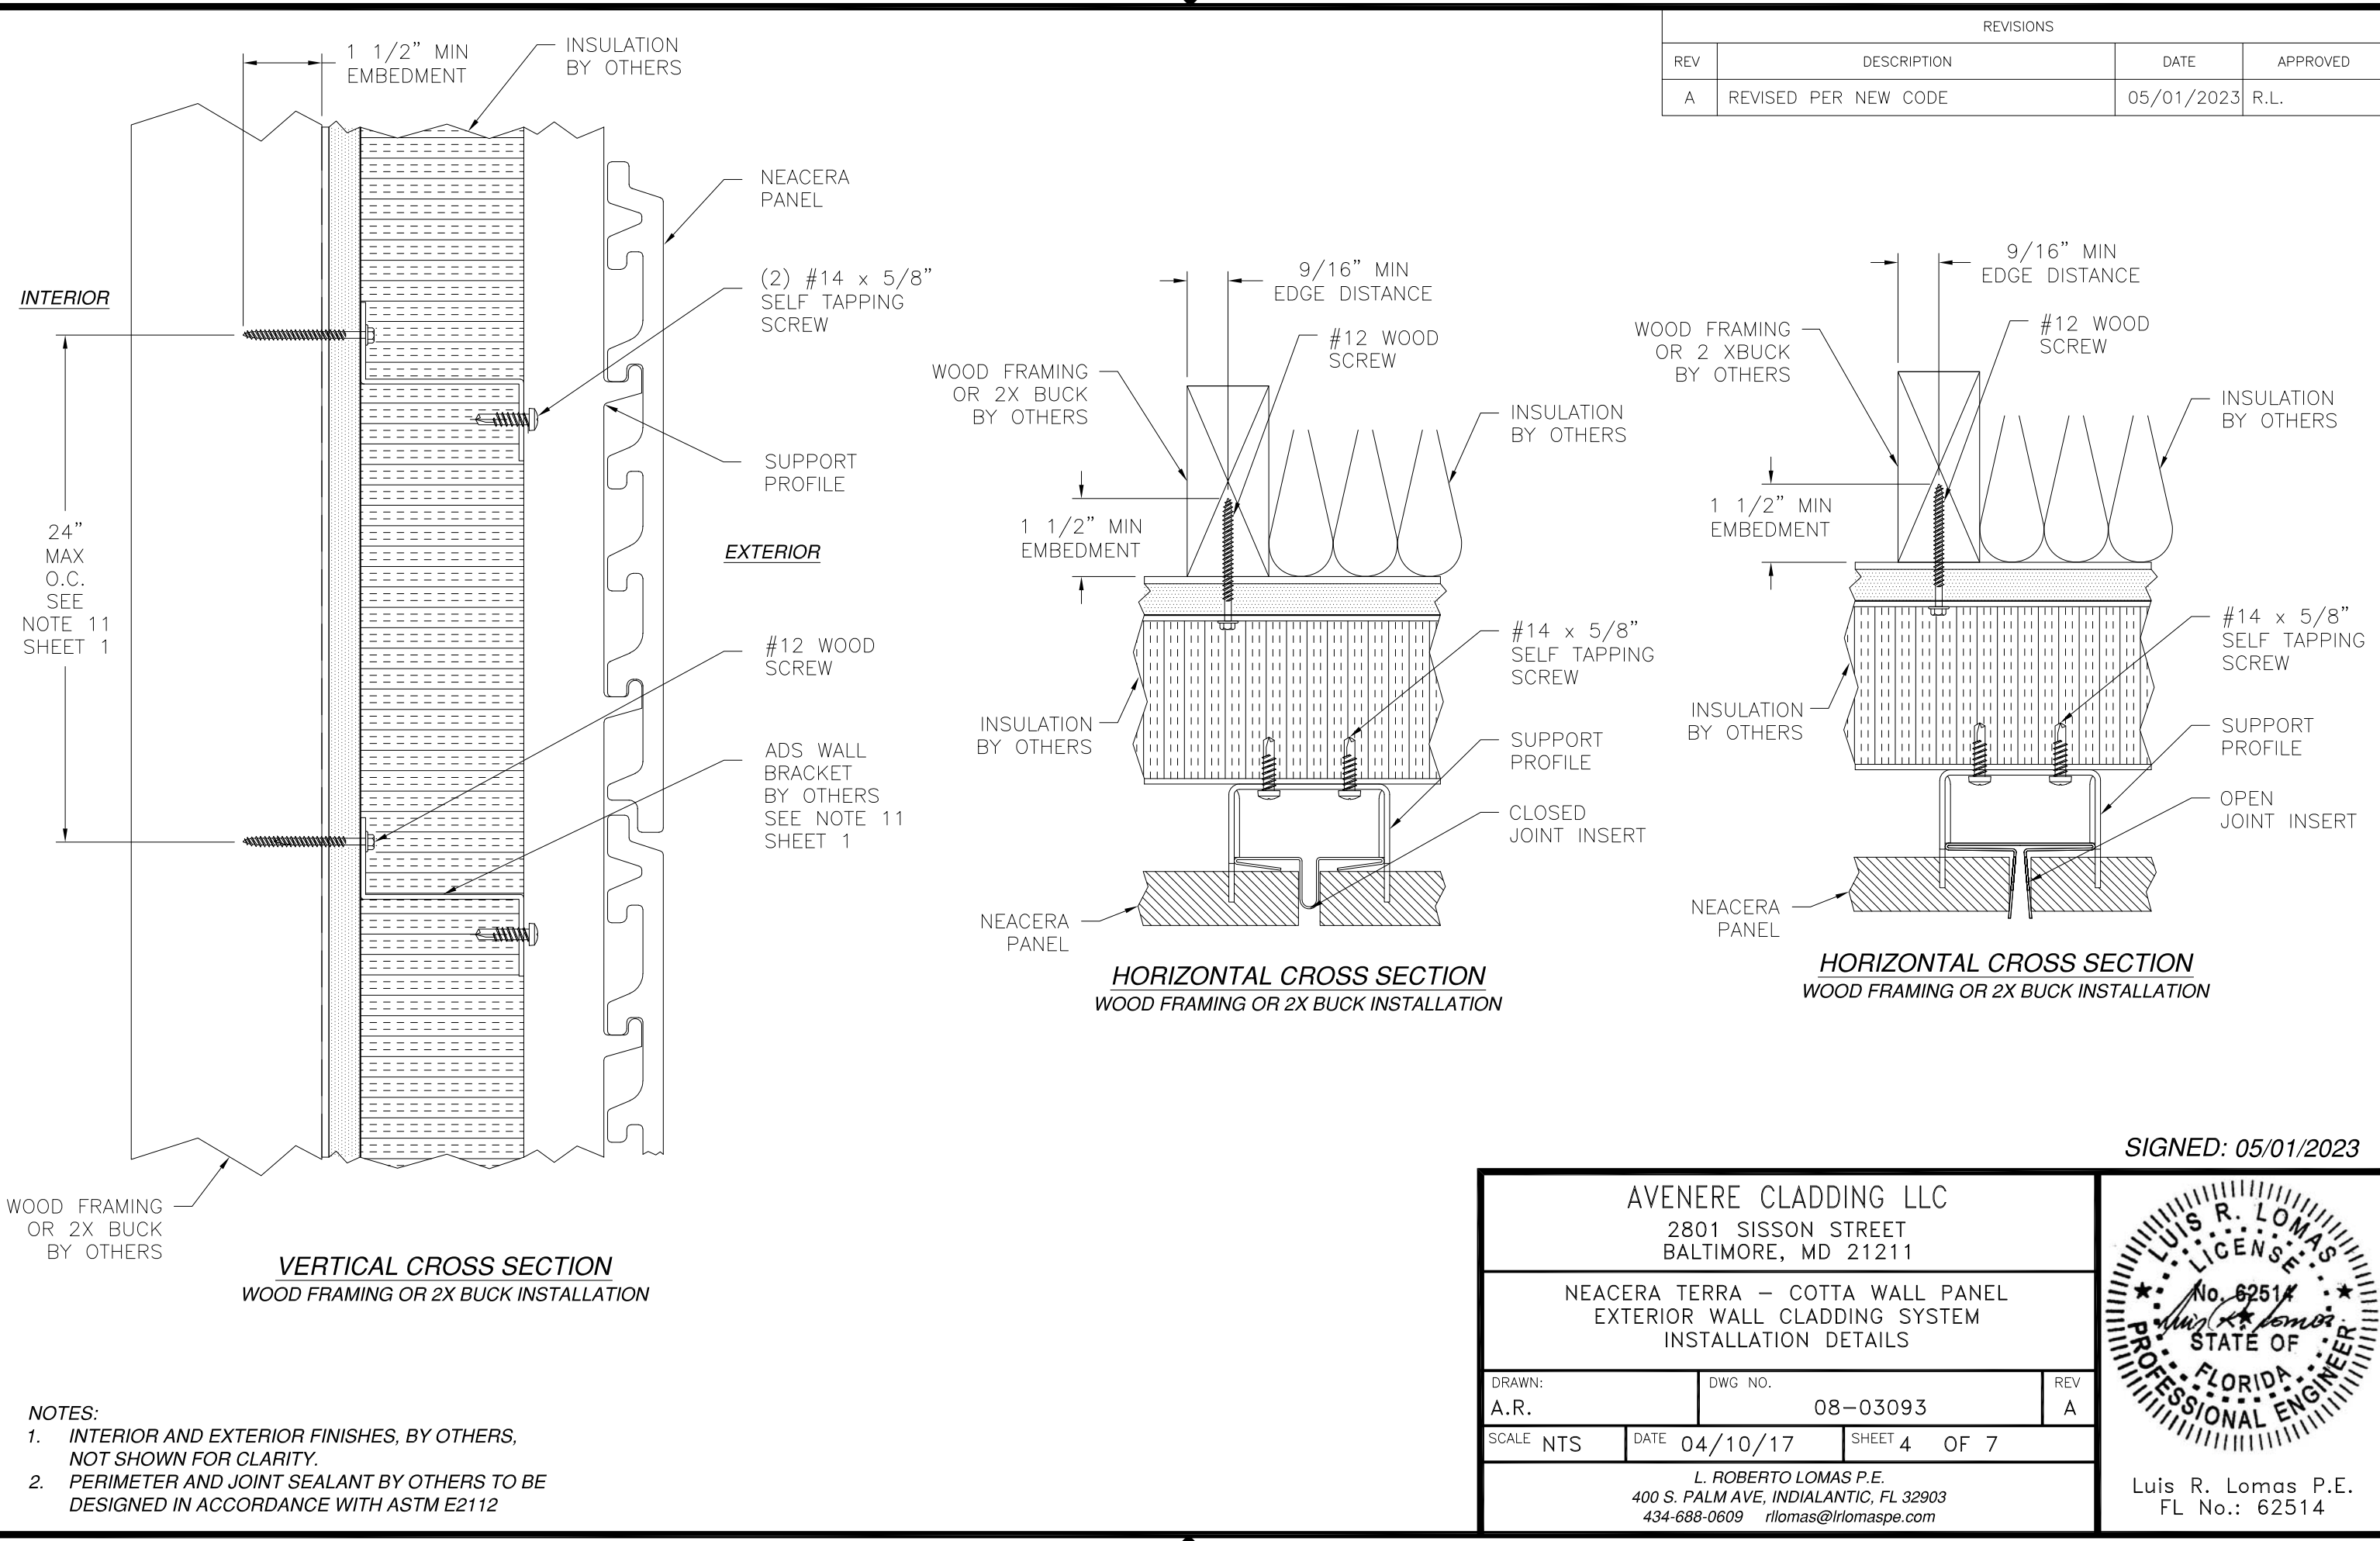

| REVISIONS |                      |            |          |
|-----------|----------------------|------------|----------|
| REV       | DESCRIPTION          | DATE       | APPROVED |
| A         | REVISED PER NEW CODE | 05/01/2023 | R.L.     |

- NOTES:
- INTERIOR AND EXTERIOR FINISHES, BY OTHERS, NOT SHOWN FOR CLARITY.
  - PERIMETER AND JOINT SEALANT BY OTHERS TO BE DESIGNED IN ACCORDANCE WITH ASTM E2112

AVENERE CLADDING LLC  
2801 SISSON STREET  
BALTIMORE, MD 21211


NEACERA TERRA – COTTA WALL PANEL  
EXTERIOR WALL CLADDING SYSTEM  
INSTALLATION DETAILS

|                |                     |                 |
|----------------|---------------------|-----------------|
| DRAWN:<br>A.R. | DWG NO.<br>08-03093 | REV<br>A        |
| SCALE<br>NTS   | DATE<br>04/10/17    | SHEET<br>4 OF 7 |

L. ROBERTO LOMAS P.E.  
400 S. PALM AVE, INDIALANTIC, FL 32903  
434-688-0609 rllomas@lrlomaspe.com

SIGNED: 05/01/2023

Luis R. Lomas P.E.  
FL No.: 62514

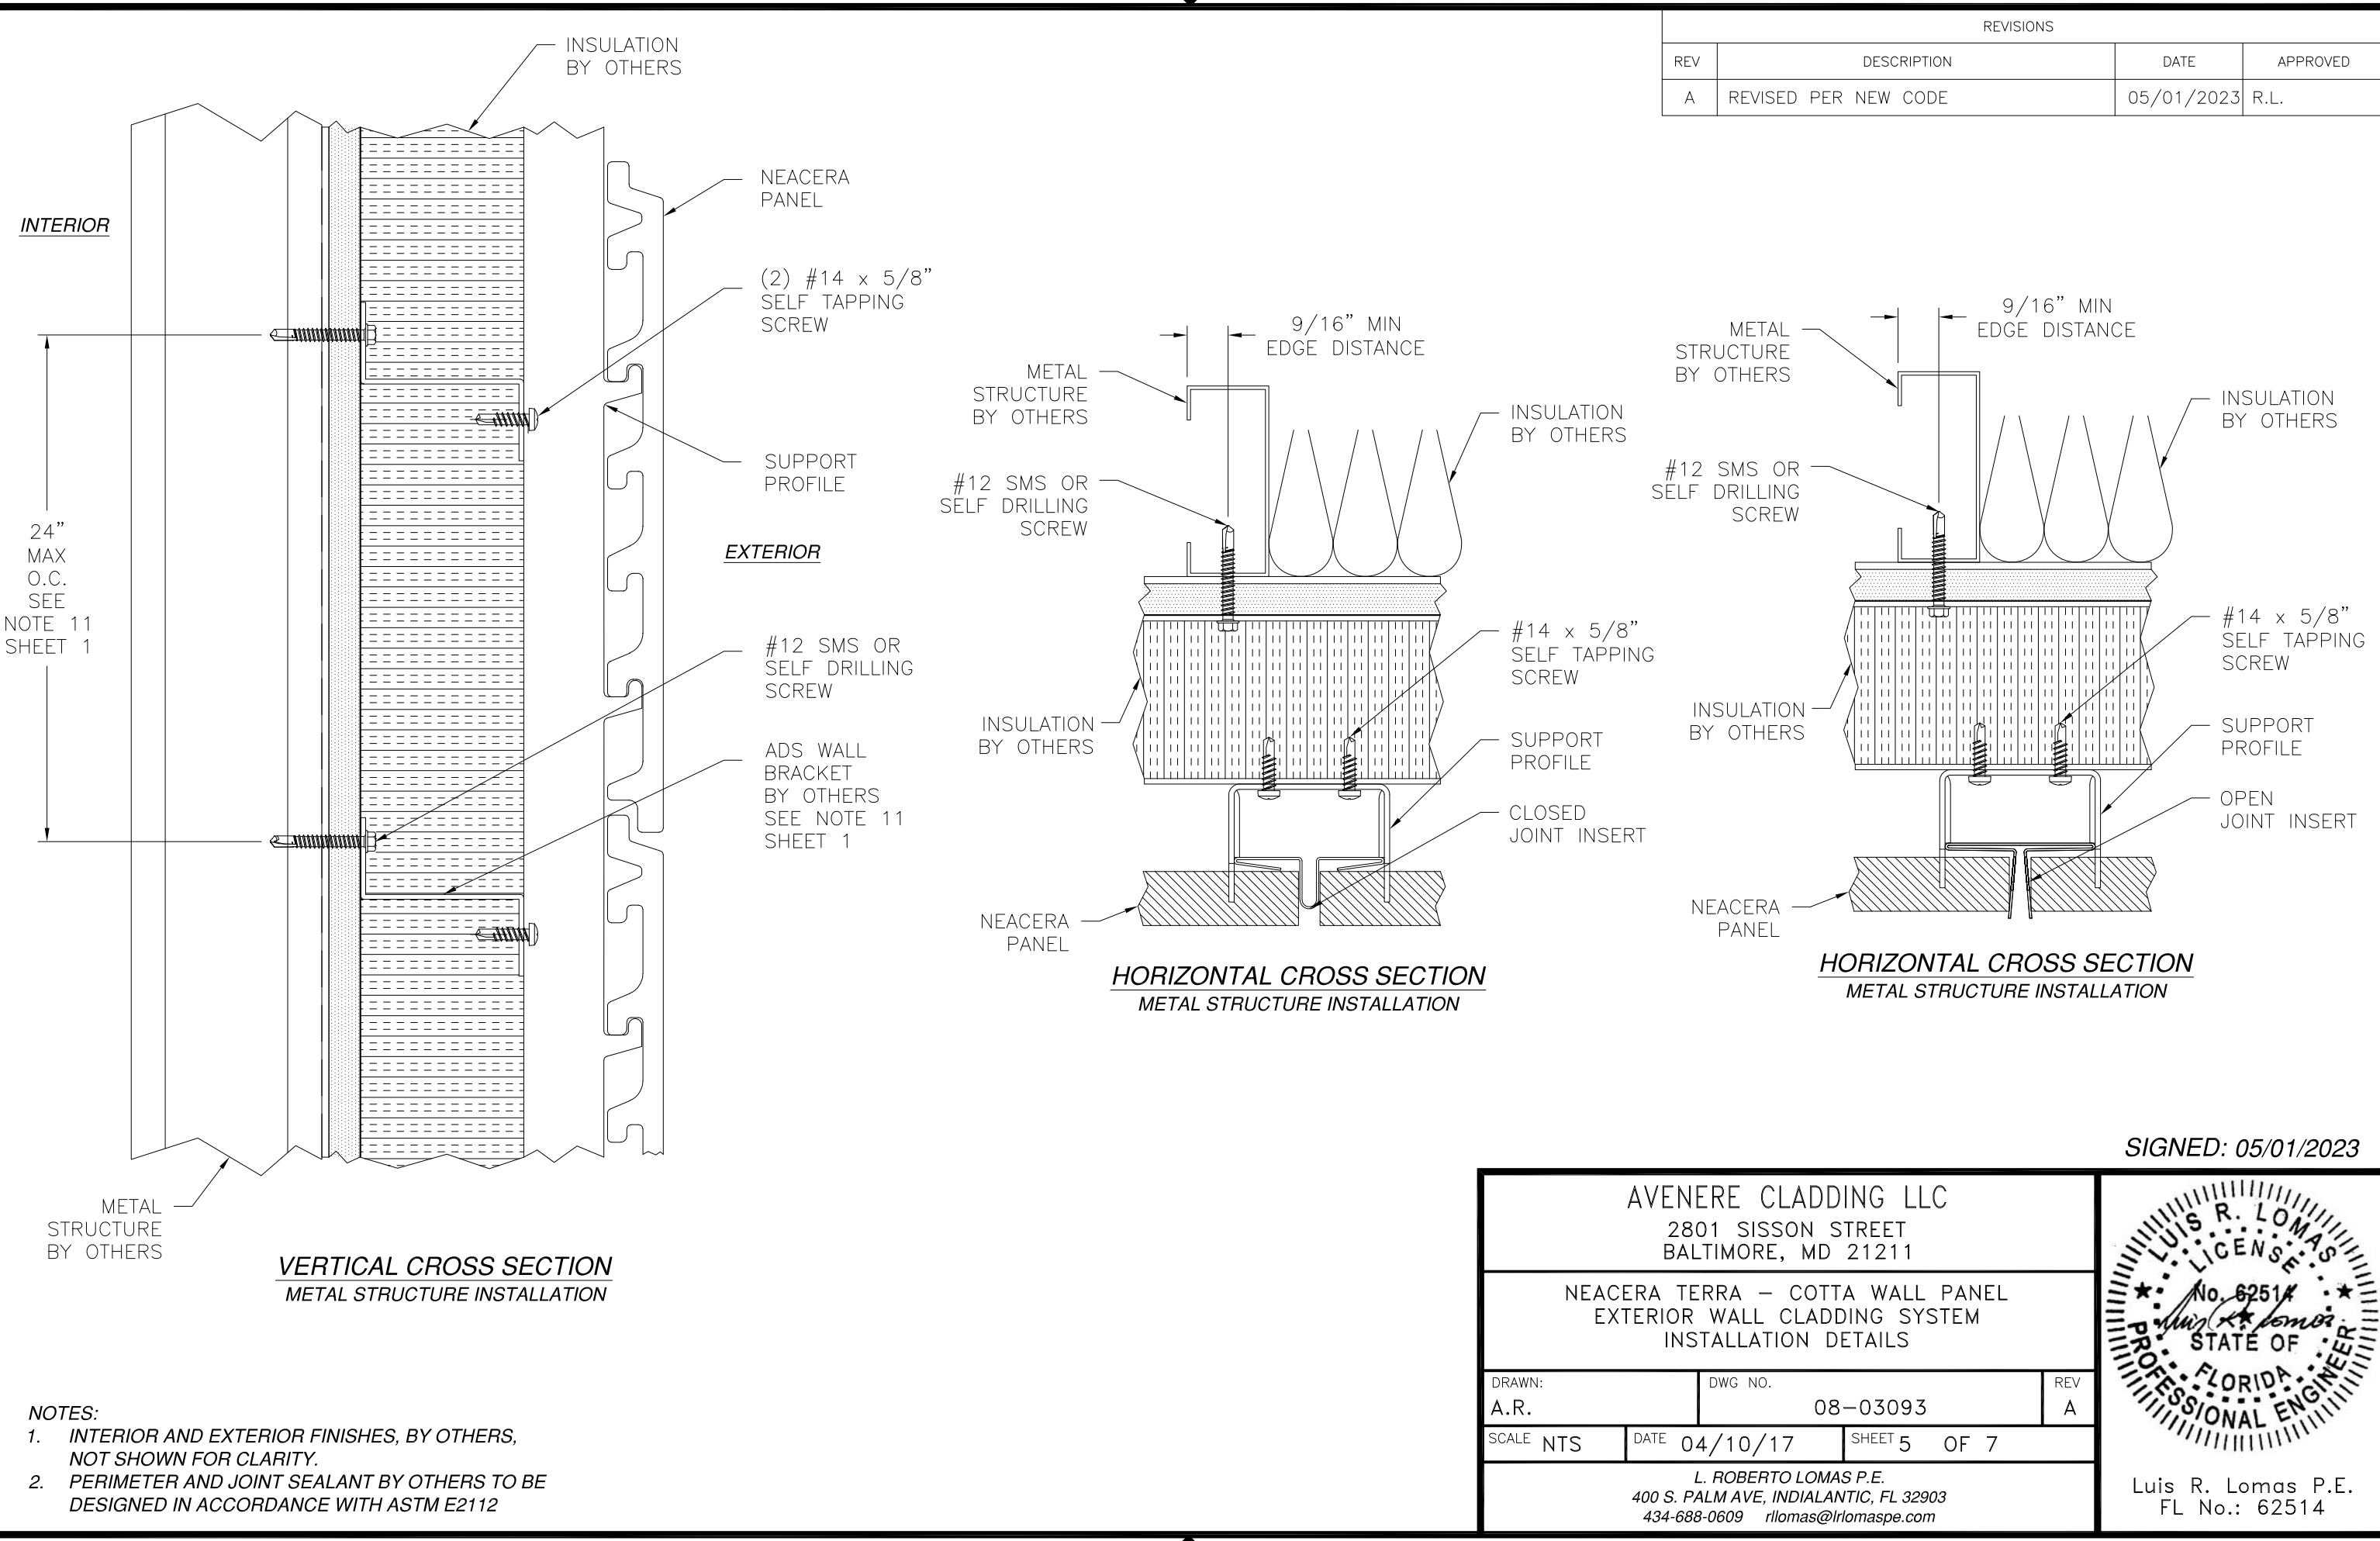

| REVISIONS |                      |            |          |
|-----------|----------------------|------------|----------|
| REV       | DESCRIPTION          | DATE       | APPROVED |
| A         | REVISED PER NEW CODE | 05/01/2023 | R.L.     |

- NOTES:
- INTERIOR AND EXTERIOR FINISHES, BY OTHERS, NOT SHOWN FOR CLARITY.
  - PERIMETER AND JOINT SEALANT BY OTHERS TO BE DESIGNED IN ACCORDANCE WITH ASTM E2112

AVENERE CLADDING LLC  
2801 SISSON STREET  
BALTIMORE, MD 21211


NEACERA TERRA – COTTA WALL PANEL  
EXTERIOR WALL CLADDING SYSTEM  
INSTALLATION DETAILS

|                |                     |                 |
|----------------|---------------------|-----------------|
| DRAWN:<br>A.R. | DWG NO.<br>08-03093 | REV<br>A        |
| SCALE<br>NTS   | DATE<br>04/10/17    | SHEET<br>5 OF 7 |

L. ROBERTO LOMAS P.E.  
400 S. PALM AVE, INDIALANTIC, FL 32903  
434-688-0609 rllomas@lrlomaspe.com

SIGNED: 05/01/2023

Luis R. Lomas P.E.  
FL No.: 62514

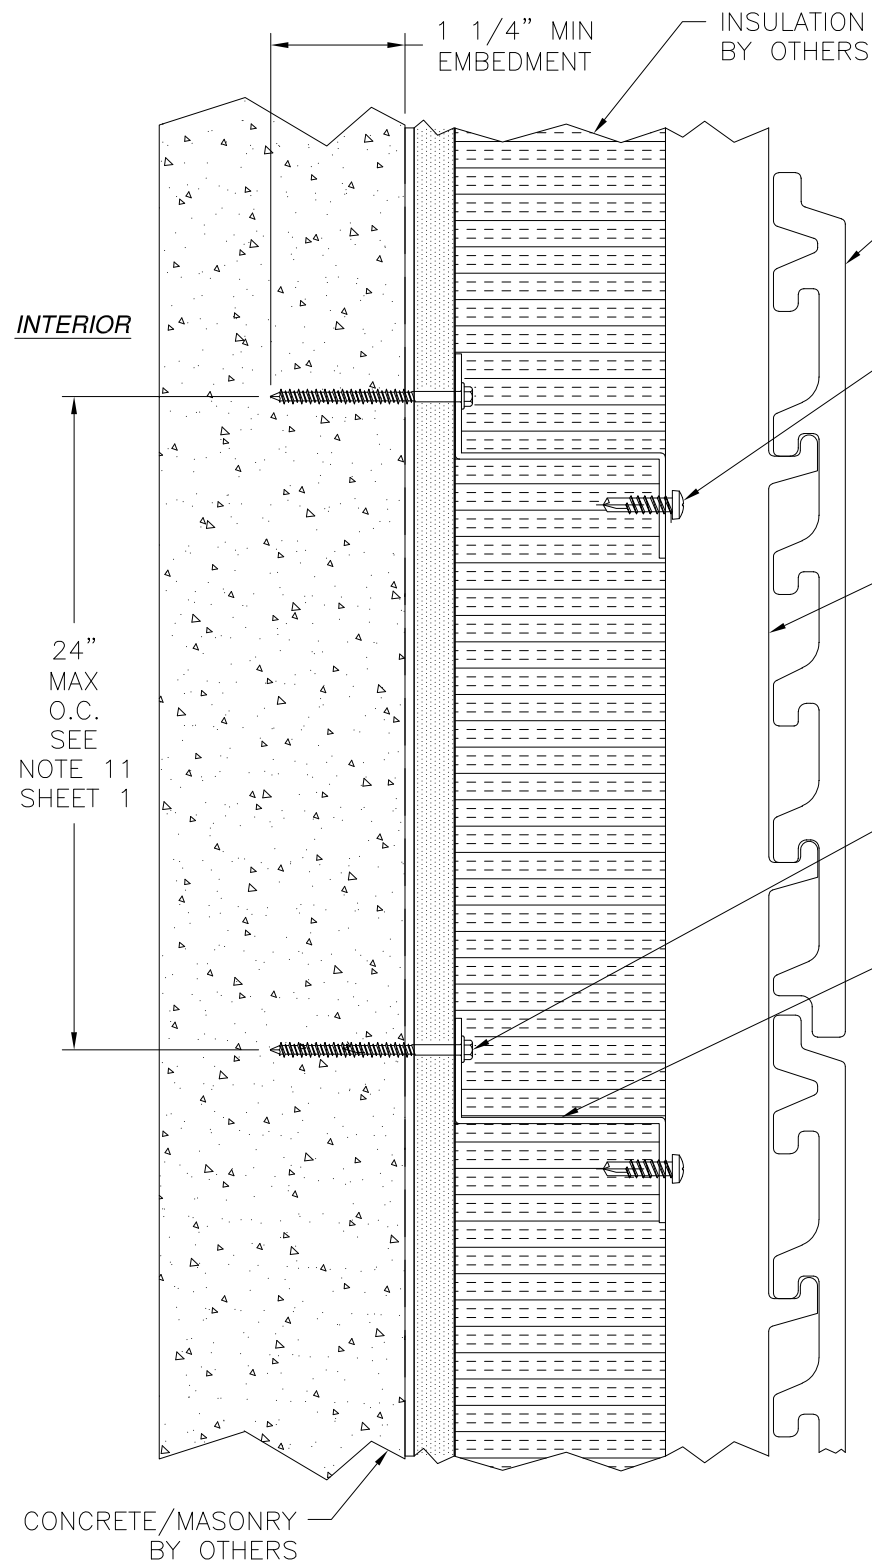

**VERTICAL CROSS SECTION**  
CONCRETE/MASONRY INSTALLATION

- NOTES:
- INTERIOR AND EXTERIOR FINISHES, BY OTHERS, NOT SHOWN FOR CLARITY.
  - PERIMETER AND JOINT SEALANT BY OTHERS TO BE DESIGNED IN ACCORDANCE WITH ASTM E2112

NEACERA  
PANEL

(2) #14 x 5/8"  
SELF TAPPING  
SCREW

SUPPORT  
PROFILE

**EXTERIOR**

1/4" ELCO  
CRETE-FLEX

ADS WALL  
BRACKET  
BY OTHERS  
SEE NOTE 11  
SHEET 1

CONCRETE/MASONRY  
BY OTHERS

1 1/4" MIN  
EMBEDMENT

INSULATION  
BY OTHERS

NEACERA  
PANEL

**HORIZONTAL CROSS SECTION**  
CONCRETE/MASONRY INSTALLATION

1/4" ELCO  
CRETE-FLEX

#14 x 5/8"  
SELF TAPPING  
SCREW

SUPPORT  
PROFILE

CLOSED  
JOINT INSERT

CONCRETE/MASONRY  
BY OTHERS

1 1/4" MIN  
EMBEDMENT

INSULATION  
BY OTHERS

NEACERA  
PANEL

**HORIZONTAL CROSS SECTION**  
CONCRETE/MASONRY INSTALLATION

REVISIONS

| REV | DESCRIPTION          | DATE       | APPROVED |
|-----|----------------------|------------|----------|
| A   | REVISED PER NEW CODE | 05/01/2023 | R.L.     |

SIGNED: 05/01/2023


AVENERE CLADDING LLC

2801 SISSON STREET  
BALTIMORE, MD 21211



NEACERA TERRA - COTTA WALL PANEL  
EXTERIOR WALL CLADDING SYSTEM  
INSTALLATION DETAILS

|                |                     |                 |
|----------------|---------------------|-----------------|
| DRAWN:<br>A.R. | DWG NO.<br>08-03093 | REV<br>A        |
| SCALE<br>NTS   | DATE<br>04/10/17    | SHEET<br>6 OF 7 |


L. ROBERTO LOMAS P.E.  
400 S. PALM AVE, INDIAN LANTIC, FL 32903  
434-688-0609 rllomas@lrlomaspe.com

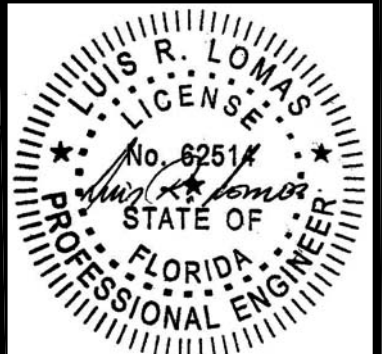


Luis R. Lomas P.E.  
FL No.: 62514

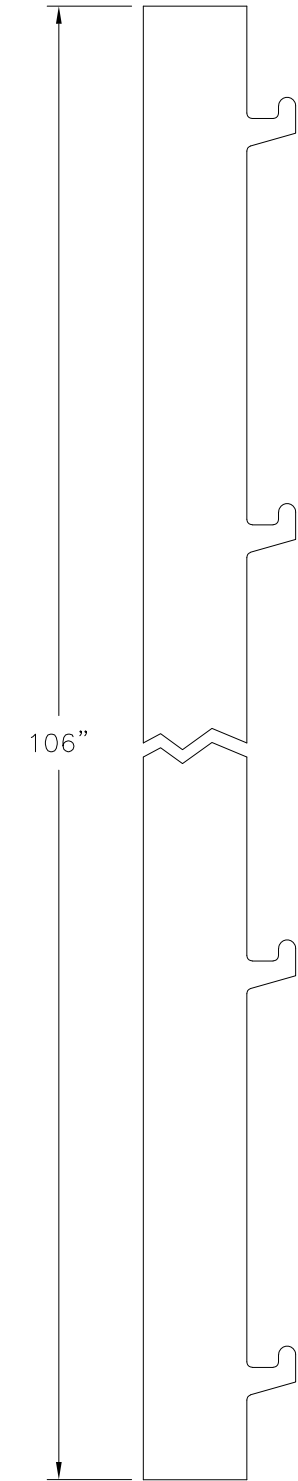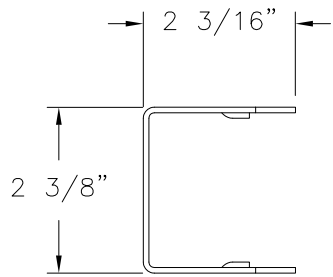


**SUPPORT PROFILE**  
ALUMINUM 5083-H24

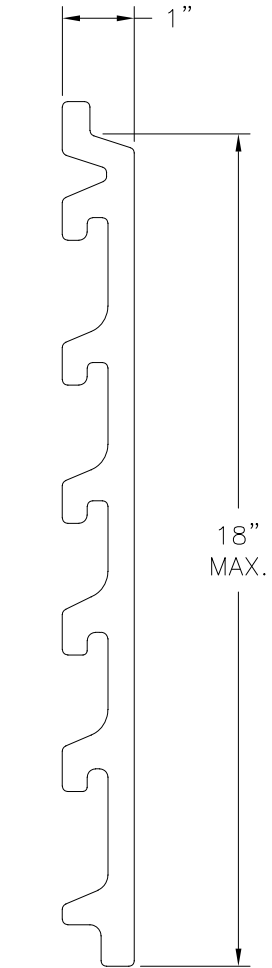


**NEACERA PANEL**  
TERRA COTTA

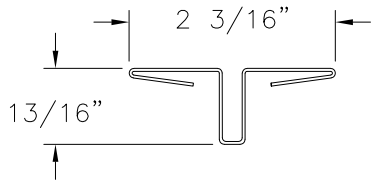

**CLOSE JOINT INSERT**  
ALUMINUM 5754-H22

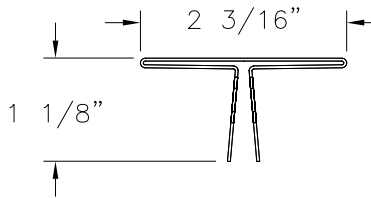

**OPEN JOINT INSERT**  
ALUMINUM 5754-H22

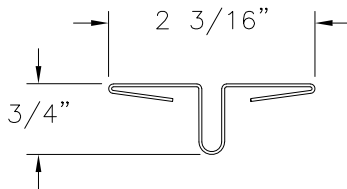

**CLOSE JOINT INSERT**  
ALUMINUM 5754-H22

| REVISIONS |                      |            |          |
|-----------|----------------------|------------|----------|
| REV       | DESCRIPTION          | DATE       | APPROVED |
| A         | REVISED PER NEW CODE | 05/01/2023 | R.L.     |

AVENERE CLADDING LLC  
2801 SISSON STREET  
BALTIMORE, MD 21211

NEACERA TERRA – COTTA WALL PANEL  
EXTERIOR WALL CLADDING SYSTEM  
COMPONENTS

|   |                     |              |
|---|---------------------|--------------|
| DRAWN:<br>A.R.                                                                                        | DWG NO.<br>08-03093 | REV<br>A     |
| SCALE NTS                                                                                             | DATE 04/10/17       | SHEET 7 OF 7 |
| L. ROBERTO LOMAS P.E.<br>400 S. PALM AVE, INDIALANTIC, FL 32903<br>434-688-0609 rllomas@lrlomaspe.com |                     |              |

SIGNED: 05/01/2023



Luis R. Lomas P.E.  
FL No.: 62514