




1. EVALUATED FOR USE IN LOCATIONS ADHERING TO THE FLORIDA BUILDING CODE AND WHERE PRESSURE REQUIREMENTS AS DETERMINED BY ASCE 7, MINIMUM DESIGN LOADS FOR BUILDINGS AND OTHER STRUCTURES, DOES NOT EXCEED THE DESIGN PRESSURES LISTED.
2. THIS PRODUCT DOES NOT REQUIRE THE USE OF A HURRICANE PROTECTIVE SYSTEM (SHUTTERS).
3. POLYURETHANE CORE FLAME SPREAD INDEX OF 50 AND SMOKE DEVELOPED INDEX OF 60 PER ASTM E84.


5. PLASTICS TESTING OF WORLDWIDE COMPOSITE FRAME (WHERE USED):

* COMPARATIVE TENSILE STRENGTH AFTER WEATHERING
4500 HOURS XENON ARC METHOD 1


6. MAXIMUM GLASS SIZES COMPLY WITH ASTM E1300 FOR THE DESIGN PRESSURES LISTED.

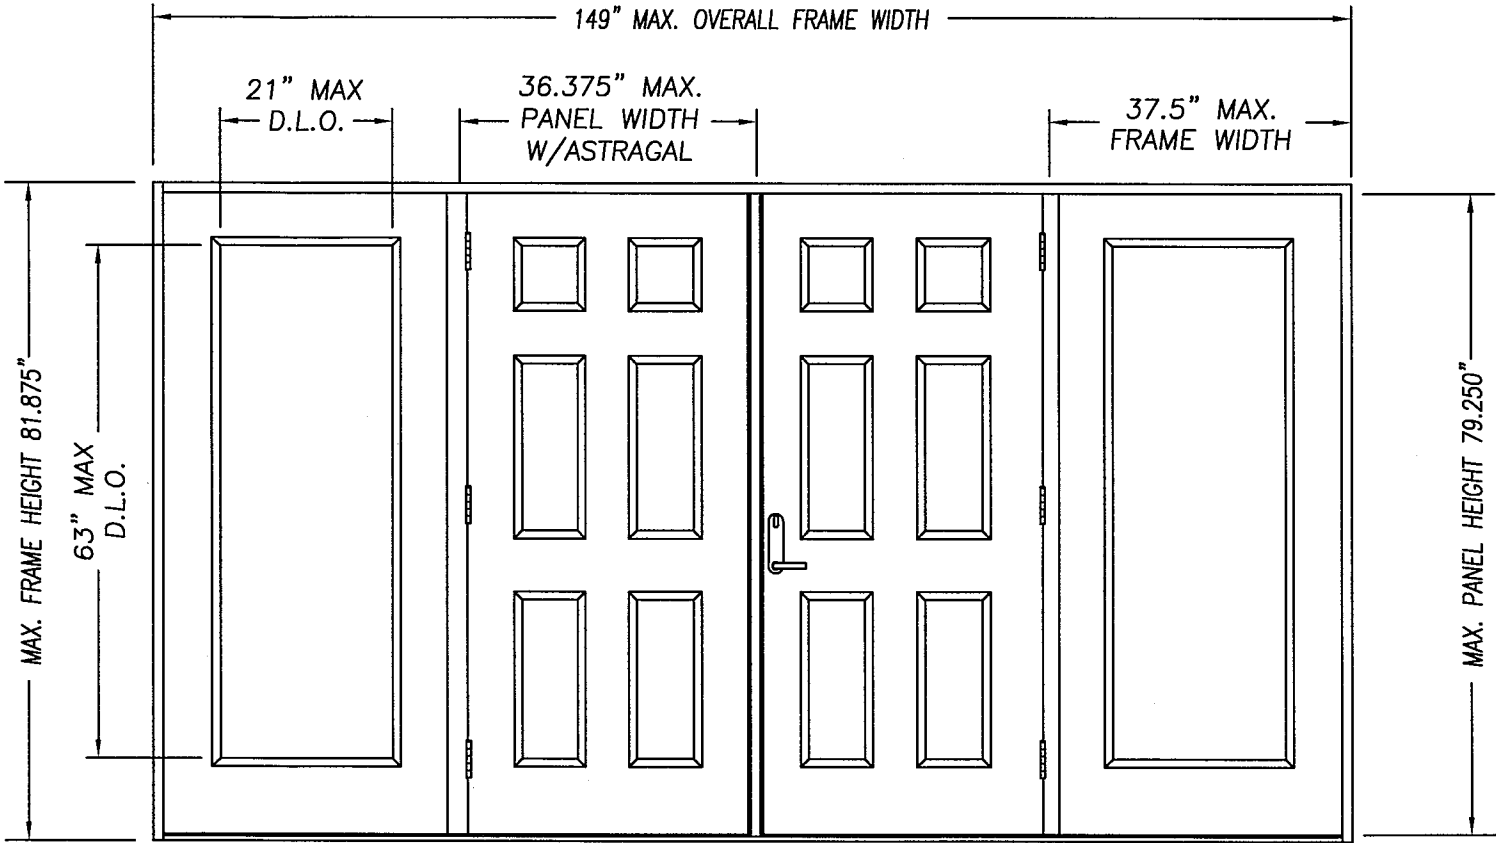


DOUBLE DOOR UNIT W/SIDELITES

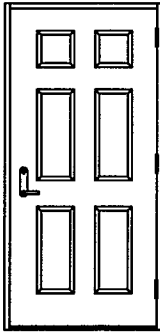


SINGLE DOOR UNIT

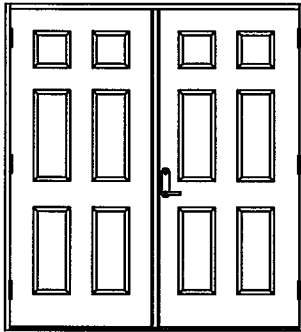


DOUBLE DOOR UNIT

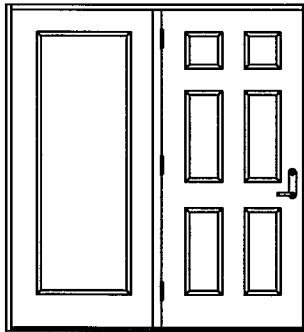


SINGLE DOOR UNIT
WITH SIDELITE

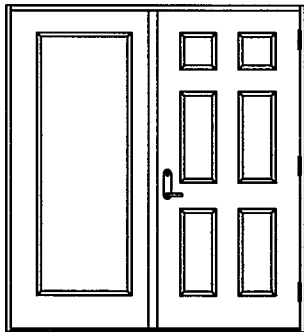

SINGLE DOOR UNIT
WITH SIDELITE

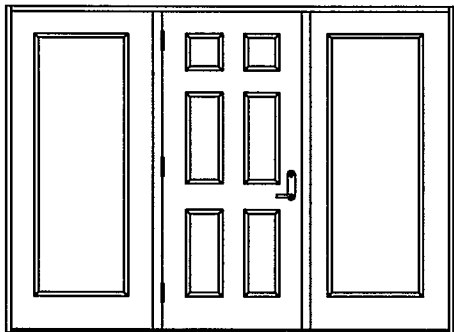

SINGLE DOOR UNIT W/SIDELITES

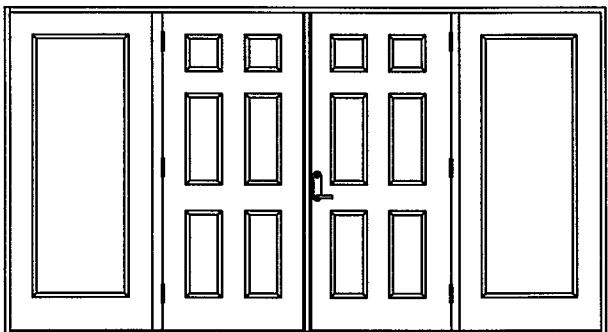

DOUBLE DOOR UNIT W/SIDELITES

6-21-2026

Kt L Baby

KURT BALTHAZOR
FLORIDA P.E.
#56533

PRODUCT: ³⁰EXTERIOR DOOR PRODUCT³⁰
DOUBLE 6'8" OPAQUE
FIBERGLASS DOOR

PART OR ASSEMBLY:
**TYPICAL ELEVATIONS
& GENERAL NOTES**

A	5/27/26	ADDED THRESHOLD	SWS		
NO.	DATE		BY		
			REVISIONS		

DATE: 4/1/24

SCALE: N.T.S.



DWG. BY: SWS

CHK. BY:


DRAWING NO.:

DWG-MA-FL0265-24


SHEET 1 OF 4

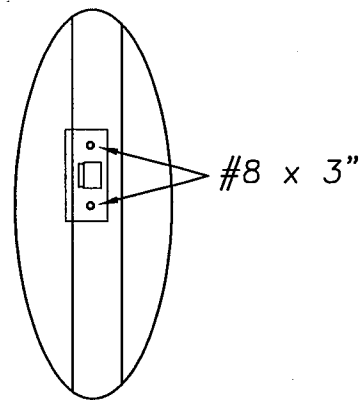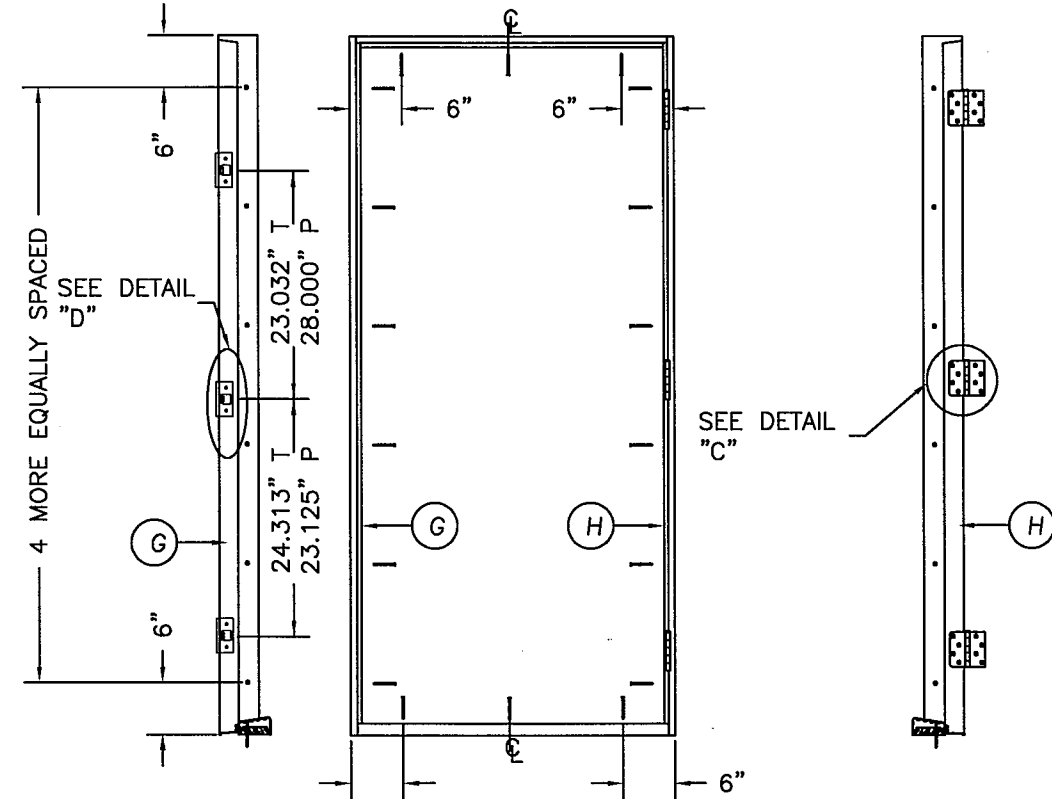


DETAIL "D"

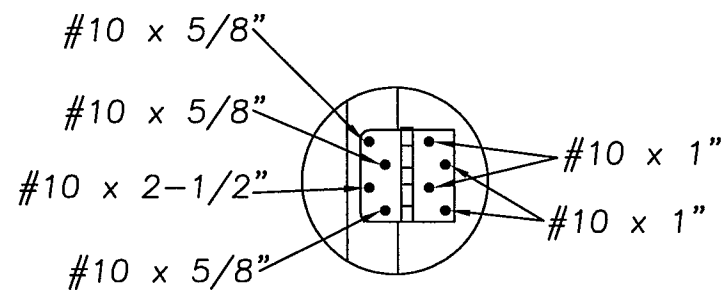

DETAIL "C"

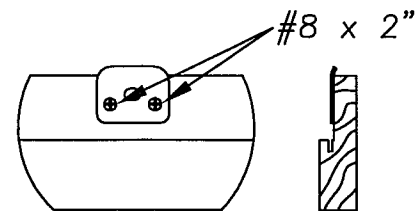


DETAIL "E" ASTRAGAL
ATTACH ASTRAGAL RETAINER BOLT
STRIKE PLATE TO FRAME
AS SHOWN.

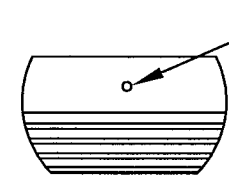


DETAIL "F" ASTRAGAL


✓ASTRAGAL RETAINER BOLT HOLE
MUST BE DRILLED THROUGH
THE THRESHOLD & INTO THE
STRUCTURE DEEP ENOUGH
FOR A 1.375" THROW

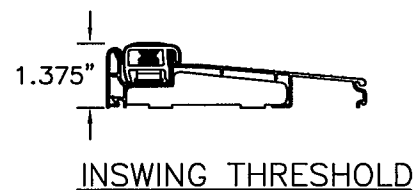


INSWING THRESHOLD

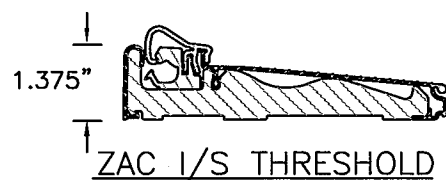


ZAC I/S THRESHOLD

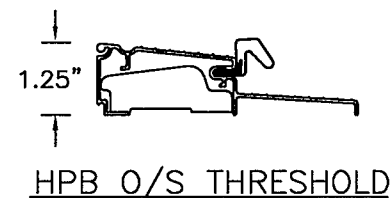


HPB O/S THRESHOLD

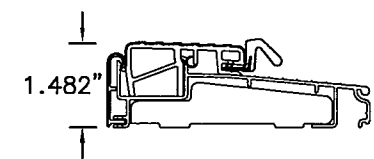


Z-SERIES O/S THRESHOLD

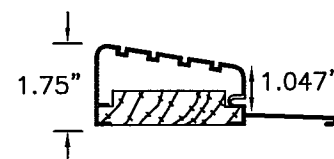

HIGH DAM O/S THRESHOLD

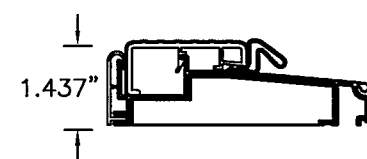

T4 O/S THRESHOLD

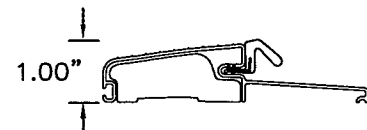

BUMPER O/S THRESHOLD




PRODUCT:
"EXTERIOR DOOR PRODUCT"
6'-8" FIBERGLASS OPAQUE
DOUBLE DOOR UNIT

PART OR ASSEMBLY:
ANCHORING LOCATIONS
& DETAILS

[illegible]

DATE:	4/1/24
SCALE:	N.T.S.
DWG. BY:	SWS
CHK. BY:	
DRAWING NO.:	
DWG-MA-FL0265-2	
SHEET	2 OF 4

MASONITE INTERNATIONAL CORP.
1955 POWIS ROAD
WEST CHICAGO, IL 60185

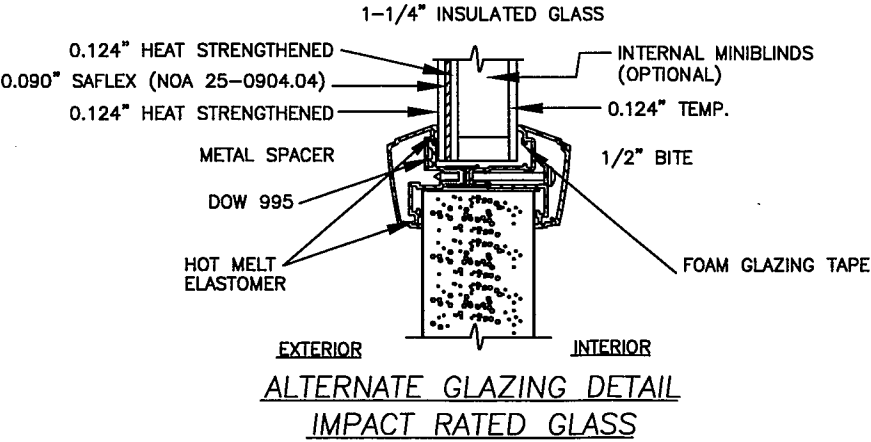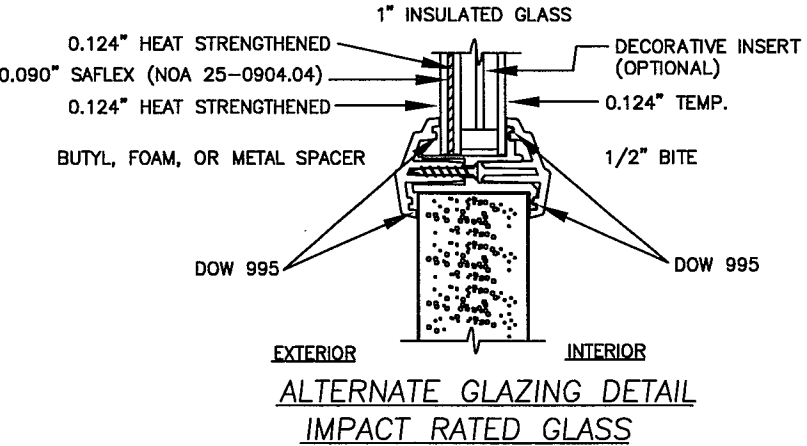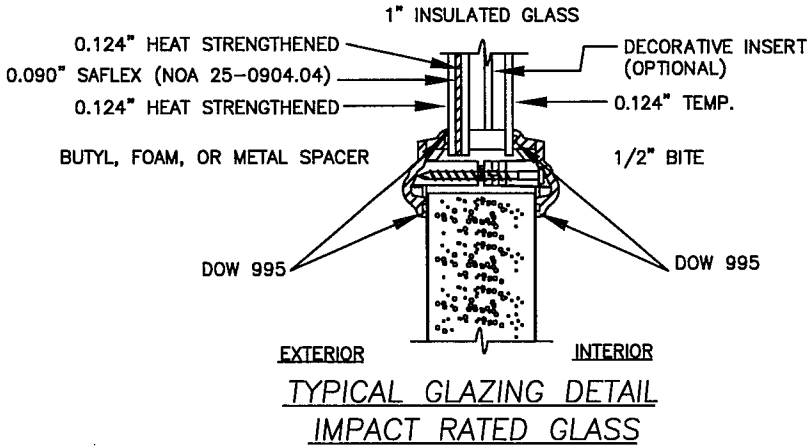

MASONITE INTERNATIONAL CORP. 1955 POWIS ROAD WEST CHICAGO, IL 60185									
PRODUCT:		"EXTERIOR DOOR PRODUCT"		PART OR ASSEMBLY:		ANCHORING LOCATIONS & DETAILS			
		6'-8" FIBERGLASS OPAQUE DOUBLE DOOR UNIT							