


1. THE REQUIRED ASD DESIGN PRESSURES LISTED IN THIS SCHEDULE WERE CALCULATED BASED ON THE FOLLOWING PARAMETERS:
 - 1.1. ASCE 7-22 SECTION 29.4 "ROOFTOP STRUCTURES AND EQUIPMENT"
 - 1.2. STRUCTURE SHAPE = SQUARE
 - 1.3. $z = 4.5$ FT
 - 1.4. LATERAL $GC_f = 1.90$; UPLIFT $GC_f = 1.50$
2. THIS REQUIRED PRESSURE SCHEDULE IS FOR REFERENCE ONLY AND SHALL BE APPROVED BY THE AUTHORITY HAVING JURISDICTION AS BEING ADEQUATE FOR USE.
3. IF THE DESIGN PRESSURES LISTED IN THE SCHEDULE ARE NOT USED, REQUIRED DESIGN PRESSURES SHALL BE CALCULATED ON A SITE SPECIFIC BASIS BY OTHERS.
4. REQUIRED DESIGN PRESSURES SHALL BE LESS THAN OR EQUAL TO THE ALLOWABLE DESIGN PRESSURES LISTED IN THE DESIGN SCHEDULE
5. UPLIFT DESIGN PRESSURES NOT REQUIRED FOR AT GRADE APPLICATIONS. LATERAL PRESSURES FOR AT GRADE UNITS WERE CALCULATED PER ASCE 7-22 SECTION 29.3

[illegible]

DESIGN SCHEDULE NOTES:

- * = PROVIDE (1) ADDITIONAL FRAME EXTENSION (PER SHEET 3)
- ** = PROVIDE (2) ADDITIONAL FRAME EXTENSIONS (PER SHEET 3)
- 1. THE ALLOWABLE (ASD) DESIGN PRESSURES LISTED ARE LATERAL PRESSURES. TO CALCULATE THE CORRESPONDING UPLIFT DESIGN PRESSURES, MULTIPLY LATERAL PRESSURE BY 0.79
- 2. SEE DIAGRAMS ON THIS SHEET FOR DEFINITIONS OF "UNIT FACE AREA".
- 3. LINEAR INTERPOLATION MAY BE USED FOR INTERMEDIATE UNIT FACE AREAS. UNIT HEIGHT AND/OR FACE AREA SHALL NOT EXCEED THE MAXIMUM OPTION LISTED.
- 4. FOR CONDITIONS THAT EXCEED THE ALLOWABLE PARAMETERS LISTED IN THIS DESIGN SCHEDULE, SEPARATE SITE SPECIFIC ENGINEERING WILL BE REQUIRED.
- 5. UNIT WEIGHTS SHALL NOT EXCEED THE FOLLOWING LIMITATIONS:
 - 5.1. MAX TOTAL UNIT WEIGHT = 1000 LBS PER BAY. A "BAY" IS DEFINED AS THE SPAN BETWEEN POSTS. FOR EXAMPLE, A 6 LEG CONFIGURATION HAS 2 BAYS AND HAS A MAX TOTAL UNIT WEIGHT OF $1000 \times 2 = 2000$ LBS. UNITS SHALL BE EQUALLY DISTRIBUTED OVER LENGTH OF STAND
- 6. UNIT ATTACHMENT TO STAND SHALL BE PER SEPARATE ENGINEERING.

OF
14

 

APRIL 29, 2024

EXENGINEERING
EXPRESS®

POSTAL ADDRESS:
2234 NORTH FEDERAL HWY #7664
BOCA RATON, FL 33431
ENGINEERINGEXPRESS.COM

QUICKSLING SUPERSTAND
FLORIDA BUILDING CODE EIGHTH EDITION (2023)
FLORIDA STATEWIDE APPROVAL

COPYRIGHT ENGINEERING EXPRESS®

SCALE: NTS UNLESS NOTED

5

OF
14



CONFIGURATION	PART 1	PART 2	PART 3	PART 4	PART 5
QSSX48-12	65in Super Stand leg	Double-Saddle	48" Rail-Long Slots	SS102-12	Equipment Package
QSSX48M-12	65in Super Stand legM	Double-SaddleM	48" Rail-Long SlotsM	SS102-12M	Equipment Package
QSSX48-18	65in Super Stand leg	Double-Saddle	48" Rail-Long Slots	SS102-18	Equipment Package
QSSX48M-18	65in Super Stand legM	Double-SaddleM	48" Rail-Long SlotsM	SS102-18M	Equipment Package
QSSX48-24	65in Super Stand leg	Double-Saddle	48" Rail-Long Slots	SS102-24	Equipment Package
QSSX48M-24	65in Super Stand legM	Double-SaddleM	48" Rail-Long SlotsM	SS102-24M	Equipment Package
QSSX62-12	65in Super Stand leg	Double-Saddle	62" Rail-Long Slots	SS102-12	Equipment Package
QSSX62M-12	65in Super Stand legM	Double-SaddleM	48" Rail-Long SlotsM	SS102-12M	Equipment Package
QSSX62-18	65in Super Stand leg	Double-Saddle	62" Rail-Long Slots	SS102-18	Equipment Package
QSSX62M-18	65in Super Stand legM	Double-SaddleM	48" Rail-Long SlotsM	SS102-18M	Equipment Package
QSSX62-24	65in Super Stand leg	Double-Saddle	62" Rail-Long Slots	SS102-24	Equipment Package
QSSX62M-24	65in Super Stand legM	Double-SaddleM	48" Rail-Long SlotsM	SS102-24M	Equipment Package
QSSX74-12	65in Super Stand leg	Double-Saddle	74" Rail-Long Slots	SS102-12	Equipment Package
QSSX74M-12	65in Super Stand legM	Double-SaddleM	48" Rail-Long SlotsM	SS102-12M	Equipment Package
QSSX74-18	65in Super Stand leg	Double-Saddle	74" Rail-Long Slots	SS102-18	Equipment Package
QSSX74M-18	65in Super Stand legM	Double-SaddleM	48" Rail-Long SlotsM	SS102-18M	Equipment Package
QSSX74-24	65in Super Stand leg	Double-Saddle	74" Rail-Long Slots	SS102-24	Equipment Package
QSSX74M-24	65in Super Stand legM	Double-SaddleM	48" Rail-Long SlotsM	SS102-24M	Equipment Package

APRIL 29, 2024

**EXENGINEERING
EXPRESS®**

POSTAL ADDRESS:
2234 NORTH FEDERAL HWY #7664
BOCA RATON, FL 33431
ENGINEERINGEXPRESS.COM


3039 Premiere Parkway, Suite 600
Duluth, GA 30097
(678) 542-3600

QUICKSLING SUPERSTAND
FLORIDA BUILDING CODE EIGHTH EDITION (2023)
FLORIDA STATEWIDE APPROVAL

[illegible]

SCALE: NTS UNLESS NOTED

6 14

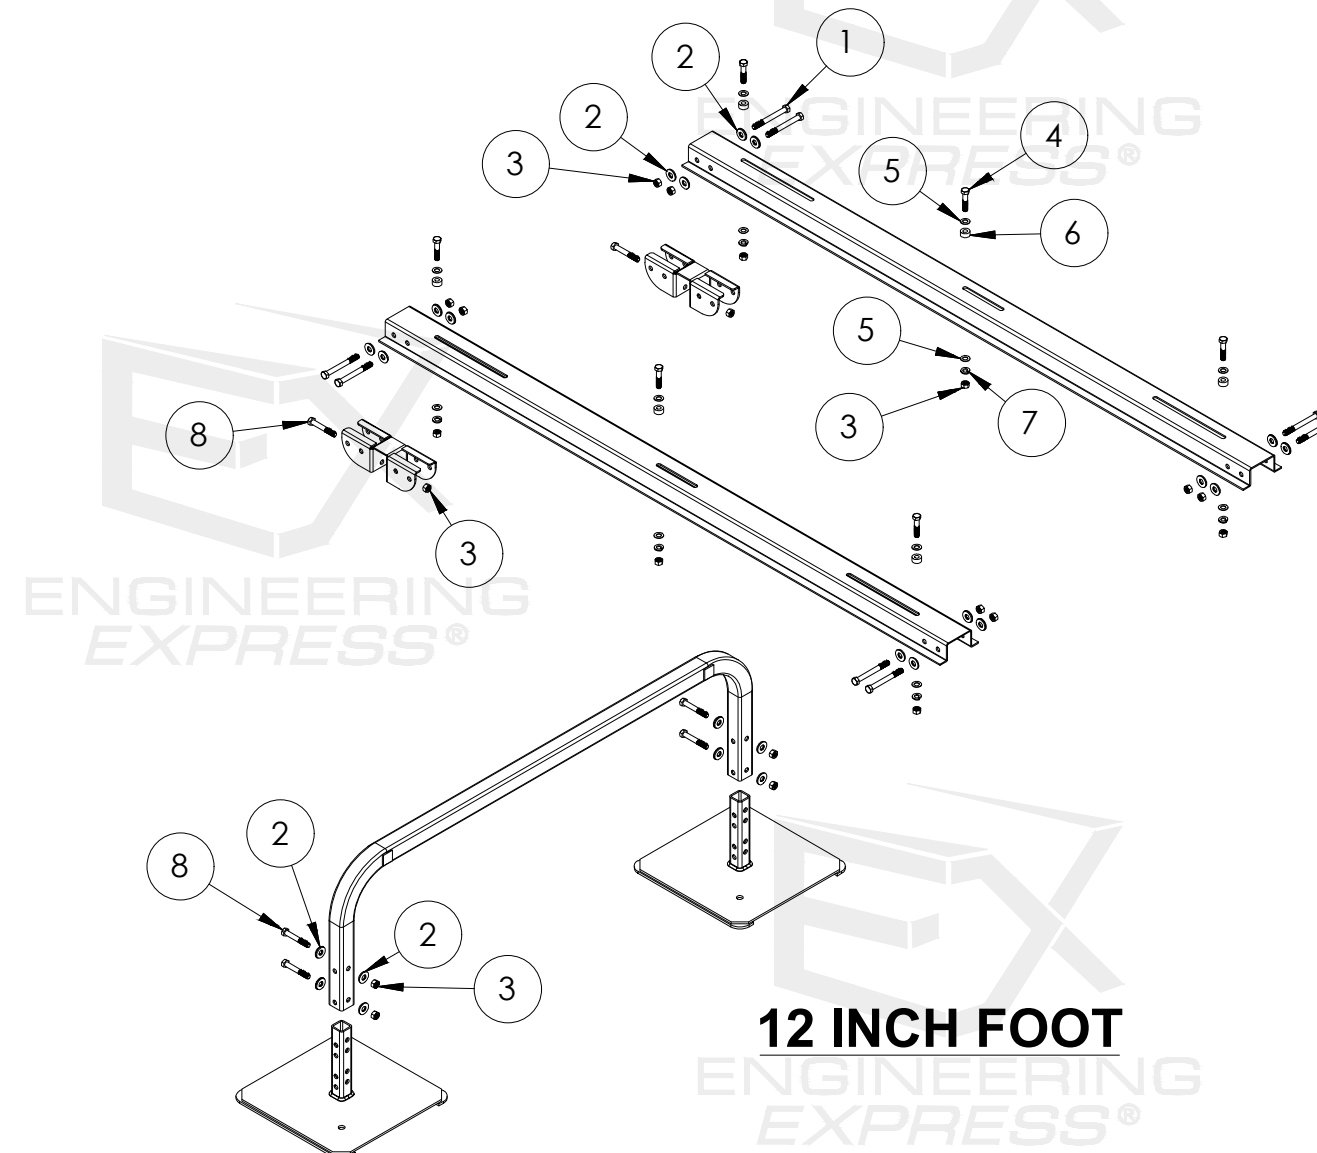


12 INCH FOOT

CONFIGURATION	PART 1	PART 2	PART 3	PART 4	PART 5	PART 6	PART 7	PART 8
QSSX48-12	3/8-16X3.5 IN GALVANIZED BOLT	3/8 IN BONDED WASHER	3/8-16 GALVANIZED HEX NUT	3/8-16X1 3/4 IN HEX BOLT GALVINIZED	3/8 IN GALVANIZED WASHER	1X3/8X3/8 IN RUBBER WASHER	3/8 IN SPLIT WASHER GALVANIZED	3/8-16X2 1/2 GALVANIZED BOLT
QSSX48M-12	3/8-16X3.5 IN GALVANIZED BOLT	3/8 IN BONDED WASHER	3/8-16 GALVANIZED HEX NUT	3/8-16X1 3/4 IN HEX BOLT GALVINIZED	3/8 IN GALVANIZED WASHER	1X3/8X3/8 IN RUBBER WASHER	3/8 IN SPLIT WASHER GALVANIZED	3/8-16X2 1/2 GALVANIZED BOLT
QSSX62-12	3/8-16X3.5 IN GALVANIZED BOLT	3/8 IN BONDED WASHER	3/8-16 GALVANIZED HEX NUT	3/8-16X1 3/4 IN HEX BOLT GALVINIZED	3/8 IN GALVANIZED WASHER	1X3/8X3/8 IN RUBBER WASHER	3/8 IN SPLIT WASHER GALVANIZED	3/8-16X2 1/2 GALVANIZED BOLT
QSSX62M-12	3/8-16X3.5 IN GALVANIZED BOLT	3/8 IN BONDED WASHER	3/8-16 GALVANIZED HEX NUT	3/8-16X1 3/4 IN HEX BOLT GALVINIZED	3/8 IN GALVANIZED WASHER	1X3/8X3/8 IN RUBBER WASHER	3/8 IN SPLIT WASHER GALVANIZED	3/8-16X2 1/2 GALVANIZED BOLT
QSSX74-12	3/8-16X3.5 IN GALVANIZED BOLT	3/8 IN BONDED WASHER	3/8-16 GALVANIZED HEX NUT	3/8-16X1 3/4 IN HEX BOLT GALVINIZED	3/8 IN GALVANIZED WASHER	1X3/8X3/8 IN RUBBER WASHER	3/8 IN SPLIT WASHER GALVANIZED	3/8-16X2 1/2 GALVANIZED BOLT
QSSX74M-12	3/8-16X3.5 IN GALVANIZED BOLT	3/8 IN BONDED WASHER	3/8-16 GALVANIZED HEX NUT	3/8-16X1 3/4 IN HEX BOLT GALVINIZED	3/8 IN GALVANIZED WASHER	1X3/8X3/8 IN RUBBER WASHER	3/8 IN SPLIT WASHER GALVANIZED	3/8-16X2 1/2 GALVANIZED BOLT

[illegible]**SCALE: NTS UNLESS NOTED**



7

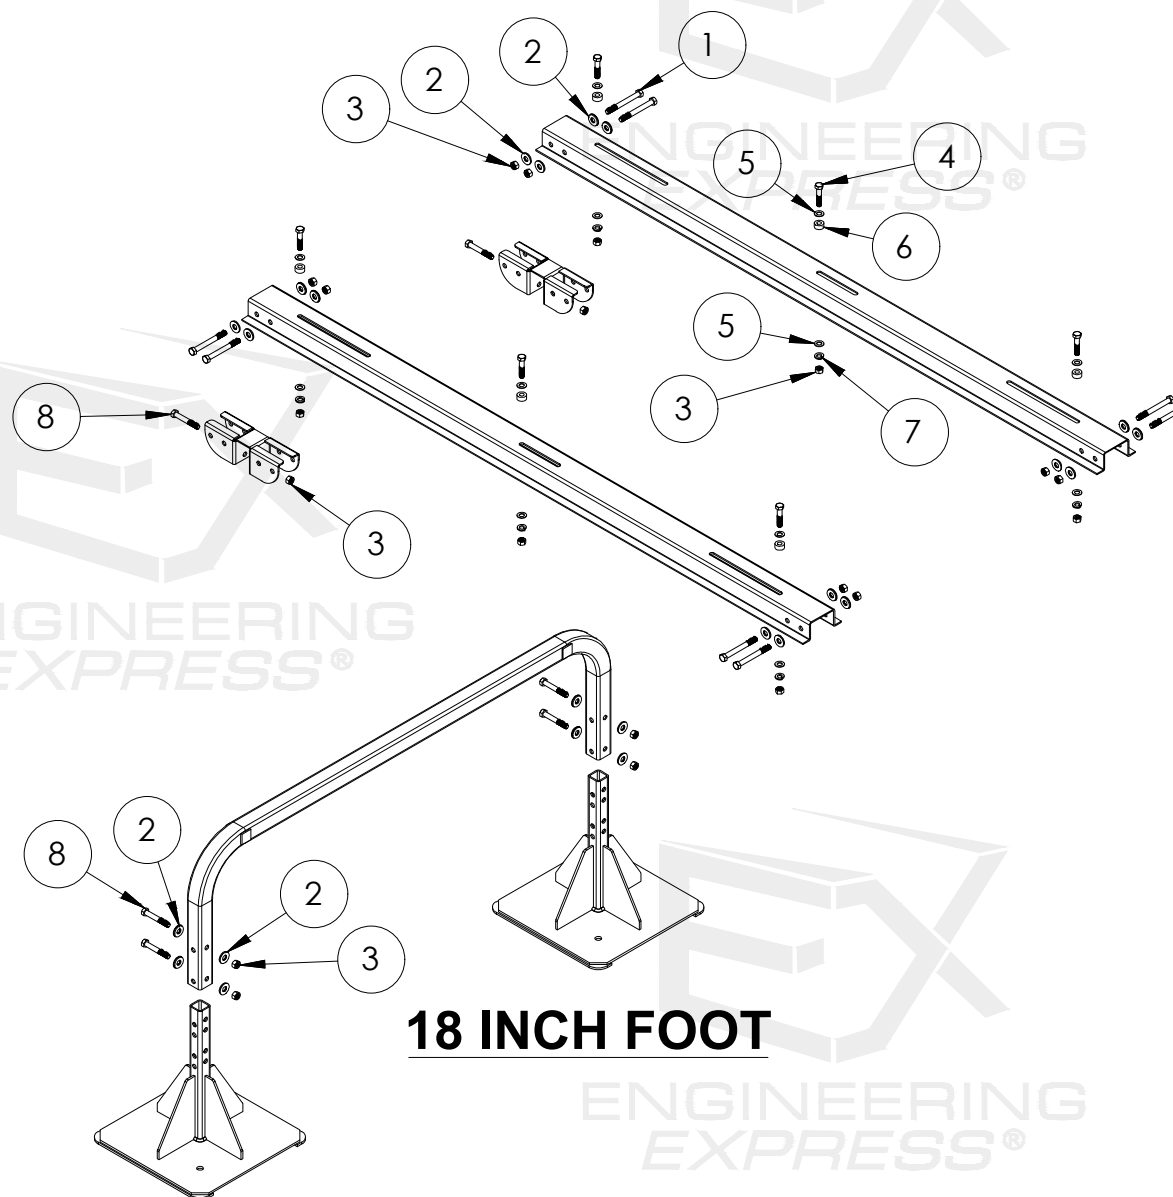


CONFIGURATION	PART 1	PART 2	PART 3	PART 4	PART 5	PART 6	PART 7	PART 8
QSSX48-18	3/8-16X3.5 IN GALVANIZED BOLT	3/8 IN BONDED WASHER	3/8-16 GALVANIZED HEX NUT	3/8-16X1 3/4 IN HEX BOLT GALVINIZED	3/8 IN GALVANIZED WASHER	1X3/8X3/8 IN RUBBER WASHER	3/8 IN SPLIT WASHER GALVANIZED	3/8-16X2 1/2 GALVANIZED BOLT
QSSX48M-18	3/8-16X3.5 IN GALVANIZED BOLT	3/8 IN BONDED WASHER	3/8-16 GALVANIZED HEX NUT	3/8-16X1 3/4 IN HEX BOLT GALVINIZED	3/8 IN GALVANIZED WASHER	1X3/8X3/8 IN RUBBER WASHER	3/8 IN SPLIT WASHER GALVANIZED	3/8-16X2 1/2 GALVANIZED BOLT
QSSX62-18	3/8-16X3.5 IN GALVANIZED BOLT	3/8 IN BONDED WASHER	3/8-16 GALVANIZED HEX NUT	3/8-16X1 3/4 IN HEX BOLT GALVINIZED	3/8 IN GALVANIZED WASHER	1X3/8X3/8 IN RUBBER WASHER	3/8 IN SPLIT WASHER GALVANIZED	3/8-16X2 1/2 GALVANIZED BOLT
QSSX62M-18	3/8-16X3.5 IN GALVANIZED BOLT	3/8 IN BONDED WASHER	3/8-16 GALVANIZED HEX NUT	3/8-16X1 3/4 IN HEX BOLT GALVINIZED	3/8 IN GALVANIZED WASHER	1X3/8X3/8 IN RUBBER WASHER	3/8 IN SPLIT WASHER GALVANIZED	3/8-16X2 1/2 GALVANIZED BOLT
QSSX74-18	3/8-16X3.5 IN GALVANIZED BOLT	3/8 IN BONDED WASHER	3/8-16 GALVANIZED HEX NUT	3/8-16X1 3/4 IN HEX BOLT GALVINIZED	3/8 IN GALVANIZED WASHER	1X3/8X3/8 IN RUBBER WASHER	3/8 IN SPLIT WASHER GALVANIZED	3/8-16X2 1/2 GALVANIZED BOLT
QSSX74M-18	3/8-16X3.5 IN GALVANIZED BOLT	3/8 IN BONDED WASHER	3/8-16 GALVANIZED HEX NUT	3/8-16X1 3/4 IN HEX BOLT GALVINIZED	3/8 IN GALVANIZED WASHER	1X3/8X3/8 IN RUBBER WASHER	3/8 IN SPLIT WASHER GALVANIZED	3/8-16X2 1/2 GALVANIZED BOLT

[illegible]


SCALE: NTS UNLESS NOTED

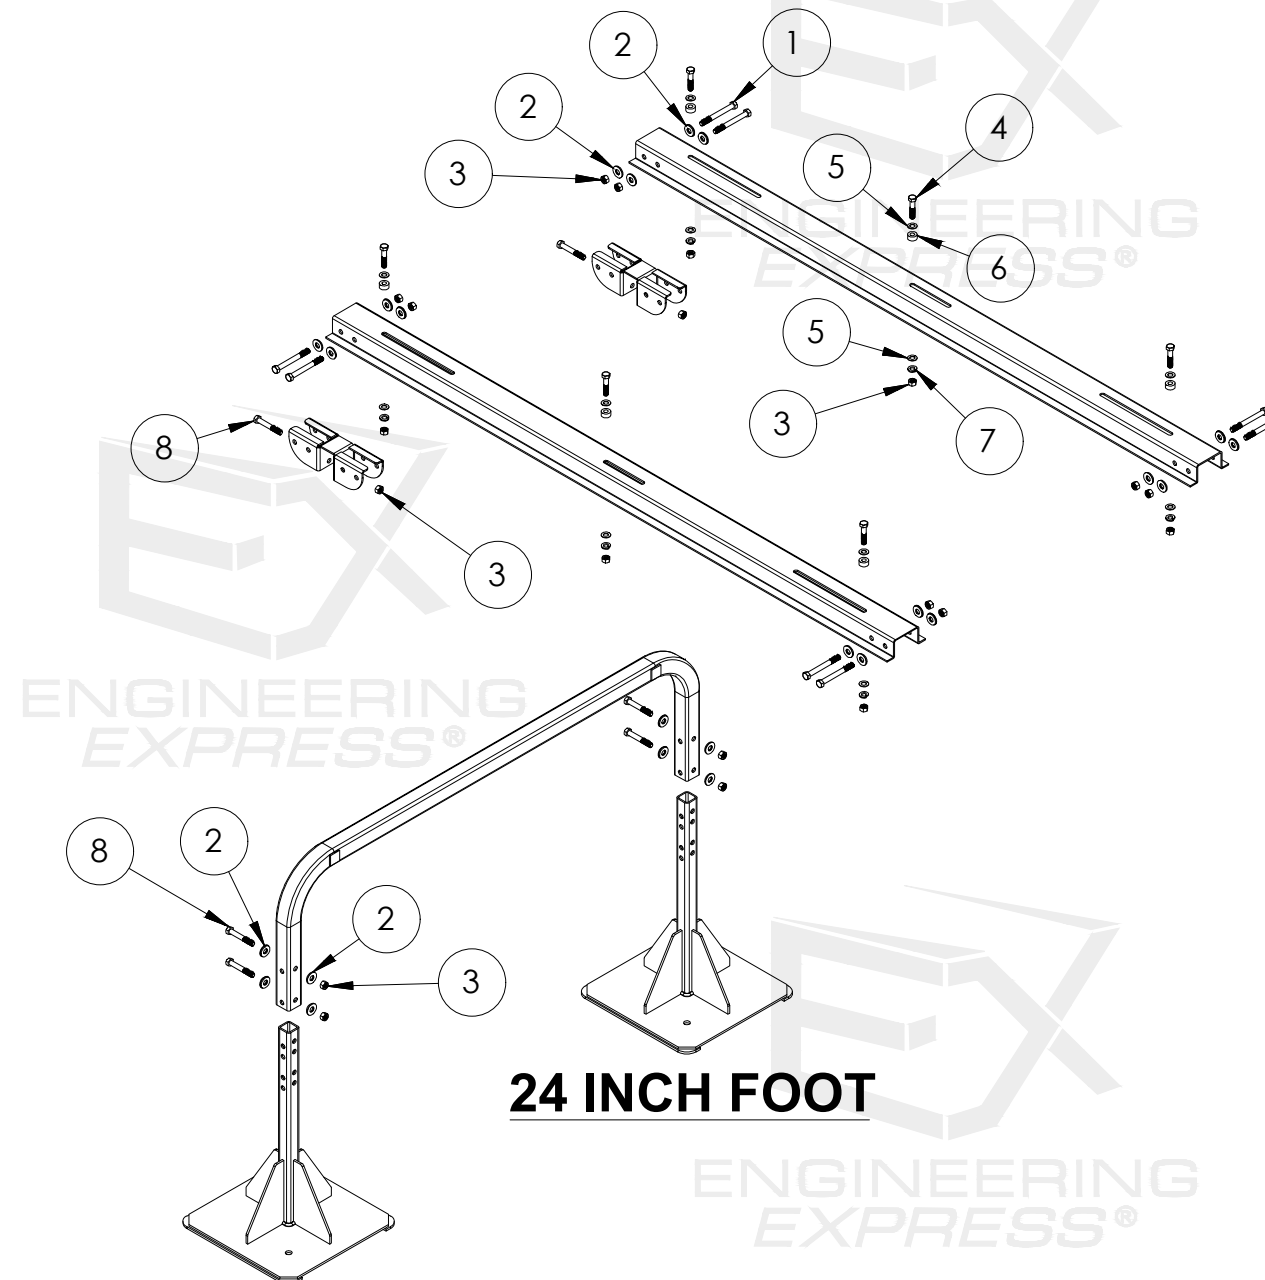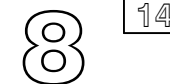


CONFIGURATION	PART 1	PART 2	PART 3	PART 4	PART 5	PART 6	PART 7	PART 8
QSSX48-24	3/8-16X3.5 IN GALVANIZED BOLT	3/8 IN BONDED WASHER	3/8-16 GALVANIZED HEX NUT	3/8-16X1 3/4 IN HEX BOLT GALVINIZED	3/8 IN GALVANIZED WASHER	1X3/8X3/8 IN RUBBER WASHER	3/8 IN SPLIT WASHER GALVANIZED	3/8-16X2 1/2 GALVANIZED BOLT
QSSX48M-24	3/8-16X3.5 IN GALVANIZED BOLT	3/8 IN BONDED WASHER	3/8-16 GALVANIZED HEX NUT	3/8-16X1 3/4 IN HEX BOLT GALVINIZED	3/8 IN GALVANIZED WASHER	1X3/8X3/8 IN RUBBER WASHER	3/8 IN SPLIT WASHER GALVANIZED	3/8-16X2 1/2 GALVANIZED BOLT
QSSX62-24	3/8-16X3.5 IN GALVANIZED BOLT	3/8 IN BONDED WASHER	3/8-16 GALVANIZED HEX NUT	3/8-16X1 3/4 IN HEX BOLT GALVINIZED	3/8 IN GALVANIZED WASHER	1X3/8X3/8 IN RUBBER WASHER	3/8 IN SPLIT WASHER GALVANIZED	3/8-16X2 1/2 GALVANIZED BOLT
QSSX62M-24	3/8-16X3.5 IN GALVANIZED BOLT	3/8 IN BONDED WASHER	3/8-16 GALVANIZED HEX NUT	3/8-16X1 3/4 IN HEX BOLT GALVINIZED	3/8 IN GALVANIZED WASHER	1X3/8X3/8 IN RUBBER WASHER	3/8 IN SPLIT WASHER GALVANIZED	3/8-16X2 1/2 GALVANIZED BOLT
QSSX74-24	3/8-16X3.5 IN GALVANIZED BOLT	3/8 IN BONDED WASHER	3/8-16 GALVANIZED HEX NUT	3/8-16X1 3/4 IN HEX BOLT GALVINIZED	3/8 IN GALVANIZED WASHER	1X3/8X3/8 IN RUBBER WASHER	3/8 IN SPLIT WASHER GALVANIZED	3/8-16X2 1/2 GALVANIZED BOLT
QSSX74M-24	3/8-16X3.5 IN GALVANIZED BOLT	3/8 IN BONDED WASHER	3/8-16 GALVANIZED HEX NUT	3/8-16X1 3/4 IN HEX BOLT GALVINIZED	3/8 IN GALVANIZED WASHER	1X3/8X3/8 IN RUBBER WASHER	3/8 IN SPLIT WASHER GALVANIZED	3/8-16X2 1/2 GALVANIZED BOLT

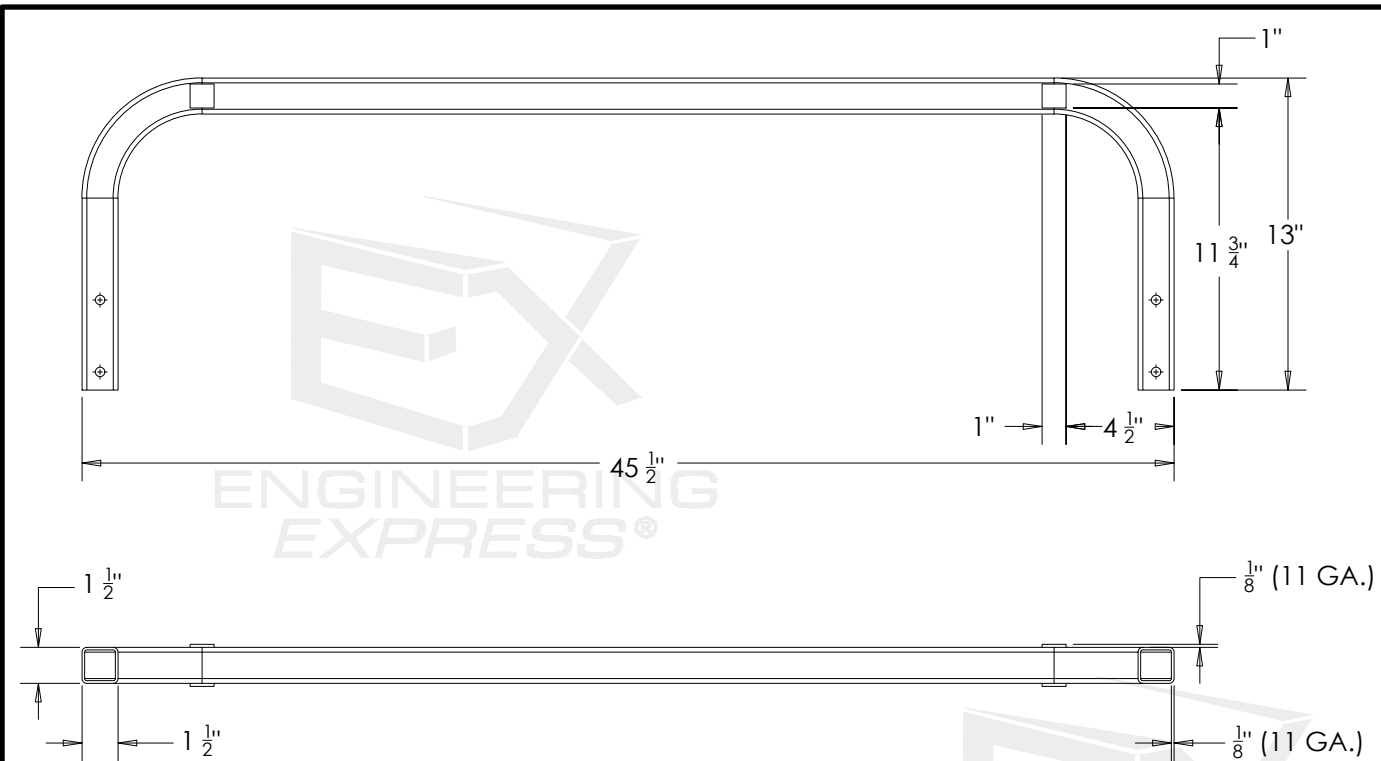

PART NO. 1

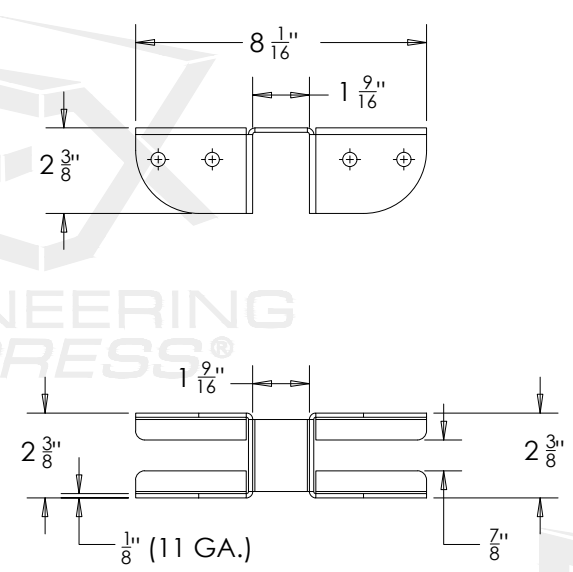

PART NO. 2

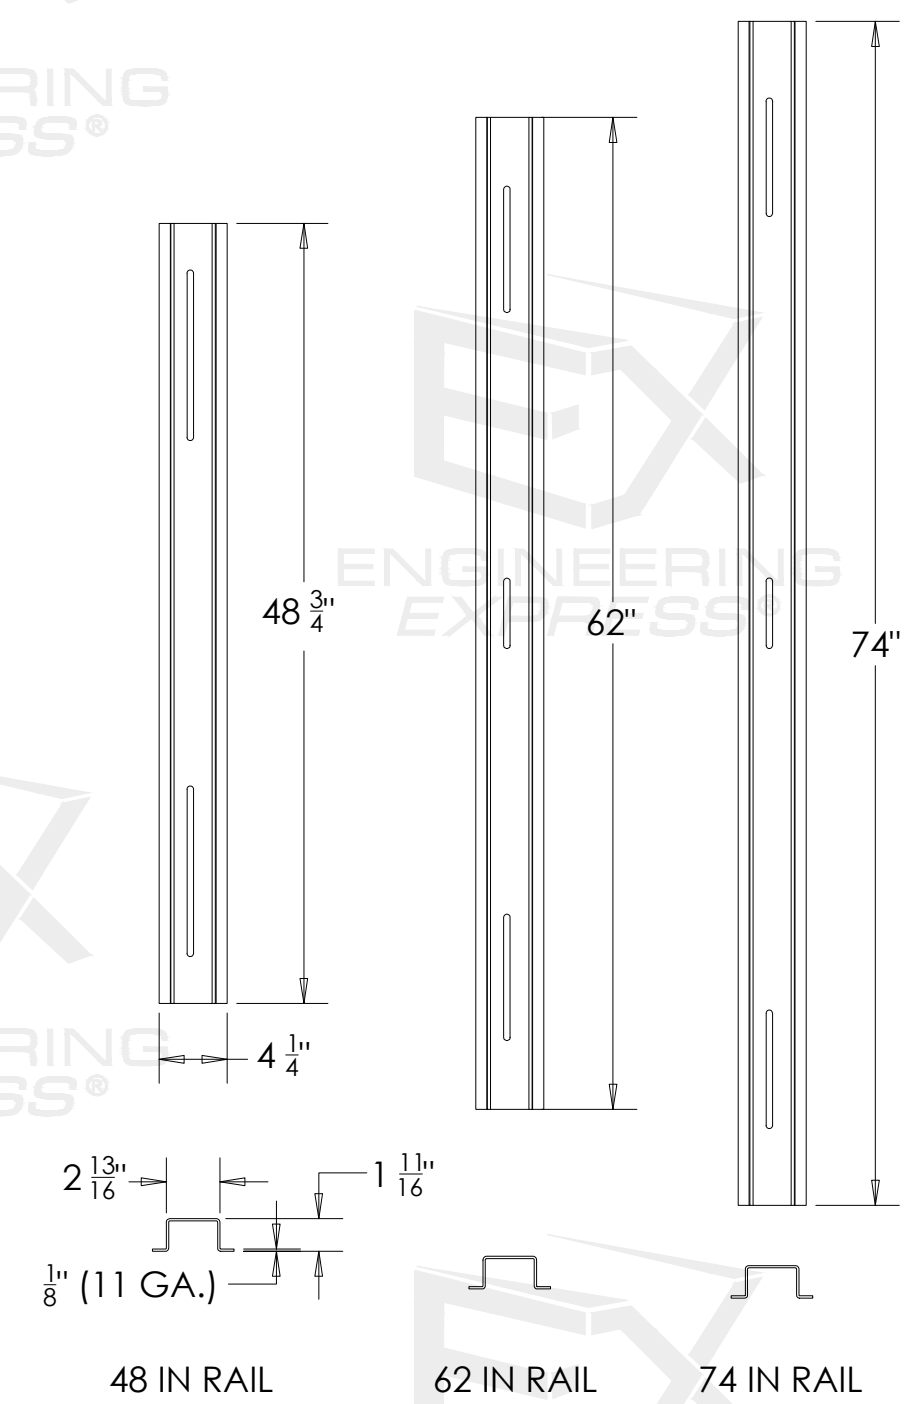

PART NO. 3

RICHARD NEET, P.E.
PE# 86488 CA# 9885



SPACE RESERVED FOR
CERTIFYING ENGINEER'S
DIGITAL OR PHYSICAL SEAL
& DATE OF CERTIFICATION

APRIL 29, 2024

FL 22415.2

**EXENGINEERING
EXPRESS®**

POSTAL ADDRESS:

2234 NORTH FEDERAL HWY #7664
BOCA RATON, FL 33431
ENGINEERINGEXPRESS.COM

DiversiTech Corp.
3039 Premiere Parkway, Suite 600

Duluth, GA 30097
(678) 542-3600

QUICKSLING SUPERSTAND
FLORIDA BUILDING CODE EIGHTH EDITION (2023)
FLORIDA STATEWIDE APPROVAL

[illegible]

24-72784

SCALE: NTS UNLESS NOTED

9 OF 14

APRIL 29, 2024







**ENGINEERING
EXPRESS®**
POSTAL ADDRESS:
2234 NORTH FEDERAL HWY #7664
BOCA RATON, FL 33431
ENGINEERINGEXPRESS.COM

3039 Premiere Parkway, Suite 600
Duluth, GA 30097
(678) 542-3600

QUICKSLING SUPERSTAND
FLORIDA BUILDING CODE EIGHTH EDITION (2023)
FLORIDA STATEWIDE APPROVAL

[illegible]**SCALE: NTS UNLESS NOTED**

10

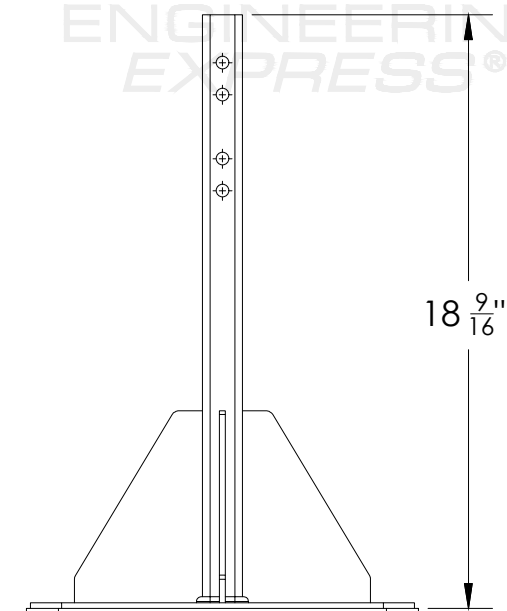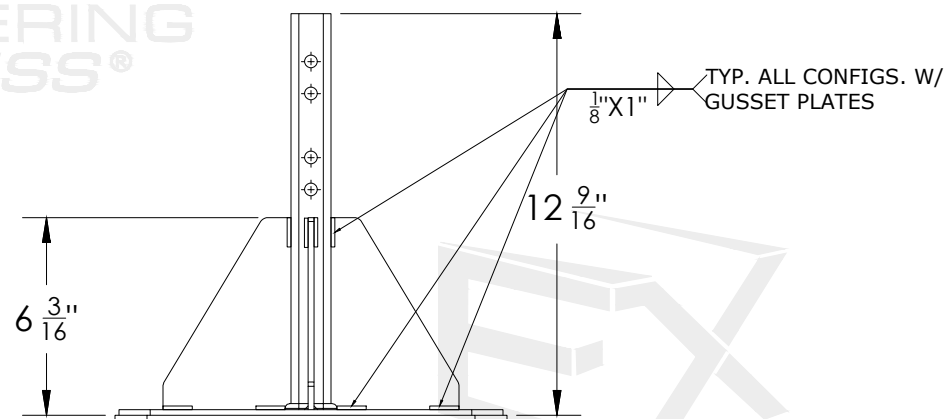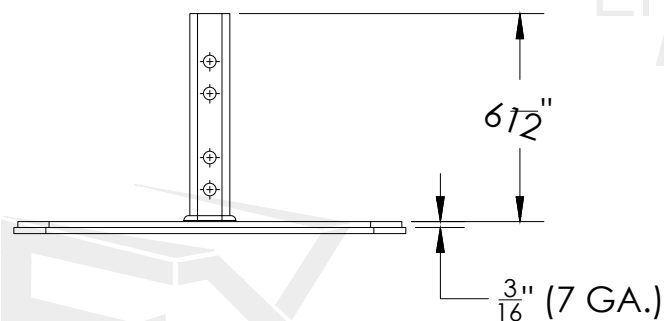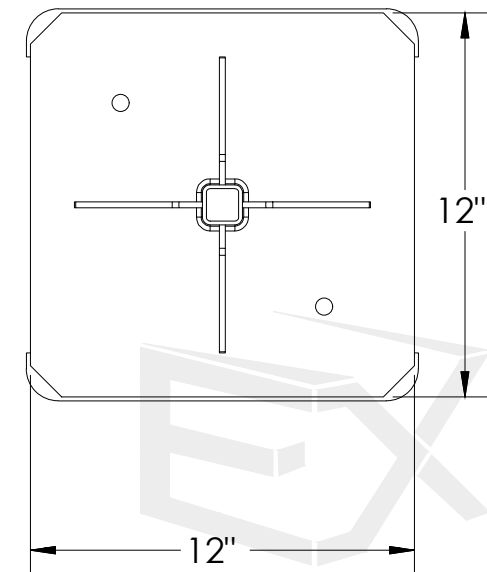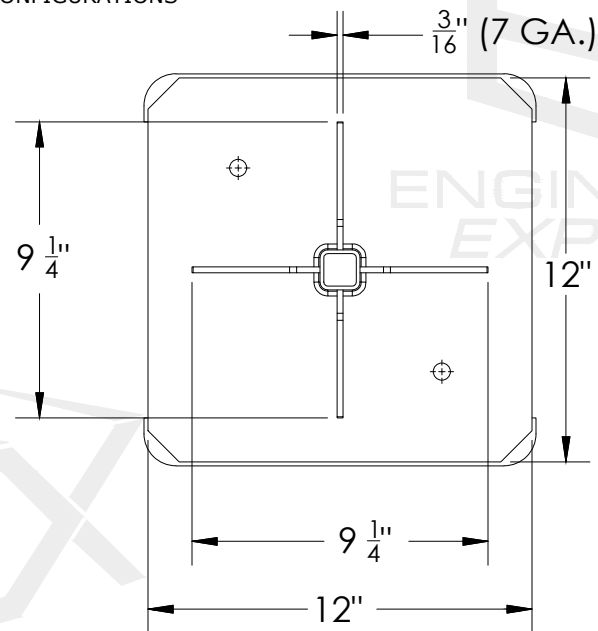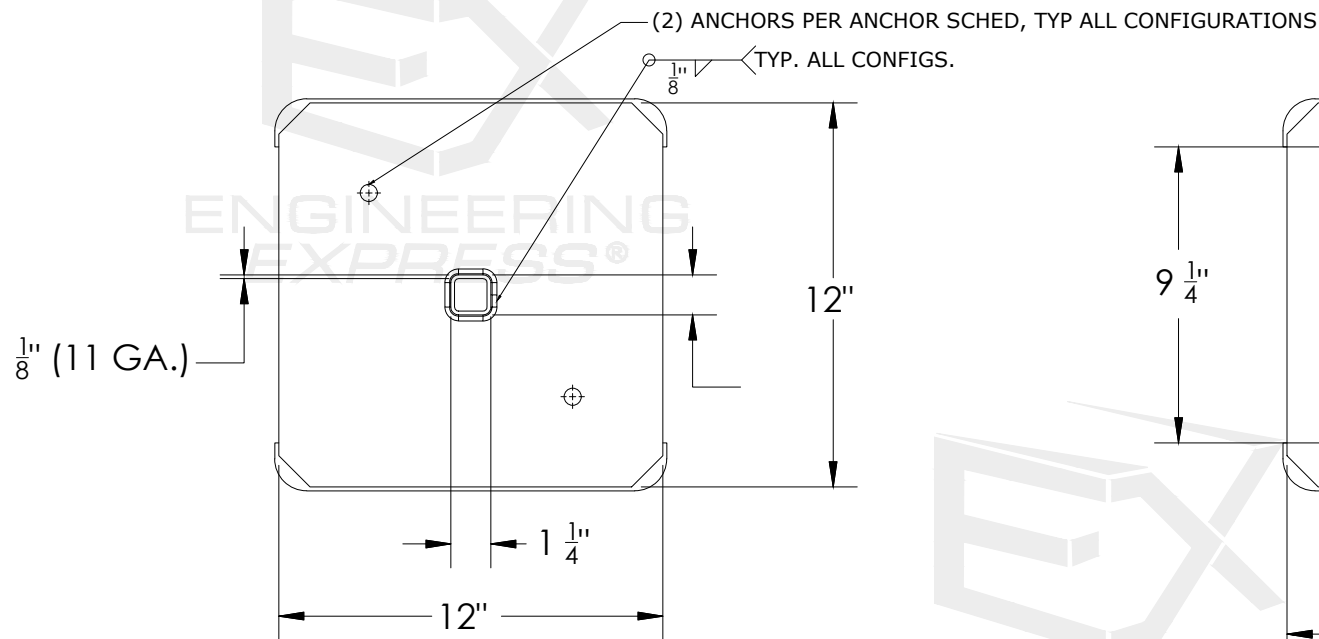

18 IN FOOT

PART NO. (4

ANCHOR TYPE	SUBSTRATE	DESCRIPTION
A	3.0 KSI CONCRETE	3/8" DEWALT SCREW BOLT W/ 2.5" EMBED., 4" MIN. EDGE DIST.
B	3.0 KSI CONCRETE	3/8" HILTI KWIK-BOLT W/ 2.5" EMBED., 4" MIN. EDGE DIST.
C	MIN. 3/16" THICK STEEL (A36 MIN.)	3/8" SAE GR 5 OR 316 SS UNC SCREW, 1.25" MIN. EDGE DIST.
D	MIN. 3/16" THICK STEEL (A36 MIN.)	3/8" SAE GR 5 OR 316 SS BOLT W/ STD SAE WASHERS, 1.25" MIN. EDGE DIST.

1. ANCHORS SHALL BE INSTALLED IN ACCORDANCE WITH MANUFACTURERS' RECOMMENDATIONS. PROVIDE STD SAE GR WASHERS, TYP.
2. ENSURE MINIMUM EDGE DISTANCE AS NOTED IN ANCHOR SCHEDULE FOR EACH ANCHOR.
3. ATTACHMENT TO WOOD HOST ROOF MEMBERS SHALL BE CERTIFIED ON A SITE SPECIFIC BASIS.
4. MINIMUM EMBEDMENT SHALL BE AS NOTED IN ANCHOR SCHEDULE. MINIMUM EMBEDMENT AND EDGE DISTANCE EXCLUDES ROOFING FINISHES.
5. ALTERNATE ANCHORS MAY BE USED IN LIEU OF THE OPTION LISTED SO LONG AS THE FOLLOWING CONDITIONS ARE MET AND VERIFIED BY A DESIGN PROFESSIONAL:
 - 5.1. MINIMUM ALLOWABLE TENSION = 1200 LB (PER ANCHOR)
 - 5.2. MINIMUM ALLOWABLE SHEAR = 800 LB (PER ANCHOR)

12 INCH FOOT

18 INCH FOOT

24 INCH FOOT

CONFIGURATION	PART 1	PART 2	PART 3	PART 4	PART 5
QSSX48-12	65in Super Stand leg	Double-Saddle	48" Rail-Long Slots	SS102-12	Equipment Package
QSSX48M-12	65in Super Stand legM	Double-SaddleM	48" Rail-Long SlotsM	SS102-12M	Equipment Package
QSSX48-18	65in Super Stand leg	Double-Saddle	48" Rail-Long Slots	SS102-18	Equipment Package
QSSX48M-18	65in Super Stand legM	Double-SaddleM	48" Rail-Long SlotsM	SS102-18M	Equipment Package
QSSX48-24	65in Super Stand leg	Double-Saddle	48" Rail-Long Slots	SS102-24	Equipment Package
QSSX48M-24	65in Super Stand legM	Double-SaddleM	48" Rail-Long SlotsM	SS102-24M	Equipment Package
QSSX62-12	65in Super Stand leg	Double-Saddle	62" Rail-Long Slots	SS102-12	Equipment Package
QSSX62M-12	65in Super Stand legM	Double-SaddleM	48" Rail-Long SlotsM	SS102-12M	Equipment Package
QSSX62-18	65in Super Stand leg	Double-Saddle	62" Rail-Long Slots	SS102-18	Equipment Package
QSSX62M-18	65in Super Stand legM	Double-SaddleM	48" Rail-Long SlotsM	SS102-18M	Equipment Package
QSSX62-24	65in Super Stand leg	Double-Saddle	62" Rail-Long Slots	SS102-24	Equipment Package
QSSX62M-24	65in Super Stand legM	Double-SaddleM	48" Rail-Long SlotsM	SS102-24M	Equipment Package
QSSX74-12	65in Super Stand leg	Double-Saddle	74" Rail-Long Slots	SS102-12	Equipment Package
QSSX74M-12	65in Super Stand legM	Double-SaddleM	48" Rail-Long SlotsM	SS102-12M	Equipment Package
QSSX74-18	65in Super Stand leg	Double-Saddle	74" Rail-Long Slots	SS102-18	Equipment Package
QSSX74M-18	65in Super Stand legM	Double-SaddleM	48" Rail-Long SlotsM	SS102-18M	Equipment Package
QSSX74-24	65in Super Stand leg	Double-Saddle	74" Rail-Long Slots	SS102-24	Equipment Package
QSSX74M-24	65in Super Stand legM	Double-SaddleM	48" Rail-Long SlotsM	SS102-24M	Equipment Package

FL 22415.2

**ENGINEERING
EXPRESS®**

POSTAL ADDRESS:
2234 NORTH FEDERAL HWY #7664
BOCA RATON, FL 33431
ENGINEERINGEXPRESS.COM

DiversiTech Corp.
3039 Premiere Parkway, Suite 600
Duluth, GA 30097
(678) 542-3600

QUICKSLING SUPERSTAND
FLORIDA BUILDING CODE EIGHTH EDITION (2023)
FLORIDA STATEWIDE APPROVAL

[illegible]

COPYRIGHT ENGINEERING EXPRESS

24-72784

SCALE: NTS UNLESS NOTED

APRIL 29, 2024

EXENGINEERING
EXPRESS®


POSTAL ADDRESS:
2234 NORTH FEDERAL HWY #7664
BOCA RATON, FL 33431
ENGINEERINGEXPRESS.COM

3039 Premiere Parkway, Suite 600
Duluth, GA 30097
(678) 542-3600

QUICKSLING SUPERSTAND
FLORIDA BUILDING CODE EIGHTH EDITION (2023)
FLORIDA STATEWIDE APPROVAL


[illegible]**SCALE: NTS UNLESS NOTED**

12 OF 14

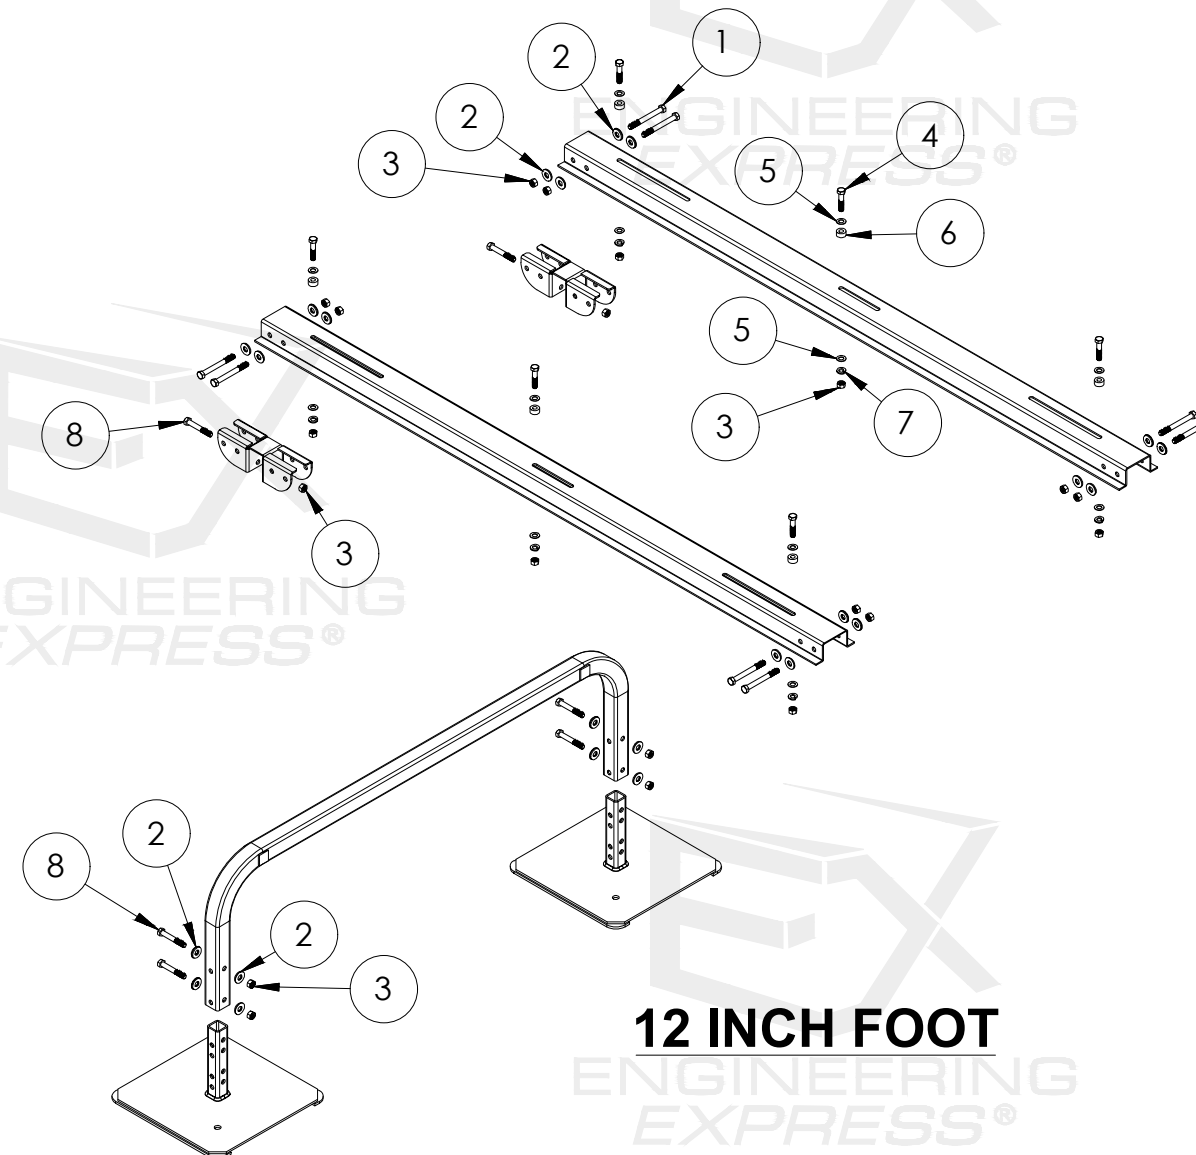

12 INCH FOOT

CONFIGURATION	PART 1	PART 2	PART 3	PART 4	PART 5	PART 6	PART 7	PART 8
QSSX48-12	3/8-16X3.5 IN GALVANIZED BOLT	3/8 IN BONDED WASHER	3/8-16 GALVANIZED HEX NUT	3/8-16X1 3/4 IN HEX BOLT GALVINIZED	3/8 IN GALVANIZED WASHER	1X3/8X3/8 IN RUBBER WASHER	3/8 IN SPLIT WASHER GALVANIZED	3/8-16X2 1/2 GALVANIZED BOLT
QSSX48M-12	3/8-16X3.5 IN GALVANIZED BOLT	3/8 IN BONDED WASHER	3/8-16 GALVANIZED HEX NUT	3/8-16X1 3/4 IN HEX BOLT GALVINIZED	3/8 IN GALVANIZED WASHER	1X3/8X3/8 IN RUBBER WASHER	3/8 IN SPLIT WASHER GALVANIZED	3/8-16X2 1/2 GALVANIZED BOLT
QSSX62-12	3/8-16X3.5 IN GALVANIZED BOLT	3/8 IN BONDED WASHER	3/8-16 GALVANIZED HEX NUT	3/8-16X1 3/4 IN HEX BOLT GALVINIZED	3/8 IN GALVANIZED WASHER	1X3/8X3/8 IN RUBBER WASHER	3/8 IN SPLIT WASHER GALVANIZED	3/8-16X2 1/2 GALVANIZED BOLT
QSSX62M-12	3/8-16X3.5 IN GALVANIZED BOLT	3/8 IN BONDED WASHER	3/8-16 GALVANIZED HEX NUT	3/8-16X1 3/4 IN HEX BOLT GALVINIZED	3/8 IN GALVANIZED WASHER	1X3/8X3/8 IN RUBBER WASHER	3/8 IN SPLIT WASHER GALVANIZED	3/8-16X2 1/2 GALVANIZED BOLT
QSSX74-12	3/8-16X3.5 IN GALVANIZED BOLT	3/8 IN BONDED WASHER	3/8-16 GALVANIZED HEX NUT	3/8-16X1 3/4 IN HEX BOLT GALVINIZED	3/8 IN GALVANIZED WASHER	1X3/8X3/8 IN RUBBER WASHER	3/8 IN SPLIT WASHER GALVANIZED	3/8-16X2 1/2 GALVANIZED BOLT
QSSX74M-12	3/8-16X3.5 IN GALVANIZED BOLT	3/8 IN BONDED WASHER	3/8-16 GALVANIZED HEX NUT	3/8-16X1 3/4 IN HEX BOLT GALVINIZED	3/8 IN GALVANIZED WASHER	1X3/8X3/8 IN RUBBER WASHER	3/8 IN SPLIT WASHER GALVANIZED	3/8-16X2 1/2 GALVANIZED BOLT

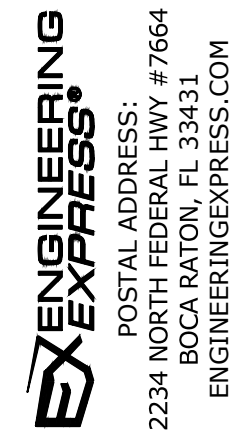

DiversiTech Corp.
3039 Premiere Parkway, Suite 600
Duluth, GA 30097
(678) 542-3600


QUICKSLING SUPERSTAND
FLORIDA BUILDING CODE EIGHTH EDITION (2023)
FLORIDA STATEWIDE APPROVAL

[illegible]

24-72784

SCALE: NTS UNLESS NOTED

13

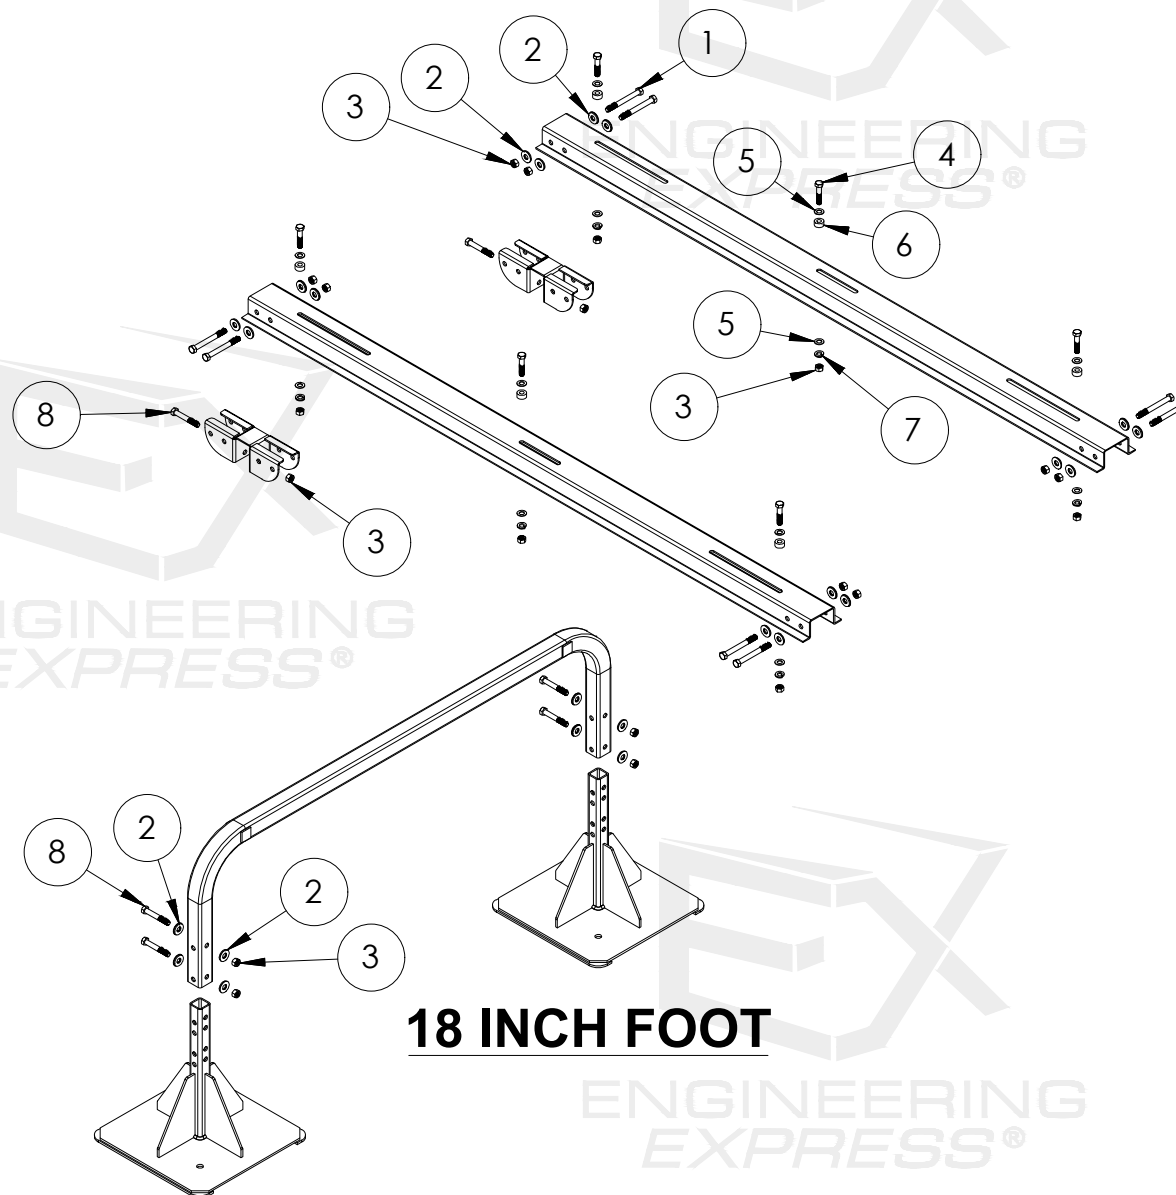

18 INCH FOOT

CONFIGURATION	PART 1	PART 2	PART 3	PART 4	PART 5	PART 6	PART 7	PART 8
QSSX48-18	3/8-16X3.5 IN GALVANIZED BOLT	3/8 IN BONDED WASHER	3/8-16 GALVANIZED HEX NUT	3/8-16X1 3/4 IN HEX BOLT GALVINIZED	3/8 IN GALVANIZED WASHER	1X3/8X3/8 IN RUBBER WASHER	3/8 IN SPLIT WASHER GALVANIZED	3/8-16X2 1/2 GALVANIZED BOLT
QSSX48M-18	3/8-16X3.5 IN GALVANIZED BOLT	3/8 IN BONDED WASHER	3/8-16 GALVANIZED HEX NUT	3/8-16X1 3/4 IN HEX BOLT GALVINIZED	3/8 IN GALVANIZED WASHER	1X3/8X3/8 IN RUBBER WASHER	3/8 IN SPLIT WASHER GALVANIZED	3/8-16X2 1/2 GALVANIZED BOLT
QSSX62-18	3/8-16X3.5 IN GALVANIZED BOLT	3/8 IN BONDED WASHER	3/8-16 GALVANIZED HEX NUT	3/8-16X1 3/4 IN HEX BOLT GALVINIZED	3/8 IN GALVANIZED WASHER	1X3/8X3/8 IN RUBBER WASHER	3/8 IN SPLIT WASHER GALVANIZED	3/8-16X2 1/2 GALVANIZED BOLT
QSSX62M-18	3/8-16X3.5 IN GALVANIZED BOLT	3/8 IN BONDED WASHER	3/8-16 GALVANIZED HEX NUT	3/8-16X1 3/4 IN HEX BOLT GALVINIZED	3/8 IN GALVANIZED WASHER	1X3/8X3/8 IN RUBBER WASHER	3/8 IN SPLIT WASHER GALVANIZED	3/8-16X2 1/2 GALVANIZED BOLT
QSSX74-18	3/8-16X3.5 IN GALVANIZED BOLT	3/8 IN BONDED WASHER	3/8-16 GALVANIZED HEX NUT	3/8-16X1 3/4 IN HEX BOLT GALVINIZED	3/8 IN GALVANIZED WASHER	1X3/8X3/8 IN RUBBER WASHER	3/8 IN SPLIT WASHER GALVANIZED	3/8-16X2 1/2 GALVANIZED BOLT
QSSX74M-18	3/8-16X3.5 IN GALVANIZED BOLT	3/8 IN BONDED WASHER	3/8-16 GALVANIZED HEX NUT	3/8-16X1 3/4 IN HEX BOLT GALVINIZED	3/8 IN GALVANIZED WASHER	1X3/8X3/8 IN RUBBER WASHER	3/8 IN SPLIT WASHER GALVANIZED	3/8-16X2 1/2 GALVANIZED BOLT

APRIL 29, 2024

EXENGINEERING
EXPRESS®


POSTAL ADDRESS:
2234 NORTH FEDERAL HWY #7664
BOCA RATON, FL 33431
ENGINEERINGEXPRESS.COM

3039 Premiere Parkway, Suite 600
Duluth, GA 30097
(678) 542-3600

QUICKSLING SUPERSTAND
FLORIDA BUILDING CODE EIGHTH EDITION (2023)
FLORIDA STATEWIDE APPROVAL

[illegible]**SCALE: NTS UNLESS NOTED**

14

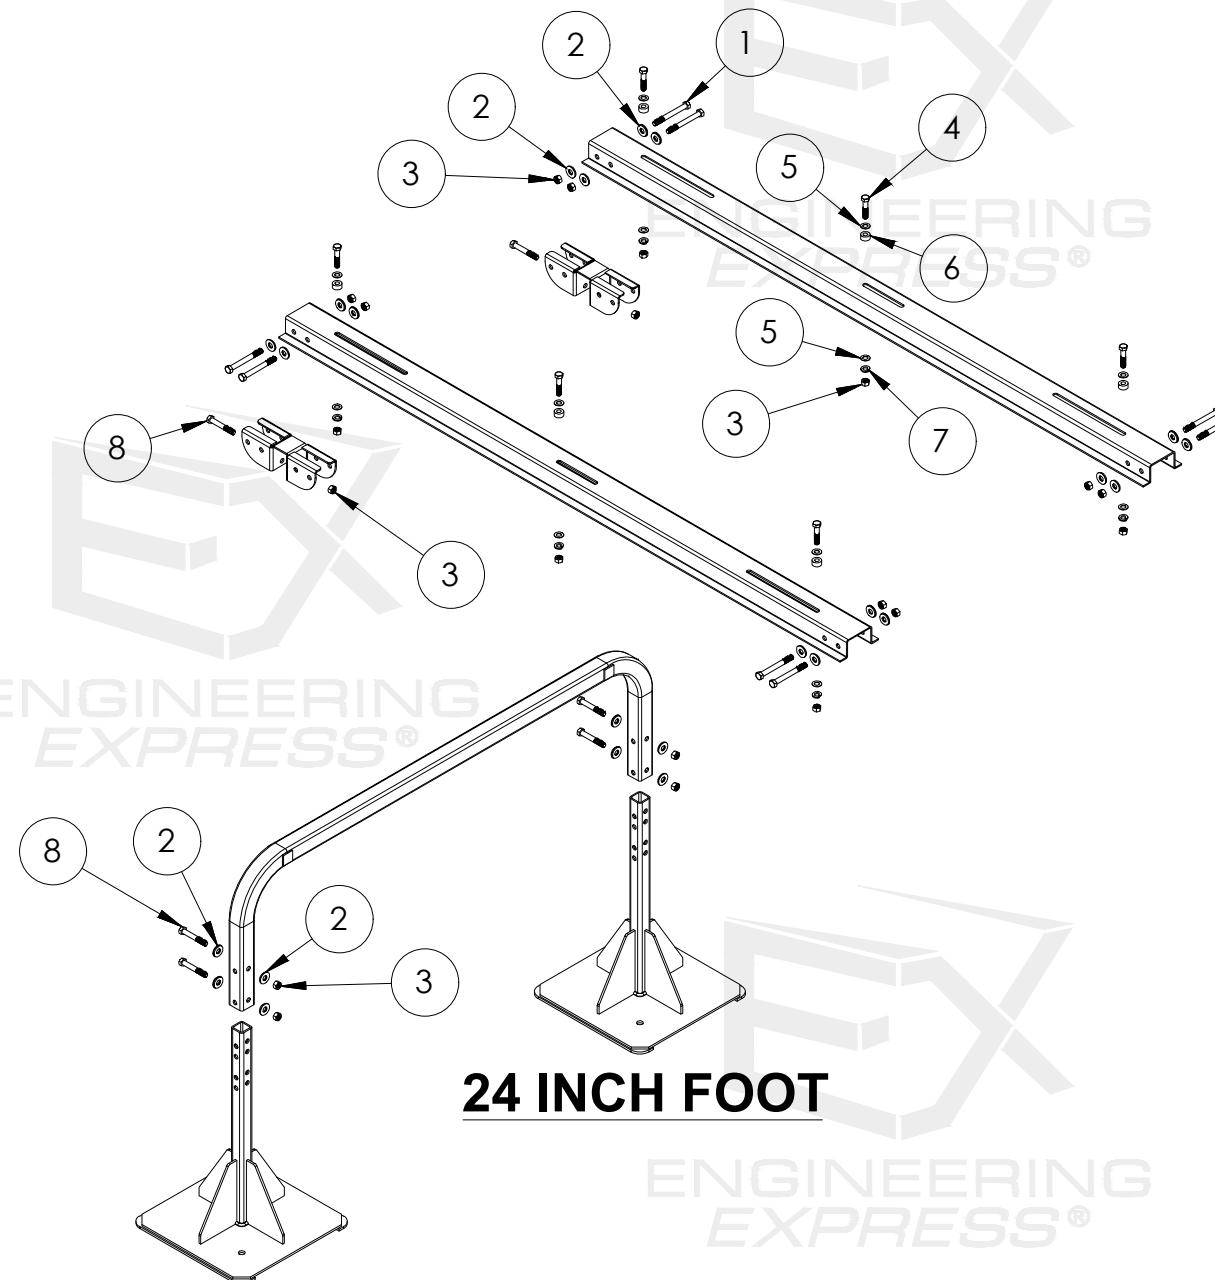

CONFIGURATION	PART 1	PART 2	PART 3	PART 4	PART 5	PART 6	PART 7	PART 8
QSSX48-24	3/8-16X3.5 IN GALVANIZED BOLT	3/8 IN BONDED WASHER	3/8-16 GALVANIZED HEX NUT	3/8-16X1 3/4 IN HEX BOLT GALVINIZED	3/8 IN GALVANIZED WASHER	1X3/8X3/8 IN RUBBER WASHER	3/8 IN SPLIT WASHER GALVANIZED	3/8-16X2 1/2 GALVANIZED BOLT
QSSX48M-24	3/8-16X3.5 IN GALVANIZED BOLT	3/8 IN BONDED WASHER	3/8-16 GALVANIZED HEX NUT	3/8-16X1 3/4 IN HEX BOLT GALVINIZED	3/8 IN GALVANIZED WASHER	1X3/8X3/8 IN RUBBER WASHER	3/8 IN SPLIT WASHER GALVANIZED	3/8-16X2 1/2 GALVANIZED BOLT
QSSX62-24	3/8-16X3.5 IN GALVANIZED BOLT	3/8 IN BONDED WASHER	3/8-16 GALVANIZED HEX NUT	3/8-16X1 3/4 IN HEX BOLT GALVINIZED	3/8 IN GALVANIZED WASHER	1X3/8X3/8 IN RUBBER WASHER	3/8 IN SPLIT WASHER GALVANIZED	3/8-16X2 1/2 GALVANIZED BOLT
QSSX62M-24	3/8-16X3.5 IN GALVANIZED BOLT	3/8 IN BONDED WASHER	3/8-16 GALVANIZED HEX NUT	3/8-16X1 3/4 IN HEX BOLT GALVINIZED	3/8 IN GALVANIZED WASHER	1X3/8X3/8 IN RUBBER WASHER	3/8 IN SPLIT WASHER GALVANIZED	3/8-16X2 1/2 GALVANIZED BOLT
QSSX74-24	3/8-16X3.5 IN GALVANIZED BOLT	3/8 IN BONDED WASHER	3/8-16 GALVANIZED HEX NUT	3/8-16X1 3/4 IN HEX BOLT GALVINIZED	3/8 IN GALVANIZED WASHER	1X3/8X3/8 IN RUBBER WASHER	3/8 IN SPLIT WASHER GALVANIZED	3/8-16X2 1/2 GALVANIZED BOLT
QSSX74M-24	3/8-16X3.5 IN GALVANIZED BOLT	3/8 IN BONDED WASHER	3/8-16 GALVANIZED HEX NUT	3/8-16X1 3/4 IN HEX BOLT GALVINIZED	3/8 IN GALVANIZED WASHER	1X3/8X3/8 IN RUBBER WASHER	3/8 IN SPLIT WASHER GALVANIZED	3/8-16X2 1/2 GALVANIZED BOLT