


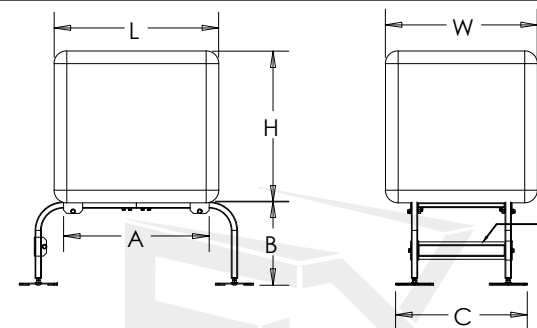


DESIGN PRESSURE GUIDE (REQUIRED DESIGN PRESSURES)


MAXIMUM MEAN ROOF HEIGHT	ULTIMATE WIND SPEED	EXPOSURE CATEGORY	LATERAL DESIGN PRESSURE (ASD)	UPLIFT DESIGN PRESSURE (ASD)
AT GRADE	140 mph	C	25.9 psf	0.0 psf
		D	31.4 psf	0.0 psf
25 ft		C	50.4 psf	39.8 psf
		D	59.7 psf	47.1 psf
50 ft		C	57.3 psf	45.3 psf
		D	66.4 psf	52.4 psf
75 ft		C	62.1 psf	49.0 psf
		D	70.9 psf	56.0 psf
100 ft		C	65.8 psf	51.9 psf
		D	74.3 psf	58.7 psf
150 ft		C	71.4 psf	56.4 psf
		D	79.6 psf	62.8 psf
AT GRADE	170 mph	C	38.1 psf	0.0 psf
		D	46.3 psf	0.0 psf
25 ft		C	74.3 psf	58.7 psf
		D	90.0 psf	69.4 psf
50 ft		C	84.6 psf	66.8 psf
		D	97.9 psf	77.3 psf
75 ft		C	91.5 psf	72.3 psf
		D	104.5 psf	82.5 psf
100 ft		C	97.0 psf	76.6 psf
		D	109.6 psf	86.5 psf
150 ft		C	105.3 psf	83.1 psf
		D	117.3 psf	92.6 psf
200 ft	C	111.7 psf	88.2 psf	
	D	123.2 psf	97.3 psf	
AT GRADE	175 mph	C	40.4 psf	0.0 psf
		D	49.0 psf	0.0 psf
25 ft		C	78.7 psf	62.2 psf
		D	93.2 psf	73.6 psf
50 ft		C	89.6 psf	70.7 psf
		D	103.7 psf	81.9 psf
75 ft		C	97.0 psf	76.6 psf
		D	110.8 psf	87.4 psf
100 ft		C	102.8 psf	81.1 psf
		D	116.2 psf	91.7 psf
150 ft		C	111.6 psf	88.1 psf
		D	124.3 psf	89.2 psf
200 ft	C	118.4 psf	93.4 psf	
	D	130.5 psf	103.1 psf	
AT GRADE	186 mph	C	45.6 psf	0.0 psf
		D	55.4 psf	0.0 psf
25 ft		C	84.0 psf	66.3 psf
		D	99.5 psf	78.6 psf
50 ft		C	95.6 psf	75.5 psf
		D	110.7 psf	87.4 psf
75 ft		C	103.5 psf	81.7 psf
		D	118.2 psf	93.3 psf
100 ft		C	109.6 psf	86.5 psf
		D	123.9 psf	97.8 psf
150 ft		C	119.0 psf	93.9 psf
		D	132.6 psf	104.7 psf

INSTALLATION DIAGRAM


3

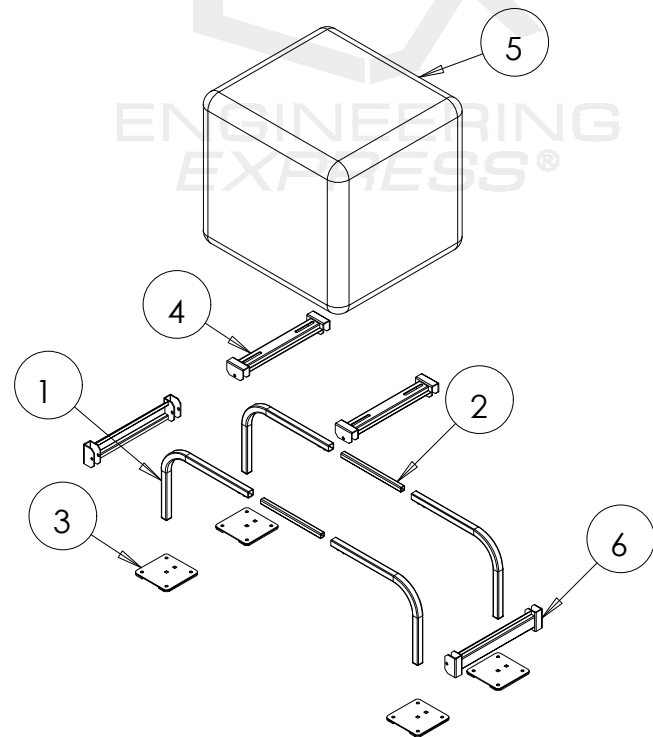

**QSMS1200/
1201/1201M/1201SS/1202**

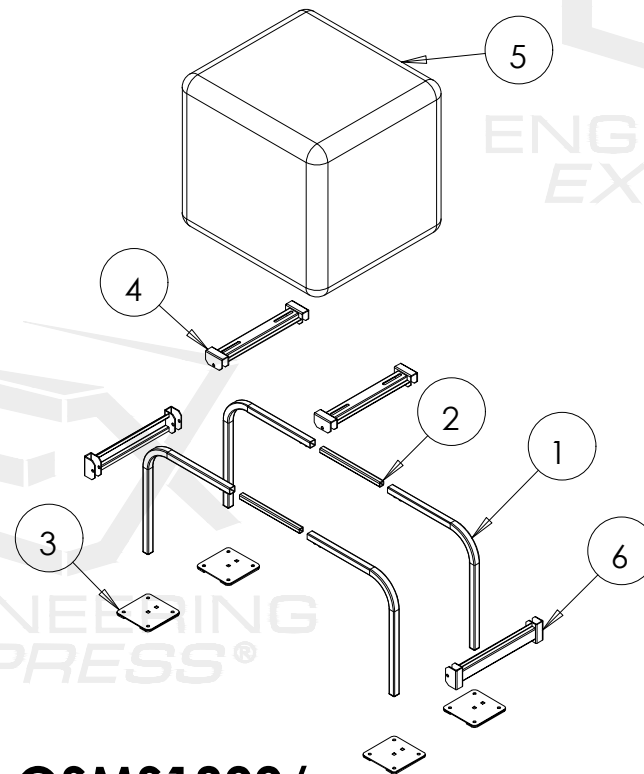

QSMS1800/ 
1801/1801M/1801SS/1802

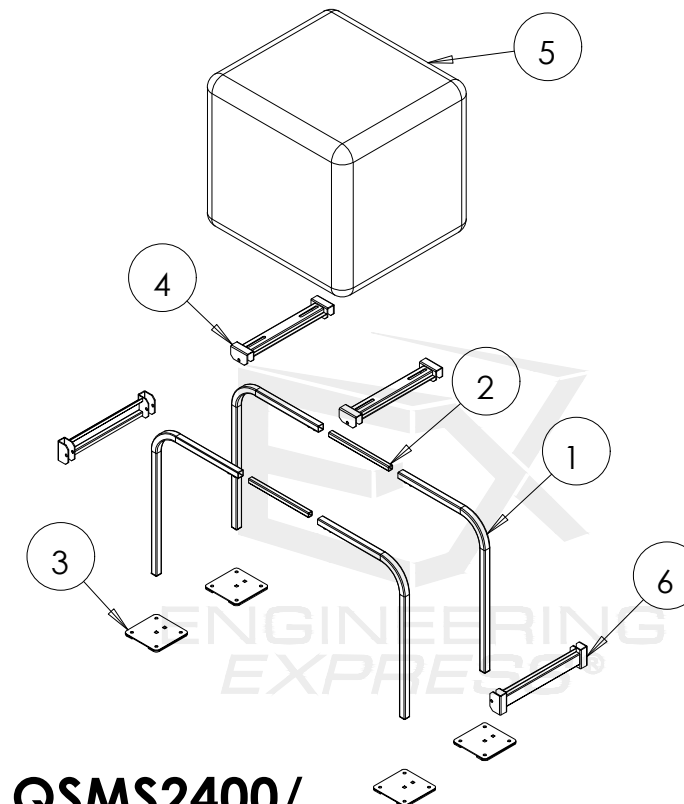

QSMS2400/  2401/2401M/2401SS/2402

CONFIGURATION	PART 1	PART 2	PART 3	PART 4	PART 5	PART 6
QSMS1200	MS107	MS106	MS105	MS128	Equipment Package	-
QSMS1201	MS107	MS106	MS105	MS119	Equipment Package	-
QSMS1201M	MS107M	MS106M	MS105M	MS119M	Equipment Package	-
QSMS1201SS	MS107SS	MS106SS	MS105SS	MS119SS	Equipment Package	-
QSMS1202	MS107	MS106	MS105	MS111	Equipment Package	-
QSMS1800	MS110	MS106	MS105	MS128	Equipment Package	MS113
QSMS1801	MS110	MS106	MS105	MS119	Equipment Package	MS114
QSMS1801M	MS110M	MS106M	MS105M	MS119M	Equipment Package	MS114M
QSMS1801SS	MS110SS	MS106SS	MS105SS	MS119SS	Equipment Package	MS114SS
QSMS1802	MS110	MS106	MS105	MS111	Equipment Package	MS115
QSMS2400	MS116	MS106	MS105	MS128	Equipment Package	MS113
QSMS2401	MS116	MS106	MS105	MS119	Equipment Package	MS114
QSMS2401M	MS116M	MS106M	MS105M	MS119M	Equipment Package	MS114M
QSMS2401SS	MS116SS	MS106SS	MS105SS	MS119SS	Equipment Package	MS114SS
QSMS2402	MS116	MS106	MS105	MS111	Equipment Package	MS115

FL 22415.3

**EXENGINEERING
EXPRESS®**

POSTAL ADDRESS:
2234 NORTH FEDERAL HWY #7664
BOCA RATON, FL 33431
ENGINEERINGEXPRESS.COM

DiversiTech Corp.
3039 Premiere Parkway, Suite 600


miere Parkway, Suite 600
Duluth, GA 30097
(678) 542-3600

QUICKSLING MINI-SPLIT AND QUICK-STAND
FLORIDA BUILDING CODE EIGHTH EDITION (2023)
FLORIDA STATEWIDE APPROVAL

REMARKS	DRWN		CHKD		DATE
	RN		RN		
INIT ISSUE					4-1-2024
	x		x		x
	x		x		x
			x		x
			x		x

24-72784

SCALE: NTS UNLESS NOTED

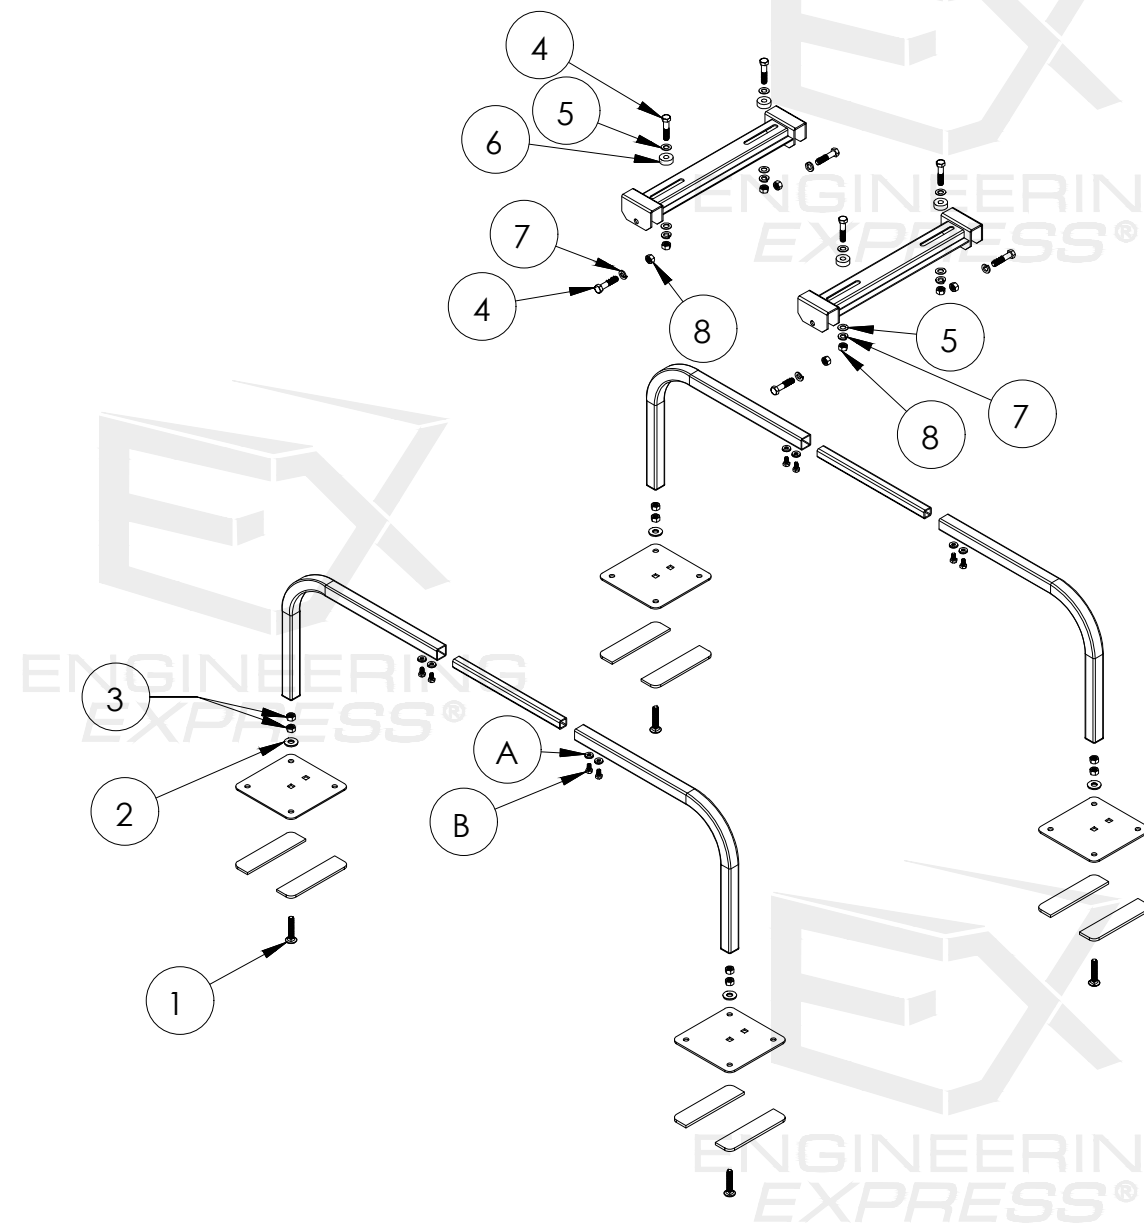
[illegible]

QSMS1200/1201/1201SS/1202

A-1/4 IN BONDED WASHER
B-1/4-20X1/2 IN ZINC HEX BOLT
PARTS A AND B ARE PART OF THE
BOXED ASSEMBLY, SO NOT INCLUDED
IN THE BAGGED HARDWARE KIT

CONFIGURATION	HARDWARE KIT	PART 1	QTY	PART 2	QTY	PART 3	QTY	PART 4	QTY	PART 5	QTY	PART 6	QTY	PART 7	QTY	PART 8	QTY
QSMS1200	HDKMS01	3/8-16X2 IN CARRAGE BOLT ZINC	4	3/8 IN BONDED WASHER	4	3/8 IN HEX NUT ZINC	8	3/8-16X1 3/4 IN HEX BOLT GALV	8	3/8 IN WASHER GALV	8	1 X 3/8 X 3/8 IN RUBBER WASHER	4	3/8 IN SPLIT WASHER GALV	8	3/8-16 HEX NUT GALV	8
QSMS1201	HDKMS01	3/8-16X2 IN CARRAGE BOLT ZINC	4	3/8 IN BONDED WASHER	4	3/8 IN HEX NUT ZINC	8	3/8-16X1 3/4 IN HEX BOLT GALV	8	3/8 IN WASHER GALV	8	1 X 3/8 X 3/8 IN RUBBER WASHER	4	3/8 IN SPLIT WASHER GALV	8	3/8-16 HEX NUT GALV	8
QSMS1201M	HDKMS01	3/8-16X2 IN CARRAGE BOLT ZINC	4	3/8 IN BONDED WASHER	4	3/8 IN HEX NUT ZINC	8	3/8-16X1 3/4 IN HEX BOLT GALV	8	3/8 IN WASHER GALV	8	1 X 3/8 X 3/8 IN RUBBER WASHER	4	3/8 IN SPLIT WASHER GALV	8	3/8-16 HEX NUT GALV	8
QSMS1201SS	HDKMS01SS	3/8-16X2 IN CARRAGE BOLT STAINLESS	4	3/8 IN BONDED WASHER	4	3/8 IN HEX NUT STAINLESS	8	3/8-16X1 3/4 IN HEX BOLT STAINLESS	8	3/8 IN WASHER STAINLESS	8	1 X 3/8 X 3/8 IN RUBBER WASHER	4	3/8 IN SPLIT WASHER STAINLESS	8	3/8-16 HEX NUT STAINLESS	8
QSMS1202	HDKMS02	3/8-16X2 IN CARRAGE BOLT ZINC	4	3/8 IN BONDED WASHER	4	3/8 IN HEX NUT ZINC	8	3/8-16X1 3/4 IN HEX BOLT GALV	8	3/8 IN WASHER GALV	16	1 X 3/8 X 3/8 IN RUBBER WASHER	4	3/8 IN SPLIT WASHER GALV	8	3/8-16 HEX NUT GALV	8

c:\users\rickn\engineering express\production - documents\projects\24-124-72784-stand fsa - fl22415\work\drawings & cad\24-72784b qsms & qstd - fl22415.3.dwg
4/29/2024 5:56 PM
RICKN

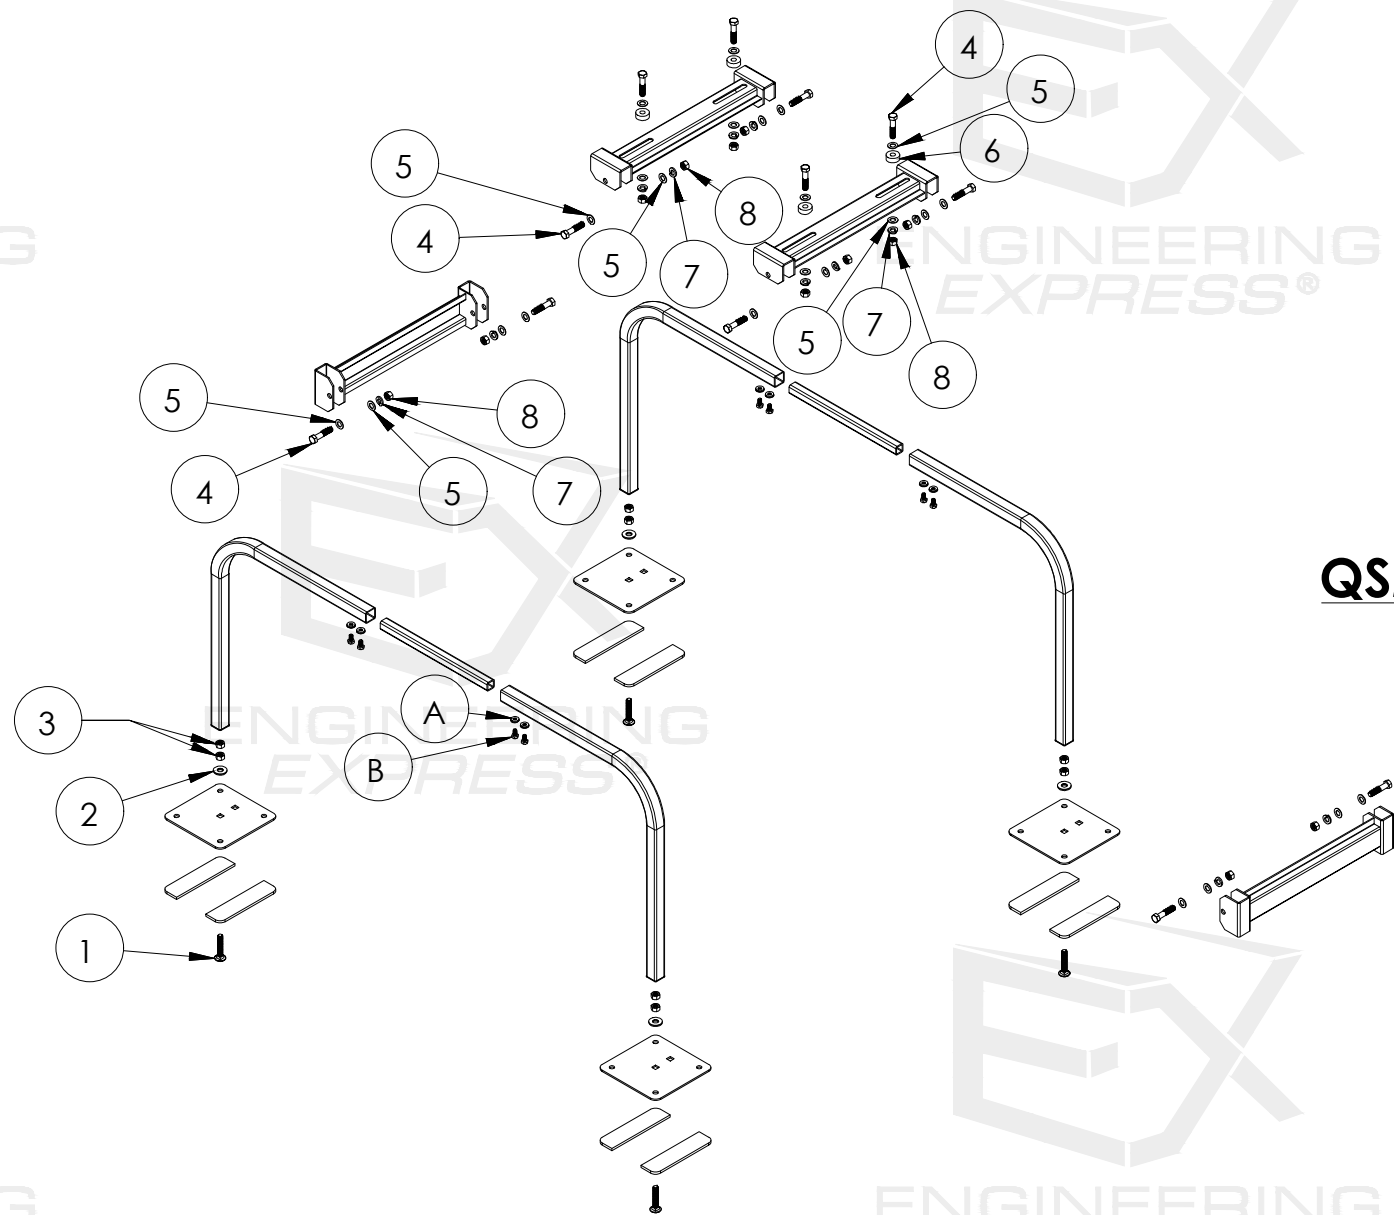

QSMS1800/1801/1801SS/1802

A-1/4 IN BONDED WASHER
B-1/4-20X1/2 IN ZINC HEX BOLT
PARTS A AND B ARE PART OF THE
BOXED ASSEMBLY, SO NOT INCLUDED
IN THE BAGGED HARDWARE KIT

CONFIGURATION	HARDWARE KIT	PART 1	QTY	PART 2	QTY	PART 3	QTY	PART 4	QTY	PART 5	QTY	PART 6	QTY	PART 7	QTY	PART 8	QTY
QSMS1800	HDKMS05	3/8-16X2 IN CARRAGE BOLT ZINC	4	3/8 IN BONDED WASHER	4	3/8 IN HEX NUT ZINC	8	3/8-16X1 3/4 IN HEX BOLT GALV	12	3/8 IN WASHER GALV	24	1 X 3/8 X 3/8 IN RUBBER WASHER	4	3/8 IN SPLIT WASHER GALV	12	3/8-16 HEX NUT GALV	12
QSMS1801	HDKMS05	3/8-16X2 IN CARRAGE BOLT ZINC	4	3/8 IN BONDED WASHER	4	3/8 IN HEX NUT ZINC	8	3/8-16X1 3/4 IN HEX BOLT GALV	12	3/8 IN WASHER GALV	24	1 X 3/8 X 3/8 IN RUBBER WASHER	4	3/8 IN SPLIT WASHER GALV	12	3/8-16 HEX NUT GALV	12
QSMS1801M	HDKMS05	3/8-16X2 IN CARRAGE BOLT ZINC	4	3/8 IN BONDED WASHER	4	3/8 IN HEX NUT ZINC	8	3/8-16X1 3/4 IN HEX BOLT GALV	12	3/8 IN WASHER GALV	24	1 X 3/8 X 3/8 IN RUBBER WASHER	4	3/8 IN SPLIT WASHER GALV	12	3/8-16 HEX NUT GALV	12
QSMS1801SS	HDKMS05SS	3/8-16X2 IN CARRAGE BOLT STAINLESS	4	3/8 IN BONDED WASHER	4	3/8 IN HEX NUT STAINLESS	8	3/8-16X1 3/4 IN HEX BOLT STAINLESS	12	3/8 IN WASHER STAINLESS	24	1 X 3/8 X 3/8 IN RUBBER WASHER	4	3/8 IN SPLIT WASHER STAINLESS	12	3/8-16 HEX NUT STAINLESS	12
QSMS1802	HDKMS05	3/8-16X2 IN CARRAGE BOLT ZINC	4	3/8 IN BONDED WASHER	4	3/8 IN HEX NUT ZINC	8	3/8-16X1 3/4 IN HEX BOLT GALV	12	3/8 IN WASHER GALV	24	1 X 3/8 X 3/8 IN RUBBER WASHER	4	3/8 IN SPLIT WASHER GALV	12	3/8-16 HEX NUT GALV	12

RICHARD NEET, P.E.
PE# 86488 CA# 9885



SPACE RESERVED FOR
CERTIFYING ENGINEER'S
DIGITAL OR PHYSICAL SEAL
& DATE OF CERTIFICATION

APRIL 29, 2024

FL 22415.3

**ENGINEERING
EXPRESS®**

POSTAL ADDRESS:
2234 NORTH FEDERAL HWY #7664
BOCA RATON, FL 33431
ENGINEERINGEXPRESS.COM

DiversiTech Corp.

3039 Premiere Parkway, Suite 600
Duluth, GA 30097
(678) 542-3600

QUICKSLING MINI-SPLIT AND QUICK-STAND
FLORIDA BUILDING CODE EIGHTH EDITION (2023)
FLORIDA STATEWIDE APPROVAL

DATE	4-1-2024
DRWN	RN
CHKD	RN
REMARKS	INIT ISSUE


COPYRIGHT ENGINEERING EXPRESS®

24-72784

SCALE: NTS UNLESS NOTED

6

OF
17

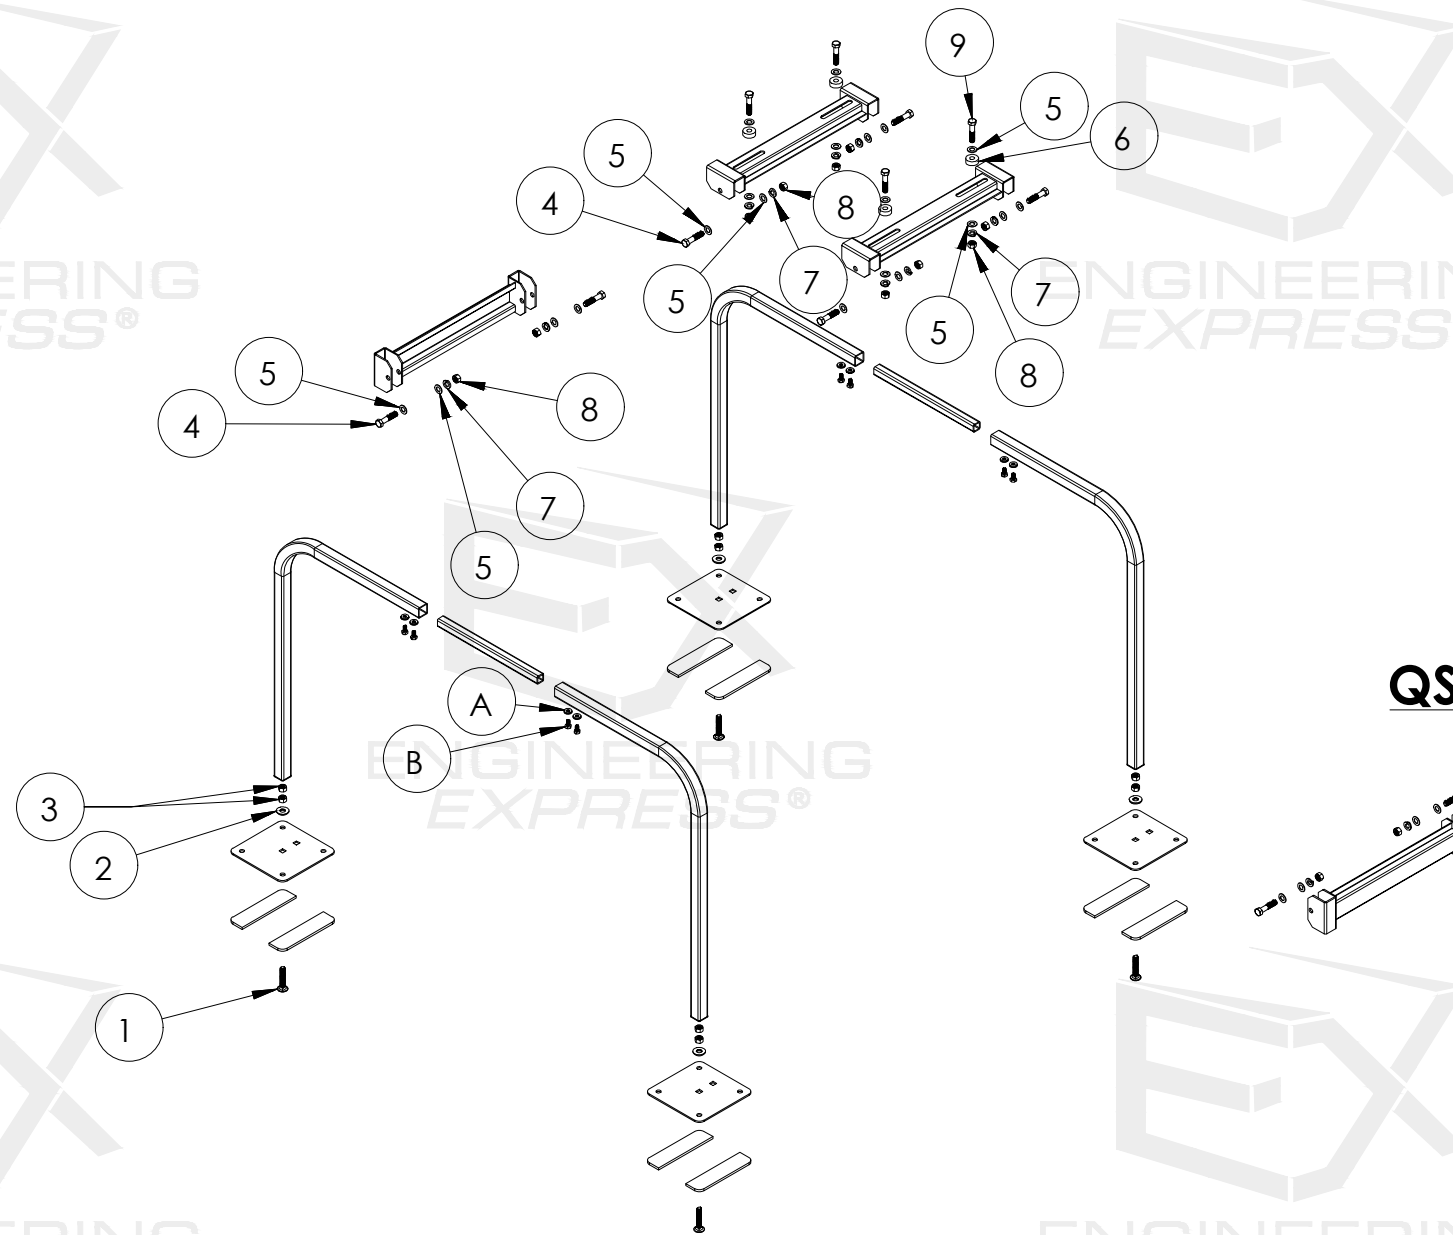

A-1/4 IN BONDED WASHER
B-1/4-20X1/2 IN ZINC HEX BOLT
PARTS A AND B ARE PART OF THE
BOXED ASSEMBLY, SO NOT INCLUDED
IN THE BAGGED HARDWARE KIT

CONFIGURATION	HARDWARE KIT	PART 1	QTY	PART 2	QTY	PART 3	QTY	PART 4	QTY	PART 5	QTY	PART 6	QTY	PART 7	QTY	PART 8	QTY	PART 9	QTY
QSMS2400	HDKMS05	3/8-16X2 IN CARRAGE BOLT ZINC	4	3/8 IN BONDED WASHER	4	3/8 IN HEX NUT ZINC	8	3/8-16X1 3/4 IN HEX BOLT GALV	12	3/8 IN WASHER GALV	24	1 X 3/8 X 3/8 IN RUBBER WASHER	4	3/8 IN SPLIT WASHER GALV	12	3/8-16 HEX NUT GALV	12	-	-
QSMS2401	HDKMS05	3/8-16X2 IN CARRAGE BOLT ZINC	4	3/8 IN BONDED WASHER	4	3/8 IN HEX NUT ZINC	8	3/8-16X1 3/4 IN HEX BOLT GALV	12	3/8 IN WASHER GALV	24	1 X 3/8 X 3/8 IN RUBBER WASHER	4	3/8 IN SPLIT WASHER GALV	12	3/8-16 HEX NUT GALV	12	-	-
QSMS2401M	HDKMS05	3/8-16X2 IN CARRAGE BOLT ZINC	4	3/8 IN BONDED WASHER	4	3/8 IN HEX NUT ZINC	8	3/8-16X1 3/4 IN HEX BOLT GALV	12	3/8 IN WASHER GALV	24	1 X 3/8 X 3/8 IN RUBBER WASHER	4	3/8 IN SPLIT WASHER GALV	12	3/8-16 HEX NUT GALV	12	-	-
QSMS2401SS	HDKMS04SS	3/8-16X2 IN CARRAGE BOLT STAINLESS	4	3/8 IN BONDED WASHER	4	3/8 IN HEX NUT STAINLESS	8	3/8-16X1 3/4 IN HEX BOLT STAINLESS	8	3/8 IN WASHER STAINLESS	8	1 X 3/8 X 3/8 IN RUBBER WASHER	4	3/8 IN SPLIT WASHER STAINLESS	12	3/8-16 HEX NUT STAINLESS	12	3/8-16 X 2 1/2 BOLT STAINLESS	8
QSMS2402	HDKMS05	3/8-16X2 IN CARRAGE BOLT ZINC	4	3/8 IN BONDED WASHER	4	3/8 IN HEX NUT ZINC	8	3/8-16X1 3/4 IN HEX BOLT GALV	12	3/8 IN WASHER GALV	24	1 X 3/8 X 3/8 IN RUBBER WASHER	4	3/8 IN SPLIT WASHER GALV	12	3/8-16 HEX NUT GALV	12	-	-

DRWN

BY

DATE

REMARKS

INIT

ISSUE





COPYRIGHT ENGINEERING EXPRESS

24-72784

SCALE: NTS UNLESS NOTED

7

OF 17

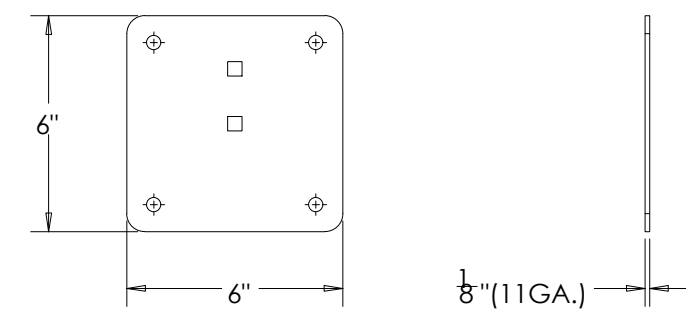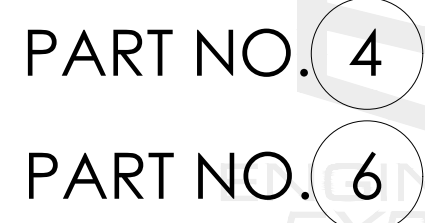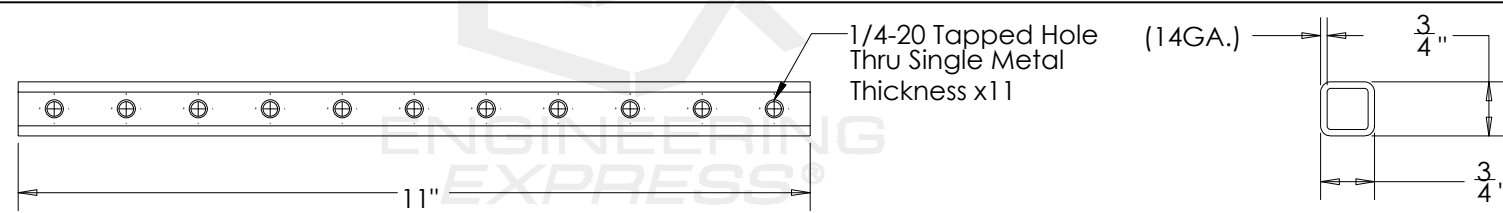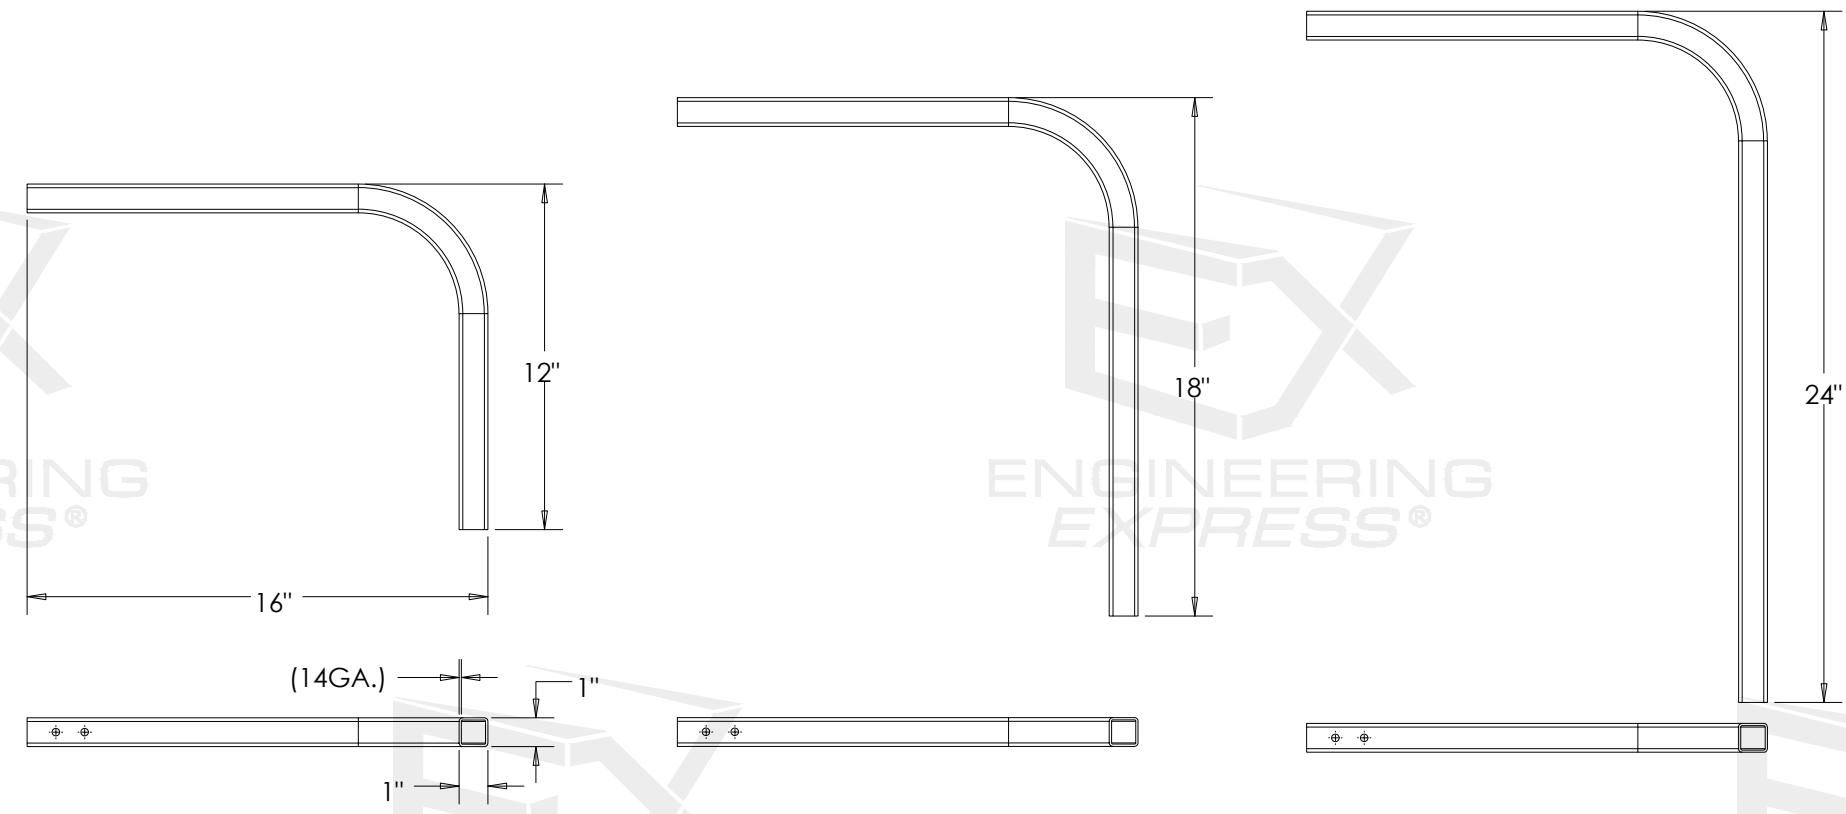

FL 22415.3		ENGINEERING EXPRESS® POSTAL ADDRESS: 2234 NORTH FEDERAL HWY # 7664 BOCA RATON, FL 33431 ENGINEERINGEXPRESS.COM	
DiversiTech Corp. 3039 Premiere Parkway, Suite 600 Duluth, GA 30097 (678) 542-3600		QUICKSLING MINI-SPLIT AND QUICK-STAND FLORIDA BUILDING CODE EIGHTH EDITION (2023) FLORIDA STATEWIDE APPROVAL	
REMARKS	DRWN	CHKD	DATE
	RN	RN	4-1-2024
	-	-	-
	-	-	-
	-	-	-
COPYRIGHT ENGINEERING EXPRESS®			
24-72784			
SCALE: NTS UNLESS NOTED			
88		OF 17	

FL 22415.3



CONFIGURATION	PART 1	PART 2	PART 3	PART 4	PART 5	PART 6
QSMS1205	MS107	MS136	MS105	MS135	Equipment Package	-
QSMS1805	MS110	MS136	MS105	MS135	Equipment Package	MS115
QSMS2405	MS116	MS136	MS105	MS135	Equipment Package	MS115

EXENGINEERING
EXPRESS®

POSTAL ADDRESS:
2234 NORTH FEDERAL HWY #7664
BOCA RATON, FL 33431
ENGINEERINGEXPRESS.COM

DiversiTech Corp.
3039 Premiere Parkway, Suite 600

Duluth, GA 30097
(678) 542-3600

QUICKSLING MINI-SPLIT AND QUICK-STAND
FLORIDA BUILDING CODE EIGHTH EDITION (2023)
FLORIDA STATEWIDE APPROVAL

REMARKS	DRWN		CHKD		DATE
	RN		RN		
INIT ISSUE					4-1-2024
-		x		x	-
-		x		x	-
-		x		x	-
-		x		x	-
-		x		x	-

COPYRIGHT ENGINEERING EXPRESS®

24-72784

SCALE: NTS UNLESS NOTED

APRIL 29, 2024

ENGINEERING EXPRESS®
POSTAL ADDRESS:
2234 NORTH FEDERAL HWY #7664
BOCA RATON, FL 33431
ENGINEERINGEXPRESS.COM


miere Parkway, Suite 600
Duluth, GA 30097
(678) 542-3600

QUICKSLING MINI-SPLIT AND QUICK-STAND
FLORIDA BUILDING CODE EIGHTH EDITION (2023)
FLORIDA STATEWIDE APPROVAL

[illegible]

SCALE: NTS UNLESS NOTED

10 OF 17

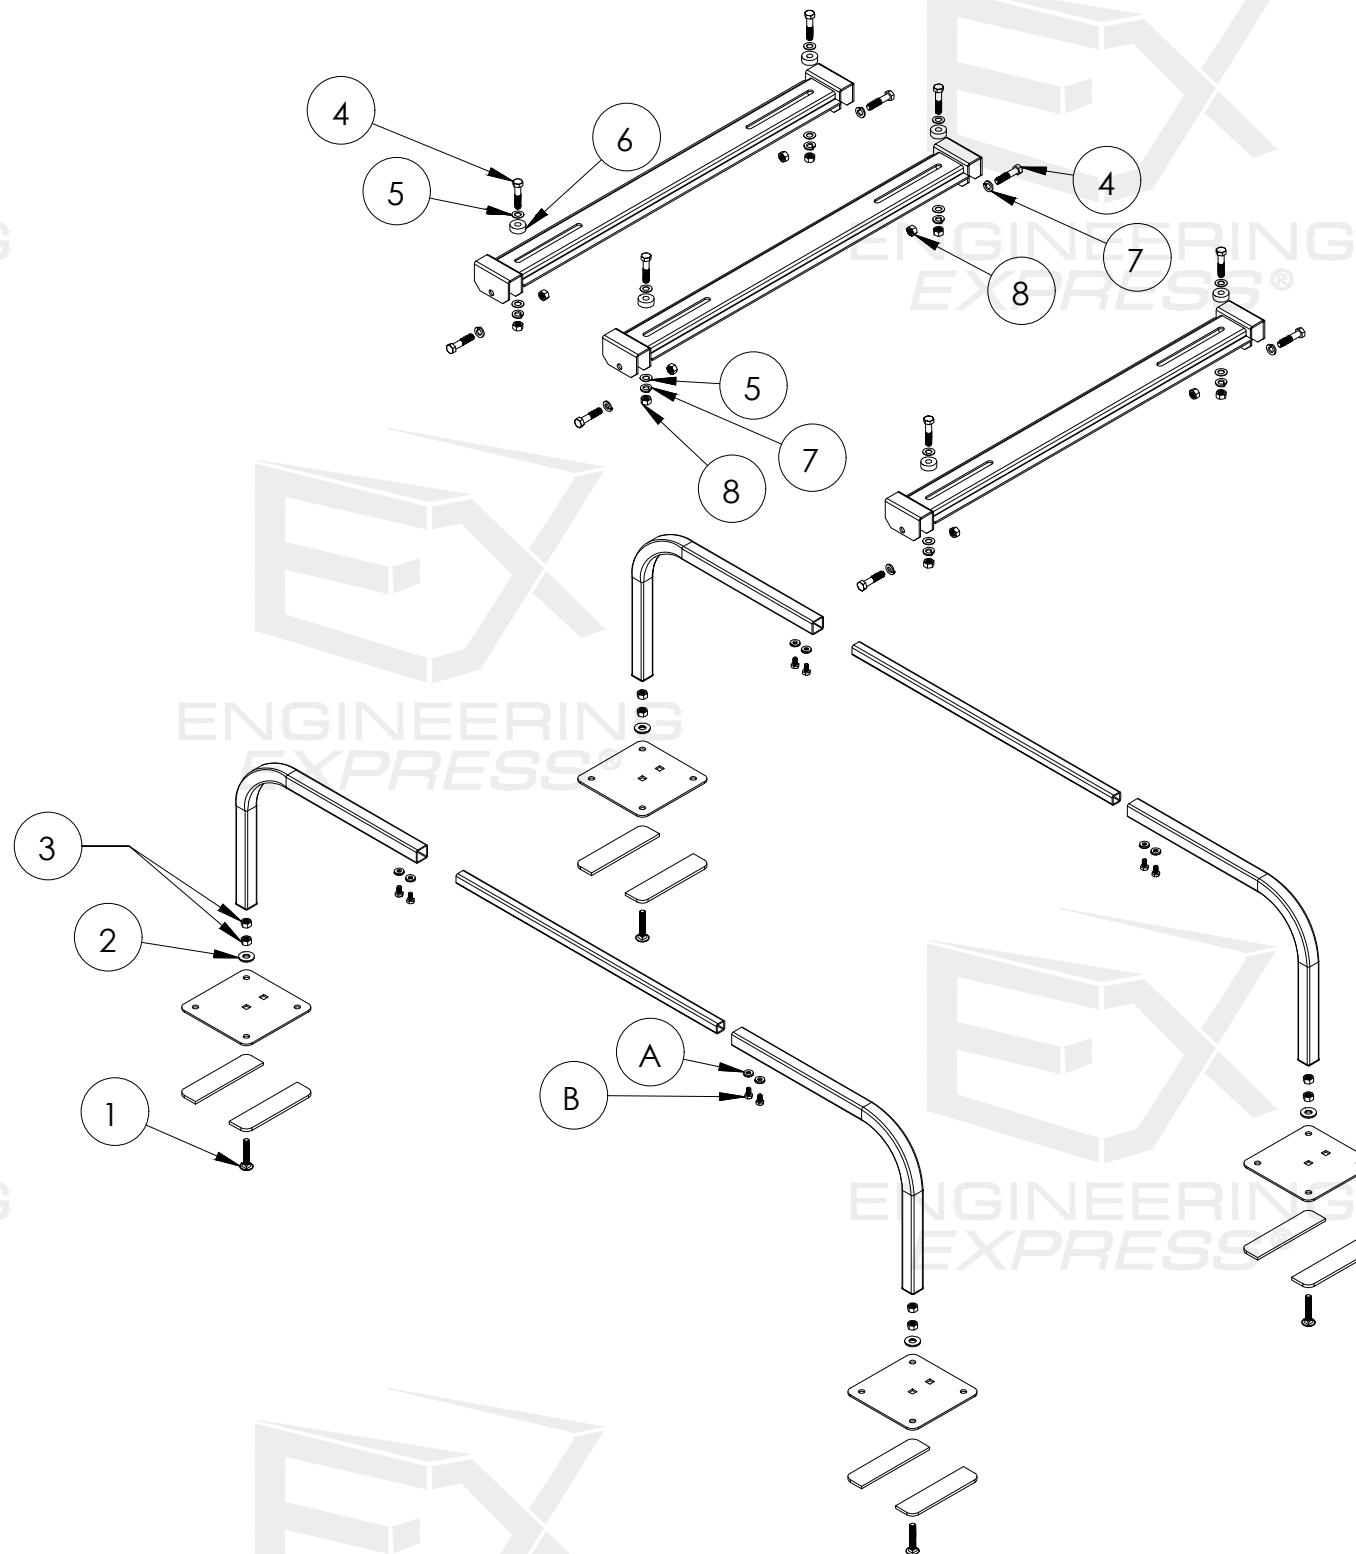

A-1/4 IN BONDED WASHER
B-1/4-20X1/2 IN ZINC HEX BOLT
PARTS A AND B ARE PART OF THE
BOXED ASSEMBLY, SO NOT INCLUDED
IN THE BAGGED HARDWARE KIT

CONFIGURATION	HARDWARE KIT	PART 1	QTY	PART 2	QTY	PART 3 QTY		PART 4	QTY	PART 5	QTY	PART 6	QTY	PART 7	QTY	PART 8 QTY	
QSMS1205	HDKMS12	3/8-16X2 IN CARRAGE BOLT ZINC	4	3/8 IN BONDED WASHER	4	3/8 IN HEX NUT ZINC	8	3/8-16X1 3/4 IN HEX BOLT GALV	12	3/8 IN WASHER GALV	12	1 X 3/8 X 3/8 IN RUBBER WASHER	6	3/8 IN SPLIT WASHER GALV	12	3/8-16 HEX NUT GALV	12

APRIL 29, 2024

FL 22415.3

EXENGINEERING
EXPRESS®

POSTAL ADDRESS:
2234 NORTH FEDERAL HWY #7664
BOCA RATON, FL 33431
ENGINEERINGEXPRESS.COM

DiversiTech Corp.
3039 Premiere Parkway, Suite 600

Premiere Parkway, Suite 600
Duluth, GA 30097
(678) 542-3600

QUICKSLING MINI-SPLIT AND QUICK-STAND
FLORIDA BUILDING CODE EIGHTH EDITION (2023)
FLORIDA STATEWIDE APPROVAL


REMARKS	DRWN		CHKD		DATE
	RN		RN		
INIT ISSUE					4-1-2024
-	-		-		-
-	-		-		-
-	-		-		-
-	-		-		-

COPYRIGHT ENGINEERING EXPRESS®

24-72784

SCALE: NTS UNLESS NOTED

11 OF 17

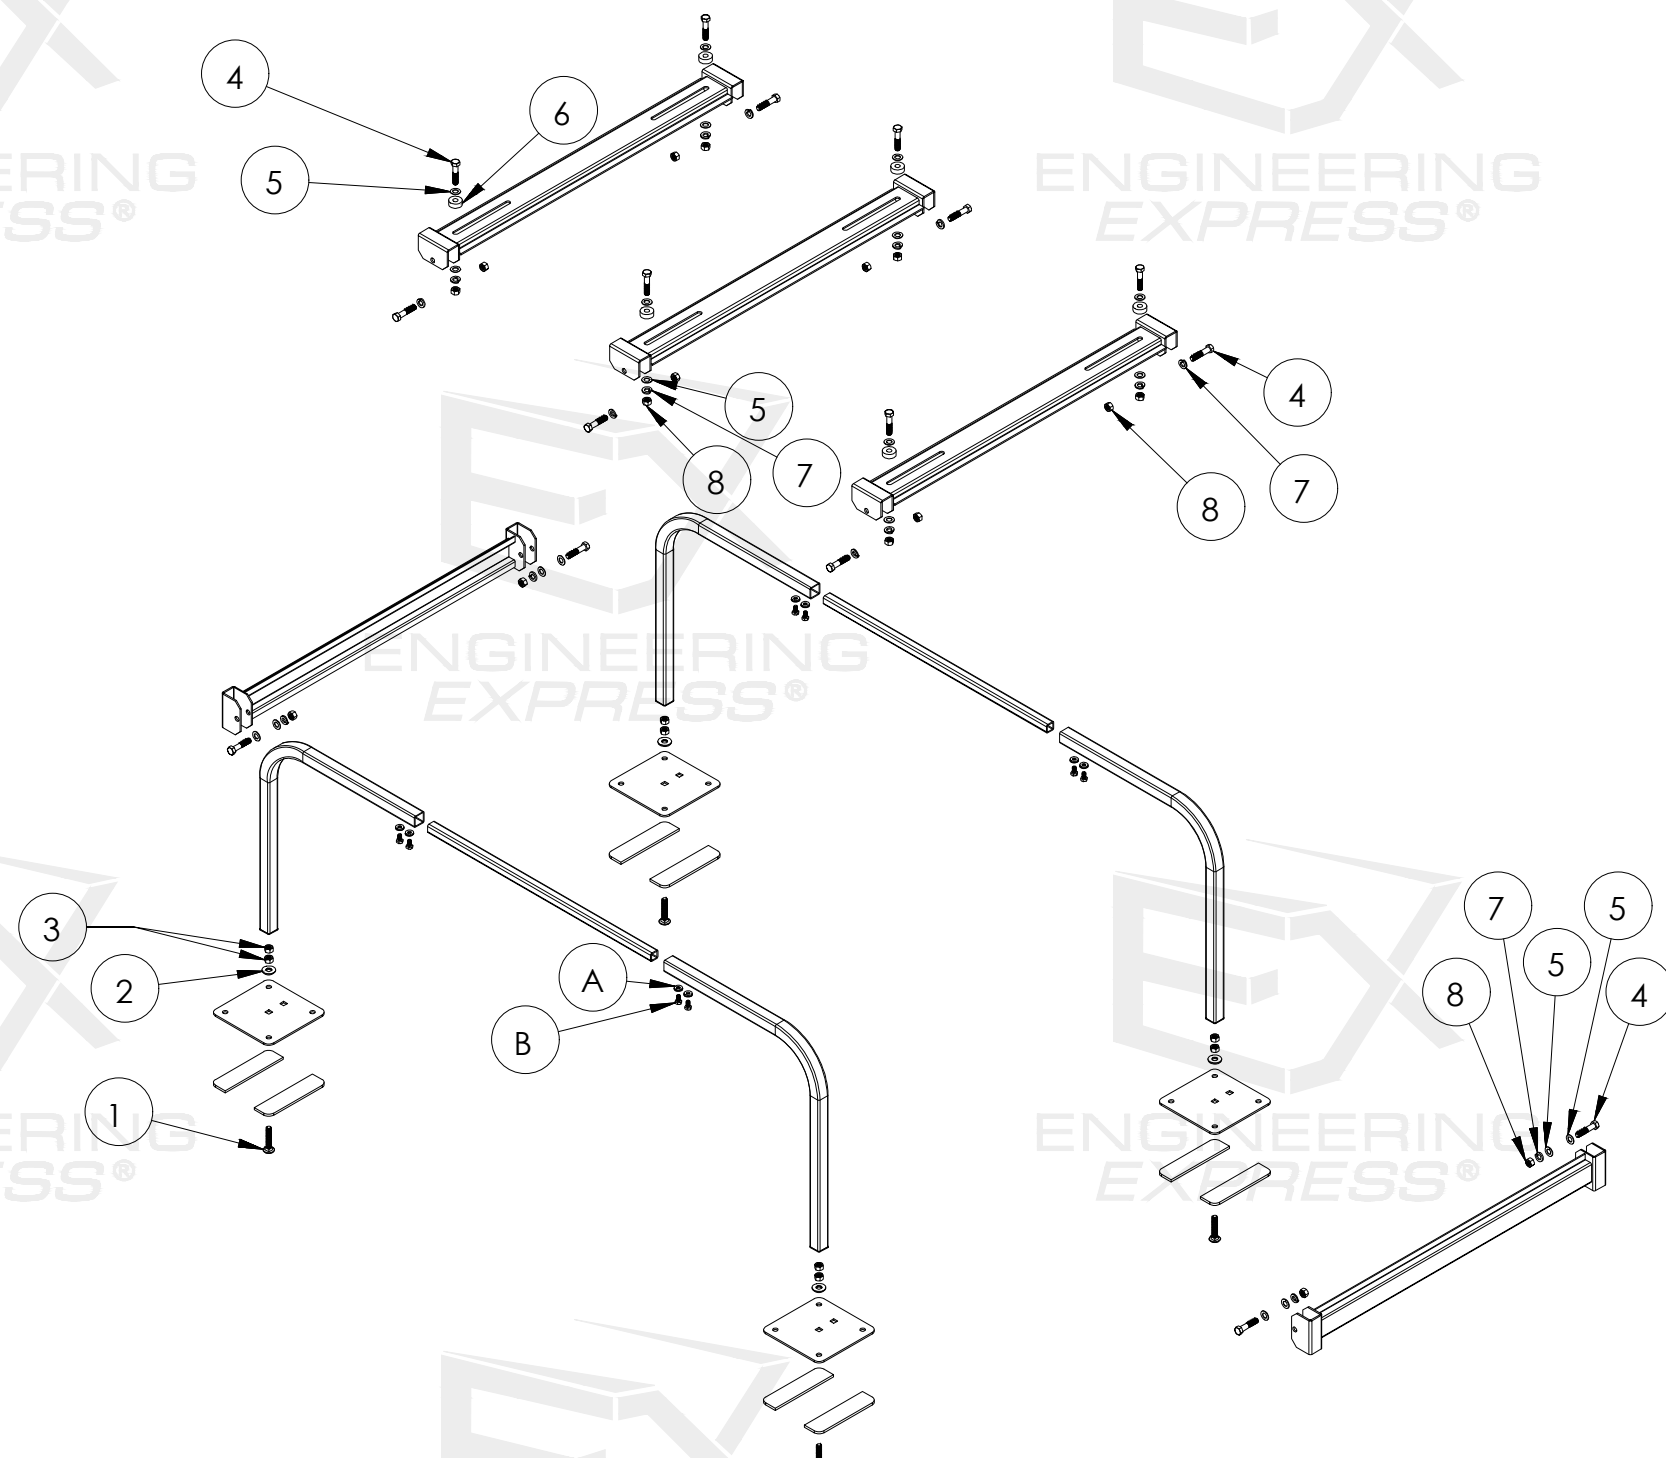

QSMS1805

A-1/4 IN BONDED WASHER
B-1/4-20X1/2 IN ZINC HEX BOLT
PARTS A AND B ARE PART OF THE
BOXED ASSEMBLY, SO NOT INCLUDED
IN THE BAGGED HARDWARE KIT

CONFIGURATION	HARDWARE KIT	PART 1	QTY	PART 2	QTY	PART 3 QTY		PART 4	QTY	PART 5	QTY	PART 6	QTY	PART 7	QTY	PART 8 QTY	
QSMS1805	HDKMS13	3/8-16X2 IN CARRAGE BOLT ZINC	4	3/8 IN BONDED WASHER	4	3/8 IN HEX NUT ZINC	8	3/8-16X1 3/4 IN HEX BOLT GALV	12	3/8 IN WASHER GALV	12	1 X 3/8 X 3/8 IN RUBBER WASHER	6	3/8 IN SPLIT WASHER GALV	12	3/8-16 HEX NUT GALV	12

APRIL 29, 2024

**EXENGINEERING
EXPRESS®**

POSTAL ADDRESS:
2234 NORTH FEDERAL HWY #7664
BOCA RATON, FL 33431
ENGINEERINGEXPRESS.COM

3039 Premiere Parkway, Suite 600
Duluth, GA 30097
(678) 542-3600

QUICKSLING MINI-SPLIT AND QUICK-STAND
FLORIDA BUILDING CODE EIGHTH EDITION (2023)
FLORIDA STATEWIDE APPROVAL


A-1/4 IN BONDED WASHER
B-1/4-20X1/2 IN ZINC HEX BOLT
PARTS A AND B ARE PART OF THE
BOXED ASSEMBLY, SO NOT INCLUDED
IN THE BAGGED HARDWARE KIT

[illegible]

COPYRIGHT ENGINEERING EXPRESS

SCALE: NTS UNLESS NOTED

12

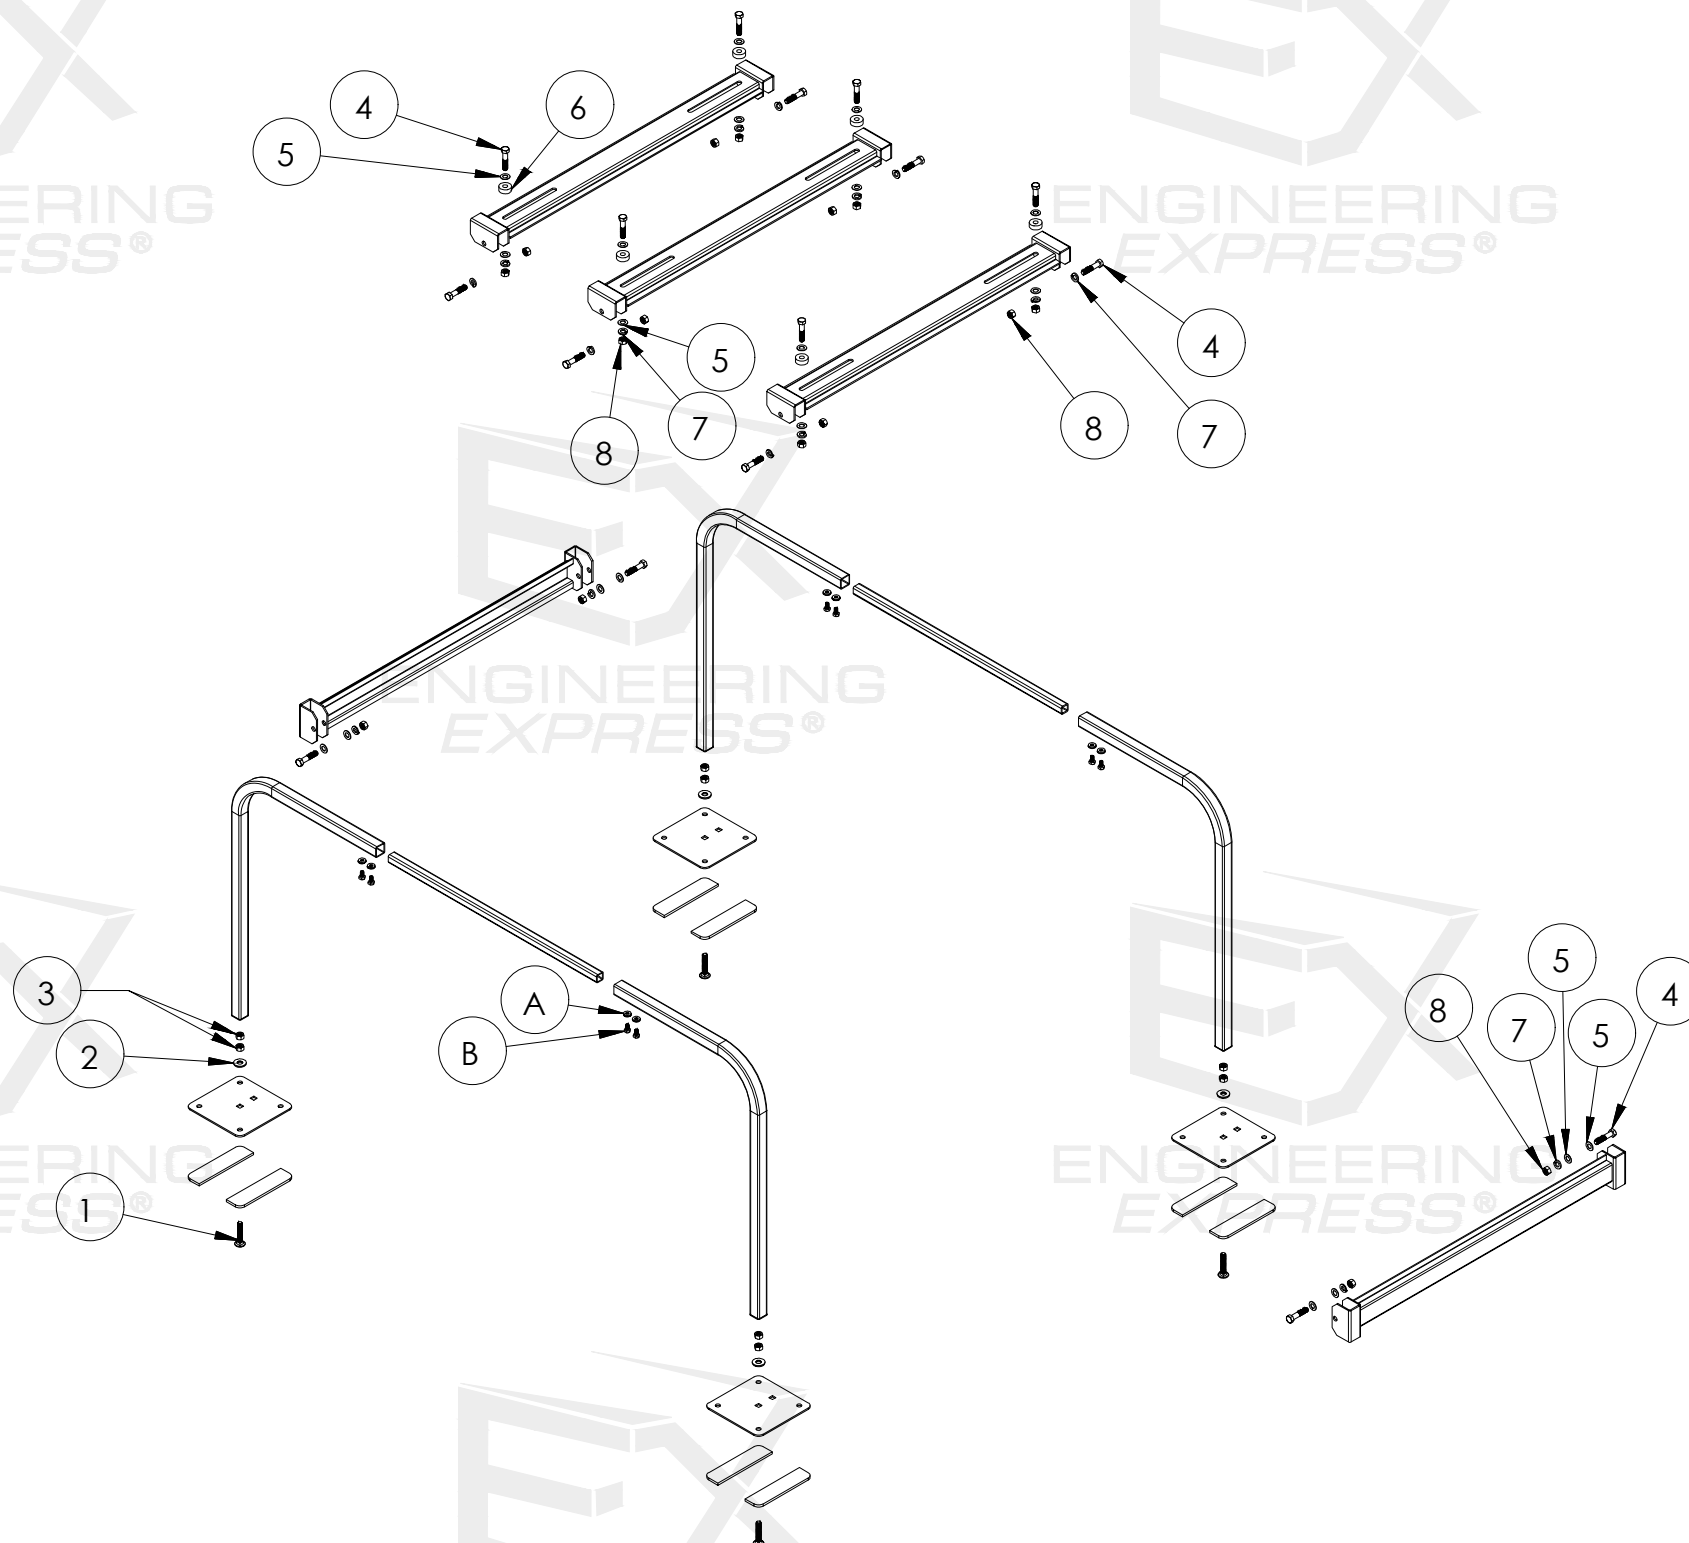

CONFIGURATION	HARDWARE KIT	PART 1	QTY	PART 2	QTY	PART 3 QTY		PART 4	QTY	PART 5	QTY	PART 6	QTY	PART 7	QTY	PART 8 QTY	
QSMS2405	HDKMS13	3/8-16X2 IN CARRAGE BOLT ZINC	4	3/8 IN BONDED WASHER	4	3/8 IN HEX NUT ZINC	8	3/8-16X1 3/4 IN HEX BOLT GALV	12	3/8 IN WASHER GALV	12	1 X 3/8 X 3/8 IN RUBBER WASHER	6	3/8 IN SPLIT WASHER GALV	12	3/8-16 HEX NUT GALV	12

**ENGINEERING
EXPRESS®**
POSTAL ADDRESS:
2234 NORTH FEDERAL HWY #7664
BOCA RATON, FL 33431
ENGINEERINGEXPRESS.COM

Duluth, GA 30097
(678) 542-3600

QUICKSLING MINI-SPLIT AND QUICK-STAND
FLORIDA BUILDING CODE EIGHTH EDITION (2023)
FLORIDA STATEWIDE APPROVAL

COPYRIGHT ENGINEERING EXPRESS®

SCALE: NTS UNLESS NOTED

1317



**ENGINEERING
EXPRESS®**

POSTAL ADDRESS:

2234 NORTH FEDERAL HWY #7664
BOCA RATON, FL 33431
ENGINEERINGEXPRESS.COM

3039 Premiere Parkway, Suite 600
Duluth, GA 30097
(678) 542-3600

QUICKSLING MINI-SPLIT AND QUICK-STAND
FLORIDA BUILDING CODE EIGHTH EDITION (2023)
FLORIDA STATEWIDE APPROVAL

[illegible]

24-72784









14 OF 17



CONFIGURATION	PART 1	PART 2	PART 3	PART 4	PART 5	PART 6	PART 7
QSTD3000	QTSD3001-218	QTSD3001-235	QTSD3001-217	QTSD3001-233	QTSD3001-234	QTSD3001-215	Equipment Package
QSTD3001	QTSD3001-228	QTSD3001-235	QTSD3001-217	QTSD3001-233	QTSD3001-234	QTSD3001-215	Equipment Package

[illegible]

CONFIGURATION	PART 1	PART 2	PART 3	PART 4	PART 5	PART 6	PART 7	PART 8
QSTD3000	3/8-16X2 IN CARRIGE BOLT ZINC	3/8 IN BONDED WASHER	3/8 IN ZINC HEX NUT	1/4 IN BONDED WASHERS	1/4-20X1/2 IN ZINC HEX BOLT	3/8-16X1 3/4 IN HEX BOLT GALVINIZED	3/8 IN SPLIT WASHER GALVANIZED	3/8-16 GALVANIZED HEX NUT
QSTD3001	3/8-16X2 IN CARRIGE BOLT ZINC	3/8 IN BONDED WASHER	3/8 IN ZINC HEX NUT	1/4 IN BONDED WASHERS	1/4-20X1/2 IN ZINC HEX BOLT	3/8-16X1 3/4 IN HEX BOLT GALVINIZED	3/8 IN SPLIT WASHER GALVANIZED	3/8-16 GALVANIZED HEX NUT

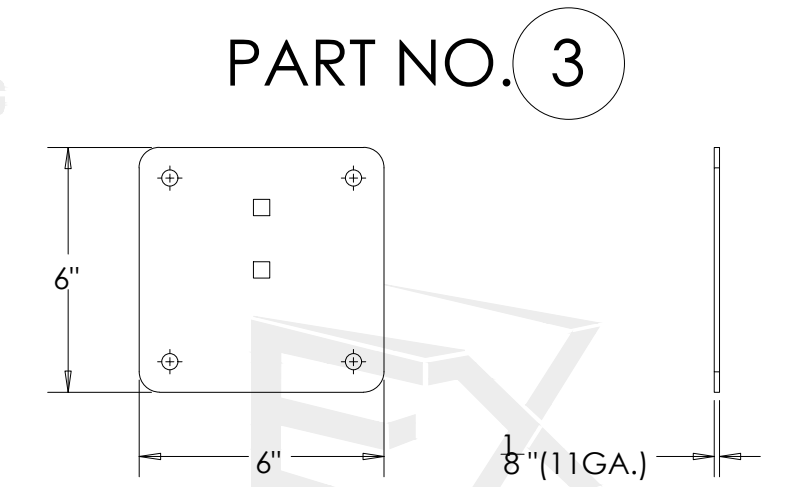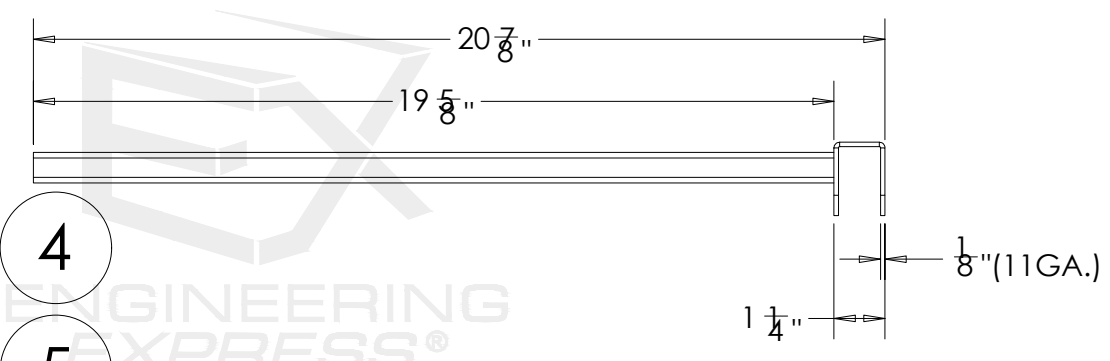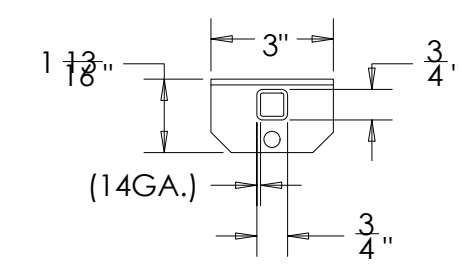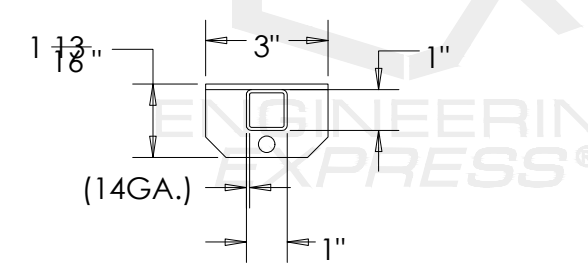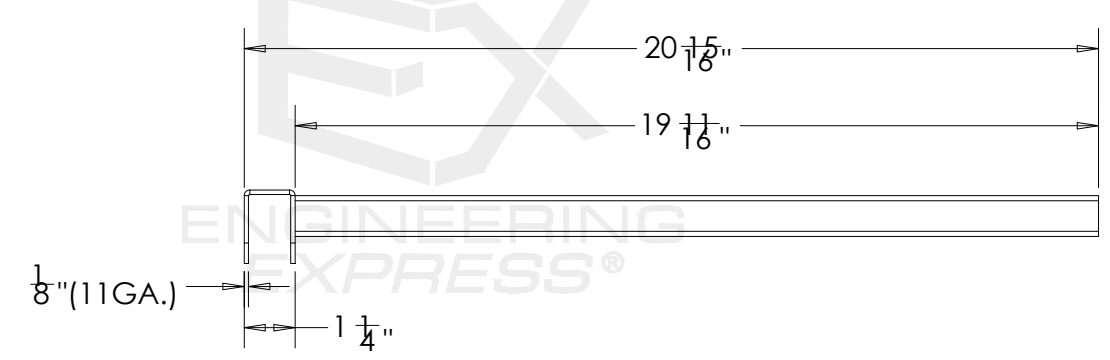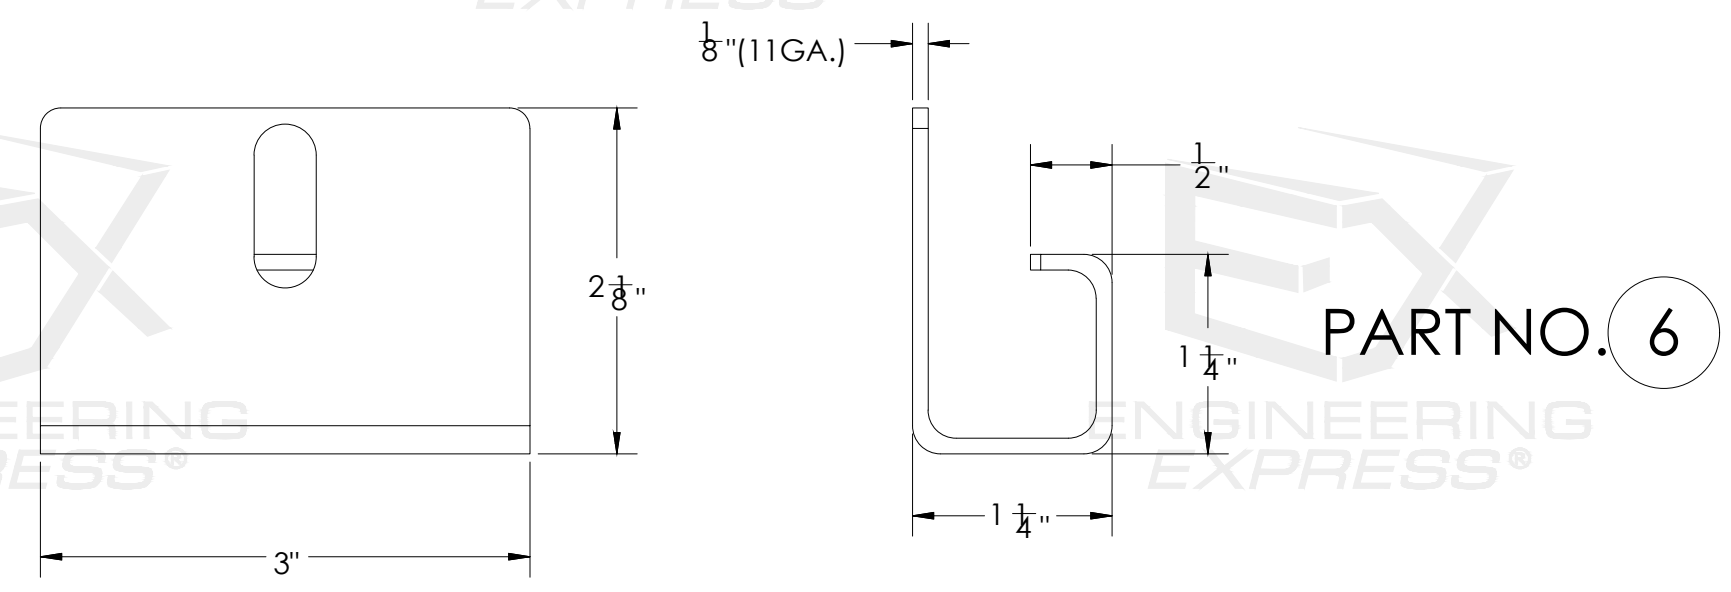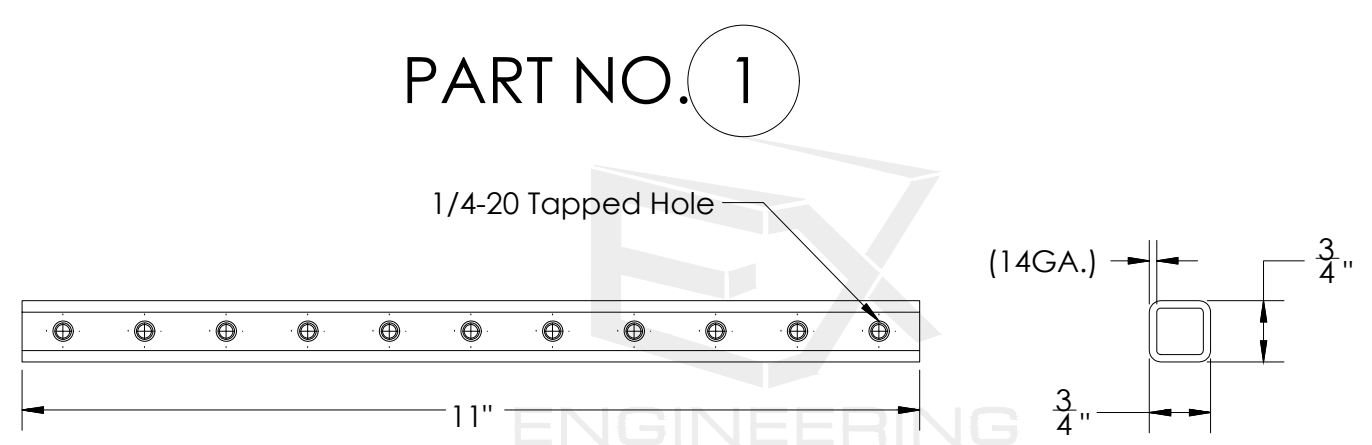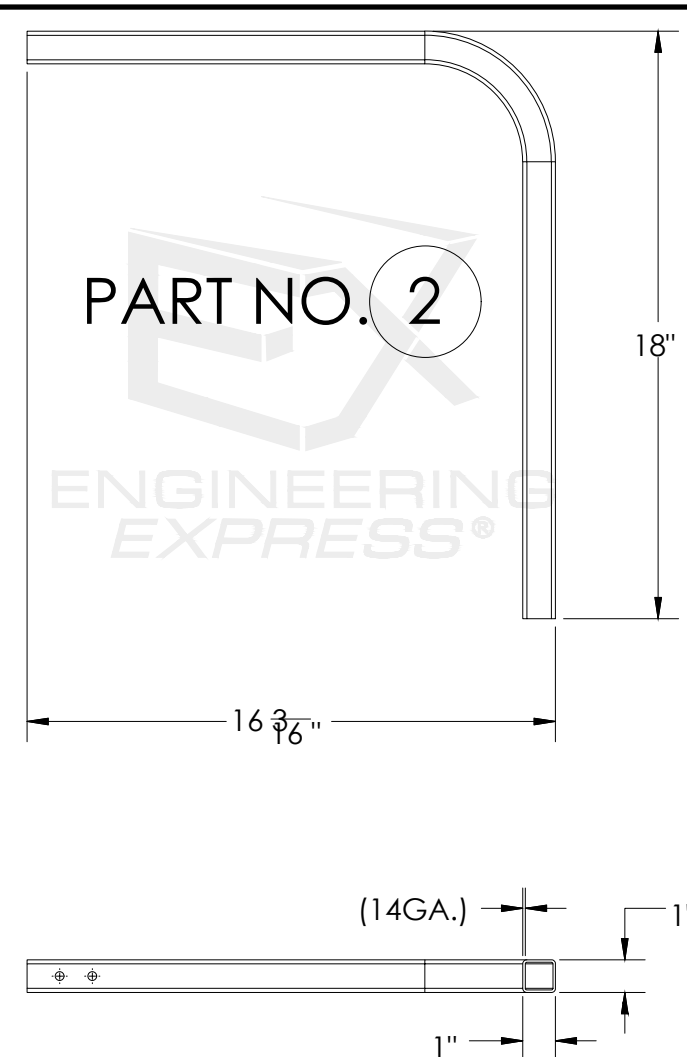

SEE BASEPLATE TIEDOWN
DIRECTIVE ON LAST SHEET

FL 22415.3

**ENGINEERING
EXPRESS®**

POSTAL ADDRESS:
2234 NORTH FEDERAL HWY #7664
BOCA RATON, FL 33431
ENGINEERINGEXPRESS.COM

DiversiTech Corp.
3039 Premiere Parkway, Suite 600
Duluth, GA 30097
(678) 542-3600

**QUICKSLING MINI-SPLIT AND QUICK-STAND
FLORIDA BUILDING CODE EIGHTH EDITION (2023)
FLORIDA STATEWIDE APPROVAL**

[illegible]

COPYRIGHT ENGINEERING EXPRESS

24-72784

SCALE: NTS UNLESS NOTED

16

