




WOOD-EDGE STEEL DOOR UNIT
8'-0" DOUBLE DOOR WITH / WITHOUT SIDELITES

GENERAL NOTES

1. EVALUATED FOR USE IN LOCATIONS ADHERING TO THE FLORIDA BUILDING CODE, EXCLUDING THE HIGH VELOCITY HURRICANE ZONE, AND WHERE PRESSURE REQUIREMENTS AS DETERMINED BY ASCE 7, MINIMUM DESIGN LOADS FOR BUILDINGS AND OTHER STRUCTURES, DOES NOT EXCEED THE DESIGN PRESSURES LISTED.
2. WHEN INSTALLED IN THE WIND-BORNE DEBRIS REGION, HURRICANE PROTECTIVE SYSTEM (SHUTTERS) IS REQUIRED.

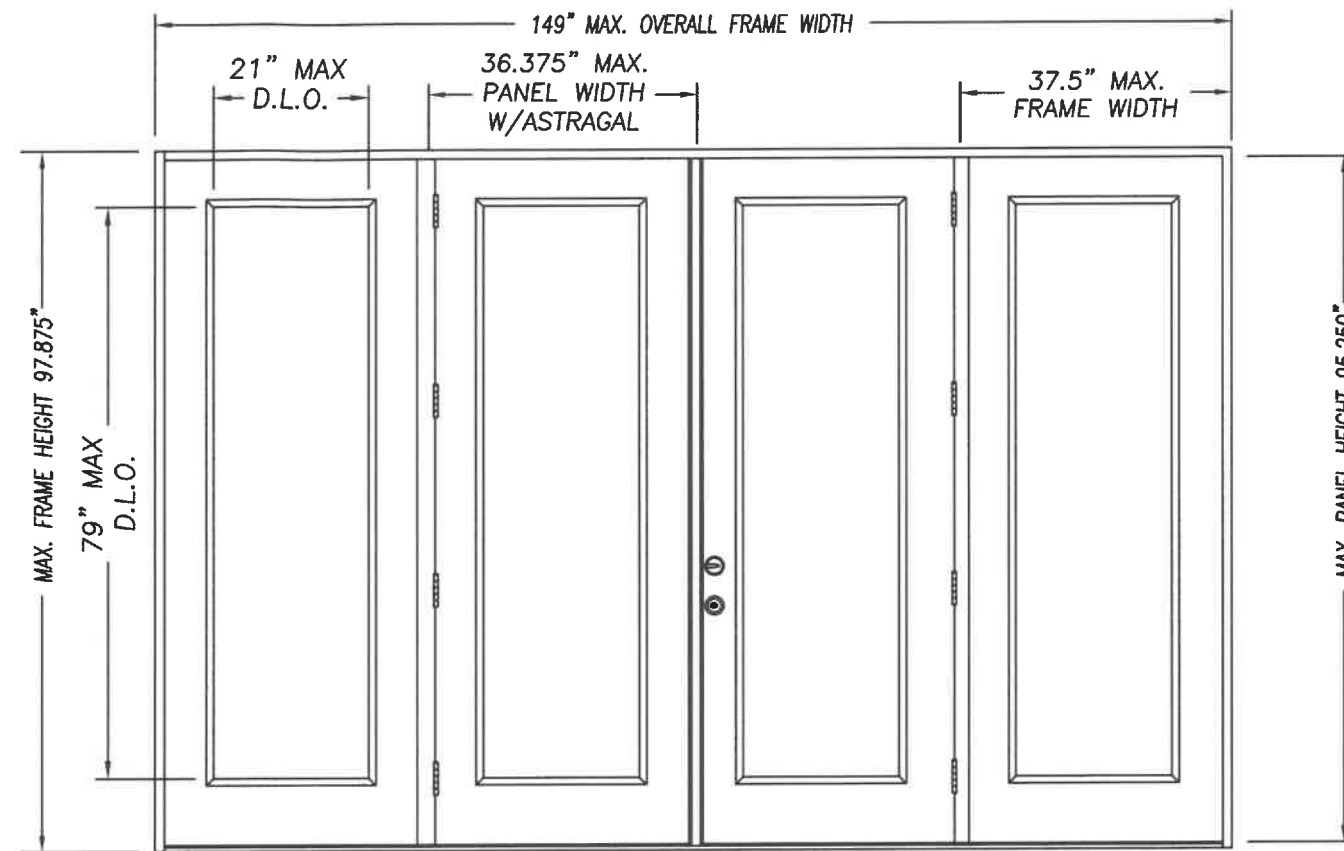

DOUBLE DOOR UNIT W/SIDELITES




SINGLE DOOR UNIT




DOUBLE DOOR UNIT




SINGLE DOOR UNIT
WITH SIDELITE

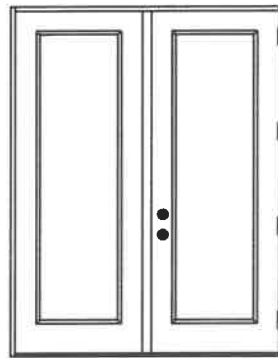

SINGLE DOOR UNIT
WITH SIDELITE

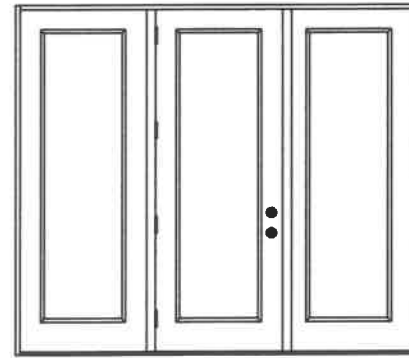

SINGLE DOOR UNIT W/SIDELITES

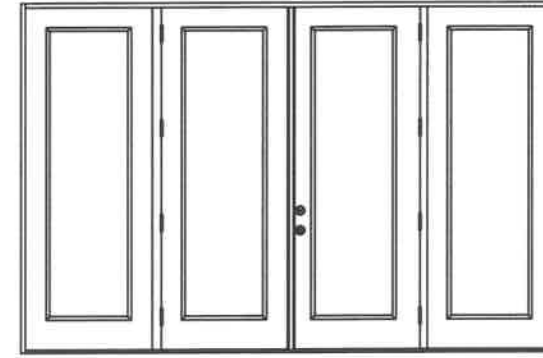

DOUBLE DOOR UNIT W/SIDELITES

TABLE OF CONTENTS	
SHEET #	DESCRIPTION
1	TYPICAL ELEVATIONS & GENERAL NOTES
2	ANCHORING LOCATIONS & DETAILS
3	ANCHORING LOCATIONS & DETAILS

CONFIG	MAX WIDTH	DESIGN PRESSURE RATING	
		INSWING	OUTSWING
X	37.5"	+40.0 / -40.0	+40.0 / -40.0
XX	74"	+40.0 / -40.0	+40.0 / -40.0
OX or XO	75"	+40.0 / -40.0	+40.0 / -40.0
OXO	112.5"	+40.0 / -40.0	+40.0 / -40.0
OXXO	149"	+40.0 / -40.0	+40.0 / -40.0



KURT BALTHAZOR
FLORIDA P.E.
#56533



MASONITE INTERNATIONAL CORP.
1955 POWIS ROAD
WEST CHICAGO, IL 60185

PRODUCT:
"EXTERIOR DOOR PRODUCT"
DOUBLE 8'0" GLAZED
WOOD-EDGE STEEL DOOR


PART OR ASSEMBLY:
TYPICAL ELEVATIONS
& GENERAL NOTES

NO.	DATE	REVISIONS	
		BY	


DATE:	5/26/17
SCALE:	N.T.S.
DWG. BY:	SWS
CHK. BY:	
DRAWING NO.:	DWG-MA-FL0216-17
SHEET	1 OF 3

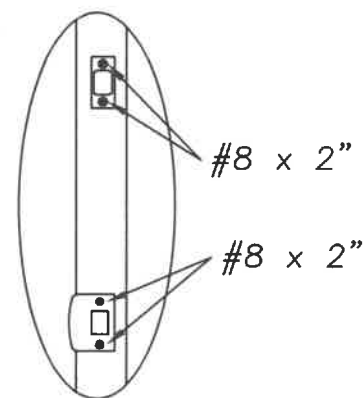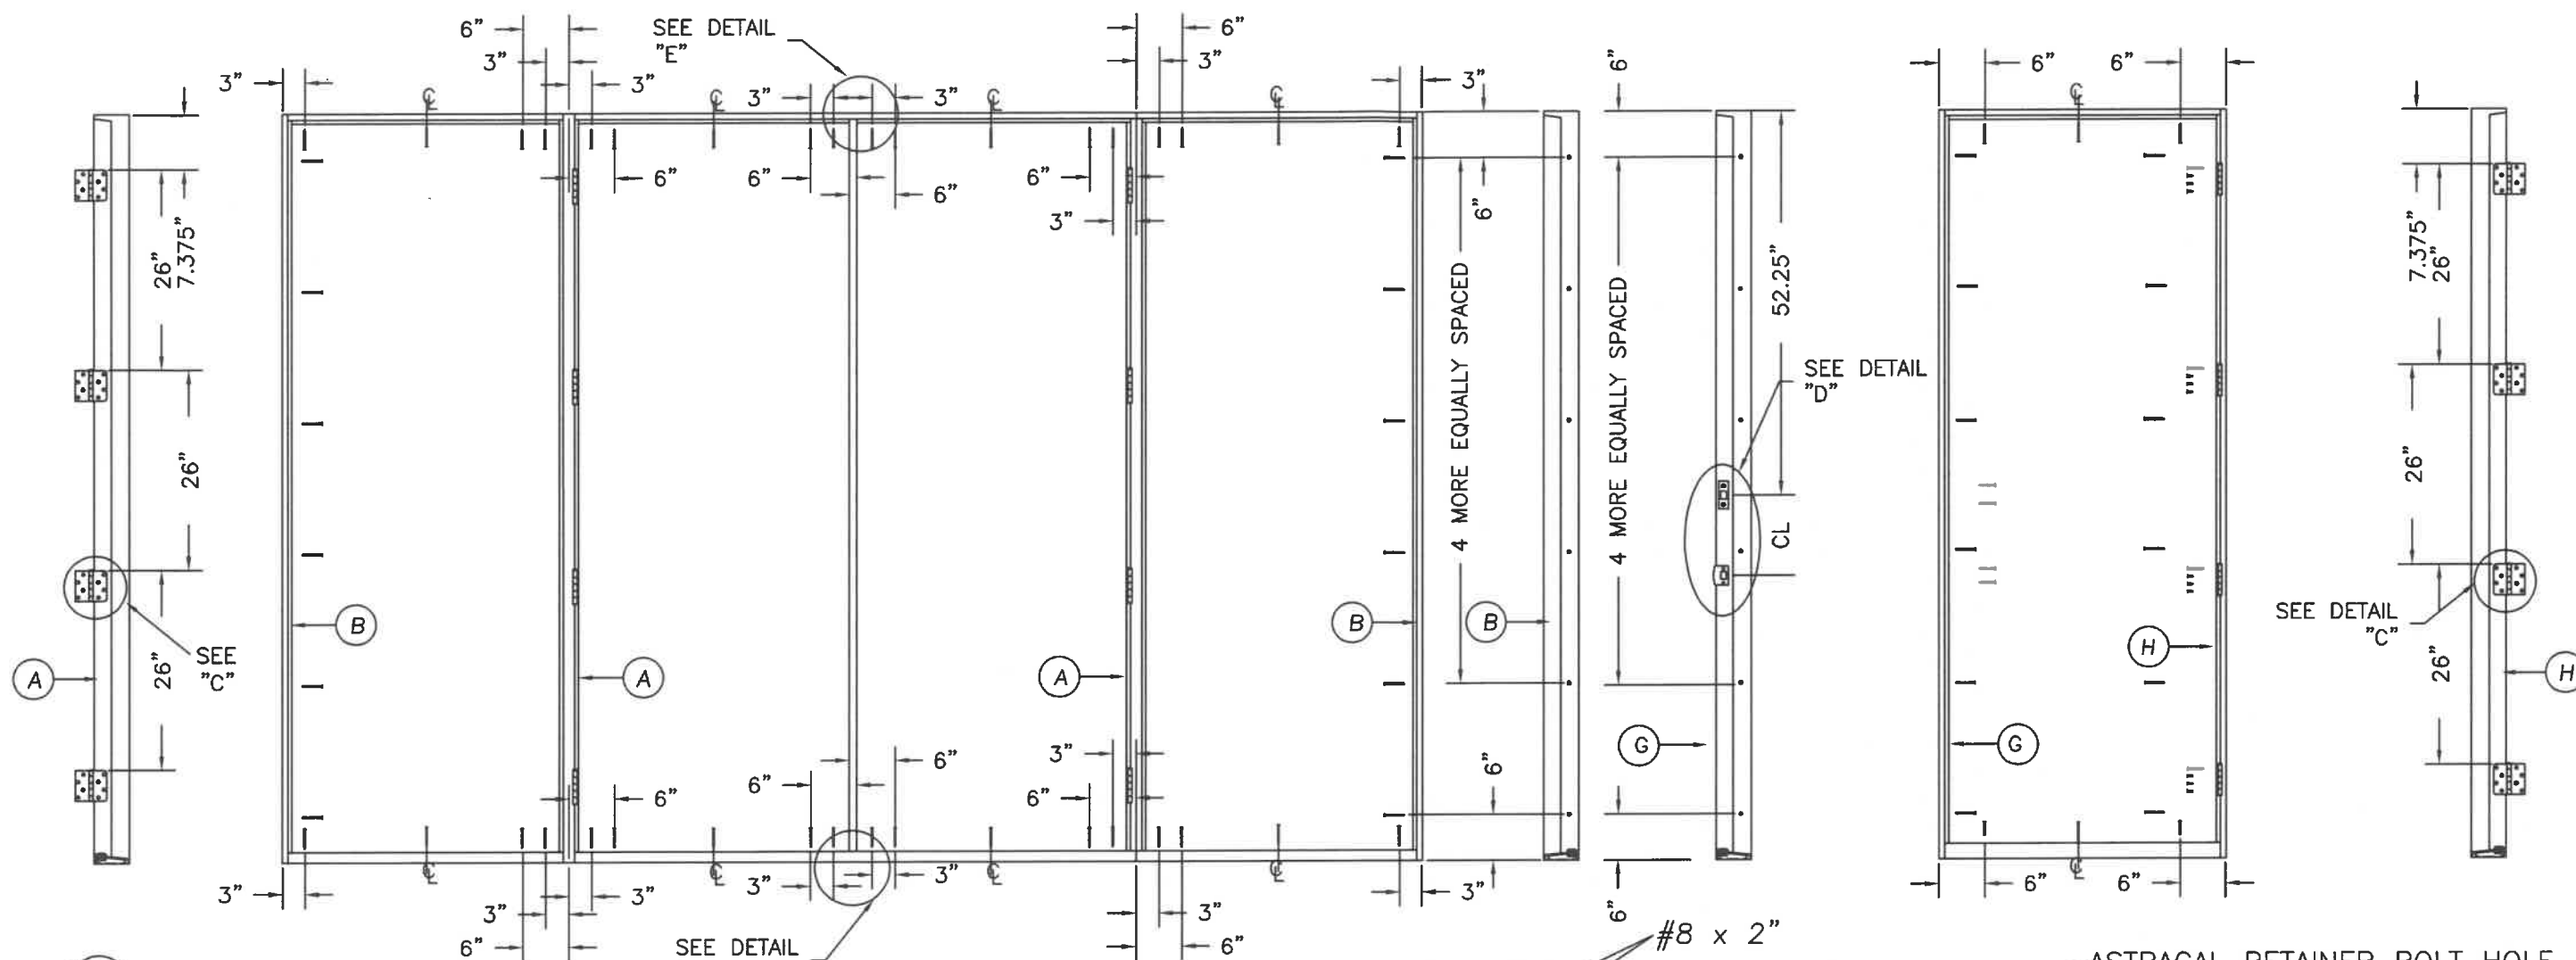


DETAIL "D"

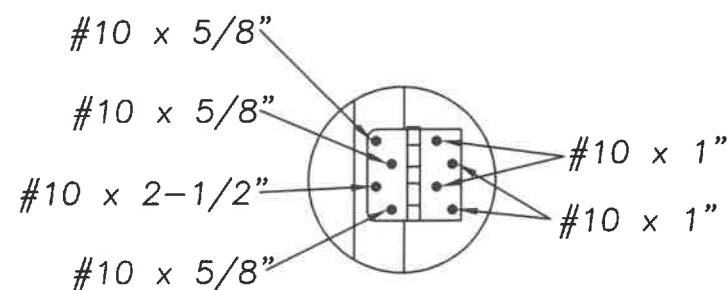




DETAIL "C"

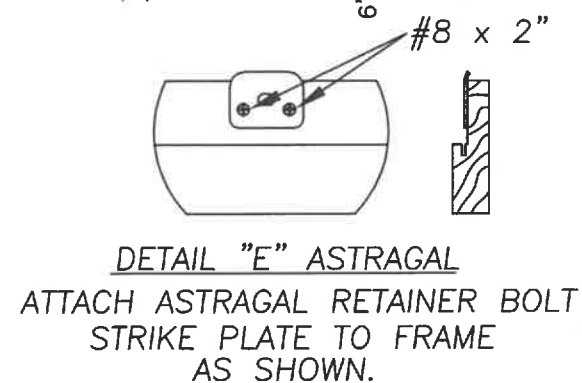


DETAIL "E" ASTRAGAL
ATTACH ASTRAGAL RETAINER BOLT
STRIKE PLATE TO FRAME
AS SHOWN.

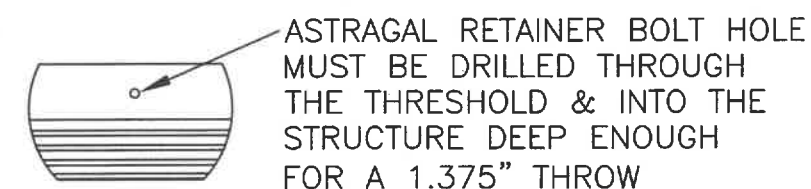


DETAIL "F" ASTRAGAL

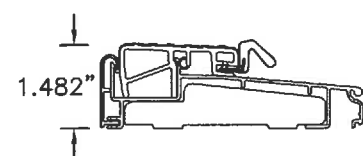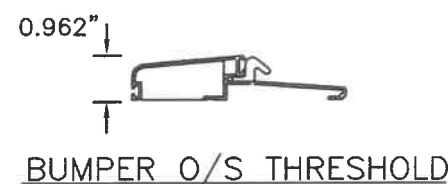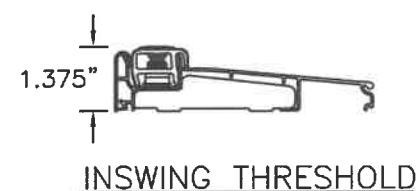

Z-SERIES O/S THRESHOLD

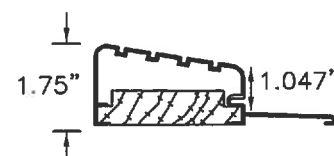

HIGH DAM O/S THRESHOLD

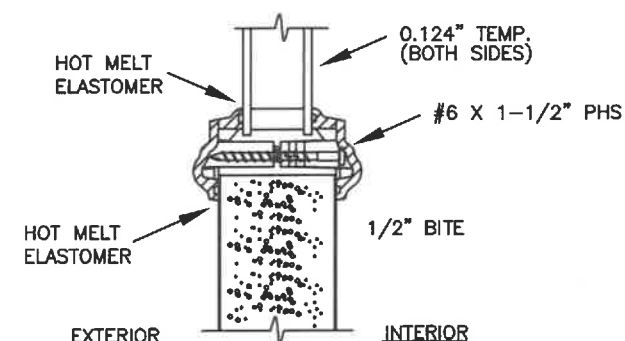

TYPICAL GLAZING DETAIL
NON-IMPACT GLASS

MAX GLASS SIZES COMPLY WITH ASTM E1300
FOR DESIGN PRESSURES LISTED ON PAGE 1

MASONITE INTERNATIONAL CORP. 1955 POWIS ROAD WEST CHICAGO, IL 60185			
PRODUCT: "EXTERIOR DOOR PRODUCT" 8'0" WOOD-EDGE STEEL GLAZED DOUBLE DOOR UNIT		PART OR ASSEMBLY: ANCHORING LOCATIONS & DETAILS	
		NO.	BY
		DATE	REVISIONS
DATE: 5/26/17 SCALE: N.T.S. DWG. BY: SWS CHK. BY: DRAWING NO.: DWG-MA-FL0216-17 SHEET 2 OF 3			

