




1. EVALUATED FOR USE IN LOCATIONS ADHERING TO THE FLORIDA BUILDING CODE AND WHERE PRESSURE REQUIREMENTS AS DETERMINED BY ASCE 7, MINIMUM DESIGN LOADS FOR BUILDINGS AND OTHER STRUCTURES, DOES NOT EXCEED THE DESIGN PRESSURES LISTED.
2. WHEN INSTALLED IN THE HIGH VELOCITY HURRICANE ZONE (HVHZ), HURRICANE PROTECTIVE SYSTEM (SHUTTERS) IS REQUIRED.
3. WHEN INSTALLED IN THE WIND-BORNE DEBRIS REGION, HURRICANE PROTECTIVE SYSTEM (SHUTTERS) IS REQUIRED.
4. POLYURETHANE CORE FLAME SPREAD INDEX OF 50 AND SMOKE DEVELOPED INDEX OF 60 PER ASTM E84.

TEST DESCRIPTION	DESIGNATION	LITE FRAME
SELF IGNITION TEMP	ASTM D1929	740 °F > 650 °F
RATE OF BURNING	ASTM D635	0.77 IN/MIN
SMOKE DENSITY	ASTM D2843	13.4%
TENSILE STRENGTH*	ASTM D638	7.1% DIFF


* COMPARATIVE TENSILE STRENGTH AFTER WEATHERING
4500 HOURS XENON ARC METHOD 1

-
- Technical drawing of a four-panel door assembly. The drawing shows four vertical panels separated by muntins. The central panel features a handle and a lock. Dimensions are indicated as follows:
- MAX. FRAME HEIGHT 81.875"
 - 63" MAX D.L.O.
 - 21" MAX D.L.O.
 - 36.375" MAX. PANEL WIDTH W/ASTRAGAL
 - 37.5" MAX. FRAME WIDTH
 - MAX. PANEL HEIGHT 79.250"


DOUBLE DOOR UNIT W/SIDELITES

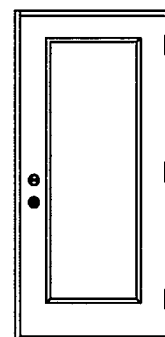


SINGLE DOOR UNIT

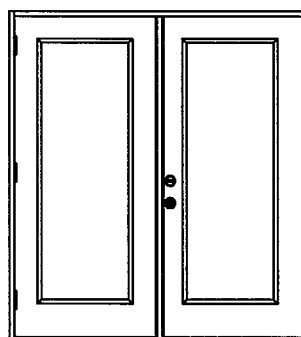


DOUBLE DOOR UNIT

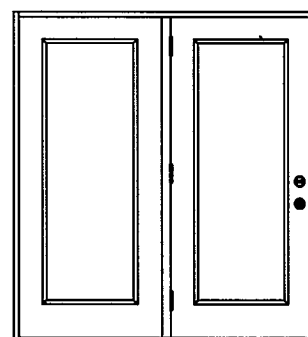


SINGLE DOOR UNIT
WITH SIDELITE

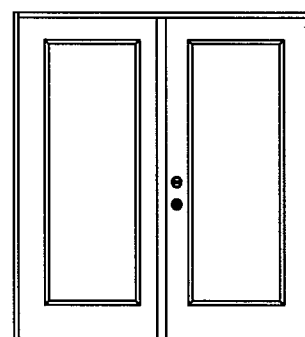

SINGLE DOOR UNIT
WITH SIDELITE

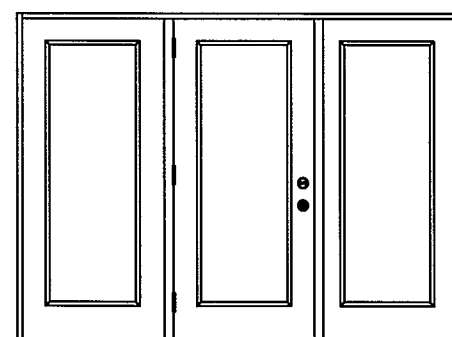

SINGLE DOOR UNIT W/SIDELITES

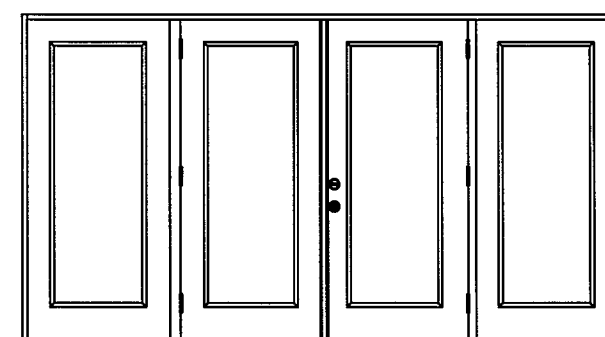

DOUBLE DOOR UNIT W/SIDELITES

		DESIGN PRESSURE RATING (WHERE NO WATER REQUIRED)		WHERE WATER INFILTRATION PERFORMANCE IS REQUIRED TO BE 15% OF DESIGN PRESSURE					
CONFIG	MAX WIDTH	INSWING	OUTSWING	BUMPER O/S	Z-SERIES O/S	HPB O/S	HIGH DAM O/S	T4 O/S	HP O/S
X	37.5"	+50.0 / -50.0	+50.0 / -50.0	+25.0 / -25.0	+40.0 / -40.0	+50.0 / -50.0	+50.0 / -50.0	+50.0 / -50.0	+50.0 / -50.0
XX	74"	+50.0 / -50.0	+50.0 / -50.0	+25.0 / -25.0	+40.0 / -40.0	+50.0 / -50.0	+50.0 / -50.0	N/A	N/A
OX or XO	75"	+50.0 / -50.0	+50.0 / -50.0	+25.0 / -25.0	+40.0 / -40.0	+50.0 / -50.0	+50.0 / -50.0	N/A	N/A
OXO	112.5"	+50.0 / -50.0	+50.0 / -50.0	+25.0 / -25.0	+40.0 / -40.0	+50.0 / -50.0	+50.0 / -50.0	N/A	N/A
OXXO	149"	+50.0 / -50.0	+50.0 / -50.0	+25.0 / -25.0	+40.0 / -40.0	N/A	+50.0 / -50.0	N/A	N/A

TABLE OF CONTENTS	
SHEET #	DESCRIPTION
1	TYPICAL ELEVATIONS & GENERAL NOTES
2	ANCHORING LOCATIONS & DETAILS
3	ANCHORING LOCATIONS & DETAILS

PRODUCT:

PRODUCT:
EXTERIOR DOOR PRODUCT
DOUBLE 6'8" GLAZED
STEEL -EDGE STEEL DOOR

ASSEMBLY:
TYPICAL ELEVATIONS
& GENERAL NOTES

D	5/27/26	ADDED THRESHOLD	SWS	
C	7/18/20	MISC EDITS	SWS	
B	4/6/18	ADDED THRESHOLDS	SWS	
A	10/23/17	CORRECTED GLAZING	SWS	
NO.	DATE		BY	
				REVISIONS

DATE: 6/21/17

SCALE: N.T.S.

DWG. BY: SWS

CHK. BY:

DRAWING NO.:


DWG-MA-FL0221-17

SHEET 1 OF 3

MASONITE INTERNATIONAL CORP.
1955 POWIS ROAD
WEST CHICAGO, IL 60185

10-21-2026
Kurt L. Buttz

KURT BALTHAZOR
FLORIDA P.E.
#56533

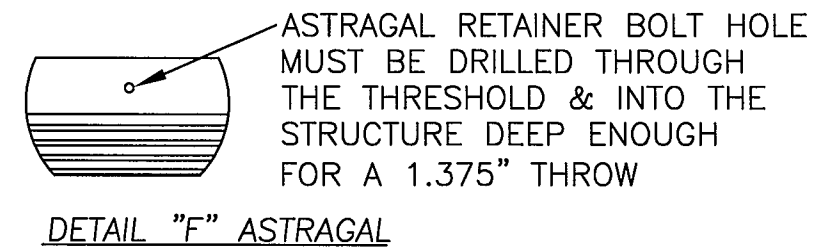

1.25"

HPB O/S THRESHOLD


DATE: 6/21/17		PRODUCT:		MASONITE INTERNATIONAL CORP. 1955 POWIS ROAD WEST CHICAGO, IL 60185	
SCALE: N.T.S.		"EXTERIOR DOOR PRODUCT" 6'-8" STEEL-EDGE STEEL GLAZED DOUBLE DOOR UNIT			
DWG. BY: SWS		PART OR ASSEMBLY:		ANCHORING LOCATIONS & DETAILS	
CHK. BY:					
DRAWING NO.:					
DWG-MA-FL0221-17					
SHEET 2 OF 3					

PRODUCT:
"EXTERIOR DOOR PRODUCT"
6'-8" STEEL-EDGE STEEL GLAZED
DOUBLE DOOR UNIT

PART OR ASSEMBLY:
ANCHORING LOCATIONS
& DETAILS

NO.	DATE	REVISIONS	BY
D	5/27/26	ADDED THRESHOLD	SWS
C	7/18/20	MISC EDITS	SWS
B	4/6/18	ADDED THRESHOLDS	SWS
A	10/23/17	CORRECTED GLAZING	SWS

DATE: 6/21/17
SCALE: N.T.S.
DWG. BY: SWS
CHK. BY:
DRAWING NO.:
DWG-MA-FL0221-17
SHEET 3 OF 3

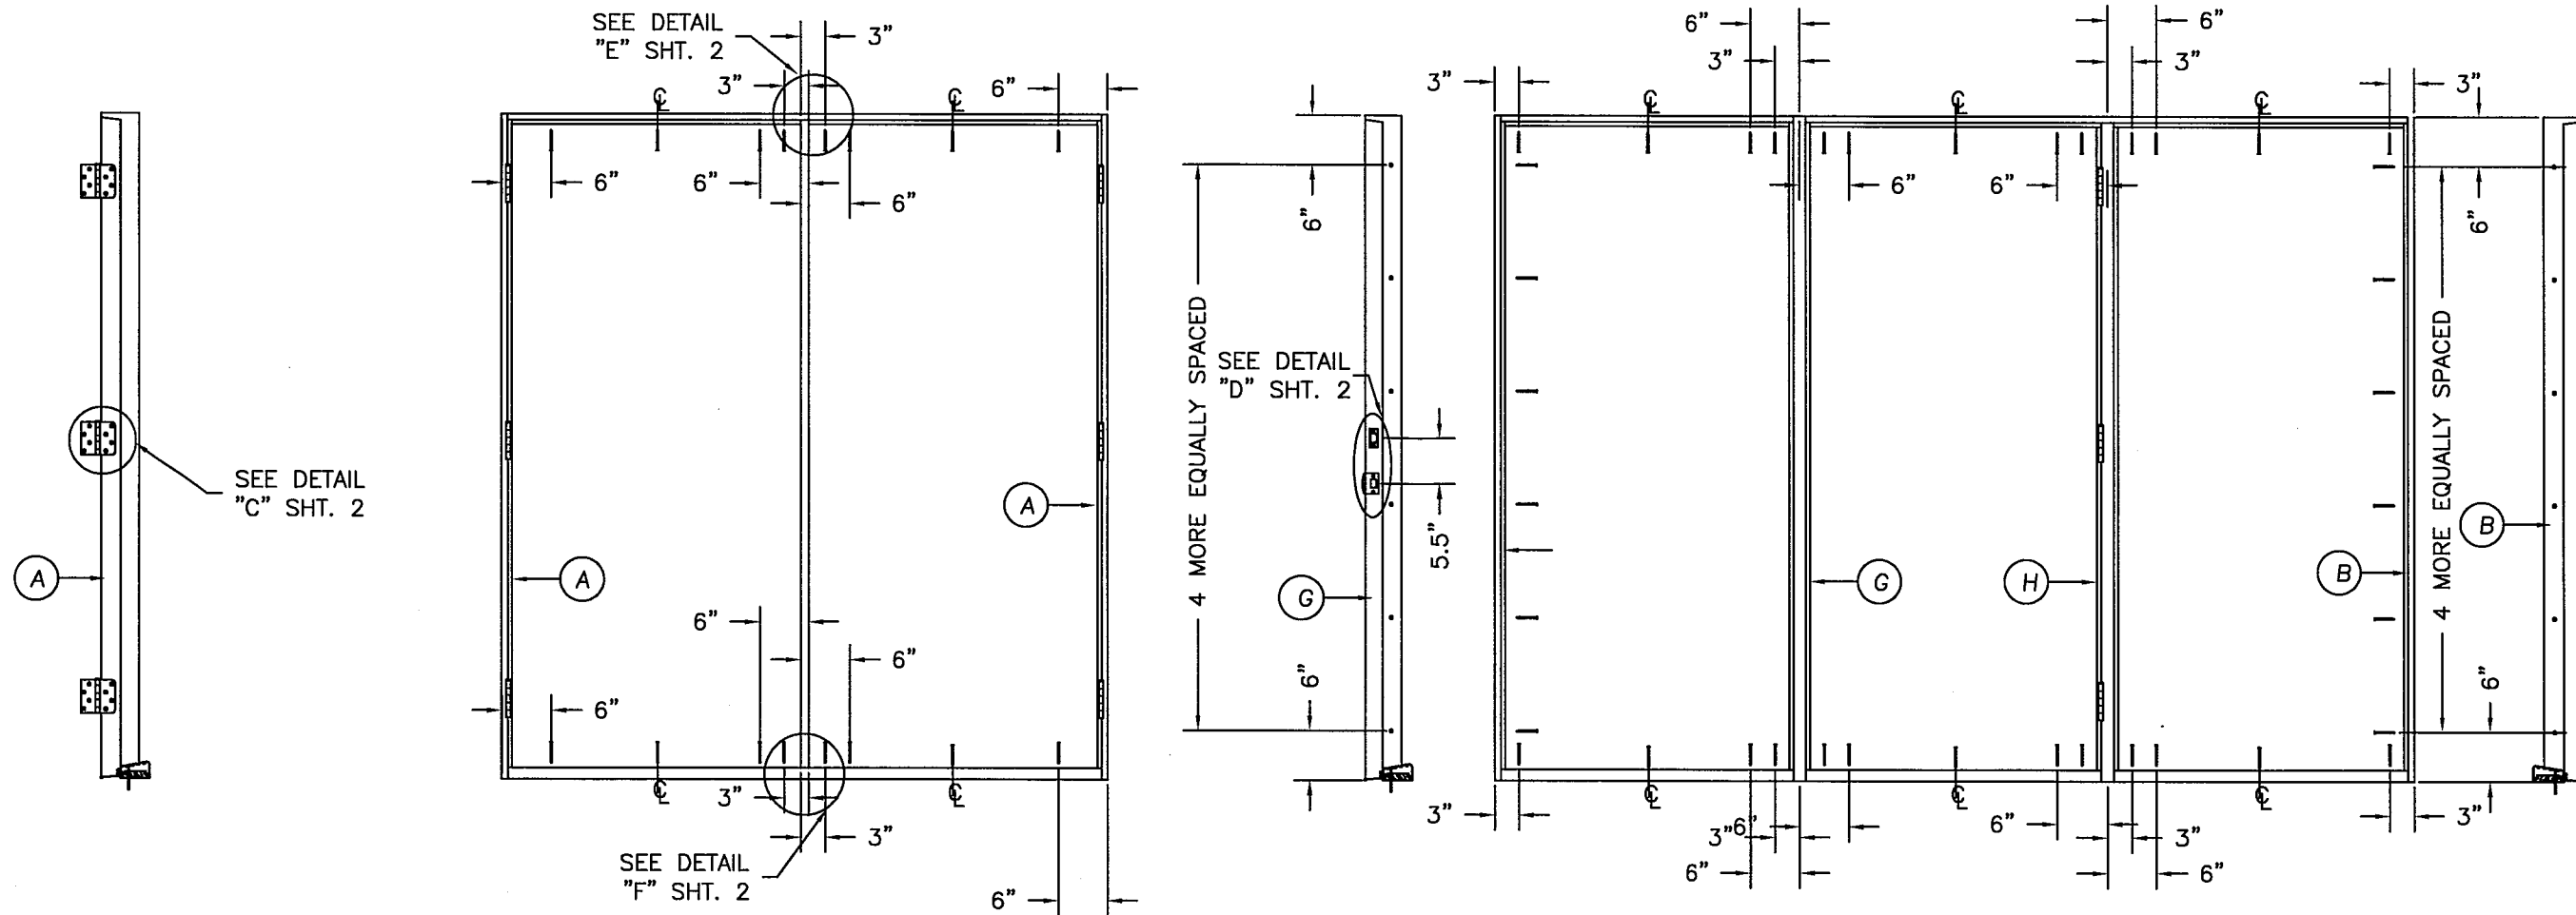

HARDWARE SCHEDULE

- KWIKSET SERIES 400 GRADE 3 CYLINDRICAL LATCH AND SERIES 980 GRADE 1 DEADLOCK HARDWARE TO BE INSTALLED AT 5-1/2" CENTERLINE.
- 4" X 4" FULL MORTISE BUTT HINGES.

ATTACHMENT DETAIL

- ANCHOR ANALYSIS FOR LOADING CONDITIONS PREPARED, SIGNED AND SEALED BY ROBERTO LOMAS, PE (FLORIDA #62514) WITH THE LOWEST (LEAST) FASTENER RATING FROM THE DIFFERENT FASTENERS BEING CONSIDERED FOR USE. JAMB, HEAD, AND THRESHOLD FASTENERS ANALYZED FOR THIS UNIT INCLUDE #10 WOOD SCREWS OR 1/4" TAPCONS. A PHYSICAL SHIM MUST BE PLACED IN SHIM SPACE AT EACH ANCHOR LOCATION. TAPCON EDGE DISTANCE MIN 2-1/2". WOOD SCREW EDGE DISTANCE MIN 3/4".
- THE WOOD SCREW SINGLE SHEAR DESIGN VALUES COME FROM ANSI/AF&PA NDA FOR SOUTHERN PINE LUMBER AND ACHIEVEMENT OF 1-1/2" MINIMUM EMBEDMENT. THE TAPCON MUST ACHIEVE MINIMUM EMBEDMENT OF 1-1/4".
- WOOD BUCKS BY OTHERS MUST BE ANCHORED PROPERLY TO TRANSFER LOADS TO STRUCTURE.
- MINIMUM DESIGN VALUE STRENGTH OF ANCHORS 155 LBS.
- FASTENER CORROSION RESISTANCE PER THE FLORIDA BUILDING CODE.

