

DRAWN BY: W.W.S.	CHECKED BY: W.W.S.
---------------------	-----------------------

- " MAX.
- MAX.
- FRAME SCREWS WHERE SHOWN.
SEE "FRAME ANCHOR
REQUIREMENTS TABLE" ON THIS
SHEET FOR REQUIREMENTS.
- MAX. O.C.
AT SIDES
- STRIKE SCREWS INTO SUBSTRATE (2
PER STRIKE PLATE). SEE "FRAME
ANCHOR REQUIREMENTS TABLE" ON

MANUFACTURER
KOLBE V
1211
MAN
(92


2 PANEL 0X OR XO DOOR

SCALE: 1/2" = 1'-0"

ALLOWABLE DESIGN PRESSURE
(2-PANEL DOOR)


+/-50 PSF

CONDITIONS SHOWN IN THIS DRAWING ARE GOVERNED BY INSTALLATION REQUIREMENTS ONLY. THE GOVERNING CONDITIONS, ON ANY SPECIFIC PRODUCT SHALL BE THE LESSER OF THOSE SPECIFIED IN THE PRODUCTS STATE APPROVAL OR THAT SHOWN IN THESE DRAWINGS.

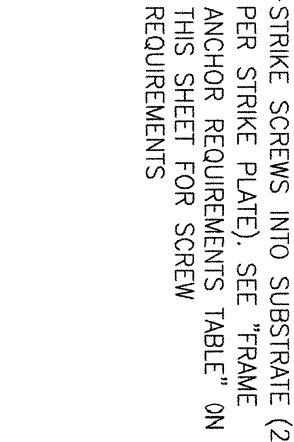

2 PANEL OX OR XO DOOR
SCALE: 1/2" = 1'-0"

ALLOWABLE DESIGN PRESSURE (2-PANEL DOOR)






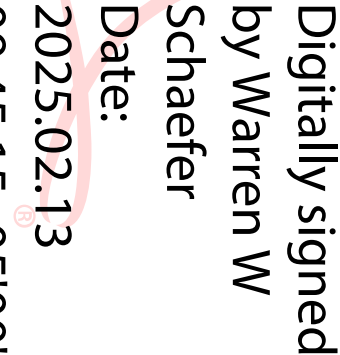


Date:

09:45:15 -05'00'

DRAWING NO.	2007A	REV.	A
SHEET NO.		1 OF 3	

DRAWING NO.		REV.	<u>CERTIFICATION</u> _____ WARREN W. SCHAEFER, P.E. P.F. NO. 44135
2007A			
SHEET NO.			
1 OF 3			

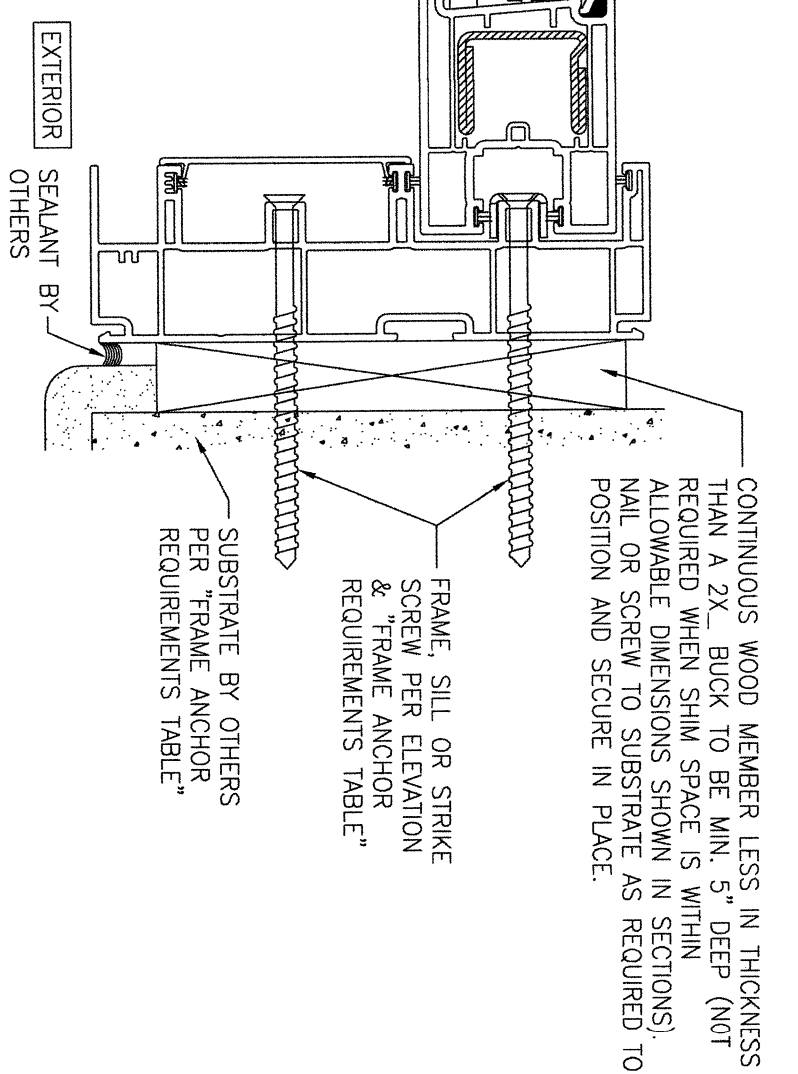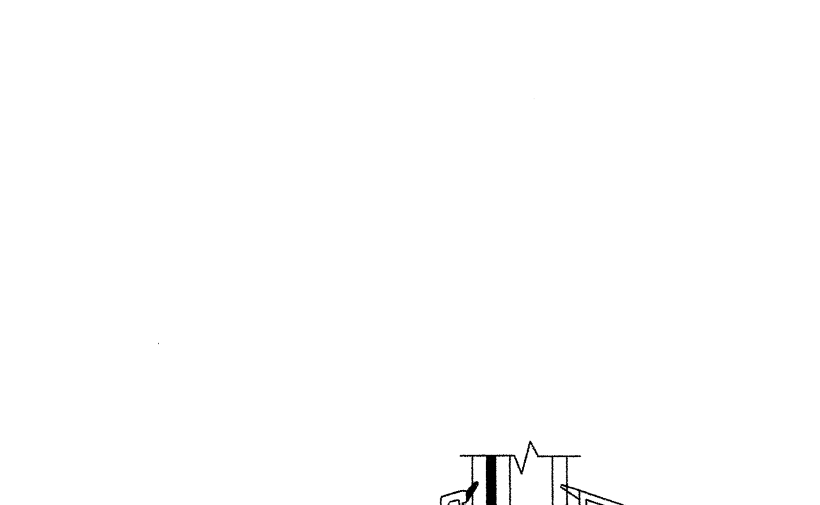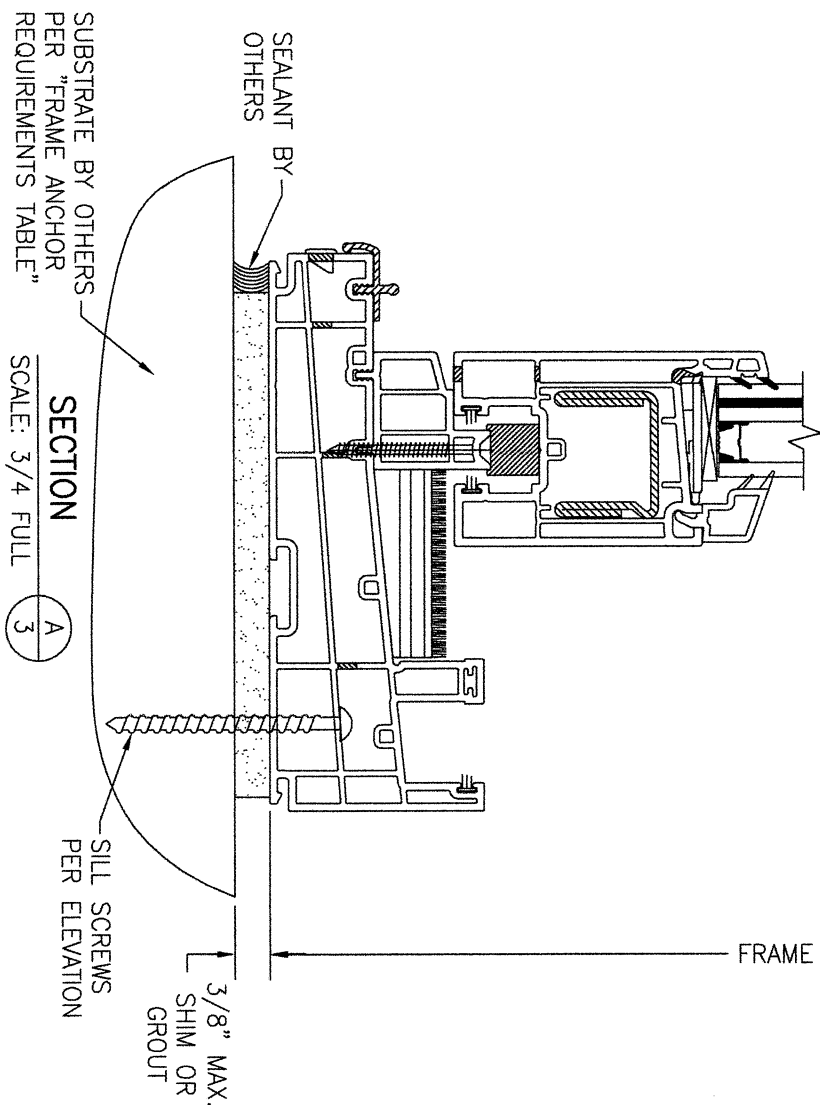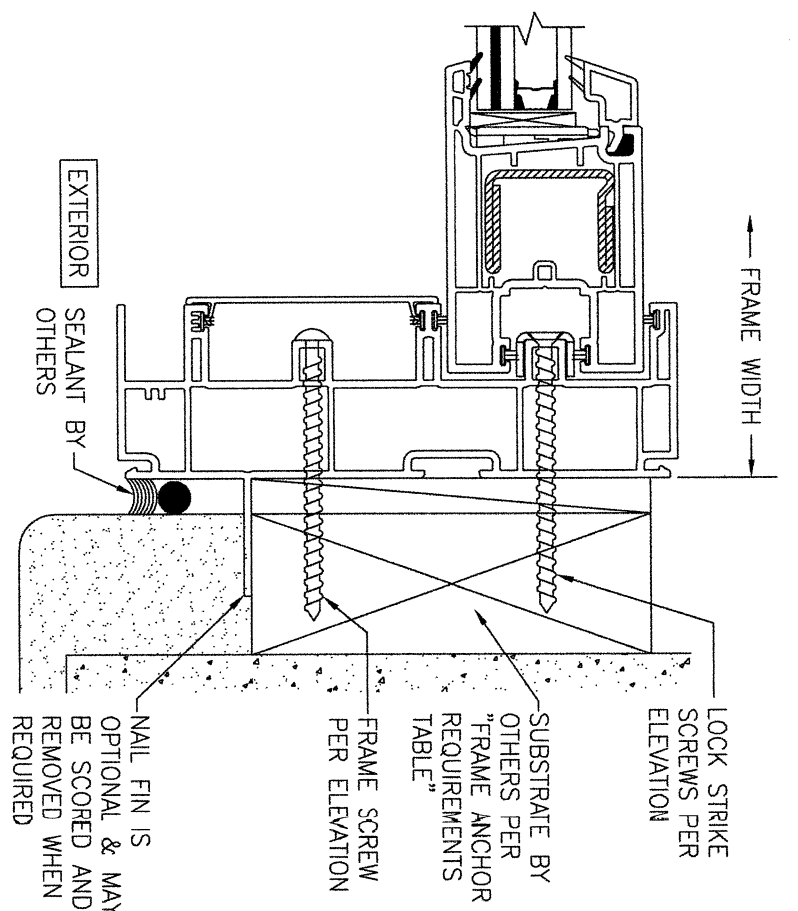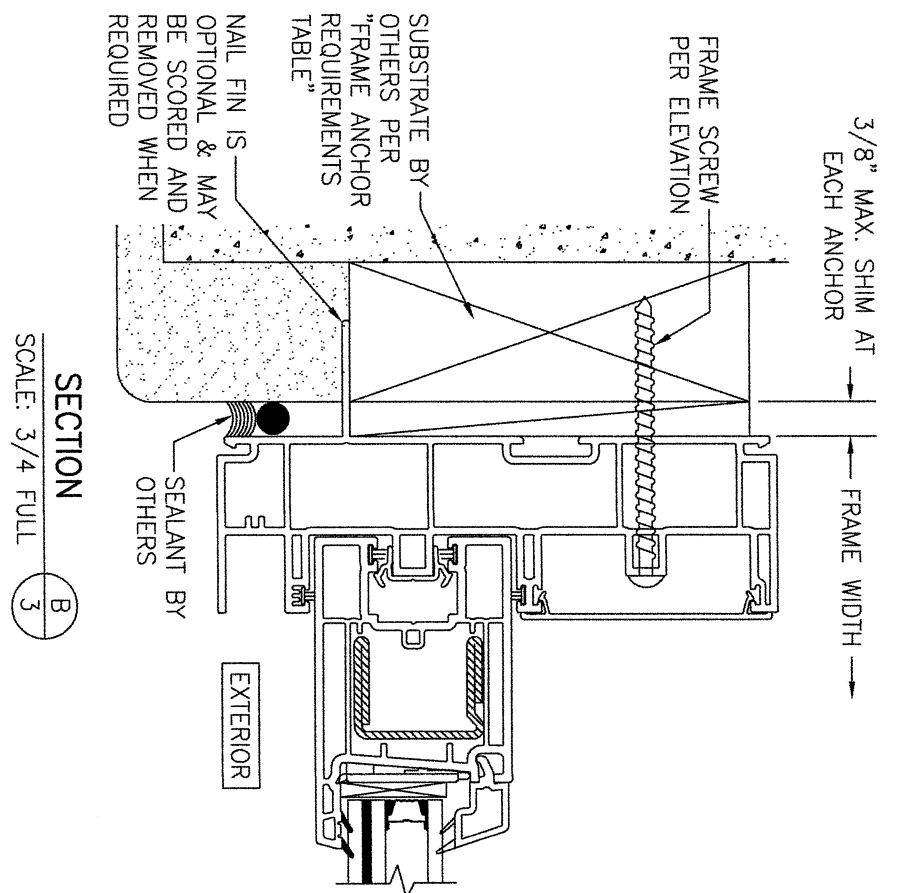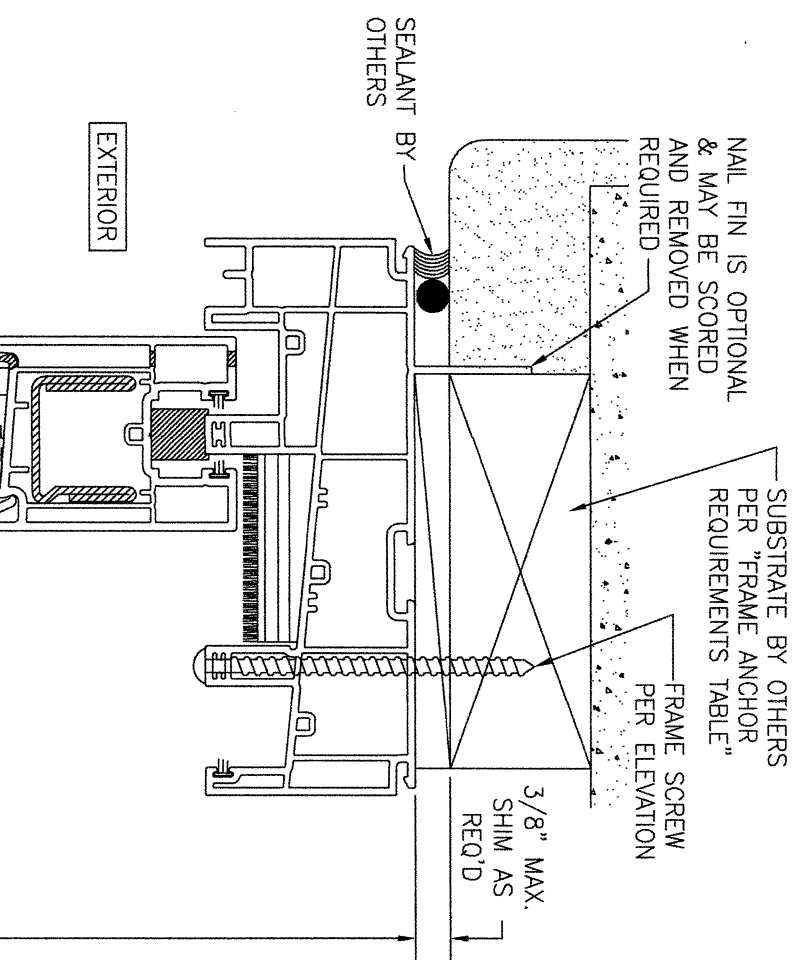

OPTIONAL DIRECT MOUNT DETAIL TO SUBSTRATE WITH SPACER
(LOCK JAMB SECTION SHOWN; HEAD, SILL & FIXED SIDE JAMB ARE INSTALLED THE SAME)

NO.	REVISION	DESCRIPTION	BY	DATE
1	2			

DRAWING TITLE
FORGENT SERIES IMPACT SLIDING PATIO DOORS

CONSULTANTS
W. W. SCHAEFER ENGINEERING & CONSULTING, P.A.
25601 AYSAN DRIVE
PUNTA GORDA, FL 33983
PHONE: 561-744-3424

MANUFACTURER
KOLBE WINDOWS & DOORS
1211 DEPOT STREET
MANAWA, WI 54949
(920) 596-2501

CERTIFICATION
WARREN W. SCHAEFER, P.E.
P.E. NO. 44135

DRAWING NO. **2007A** REV. **A**

SHEET NO. **3** OF **3**