


This document, together with the concepts and designs presented herein, as an instrument of service, is intended only for the specific purpose and client for which it was prepared. Reuse of and improper reliance on this document without written authorization and adaptation by FCP Consultants, Inc. shall be without liability to FCP Consultants, Inc.

3" RISER ROOF PANELS GALVALUME 24GA & 26GA

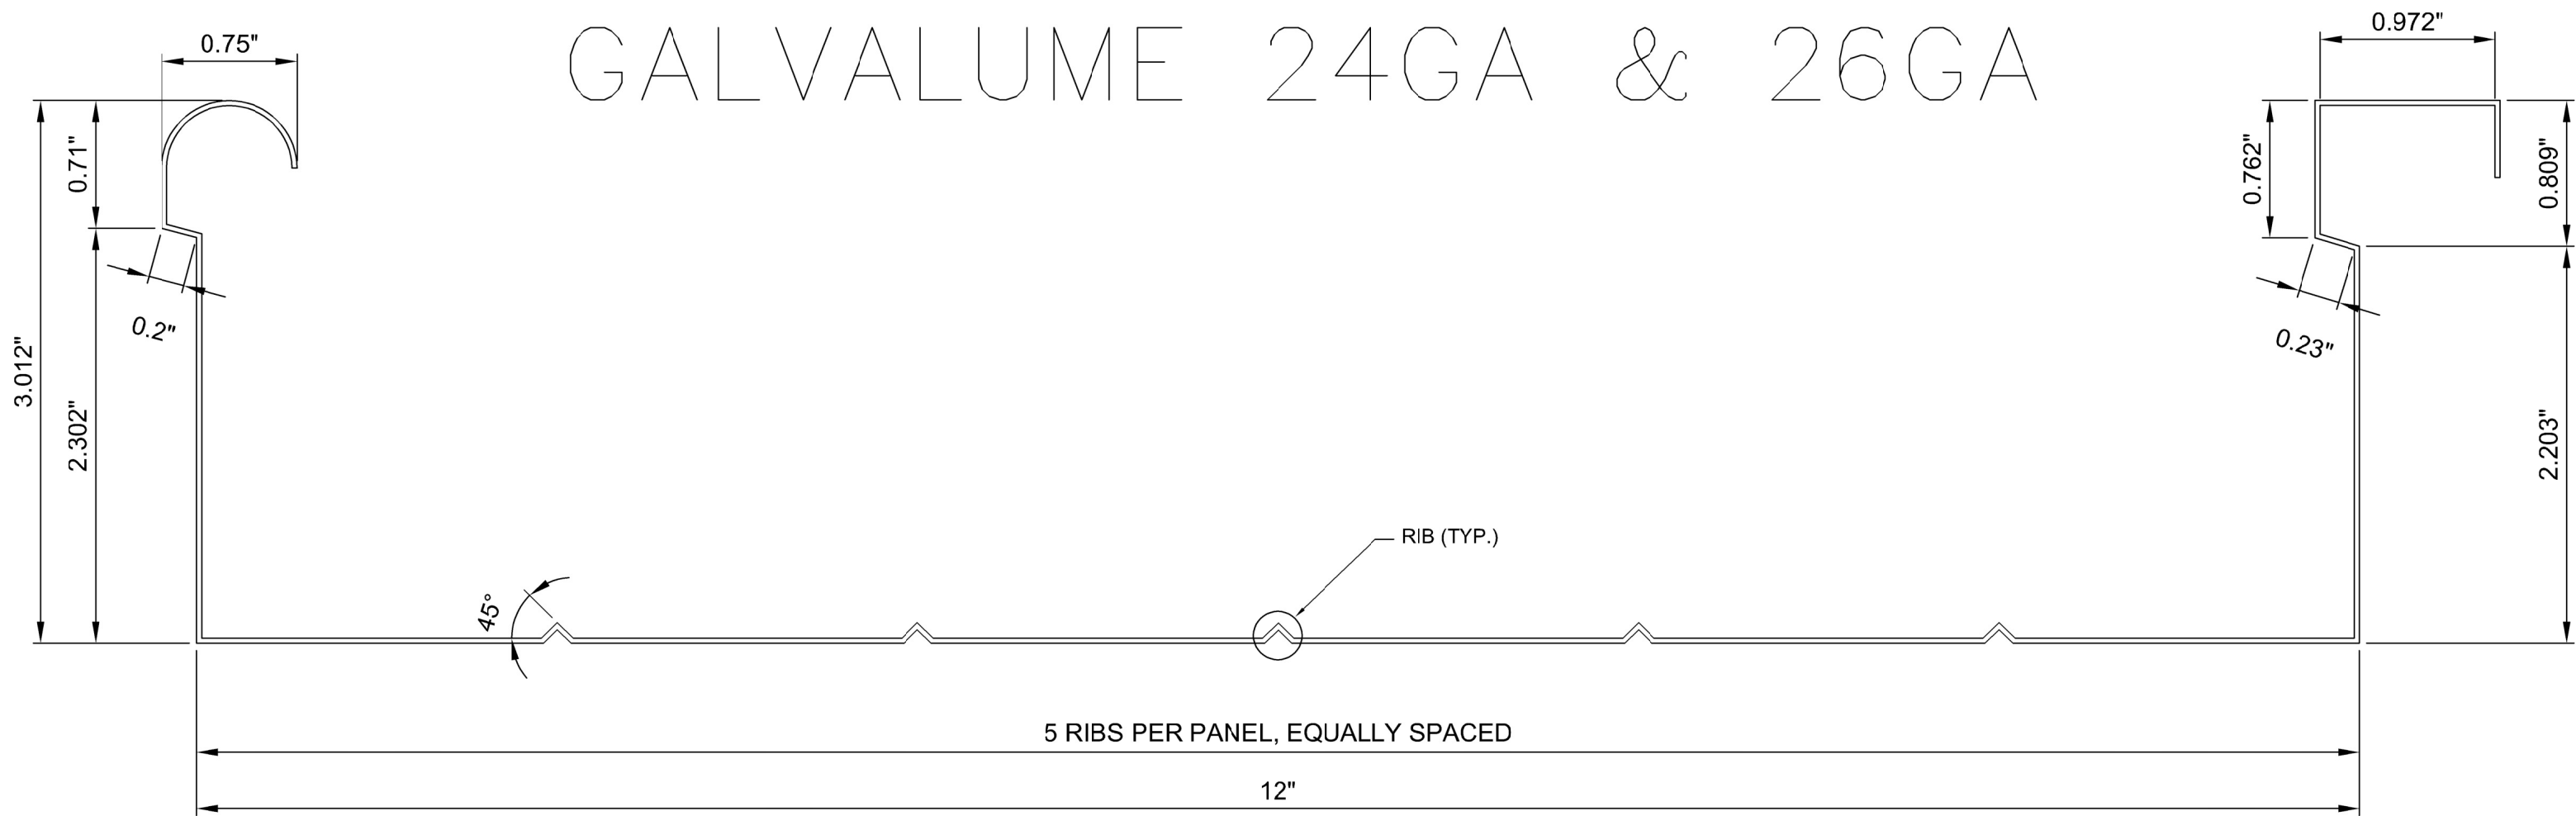

ZONE 1				
Exposure B	ASCE 7-22 Ultimate Design Pressure Span Table			5 Degree
Open Structures (Clear Wind Flow)				
Wind Speed	Design Pressure/Suction		26GA Span (ft).	24GA Span (ft).
110	18.9	16.7	16.0	17.3
120	22.4	19.9	15.1	16.3
130	26.3	23.3	14.4	15.5
140	30.5	27.1	13.7	14.7
150	35.1	31.1	13.0	14.1
160	39.9	35.4	12.5	13.5

ZONE 1				
Exposure B	ASCE 7-22 Ultimate Design Pressure Span Table			5 Degree
Open Structures (Obstructed Wind Flow) & Partially Open Structure				
Wind Speed	Design Pressure/Suction		26GA Span (ft).	24GA Span (ft).
110	9.0	19.7	15.8	17.0
120	10.7	23.5	14.9	16.1
130	12.6	27.5	14.1	15.2
140	14.6	31.9	13.5	14.5
150	16.7	36.7	12.9	13.9
160	19.1	41.7	12.3	13.3

ZONE 1				
Exposure B	ASCE 7-22 Ultimate Design Pressure Span Table			1.2 Degree
Open Structures (Clear Wind Flow)				
Wind Speed	Design Pressure/Suction		26GA Span (ft).	24GA Span (ft).
110	16.3	15.4	16.9	18.2
120	19.3	18.4	15.9	17.1
130	22.7	21.6	15.1	16.3
140	26.3	25.0	14.4	15.5
150	30.2	28.7	13.7	14.8
160	34.4	32.7	13.1	14.2

ZONE 1				
Exposure B	ASCE 7-22 Ultimate Design Pressure Span Table			1.2 Degree
Open Structures (Obstructed Wind Flow) & Partially Open Structure				
Wind Speed	Design Pressure/Suction		26GA Span (ft).	24GA Span (ft).
110	7.0	16.5	16.8	18.1
120	8.4	19.6	15.8	17.1
130	9.8	23.0	15.0	16.2
140	11.4	26.7	14.3	15.4
150	13.1	30.6	13.7	14.7
160	14.9	34.8	13.1	14.1

ZONE 1				
Exposure C	ASCE 7-22 Ultimate Design Pressure Span Table			5 Degree
Open Structures (Clear Wind Flow)				
Wind Speed	Design Pressure/Suction		26GA Span (ft).	24GA Span (ft).
110	27.9	24.7	14.1	15.2
120	33.1	29.4	13.3	14.3
130	38.9	34.5	12.6	13.6
140	45.1	40.0	12.0	12.9
150	51.8	45.9	11.5	12.3
160	58.9	52.3	11.0	11.8

ZONE 1				
Exposure C	ASCE 7-22 Ultimate Design Pressure Span Table			5 Degree
Open Structures (Obstructed Wind Flow) & Partially Open Structure				
Wind Speed	Design Pressure/Suction		26GA Span (ft).	24GA Span (ft).
110	13.3	29.1	13.9	15.0
120	15.8	34.7	13.1	14.1
130	18.6	40.7	12.4	13.4
140	21.5	47.2	11.8	12.7
150	24.7	54.2	11.3	12.2
160	28.1	61.6	10.8	11.7

ZONE 1				
Exposure C	ASCE 7-22 Ultimate Design Pressure Span Table			1.2 Degree
Open Structures (Clear Wind Flow)				
Wind Speed	Design Pressure/Suction		26GA Span (ft).	24GA Span (ft).
110	24.0	22.8	14.8	16.0
120	28.6	27.1	14.0	15.1
130	33.6	31.8	13.2	14.3
140	38.9	36.9	12.6	13.6
150	44.7	42.4	12.0	13.0
160	50.8	48.2	11.5	12.4

ZONE 1				
Exposure C	ASCE 7-22 Ultimate Design Pressure Span Table			1.2 Degree
Open Structures (Obstructed Wind Flow) & Partially Open Structure				
Wind Speed	Design Pressure/Suction		26GA Span (ft).	24GA Span (ft).
110	10.4	24.3	14.7	15.9
120	12.4	28.9	13.9	15.0
130	14.5	34.0	13.2	14.2
140	16.9	39.4	12.6	13.5
150	19.4	45.2	12.0	12.9
160	22.0	51.5	11.5	12.4

PRODUCT APPROVAL DETAILS:

BLDG CODE: 2026 FLORIDA BUILDING CODE 9TH EDITION

HVHZ: NOT FOR USE IN HVHZ

SECTION 1504.3.1 IS NOT INCLUDED IN THE SCOPE OF THIS EVALUATION. ALL FASTENERS WITHIN 3,000 FEET OF THE COASTLINE SHALL MEET THE CORROSION RESISTANCE REQUIREMENTS OF SECTION 1711.

LIMITS OF USE: FOR PATIO USE ONLY, NON HABITABLE STRUCTURES.

- CARPORTS
- PATIO COVERS
- SUNROOMS
- SCREEN ENCLOSURES
- CANOPIES
- OTHER MINOR SIMILAR STRUCTURES

NOTES:

- DESIGN PRESSURES UTILIZED IN THIS DOCUMENT HAVE BEEN CALCULATED PER THE REQUIREMENTS OF THE 2026 FLORIDA BUILDING CODE 9TH EDITION, SECTIONS 1504.3.1.1 AND 1711 AND THE ASCE/SEI 7-22.
- THE ALLOWABLE SPAN TABLES HAVE BEEN DERIVED USING THE ALLOWABLE STRESS DESIGN METHODOLOGY AND THE APPLICABLE ALLOWABLE STRESS DESIGN LOAD COMBINATIONS PER SECTION 1605.2.
- CONTACT THIS ENGINEER FOR DEVIATIONS FROM THE SPAN TABLES FOR SITE SPECIFIC CONDITIONS SUCH AS MULTIPLE CONTINUOUS SPAN AND OTHER SUPPORT CONDITIONS. SPAN SCHEDULE SHOW MAXIMUM ROOF PANEL BETWEEN SUPPORTS. MAX. SPAN DEFLECTION LIMIT L/60.
- MEAN ROOF HEIGHT OF STRUCTURE SHALL NOT EXCEED 15 FEET ABOVE GRADE. SPAN TABLES FOR OPEN STRUCTURES BASED 5' MAX. ROOF SLOPE. SPAN TABLES FOR ENCLOSED STRUCTURES BASED ON 27' MAX. ROOF SLOPE.
- THIS SPECIFICATION HAS BEEN DESIGNED AND SHALL BE FABRICATED IN ACCORDANCE WITH THE REQUIREMENTS OF THE 2026 FLORIDA BUILDING CODE - 9TH EDITION, SECTIONS 1504.3.1.1 AND 1711 FOR USE ONLY OUTSIDE OF THE HIGH VELOCITY HURRICANE ZONE.
- GALVALUME ROOF PANEL 26GA AND 24GA STANDARD.
- CONTRACTOR SHALL INVESTIGATE AND CONFORM TO ALL LOCAL BUILDING CODE AMENDMENTS WHICH MAY APPLY. THE 10 PSF LIVE LOAD TABLES MAY ONLY BE USED WITH THE APPROVAL OF THE LOCAL JURISDICTION HAVING AUTHORITY. DESIGN CRITERIA BEYOND THAT STATED HEREIN MAY REQUIRE ADDITIONAL SITE-SPECIFIC ENGINEERING.
- PANEL STRUCTURAL PROPERTIES DERIVED FROM AUTO-CAD MASS PROPERTIES.
- THIS SYSTEM IS NOT APPROVED FOR IMPACT RESISTANCE FROM LARGE OR SMALL DEBRIS.
- THIS SYSTEM SHALL BE CONFINED TO NON HABITABLE LIVING AREAS.
- PRODUCT TEST REPORT FOR 26 AND 24 GAUGE ROLLED FORMED GALVALUME ROOF PANEL, TEST REPORT E9946.01-401-44, OCT 2, 2015. ASTM E330/E330M-14. ARCHITECTURAL TESTING INC. AN INTERTEK COMPANY, 2250 MASSARO BLVD., TAMPA, FL 33619
- SEPARATE SITE-SPECIFIC ENGINEERING SHALL BE REQUIRED IN ORDER TO DEVIATE FROM LOADS, DEFLECTIONS, OR SPANS CONTAINED HEREIN. LINEAR INTERPOLATION OF THE OF THE ALLOWABLE SPAN TABLES LISTED HEREIN SHALL NOT BE ALLOWED. CONTACT THIS ENGINEER FOR ALTERNATE SPAN CALCULATIONS AS MAY BE REQUIRED.
- THE SINGLE-SPAN ANALYSIS IS PRESENTED HERE AS THIS IS THE TYPICAL CRITICAL CONDITION. MULTIPLE SPANS WITH INTERMEDIATE CARRY BEAMS CAN PRODUCE BETTER SPANS CONTACT THIS ENGINEER FOR ALTERNATE SPAN CALCULATIONS AS MAY BE REQUIRED.
- THE CONTRACTOR SHALL CAREFULLY CONSIDER POSSIBLE ADDITIONAL IMPOSED LOADS ON THE ROOF SYSTEM. IF SUCH LOADS EXIST, APPROPRIATE REDUCTIONS IN SPANS SHALL BE ANALYZED BY A LICENSED PROFESSIONAL ENGINEER.
- FABRICATION SHALL BE IN ACCORDANCE WITH APPROVED FABRICATION METHODS BY ALUMFLO, INC AT THEIR ALUMFLO, INC FACILITY. USE OF THESE SDPAN AND LOAD TABLES WITH OTHER MANUFACTURERS OF SIMILAR PRODUCTS IS SPECIFICALLY PROHIBITED.
- ALL FASTENERS TO BE #12 OR LARGER, SAE GRADE 5 OF BETTER UNLESS OTHERWISE SPECIFIED. FASTENERS SHALL BE PLATED OR COATED WITH CORROSION RESISTANT MATERIAL AND SHALL COMPLY WITH ANY APPLICABLE FEDERAL, STATE OR LOCAL CODES, AND 2026 FLORIDA BUILDING CODE 9TH EDITION, SECTION 1711.
- CONCRETE ANCHORS NOTED HEREIN SHALL BE EMBEDDED INTO UNCRACKED CONCRETE SPANS INSTALL ALL CONCRETE ANCHORS PER MANUFACTURERS RECOMMENDATIONS.
- THE CONTRACTOR IS RESPONSIBLE FOR INSULATING THE MEMBERS OF THIS SYSTEM FOR DISSIMILAR METALS TO PREVENT ELECTROLYSIS.
- THE CONTRACTOR IS RESPONSIBLE FOR WEATHER PROOFING MATERIALS AND INSTALLATION SUCH AS FLASHING, CAULKING, ETC.
- EXCEPT AS EXPRESSLY PROVIDED HEREIN, NO ADDITIONAL CERTIFICATIONS OR AFFIRMATIONS ARE INTENDED.
- ALTERATIONS ADDITIONS OR OTHER MARKINGS TO THIS DOCUMENT IS NOT PERMITTED AND INVALIDATE THIS CERTIFICATION.
- THIS SYSTEM IS VALIDATED FOR THE STRUCTURAL DESIGN AS SHOWN ONLY.
- USE OF THIS SPECIFICATION BY CONTRACTOR, et al INDEMNIFIES & AND HOLDS HARMLESS THE ENGINEER SIGNING AND SEALING THIS PLAN FOR ALL COSTS & DAMAGES INCLUDING LEGAL FEES, APPELLATE FEES, COURTS COSTS -OR OTHER COSTS RESULTING FROM MATERIAL FABRICATION, SYSTEM ERECTION, & CONSTRUCTION PRACTICES BEYOND THAT WHICH IS CALLED FOR BY FEDERAL, STATE AND LOCAL CODES, AS WELL AS FROM DEVIATIONS FROM THIS SPECIFICATION.
- VERIFICATION OF THE STRUCTURAL INTEGRITY / CAPACITY OF THE SUPPORTING HOST STRUCTURE AND SUPPORT FRAMING ELEMENTS ARE. THE RESPONSIBILITY OF THE SITE SPECIFIC DESIGN PROFESSIONAL.
- THESE DESIGN SPAN TABLES ARE APPLICABLE TO PATIO COVERS, SCREEN ROOMS AND CARPORTS ATTACHED (OR SUPPORTED BY FOUR WALL CONSTRUCTION) TO THE BUILDING ENVELOPE OF THE MAIN HOST STRUCTURE.
- CALCULATION WAS PERFORMED BASED ON THE DEFLECTION ONLY, NOT MOMENT OR ANY OTHER FACTORS.

REVISIONS		
No.	DATE	DESCRIPTION
A	09/30/26	PERMIT SET

3" GALVALUME RISER
ROOF PANELS

STEEL PANEL
DETAILS SHEET
(ZONE 1)

FREDERIC P. CARRIE P.E., S.L., LEED AP BD+C
FLORIDA LICENSE #0791 FLORIDA SI. LICENSE #107860
DATE: 10/21/2022
DESIGNED BY: FPC CONSULTANTS, LLC
CHECKED BY: FPC CONSULTANTS, LLC
APPROVED BY: FPC CONSULTANTS, LLC
PROJECT: 2026 FLORIDA BUILDING CODE 9TH EDITION

FCPC CONSULTANTS, LLC
CONSULTING ENGINEERS

13580 SW 135th Terrace
Miami, FL 33186
Ph: (305) 427-3784
fcpc@fcpc.com

Design By	FC
Drawn By	CB
Checked By	FC
Scale	AS NOTED
Date	09-30-2026
Calculation No.	-

SHEET NUMBER
S-1.1



Digitally signed
by Frederic P
Carrie

Date:
2026.10.01
12:49:15 -04'00'