


TUBULAR SKYLIGHT - LOW STANDARD MOUNT

0.119" LEXAN DOME SKYLIGHT WITH 0.020" REFLECTIVE ALUMINUM TUBE
INSTALLED ON 1/2" (MIN) CDX PLYWOOD DECK.

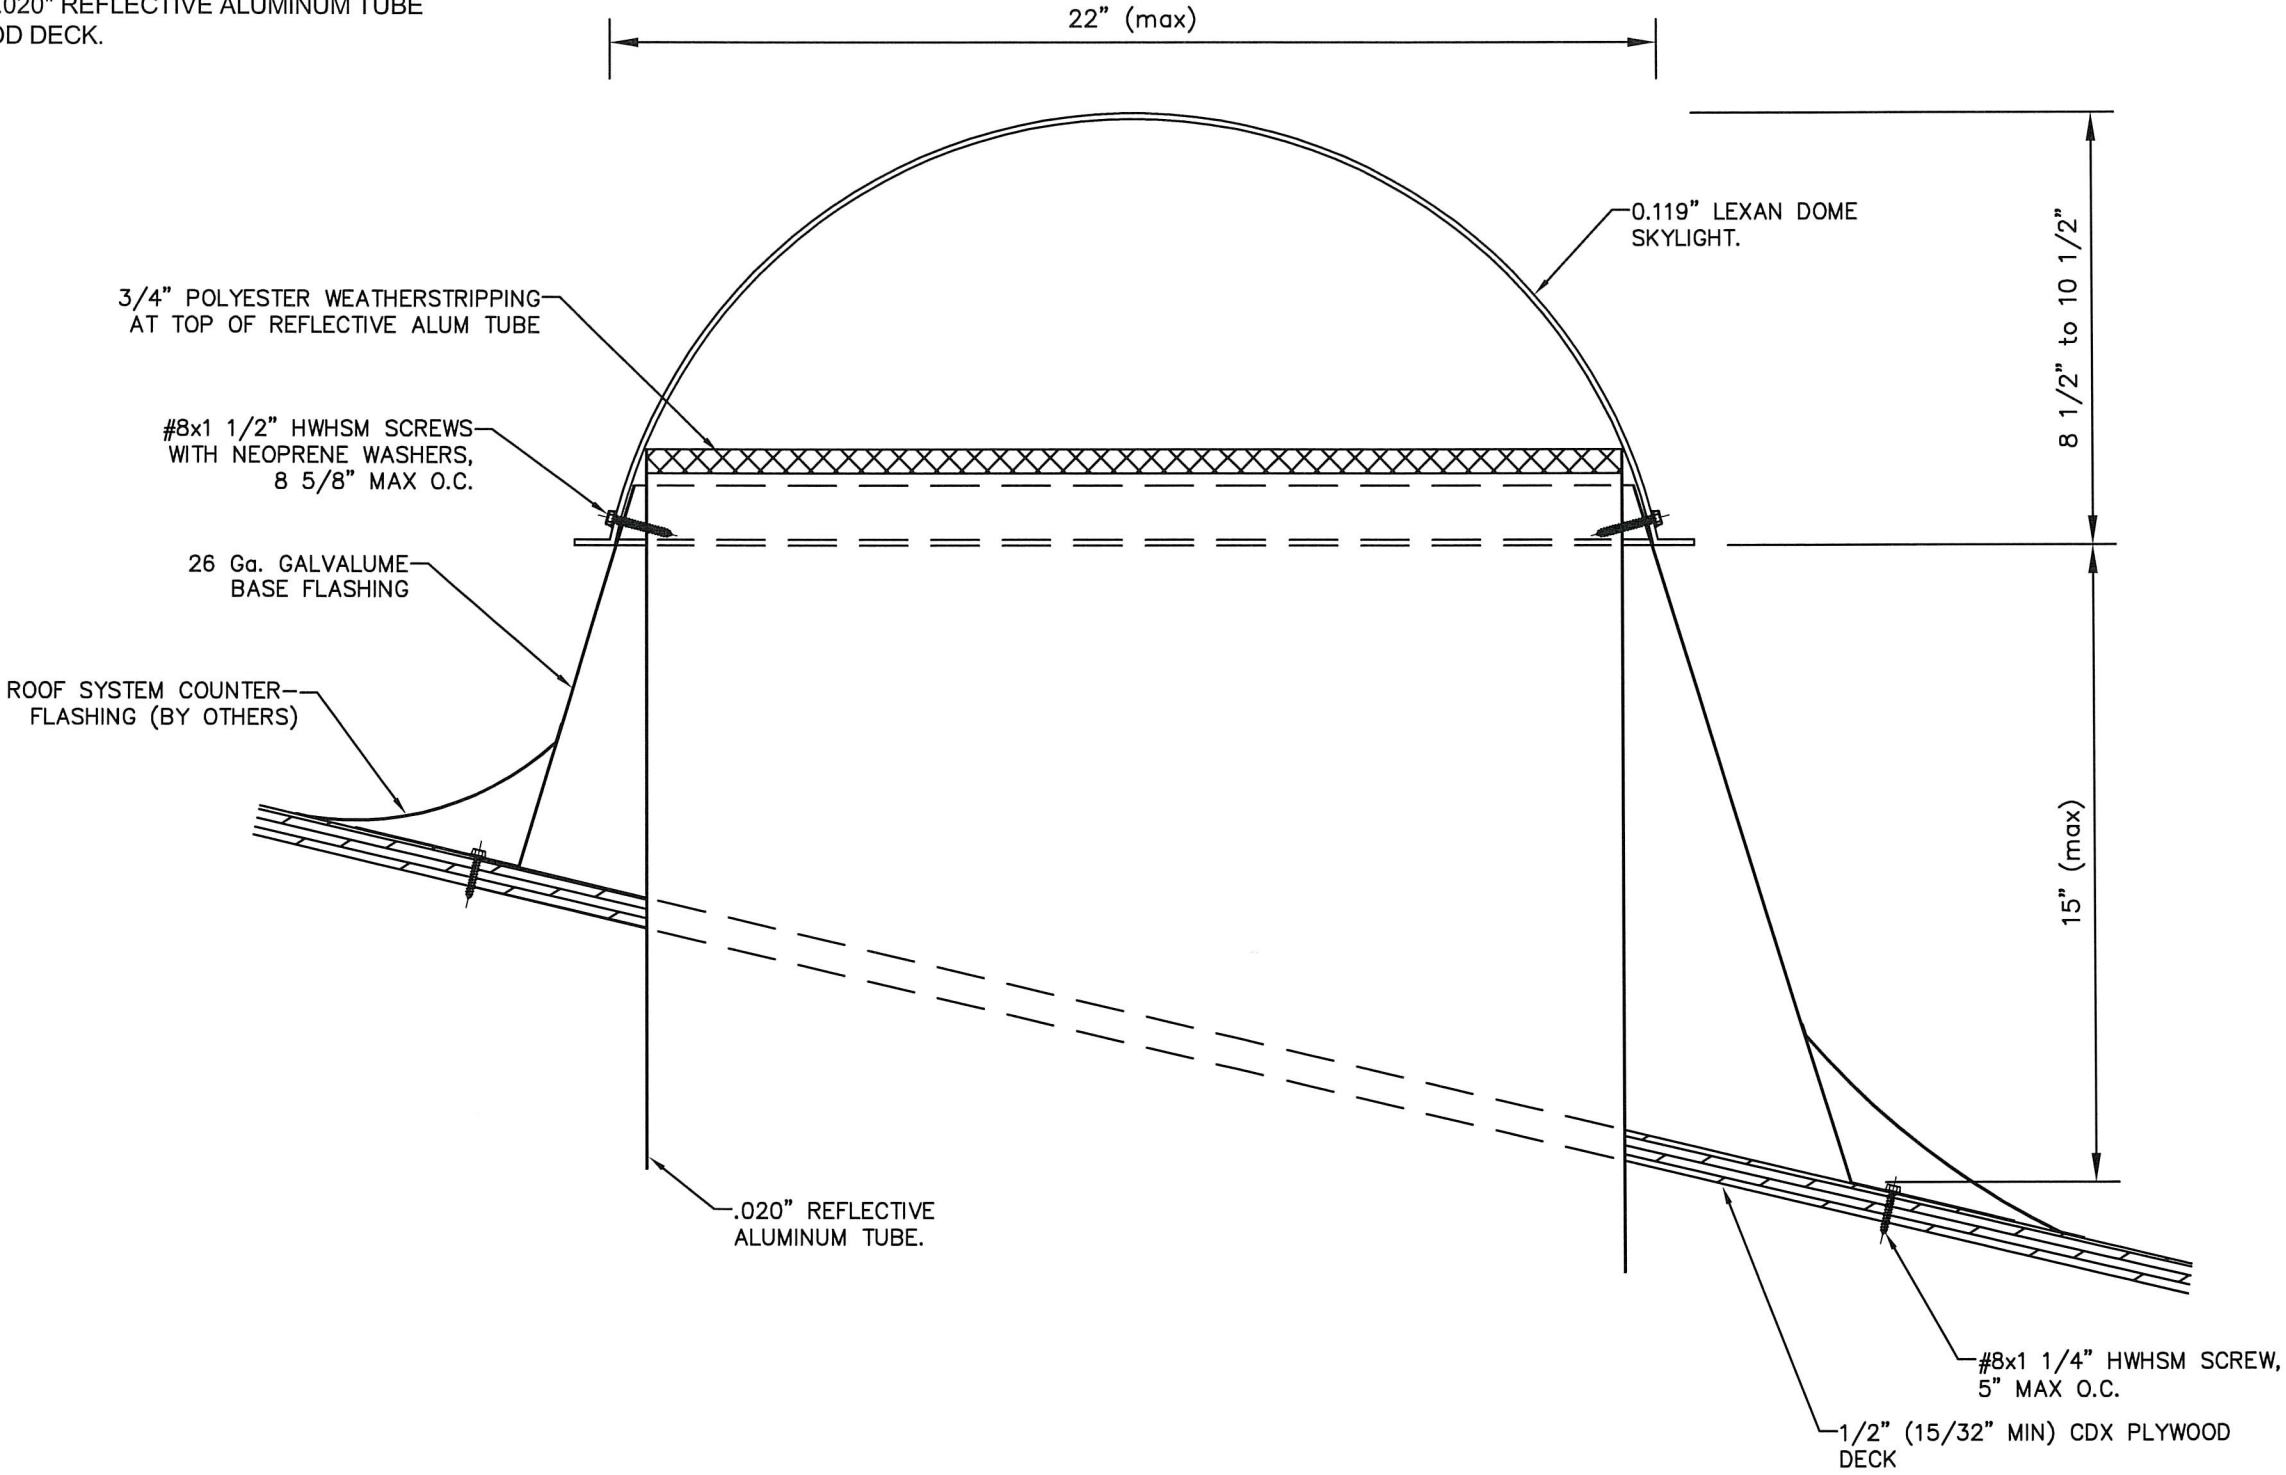

GENERAL NOTES:

- 1. THIS PRODUCT HAS BEEN TESTED PER AAMA/WDMA/CSA 101/IS2/A440-08. IT MEETS ALL OF THE REQUIREMENTS OF THE 7TH EDITION (2020) FLORIDA BUILDING CODE FOR USE OUTSIDE OF THE HVHZ.
- 2. THIS PRODUCT HAS NOT BEEN TESTED FOR IMPACT RESISTANCE. IMPACT RESISTANT PROTECTIVE DEVICES ARE REQUIRED IN WINDBORNE DEBRIS REGIONS.
- 3. MAX. DESIGN PRESSURES ARE +80.7 / -180.4 PSF.
- 4. ROOF DECK DESIGN IS BY OTHERS AND MUST BE DESIGNED AND INSTALLED PER FBC REQUIREMENTS TO SAFELY TRANSFER THE LOADS FROM THIS SYSTEM TO THE BUILDING STRUCTURE.
- 5. FIRE RATINGS OR FIRE RESISTANCE IS NOT A PART OF THIS REVIEW.
- 6. THE 4/3 INCREASE IN ALLOWABLE STRESS FOR SHORT-TERM LOADING HAS NOT BEEN USED IN THE DESIGN OF THIS SYSTEM. THE 1.6 Cd FACTOR HAS BEEN USED IN THE ANALYSIS OF WOOD SCREWS ONLY.
- 7. DISSIMILAR MATERIALS THAT COME INTO CONTACT SHALL BE PROTECTED TO PREVENT GALVANIC REACTIONS IN ACCORDANCE WITH FBC CHAPTERS 20 AND 23.

DESIGN PRESSURE
+80.7 / -180.4 psf

10/18/21

DATE

1ST SUBMITTAL

PRINTS ISSUED FOR REV.#

SCOTT WOLTERS
FL PE# 62354

WOLTERS ENGINEERING
(COA# 27194)
15211 97TH ROAD N
WEST PALM BEACH, FL 33412
(561) 225-1962

TUBULAR SKYLIGHT, INC.



www.tubular-skylight.com
EMAIL: info@tubular-skylight.com
FAX: (941) 342-8844

753 CATTLEMEN RD
SARASOTA, FL 34323
PH: (941) 378-8823


DWG: TS-LSM
SHEET: 1/2

TUBULAR SKYLIGHT - LOW STANDARD MOUNT


0.119" LEXAN DOME SKYLIGHT WITH 0.020" REFLECTIVE ALUMINUM TUBE
INSTALLED ON 5/8" (MIN) CDX PLYWOOD DECK.

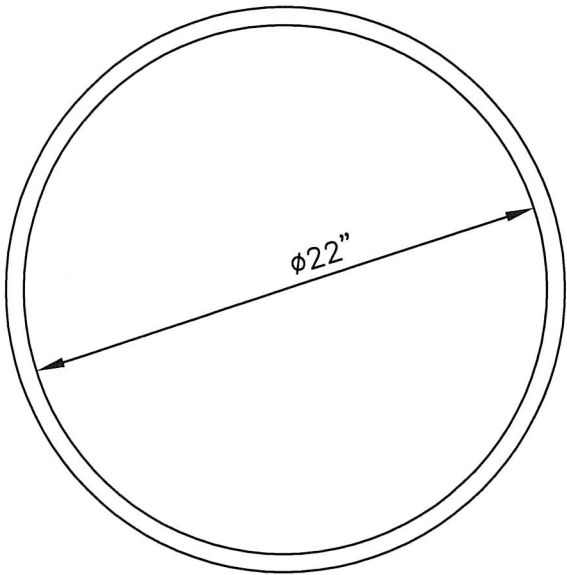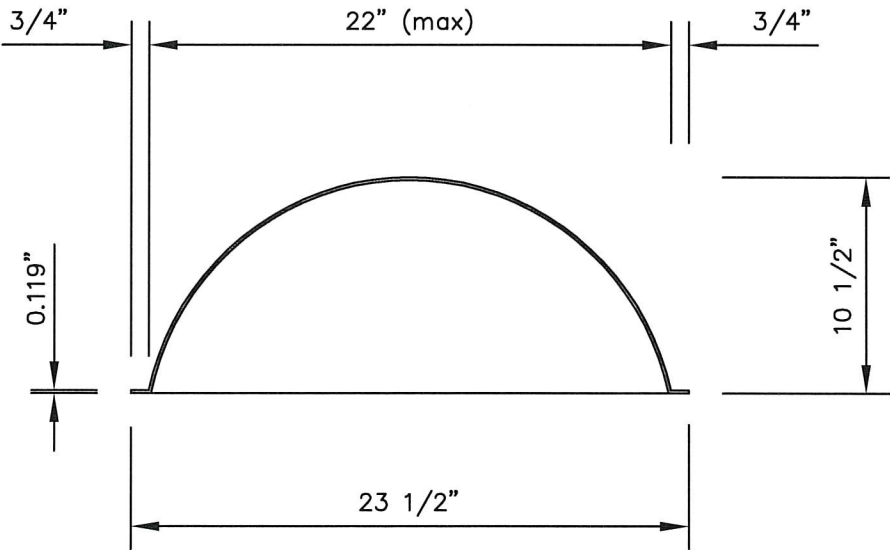

0.119" LEXAN DOME SKYLIGHT

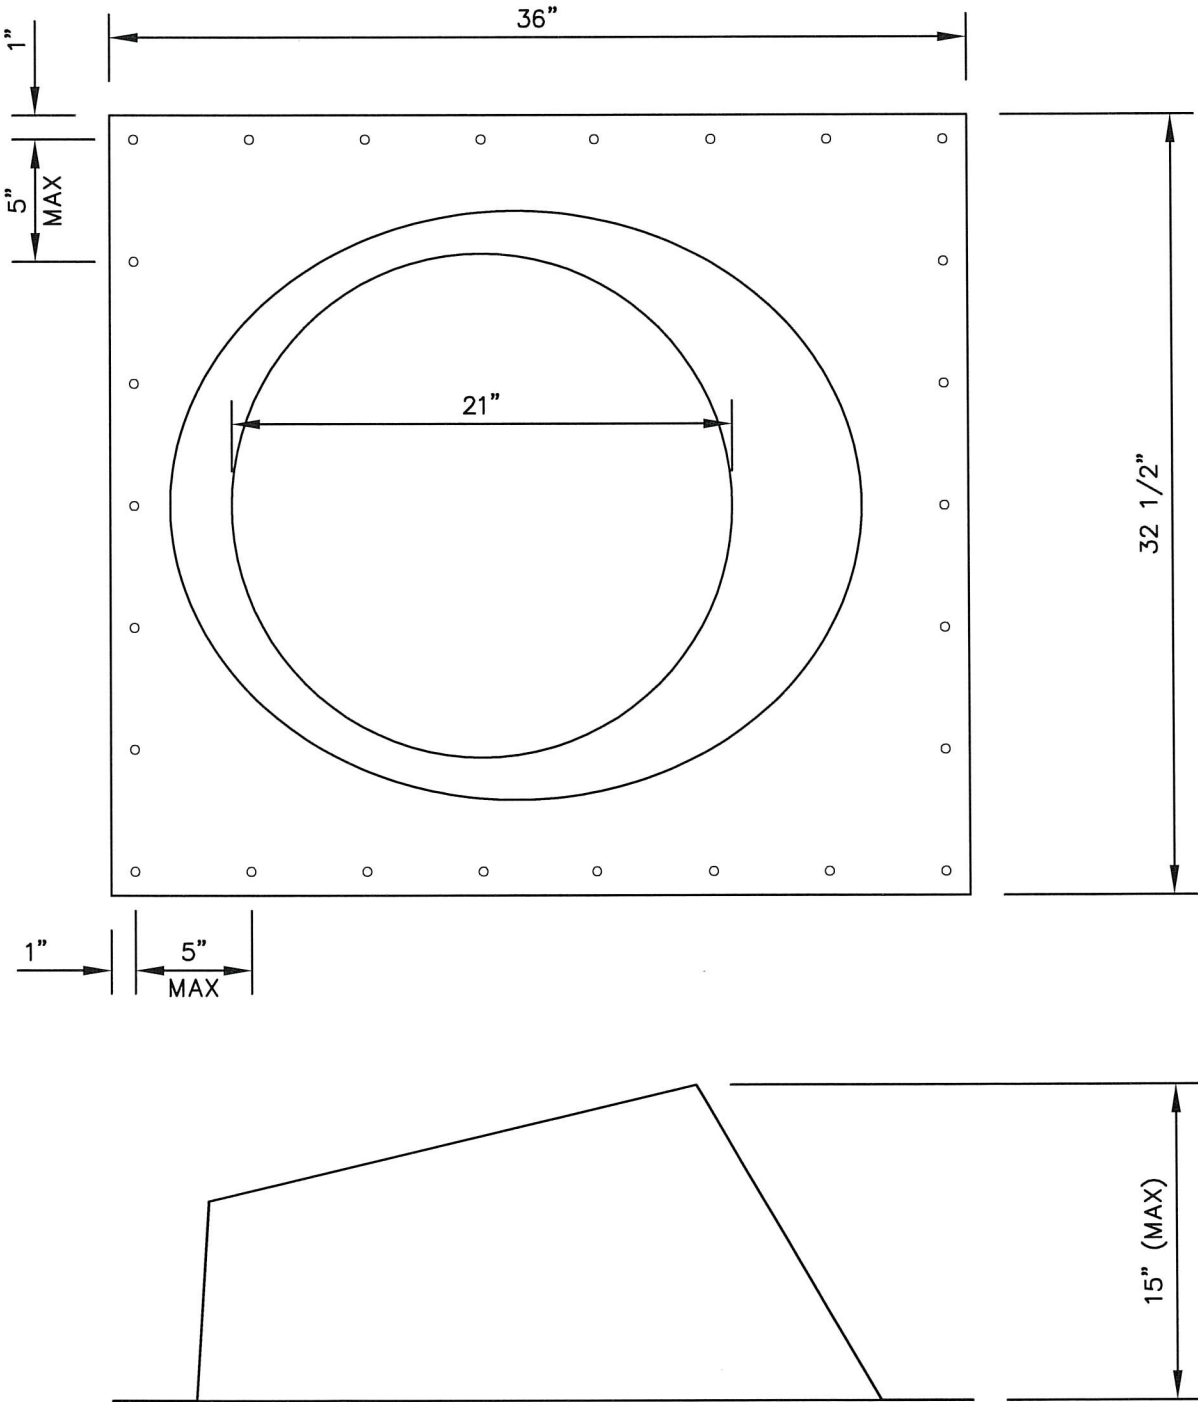

26 GA. GALVALUME BASE FLASHING

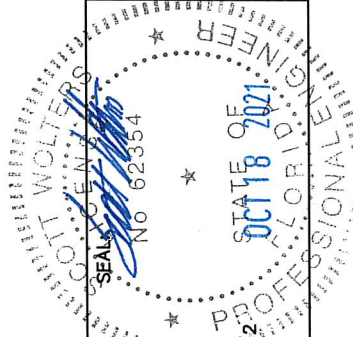

TUBULAR SKYLIGHT, INC.

753 CATTLEMEN RD
SARASOTA, FL 34323
PH: (941) 378-8823

www.tubular-skylight.com
EMAIL: info@tubular-skylight.com
FAX: (941) 342-8844



DWG: TS-LSM
SHEET: 2/2

SCOTT WOLTERS
FL PE# 62354

WOLTERS ENGINEERING
(COA# 27194)
15211 97TH ROAD N
WEST PALM BEACH, FL 33412
(561) 225-1982

DATE	REV.#	PRINTS ISSUED FOR
10/18/21	1	1ST SUBMITTAL