

c:\Users\kylanwata\building drops, inc\building drops landing - common\projects\2026 code change projects\sierra pacific windows\cc-26-6120 - 2026 code change\dwgs\1723010\spw007.dwg 8/16/2026 9:34 PM

INSTALLATION NOTES:

1. ONE (1) INSTALLATION ANCHOR IS REQUIRED AT EACH ANCHOR LOCATION SHOWN FOR NAIL FIN INSTALLATION. TWO (2) INSTALLATION ANCHORS ARE REQUIRED AT EACH ANCHOR LOCATION SHOWN FOR STRAP INSTALLATION.
2. THE NUMBER OF INSTALLATION ANCHORS DEPICTED IS THE MINIMUM NUMBER OF ANCHORS TO BE USED FOR PRODUCT INSTALLATION OF THE MAXIMUM SIZE LISTED.
3. INSTALL INDIVIDUAL INSTALLATION ANCHORS WITHIN A TOLERANCE OF ±1/2 INCH THE DEPICTED LOCATION & SPACING IN THE ANCHOR LAYOUT DETAILS (I.E., WITHOUT CONSIDERATION OF TOLERANCES). TOLERANCES ARE NOT CUMULATIVE FROM ONE INSTALLATION ANCHOR TO THE NEXT.
4. SHIM AS REQUIRED AT EACH INSTALLATION ANCHOR WITH LOAD BEARING SHIM(S). MAXIMUM ALLOWABLE SHIM STACK TO BE 1/4 INCH. SHIM WHERE SPACE OF 1/16 INCH OR GREATER OCCURS. SHIM(S) SHALL BE CONSTRUCTED OF HIGH DENSITY PLASTIC OR BETTER.
5. **FIN INSTALLATION:** FOR INSTALLATION INTO WOOD FRAMING USE #8 WOOD SCREWS OF SUFFICIENT LENGTH TO ACHIEVE 1-1/2 INCH MINIMUM EMBEDMENT INTO WOOD SUBSTRATE. ANCHORS SHALL BE PLACED SUCH THAT A MINIMUM EDGE DISTANCE OF 3/8" IS ACHIEVED.
6. **STRAP INSTALLATION:** FOR INSTALLATION INTO WOOD FRAMING USE TWO (2) #8 WOOD SCREWS OF SUFFICIENT LENGTH TO ACHIEVE 1-1/2 INCH MINIMUM EMBEDMENT INTO WOOD SUBSTRATE. ANCHORS SHALL BE PLACED SUCH THAT A MINIMUM EDGE DISTANCE OF 3/4" AND A MINIMUM SPACING OF 1" BETWEEN ANCHORS IS ACHIEVED.
7. **THROUGH FRAME INSTALLATION:** FOR INSTALLATION INTO WOOD FRAMING USE #10 WOOD SCREWS OF SUFFICIENT LENGTH TO ACHIEVE 1-1/2 INCH MINIMUM EMBEDMENT INTO WOOD SUBSTRATE. ANCHORS SHALL BE PLACED SUCH THAT A MINIMUM EDGE DISTANCE OF 3/4" IS ACHIEVED.
8. **FIN INSTALLATION:** FOR INSTALLATION INTO METAL STUD USE #8 GRADE 5 SELF-DRILLING OR SELF-TAPPING PH OR HWH SCREWS, OF SUFFICIENT LENGTH TO ACHIEVE A MINIMUM OF 3 THREADS PENETRATION BEYOND METAL WALL. ANCHORS SHALL BE PLACED SUCH THAT A MINIMUM EDGE DISTANCE OF 3/8" IS ACHIEVED.
9. **STRAP INSTALLATION:** FOR INSTALLATION INTO METAL STUD USE TWO (2) #8 GRADE 5 SELF-DRILLING OR SELF-TAPPING PH OR HWH SCREWS, OF SUFFICIENT LENGTH TO ACHIEVE A MINIMUM OF 3 THREADS PENETRATION BEYOND METAL WALL. ANCHORS SHALL BE PLACED SUCH THAT A MINIMUM EDGE DISTANCE OF 3/4" AND A MINIMUM SPACING OF 1" BETWEEN ANCHORS IS ACHIEVED.
10. **THROUGH FRAME INSTALLATION:** FOR INSTALLATION INTO METAL STUD USE #10 GRADE 5 SELF-DRILLING OR SELF-TAPPING PH OR HWH SCREWS, OF SUFFICIENT LENGTH TO ACHIEVE A MINIMUM OF 3 THREADS PENETRATION BEYOND METAL WALL. ANCHORS SHALL BE PLACED SUCH THAT A MINIMUM EDGE DISTANCE OF 3/4" IS ACHIEVED.
11. **THROUGH FRAME INSTALLATION:** FOR INSTALLATION THROUGH 1X BUCK TO CONCRETE/MASONRY OR DIRECTLY INTO CONCRETE/MASONRY, USE (2 FOR STRAP INSTALLATION) 3/16 INCH ITW TAPCONS OF SUFFICIENT LENGTH TO ACHIEVE 1 1/4 INCH MINIMUM EMBEDMENT.
12. MINIMUM EMBEDMENT AND EDGE DISTANCE EXCLUDE WALL FINISHES, INCLUDING BUT NOT LIMITED TO STUCCO, FOAM, BRICK VENEER, AND SIDING.
13. INSTALLATION ANCHORS AND ASSOCIATED HARDWARE MUST BE MADE OF CORROSION RESISTANT MATERIAL OR HAVE A CORROSION RESISTANT COATING:

• FASTENERS USED WITHIN 3,000 FEET OF A SALTWATER COASTLINE AND INSTALLED IN ENCLOSED SPACES SHALL BE GALVANIZED IN ACCORDANCE WITH SECTION 1711.1.1 (E.G., ASTM A153 CLASS D, ASTM A641 CLASS 3S, OR EQUIVALENT CORROSION RESISTANCE).

• CONNECTORS AND METAL PLATES USED WITHIN 3,000 FEET OF A SALTWATER COASTLINE SHALL BE STANDARD GALVANIZED IN ACCORDANCE WITH SECTION 1711.1.2 (E.G., ASTM A653 G90, ASTM A123, OR PROTECTIVE COATING PER TPI 1).
14. INSTALLATION ANCHORS SHALL BE INSTALLED IN ACCORDANCE WITH ANCHOR MANUFACTURER'S INSTALLATION INSTRUCTIONS, AND ANCHORS SHALL NOT BE USED IN SUBSTRATES WITH STRENGTHS LESS THAN THE MINIMUM STRENGTH SPECIFIED BY THE ANCHOR MANUFACTURER.

15. INSTALLATION ANCHOR CAPACITIES FOR PRODUCTS HEREIN ARE BASED ON SUBSTRATE MATERIALS WITH THE FOLLOWING PROPERTIES:

A. WOOD - MINIMUM SPECIFIC GRAVITY OF 0.55.

B. CONCRETE -MINIMUM COMPRESSIVE STRENGTH OF 3000 PSI.

C. GROUT-FILLED CMU-UNIT STRENGTH CONFORMS TO ASTM C-90 WITH MINIMUM COMPRESSIVE STRENGTH OF 200 PSI AND GROUT CONFORMS TO ASTM C-476, MINIMUM GROUT COMPRESSIVE STRENGTH OF 2000 PSI.

D. D. HOLLOW BLOCK CMU-UNIT STRENGTH CONFORMS TO ASTM C-90 WITH MINIMUM COMPRESSIVE STRENGTH 2000 PSI.STEEL - MINIMUM YIELD STRENGTH OF 33 KSI. MINIMUM WALL THICKNESS OF 35.9 MIL (0.0478" or 18 GAUGE).

E. ALUMINUM - MINIMUM ALLOY 6063-T5. MINIMUM WALL THICKNESS OF 1/8".

GENERAL NOTES:

1. THE PRODUCT SHOWN HEREIN IS DESIGNED AND MANUFACTURED TO COMPLY WITH THE CURRENT EDITION FLORIDA BUILDING CODE (FBC), EXCLUDING HVHZ AND HAS BEEN EVALUATED ACCORDING TO THE FOLLOWING:

• AAMA/WDMA/CSA 101/I.S.2/A440-17

• ASTM E1886-19

• ASTM E1996-20
2. IMPORTANT: H3 PRODUCT IS MANUFACTURED WITH A FULLY WELDED VINYL MAIN FRAME AND INTEGRAL NAIL FIN FOR AIR-TIGHT AND WATER-TIGHT INSTALLATION. THE INTEGRAL NAIL FIN DEFINES THE WATER PLANE OF THE PRODUCT. PROPER INTEGRATION OF THE BUILDING'S WEATHER BARRIER SYSTEM MUST BE MADE FROM THIS LOCATION TO THE INTERIOR OF THE OPENING.
- PERIMETER SEALING OF THE EXTERIOR BUILDING FAÇADE MUST INCLUDE A DISCONTINUOUS BEAD OF SEALANT AT THE SILL FOR PROPER WATER MANAGEMENT.
- WHEN INSTALLING IN ANY RECESSED OR STUCCO APPLICATION A WATER MANAGEMENT SYSTEM TO THE EXTERIOR MUST BE INCORPORATED.
- PRODUCT INSTALLED WITHOUT NAIL FIN WILL REQUIRE THE USE OF A FLEXIBLE SILL PAN.
- CONSULT WITH A WATER MANAGEMENT SPECIALIST WHEN INSTALLING IN ANY OF THESE OR SIMILAR APPLICATIONS.
3. ADEQUACY OF THE EXISTING STRUCTURAL CONCRETE/MASONRY, 2X FRAMING, AND METAL FRAMING AS A MAIN WIND FORCE RESISTING SYSTEM CAPABLE OF WITHSTANDING AND TRANSFERRING APPLIED PRODUCT LOADS TO THE FOUNDATION IS THE RESPONSIBILITY OF THE ENGINEER OR ARCHITECT OF RECORD FOR THE PROJECT OF INSTALLATION.
4. 1X AND 2X BUCKS (WHEN USED) SHALL BE DESIGNED AND ANCHORED TO PROPERLY TRANSFER ALL LOADS TO THE STRUCTURE. BUCK DESIGN AND INSTALLATION IS THE RESPONSIBILITY OF THE ENGINEER OR ARCHITECT OF RECORD FOR THE PROJECT OF INSTALLATION.
5. THE INSTALLATION DETAILS DESCRIBED HEREIN ARE GENERIC AND MAY NOT REFLECT ACTUAL CONDITIONS FOR A SPECIFIC SITE. IF SITE CONDITIONS CAUSE INSTALLATION TO DEVIATE FROM THE REQUIREMENTS DETAILED HEREIN, A LICENSED ENGINEER OR ARCHITECT SHALL PREPARE SITE SPECIFIC DOCUMENTS FOR USE WITH THIS DOCUMENT IN NON-HVHZ AREAS.
6. APPROVED IMPACT PROTECTIVE SYSTEM **IS NOT REQUIRED** ON THIS PRODUCT IN WIND ZONE 3 OR LESS.
7. APPROVED IMPACT PROTECTIVE SYSTEM **IS REQUIRED** ON THIS PRODUCT IN WIND ZONE.
8. WINDOW FRAME MATERIAL: VINYL, WOOD, AND ALUMINUM ALLOY
9. GLASS MEETS THE REQUIREMENTS OF ASTM E 1300 GLASS CHARTS. SEE SHEET 8 FOR GLAZING DETAILS.

SIERRA PACIFIC WINDOWS

FEELSAFE H3 2.0 AWNING WINDOWS

(WZ3)(IMPACT)

TABLE OF CONTENTS	
SHEET	SHEET DESCRIPTION
1	INSTALLATION & GENERAL NOTES
2	ELEVATION & ANCHOR LAYOUTS
3	ELEVATION & ANCHOR LAYOUTS
4	ELEVATION & ANCHOR LAYOUTS
5	VERTICAL SECTIONS
6	HORIZONTAL SECTIONS
7	VERTCIAL & HORIZONTAL SECTIONS
8	GLAZING DETAILS & VERTICAL SECTIONS
9	ONE-WAY DESIGN PRESSURE TABLE
10	TWO-WAY DESIGN PRESSURE TABLE

DESIGN PRESSURE TABLE					
PRODUCT	MAX OVERALL SIZE		DESIGN PRESSURE	INSTALLATION METHOD	MISSILE IMPACT RATING
	WIDTH	HEIGHT			
AW-AW-FX TRANSOM	94.50"	79.625"	+50/-60 PSF	NAIL FIN AND STRAP OR THROUGH FRAME	LARGE AND SMALL MISSILE IMPACT RATED
AW-FX TRANSOM	47.50"	107.25"			
AW-AW	94.50"	35.50"			
AW	47.50"	35.50"			

*SEE SHEETS 9-10 FOR QUALIFIED ALTERNATE SIZES



11605 READING ROAD
PO BOX 8489
RED BLUFF, CA 96080
PH: (530) 527-9620

TITLE: FEELSAFE H3 2.0
AWNING WINDOWS
(WZ3)(IMPACT)

INSTALLATION & GENERAL NOTES

PREPARED BY:


BUILDING DROPS, INC.

1900 NE MIAMI COURT, STE. 2-15
MIAMI, FL 33132
PH: (954)399-8478
FAX: (954)744-4738
WEB: www.buildingdrops.com

REMARKS	BY	DATE
CODE CHANGE 2020	YC	10/20
ADDITIONAL DETAILS	LL	02/22
CODE CHANGE 2023	MG	08/23
2026 FBC UPDATE	LS	06/26

THE INSTALLATION DETAILS DESCRIBED HEREIN ARE GENERIC AND MAY NOT REFLECT ACTUAL CONDITIONS FOR A SPECIFIC SITE. IF SITE CONDITIONS CAUSE INSTALLATION TO DEVIATE FROM THE REQUIREMENTS DETAILED HEREIN, A LICENSED ENGINEER OR ARCHITECT SHALL PREPARE SITE SPECIFIC DOCUMENTS FOR USE WITH THIS DOCUMENT.

Digitally signed by Hermes F. Norero, P.E.
Reason: I am approving this document
Date: 2026.09.16 14:57 -0400'

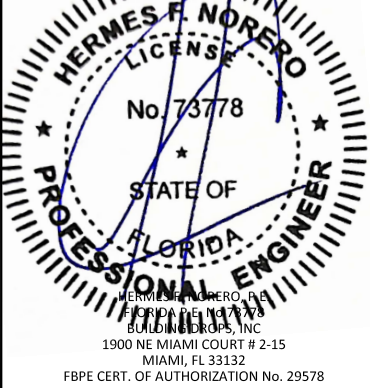

FL #:

FL23010

DATE: 10.06.2020

DWG. BY:

YC

CHK. BY:

HFN

SCALE: NTS

DWG. #: SPW007

SHEET:


1

REV.


D

OF 10


c:\Users\G\aniwata\building drops, inc\building drops landing - common\projects\2026 code change projects\sierra pacific windows\cc-26-6120 - 2026 code change\dwgs\1723010\spw007.dwg 8/16/2026 9:34 PM

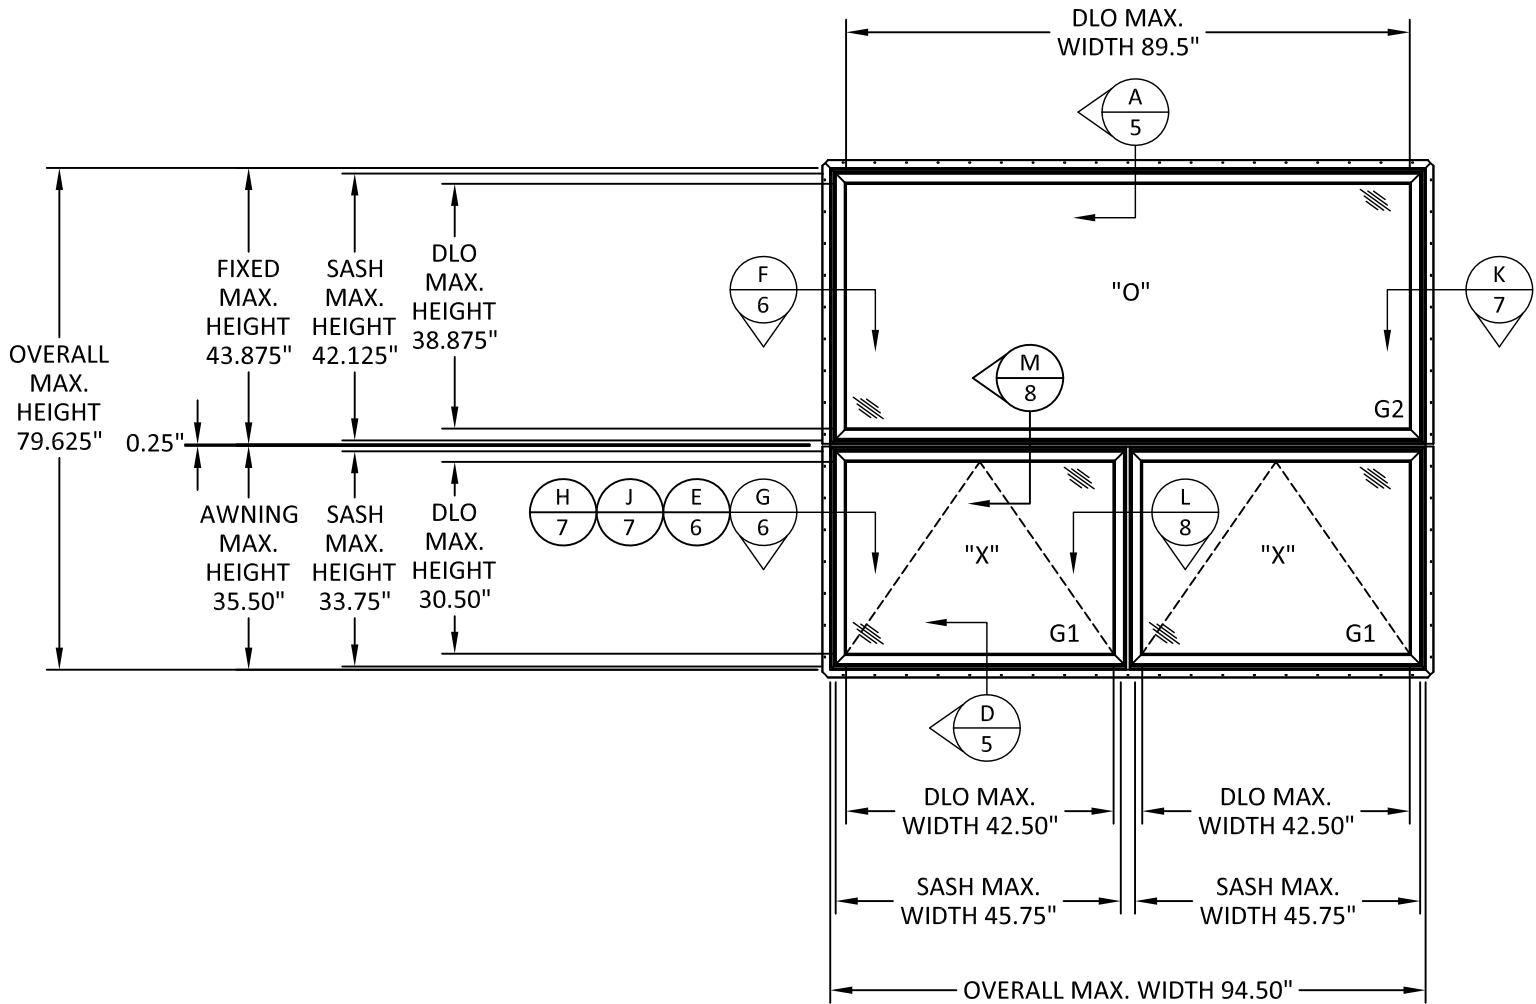

ELEVATION VIEW
AW-AW-FX TRANSOM

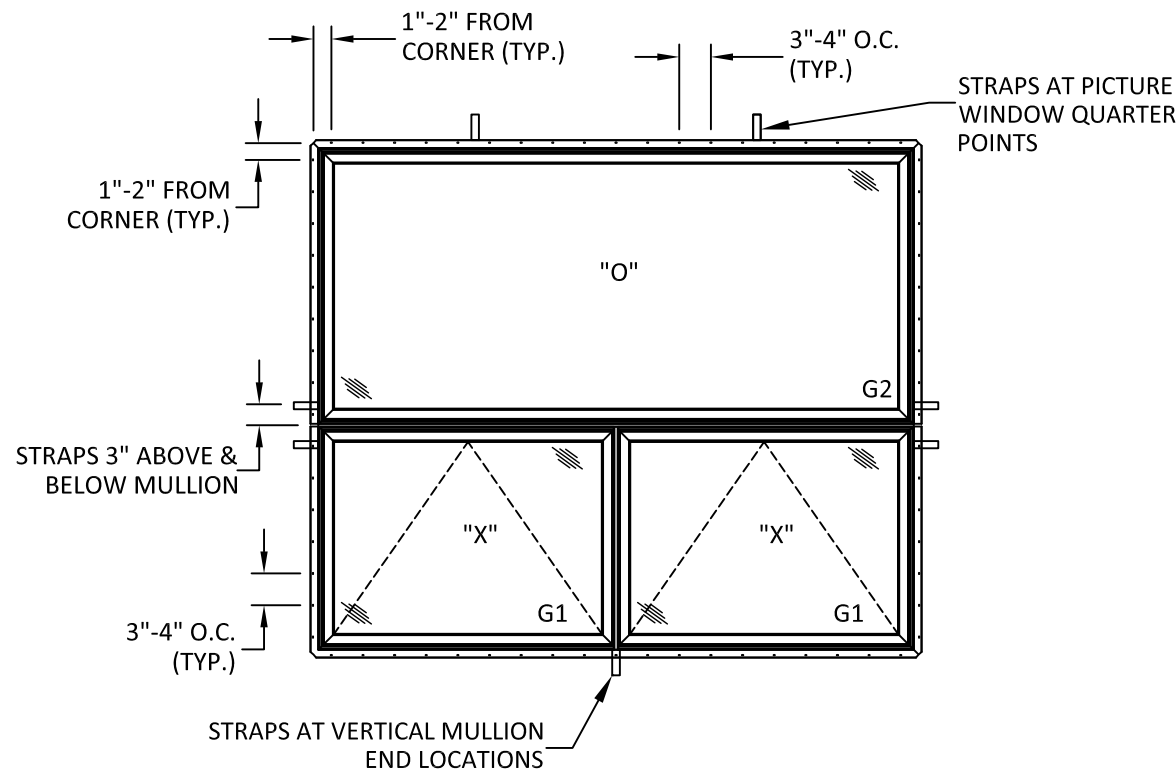

ANCHOR LAYOUT
NAIL FIN AND STRAP

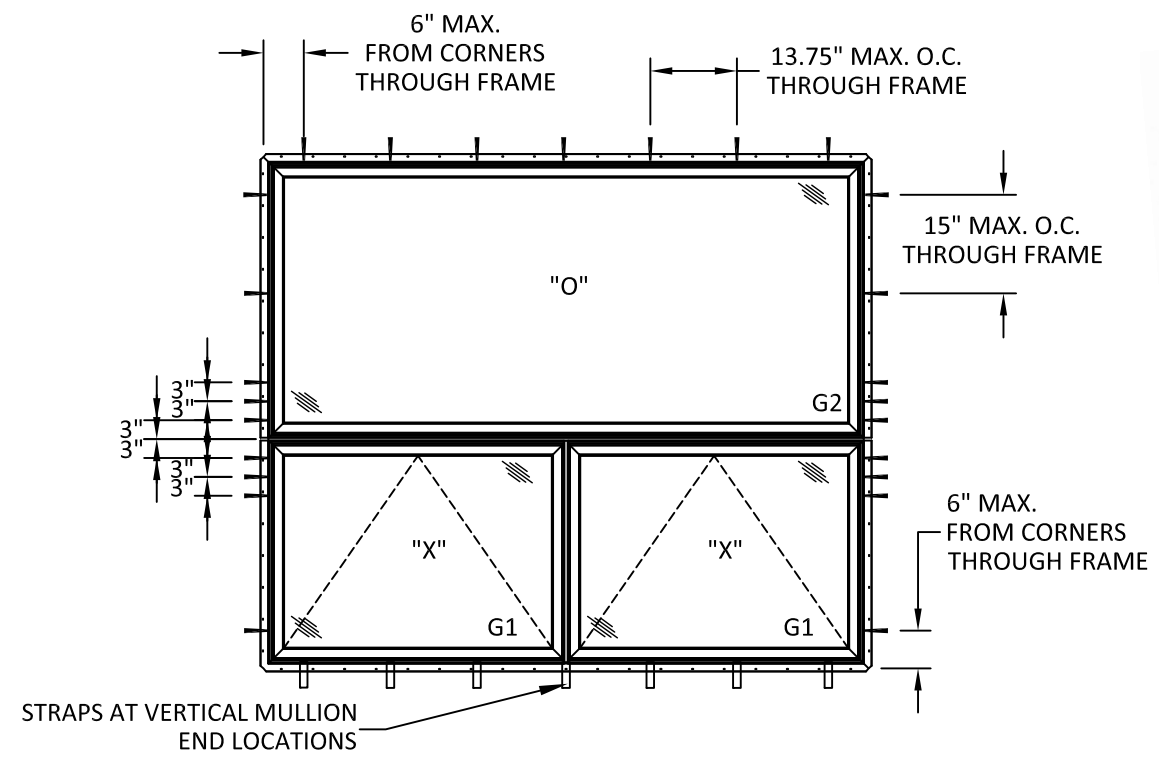

ANCHOR LAYOUT
THROUGH FRAME + STRAP
INSTALLATION



**SIERRA
PACIFIC
WINDOWS**

11605 READING ROAD
PO BOX 8489
RED BLUFF, CA 96080
PH: (530) 527-9620

TITLE:
FEELSAFE H3 2.0
AWNING WINDOWS
(WZ3)(IMPACT)

ELEVATIONS & ANCHOR LAYOUTS

PREPARED BY:
BUILDING DROPS, INC.
1900 NE MIAMI COURT, STE. 2-15
MIAMI, FL 33132
PH: (954)399-8478
FAX: (954)744-4738
WEB: www.buildingdrops.com

**BUILDING DROPS**

REMARKS	BY	DATE
CODE CHANGE 2020	YC	10/20
ADDITIONAL DETAILS	LL	02/22
CODE CHANGE 2023	MG	08/23
2026 FBC UPDATE	LS	06/26

THE INSTALLATION DETAILS DESCRIBED HEREIN ARE GENERIC AND MAY NOT REFLECT ACTUAL CONDITIONS FOR A SPECIFIC SITE. IF SITE CONDITIONS CAUSE INSTALLATION TO DEVIATE FROM THE REQUIREMENTS DETAILED HEREIN, A LICENSED ENGINEER OR ARCHITECT SHALL PREPARE SITE SPECIFIC DOCUMENTS FOR USE WITH THIS DOCUMENT.



HERMES F. NORERO
LICENSE
No. 73778
STATE OF
FLORIDA
PROFESSIONAL ENGINEER
HERMES F. NORERO, P.E.
BUILDING DROPS, INC.
1900 NE MIAMI COURT # 2-15
MIAMI, FL 33132
FBPE CERT. OF AUTHORIZATION No. 29578

FL #:
FL23010

DATE:
10.06.2020

DWG. BY:
YC

CHK. BY:
HFN

SCALE:
NTS


DWG. #:
SPW007

SHEET:
2


REV.
D

OF 10


c:\users\dlaniwata\building_drops, inc\building drops landing - common\projects\2026 code change projects\sierra pacific windows\cc-26-6120 - 2026 code change\dwgs\1723010\spw007.dwg 8/16/2026 9:34 PM

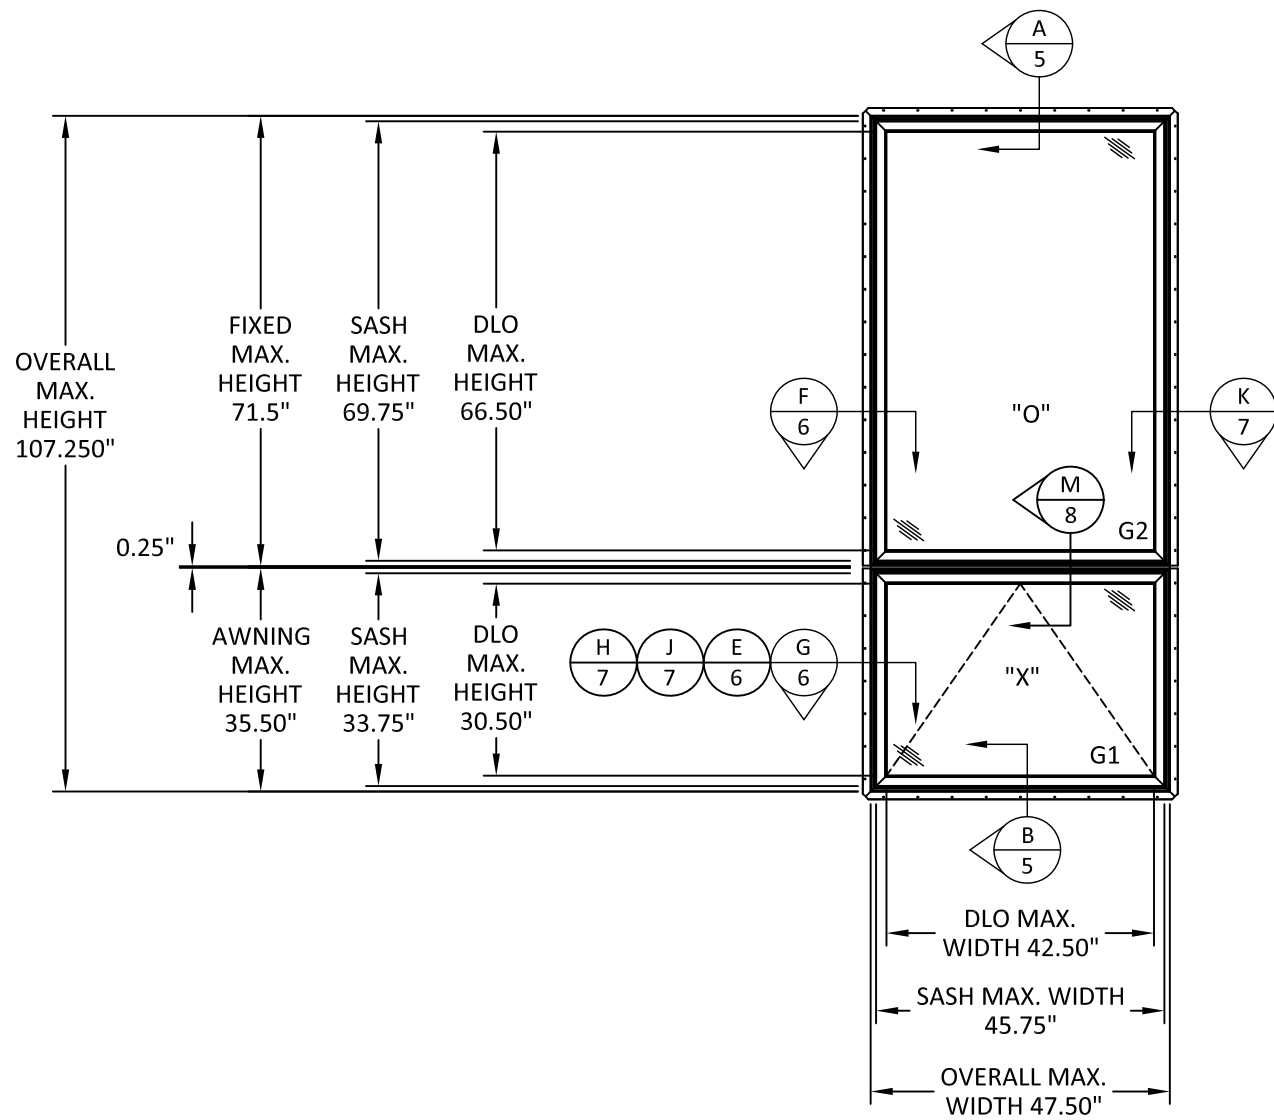

ELEVATION VIEW
AW-FX TRANSOM

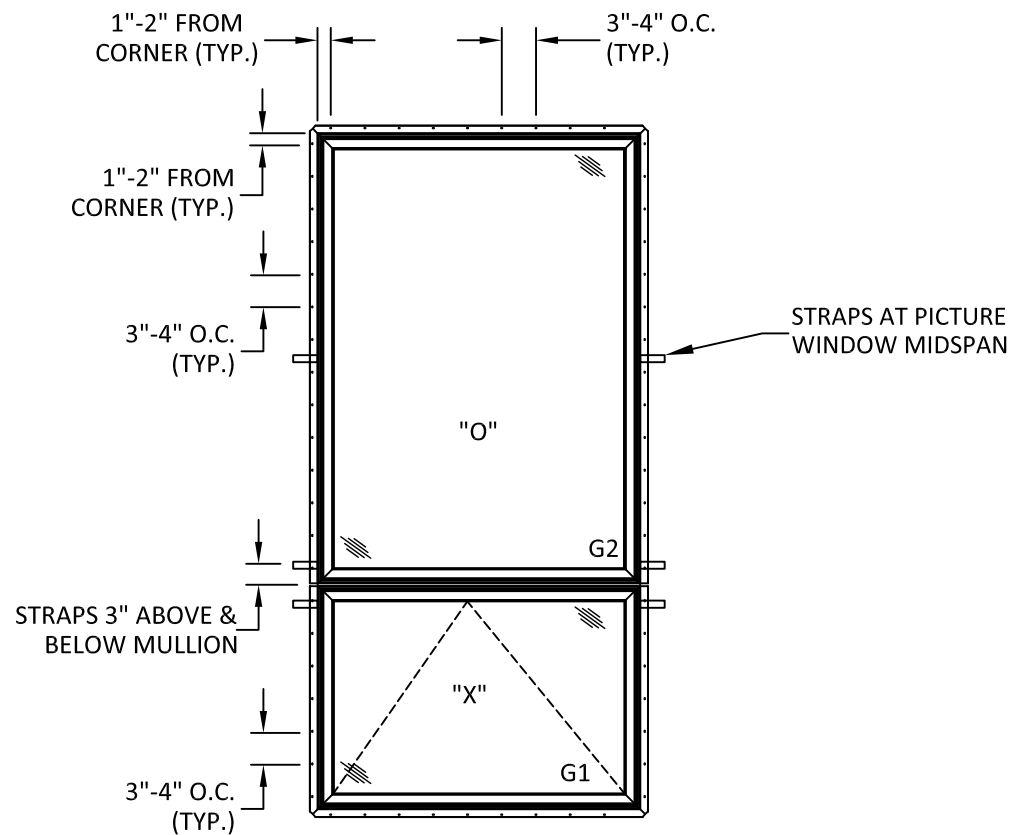

ANCHOR LAYOUT
NAIL FIN AND STRAP

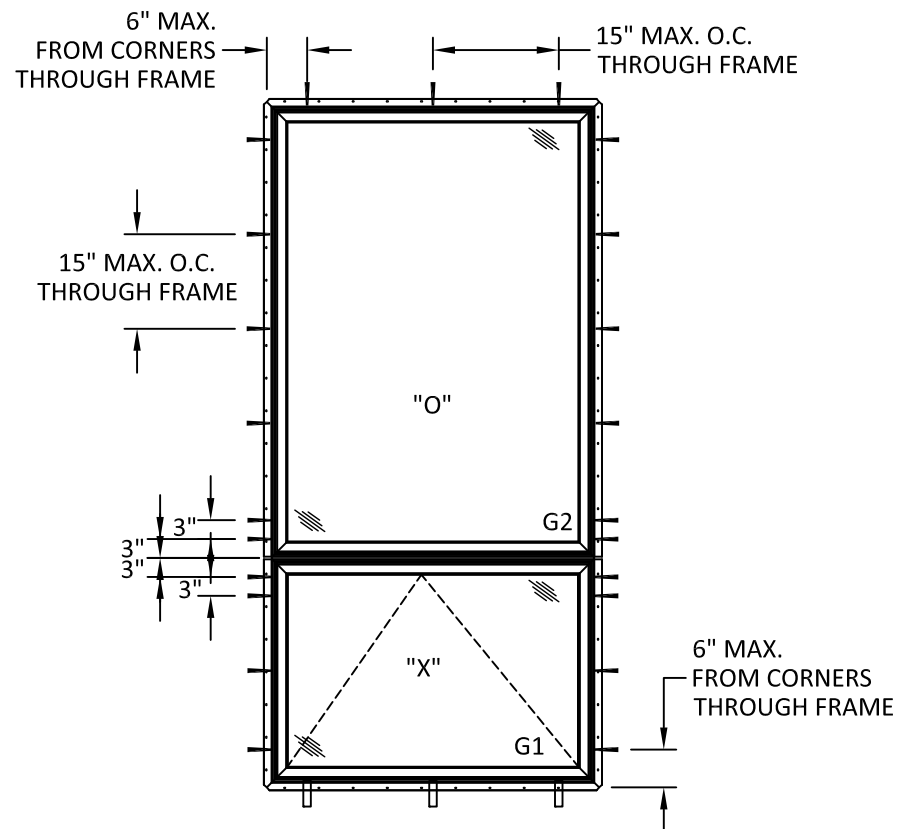

ANCHOR LAYOUT
THROUGH FRAME + STRAP
INSTALLATION



11605 READING ROAD
PO BOX 8489
RED BLUFF, CA 96080
PH: (530) 527-9620

TITLE: FEELSAFE H3 2.0
AWNING WINDOWS
(WZ3)(IMPACT)

ELEVATIONS & ANCHOR LAYOUTS

PREPARED BY:

BUILDING DROPS, INC.

1900 NE MIAMI COURT, STE. 2-15
MIAMI, FL 33132

PH: (954)399-8478


FAX: (954)744-4738

WEB: www.buildingdrops.com



REMARKS	BY	DATE
CODE CHANGE 2020	YC	10/20
ADDITIONAL DETAILS	LL	02/22
CODE CHANGE 2023	MG	08/23
2026 FBC UPDATE	LS	06/26

THE INSTALLATION DETAILS DESCRIBED HEREIN ARE GENERIC AND MAY NOT REFLECT ACTUAL CONDITIONS FOR A SPECIFIC SITE. IF SITE CONDITIONS CAUSE INSTALLATION TO DEVIATE FROM THE REQUIREMENTS DETAILED HEREIN, A LICENSED ENGINEER OR ARCHITECT SHALL PREPARE SITE SPECIFIC DOCUMENTS FOR USE WITH THIS DOCUMENT.

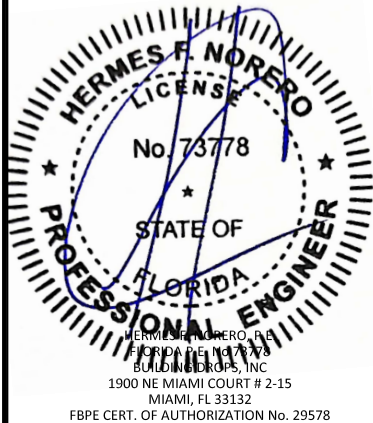

FL #:

FL23010

DATE: 10.06.2020

DWG. BY: YC
CHK. BY: HFN

SCALE: NTS

DWG. #: SPW007


SHEET:

3


REV. D

OF 10


c:\Users\G\aniwata\building drops, inc\building drops landing - common\projects\2026 code change projects\sierra pacific windows\cc-26-6120 - 2026 code change\dwgs\1723010\spw007.dwg 8/16/2026 9:34 PM

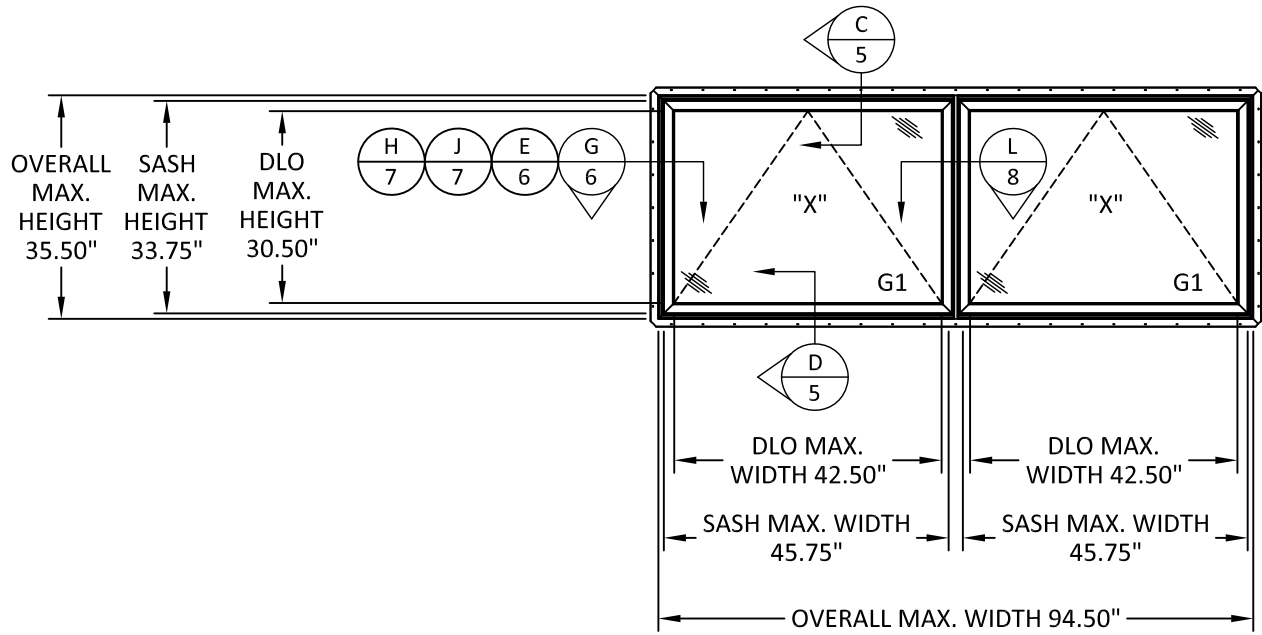


ELEVATION VIEW
AW-AW

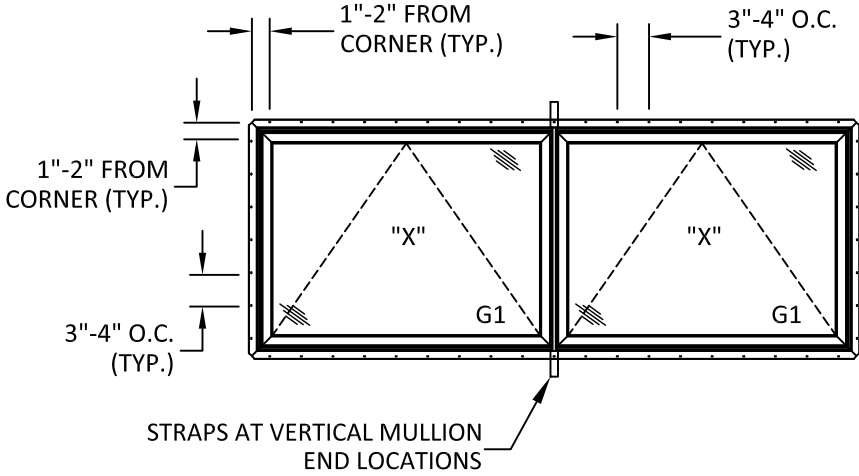


ANCHOR LAYOUT
NAIL FIN AND STRAP

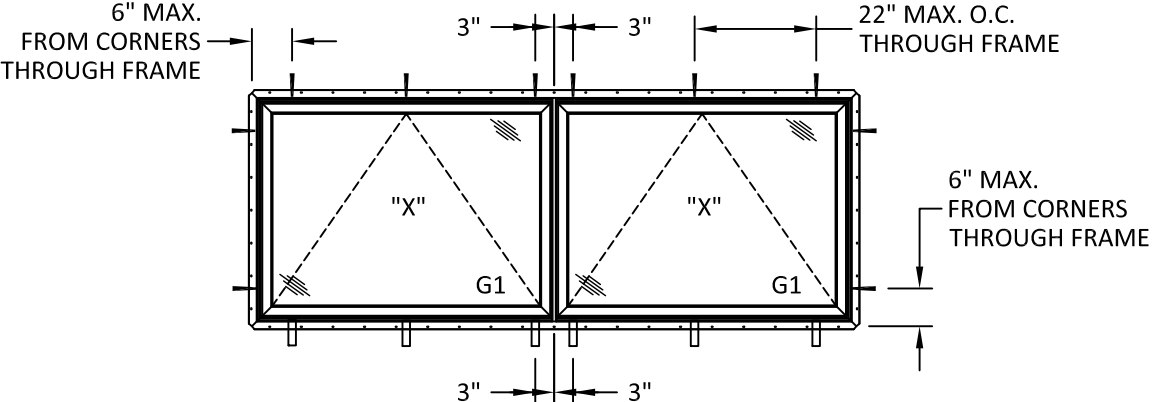


ANCHOR LAYOUT
THROUGH FRAME + STRAP
INSTALLATION

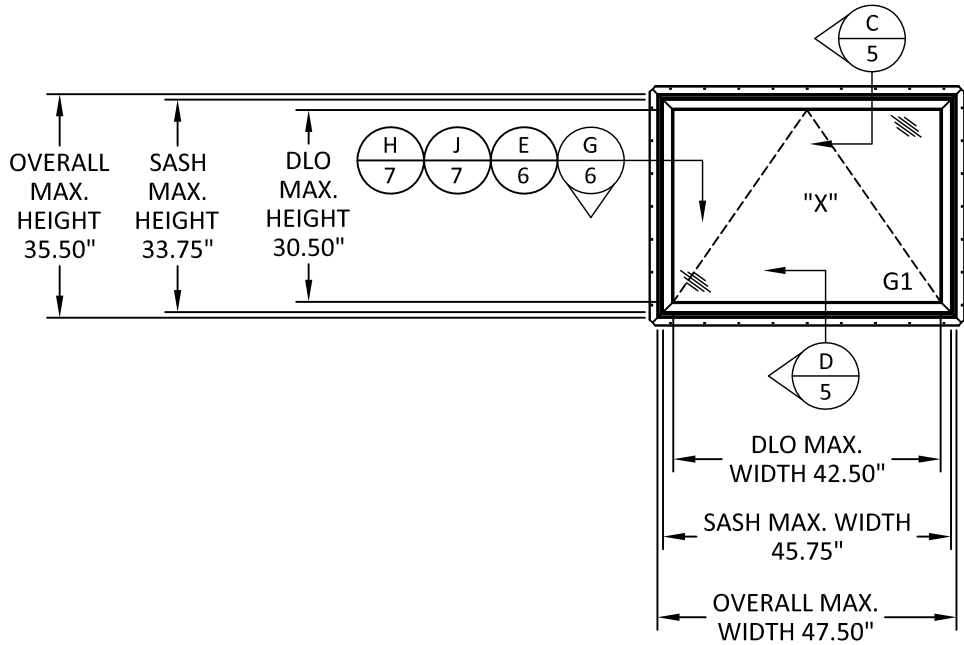

ELEVATION VIEW
AW

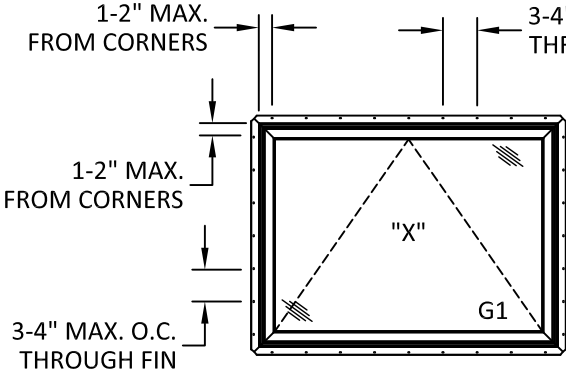

ANCHOR LAYOUT
NAIL FIN INSTALLATION

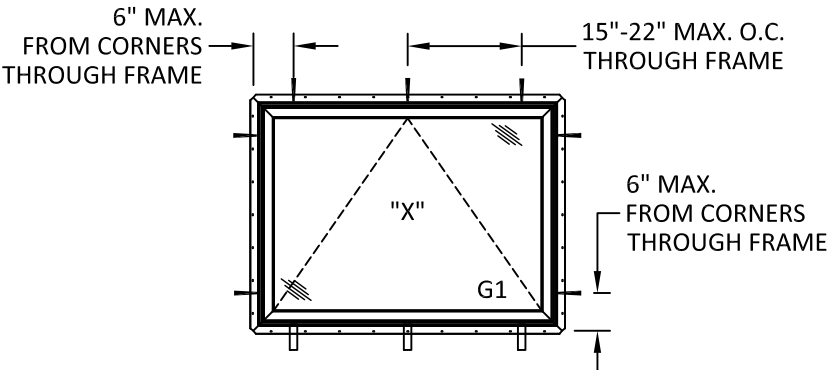

ANCHOR LAYOUT
THROUGH FRAME + STRAP
INSTALLATION



**SIERRA
PACIFIC**
WINDOWS

11605 READING ROAD
PO BOX 8489
RED BLUFF, CA 96080
PH: (530) 527-9620

TITLE:

FEELSAFE H3 2.0
AWNING WINDOWS
(WZ3)(IMPACT)

ELEVATIONS & ANCHOR LAYOUTS

PREPARED BY:


BUILDING DROPS, INC.
1900 NE MIAMI COURT, STE. 2-15
MIAMI, FL 33132
PH: (954)399-8478
FAX: (954)744-4738
WEB: www.buildingdrops.com



BUILDING DROPS

REMARKS	BY	DATE
CODE CHANGE 2020	YC	10/20
ADDITIONAL DETAILS	LL	02/22
CODE CHANGE 2023	MG	08/23
2026 FBC UPDATE	LS	06/26


THE INSTALLATION DETAILS DESCRIBED HEREIN ARE GENERIC AND MAY NOT REFLECT ACTUAL CONDITIONS FOR A SPECIFIC SITE. IF SITE CONDITIONS CAUSE INSTALLATION TO DEVIATE FROM THE REQUIREMENTS DETAILED HEREIN, A LICENSED ENGINEER OR ARCHITECT SHALL PREPARE SITE SPECIFIC DOCUMENTS FOR USE WITH THIS DOCUMENT.

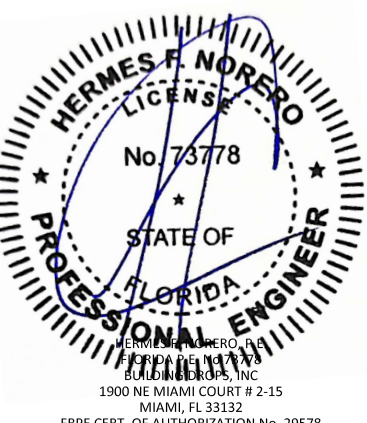


HERMES F. NORERO
LICENSE
No. 73778
STATE OF
FLORIDA
PROFESSIONAL ENGINEER
HERMES F. NORERO, P.E.
BUILDING DROPS, INC.
1900 NE MIAMI COURT # 2-15
MIAMI, FL 33132
FBPE CERT. OF AUTHORIZATION No. 29578

FL #:	FL23010
DATE:	10.06.2020
DWG. BY:	YC
CHK. BY:	HFN
SCALE:	NTS
DWG. #:	SPW007
SHEET:	4
REV.	D


c:\users\dlaniwata\building drops, inc\building drops landing - common\projects\2026 code change projects\sierra pacific windows\cc-26-6120 - 2026 code change\dwgs\1723010\spw007.dwg 8/16/2026 9:34 PM

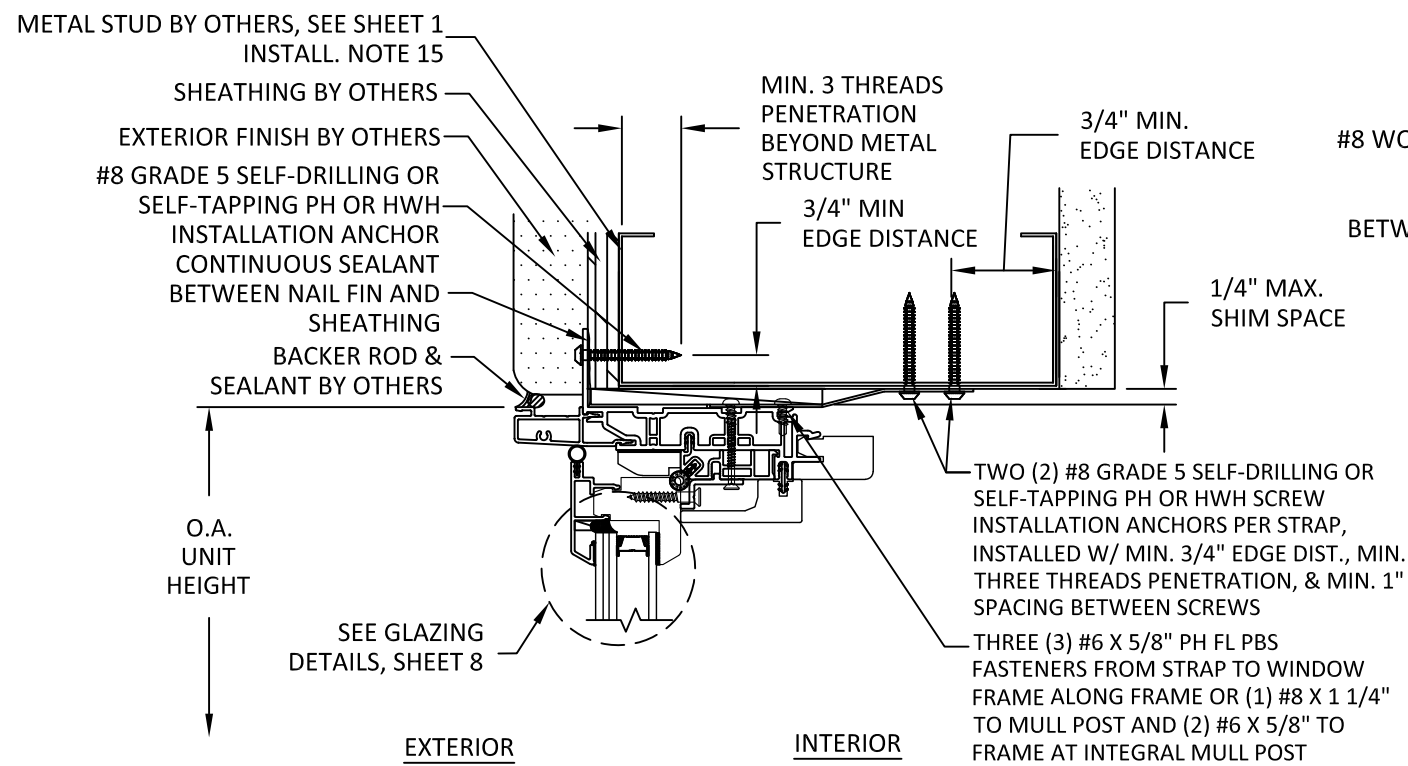


A
5 **VERTICAL SECTION**
FIXED HEAD-METAL STUD
FIN + STRAP INSTALLATION

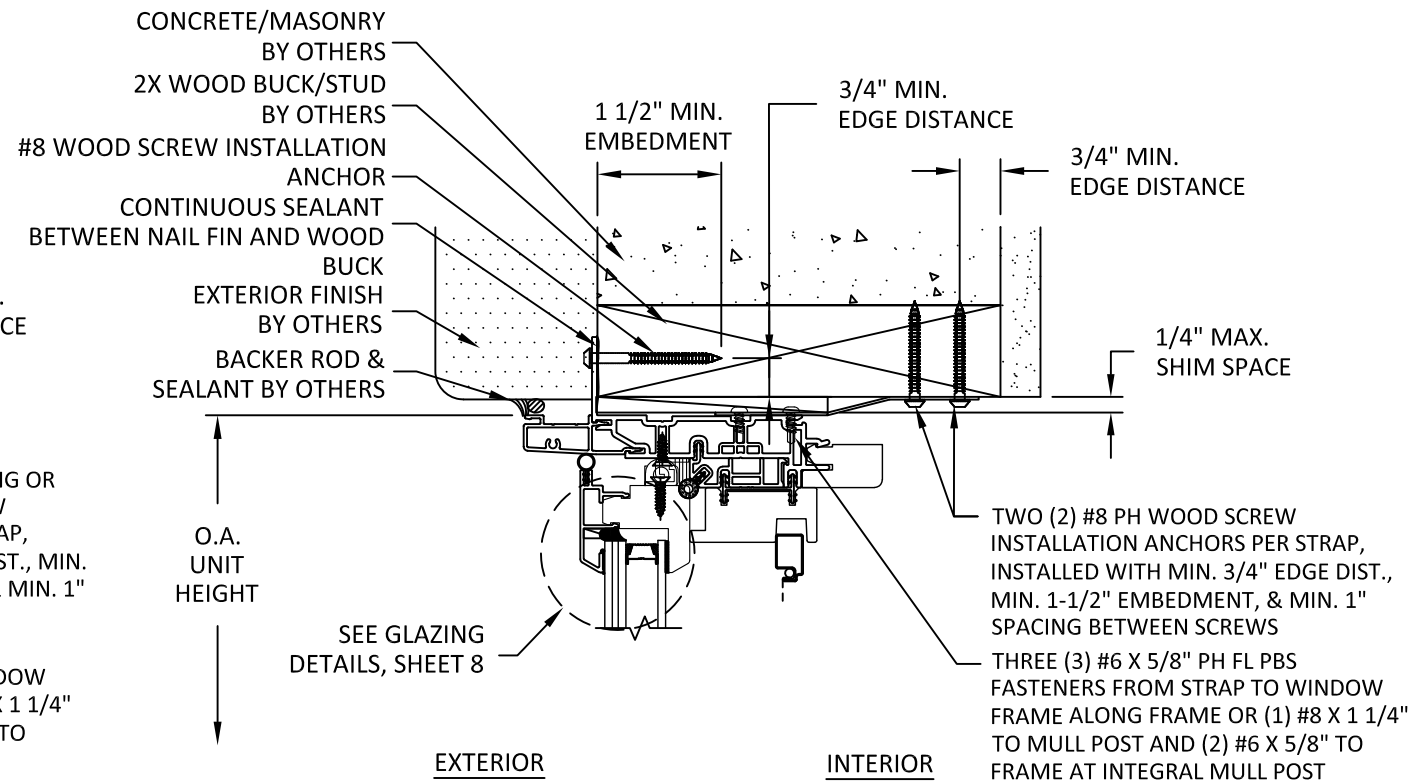

C
5 **VERTICAL SECTION**
OPERABLE HEAD-2X WOOD BUCK
FIN + STRAP INSTALLATION

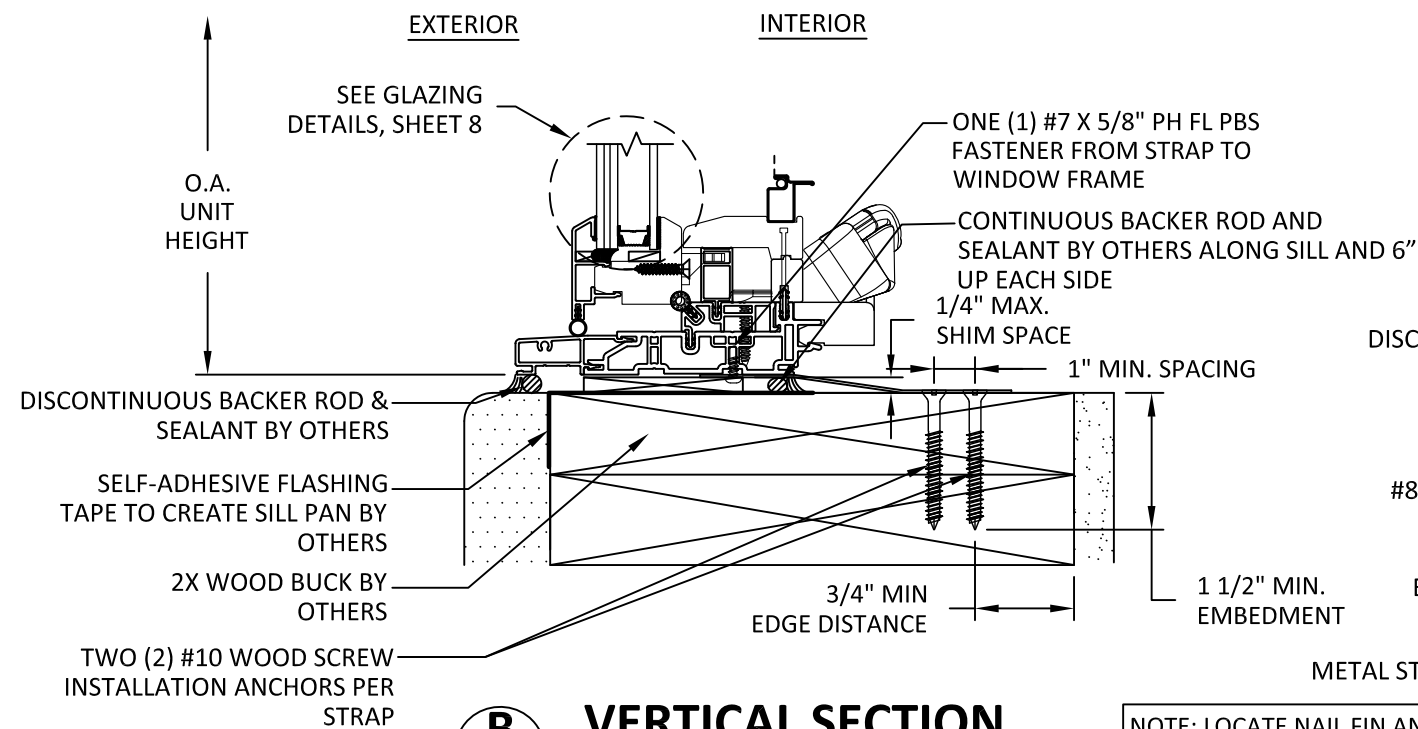

B
5 **VERTICAL SECTION**
OPERABLE SILL - 1X WOOD BUCK
FLEXIBLE SILL PAN INSTALLATION

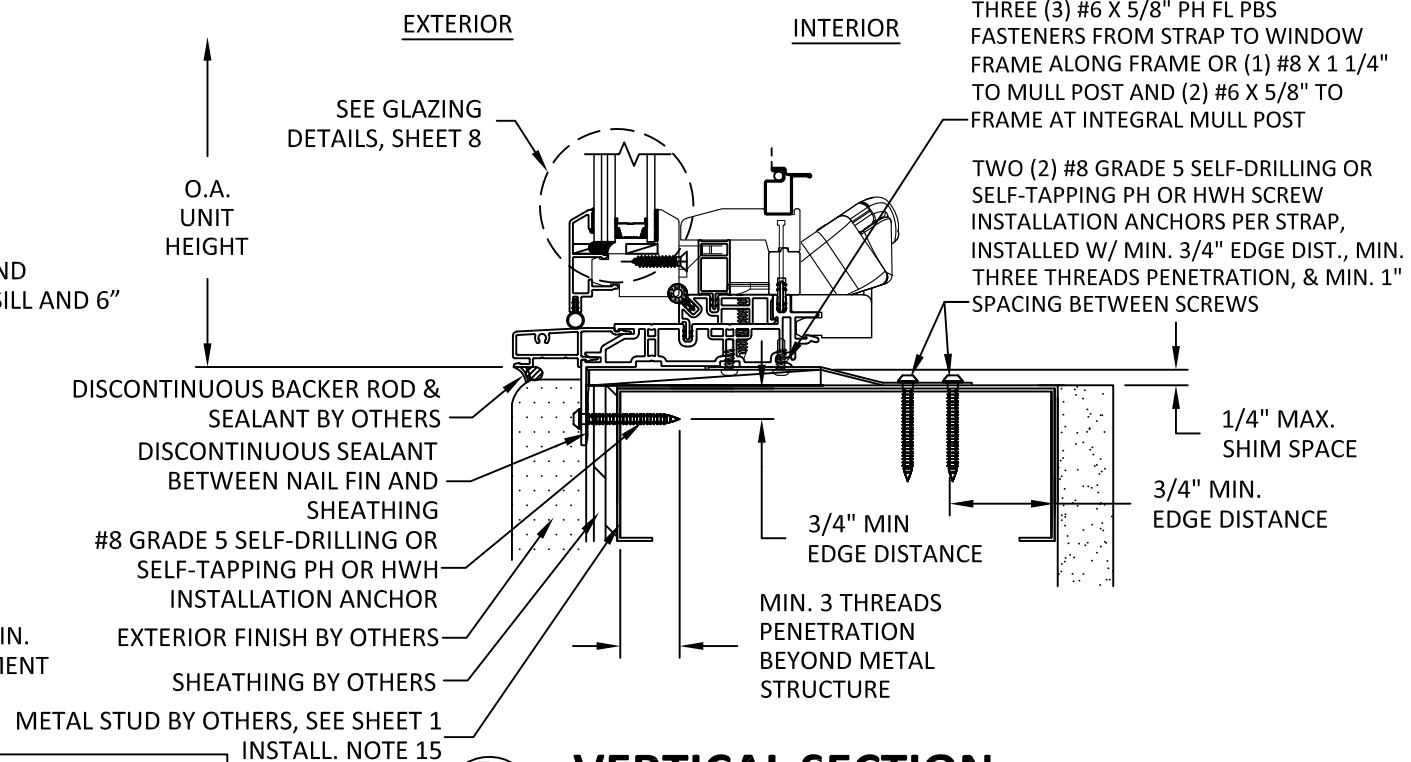

D
5 **VERTICAL SECTION**
OPERABLE SILL-STEEL STUD
FIN + STRAP INSTALLATION

NOTE: LOCATE NAIL FIN AND STRAP ANCHORS AS INDICATED ON ANCHOR LAYOUT ELEVATIONS, SHEETS 2-4



11605 READING ROAD
PO BOX 8489
RED BLUFF, CA 96080
PH: (530) 527-9620

TITLE: FEELSAFE H3 2.0
AWNING WINDOWS
(WZ3)(IMPACT)

VERTICAL SECTIONS


PREPARED BY: BUILDING DROPS, INC.

1900 NE MIAMI COURT, STE. 2-15
MIAMI, FL 33132
PH: (954) 399-8478
FAX: (954) 744-4738
WEB: www.buildingdrops.com



REMARKS	BY	DATE
CODE CHANGE 2020	YC	10/20
ADDITIONAL DETAILS	LL	02/22
CODE CHANGE 2023	MG	08/23
2026 FBC UPDATE	LS	06/26

THE INSTALLATION DETAILS DESCRIBED HEREIN ARE GENERIC AND MAY NOT REFLECT ACTUAL CONDITIONS FOR A SPECIFIC SITE. IF SITE CONDITIONS CAUSE INSTALLATION TO DEVIATE FROM THE REQUIREMENTS DETAILED HEREIN, A LICENSED ENGINEER OR ARCHITECT SHALL PREPARE SITE SPECIFIC DOCUMENTS FOR USE WITH THIS DOCUMENT.

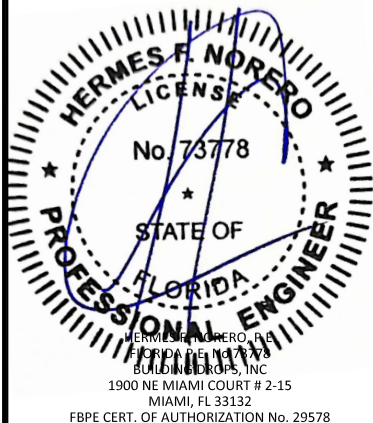

FL #:
FL23010

DATE: **10.06.2020**


DWG. BY: **YC** CHK. BY: **HFN**

SCALE: **NTS**


DWG. #: **SPW007**

SHEET: **5** REV. **D**


c:\users\dlaniwata\building drops, inc\building drops landing - common\projects\2026 code change projects\sierra pacific windows\cc-26-6120 - 2026 code change\dwgs\1723010\spw007.dwg 8/16/2026 9:34 PM

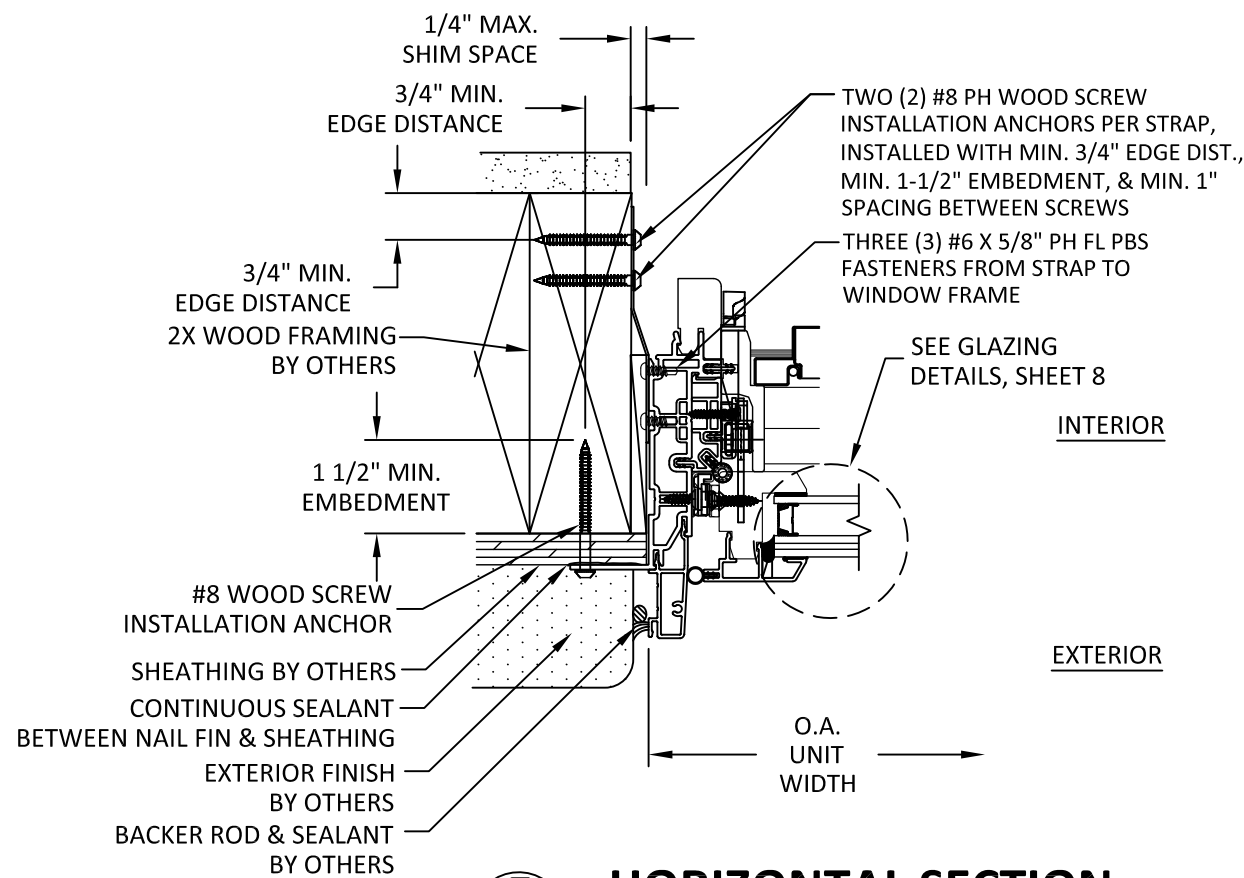

E
6 **HORIZONTAL SECTION**
OPERABLE VENT JAMB - 2X WOOD FRAME
FIN + STRAP INSTALLATION

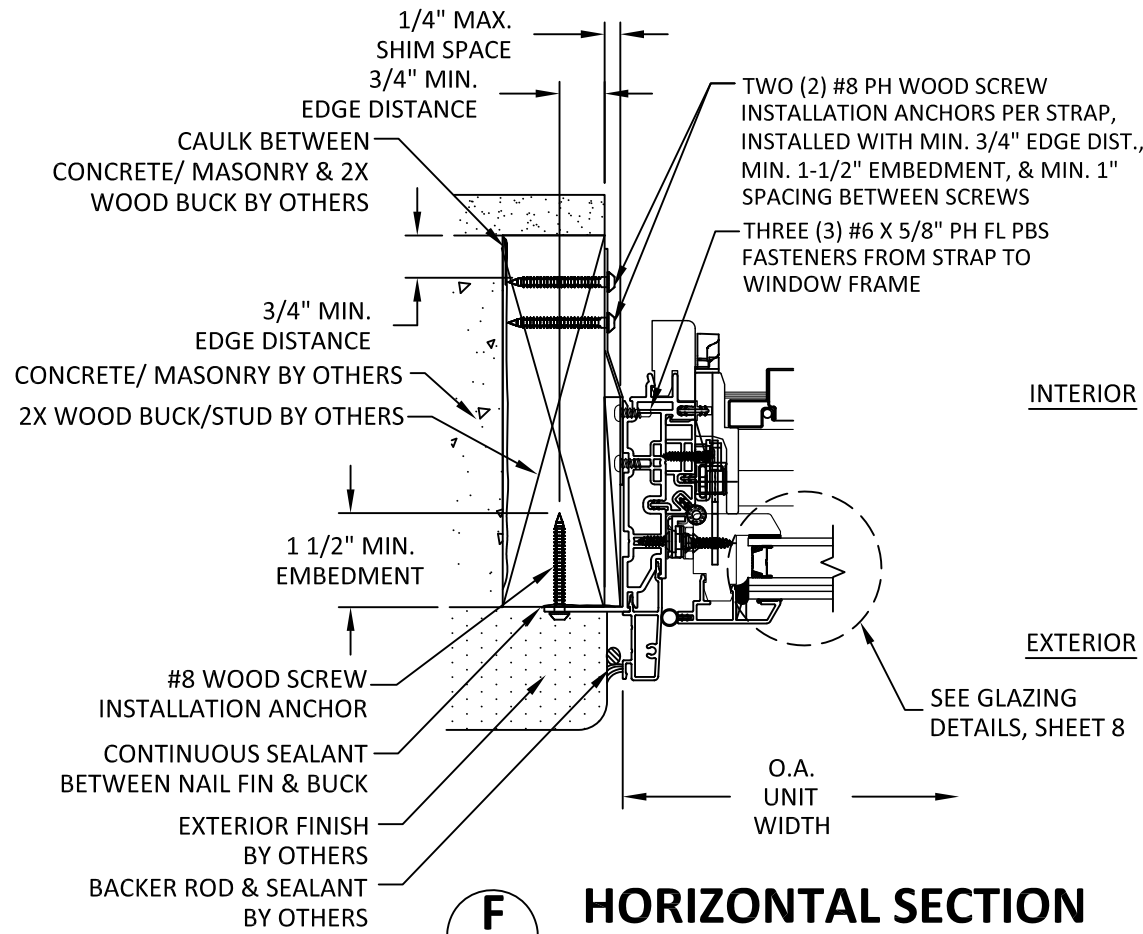

F
6 **HORIZONTAL SECTION**
FIXED JAMB - WOOD BUCK
FIN + STRAP INSTALLATION

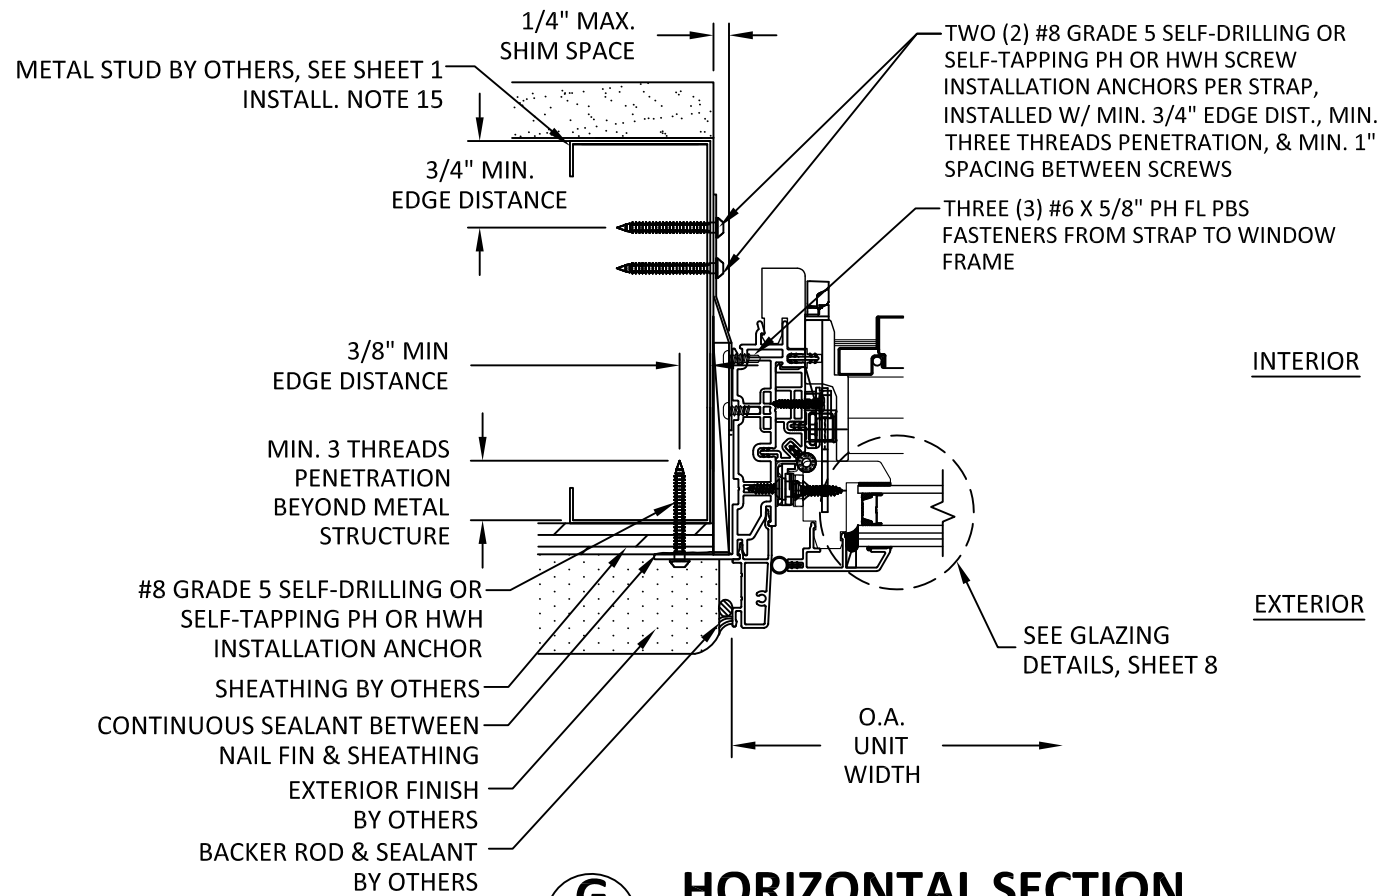

G
6 **HORIZONTAL SECTION**
OPERABLE VENT JAMB - STEEL STUD
FIN + STRAP INSTALLATION

NOTE: LOCATE NAIL FIN AND STRAP ANCHORS AS INDICATED ON ANCHOR LAYOUT ELEVATIONS, SHEETS 2-4



11605 READING ROAD
PO BOX 8489
RED BLUFF, CA 96080
PH: (530) 527-9620

TITLE: FEELSAFE H3 2.0
AWNING WINDOWS
(WZ3)(IMPACT)

HORIZONTAL SECTIONS


PREPARED BY: BUILDING DROPS, INC.

1900 NE MIAMI COURT, STE. 2-15
MIAMI, FL 33132
PH: (954) 399-8478
FAX: (954) 744-4738
WEB: www.buildingdrops.com



REMARKS	BY	DATE
CODE CHANGE 2020	YC	10/20
ADDITIONAL DETAILS	LL	02/22
CODE CHANGE 2023	MG	08/23
2026 FBC UPDATE	LS	06/26

THE INSTALLATION DETAILS DESCRIBED HEREIN ARE GENERIC AND MAY NOT REFLECT ACTUAL CONDITIONS FOR A SPECIFIC SITE. IF SITE CONDITIONS CAUSE INSTALLATION TO DEVIATE FROM THE REQUIREMENTS DETAILED HEREIN, A LICENSED ENGINEER OR ARCHITECT SHALL PREPARE SITE SPECIFIC DOCUMENTS FOR USE WITH THIS DOCUMENT.

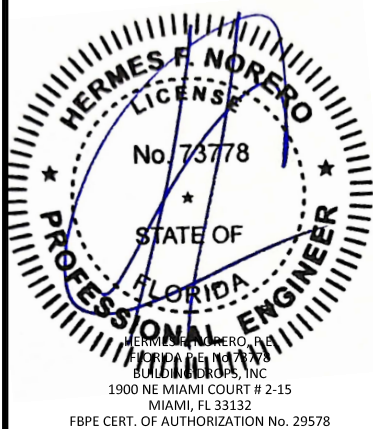

FL #: **FL23010**

DATE: **10.06.2020**


DWG. BY: **YC** CHK. BY: **HFN**

SCALE: **NTS**


DWG. #: **SPW007**

SHEET: **6** REV. **D**


c:\Users\kylaniwata\building drops, inc\building drops landing - common\projects\2026 code change projects\sierra pacific windows\cc-26-6120 - 2026 code change\dwgs\1723010\spw007.dwg 8/16/2026 9:34 PM

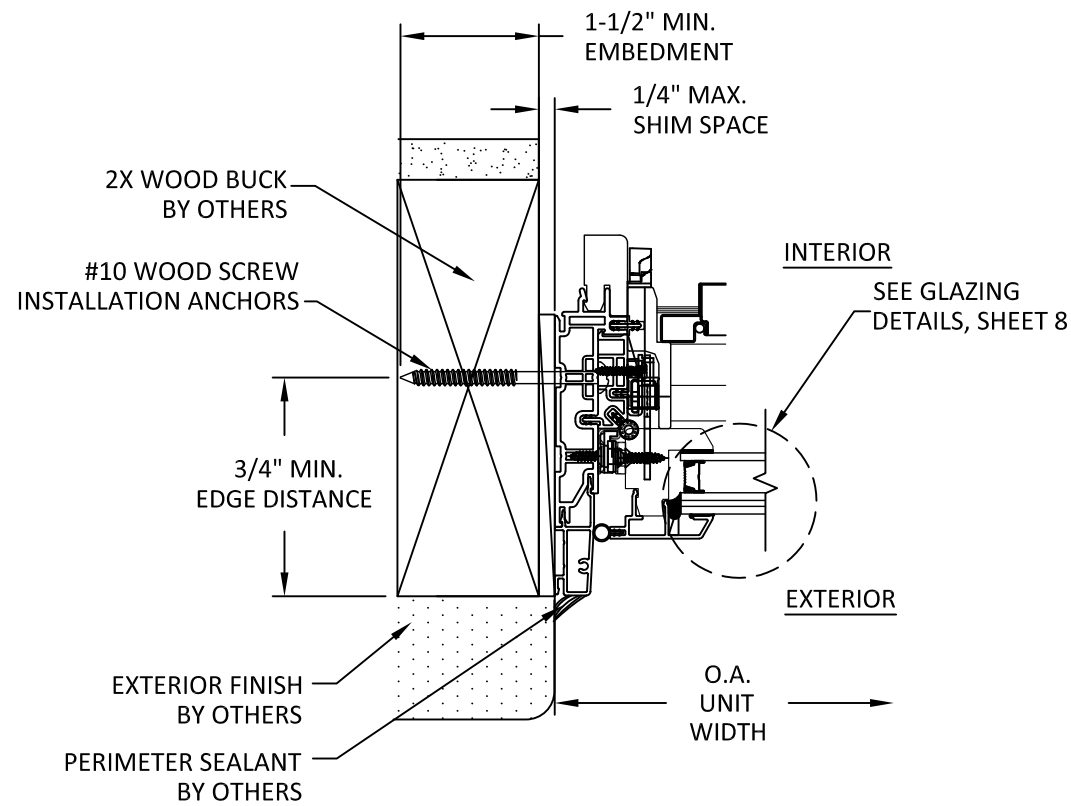


H
7 **HORIZONTAL SECTION**
TOP OPERABLE VENT JAMB - 2X WOOD FRAME
THROUGH FRAME INSTALLATION

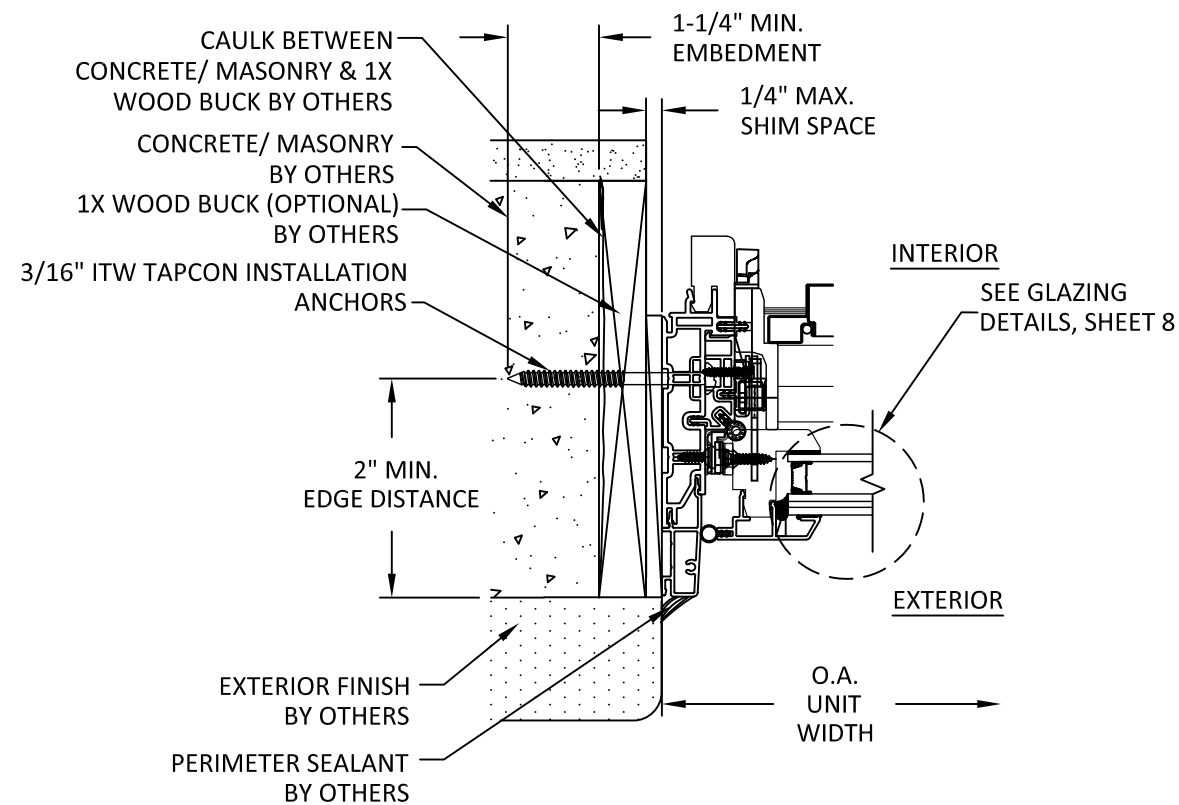

J
7 **HORIZONTAL SECTION**
TOP OPERABLE VENT JAMB/MASONRY/1X WOOD BUCK
THROUGH FRAME INSTALLATION

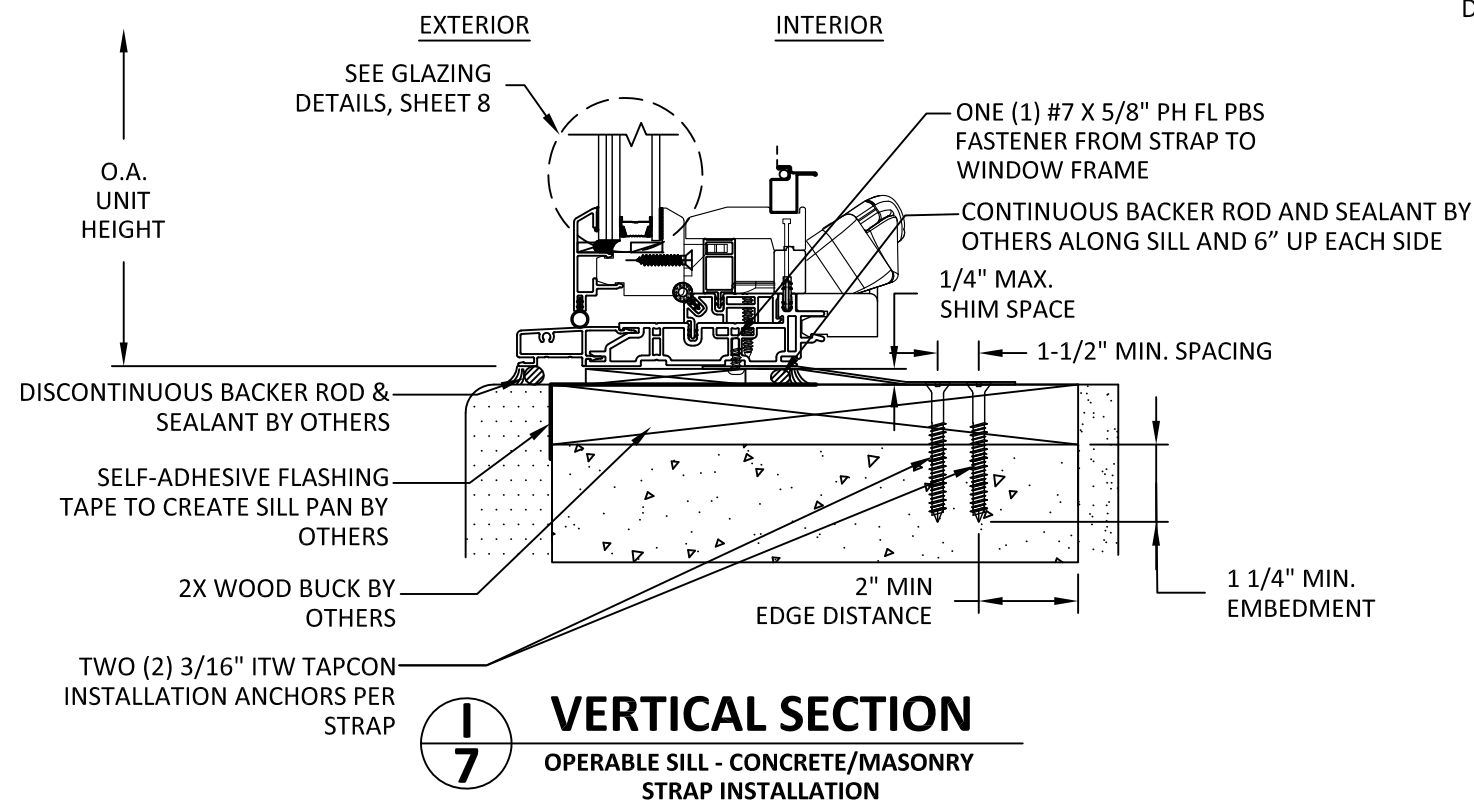

I
7 **VERTICAL SECTION**
OPERABLE SILL - CONCRETE/MASONRY
STRAP INSTALLATION

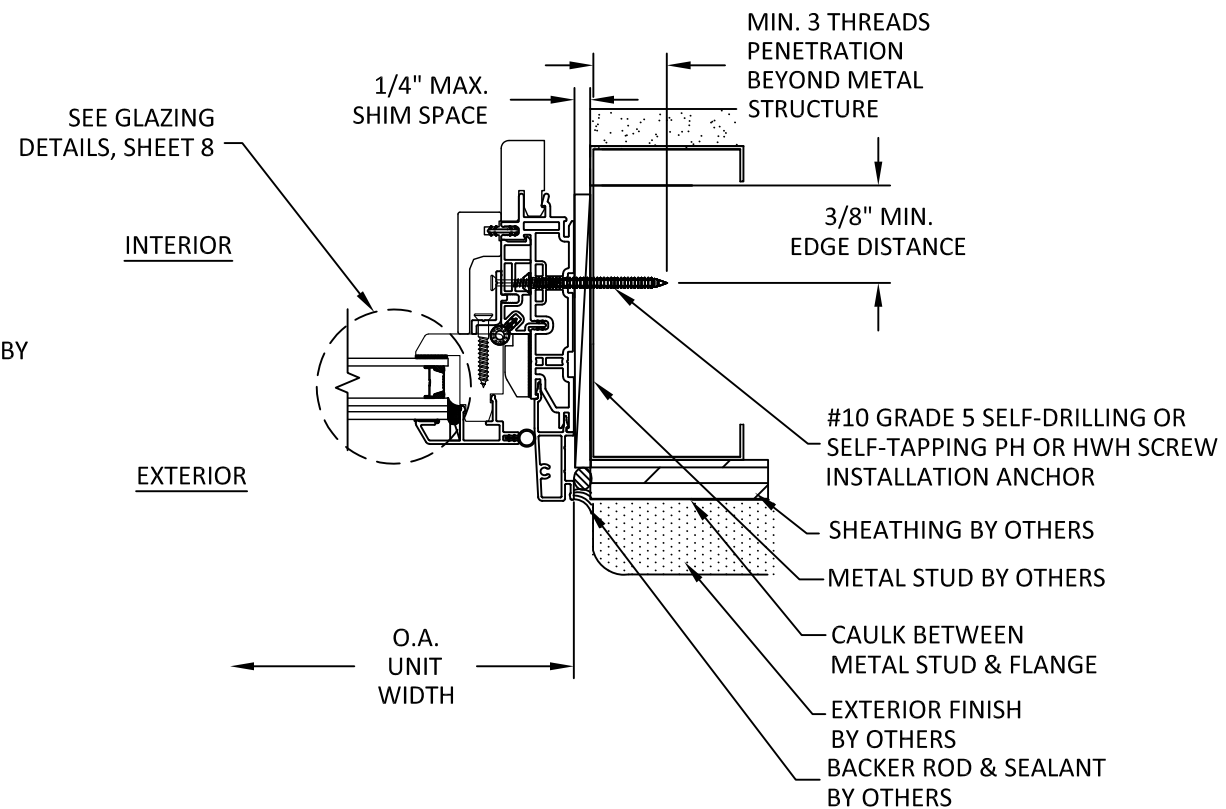

K
7 **HORIZONTAL SECTION**
FIX JAMB - METAL STUD
THROUGH FRAME INSTALLATION



11605 READING ROAD
PO BOX 8489
RED BLUFF, CA 96080
PH: (530) 527-9620

TITLE: FEELSAFE H3 2.0
AWNING WINDOWS
(WZ3)(IMPACT)

VERTICAL/HORIZONTAL SECTIONS


PREPARED BY: BUILDING DROPS, INC.

1900 NE MIAMI COURT, STE. 2-15
MIAMI, FL 33132
PH: (954)399-8478
FAX: (954)744-4738
WEB: www.buildingdrops.com




REMARKS	BY	DATE
CODE CHANGE 2020	YC	10/20
ADDITIONAL DETAILS	LL	02/22
CODE CHANGE 2023	MG	08/23
2026 FBC UPDATE	LS	06/26

THE INSTALLATION DETAILS DESCRIBED HEREIN ARE GENERIC AND MAY NOT REFLECT ACTUAL CONDITIONS FOR A SPECIFIC SITE. IF SITE CONDITIONS CAUSE INSTALLATION TO DEVIATE FROM THE REQUIREMENTS DETAILED HEREIN, A LICENSED ENGINEER OR ARCHITECT SHALL PREPARE SITE SPECIFIC DOCUMENTS FOR USE WITH THIS DOCUMENT.

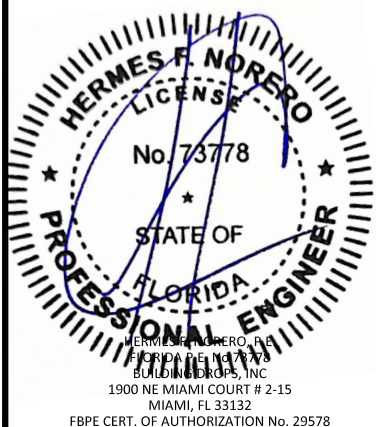


FL #:	FL23010	
DATE:	10.06.2020	
DWG. BY:	YC	CHK. BY: HFN
SCALE:	NTS	
DWG. #:	SPW007	
SHEET:	7	REV. D
OF 10		


c:\users\j\aniwata\building drops, inc\building drops landing - common\projects\2026 code change projects\sierra pacific windows\cc-26-6120 - 2026 code change\dwgs\l723010\spw007.dwg 8/16/2026 9:34 PM

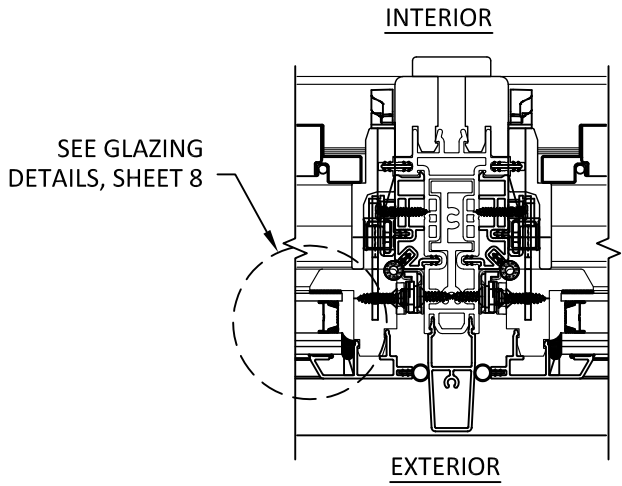


L
8 **HORIZONTAL SECTION**
INTEGRAL MULLION AT OPERABLE VENTS

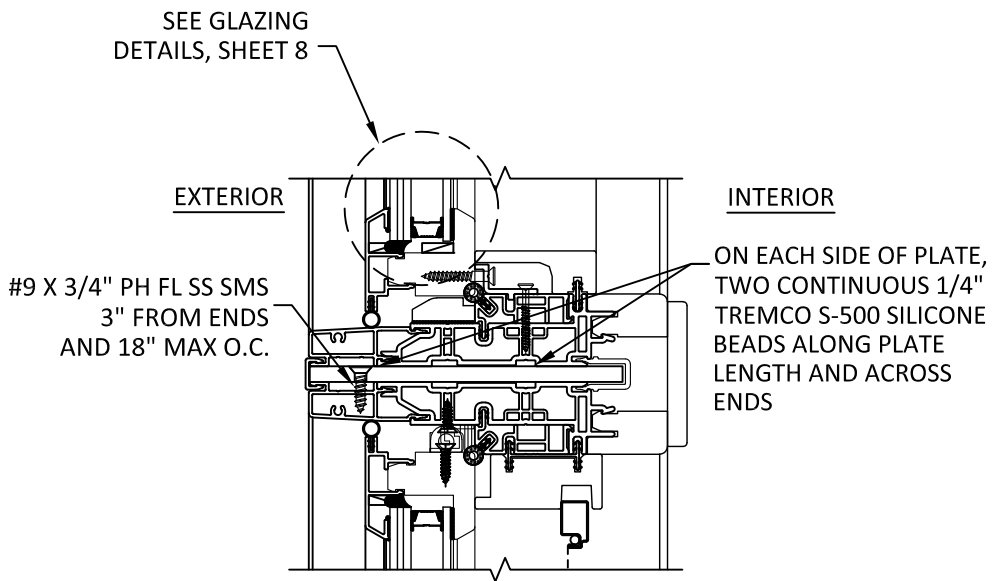

M
8 **VERTICAL SECTION**
HORIZONTAL 1/4" X 5" ALUMINUM MULLION
FIXED TRANSOM OVER TWIN AWNING

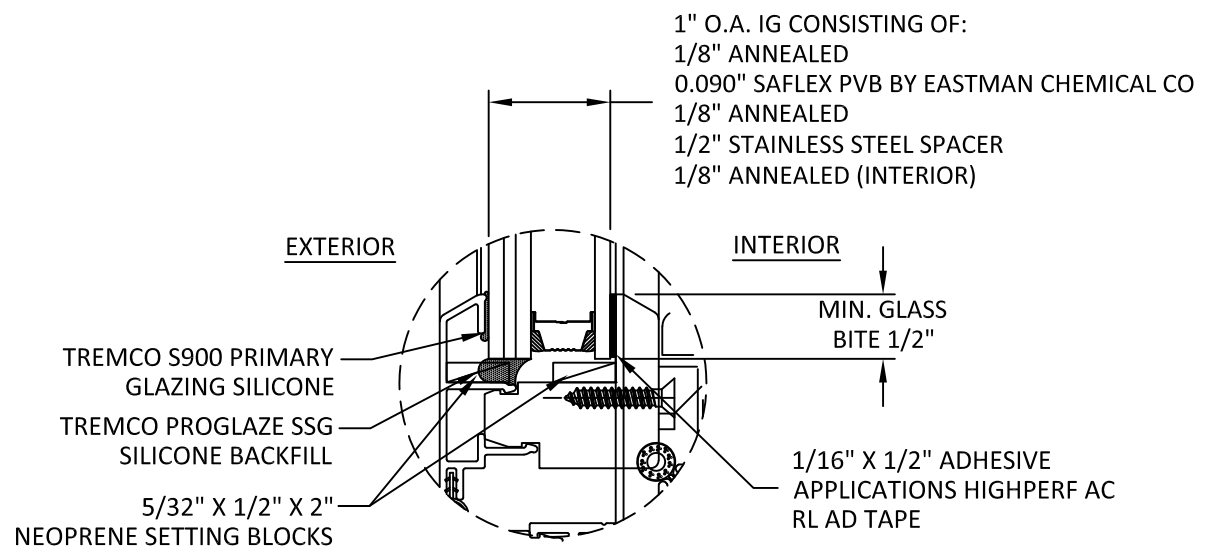

G1 GLAZING DETAIL

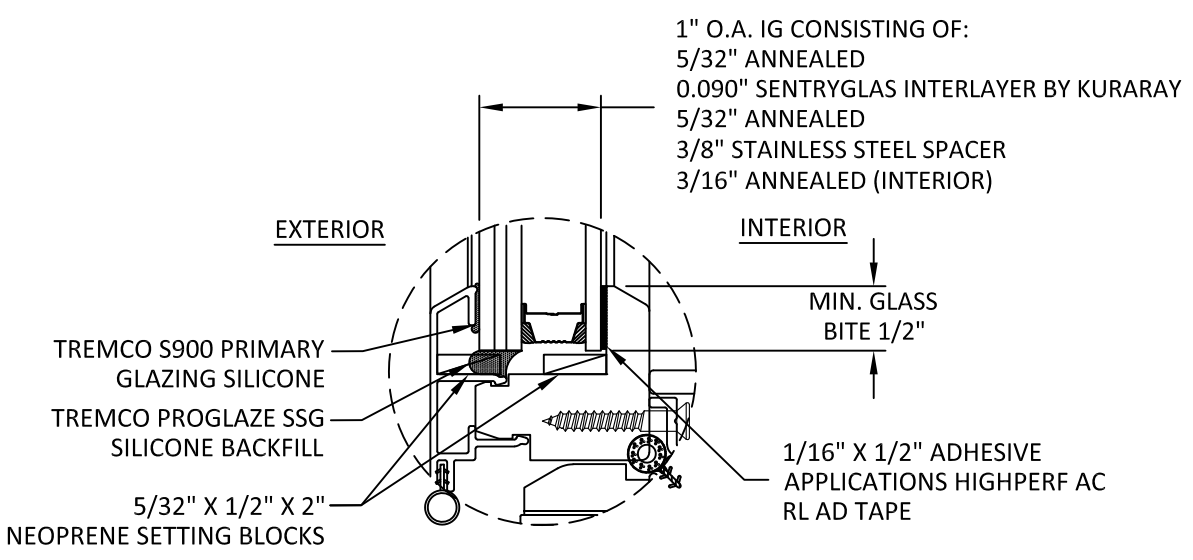

G2 GLAZING DETAIL

- GLAZING NOTES**
- 1) GLASS TYPE AND THICKNESS COMPLIES WITH ASTM E1300 REQUIREMENTS AS WELL AS APPLICABLE SAFETY GLAZING REQUIREMENTS PER THE FBC. THICKNESS, TEMPER, AND SAFETY GLAZING REQUIREMENTS SHALL BE REVIEWED ON A SITE SPECIFIC BASIS.
 - 2) SETTING BLOCK DUROMETER HARDNESS OF 70-90 (SHORE A) AS REFERENCED IN FBC CHAPTER 24.
 - 3) SETTING BLOCKS TO BE LOCATED AT 1/4 SPAN LENGTH FOR GLASS WIDER THAN 36" AS PER FBC CHAPTER 24.
 - 4) D.L.O. MAY NOT EXCEED MAX DIMENSIONS SHOWN ON ELEVATIONS

SIERRA PACIFIC WINDOWS
11605 READING ROAD
PO BOX 8489
RED BLUFF, CA 96080
PH: (530) 527-9620

TITLE: FEELSAFE H3 2.0
AWNING WINDOWS
(WZ3)(IMPACT)
GLAZING DETAILS & HORIZONTAL SECTIONS

PREPARED BY: BUILDING DROPS, INC.
1900 NE MIAMI COURT, STE. 2-15
MIAMI, FL 33132
PH: (954)399-8478
FAX: (954)744-4738
WEB: www.buildingdrops.com

REMARKS	BY	DATE
CODE CHANGE 2020	YC	10/20
ADDITIONAL DETAILS	LL	02/22
CODE CHANGE 2023	MG	08/23
2026 FBC UPDATE	LS	06/26

THE INSTALLATION DETAILS DESCRIBED HEREIN ARE GENERIC AND MAY NOT REFLECT ACTUAL CONDITIONS FOR A SPECIFIC SITE. IF SITE CONDITIONS CAUSE INSTALLATION TO DEVIATE FROM THE REQUIREMENTS DETAILED HEREIN, A LICENSED ENGINEER OR ARCHITECT SHALL PREPARE SITE SPECIFIC DOCUMENTS FOR USE WITH THIS DOCUMENT.

HERMES F. NORERO
LICENSE
No. 73778
STATE OF FLORIDA
PROFESSIONAL ENGINEER
HERMES F. NORERO, P.E.
BUILDING DROPS, INC.
1900 NE MIAMI COURT # 2-15
MIAMI, FL 33132
FBPE CERT. OF AUTHORIZATION No. 29578

FL #: FL23010

DATE: 10.06.2020

DWG. BY: YC **CHK. BY:** HFN

SCALE: NTS

DWG. #: SPW007

SHEET: 8 **REV.** D

OF 10



c:\Users\G\aniwata\building drops, inc\building drops landing - common\projects\2026 code change projects\sierra pacific windows\cc-26-61-20 - 2026 code change projects\dwgs\1723010\spw007.dwg 8/16/2026 9:34 PM

AWNING TO AWNING INTEGRAL MULLION
ONE-WAY CONFIGURATIONS (NO INTERMEDIATE MEMBERS)

$D = A + B$

$\text{TRIBUTARY WIDTH (W)} = (A+B)/2$

MAXIMUM DESIGN PRESSURE CAPACITY CHART ONE WAY AWNING TO AWNING INTEGRAL MULLION			
TRIBUTARY WIDTH (IN.)	LENGTH (IN.)	DESIGN PRESSURE (PSF)	
		POS (+)	NEG (-)
30	24	50.0	60.0
36		50.0	60.0
42		50.0	60.0
48		50.0	60.0
54		50.0	60.0
60	30	50.0	60.0
30		50.0	60.0
36		50.0	60.0
42		50.0	60.0
48		50.0	60.0
54	35.50	50.0	60.0
30		50.0	60.0
36		50.0	60.0
42		50.0	60.0
47.25		50.0	60.0
30	42	50.0	60.0
36		46.4	55.7
38		45.7	54.9
30	48	31.9	38.3
34		29.6	35.5

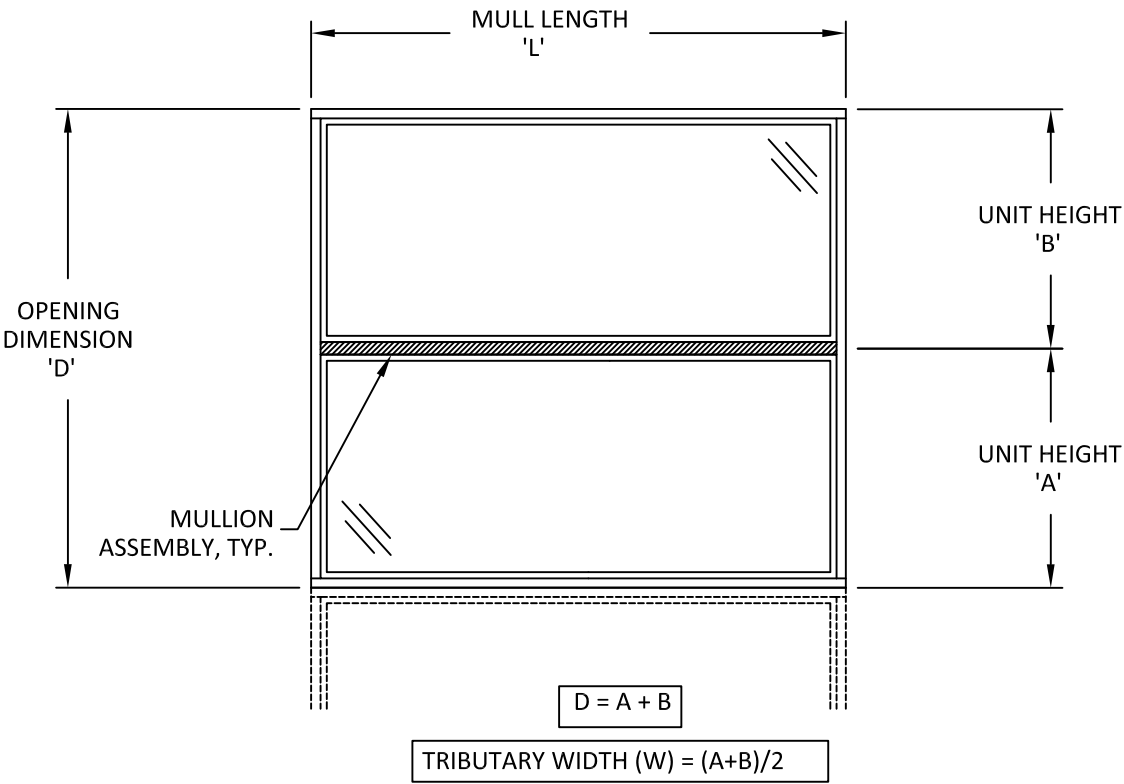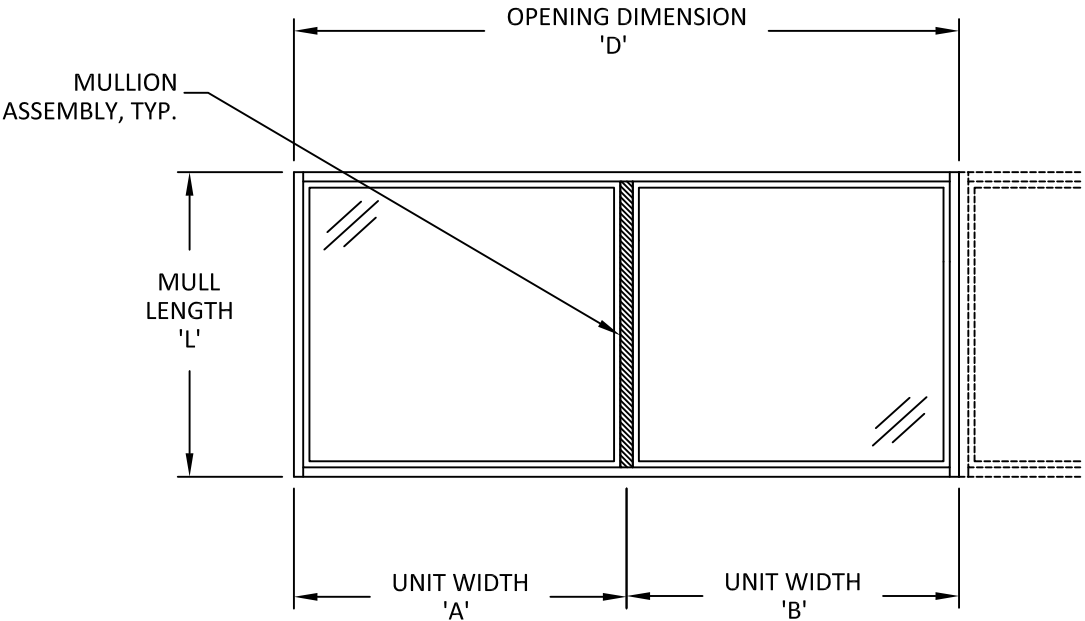

NOTES:

- 'ONE-WAY' MULLIONS REFER TO EITHER VERTICAL SINGLE SPAN OR HORIZONTAL STACKED ASSEMBLIES SIMILAR TO THOSE DIAGRAMMED ON THIS SHEET.
- THE POSITIVE AND NEGATIVE DESIGN PRESSURE CHARTS ABOVE ARE APPLICABLE FOR 'STANDARD INSTALLATION' PROCEDURES, SEE DETAILS ON SHEET 8.
- WINDOW OR DOORS SHALL BE UNDER SEPARATE APPROVAL.
- DESIGN PRESSURES SHALL BE GOVERNED BY THE LESSER OF THE MULLION ASSEMBLY (LISTED IN TABLE) OR INDIVIDUAL WINDOW OR DOOR UNIT UNDER SEPARATE APPROVAL.
- MULLIONS MAY BE USED IN ASSEMBLIES UTILIZING MORE THAN TWO WINDOW OR DOOR UNITS AND CAN BE USED FOR UNLIMITED NUMBER OF PANELS.



11605 READING ROAD
PO BOX 8489
RED BLUFF, CA 96080
PH: (530) 527-9620

TITLE: FEELSAFE H3 2.0
AWNING WINDOWS
(WZ3)(IMPACT)

ONE-WAY DESIGN PRESSURE TABLES


PREPARED BY: BUILDING DROPS, INC.

1900 NE MIAMI COURT, STE. 2-15
MIAMI, FL 33132
PH: (954)399-8478
FAX: (954)744-4738
WEB: www.buildingdrops.com



REMARKS	BY	DATE
CODE CHANGE 2020	YC	10/20
ADDITIONAL DETAILS	LL	02/22
CODE CHANGE 2023	MG	08/23
2026 FBC UPDATE	LS	06/26

THE INSTALLATION DETAILS DESCRIBED HEREIN ARE GENERIC AND MAY NOT REFLECT ACTUAL CONDITIONS FOR A SPECIFIC SITE. IF SITE CONDITIONS CAUSE INSTALLATION TO DEVIATE FROM THE REQUIREMENTS DETAILED HEREIN, A LICENSED ENGINEER OR ARCHITECT SHALL PREPARE SITE SPECIFIC DOCUMENTS FOR USE WITH THIS DOCUMENT.

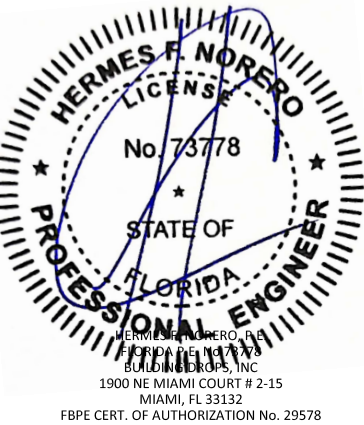

FL #: FL23010

DATE: 10.06.2020

DWG. BY: YC
CHK. BY: HFN

SCALE: NTS


DWG. #: SPW007

SHEET: 9
REV. D

c:\Users\G\aniwata\building drops, inc\building drops landing - common\projects\2026 code change projects\sierra pacific windows\cc-26-6120 - 2026 code change\dwgs\1723010\spw007.dwg 8/16/2026 9:34 PM

1/4" PLATE REINFORCED MULLION
TWO-WAY CONFIGURATIONS (WITH INTERMEDIATE MEMBERS)

MAXIMUM DESIGN PRESSURE CAPACITY CHART TWO WAY AWNING AND FIXED COMBINATIONS WITH 1/4" x 5" ALUMINUM PLATE MULLION			
TRIBUTARY WIDTH (IN.)	LENGTH (IN.)	DESIGN PRESSURE (PSF)	
		POS (+)	NEG (-)
30	66	50.0	60.0
36		50.0	60.0
42		50.0	60.0
48		50.0	60.0
54		50.0	60.0
30	72	50.0	60.0
36		50.0	60.0
42		50.0	60.0
48		50.0	60.0
54		50.0	60.0
30	78	50.0	60.0
36		50.0	60.0
42		50.0	60.0
48		50.0	60.0
54		50.0	60.0
30	84	50.0	60.0
36		50.0	60.0
42		50.0	60.0
44		50.0	60.0
46		50.0	60.0
30	90	50.0	60.0
36		50.0	60.0
40		50.0	60.0
42		50.0	60.0
44		50.0	60.0
30	94.50	50.0	60.0
36		50.0	60.0
39.9375		50.0	60.0
42		50.0	60.0
44		50.0	60.0
30	96	50.0	60.0
36		50.0	60.0
38		50.0	60.0
40		50.0	60.0
42		50.0	60.0
30	102	50.0	60.0
36		44.1	52.9
38		44.6	53.5
40		45.1	54.1
42		45.6	54.7
30	108	50.0	60.0
36		44.1	52.9
38		44.6	53.5
40		45.1	54.1
42		45.6	54.7

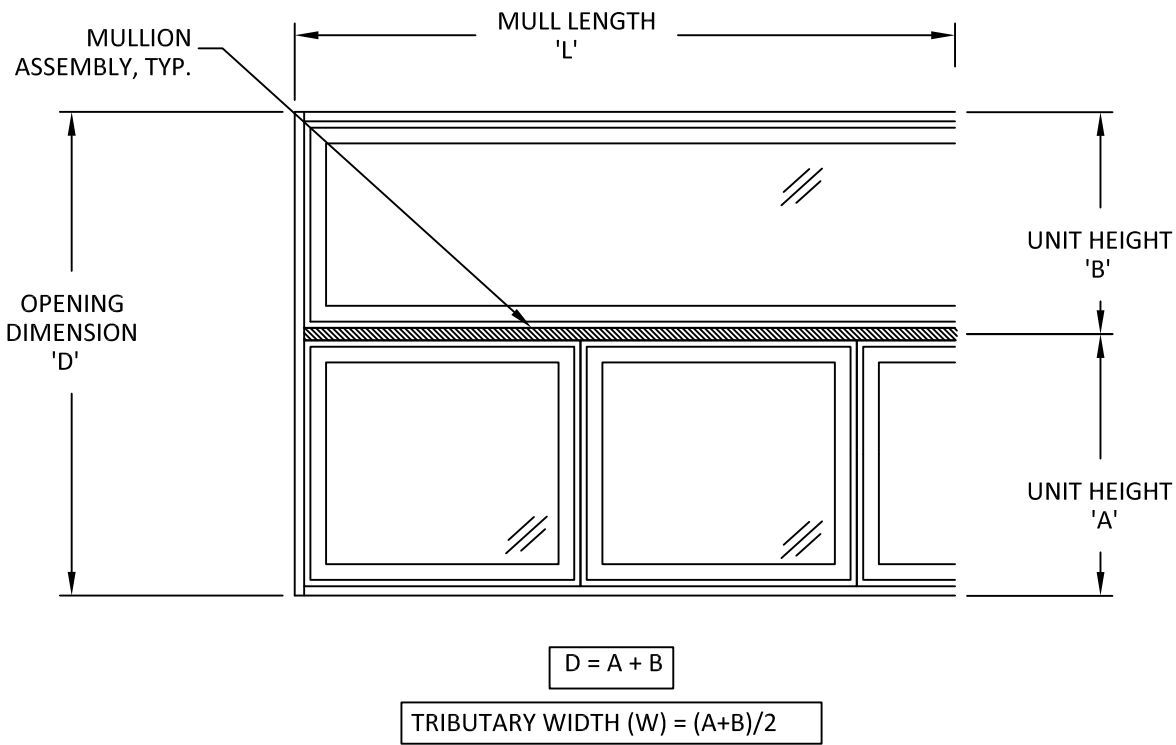

- NOTES:
- 'TWO-WAY' MULLIONS REFER TO EITHER VERTICAL OR HORIZONTAL WITH INTERMEDIATE MEMBERS SIMILAR TO THOSE DIAGRAMMED ON THIS SHEET.
 - THE POSITIVE AND NEGATIVE DESIGN PRESSURE CHARTS ABOVE ARE APPLICABLE FOR 'STANDARD INSTALLATION' PROCEDURES, SEE DETAILS ON SHEET 5.
 - WINDOW OR DOORS SHALL BE UNDER SEPARATE APPROVAL.
 - DESIGN PRESSURES SHALL BE GOVERNED BY THE LESSER OF THE MULLION ASSEMBLY (LISTED IN TABLE) OR INDIVIDUAL WINDOW OR DOOR UNIT UNDER SEPARATE APPROVAL.
 - MULLIONS MAY BE USED IN ASSEMBLIES UTILIZING MORE THAN TWO WINDOW OR DOOR UNITS AND CAN BE USED FOR UNLIMITED NUMBER OF PANELS.



SIERRA
PACIFIC
WINDOWS

11605 READING ROAD
PO BOX 8489
RED BLUFF, CA 96080
PH: (530) 527-9620

TITLE: FEELSAFE H3 2.0
AWNING WINDOWS
(WZ3)(IMPACT)


TWO-WAY DESIGN PRESSURE TABLES

PREPARED BY:
BUILDING DROPS, INC.
1900 NE MIAMI COURT, STE. 2-15
MIAMI, FL 33132
PH: (954)399-8478
FAX: (954)744-4738
WEB: www.buildingdrops.com



REMARKS	BY	DATE
CODE CHANGE 2020	YC	10/20
ADDITIONAL DETAILS	LL	02/22
CODE CHANGE 2023	MG	08/23
2026 FBC UPDATE	LS	06/26

THE INSTALLATION DETAILS DESCRIBED HEREIN ARE GENERIC AND MAY NOT REFLECT ACTUAL CONDITIONS FOR A SPECIFIC SITE. IF SITE CONDITIONS CAUSE INSTALLATION TO DEVIATE FROM THE REQUIREMENTS DETAILED HEREIN, A LICENSED ENGINEER OR ARCHITECT SHALL PREPARE SITE SPECIFIC DOCUMENTS FOR USE WITH THIS DOCUMENT.

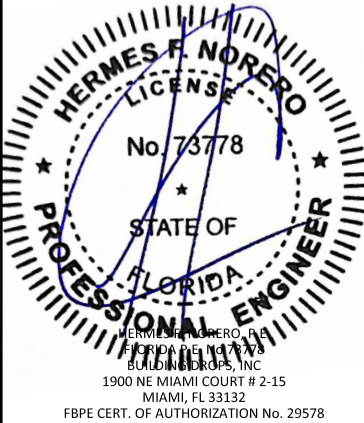

HERMES F. NORERO, P.E.
1900 NE MIAMI COURT # 2-15
MIAMI, FL 33132
FBPE CERT. OF AUTHORIZATION No. 29578

FL #:	FL23010
DATE:	10.06.2020
DWG. BY:	CHK. BY:
YC	HFN
SCALE:	NTS
DWG. #:	SPW007
SHEET:	REV.
10	D

OF 10