




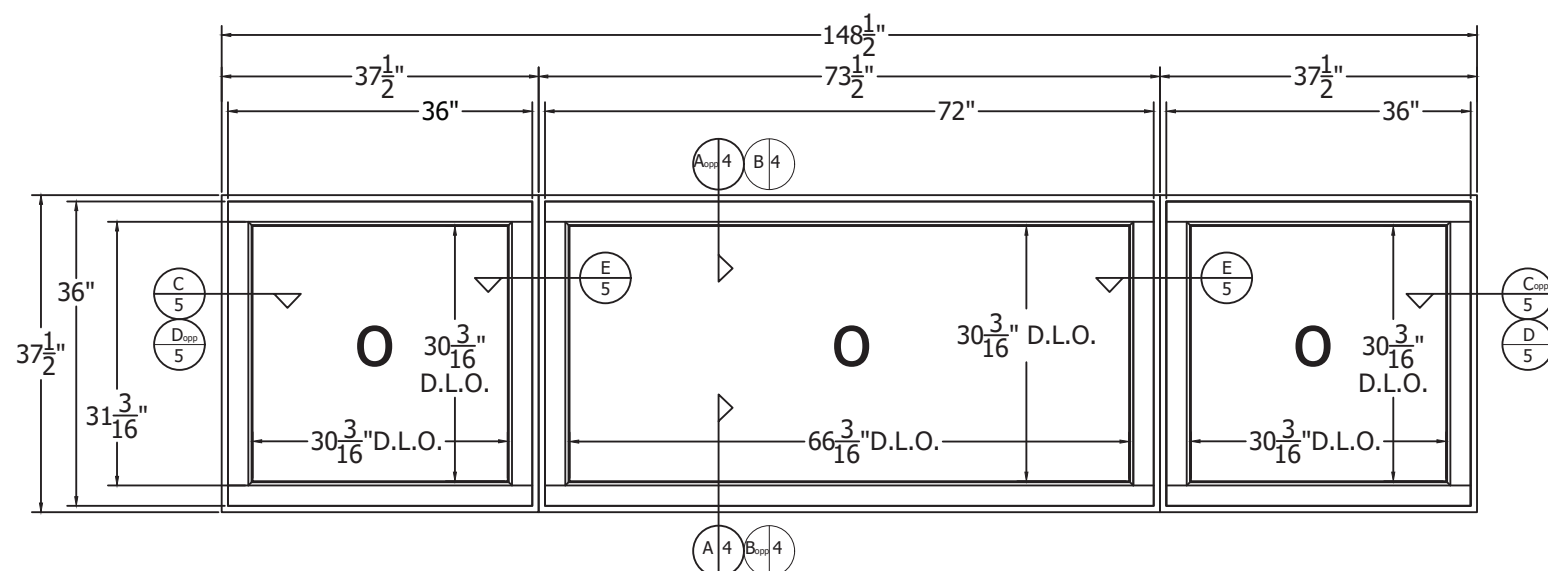


000 FIXED
TRANSOM WINDOW
TESTED AND APPROVED UNIT

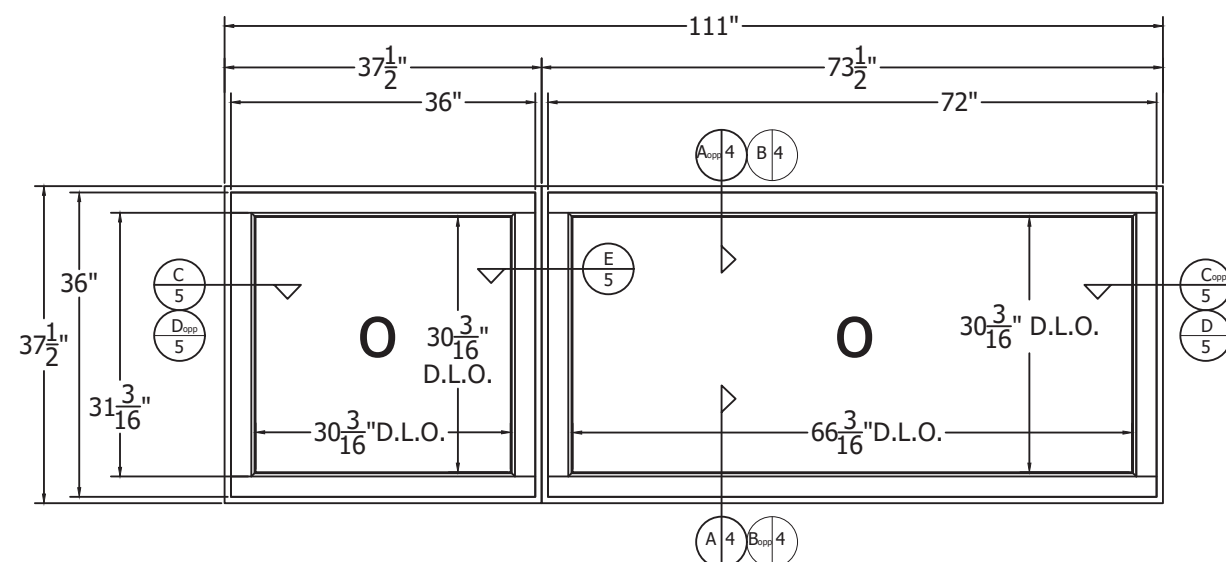

OO FIXED
TRANSOM WINDOW
ENVELOPED AND APPROVED UNIT

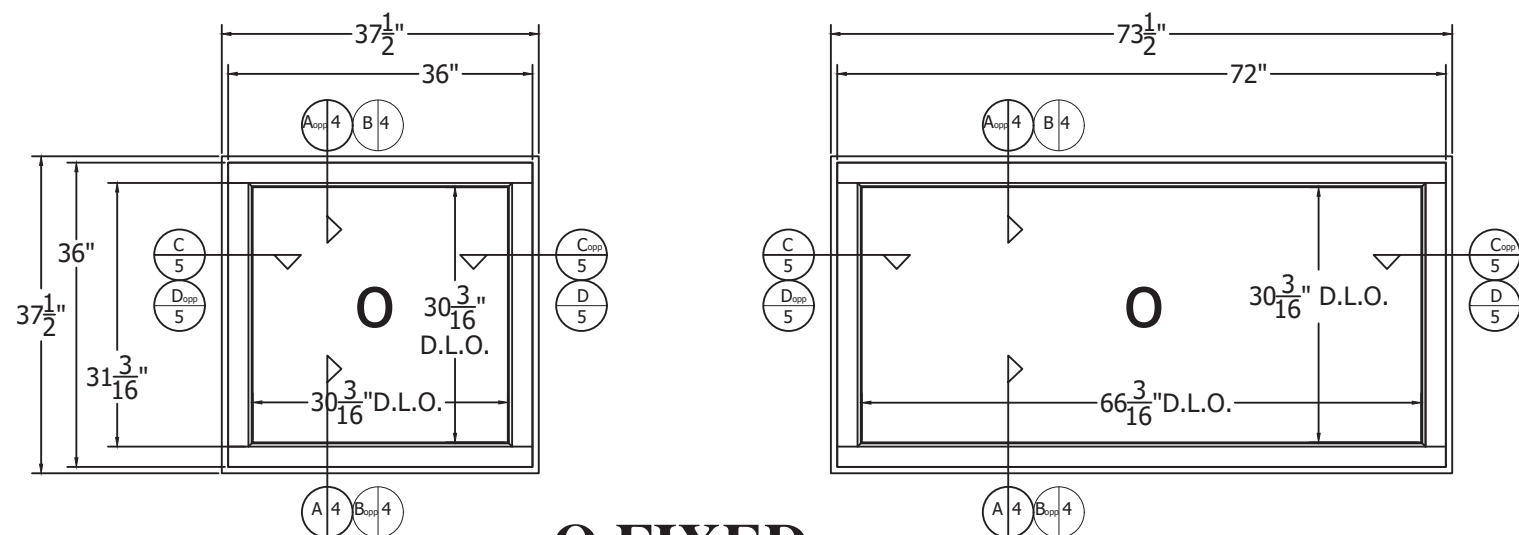

O FIXED
TRANSOM WINDOWS
ENVELOPED AND APPROVED UNITS

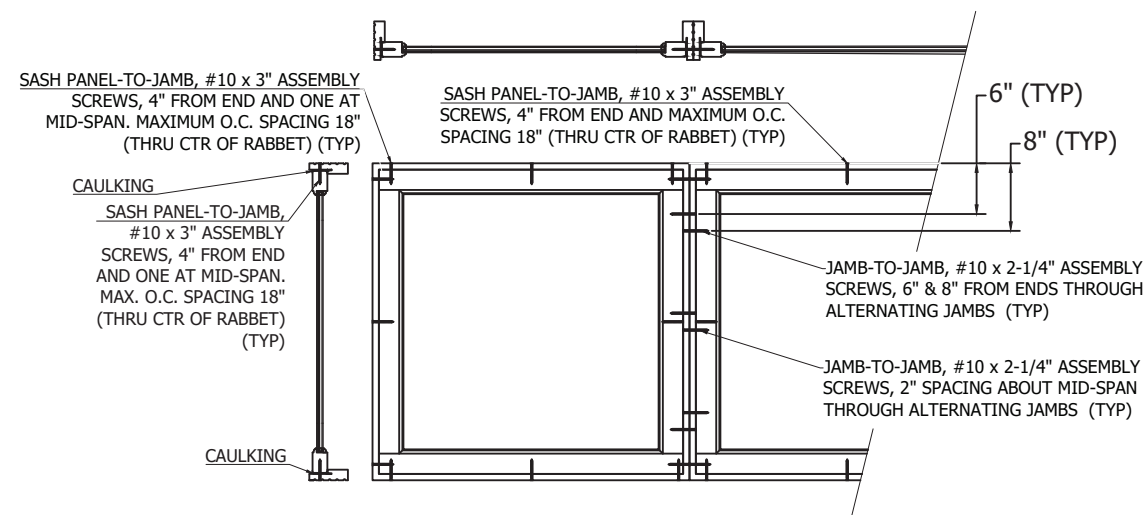

FIXED TRANSOM

WINDOWS

SASH PANEL-TO-FRAME JAMB

JAMB-TO-JAMB

CONNECTIONS

PROJECT NO AC-E-2025-134

SIMPSON DOOR COMPANY

SIMPSON DOOR COMPANY
400 W. SIMPSON AVENUE

400 W. CIVIL AVENUE
MCCLEARY, WASHINGTON 98557

SERIES 7721 GLAZED WOOD FIXED TRANSOM ELEVATIONS

LAZED WOOD FINISH ELEVATIONS

DRAWN BY:

DRAWN BY: RJA

DATE: _____

07/10/17

DRAWING NO:

DRAWING NO. SIMP0014

A

A

UPDATE TO THE 9TH

UPDATE TO THE 9TH
EDITION (2026) FRC

14/26

14/26





RJA

RJA

Robert J. Amoruso, P.E.
Florida P.E. No. 49752



SIGNED/SEALED: 8/14/26

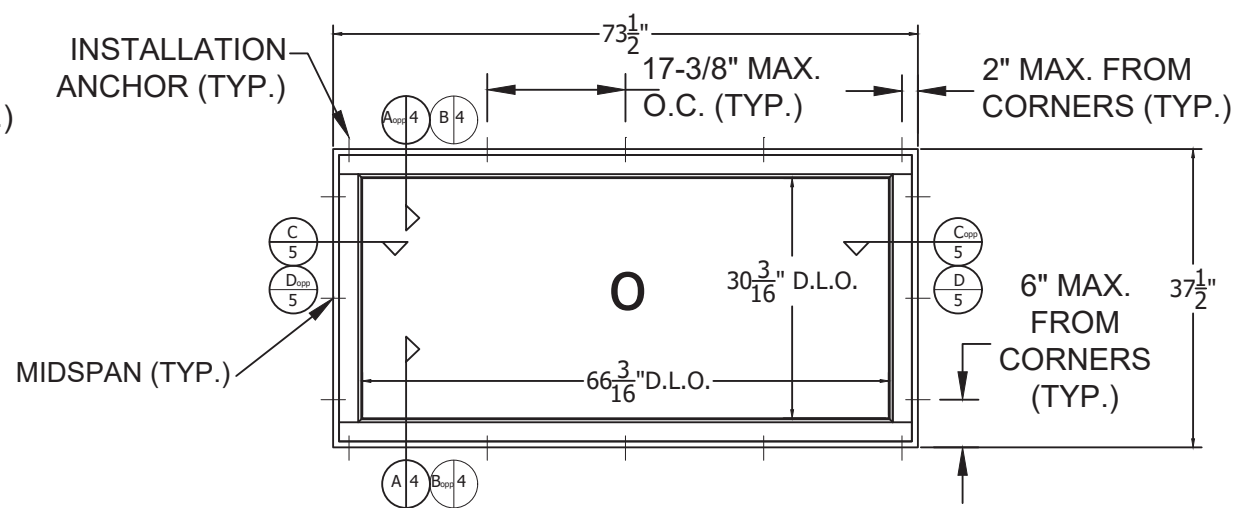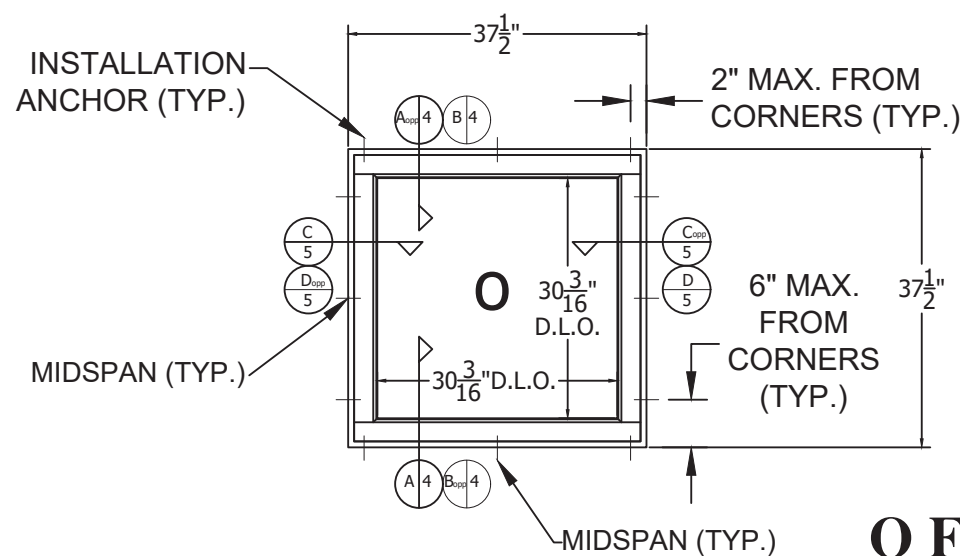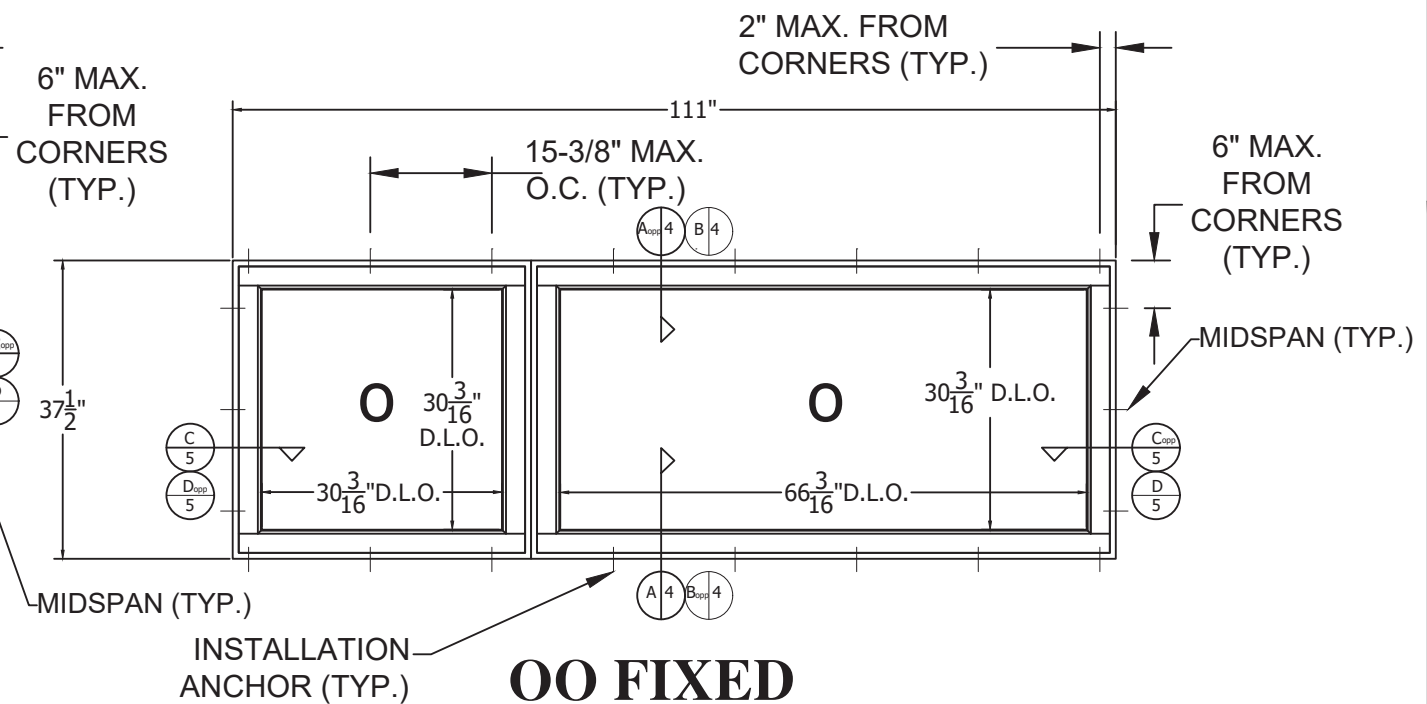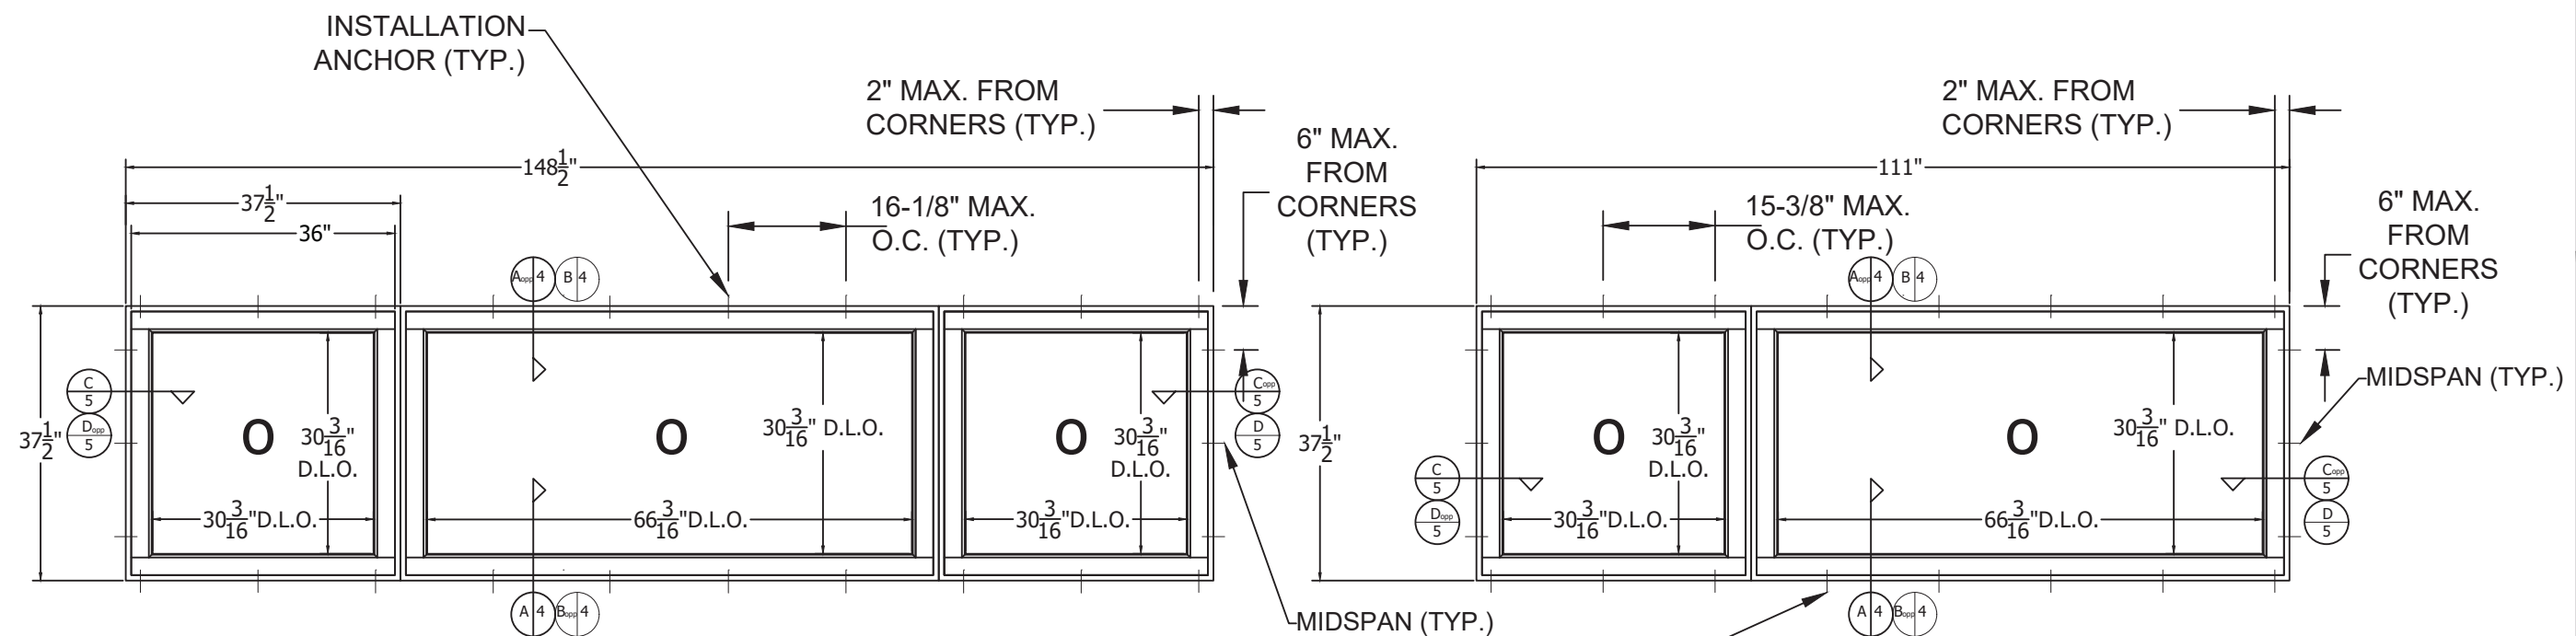

PROJECT NO. ACE-2025-134

SIMPSON DOOR COMPANY
100 W. SIMPSON AVE. ILL.

400 W. SIMPSON AVENUE
MCCL EABY WASHINGTON 985

MOOREHEAD, WASHINGTON 98037
SERIES 7721 GLAZED WOOD FIXED TRANSOM

ANCHOR LOCATIONS

DRAWN BY:	DATE:
-----------	-------

SCALE:	KJA	DRAWING
--------	-----	---------

N.T.S.

REV:	A	SHEET:
------	---	--------

PREPARED BY: AMORISCO CONSULTING ENIC LLC

AMURUS CONSULTING ENG., LLC
FBPE REGISTRATION NO. 38327


226 N NOVA RD, NO. 142

ORMOND BEACH, FL 32174
RIAENGRE@GMAIL.COM


Robert J. Amoruso, P.E.
Florida P.E. No. 49752



SIGNED/SEALED: 8/14/26

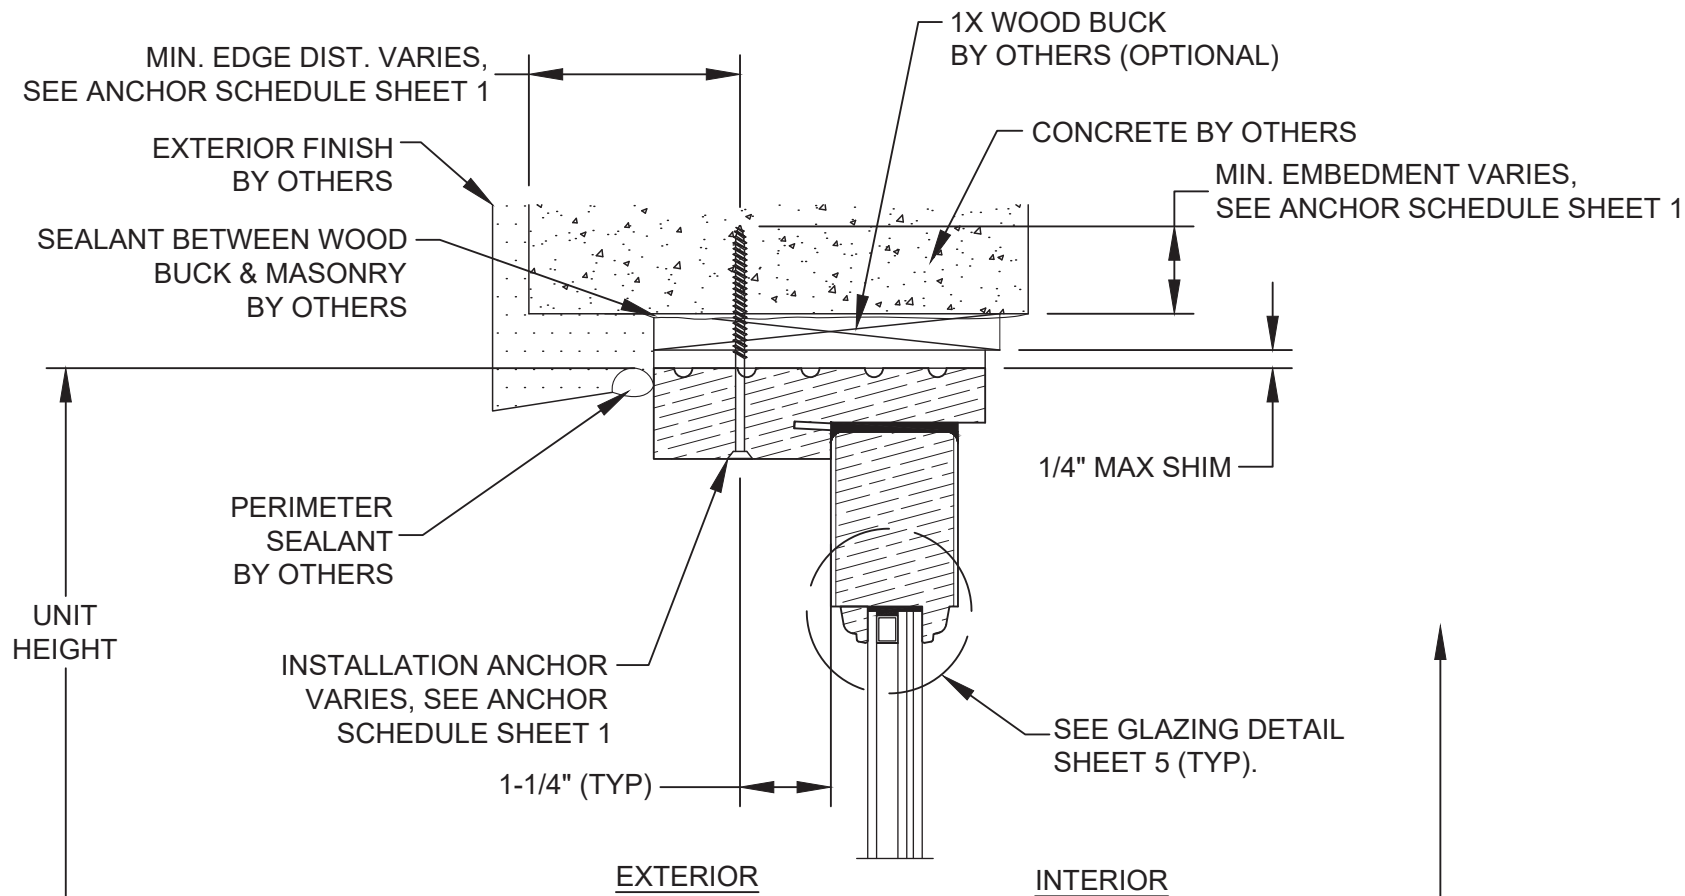

B **VERTICAL SECTION**
CONCRETE SUBSTRATE INSTALLATION

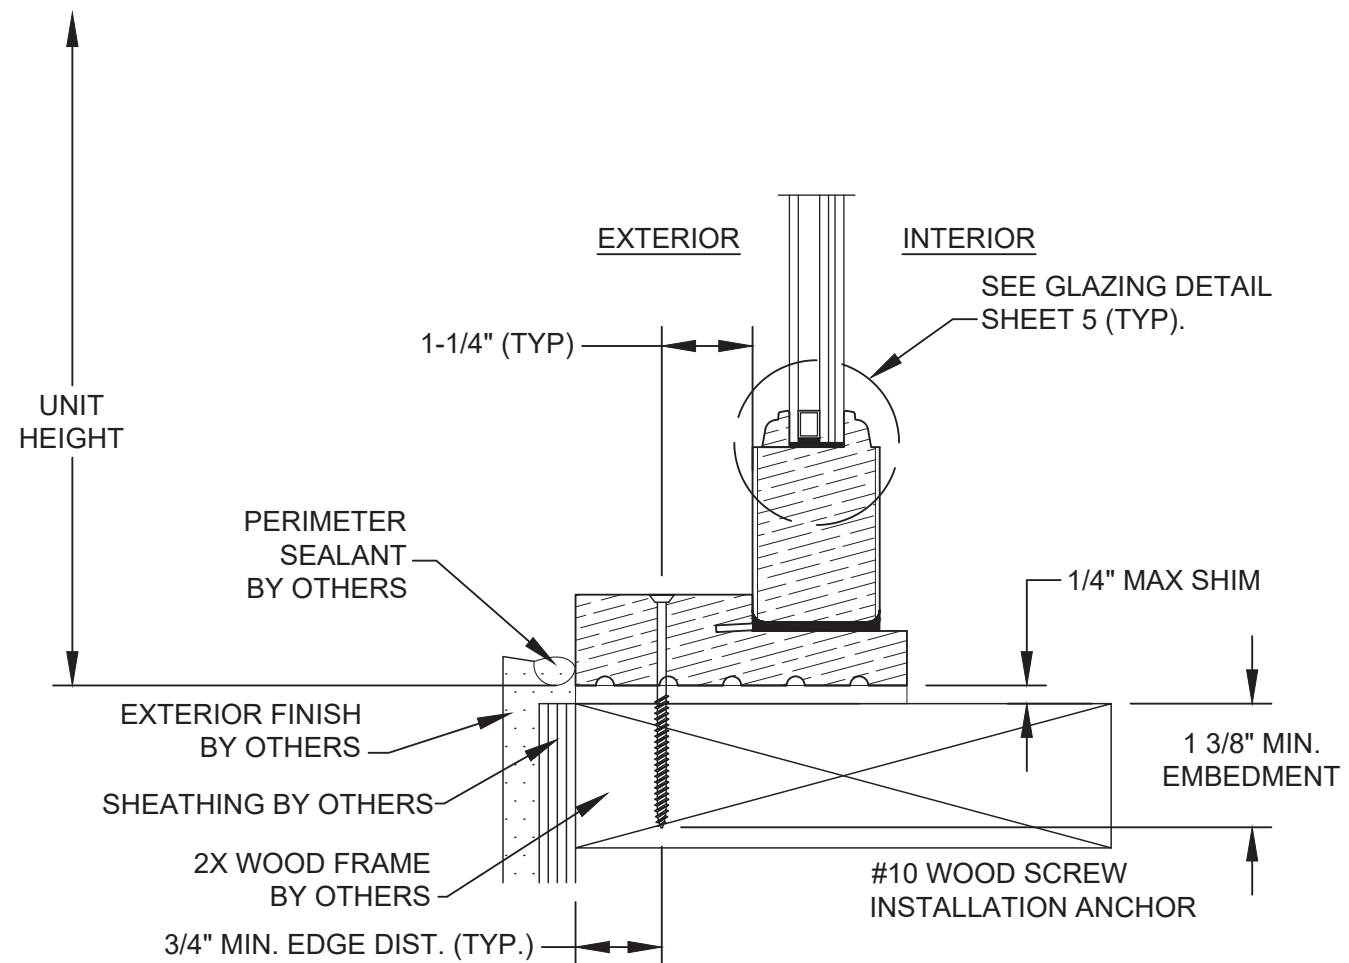

A **VERTICAL SECTION**
2X WOOD SUBSTRATE INSTALLATION

PROJECT NO. ACE-2025-134

REV	DESCRIPTION	DATE	BY
A	UPDATE TO THE 9TH EDITION (2026) FBC	8/14/26	RJA

SIMPSON DOOR COMPANY 400 W. SIMPSON AVENUE McCLEARY, WASHINGTON 98557 SERIES 7721 GLAZED WOOD FIXED TRANSOM VERTICAL SECTIONS			
PREPARED BY: AMORUSO CONSULTING ENG., LLC FBPE REGISTRATION NO. 38327 226 N NOVA RD, NO. 142 ORMOND BEACH, FL 32174 RIAENGPE@GMAIL.COM	DRAWN BY: RJA	DATE: 07/10/17	DRAWING NO.: SIMP0014
SCALE: N.T.S.	REV: A	SHEET: 4 OF 5	

Robert J. Amoruso, P.E.
Florida P.E. No. 49752



SIGNED/SEALED: 8/14/26

