


INSTALLATION ANCHORAGE DETAILS


SIGNED/SEALED: 8/14/26

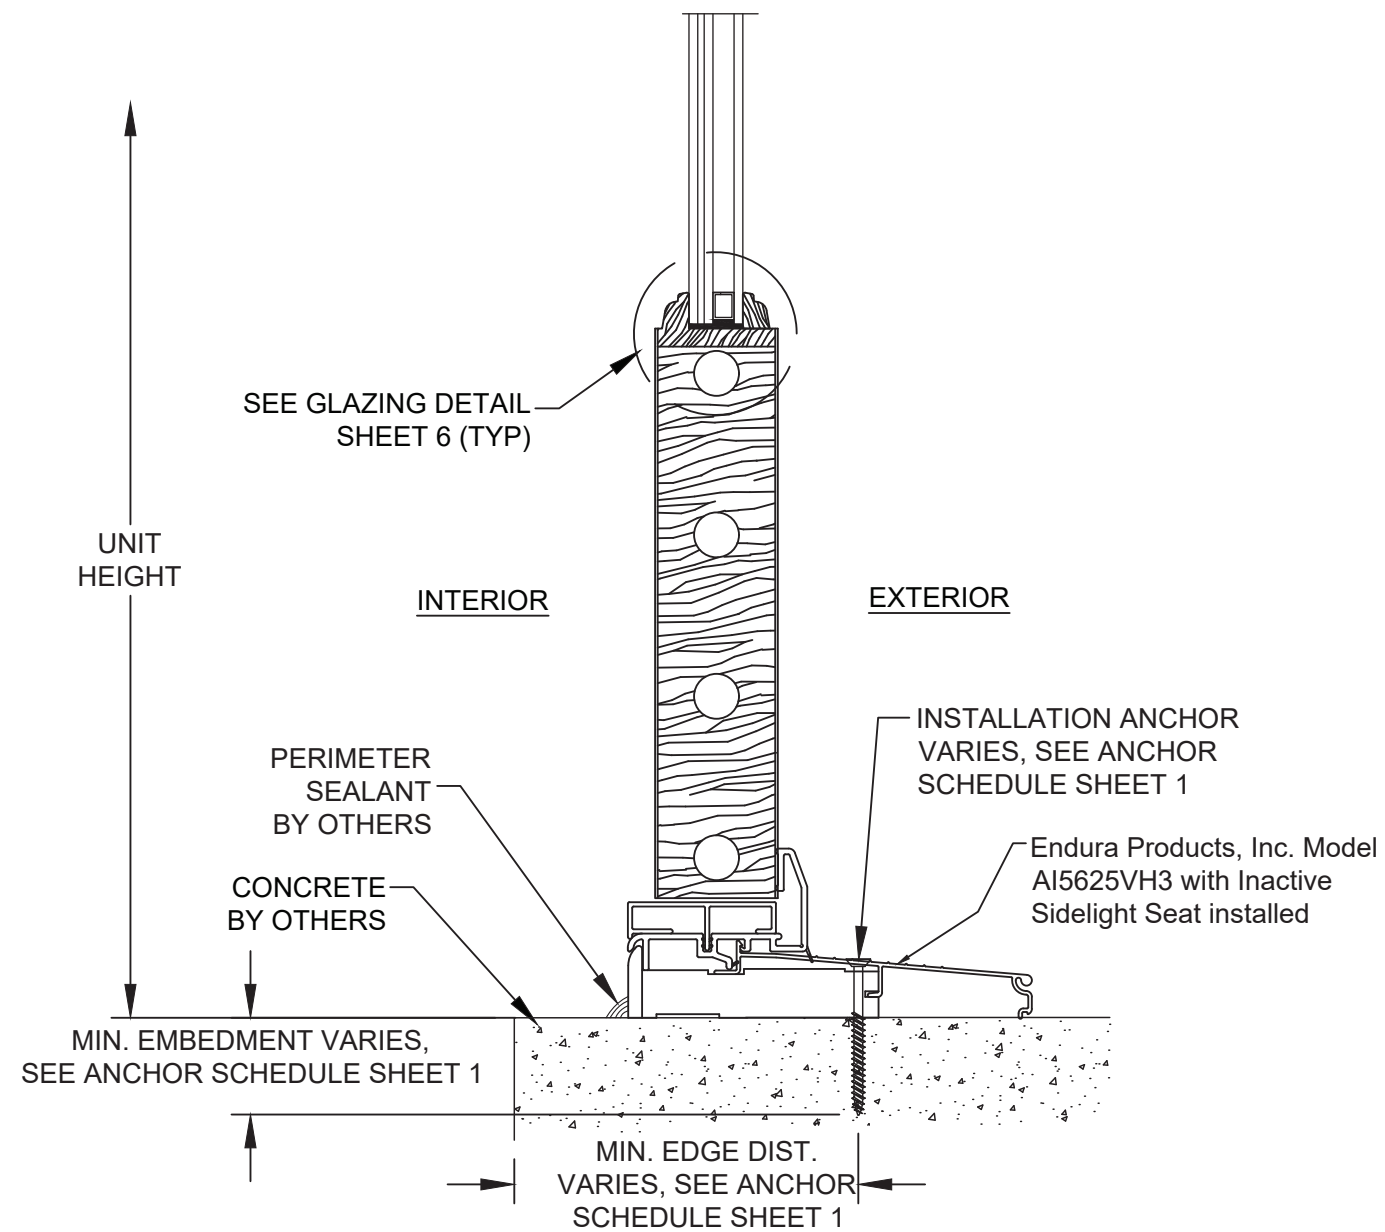

A

VERTICAL SECTION

CONCRETE SUBSTRATE INSTALLATION

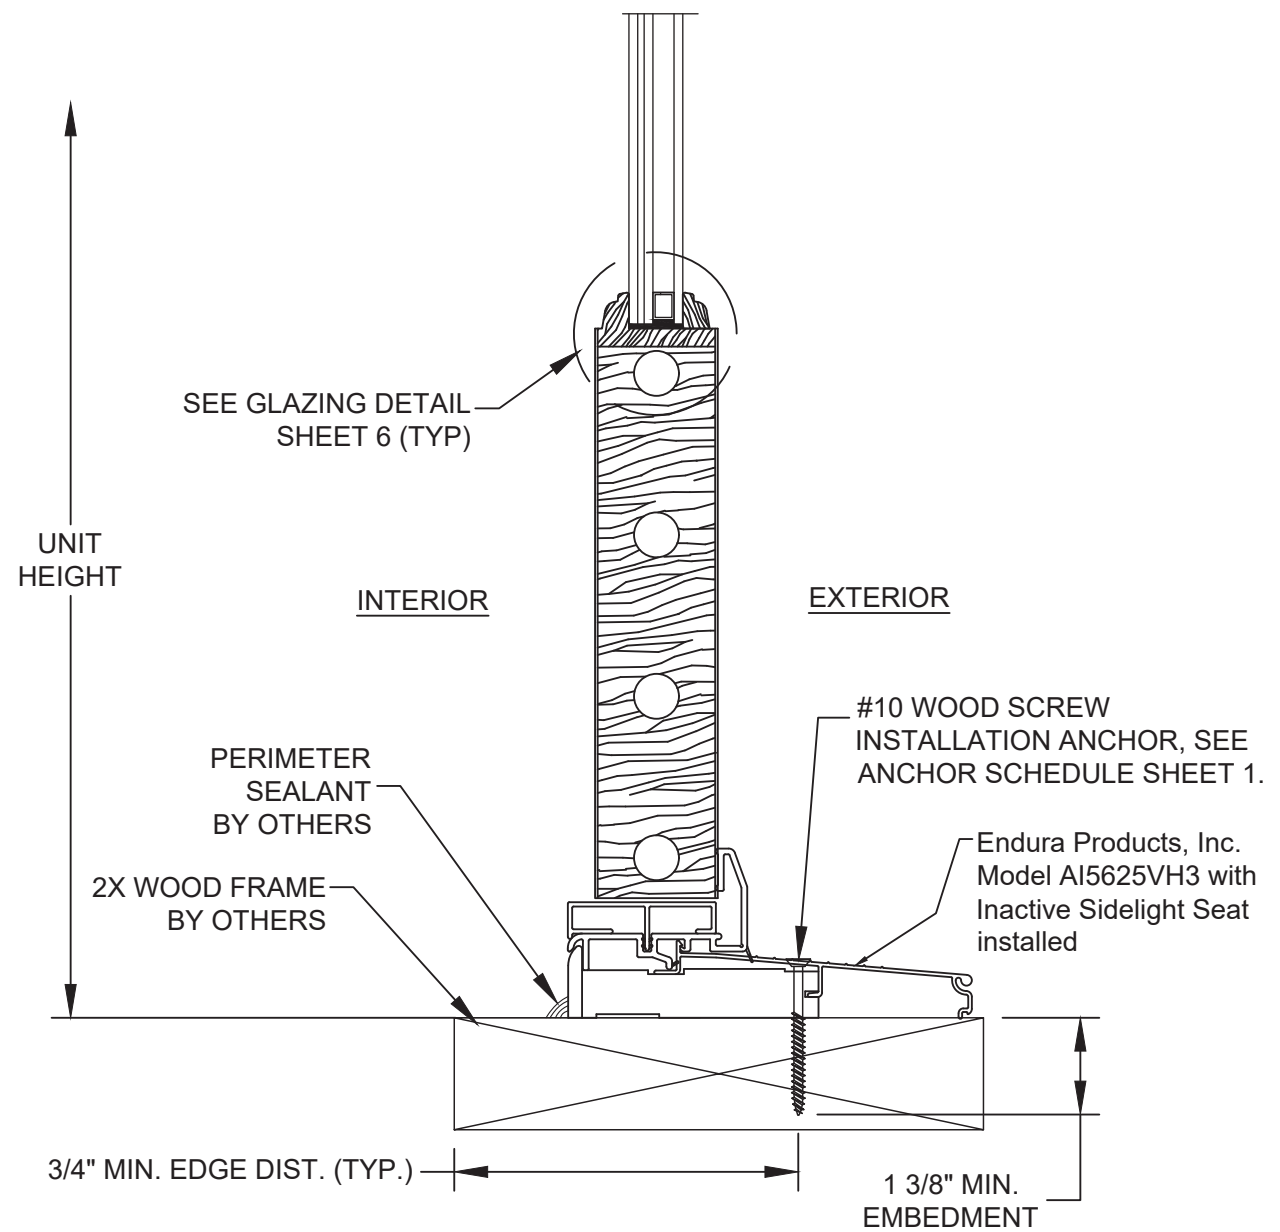

B

VERTICAL SECTION

2X WOOD SUBSTRATE INSTALLATION

PROJECT NO. ACE-2025-134

SIMPSON DOOR COMPANY
400 W. SIMPSON AVENUE

McCLEARY, WASHINGTON 98557

SERIES 7701 GLAZED WOOD FIXED SIDELITE WINDOW
VERTICAL SECTIONS - SILL

PREPARED BY:
AMORUSO CONSULTING ENG., LLC

FBPE REGISTRATION NO. 38327

226 N NOVA RD, NO. 142
ORMOND BEACH, FL 32174

RJAENGPE@GMAIL.COM


DRAWN BY: RJA

SCALE:

REV: N.I.S.

A

DATE: 08/02/17

DRAWING NO:

SHEET:
SIMP0015

3 OF 6

--	--

UPDATE TO THE 9TH

EDITION (2026) FBC


DESCRIPTION	DATE
-------------	------

[illegible]


Robert J. Amoruso, P.E.
Florida P.E. No. 49752



SIGNED/SEALED: 8/14/26

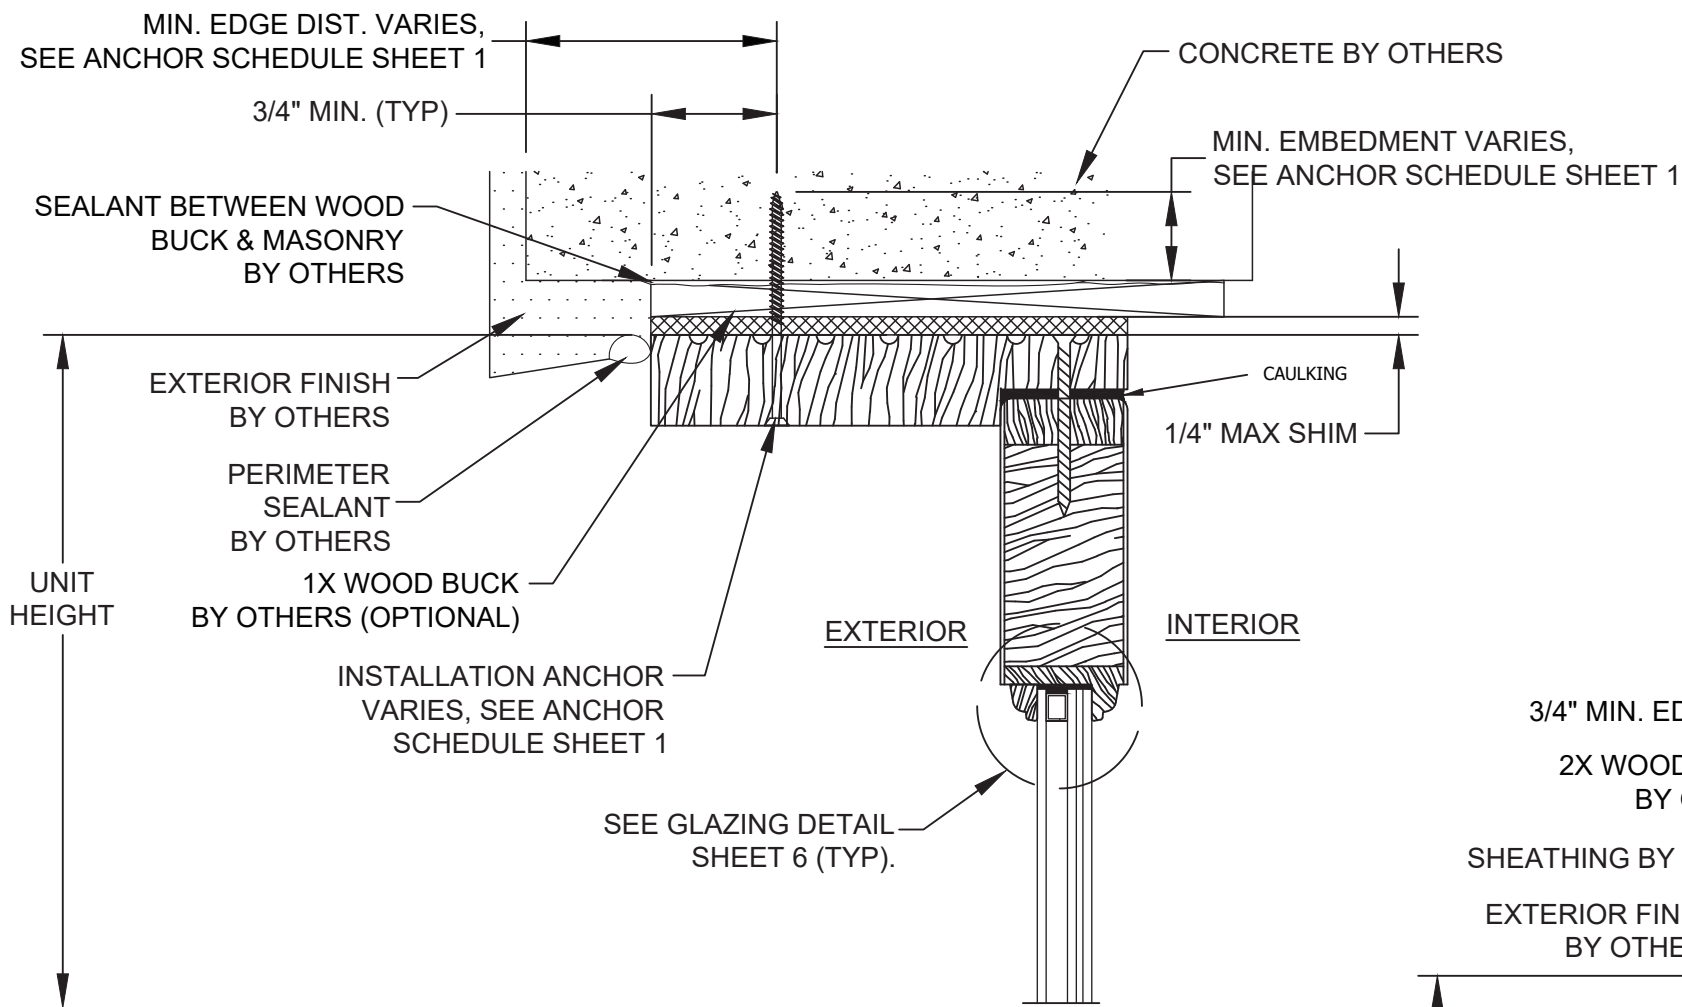

C **VERTICAL SECTION**
CONCRETE SUBSTRATE INSTALLATION

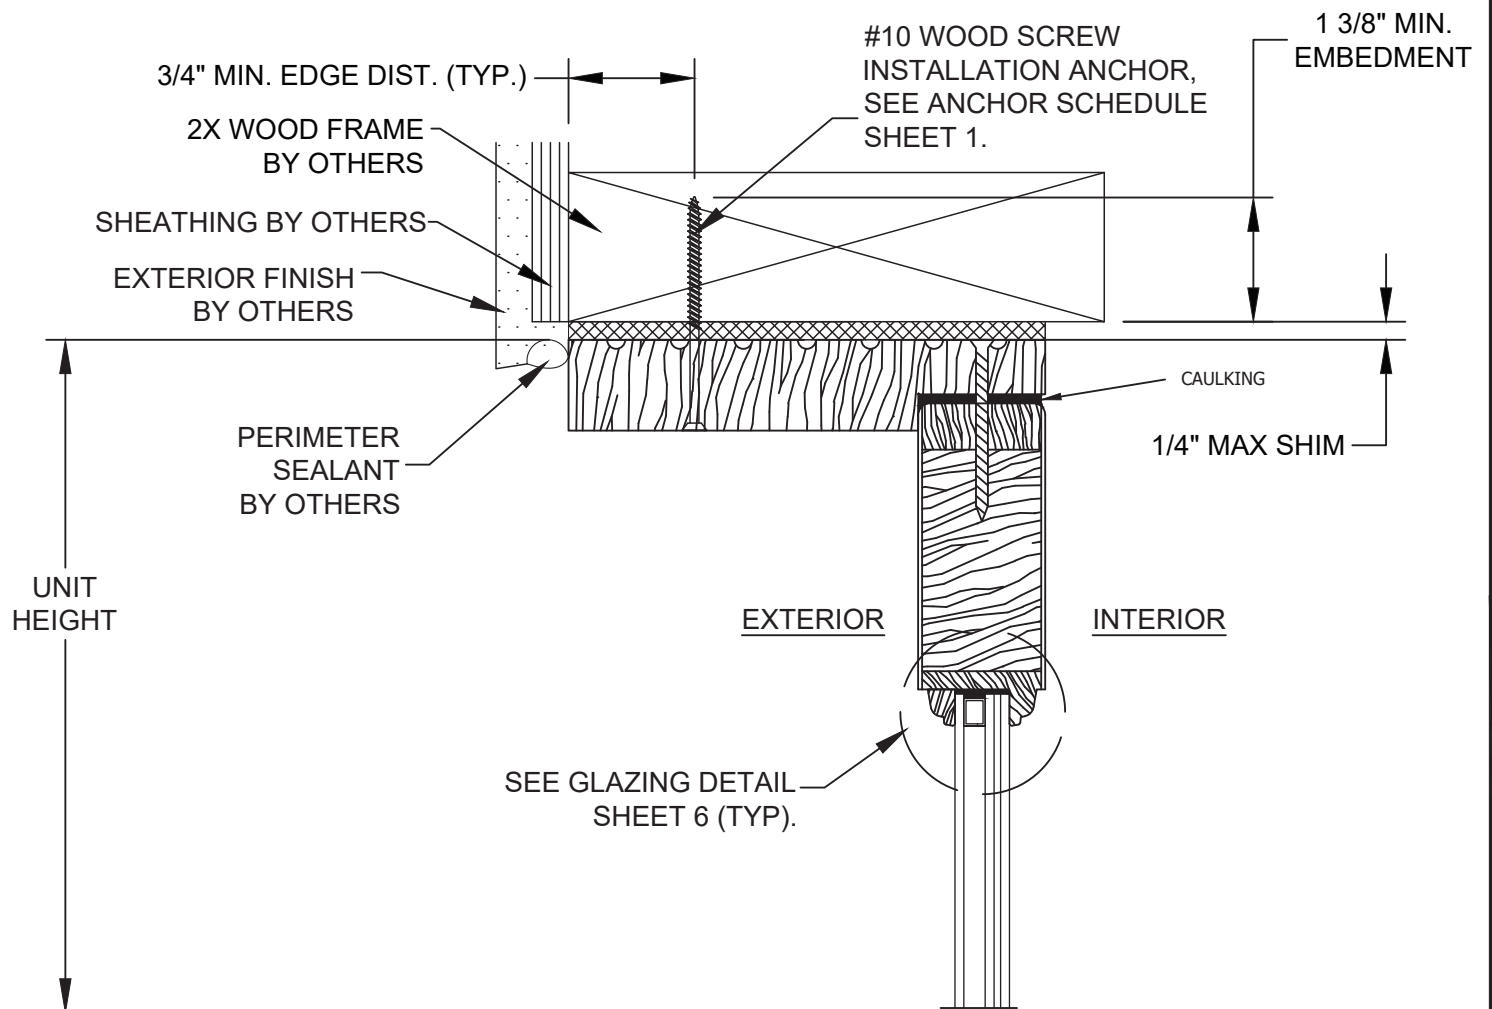

D **VERTICAL SECTION**
2X WOOD SUBSTRATE INSTALLATION

PROJECT NO. ACE-2025-134

REV	DESCRIPTION	DATE	BY
A	UPDATE TO THE 9TH EDITION (2026) FBC	8/14/26	RJA

SIMPSON DOOR COMPANY

400 W. SIMPSON AVENUE
McCLEARY, WASHINGTON 98557

SERIES 7701 GLAZED WOOD FIXED SIDELITE WINDOW
VERTICAL SECTIONS - HEAD



DATE:	08/02/17
DRAWN BY:	RJA
DRAWING NO.:	SIMP0015
SCALE:	N.T.S.
SHEET:	4 OF 6
REV:	A

PREPARED BY:
AMORUSO CONSULTING ENG., LLC
FBPE REGISTRATION NO. 38327
226 N NOVA RD, NO. 142
ORMOND BEACH, FL 32174
RIAENGPE@GMAIL.COM

Robert J. Amoruso, P.E.
Florida P.E. No. 49752



SIGNED/SEALED: 8/14/26

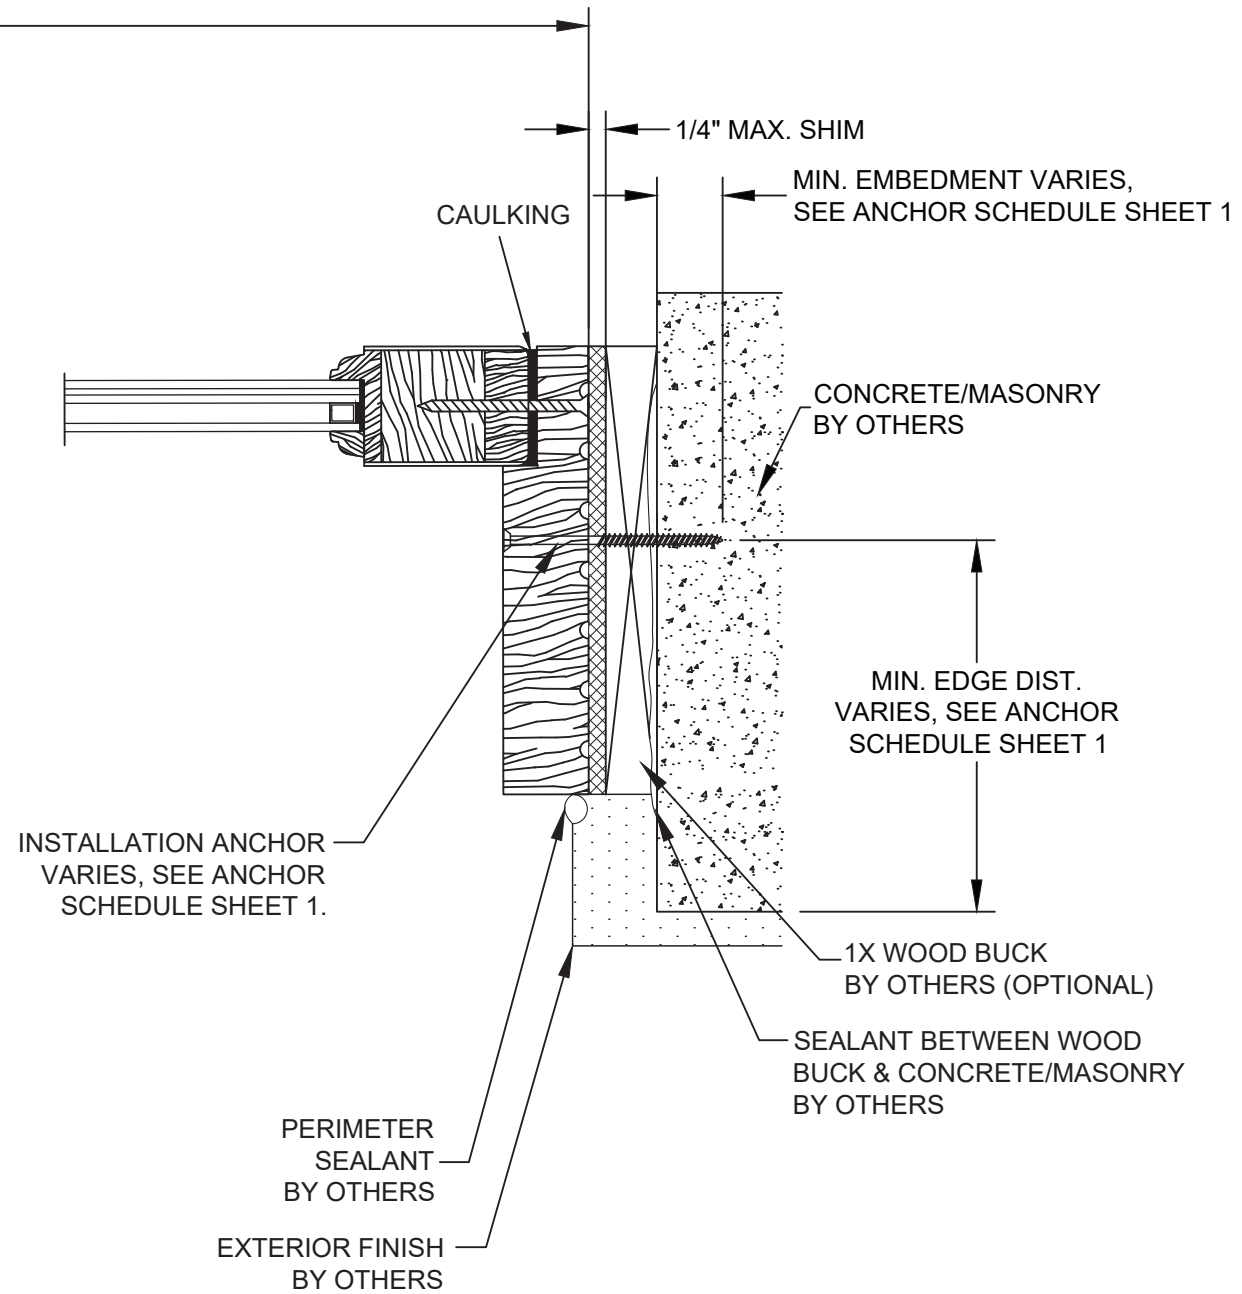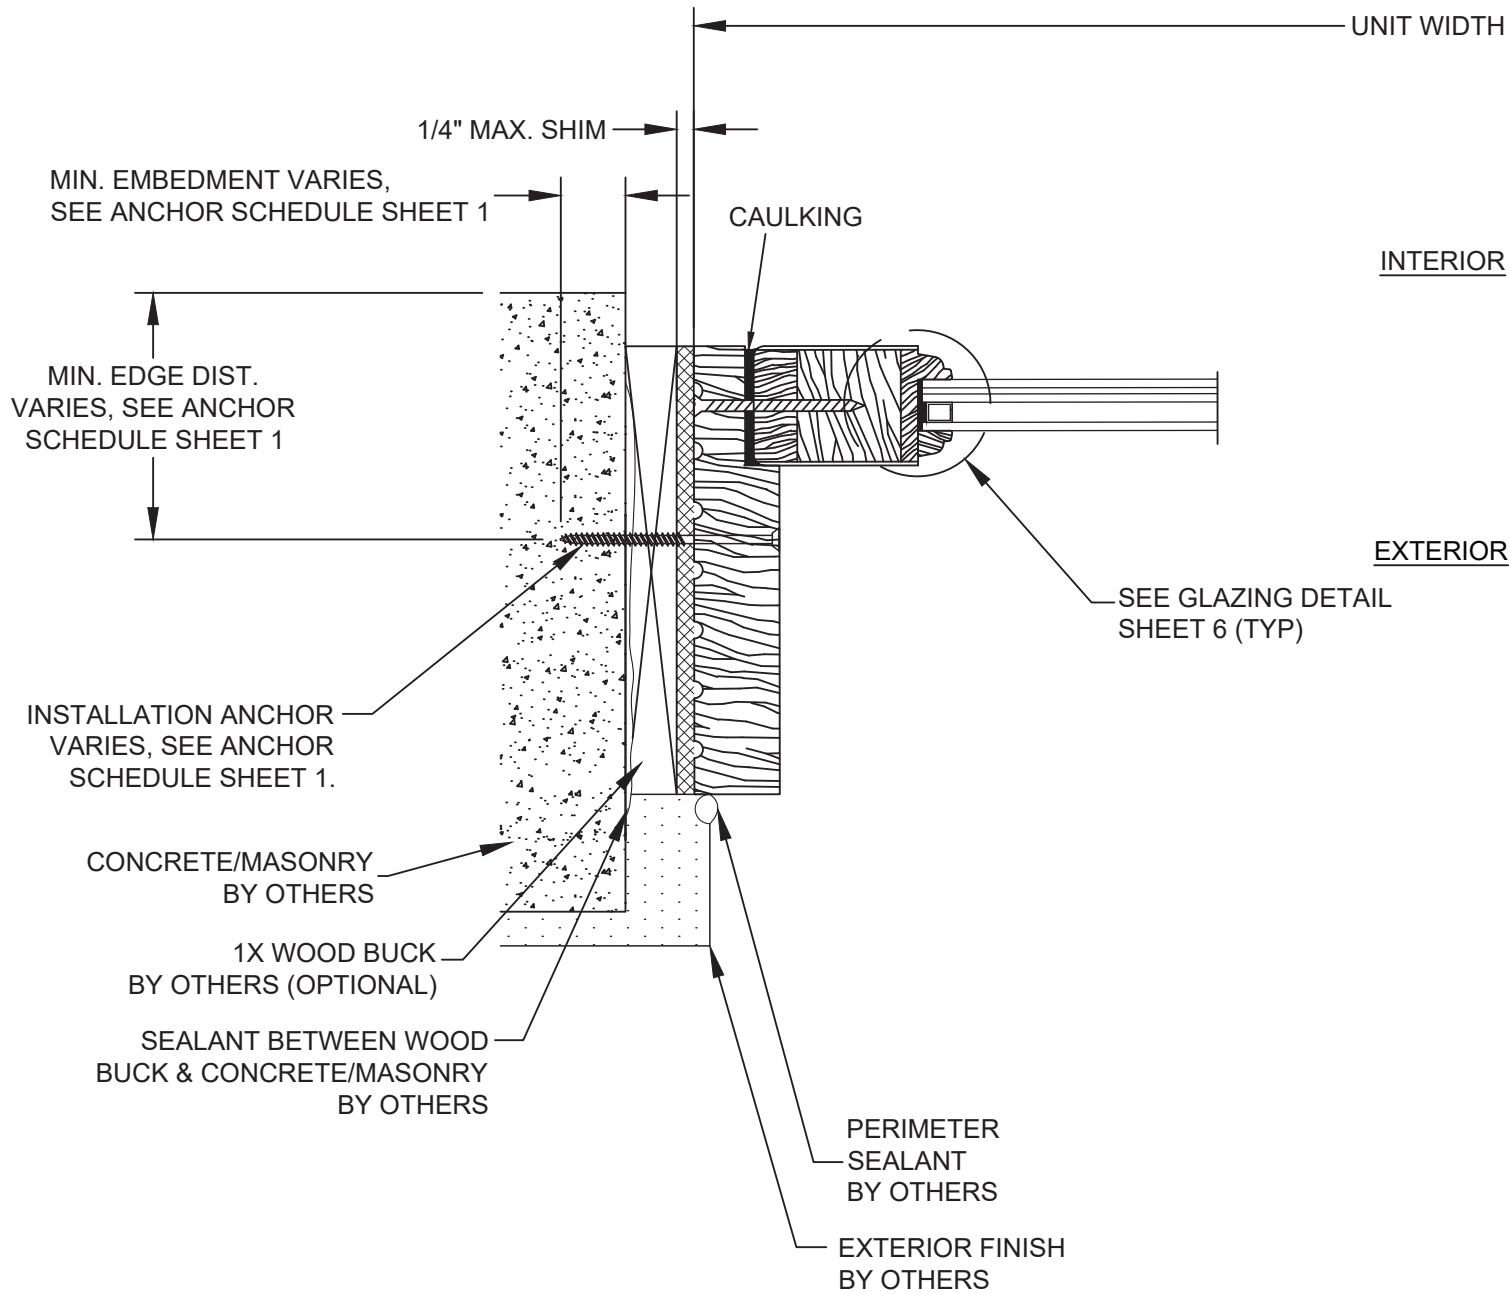

E **HORIZONTAL SECTION**
CONCRETE / MASONRY SUBSTRATE
INSTALLATION


PROJECT NO. ACE-2025-134

SIMPSON DOOR COMPANY 400 W. SIMPSON AVENUE McCLEARY, WASHINGTON 98557 SERIES 7701 GLAZED WOOD FIXED SIDELITE WINDOW HORIZONTAL SECTION - CONCRETE/MASONRY	DRAWN BY: RJA SCALE: N.T.S. REV: A	DATE: 08/02/17 DRAWING NO: SIMP0015 SHEET: 5 OF 6	PREPARED BY: AMORUSO CONSULTING ENG., LLC FBPE REGISTRATION NO. 38327 226 N NOVA RD, NO. 142 ORMOND BEACH, FL 32174 RIAENGPE@GMAIL.COM

Robert J. Amoruso, P.E.
Florida P.E. No. 49752




SIGNED/SEALED: 8/14/26

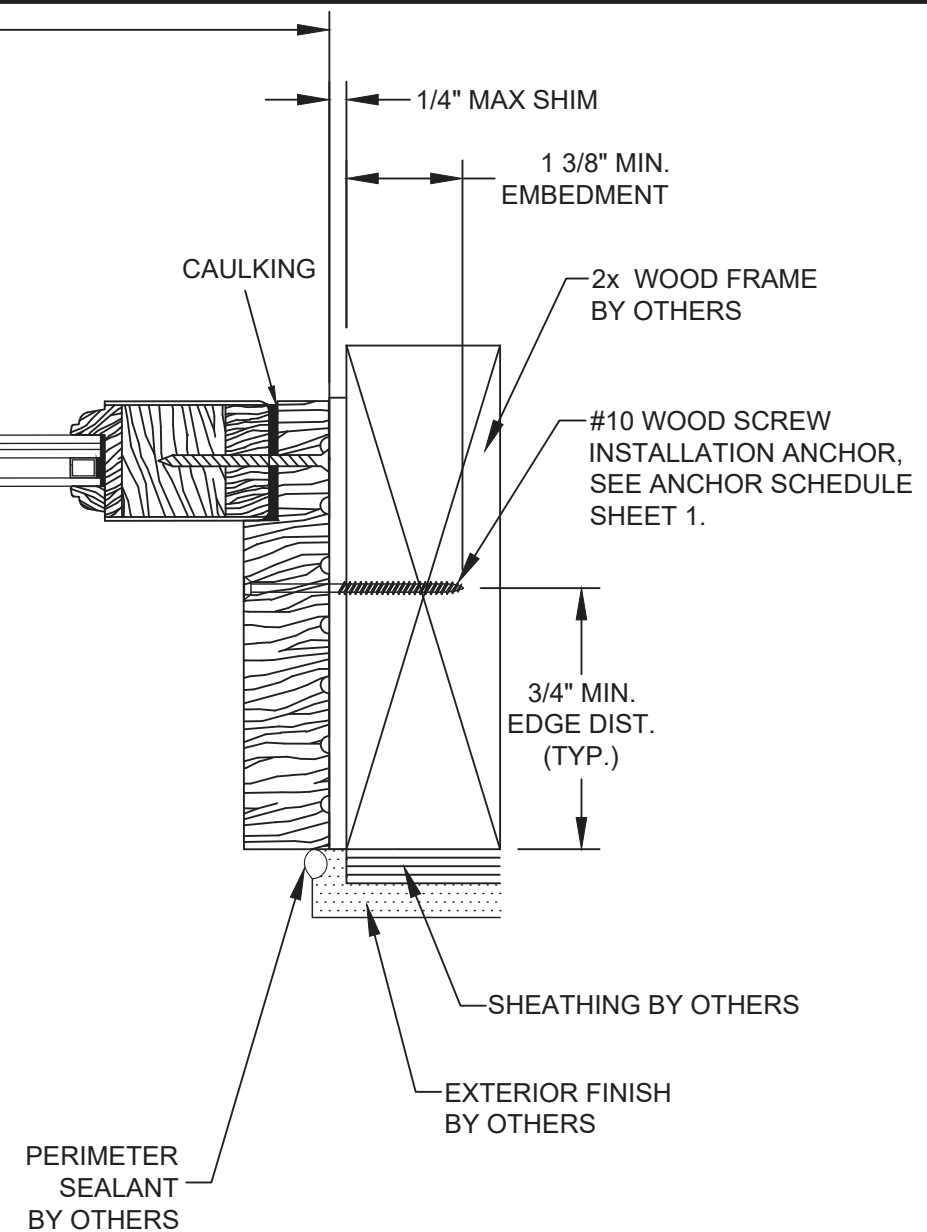

HORIZONTAL SECTION

2X WOOD SUBSTRATE INSTALLATION

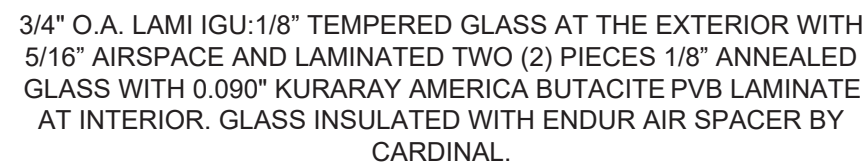

PROJECT NO. ACE-2025-134

SIMPSON DOOR COMPANY
400 W. SIMPSON AVENUE

McCLEARY, WASHINGTON 98557

SERIES 7701 GLAZED WOOD FIXED SIDELITE WINDOW

PREPARED BY:
AMOBILISO CONSULTING ENG LLC

FBPE REGISTRATION NO. 38327

226 N NOVA RD, NO. 142

ORMOND BEACH, FL 32174
RJAENGPE@GMAIL.COM

DATE: 08/02/17

DRAWING NO: C1MD0001E

SHEET:

6 OF 6

UPDATE TO THE 9TH EDITION / 2008 / 2009

DESCRIPTION

8/14/26
RJA

DATE	BY
------	----

Robert J. Amoruso, P.E.
Florida P.E. No. 49752



SIGNED/SEALED: 8/14/26