
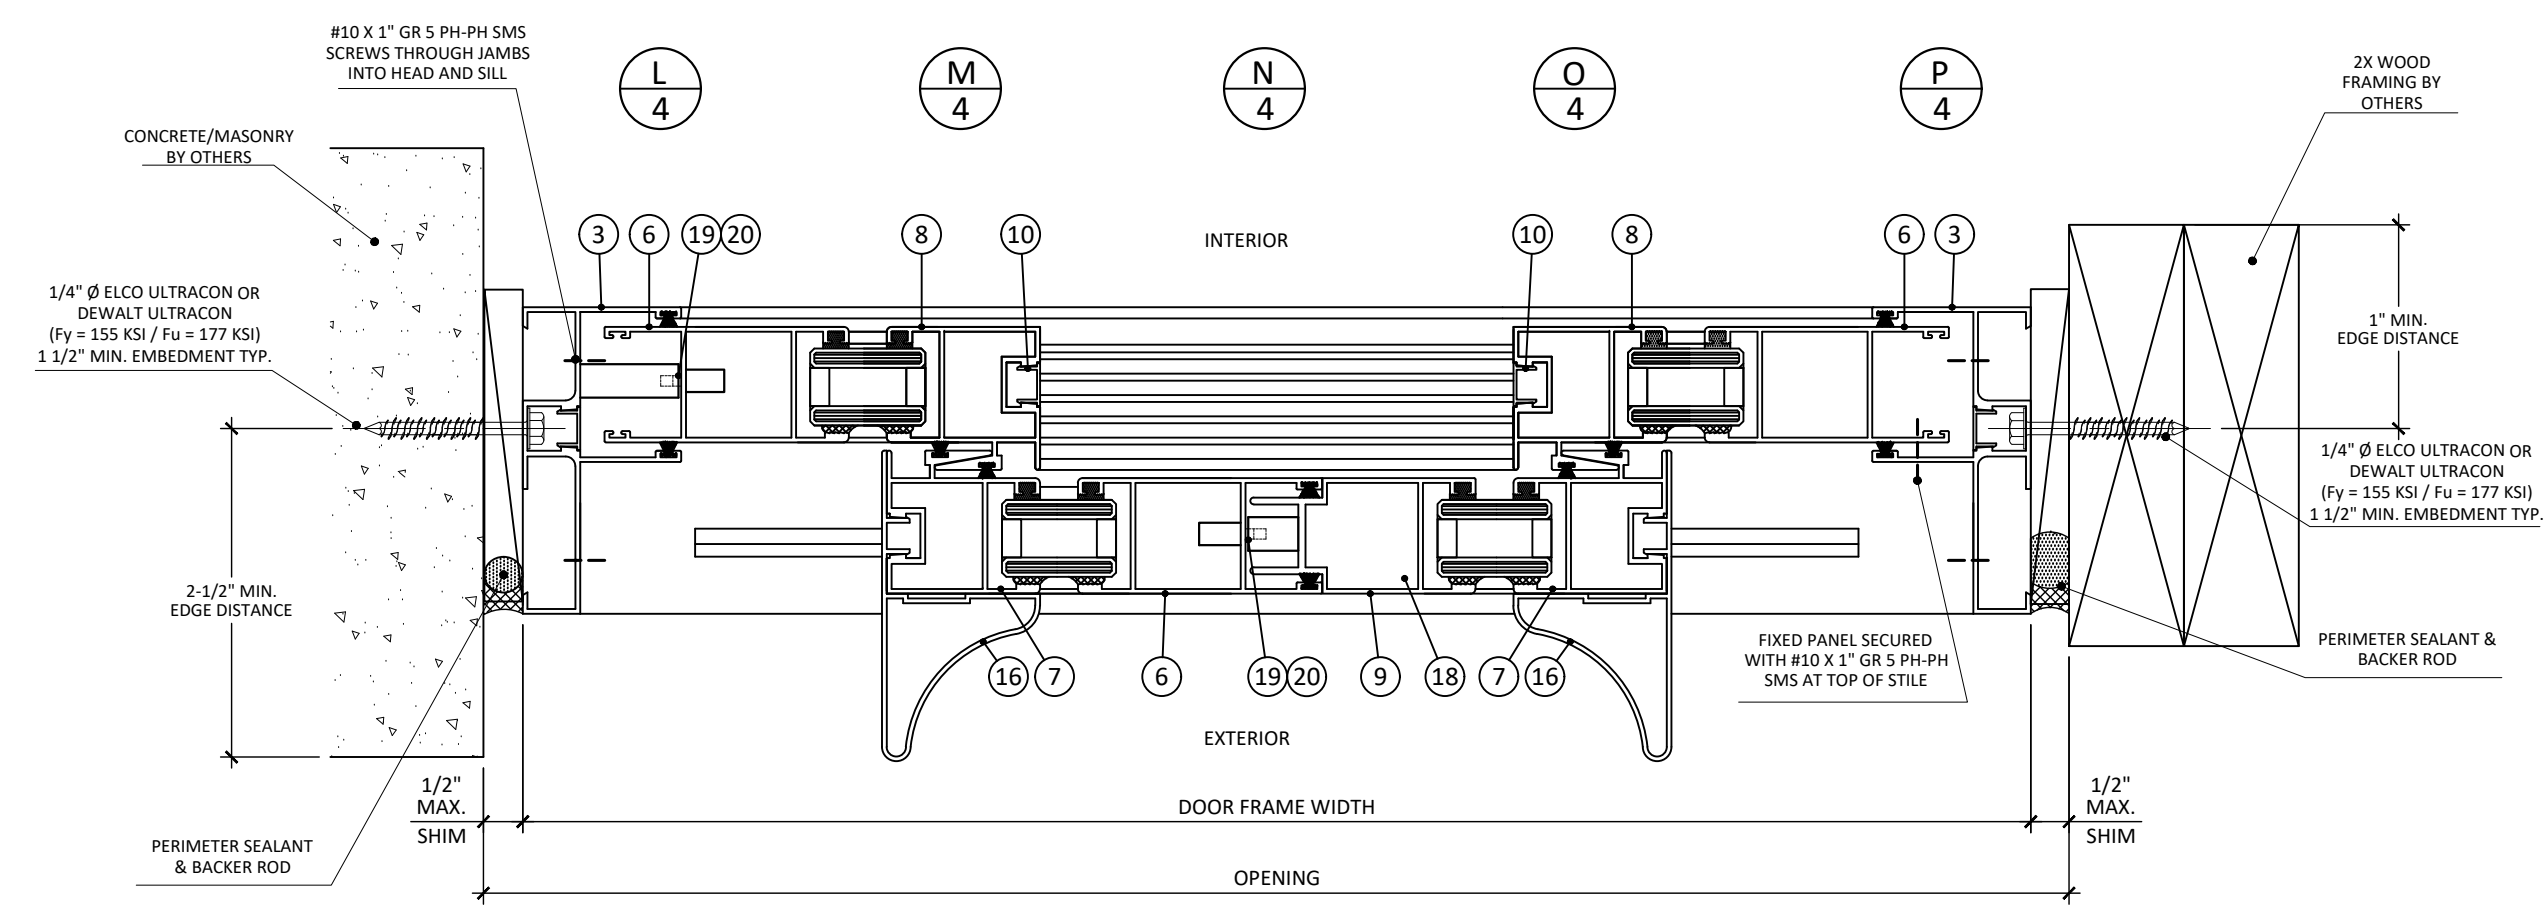


SERIES 2010 SLIDING GLASS DOOR (LMI & SMI)

Sheet No.

SHEET: 1 OF: 7

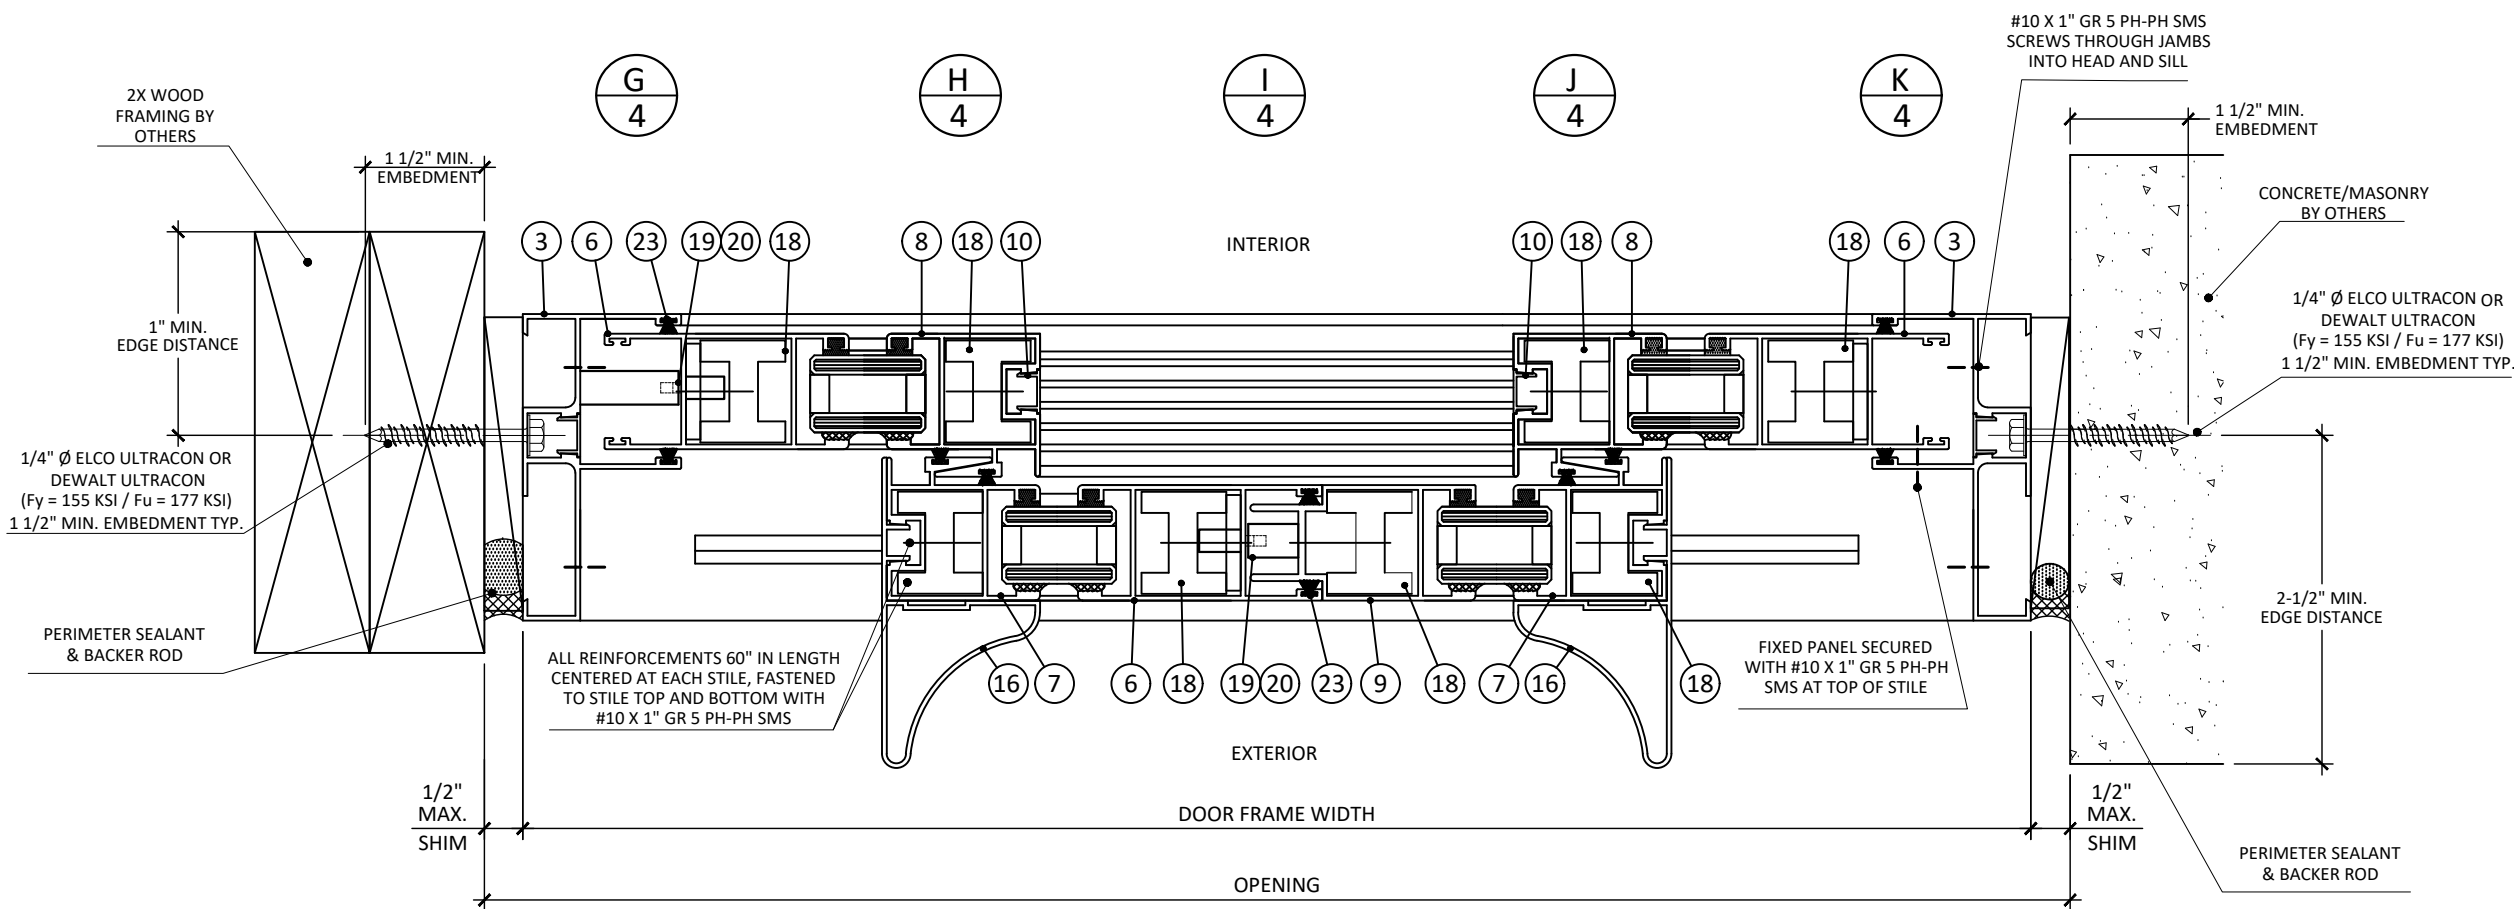


Manufacturer:
CGS
CONTINENTAL GLASS SYSTEMS LLC.
325 West 74 Place Hialeah, FL 33014
Phone 305.231.1101
Toll Free 1.877.221.1101

Submittal/Revision Description					Drawn By	Date	Rev. No.	Sub. No.
FBC 2020 CODE CHANGE						10/10/20	A	



REVIEWED FOR STRUCTURAL COMPLIANCE ONLY BY:

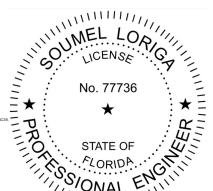

Soumel Loriga, P.E.
PE Lic No.: 77736
Cert. of Authorization: 30891

FLORIDA NUMBER:
FL# 23315

SERIES:
**2010 SERIES
L.M.I & S.M.I.**

Description:
SGD SYSTEM


Drawn Date 10-10-2020	Scale AS NOTED
--------------------------	-------------------

Project No.
FLORIDA APPROVAL 2020

Drawing Title
DETAILS

Sheet No.
SHEET: 4 OF: 7

CGS
CONTINENTAL GLASS SYSTEMS LLC.
325 West 74 Place Hialeah, FL 33014
Phone 305.231.1101
Toll Free 1.877.221.1101

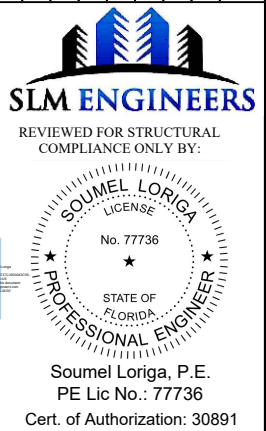[illegible]

FL# 23315


Description:

SGD SYSTEM

Project No.
FLORIDA APPROVAL 2020


Sheet No.

SHEET: 5 OF: 7

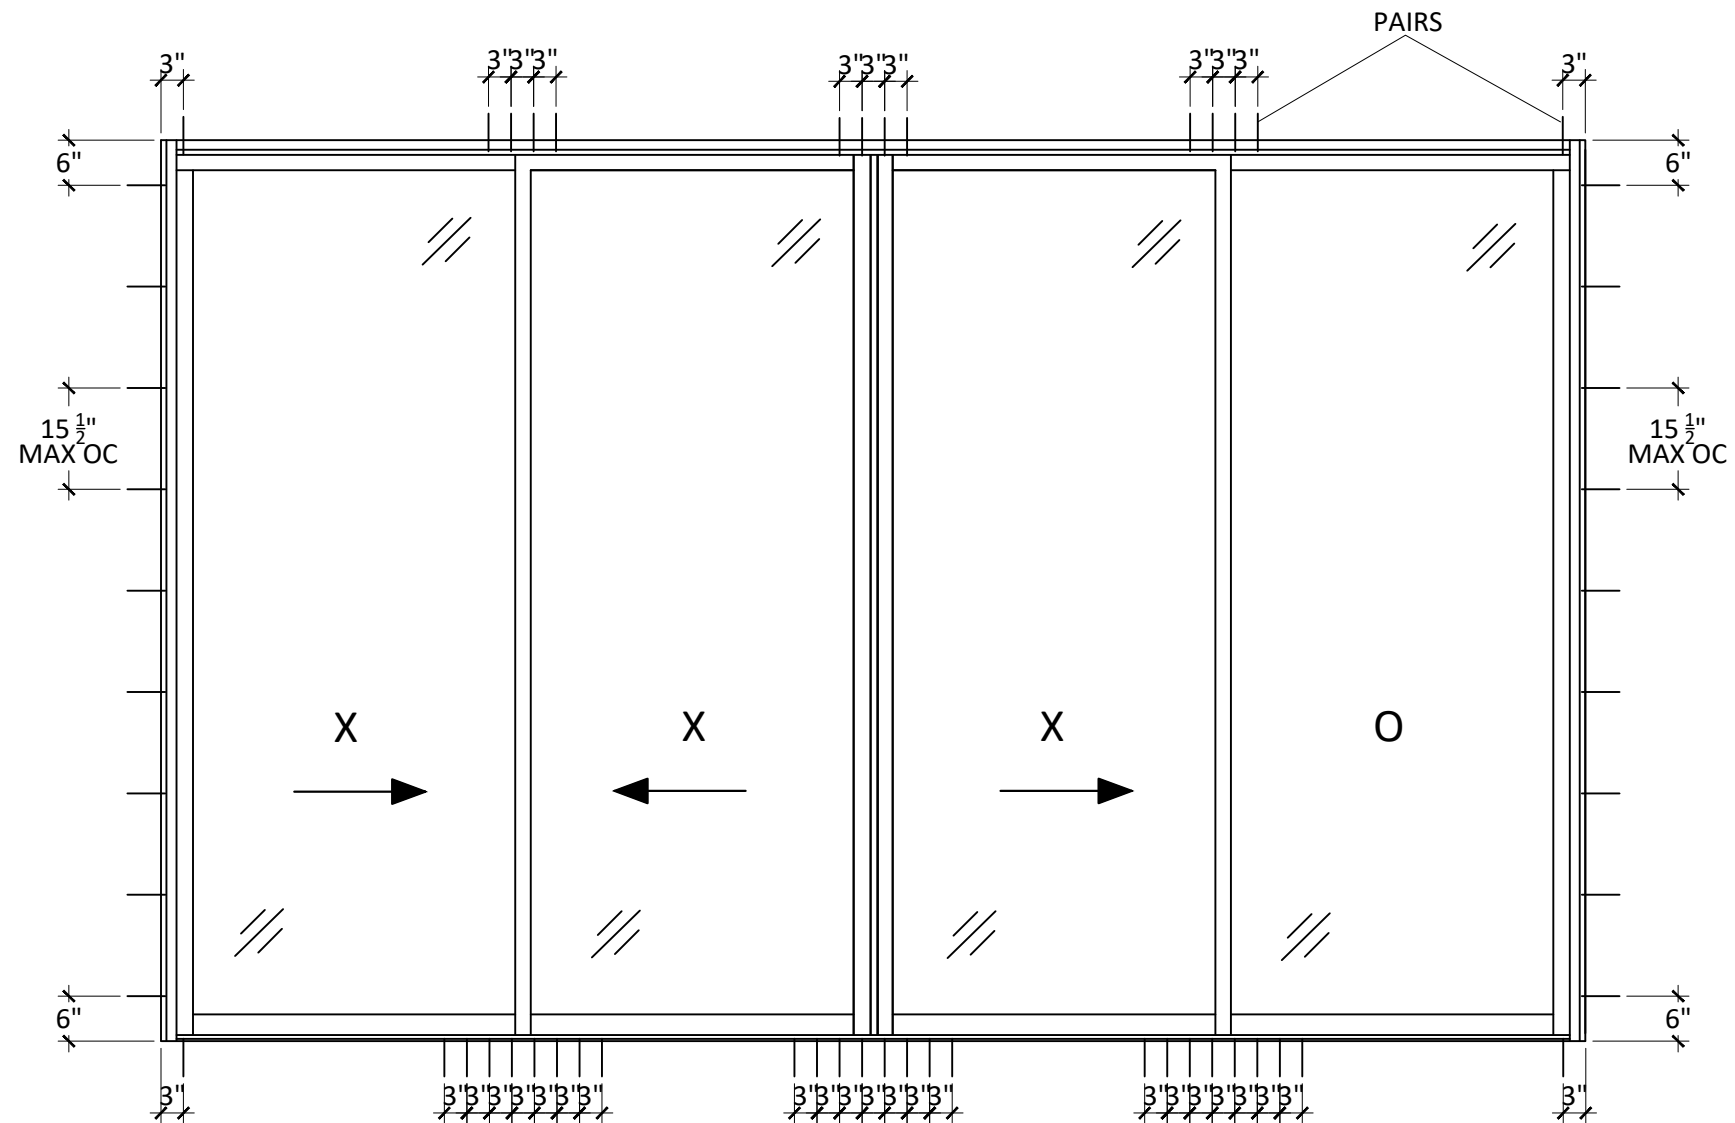


SLIDING GLASS DOOR ANCHOR LAYOUT EXTERIOR VIEW


REFER TO SHEET 1 FOR INSTALLATION
REQUIREMENT NOTES

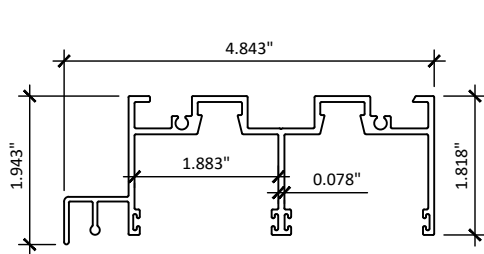


1 FRAME HEAD

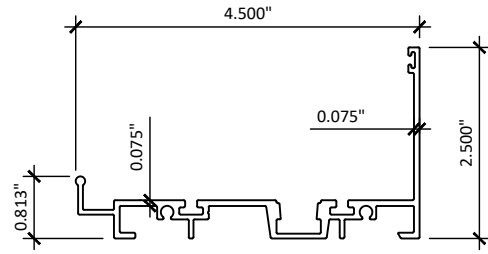


2 FRAME SILL

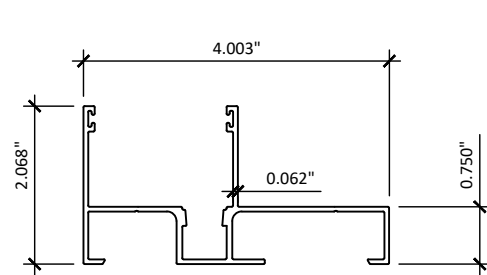


3 FRAME JAMB

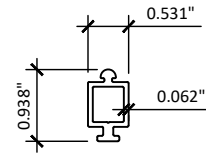


4 TRACK

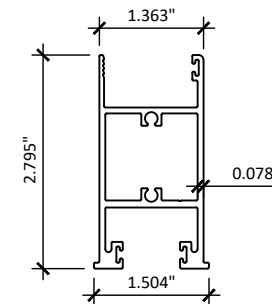


5 TOP AND BOTTOM RAIL

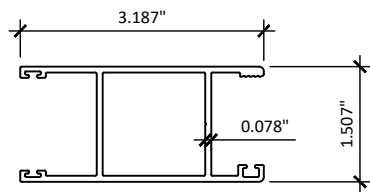


6 LOCKING STILE - FEMALE

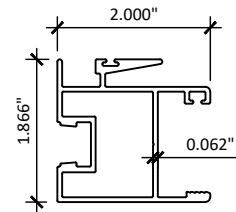


7 INTERLOCK STILE - EXTERIOR

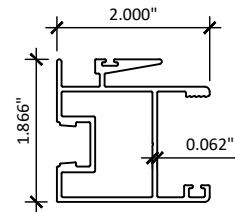


8 INTERLOCK STILE - INTERIOR

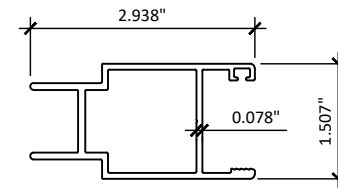


9 LOCKING STILE - MALE

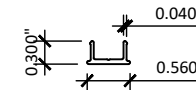


10 HOLE COVER

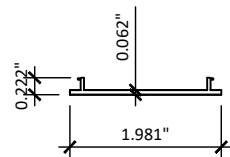


11 HEAD COVER

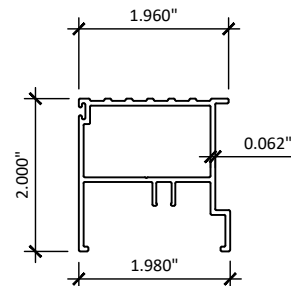


12 THRESHOLD

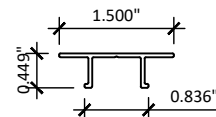


15 RAIL COVER

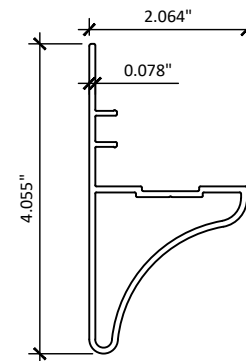


16 INTERLOCK STILE - EXTERIOR

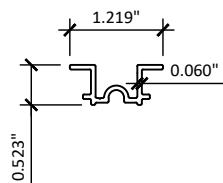

17 FIXED PANEL SUPPORT

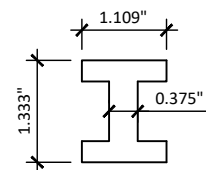

18 REINFORCING

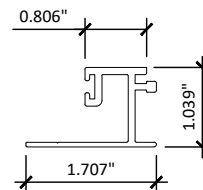

22 MONOLITHIC GLASS ADAPTER

Manufacturer:
CGS
CONTINENTAL GLASS SYSTEMS LLC.
325 West 74 Place Hialeah, FL 33014
Phone 305.231.1101
Toll Free 1.877.221.1101

Sub. No.	Rev. No.	Date	Drawn By	Submitter/Revision Description
	A	10/10/20		FBC 2020 CODE CHANGE

SLM ENGINEERS
REVIEWED FOR STRUCTURAL COMPLIANCE ONLY BY:

Soumel Loriga, P.E.
PE Lic No.: 77736
Cert. of Authorization: 30891

FLORIDA NUMBER:
FL# 23315

SERIES:
**2200 SERIES
L.M.I & S.M.I.**

Description:
SGD SYSTEM

Drawn Date
10-10-2020

Scale
AS NOTED

Project No.
FLORIDA APPROVAL 2020

Drawing Title
EXTRUSIONS

Sheet No.
SHEET: 6 OF: 7



TYPE	IMPACT RATING
------	---------------

2010 SLIDING GLASS DOOR

NOTE: ITEM #22 FASTENED WITH #10 X 1" PH-PH
SS SMS 6" FROM CORNERS AND AT CENTER.

CGS

FBC 2020 CODE CHANGE

**FL# 23315**

2010 SERIES
L.M.I & S.M.I.

SGD SYSTEM

Drawn Date
10-10-2020

Project No.
FLORIDA APPROVAL 2020

Drawing Title

**BILL OF MATERIALS &
GLAZING DETAILS**

Sheet No.

SHEET: 7 OF: 7