


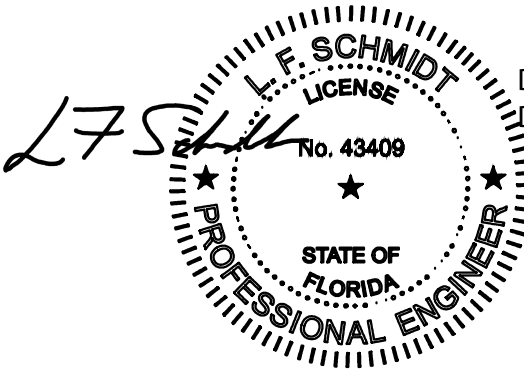

Digitally signed by Lyndon F Schmidt
Date: 2023.08.29 09:40:55 -04'00'

This item has been digitally signed and sealed by
L. F. Schmidt, P.E. on the date adjacent to the seal.
Printed copies of this document are not
considered signed and sealed and the signature
must be verified on any electronic copies.

THIS PRODUCT APPROVAL IS VALID
ONLY FOR THE STATE OF FLORIDA

Documents Prepared By:
Lyndon F. Schmidt
P.E. No. 43409

RW BUILDING CONSULTANTS, INC.
P.O. Box 230, Valrico, FL 33595
Phone No.: 813.659.9197
FBPE Registry No. 9813

OPAQUE FIBERGLASS SINGLE DOOR


INSWING/OUTSWING

"NON-IMPACT"

GENERAL NOTES

1. This product has been evaluated and is in compliance with the 8th Edition (2023) Florida Building Code (FBC) structural requirements excluding the "High Velocity Hurricane Zone" (HVHZ).
2. Product anchors shall be as listed and spaced as shown on details. Anchor embedment to base material shall be beyond wall dressing or stucco.
3. For 2x stud framing construction, anchoring of these units shall be the same as that shown for 2x buck masonry construction.
4. Site conditions that deviate from the details of this drawing require further engineering analysis by a licensed engineer or registered architect.


TABLE OF CONTENTS	
SHEET #	DESCRIPTION
1	Typical Elevations, Design Pressures & General Notes
2	Door Panel Details
3	Elevations
4	Horizontal & Vertical Cross Sections (2X Buck)
5	Horizontal & Vertical Cross Sections (1X Buck)
6	Horizontal & Vertical Cross Sections (Direct to Masonry)
7	Vertical Cross Sections (Thresholds)
8	Buck & Frame Anchoring
9	Components
10	Components & Bill of Materials

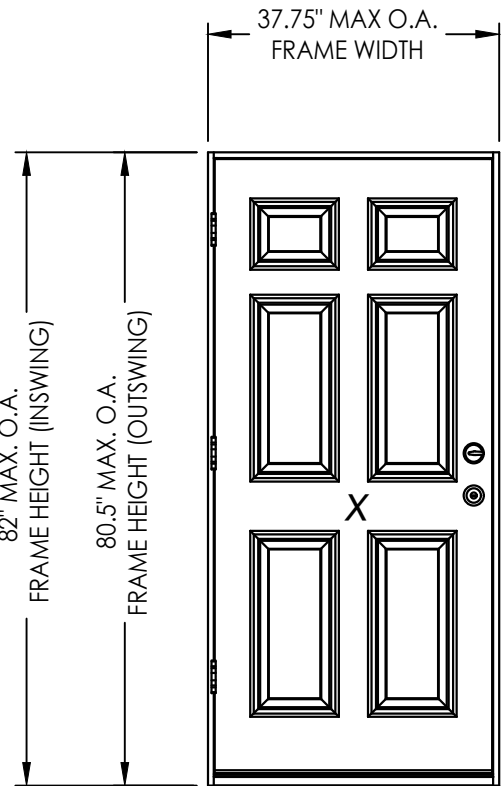



CONFIGURATION	DESIGN PRESSURE (PSF) INSWING		DESIGN PRESSURE (PSF) OUTSWING	
	POSITIVE	NEGATIVE	POSITIVE	NEGATIVE
X	+90.0	-90.0	+100.0	-100.0

PRODUCT: THERMA-TRU FIBERGLASS DOOR		PART OR ASSEMBLY: TYPICAL ELEVATION, DESIGN PRESSURES & GENERAL NOTES	
			LFS
			FBC
			(2023)
			UPDATE TO 8TH ED.
			2
			8/22/23
			1
			8/05/20
			UPDATE TO 7th ED
			(2020)
			FBC
			BY
			NO.
			DATE
			REVISIONS
DATE: 3/25/20			
SCALE: N.T.S.			
DWG. BY: RW			
CHK. BY: LFS			
DRAWING NO.: FL-23955.1			
SHEET 1 OF 10			



Z:\2023 FBC Drawings\Therma-Tru\FL-23955 R3\FL-23955.1-3.dwg

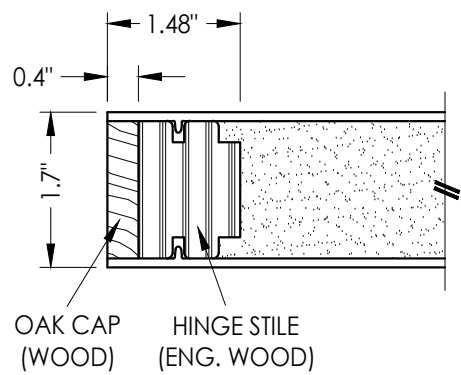


1
2 HORIZONTAL CROSS SECTION

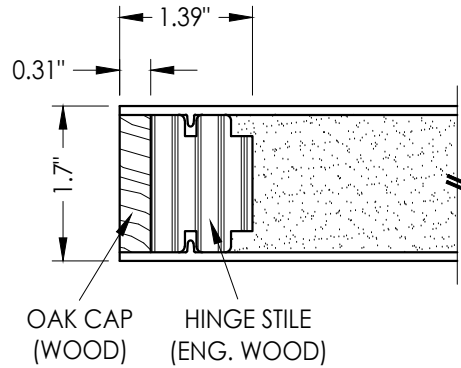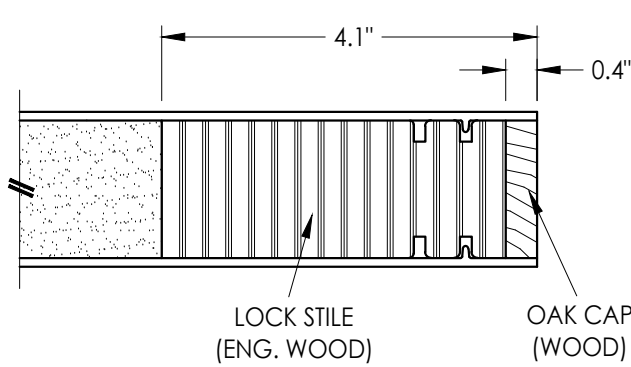


2
2 HORIZONTAL CROSS SECTION

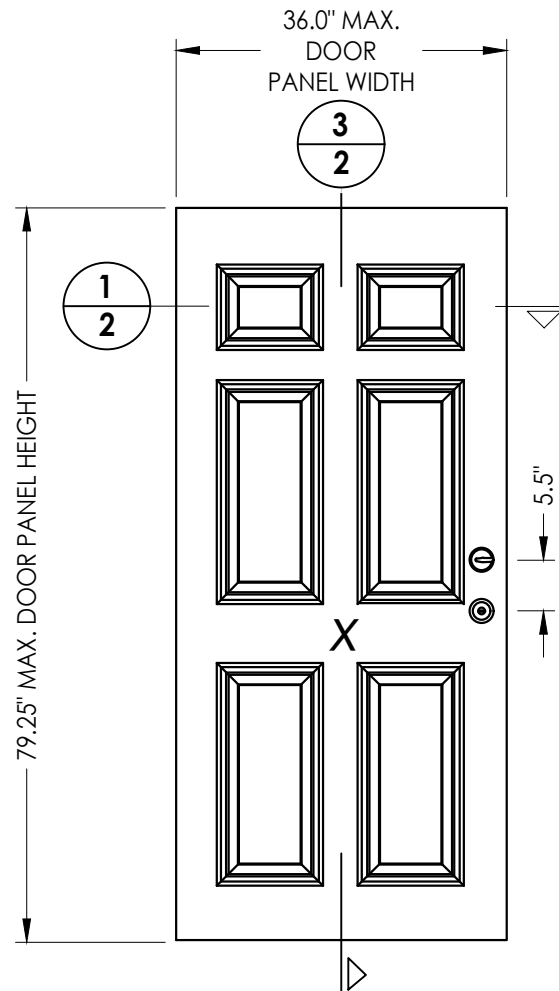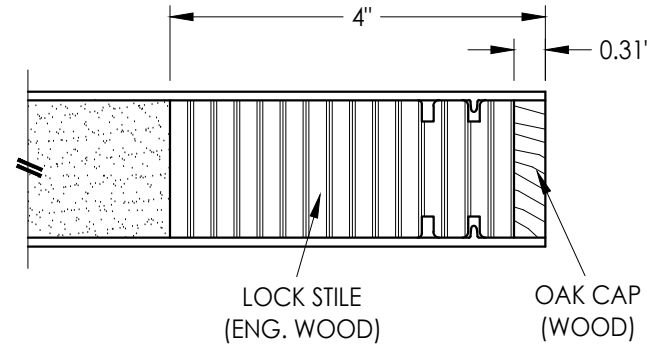


40 DOOR PANEL
BOOK

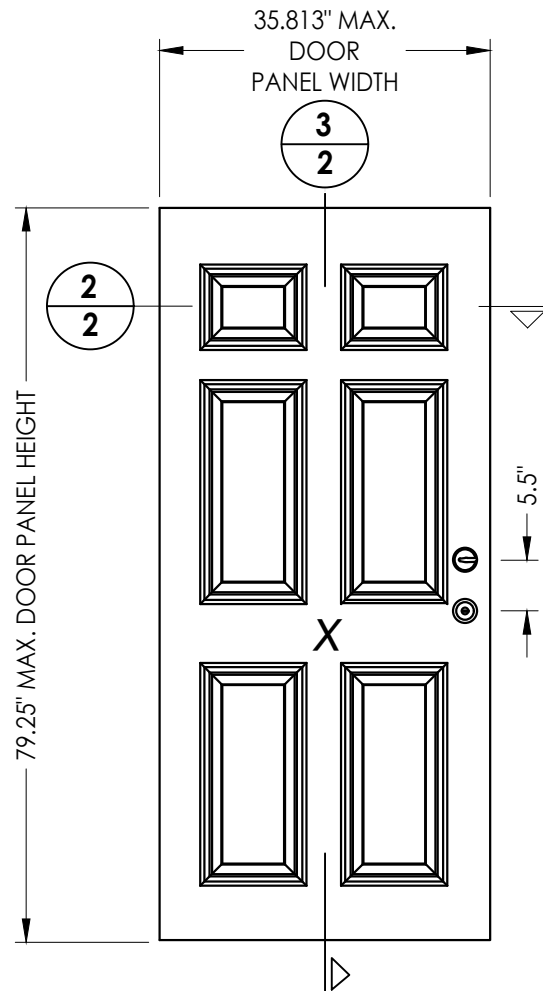

41 DOOR PANEL
Hybrid Door

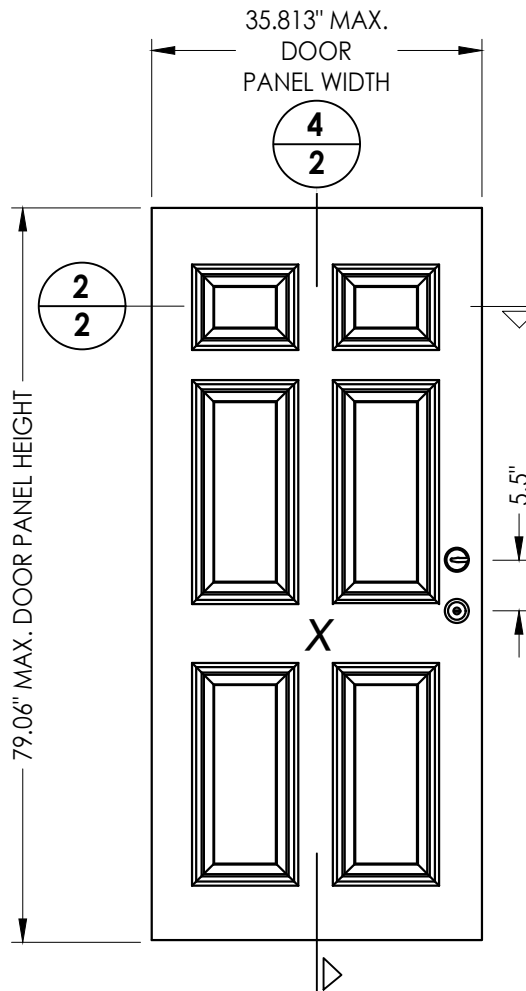

42 DOOR PANEL
U1 Door

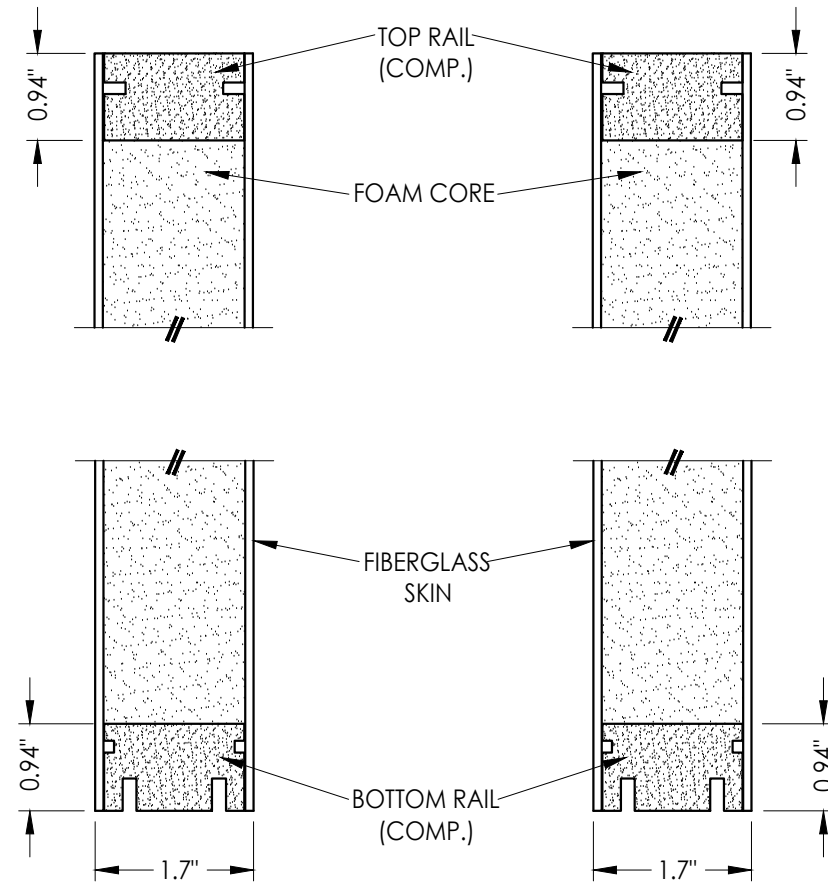

3
2 VERTICAL CROSS SECTION

4
2 VERTICAL CROSS SECTION

"Classic-Craft" SERIES DOOR PANEL

FIBERGLASS DOOR SKIN: 0.095" MIN. THK.

FOAM CORE: POLYURETHANE FOAM (1.9 PCF MIN.)

Documents Prepared By:
Lyndon F. Schmidt
P.E. No. 43409

RW BUILDING CONSULTANTS, INC.
P.O. Box 230, Valrico, FL 33595
Phone No.: 813.659.9197
FBPE Registry No. 9813

PRODUCT:
THERMA-TRU
FIBERGLASS DOOR

PART OR ASSEMBLY:
DOOR PANEL DETAILS

NO.	DATE	REVISIONS
2	8/22/23	UPDATE TO 8TH ED. (2023) FBC
1	8/05/20	UPDATE TO 7th ED (2020) FBC
		BY

DATE: 3/25/20

SCALE: N.T.S.

DWG. BY: RW


CHK. BY: LFS

DRAWING NO.: FL-23955.1

SHEET 2 OF 10



Hardware Table	
Manufacturer	Model
Kwikset	Knob: Signature Series
	Deadbolt: Signature Series (780)

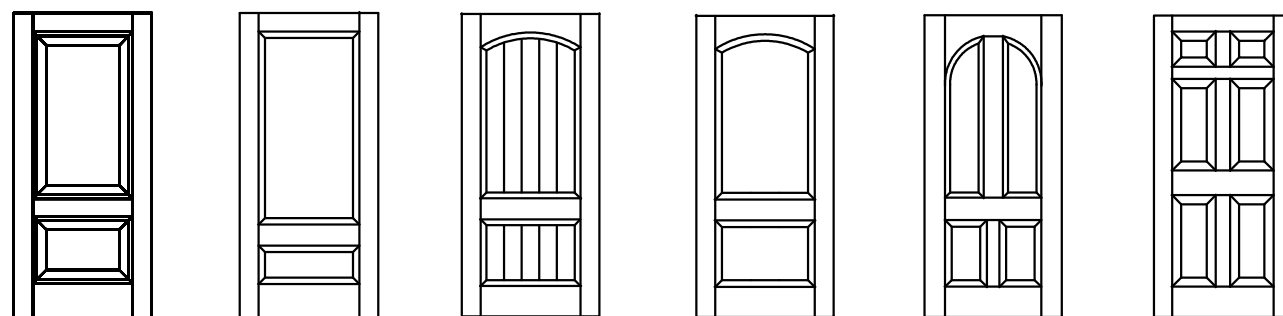

Panel options shown are for illustration and are representative only
(similar opaque panel configurations are allowed)

2	8/22/23	UPDATE TO 8TH ED.	(2023)	FBC	LFS
1	8/05/20	UPDATE TO 7th ED	(2020)	FBC	LFS
NO.	DATE				
REVISIONS					


DATE:	3/25/20
SCALE:	N.T.S.
DWG. BY:	RW
CHK. BY:	LFS
DRAWING NO.:	FL-23955.1
SHEET	3 OF 10

Documents Prepared By:
Lyndon F. Schmidt
P.E. No. 43409

Rea Building Consultants, Inc.

P.O. Box 230, Valrico, FL 33595
Phone No.: 813.659.9197
FBPE Registry No. 9813

© 2020 R.W. BUILDING CONSULTANTS INC.

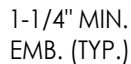


2 HORIZONTAL CROSS SECTION

5 Shown w/ 1X sub-buck
Outswing shown (Inswing similar)



1 VERTICAL CROSS SECTION

5 Shown w/ 1X sub-buck
Outswing shown (Inswing similar)

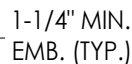

3 **HORIZONTAL CROSS SECTION**
5 Shown w/ 1X sub-buck
 Outswing shown (Inswing similar)

2	8/22/23	UPDATE TO 8TH ED. (2023)	FBC	LFS	
1	8/05/20	UPDATE TO 7th ED (2020)	FBC	LFS	
NO.	DATE			BY	
REVISIONS					

DATE: 3/25/20

SCALE: N.T.S.

DWG. BY: *RW*

CHK. BY: LFS

DRAWING NO.:


FL-23955.1

SHEET 5 OF 10


Documents Prepared By:
Lyndon F. Schmidt
P.E. No. 43409

RW BUILDING CONSULTANTS, INC.
P.O. Box 230, Valrico, FL 33486
Phone No.: 813.659.9197
FBPE Registry No. 9813

Z:\2023 FBC Drawings\Therma-Tru\FL-23955 R3\FL-23955.1-3.dwg

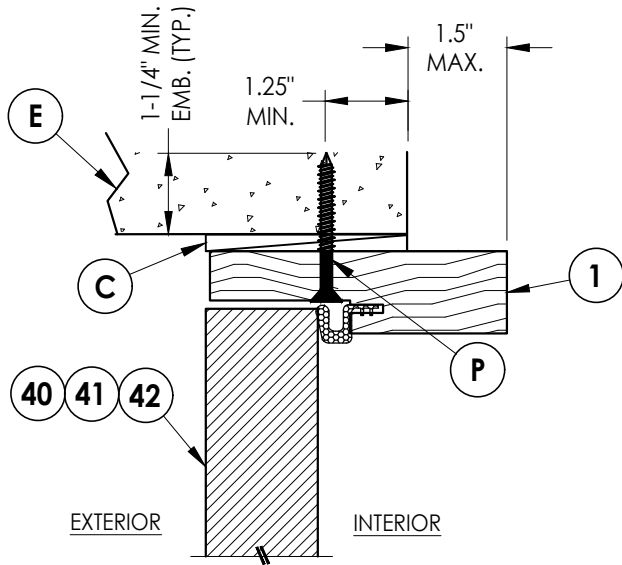


1/6 VERTICAL CROSS SECTION
Shown Direct to Masonry
Outswing only w/ 4-9/16" jamb

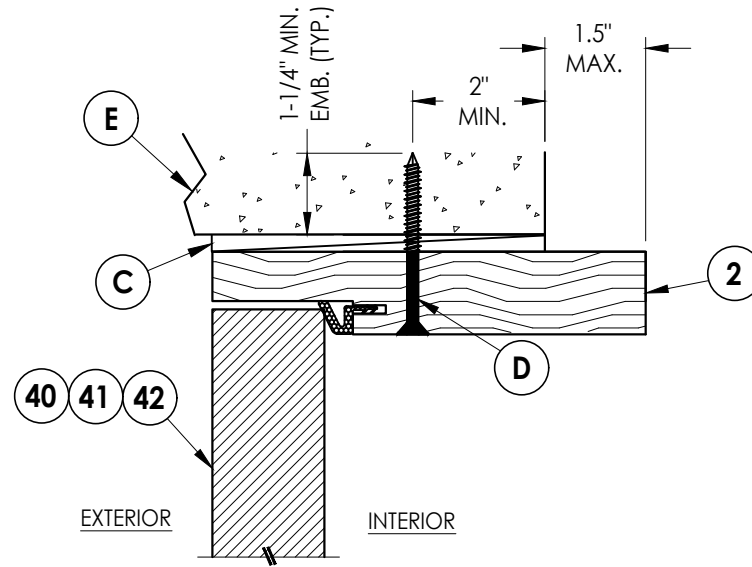


4/6 VERTICAL CROSS SECTION
Shown Direct to Masonry
Outswing only w/ 6-9/16" jamb

DIRECT TO MASONRY MAX. DESIGN PRESSURE:
± 55 PSF

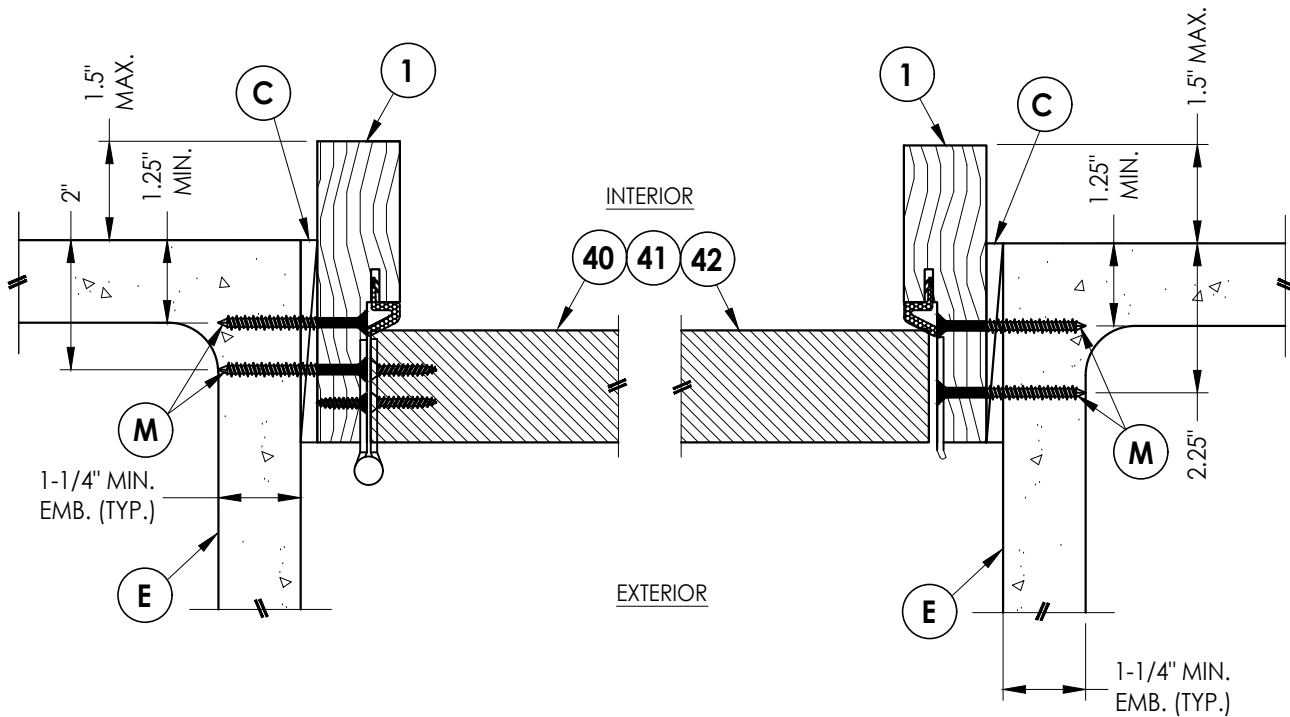

2/6 HORIZONTAL CROSS SECTION
Shown Direct to Masonry
Outswing only w/ 4-9/16" jamb

3/6 HORIZONTAL CROSS SECTION
Shown Direct to Masonry
Outswing only w/ 4-9/16" jamb

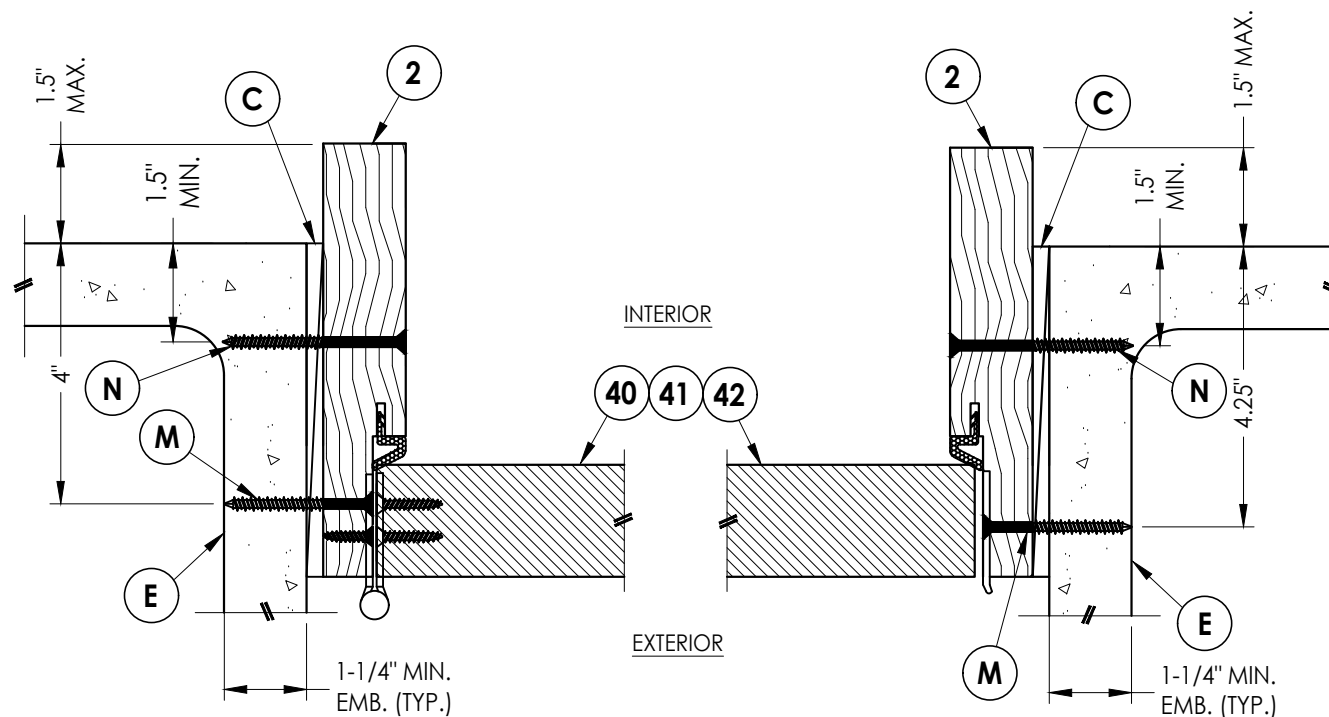

5/6 HORIZONTAL CROSS SECTION
Shown Direct to Masonry
Outswing only w/ 6-9/16" jamb

6/6 HORIZONTAL CROSS SECTION
Shown Direct to Masonry
Outswing only w/ 6-9/16" jamb

Documents Prepared By:
Lyndon F. Schmidt
P.E. No. 43409

R²W BUILDING CONSULTANTS, INC.
P.O. Box 230, Valrico, FL 33595
Phone No.: 813.659.9197
FBPE Registry No. 9813


PRODUCT: THERMA-TRU
FIBERGLASS DOOR

PART OR ASSEMBLY:
HORIZONTAL & VERTICAL
SECTIONS (DIRECT TO MASONRY)


NO.	DATE	REVISIONS
2	8/22/23	UPDATE TO 8TH ED. (2023) FBC
1	8/05/20	UPDATE TO 7th ED (2020) FBC

DATE: 3/25/20
SCALE: N.T.S.
DWG. BY: RW
CHK. BY: LFS
DRAWING NO.: FL-23955.1
SHEET 6 OF 10


Notes:
1. Sill Item #'s 13, 16, 17, 19, 20, 50, 51, 52, 53, 54 & 55 are attached to jambs
w/3) #8 X 2-1/2" pfh screws at each end.
Sill Item #'s 14 are attached to jambs w/ (2) #8 X 2-1/2" pfh screws at each end.
Sill Item # 18 is attached to jambs utilizing (4) #10 X 1-1/2" pph screws at each end.

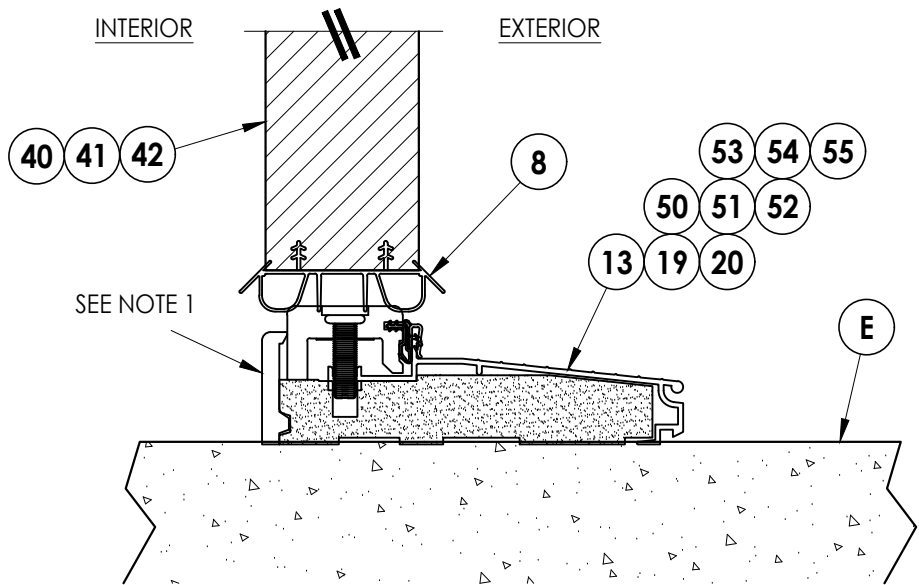


1
7 VERTICAL CROSS SECTION
Inswing Sill

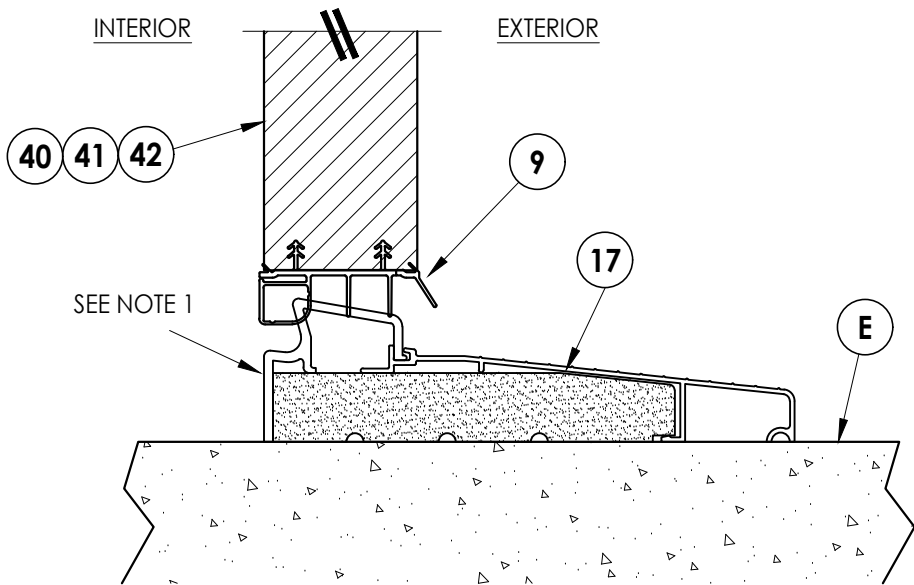

2
7 VERTICAL CROSS SECTION
Inswing Sill

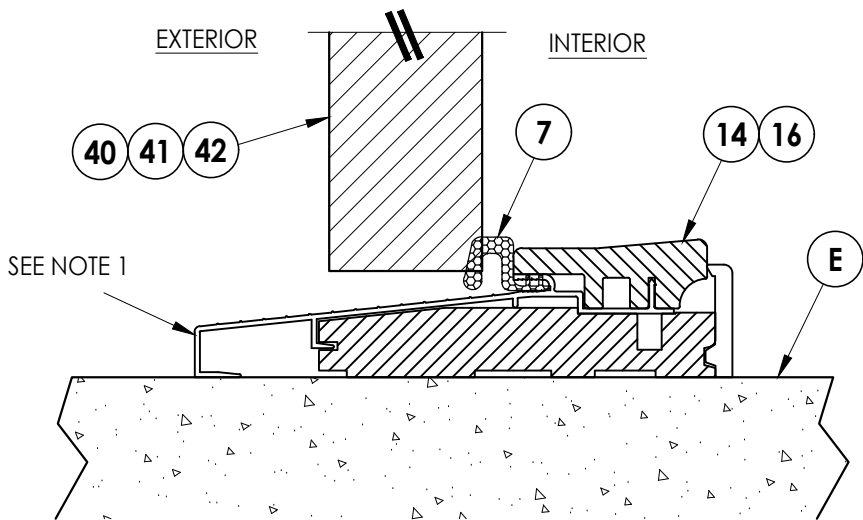

3
7 VERTICAL CROSS SECTION
Outswing Sill

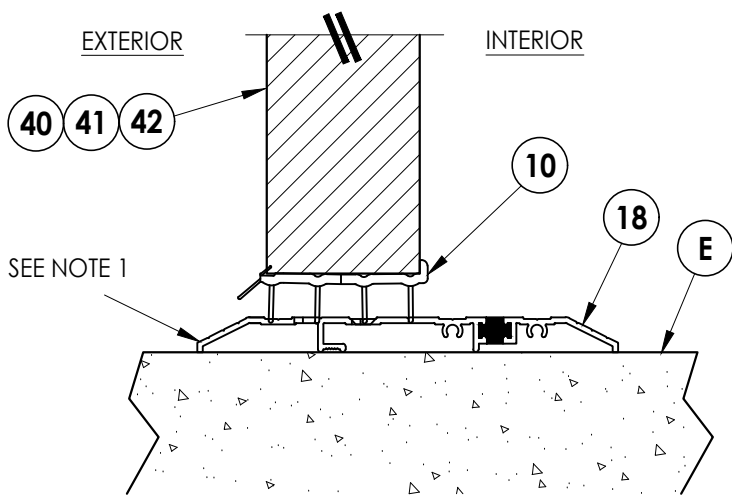

4
7 VERTICAL CROSS SECTION
Public Access Sill

Documents Prepared By:
Lyndon F. Schmidt
P.E. No. 43409

RW BUILDING CONSULTANTS, INC.
P.O. Box 230, Valrico, FL 33595
Phone No.: 813.659.9197
FBPE Registry No. 9813

PRODUCT:	THERMA-TRU FIBERGLASS DOOR	
	PART OR ASSEMBLY:	VERTICAL CROSS SECTIONS (THRESHOLDS)

						REVISIONS	
						NO.	DATE
						2	8/22/23
							UPDATE TO 8TH ED. (2023) FBC
						1	8/05/20
							UPDATE TO 7th ED (2020) FBC

DATE: 3/25/20

SCALE: N.T.S.


DWG. BY: RW

CHK. BY: LFS


DRAWING NO.:
FL-23955.1

SHEET 7 OF 10


* NOTE: FRAME CORNERS @ HEAD ATTACHED TOGETHER w/ (3) #8 X 2-1/2" PFH WS (TYP.)

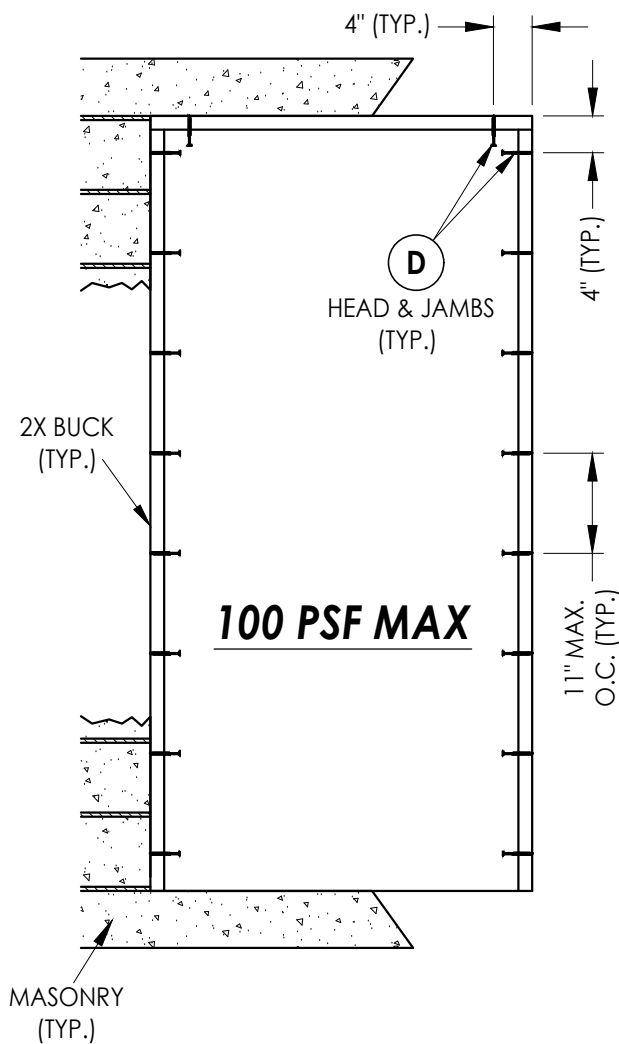


2X BUCK ANCHORING

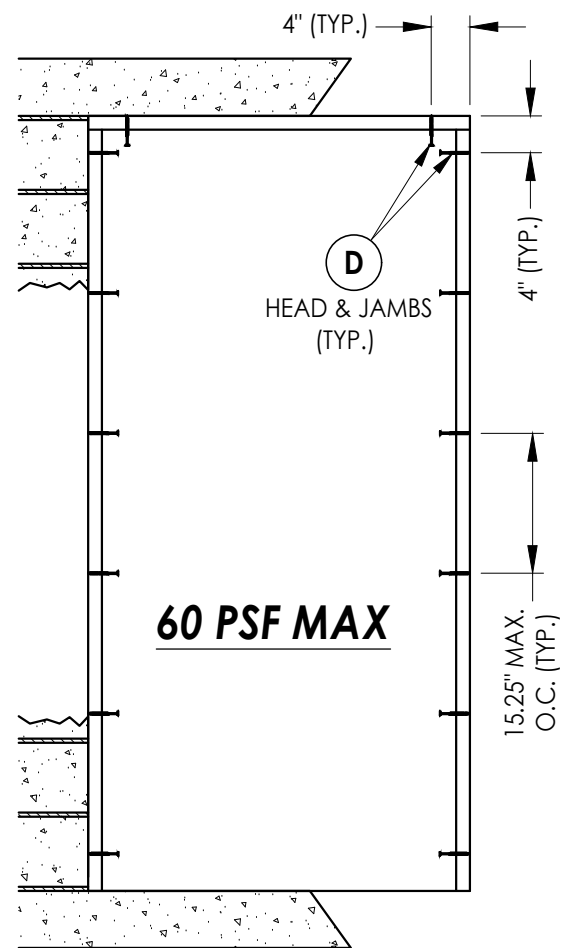

2X BUCK ANCHORING

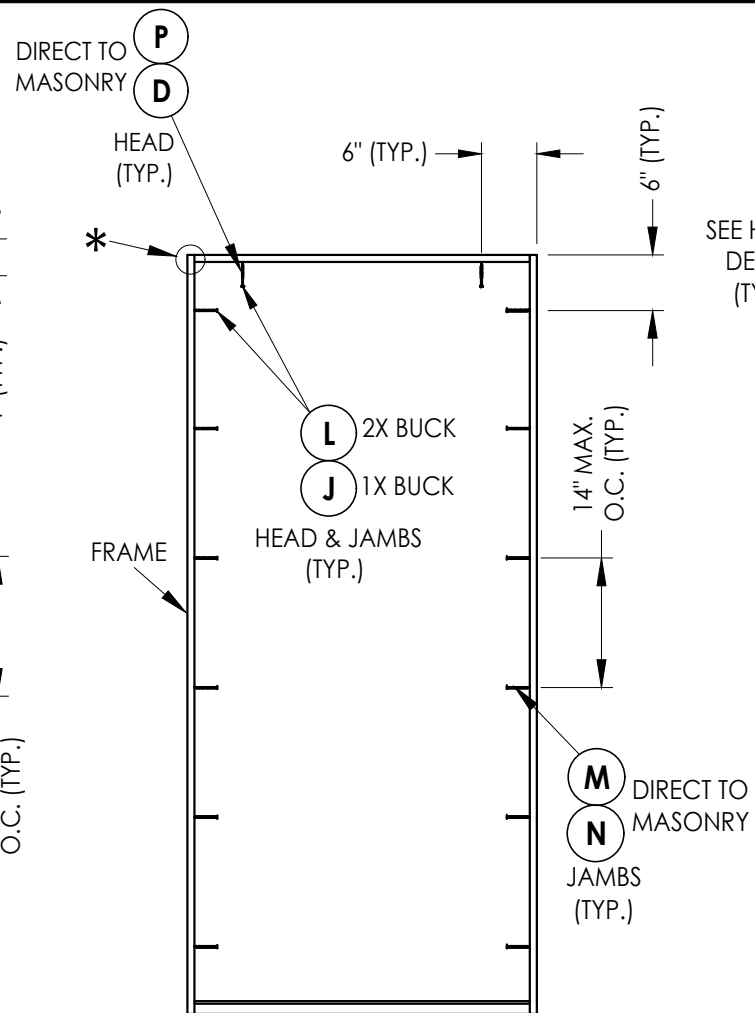


FRAME ANCHORING

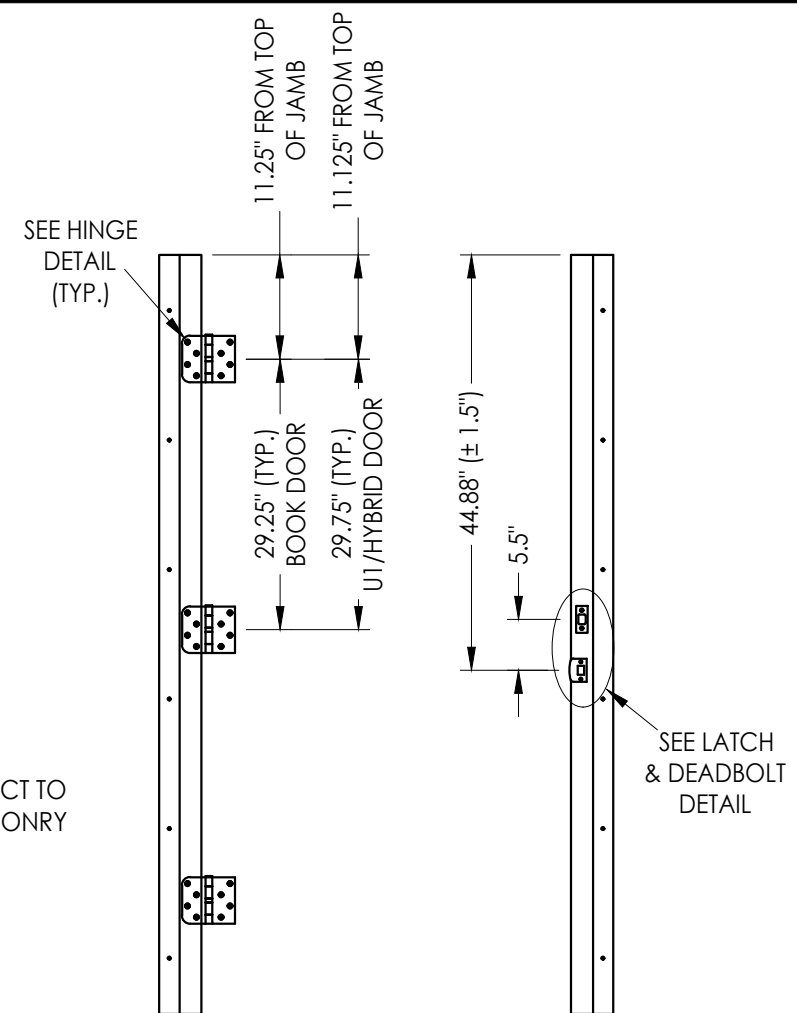


HINGE JAMB

STRIKE JAMB
Latch & Deadbolt

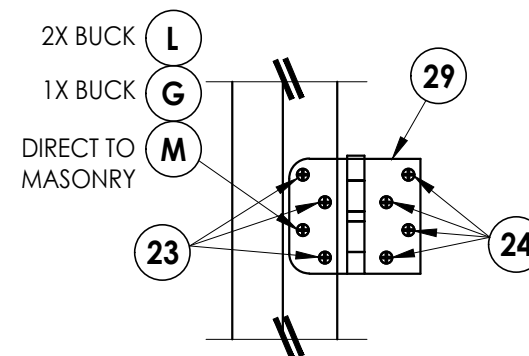


HINGE DETAIL

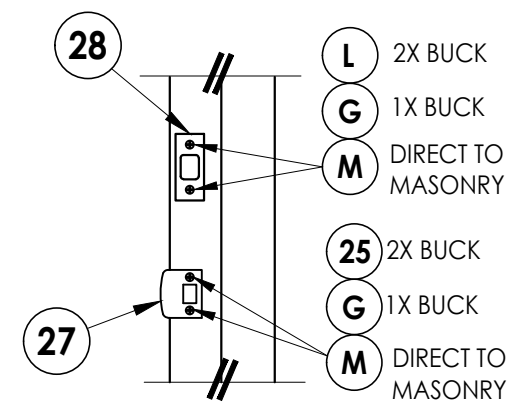


LATCH & DEADBOLT DETAIL

[illegible]


Z:\2023 FBC Drawings\Therma-Tru\FL-23955 R3\FL-23955.1-3.dwg

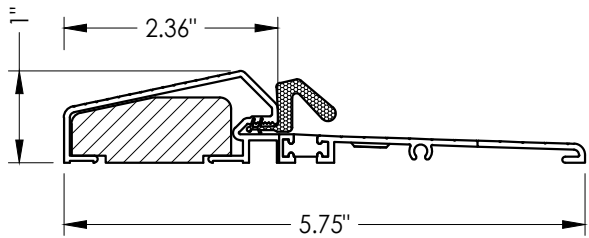


14 **OUTSWING THRESHOLD**

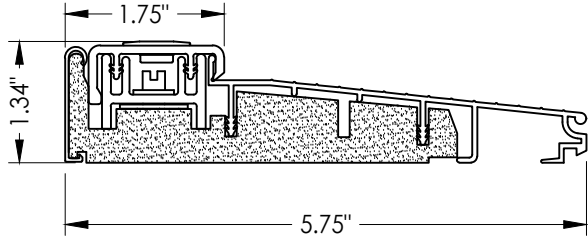


13 **INSWING THRESHOLD**
Adjustable

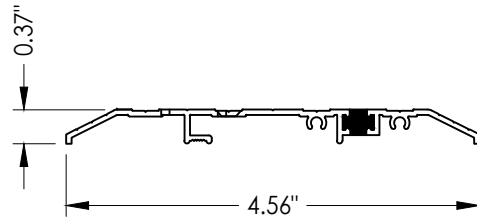


18 **PUBLIC ACCESS THRESHOLD**

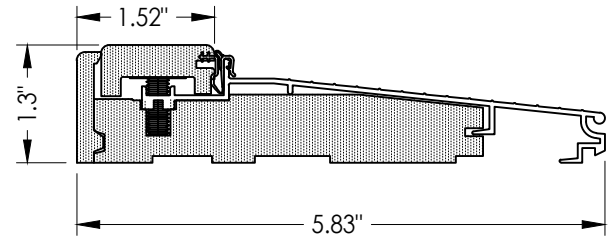


19 **INSWING THRESHOLD**
Adjustable

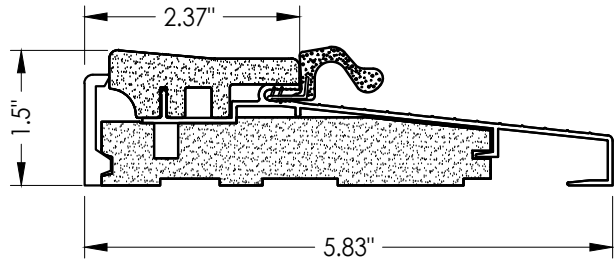


16 **OUTSWING THRESHOLD**

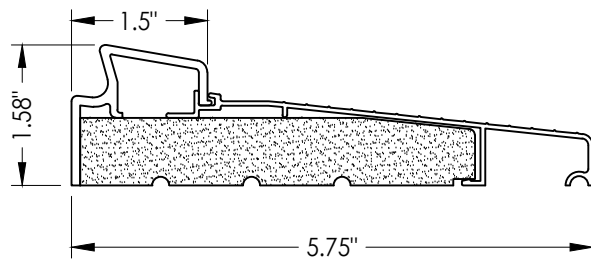


17 **INSWING THRESHOLD**
Basic Fixed

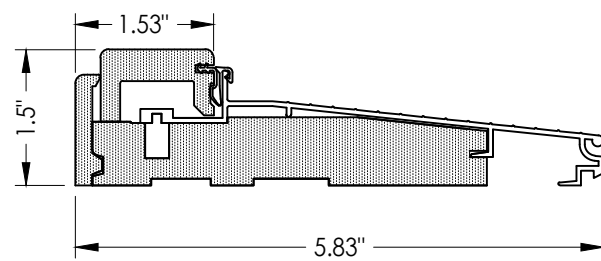


20 **INSWING THRESHOLD**
Adjustable

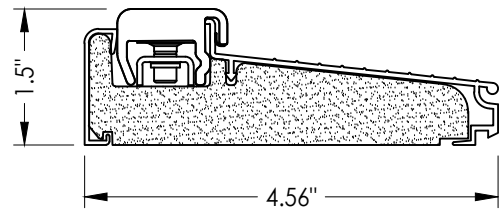


50 **INSWING THRESHOLD**
Inswing Composite Adjustable Sill
Book, Hybrid

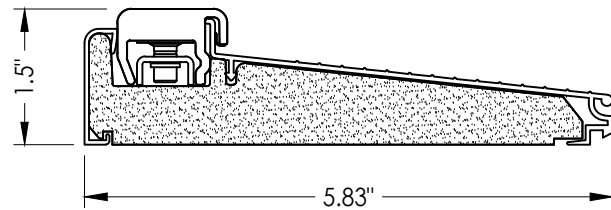


51 **INSWING THRESHOLD**
Inswing Composite Adjustable Sill
Book, Hybrid

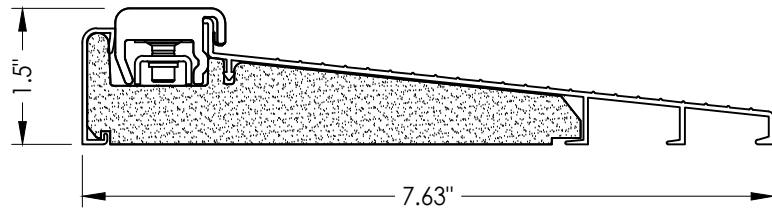


52 **INSWING THRESHOLD**
Inswing Composite Adjustable Sill
Book, Hybrid

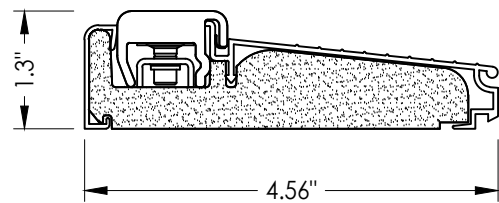

53 **INSWING THRESHOLD**
Inswing Composite Adjustable Sill
U1

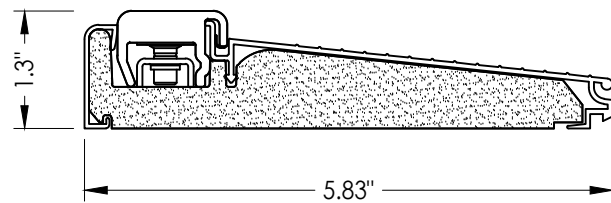

54 **INSWING THRESHOLD**
Inswing Composite Adjustable Sill
U1

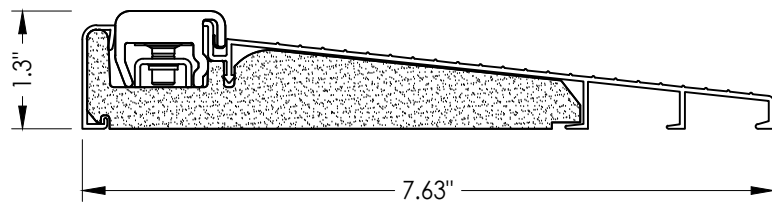

55 **INSWING THRESHOLD**
Inswing Composite Adjustable Sill
U1


Documents Prepared By:
Lyndon F. Schmidt
P.E. No. 43409

RW BUILDING CONSULTANTS, INC.
P.O. Box 230, Valrico, FL 33595
Phone No.: 813.659.9197
FBPE Registry No. 9813

PRODUCT:		THERMA-TRU FIBERGLASS DOOR		PART OR ASSEMBLY:		COMPONENTS	
				LFS	LFS	BY	
				2	8/22/23	UPDATE TO 8TH ED. (2023)	FBC
				1	8/05/20	UPDATE TO 7th ED (2020)	FBC
				NO.	DATE		
							REVISIONS
DATE: 3/25/20							
SCALE: N.T.S.							
DWG. BY: RW							
CHK. BY: LFS							
DRAWING NO.: FL-23955.1							
SHEET 9 OF 10							

BILL OF MATERIALS		
ITEM #	DESCRIPTION	MATERIAL
A	1X BUCK (SG >= 0.42)	WOOD
B	2X BUCK (SG >= 0.42)	WOOD
C	1/4" MAX. SHIM SPACE	-
D	1/4" X 2-3/4" PFH DeWALT OR ITW CONCRETE SCREW	STEEL
E	MASONRY - 3,000 PSI MIN. CONCRETE CONFORMING TO ACI 301 OR HOLLOW BLOCK CONFORMING TO ASTM C90	CONCRETE
G	3/16" X 3-1/4" PFH ITW CONCRETE SCREW	STEEL
J	1/4" X 3-3/4" PFH DeWALT OR ITW CONCRETE SCREW	STEEL
L	#10 X 2-1/2" PFH WOOD SCREW (1.15" MIN. EMBEDMENT)	STEEL
M	3/16" X 2-1/4" PFH ITW CONCRETE SCREW	STEEL
N	3/16" X 2-3/4" ITW CONCRETE SCREW	STEEL
P	1/4" X 2-3/4" PFH DeWALT CONCRETE SCREW	STEEL
1	JAMB (FINGER JOINT PINE)	WOOD
2	JAMB (FINGER JOINT PINE)	WOOD
7	WEATHERSTRIP	FOAM
8	SWEEP	VINYL
9	SWEEP	VINYL
10	SWEEP (USE w/ PUBLIC ACCESS THRESHOLD)	VINYL
13	INSWING THRESHOLD	ALUM/COMP
14	OUTSWING THRESHOLD	ALUM/COMP
16	OUTSWING THRESHOLD	ALUM/COMP
17	INSWING THRESHOLD	ALUM/COMP
18	PUBLIC ACCESS THRESHOLD	ALUM
19	INSWING THRESHOLD	ALUM/COMP
20	INSWING THRESHOLD	ALUM/COMP
23	#10 X 3/4" PFH WOOD SCREW	STEEL
24	#10 X 1" PFH WOOD SCREW	STEEL
25	#8 X 2-1/2" PFH WOOD SCREW	STEEL
27	LATCH STRIKE PLATE	STEEL
28	DEADBOLT STRIKE PLATE	STEEL
29	4" X 4" HINGE	STEEL

BILL OF MATERIALS		
ITEM #	DESCRIPTION	MATERIAL
40	DOOR PANEL (BOOK DOOR)	-
41	DOOR PANEL (HYBRID DOOR)	-
42	DOOR PANEL (U1 DOOR)	-
50	INSWING THRESHOLD	ALUM/COMP
51	INSWING THRESHOLD	ALUM/COMP
52	INSWING THRESHOLD	ALUM/COMP
53	INSWING THRESHOLD	ALUM/COMP
54	INSWING THRESHOLD	ALUM/COMP
55	INSWING THRESHOLD	ALUM/COMP

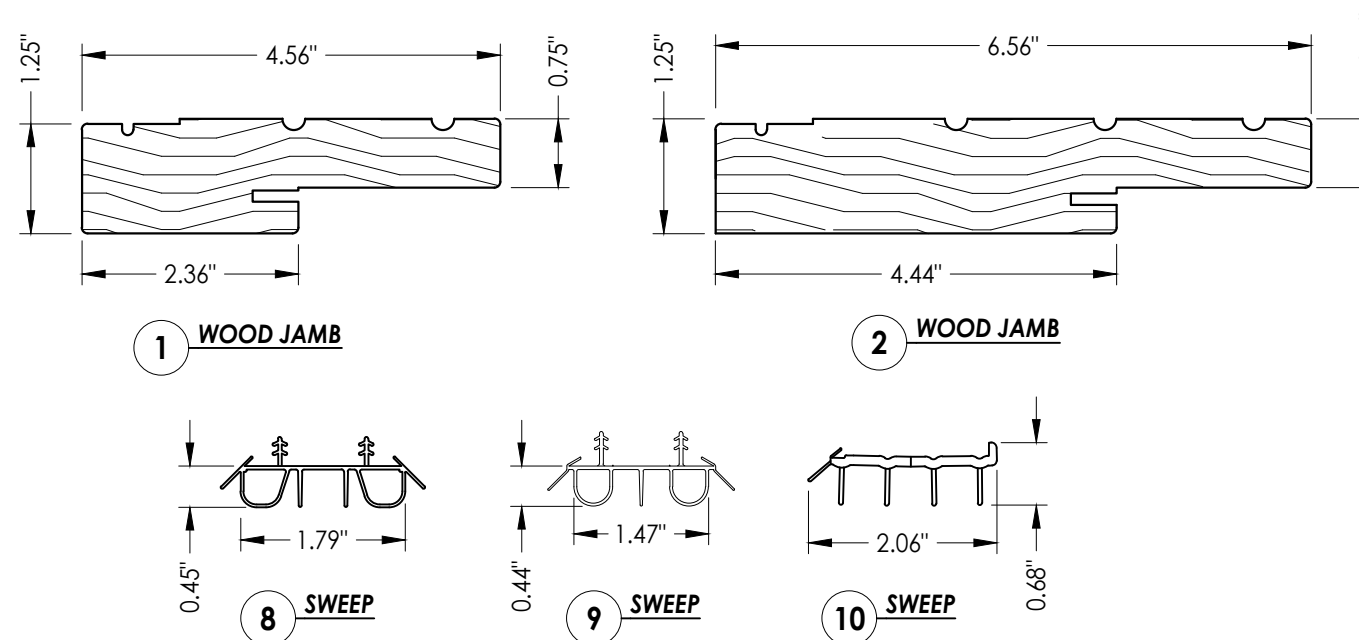

CONCRETE ANCHOR NOTES:

1. Concrete anchor locations at the corners may be adjusted to maintain the min. edge distance to mortar joints.
2. Concrete anchor locations noted as "MAX. ON CENTER" must be adjusted to maintain the min. edge distance to mortar joints, additional concrete anchors may be required to ensure the "MAX. ON CENTER" dimension are not exceeded.
3. Concrete anchor table:

ANCHOR TYPE	ANCHOR SIZE	MIN. EMBEDMENT	MIN. CLEARANCE TO MASONRY EDGE	MIN. CLEARANCE TO ADJACENT ANCHOR
ITW TAPCON®	1/4"	1-1/4"	2"	4"
DeWALT ULTRACON®	1/4"	1-1/4"	1"	4"
ITW TAPCON®	3/16"	1-1/4"	AS SHOWN	1-1/2"

WOOD SCREW INSTALLATION NOTES:

1. Maintain a minimum 5/8" edge distance, 1" end distance, & 1" o.c. spacing of wood screws to prevent the splitting of wood.

DATE: 3/25/20										SHEET 10 OF 10									
SCALE: N.T.S.																			
DWG. BY: RW																			
CHK. BY: LFS																			
DRAWING NO.: FL-23955.1																			
										2	8/22/23	UPDATE TO 8TH ED. (2023)	FBC	LFS					
										1	8/05/20	UPDATE TO 7th ED (2020)	FBC	LFS					
										NO.	DATE			BY					
<u>PRODUCT:</u>										<u>PART OR ASSEMBLY:</u>									
THERMA-TRU FIBERGLASS DOOR										COMPONENTS & BILL OF MATERIALS									
Documents Prepared By: Lyndon F. Schmidt P.E. No. 43409										RW BUILDING CONSULTANTS, INC. P.O. Box 230, Valrico, FL 33595 Phone No.: 813.659.9197									