

**THERMA TRU®**  
**DOORS**



Classic-Craft®

**GLAZED FIBERGLASS SINGLE DOOR  
w/ SIDELITE(S)  
INSWING/OUTSWING  
"NON-IMPACT"**


## GENERAL NOTES

1. This product has been evaluated and is in compliance with the 8th Edition (2023) Florida Building Code (FBC) structural requirements excluding the "High Velocity Hurricane Zone" (HVHZ).
2. Product anchors shall be as listed and spaced as shown on details. Anchor embedment to base material shall be beyond wall dressing or stucco.
3. When used in areas requiring wind borne debris protection, this product is required to be protected with an impact resistant covering that complies with FBC Sections 1609.1.2 & R301.2.1.2.
4. For 2x stud framing construction, anchoring of these units shall be the same as that shown for 2x buck masonry construction.
5. Site conditions that deviate from the details of this drawing require further engineering analysis by a licensed engineer or registered architect.

| TABLE OF CONTENTS |                                                      |
|-------------------|------------------------------------------------------|
| SHEET #           | DESCRIPTION                                          |
| 1                 | Typical Elevations, Design Pressures & General Notes |
| 2                 | Door Panel Details                                   |
| 3                 | Sidelite Panel Details                               |
| 4                 | Elevations                                           |
| 5                 | Horizontal Cross Sections (2X Buck)                  |
| 6                 | Vertical Cross Sections (2X Buck)                    |
| 7                 | Horizontal & Vertical Cross Sections (1X Buck)       |
| 8                 | Vertical Cross Sections (Thresholds)                 |
| 9                 | Buck Anchoring                                       |
| 10                | Frame Anchoring                                      |
| 11                | Door Glazing Details                                 |
| 12                | Components                                           |
| 13                | Bill of Materials                                    |

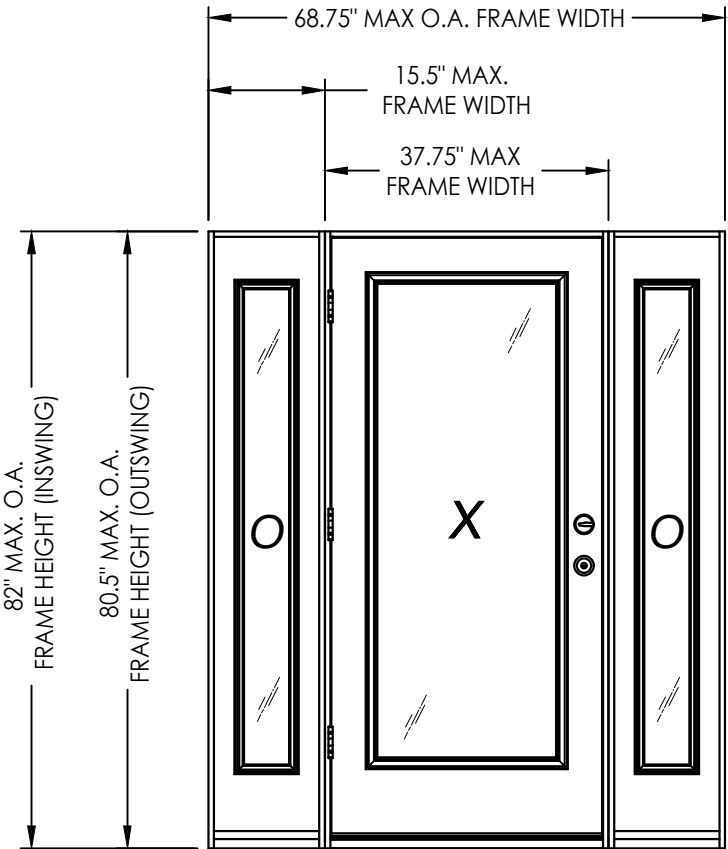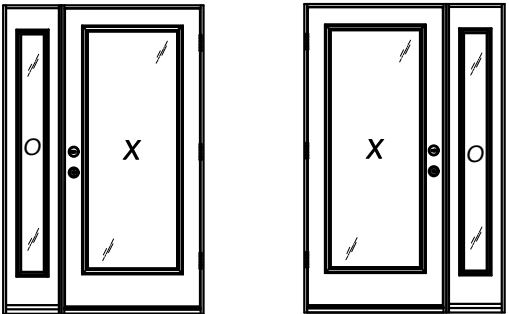

| CONFIGURATION | DESIGN PRESSURE (PSF)<br>INSWING |          | DESIGN PRESSURE (PSF)<br>OUTSWING |          |
|---------------|----------------------------------|----------|-----------------------------------|----------|
|               | POSITIVE                         | NEGATIVE | POSITIVE                          | NEGATIVE |
| OX, XO, OXO   | +40.0                            | -40.0    | +40.0                             | -40.0    |

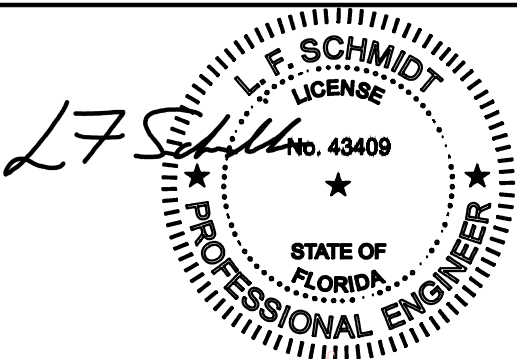


Digitally signed by Lyndon F Schmidt  
Date: 2023.08.24 15:16:05 -04'00'

This item has been digitally signed and sealed by  
**L. F. Schmidt, P.E.** on the date adjacent to the seal.  
Printed copies of this document are not  
considered signed and sealed and the signature  
must be verified on any electronic copies.



THIS PRODUCT APPROVAL IS VALID  
ONLY FOR THE STATE OF FLORIDA

[illegible]



Z:\2023 FBC Drawings\Therma-Tru\FL-23955 R3\FL-23955.13-15.dwg

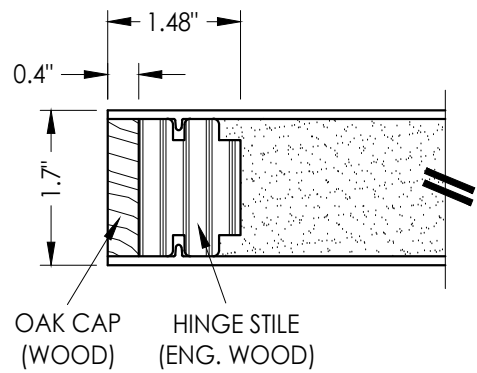


1  
2 HORIZONTAL CROSS SECTION

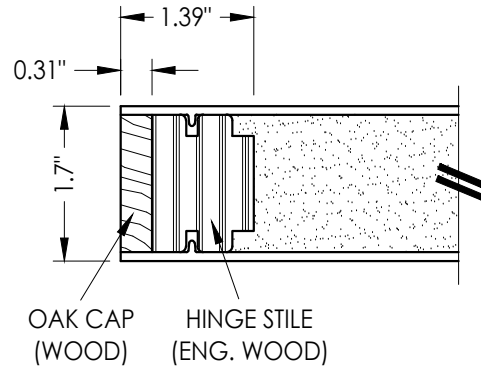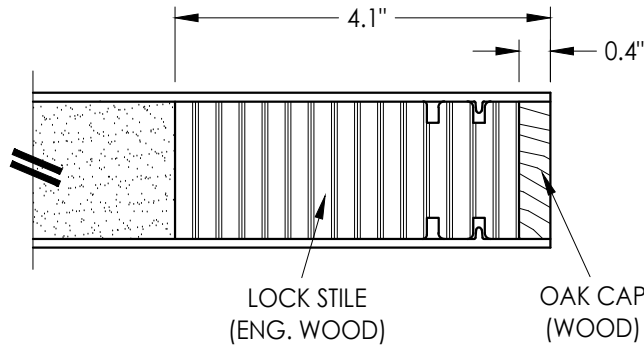


2  
2 HORIZONTAL CROSS SECTION

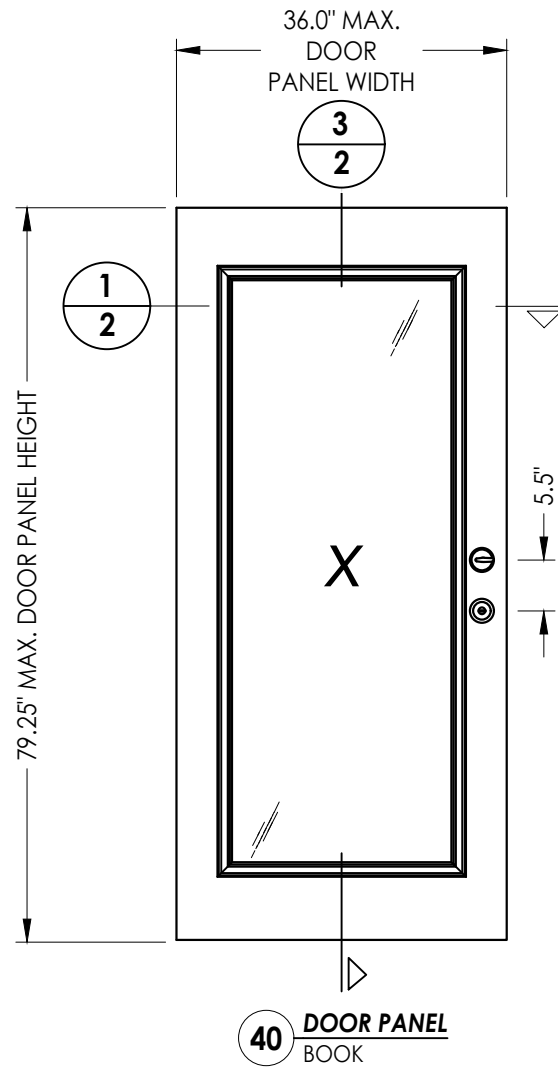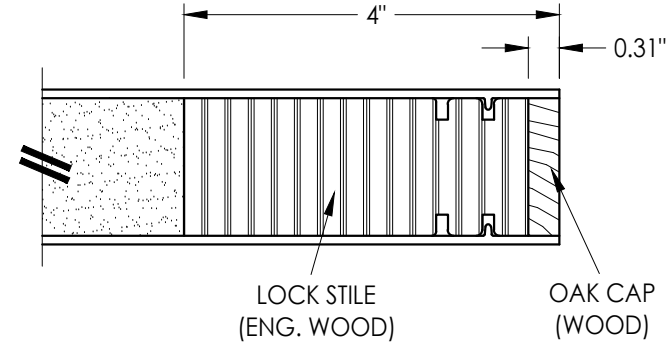


40 DOOR PANEL BOOK

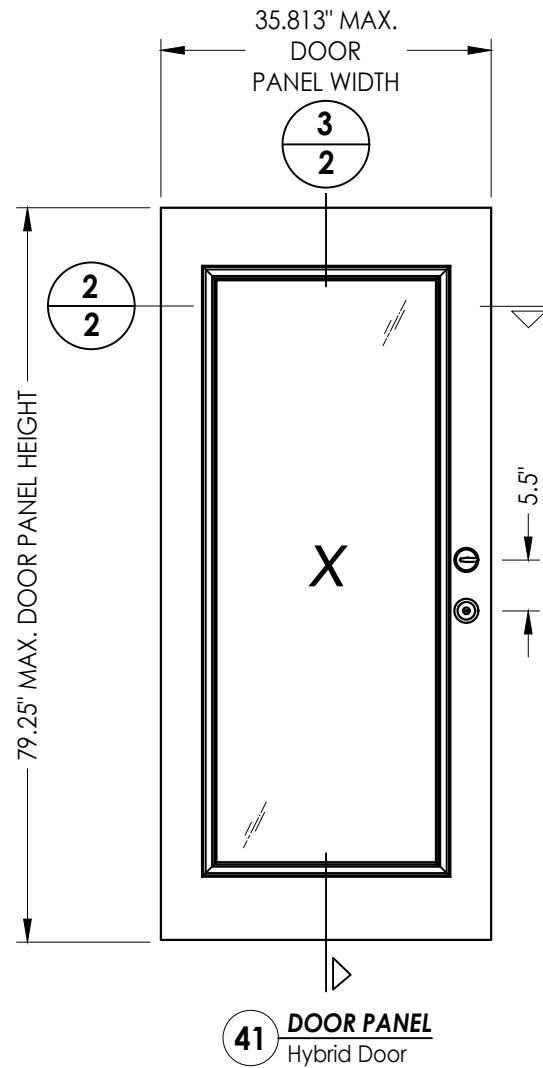

41 DOOR PANEL Hybrid Door

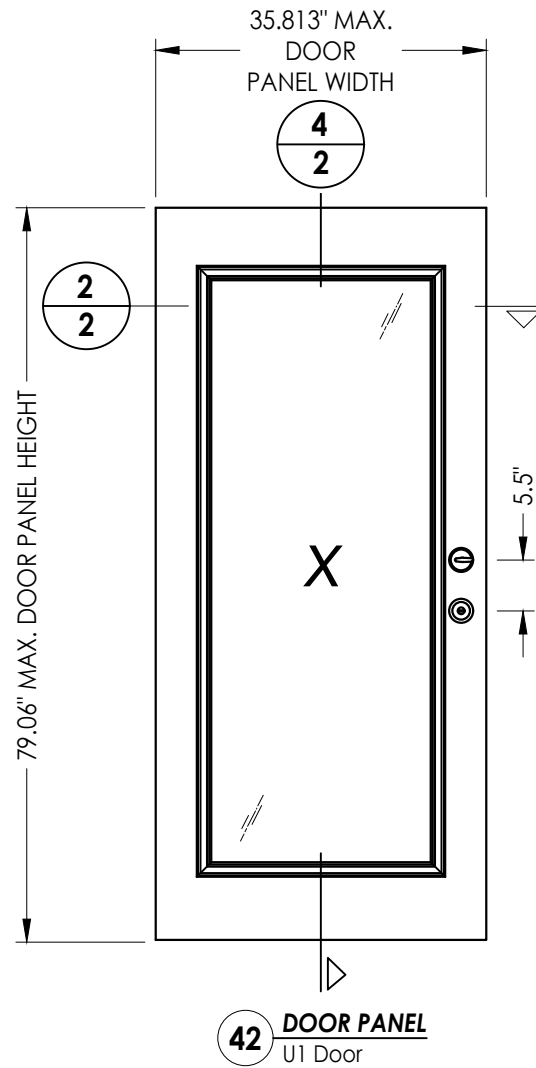

42 DOOR PANEL U1 Door

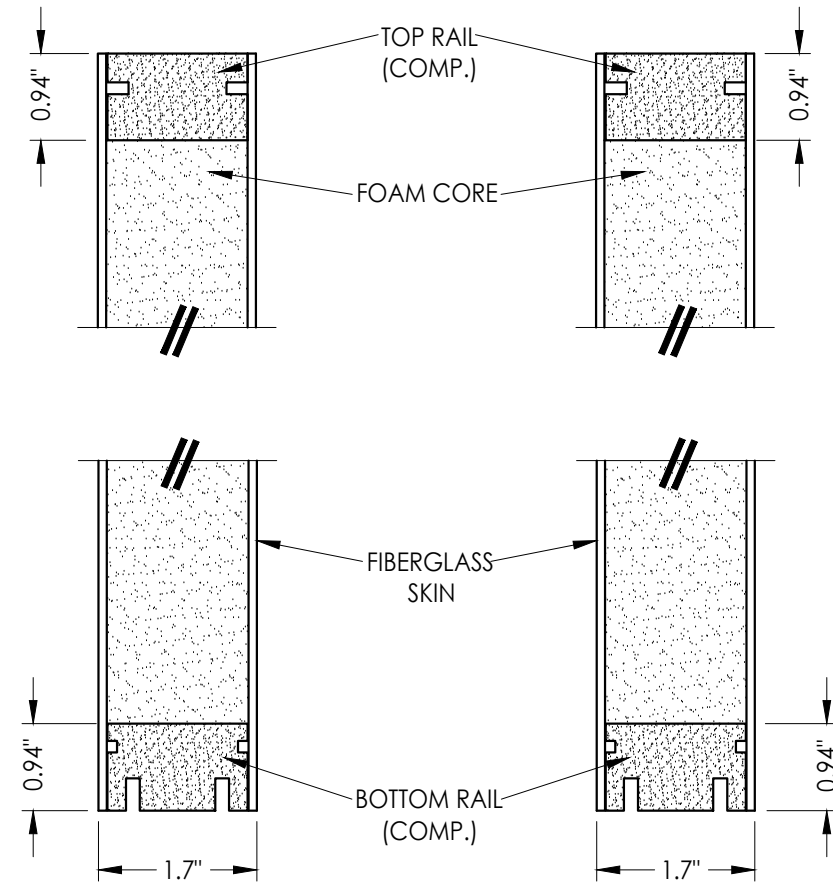

3  
2 VERTICAL CROSS SECTION

4  
2 VERTICAL CROSS SECTION

"Classic-Craft" SERIES DOOR PANEL

FIBERGLASS DOOR SKIN: 0.095" MIN. THK.

FOAM CORE: POLYURETHANE FOAM (1.9 PCF MIN.)

Documents Prepared By:  
Lyndon F. Schmidt  
P.E. No. 43409

RW BUILDING CONSULTANTS, INC.  
P.O. Box 230, Valrico, FL 33595  
Phone No.: 813.659.9197  
FBPE Registry No. 9813

PRODUCT:  
THERMA-TRU  
FIBERGLASS DOOR

PART OR ASSEMBLY:  
DOOR PANEL DETAILS

| NO. | DATE    | REVISIONS                    |
|-----|---------|------------------------------|
| 2   | 8/22/23 | UPDATE TO 8TH ED. (2023) FBC |
| 1   | 8/05/20 | UPDATE TO 7th ED (2020) FBC  |
|     |         |                              |

DATE: 4/02/20

SCALE: N.T.S.


DWG. BY: RW

CHK. BY: LFS


DRAWING NO.: FL-23955.14

SHEET 2 OF 13

Z:\2023 FBC Drawings\Therma-Tru\FL-23955 R3\FL-23955.13-15.dwg

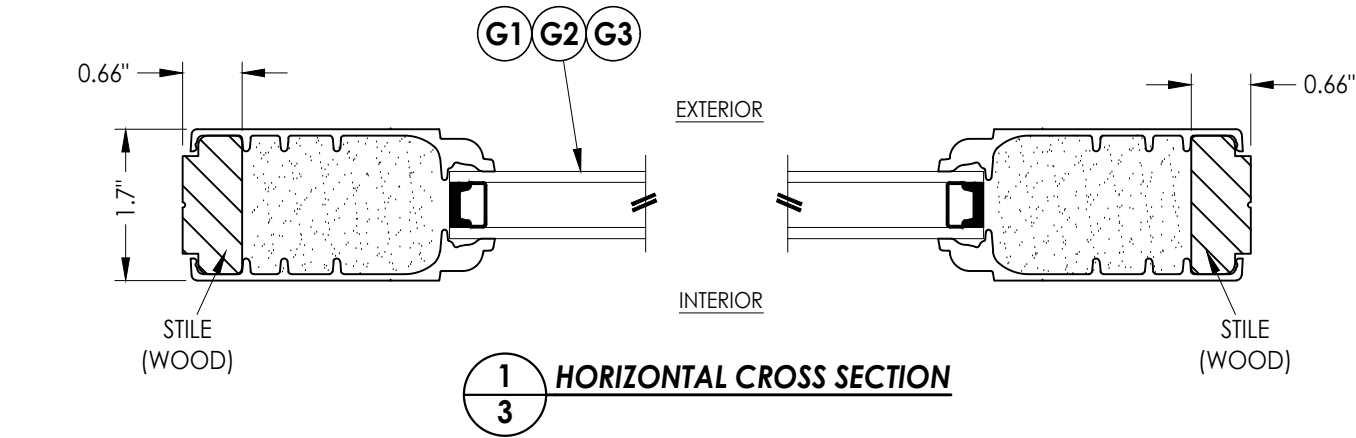


1  
3 **HORIZONTAL CROSS SECTION**

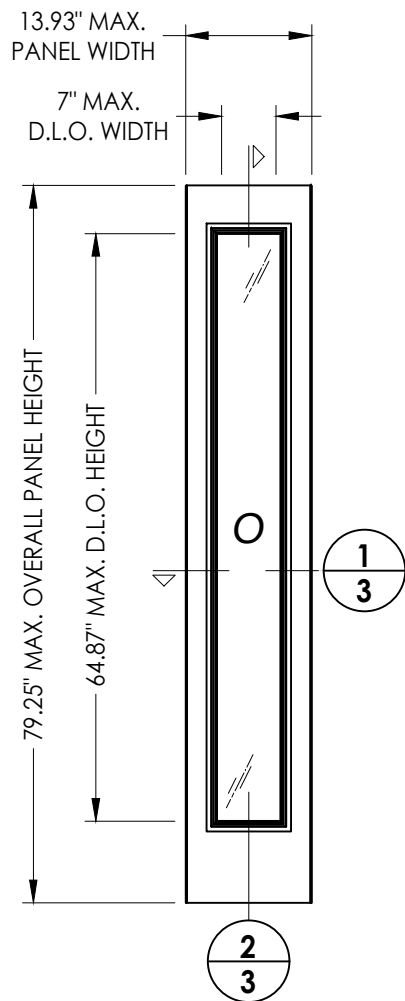


50 **SIDELITE PANEL**

**SIDELITE PANEL**


FIBERGLASS SKIN: 0.070" MIN. THK.  
FOAM CORE: POLYURETHANE FOAM (1.9 PCF MIN.)

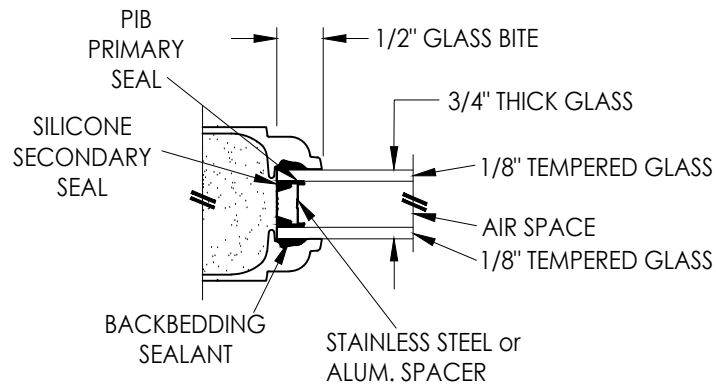


G1 **GLAZING DETAIL**  
Flush Glazed

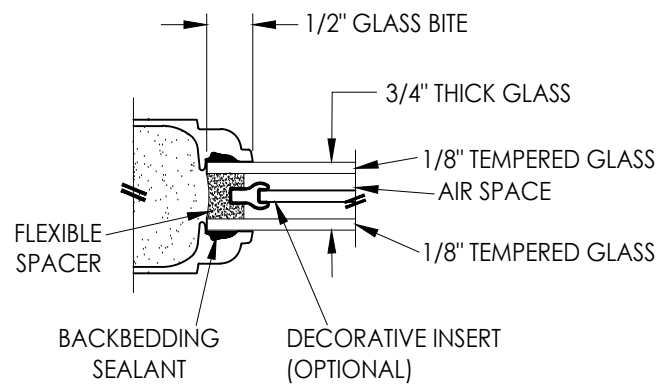

G2 **GLAZING DETAIL**  
Flush Glazed  
Decorative

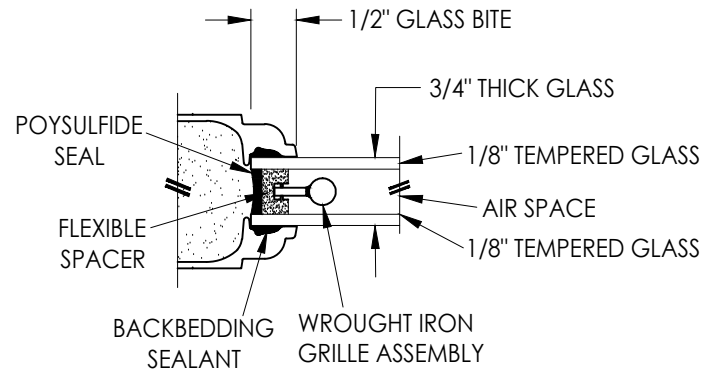

G3 **GLAZING DETAIL**  
Flush Glazed  
Wrought Iron

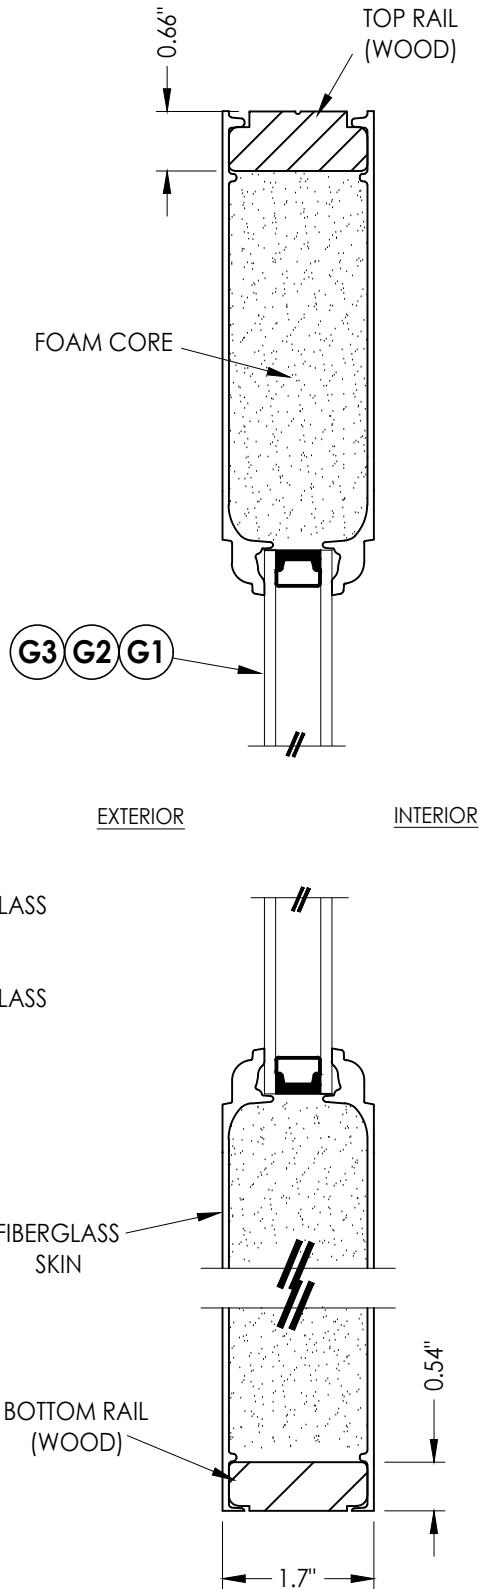

2  
3 **VERTICAL CROSS SECTION**

Documents Prepared By:  
Lyndon F. Schmidt  
P.E. No. 43409

**RW** BUILDING CONSULTANTS, INC.  
P.O. Box 230, Valrico, FL 33595  
Phone No.: 813.659.9197  
FBPE Registry No. 9813

PRODUCT:  
THERMA-TRU  
FIBERGLASS DOOR

PART OR ASSEMBLY:  
SIDELITE PANEL DETAILS

| NO. | DATE    | REVISIONS                        |
|-----|---------|----------------------------------|
| 2   | 8/22/23 | UPDATE TO 8TH ED. (2023) FBC LFS |
| 1   | 8/05/20 | UPDATE TO 7th ED (2020) FBC LFS  |
|     |         | BY                               |

DATE: 4/02/20

SCALE: N.T.S.


DWG. BY: RW

CHK. BY: LFS


DRAWING NO.:

FL-23955.14


SHEET 3 OF 13

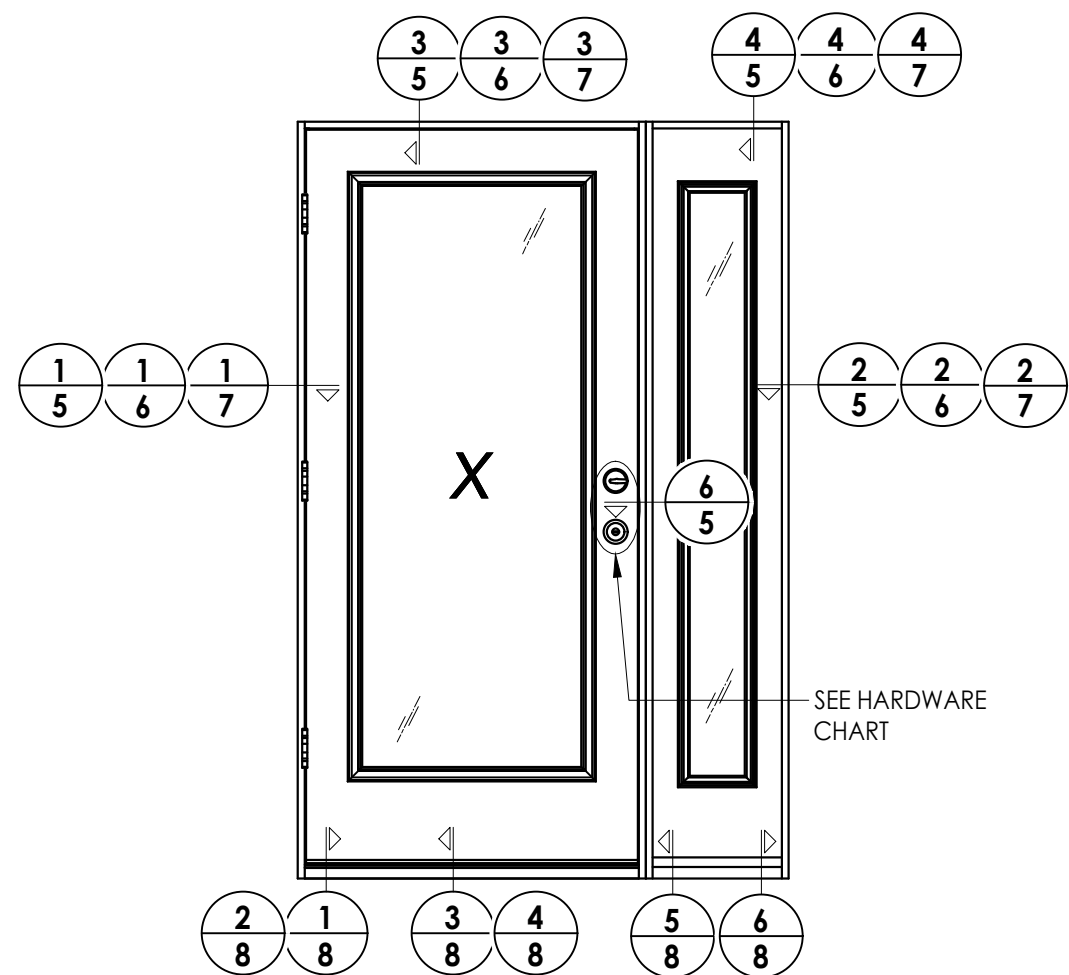

ELEVATION  
XO

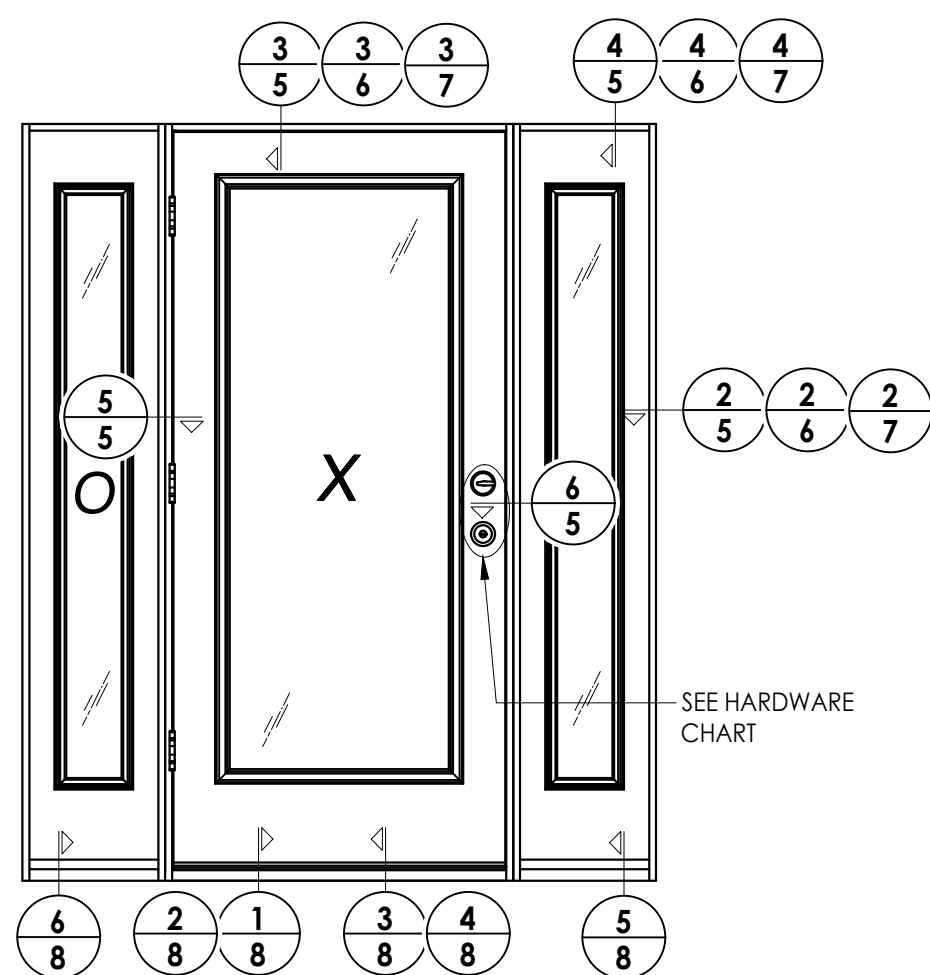

ELEVATION  
OXO

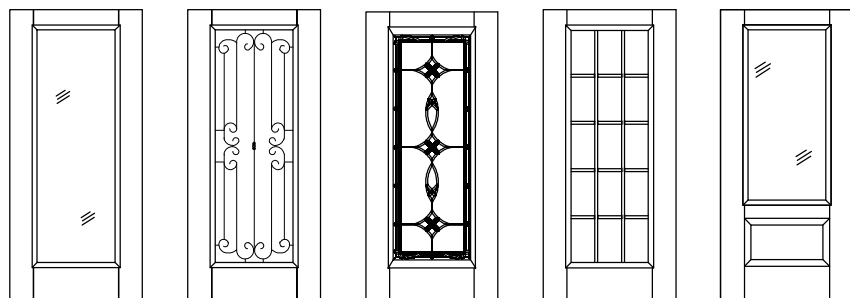

### ***Classic-Craft Door Panel Options***

Products approved include all embossed and recessed panel doors.  
Similar glazed panel configurations are allowed.  
Panels shown are for illustration and are representative only.

| HARDWARE TABLE |                                  |
|----------------|----------------------------------|
| MANUFACTURER   | MODEL                            |
| KWIKSET        | KNOB: SIGNATURE SERIES           |
|                | DEADBOLT: SIGNATURE SERIES (780) |

|     |         |                          |     |     |  |
|-----|---------|--------------------------|-----|-----|--|
|     |         |                          |     |     |  |
|     |         |                          |     |     |  |
| 2   | 8/22/23 | UPDATE TO 8TH ED. (2023) | FBC | LFS |  |
| 1   | 8/05/20 | UPDATE TO 7th ED (2020)  | FBC | LFS |  |
| NO. | DATE    | REVISIONS                |     |     |  |
|     |         |                          |     | BY  |  |

DATE: 4/02/20

SCALE: *N.T.S.*

DWG. BY: *RW*

CHK. BY: LFS

DRAWING NO.:

FL-23955.14

SHEET 4 OF 13

**PRODUCT:** THERMA-TRU  
FIBERGLASS DOOR

**PART OR ASSEMBLY:**  
**ELEVATIONS**

Documents Prepared By:  
Lyndon F. Schmidt  
P.E. No. 43409

**R<sup>g</sup>W** BUILDING CONSULTANTS, INC.  
P.O. Box 230, Valrico, FL 33595  
Phone No.: 813.659.9197  
FBPE Registry No. 9813

1. Sidelite assembly screw  
7" from top and 14" from bottom  
then 2 more equally spaced

0.15" C-SINK (TYP)

INTERIOR

EXTERIOR

1-1/4" MIN. EMB. (TYP.)

Callouts: E, B, C, L, D, 1, 7, 23, 24, 29, 40, 41, 42

Documents Prepared By:  
Lyndon F. Schmidt  
P.E. No. 43409

THERMA-TRU  
FIBERGLASS DOOR

TEST OR ASSEMBLY: HORIZONTAL & VERTICAL CROSS SECTIONS (2X BUCK)

DATE: 4/02/20

SCALE: *N.T.S.*

DWG. BY: *RW*

CHK. BY: *LFS*

DRAWING NO.:  
FL-23955.14


SHEET 5 OF 13

BUILDING CONSULTANTS, INC.  
P.O. Box 230, Valrico, FL 33595  
Phone No.: 813.659.9197  
FBPE Registry No. 9813

© 2012 R.W. BUILDING CONSULTANTS INC.




Z:\2023 FBC Drawings\Therma-Tru\FL-23955 R3\FL-23955.13-15.dwg

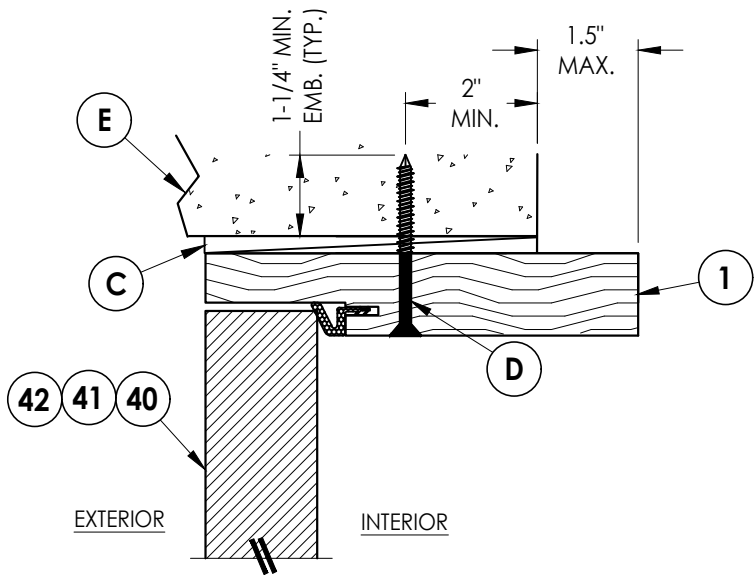


**2** **HORIZONTAL CROSS SECTION**  
**7** Shown Direct to Masonry  
Outswing only w/ 6-9/16" jamb


Note:  
1. Sidelite assembly screws located  
7" from top and 14" from the bottom  
then 2 more equally spaced (4 total).

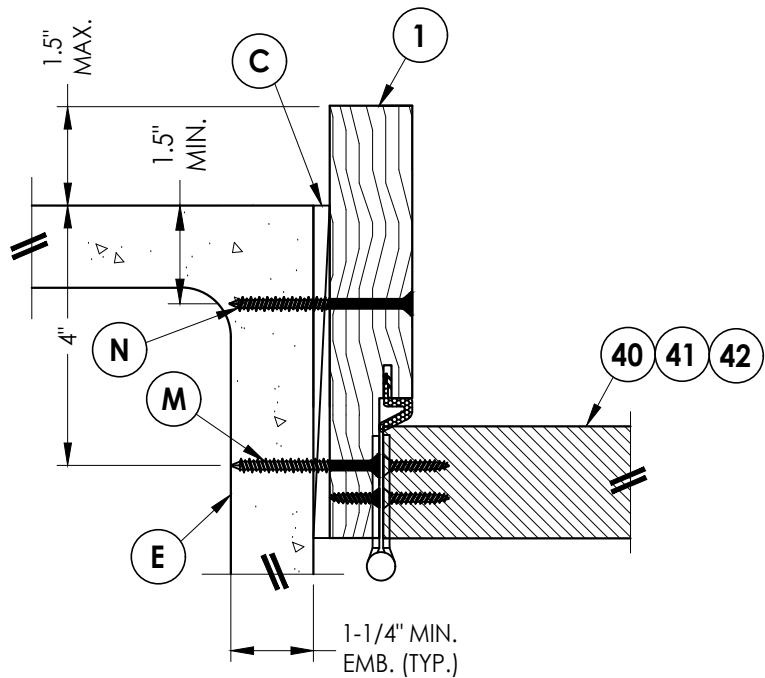

**1** **HORIZONTAL CROSS SECTION**  
**7** Shown Direct to Masonry  
Outswing only w/ 6-9/16" jamb

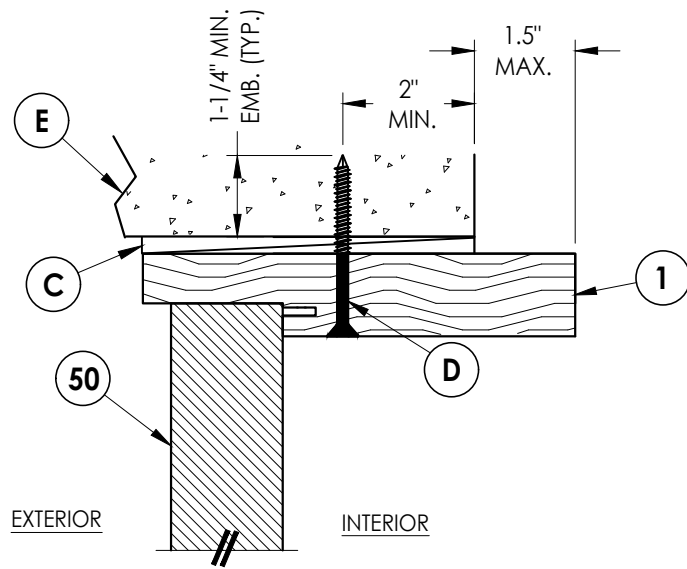

**3** **VERTICAL CROSS SECTION**  
**7** Shown Direct to Masonry  
Outswing only w/ 6-9/16" jamb

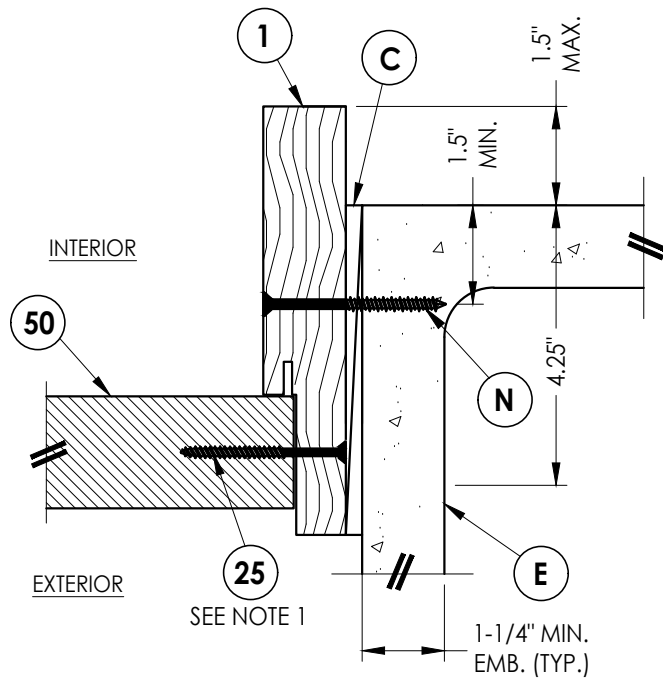

**4** **VERTICAL CROSS SECTION**  
**7** Shown Direct to Masonry  
Outswing only w/ 6-9/16" jamb

Documents Prepared By:  
Lyndon F. Schmidt  
P.E. No. 43409

**RW** BUILDING CONSULTANTS, INC.  
P.O. Box 230, Valrico, FL 33595  
Phone No.: 813.659.9197  
FBPE Registry No. 9813

PRODUCT: THERMA-TRU  
FIBERGLASS DOOR

PART OR ASSEMBLY:  
HORIZONTAL & VERTICAL  
SECTIONS (DIRECT TO MASONRY)

| NO. | DATE    | REVISIONS                    |
|-----|---------|------------------------------|
| 2   | 8/22/23 | UPDATE TO 8TH ED. (2023) FBC |
| 1   | 8/05/20 | UPDATE TO 7th ED (2020) FBC  |
| NO. | DATE    | BY                           |

DATE: 4/02/20

SCALE: N.T.S.

DWG. BY: RW







CHK. BY: LFS

DRAWING NO.:  
FL-23955.14

SHEET 7 OF 13

Z:\2023 FBC Drawings\Therma-Tru\FL-23955 R3\FL-23955.13-15.dwg

Note:  
1. Sill Item #'s 13, 16, 17, 19 & 20 are attached to jambs w/ (3) #8 X 2-1/2" pph screws at each end.  
Sill Item #'s 14 & 15 are attached to jambs w/ (2) #8 X 2-1/2" pph screws at each end.  
Sill Item # 18 is attached to jambs utilizing (4) #10 X 1-1/2" pph screws at each end.

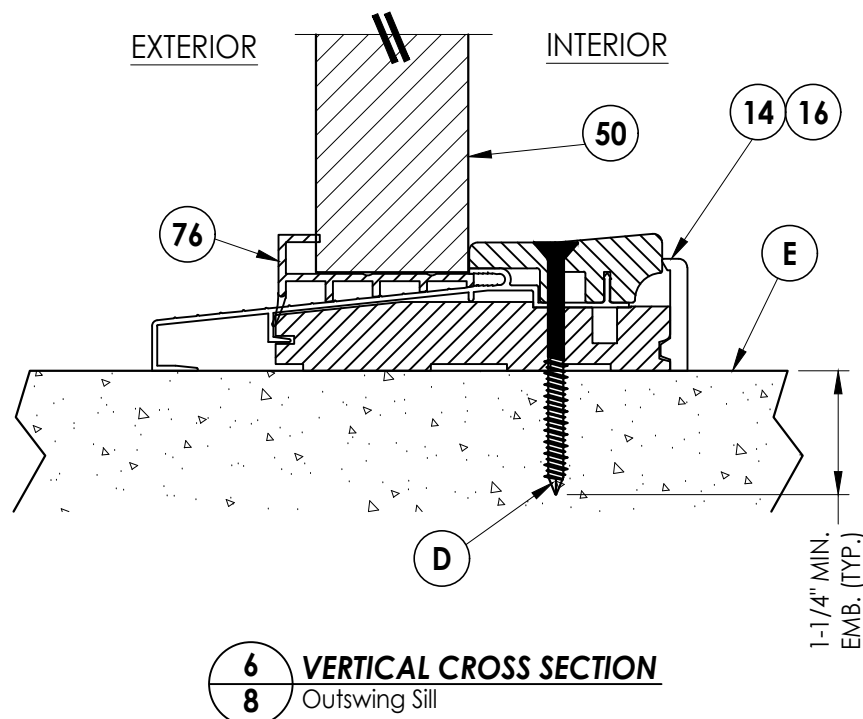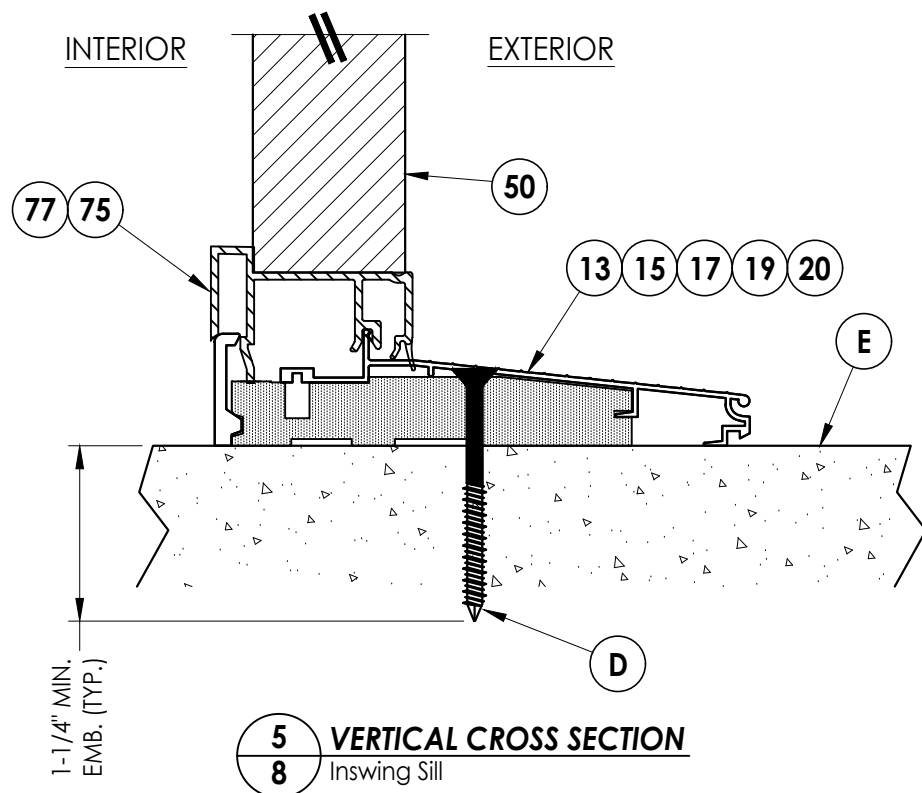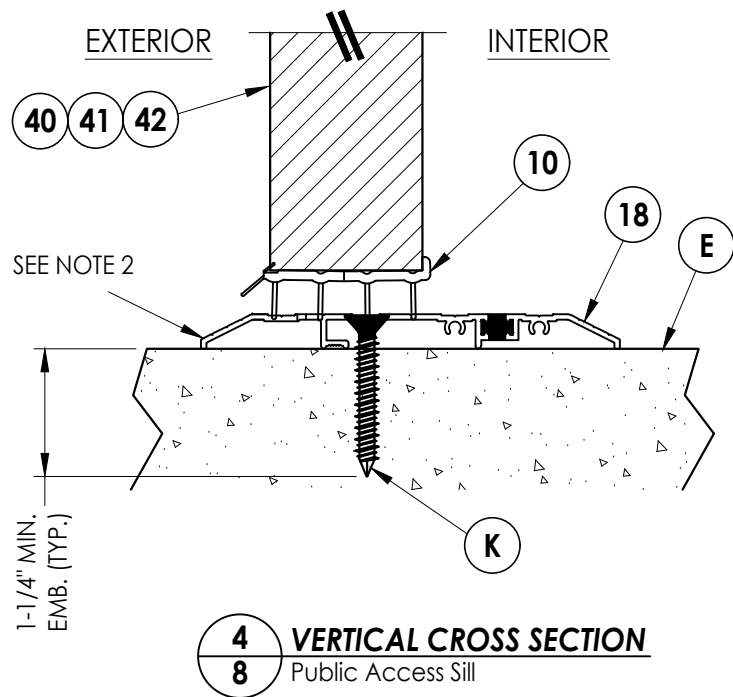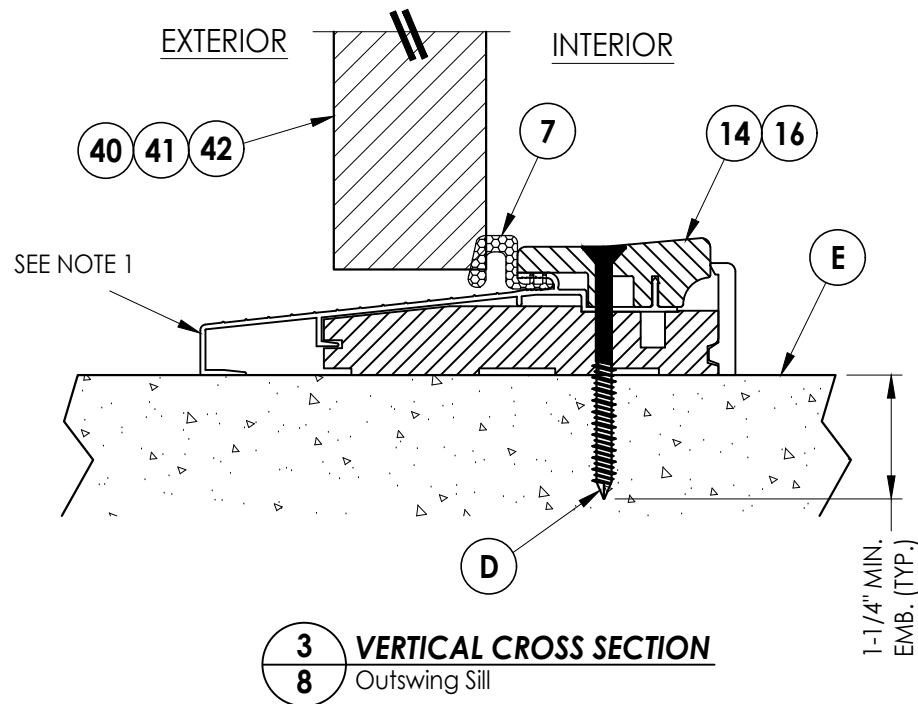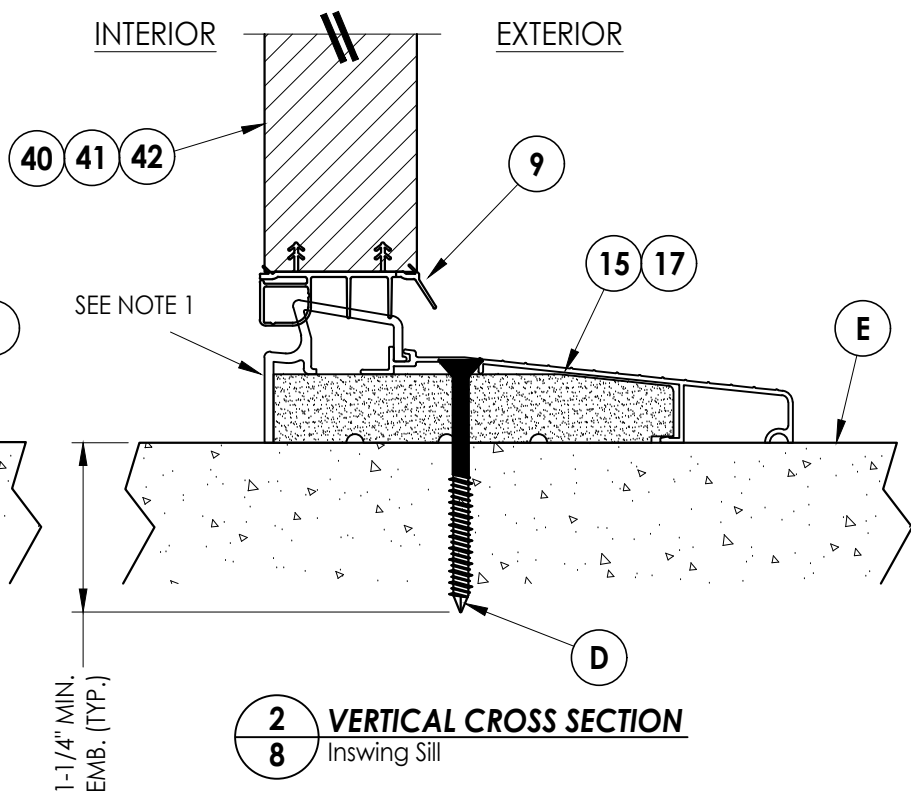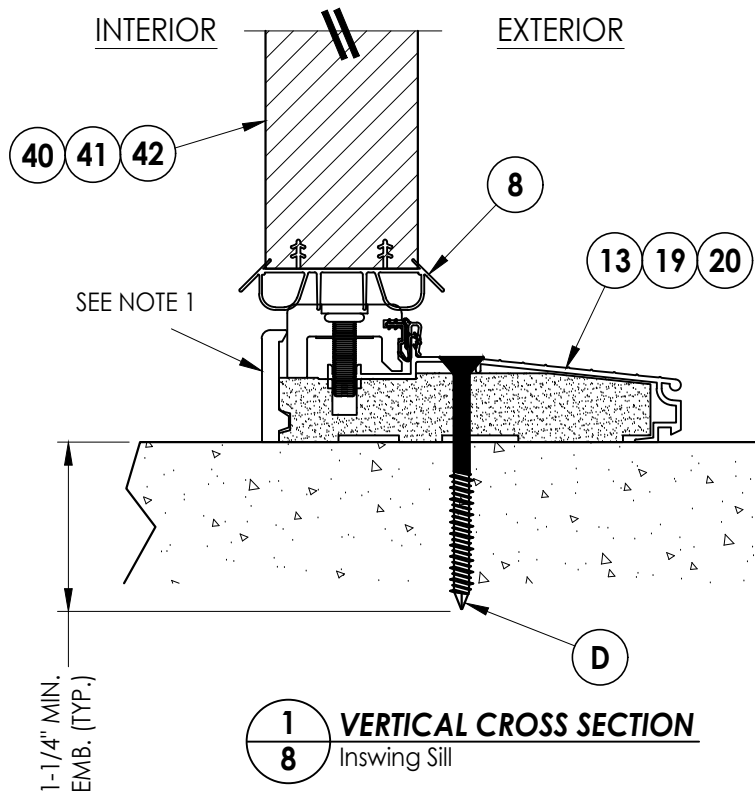

Documents Prepared By:  
Lyndon F. Schmidt  
P.E. No. 43409

*RW* BUILDING CONSULTANTS, INC.  
P.O. Box 230, Valrico, FL 33595  
Phone No.: 813.659.9197  
FBPE Registry No. 9813

| PRODUCT:                 |         | THERMA-TRU<br>FIBERGLASS DOOR           |     |
|--------------------------|---------|-----------------------------------------|-----|
| PART OR ASSEMBLY:        |         | VERTICAL CROSS<br>SECTIONS (THRESHOLDS) |     |
| NO.                      | DATE    | REVISIONS                               |     |
|                          |         | LFS                                     | BY  |
| 2                        | 8/22/23 | UPDATE TO 8TH ED. (2023) FBC            | LFS |
| 1                        | 8/05/20 | UPDATE TO 7th ED (2020) FBC             | LFS |
| DATE: 4/02/20            |         |                                         |     |
| SCALE: N.T.S.            |         |                                         |     |
| DWG. BY: RW              |         |                                         |     |
| CHK. BY: LFS             |         |                                         |     |
| DRAWING NO.: FL-23955.14 |         |                                         |     |
| SHEET 8 OF 13            |         |                                         |     |

Technical drawing of a door frame assembly showing a cross-section of the door and jamb. The door is labeled "D" and "HEAD & JAMBS (TYP.)". The jamb is labeled "JAMBS". Dimensions include 4" (TYP.) for the jamb thickness, 19" MAX. O.C. (TYP.) for the door height, and 4" (TYP.) for the door width. The door is shown in a closed position.

|                          |         |                          |     |     |           |  |  |  |  |
|--------------------------|---------|--------------------------|-----|-----|-----------|--|--|--|--|
|                          |         |                          |     |     |           |  |  |  |  |
|                          |         |                          |     |     |           |  |  |  |  |
|                          |         |                          |     |     |           |  |  |  |  |
|                          |         |                          |     |     |           |  |  |  |  |
| 2                        | 8/22/23 | UPDATE TO 8TH ED. (2023) | FBC | LFS |           |  |  |  |  |
| 1                        | 8/05/20 | UPDATE TO 7th ED (2020)  | FBC | LFS |           |  |  |  |  |
| NO.                      | DATE    |                          |     | BY  |           |  |  |  |  |
|                          |         |                          |     |     | REVISIONS |  |  |  |  |
| DATE: 4/02/20            |         |                          |     |     |           |  |  |  |  |
| SCALE: N.T.S.            |         |                          |     |     |           |  |  |  |  |
| DWG. BY: RW              |         |                          |     |     |           |  |  |  |  |
| CHK. BY: LFS             |         |                          |     |     |           |  |  |  |  |
| DRAWING NO.: FL-23955.14 |         |                          |     |     |           |  |  |  |  |
| SHEET 9 OF 13            |         |                          |     |     |           |  |  |  |  |

|                                                              |                                                       |
|--------------------------------------------------------------|-------------------------------------------------------|
| <p><b>PRODUCT:</b></p> <p>THERMA-TRU<br/>FIBERGLASS DOOR</p> | <p><b>PART OR ASSEMBLY:</b></p> <p>BUCK ANCHORING</p> |
|--------------------------------------------------------------|-------------------------------------------------------|

Documents Prepared By:  
Lyndon F. Schmidt  
P.E. No. 43409


**RW BUILDING CONSULTANTS, INC.**  
P.O. Box 230, Valrico, FL 33595  
Phone No.: 813:659.9197  
FBPE Registry No. 9813

Z:\2023 FBC Drawings\Therma-Tru\FL-23955 R3\FL-23955.13-15.dwg




## FRAME ANCHORING


© 2020 R.W. BUILDING CONSULTANTS INC.

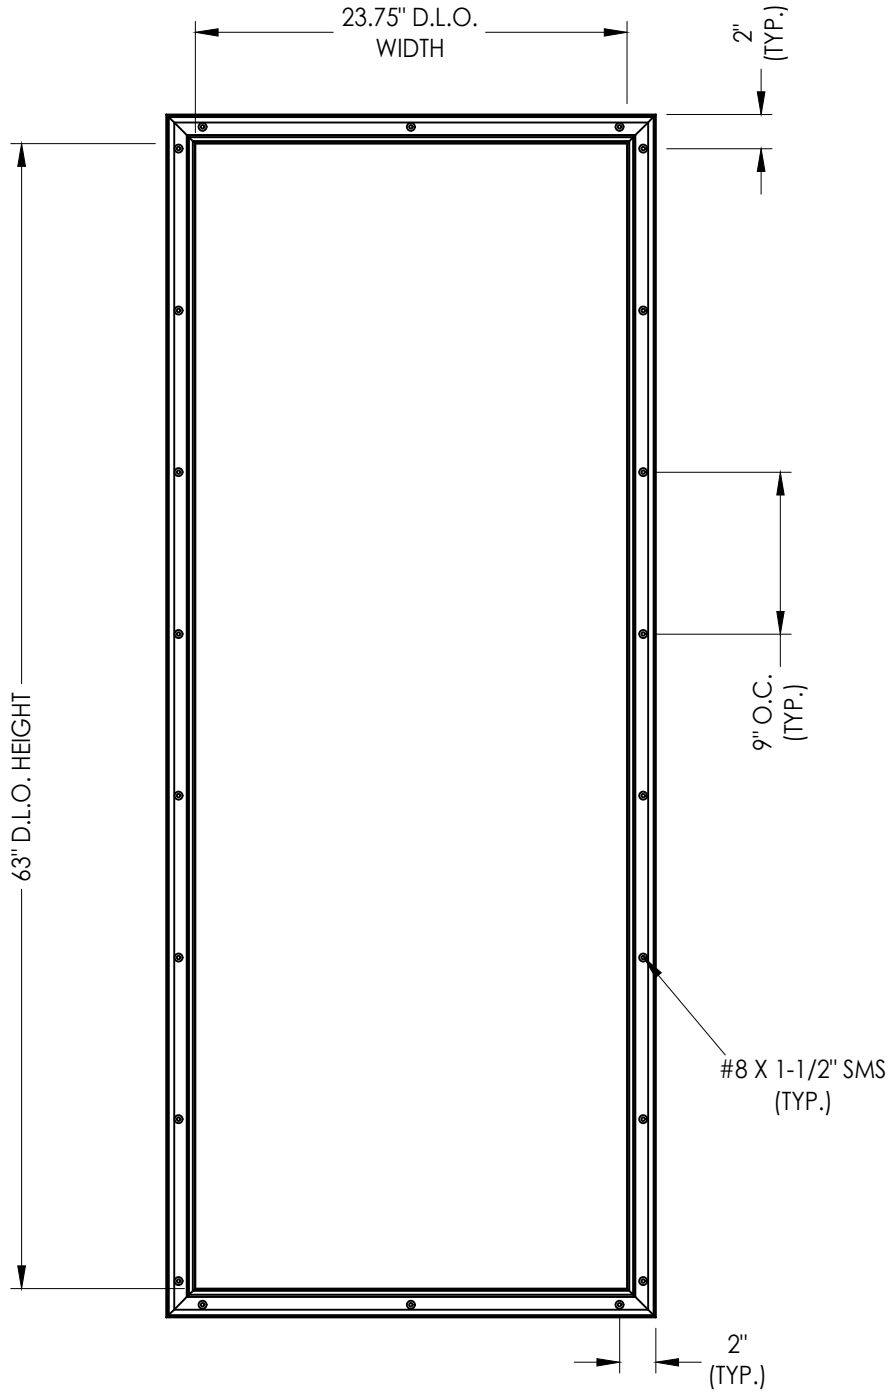

SMC LITE FRAME

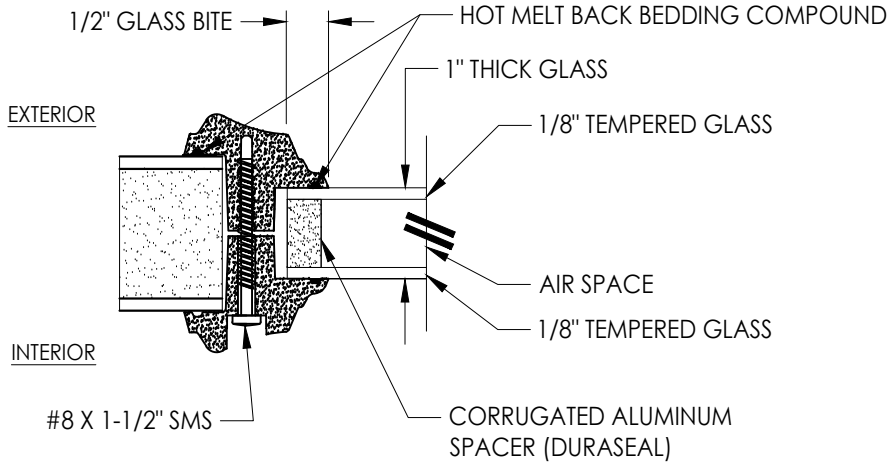


G4 GLAZING DETAIL  
SMC LIP LITE FRAME

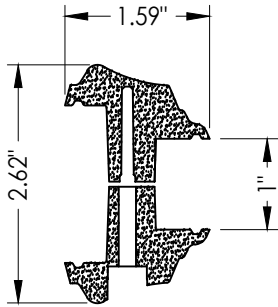


SMC FULL LITE FRAME

|                                                               |  |   |         |
|---------------------------------------------------------------|--|---|---------|
| Documents Prepared By:<br>Lyndon F. Schmidt<br>P.E. No. 43409 |  | RW BUILDING CONSULTANTS, INC.<br>P.O. Box 230, Valrico, FL 33595<br>Phone No.: 813.659.9197<br>FBPE Registry No. 9813 |         |
| PRODUCT:<br>THERMA-TRU<br>FIBERGLASS DOOR                     |  | PART OR ASSEMBLY:<br>DOOR<br>GLAZING DETAILS                                                                          |         |
|                                                               |  | LFS   | BY      |
|                                                               |  | LFS   |         |
| REVISIONS                                                     |  |   |         |
|                                                               |  | NO.   | DATE    |
|                                                               |  | 2   | 8/22/23 |
|                                                               |  | 1   | 8/05/20 |
|                                                               |  | DATE   |         |
|                                                               |  | UPDATE TO 8TH ED. (2023) FBC                                                                                          |         |
|                                                               |  | UPDATE TO 7th ED (2020) FBC                                                                                           |         |
| DATE: 4/02/20                                                 |  |   |         |
| SCALE: N.T.S.                                                 |  |   |         |
| DWG. BY: RW                                                   |  |   |         |
| CHK. BY: LFS                                                  |  |   |         |
| DRAWING NO.:<br>FL-23955.14                                   |  |   |         |
| SHEET 11 OF 13                                                |  |   |         |


Z:\2023 FBC Drawings\Therma-Tru\FL-23955 R3\FL-23955.13-15.dwg

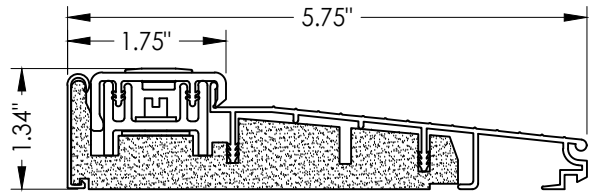


13 **INSWING THRESHOLD**  
Adjustable

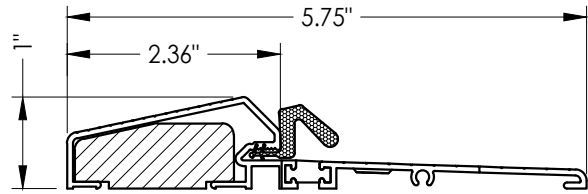


14 **OUTSWING THRESHOLD**

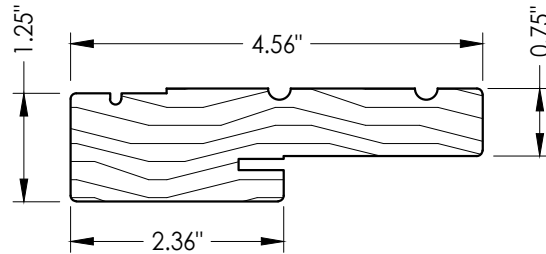


1 **WOOD JAMB**

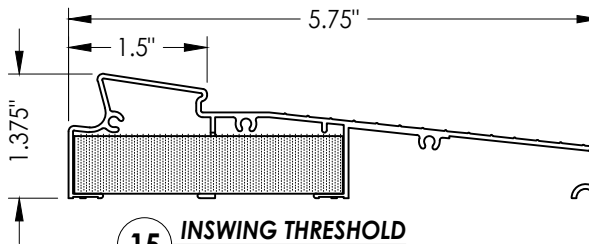


15 **INSWING THRESHOLD**  
Moderate Climate

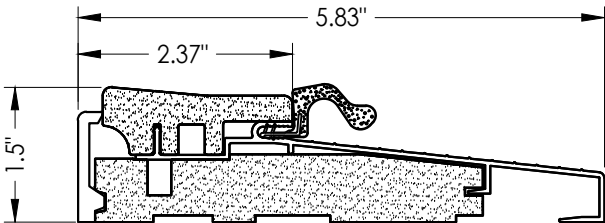


16 **OUTSWING THRESHOLD**

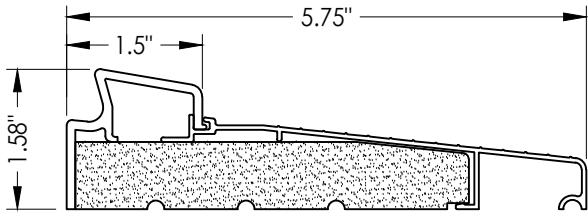


17 **INSWING THRESHOLD**  
Basic Fixed

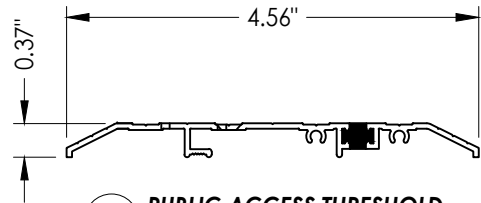


18 **PUBLIC ACCESS THRESHOLD**

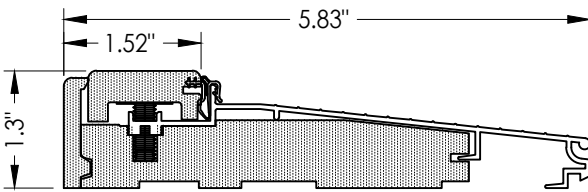


19 **INSWING THRESHOLD**  
Adjustable

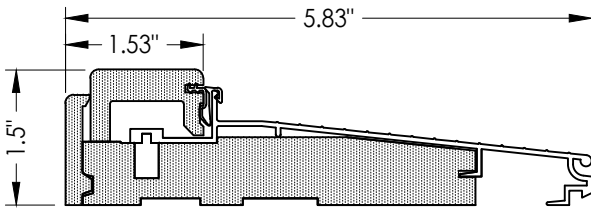


20 **INSWING THRESHOLD**  
Adjustable

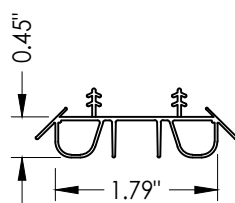


8 **SWEEP**

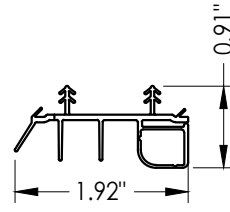


9 **SWEEP**

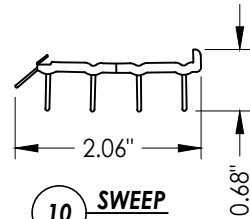


10 **SWEEP**

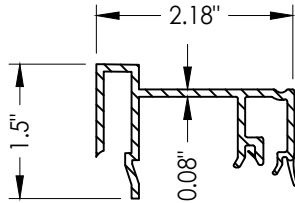

75 **SIDELITE SPACER**  
Inswing

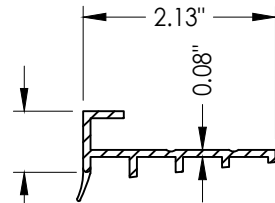

76 **SIDELITE SPACER**  
Outswing

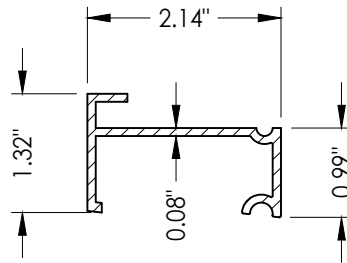

77 **INSWING SIDELITE**  
Adapter  
Moderate Climate Sill

Documents Prepared By:  
Lyndon F. Schmidt  
P.E. No. 43409

**RW** BUILDING CONSULTANTS, INC.  
P.O. Box 230, Valrico, FL 33595  
Phone No.: 813.659.9197  
FBPE Registry No. 9813

PRODUCT:  
THERMA-TRU  
FIBERGLASS DOOR

PART OR ASSEMBLY:

COMPONENTS

| NO. | DATE    | REVISIONS                        |
|-----|---------|----------------------------------|
| 2   | 8/22/23 | UPDATE TO 8TH ED. (2023) FBC LFS |
| 1   | 8/05/20 | UPDATE TO 7th ED (2020) FBC LFS  |

DATE: 4/02/20

SCALE: N.T.S.

DWG. BY: RW

CHK. BY: LFS

DRAWING NO.:

FL-23955.14

SHEET 12 OF 13

Z:\2023 FBC Drawings\Therma-Tru\FL-23955 R3\FL-23955.13-15.dwg

| BILL OF MATERIALS |                                                                                                |           |
|-------------------|------------------------------------------------------------------------------------------------|-----------|
| ITEM #            | DESCRIPTION                                                                                    | MATERIAL  |
| A                 | 1X BUCK (SG >= 0.42)                                                                           | WOOD      |
| B                 | 2X BUCK (SG >= 0.42)                                                                           | WOOD      |
| C                 | 1/4" MAX. SHIM SPACE                                                                           | -         |
| D                 | 1/4" X 2-3/4" PFH DeWALT OR ITW CONCRETE SCREW                                                 | STEEL     |
| E                 | MASONRY - 3,000 PSI MIN. CONCRETE CONFORMING TO ACI 301 OR HOLLOW BLOCK CONFORMING TO ASTM C90 | CONCRETE  |
| F                 | #10 X 2" PFH WOOD SCREW                                                                        | STEEL     |
| G                 | 3/16" X 3-1/4" PFH ITW CONCRETE SCREW                                                          | STEEL     |
| J                 | 1/4" X 3-3/4" PFH DeWALT OR ITW CONCRETE SCREW                                                 | STEEL     |
| K                 | 1/4" X 1-3/4" PFH DeWALT OR ITW CONCRETE SCREW                                                 | STEEL     |
| L                 | #10 X 2-1/2" PFH WOOD SCREW (1.15" MIN. EMBEDMENT)                                             | STEEL     |
| M                 | 3/16" X 2-1/4" PFH ITW CONCRETE SCREW                                                          | STEEL     |
| 1                 | JAMB (FINGER JOINT PINE)                                                                       | WOOD      |
| 7                 | WEATHERSTRIP                                                                                   | FOAM      |
| 8                 | SWEEP                                                                                          | VINYL     |
| 9                 | SWEEP (USE w/ MODERATE CLIMATE THRESHOLD)                                                      | VINYL     |
| 10                | SWEEP (USE w/ PUBLIC ACCESS THRESHOLD)                                                         | VINYL     |
| 13                | INSWING THRESHOLD                                                                              | ALUM/COMP |
| 14                | OUTSWING THRESHOLD                                                                             | ALUM/COMP |
| 15                | INSWING THRESHOLD                                                                              | ALUM/COMP |
| 16                | OUTSWING THRESHOLD                                                                             | ALUM/COMP |
| 17                | INSWING THRESHOLD                                                                              | ALUM/COMP |
| 18                | PUBLIC ACCESS THRESHOLD                                                                        | ALUM      |
| 19                | INSWING THRESHOLD                                                                              | ALUM/COMP |
| 20                | INSWING THRESHOLD                                                                              | ALUM/COMP |
| 23                | #10 X 3/4" PFH WOOD SCREW                                                                      | STEEL     |
| 24                | #10 X 1" PFH WOOD SCREW                                                                        | STEEL     |
| 25                | #8 X 2-1/2" PFH WOOD SCREW                                                                     | STEEL     |
| 27                | LATCH STRIKE PLATE                                                                             | STEEL     |
| 28                | DEADBOLT STRIKE PLATE                                                                          | STEEL     |
| 29                | 4" X 4" HINGE                                                                                  | STEEL     |
| 30                | 1/2" X 1" X 25 GA. CORRUGATED FASTENER                                                         | STEEL     |
| 40                | DOOR PANEL (BOOK DOOR)                                                                         | -         |
| 41                | DOOR PANEL (HYBRID DOOR)                                                                       | -         |
| 42                | DOOR PANEL (U1 DOOR)                                                                           | -         |
| 50                | 14" SIDELITE PANEL                                                                             | -         |
| 75                | SIDELITE SPACER (INSWING)                                                                      | PVC       |
| 76                | SIDELITE SPACER (OUTSWING)                                                                     | PVC       |
| 77                | SIDELITE SPACER (INSWING) - Moderate Climate Sill                                              | PVC       |

| ANCHOR TYPE       | ANCHOR SIZE | MIN. EMBEDMENT | MIN. CLEARANCE TO MASONRY EDGE | MIN. CLEARANCE TO ADJACENT ANCHOR |
|-------------------|-------------|----------------|--------------------------------|-----------------------------------|
| ITW TAPCON®       | 1/4"        | 1-1/4"         | 2"                             | 4"                                |
| DeWALT ULTRACON+® | 1/4"        | 1-1/4"         | 1"                             | 4"                                |
| ITW TAPCON®       | 3/16"       | 1-1/4"         | AS SHOWN                       | 1-1/2"                            |

CONCRETE ANCHOR NOTES:

- Concrete anchor locations at the corners may be adjusted to maintain the min. edge distance to mortar joints.
- Concrete anchor locations noted as "MAX. ON CENTER" must be adjusted to maintain the min. edge distance to mortar joints, additional concrete anchors may be required to ensure the "MAX. ON CENTER" dimension are not exceeded.
- Concrete anchor table:

WOOD SCREW INSTALLATION NOTES:

- Maintain a minimum 5/8" edge distance, 1" end distance, & 1" o.c. spacing of wood screws to prevent the splitting of wood.

|                                                               |  |   |           |
|---------------------------------------------------------------|--|---|-----------|
| Documents Prepared By:<br>Lyndon F. Schmidt<br>P.E. No. 43409 |  | BUILDING CONSULTANTS, INC.<br>P.O. Box 230, Valrico, FL 33595<br>Phone No.: 813.659.9197<br>FBPE Registry No. 9813 |           |
| PRODUCT:<br>THERMA-TRU<br>FIBERGLASS DOOR                     |  | PART OR ASSEMBLY:<br>BILL OF MATERIALS                                                                             |           |
|                                                               |  | LFS   | REVISIONS |
|                                                               |  | FBC   |           |
|                                                               |  | UPDATE TO 8TH ED. (2023)                                                                                           |           |
|                                                               |  | UPDATE TO 7th ED (2020)                                                                                            |           |
|                                                               |  | NO. DATE   |           |
|                                                               |  | 2 8/22/23   |           |
|                                                               |  | 1 8/05/20   |           |
| DATE: 4/02/20                                                 |  |   |           |
| SCALE: N.T.S.                                                 |  |   |           |
| DWG. BY: RW                                                   |  |   |           |
| CHK. BY: LFS                                                  |  |   |           |
| DRAWING NO.: FL-23955.14                                      |  |   |           |
| SHEET 13 OF 13                                                |  |   |           |