





Classic-Craft®

**OPAQUE FIBERGLASS DOUBLE DOOR**  
**w/ or w/out SIDELITES**  
**INSWING/OUTSWING**  
**"NON-IMPACT"**

### GENERAL NOTES


1. This product has been evaluated and is in compliance with the 8th Edition (2023) Florida Building Code (FBC) structural requirements excluding the "High Velocity Hurricane Zone" (HVHZ).
2. Product anchors shall be as listed and spaced as shown on details. Anchor embedment to base material shall be beyond wall dressing or stucco.
3. When used in areas requiring wind borne debris protection, this product is required to be protected with an impact resistant covering that complies with FBC Sections 1609.1.2 & R301.2.1.2 as follows: Wind Zones 1, 2 & 3: Glazed Sidelites only; Wind Zone 4: Entire System.
4. For 2x stud framing construction, anchoring of these units shall be the same as that shown for 2x buck masonry construction.
5. Site conditions that deviate from the details of this drawing require further engineering analysis by a licensed engineer or registered architect.

| TABLE OF CONTENTS |                                                          |
|-------------------|----------------------------------------------------------|
| SHEET #           | DESCRIPTION                                              |
| 1                 | Typical Elevations, Design Pressures & General Notes     |
| 2                 | Door Panel Details                                       |
| 3                 | Sidelite Panel Details                                   |
| 4                 | Elevations                                               |
| 5                 | Horizontal & Vertical Cross Sections (2X Buck)           |
| 6                 | Horizontal & Vertical Cross Sections (1X Buck)           |
| 7                 | Horizontal & Vertical Cross Sections (Direct to Masonry) |
| 8                 | Vertical Cross Sections (Thresholds)                     |
| 9                 | Vertical Cross Sections @ Surface Bolts                  |
| 10                | Buck Anchoring                                           |
| 11                | Frame Anchoring                                          |
| 12                | Hardware Details                                         |
| 13                | Components                                               |
| 14                | Bill of Materials                                        |

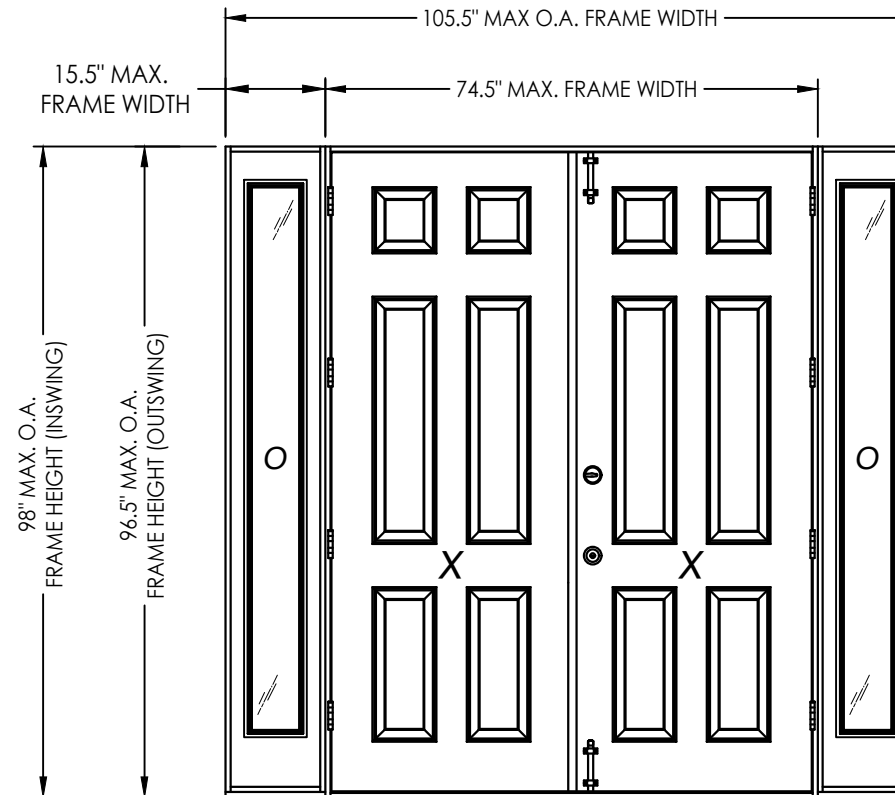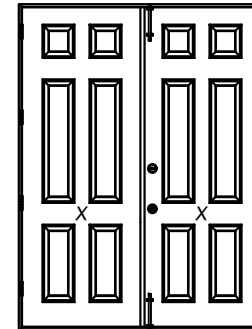

| CONFIGURATION | DESIGN PRESSURE (PSF)<br>INSWING |          | DESIGN PRESSURE (PSF)<br>OUTSWING |          |
|---------------|----------------------------------|----------|-----------------------------------|----------|
|               | POSITIVE                         | NEGATIVE | POSITIVE                          | NEGATIVE |
| XX, OXXO      | +60.0                            | -60.0    | +60.0                             | -60.0    |

### Surface Bolts Required

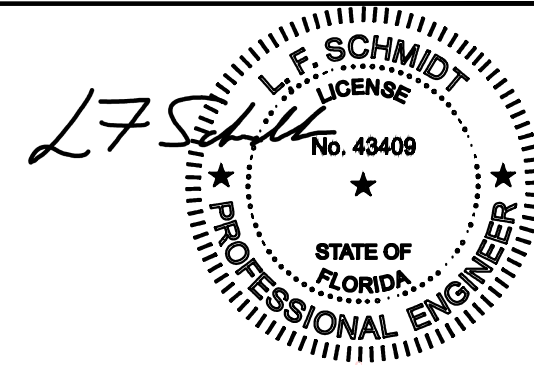


Digitally signed by Lyndon F Schmidt  
Date: 2023.08.24 15:11:41 -04'00'

This item has been digitally signed and sealed by  
**L. F. Schmidt, P.E.** on the date adjacent to the seal.  
Printed copies of this document are not  
considered signed and sealed and the signature  
must be verified on any electronic copies.


THIS PRODUCT APPROVAL IS VALID  
ONLY FOR THE STATE OF FLORIDA

|                     |   |            |    |   |  |
|---------------------|---|------------|----|---|--|
| <b>DATE:</b>        |   | 3/25/20    |    | <b>REVISIONS</b><br><br><div style="border: 1px solid black; width: 100px; height: 100px; margin: 0 auto;"></div> |  |
| <b>SCALE:</b>       |   | N.T.S.     |    |   |  |
| <b>DWG. BY:</b>     |   | RW         |    |   |  |
| <b>CHK. BY:</b>     |   | LFS        |    |   |  |
| <b>DRAWING NO.:</b> |   | FL-23955.8 |    |   |  |
| SHEET               | 1 | OF         | 14 |   |  |


Z:\2023 FBC Drawings\Therma-Tru\FL-23955 R3\FL-23955.7-8.dwg

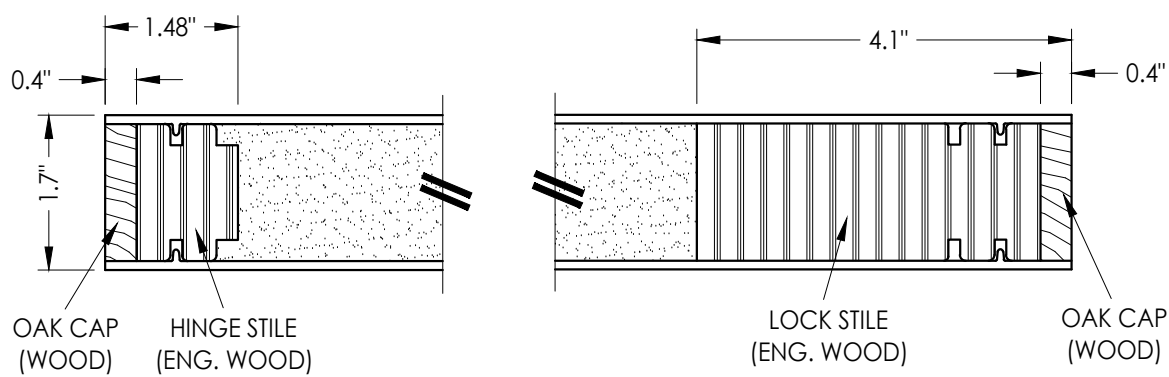


1  
2 HORIZONTAL CROSS SECTION

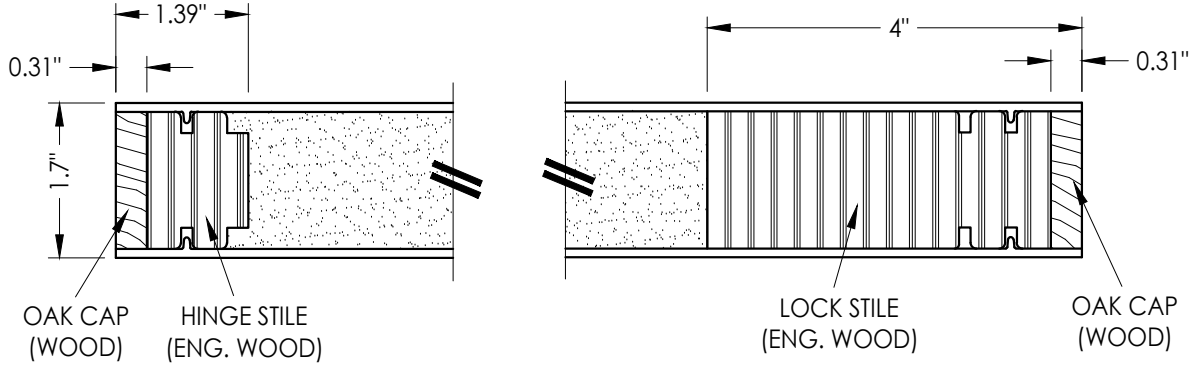


2  
2 HORIZONTAL CROSS SECTION

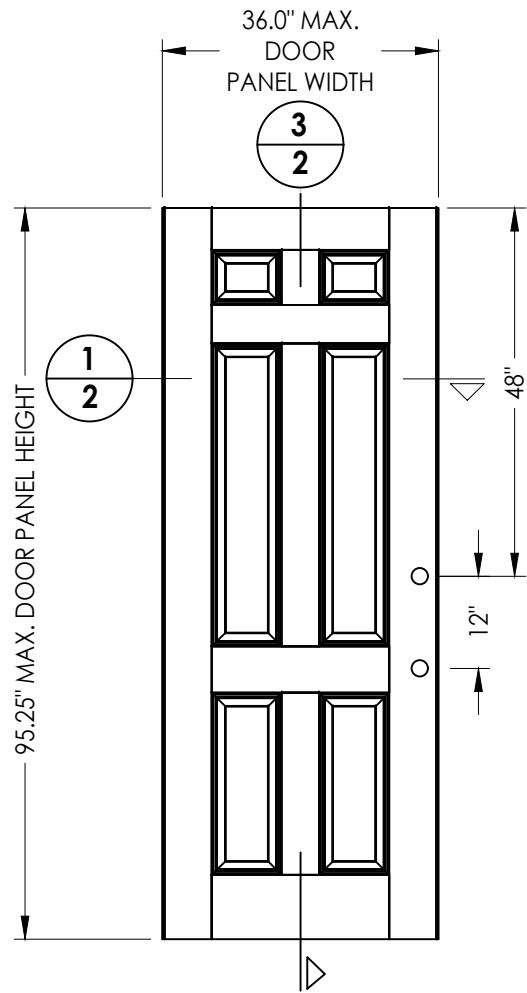


40 DOOR PANEL  
BOOK

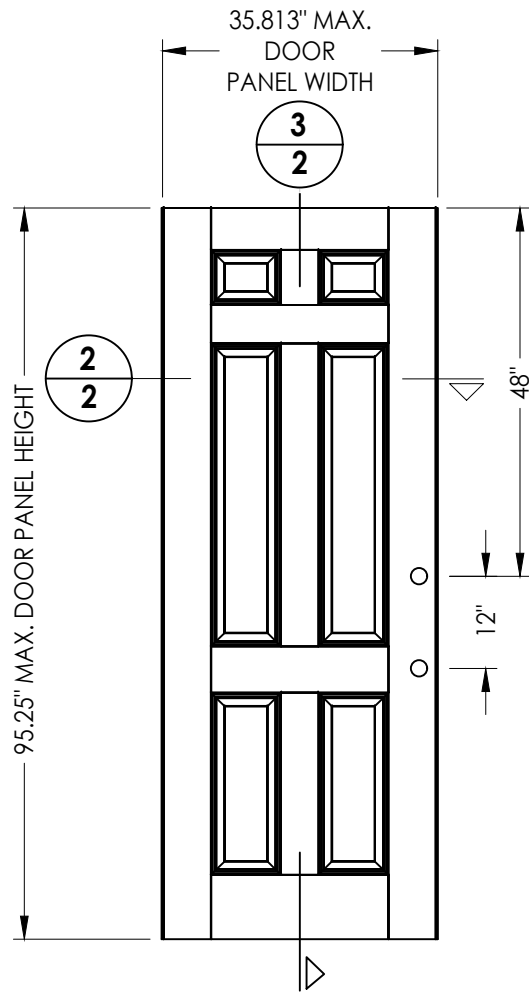

41 DOOR PANEL  
Hybrid Door

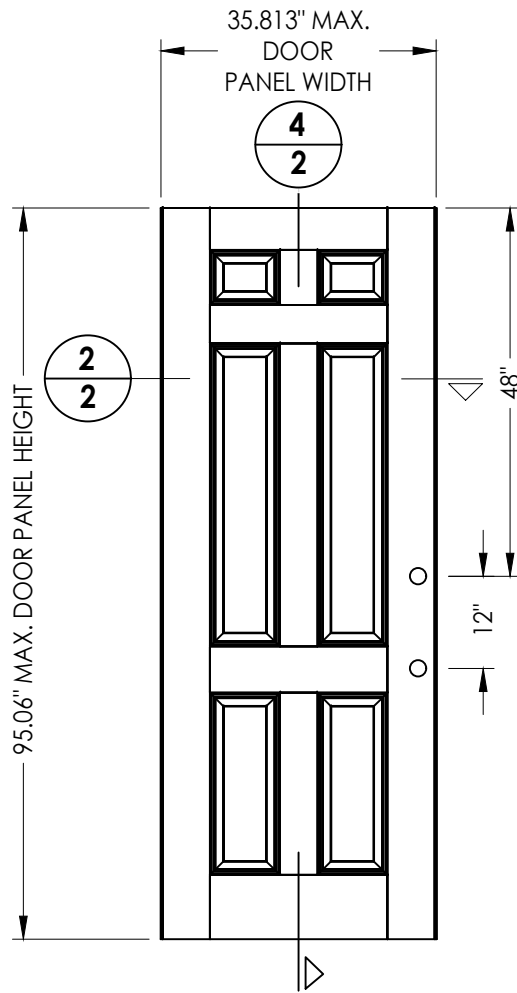

42 DOOR PANEL  
U1 Door

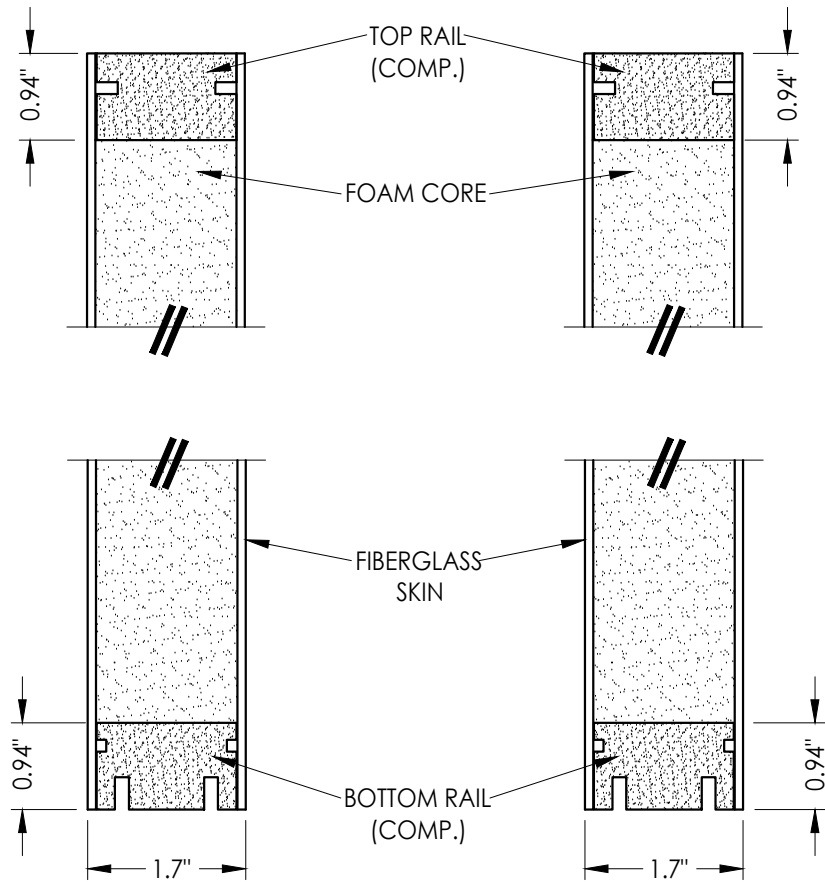

3  
2 VERTICAL CROSS SECTION

4  
2 VERTICAL CROSS SECTION

**"Classic-Craft" SERIES DOOR PANEL**

FIBERGLASS DOOR SKIN: 0.125" MIN. THK.

FOAM CORE: POLYURETHANE FOAM (1.9 PCF MIN.)

Documents Prepared By:  
Lyndon F. Schmidt  
P.E. No. 43409

**RW** BUILDING CONSULTANTS, INC.  
P.O. Box 230, Valrico, FL 33595  
Phone No.: 813.659.9197  
FBPE Registry No. 9813

PRODUCT:  
THERMA-TRU  
FIBERGLASS DOOR

PART OR ASSEMBLY:  
DOOR PANEL DETAILS

| NO. | DATE    | REVISIONS                    |
|-----|---------|------------------------------|
| 2   | 8/22/23 | UPDATE TO 8TH ED. (2023) FBC |
| 1   | 8/05/20 | UPDATE TO 7th ED (2020) FBC  |
| LFS |         |                              |
| LFS |         |                              |
| BY  |         |                              |

DATE: 3/25/20

SCALE: N.T.S.



DWG. BY: RW

CHK. BY: LFS

DRAWING NO.: FL-23955.8





SHEET 2 OF 14

Z:\2023 FBC Drawings\Therma-Tru\FL-23955 R3\FL-23955.7-8.dwg

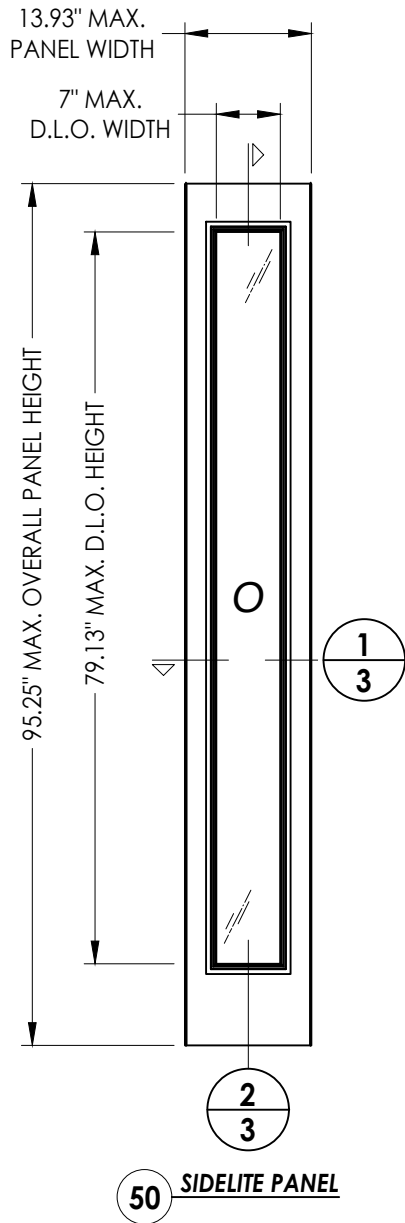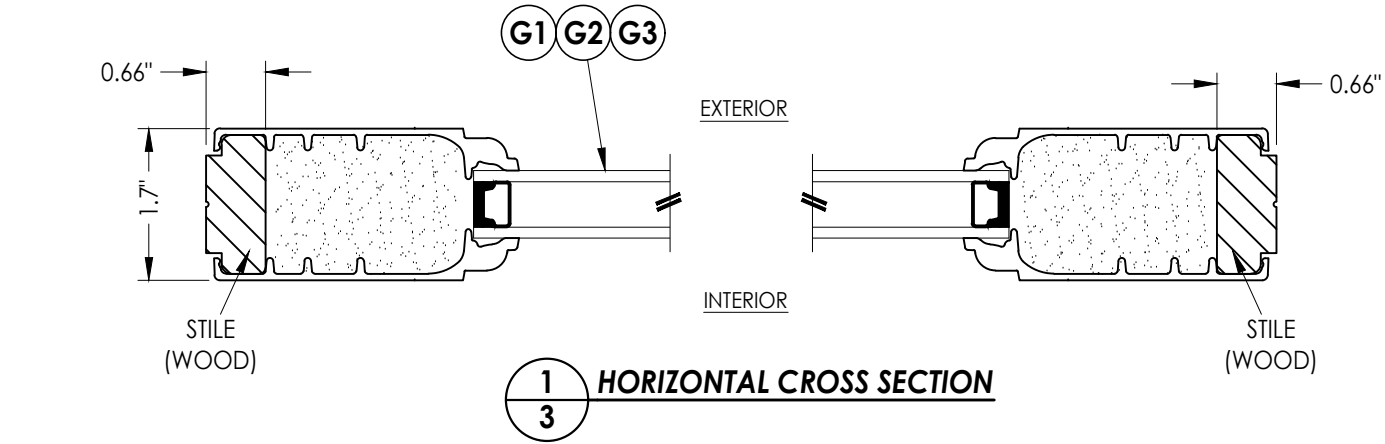

### SIDELITE PANEL

FIBERGLASS SKIN: 0.070" MIN. THK.  
FOAM CORE: POLYURETHANE FOAM (1.9 PCF MIN.)

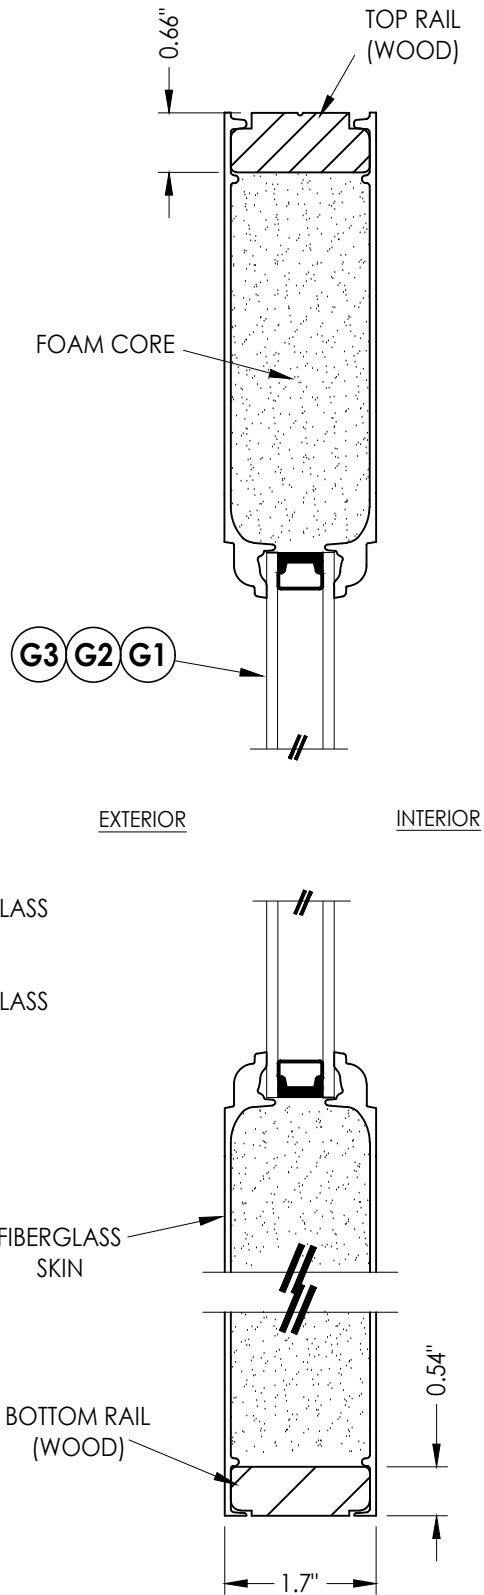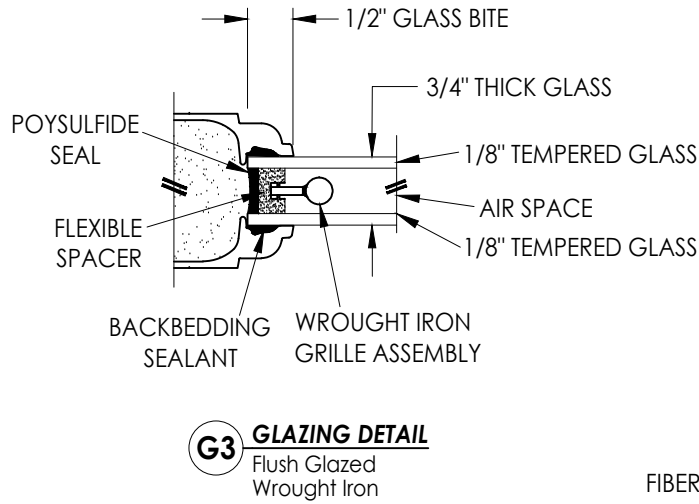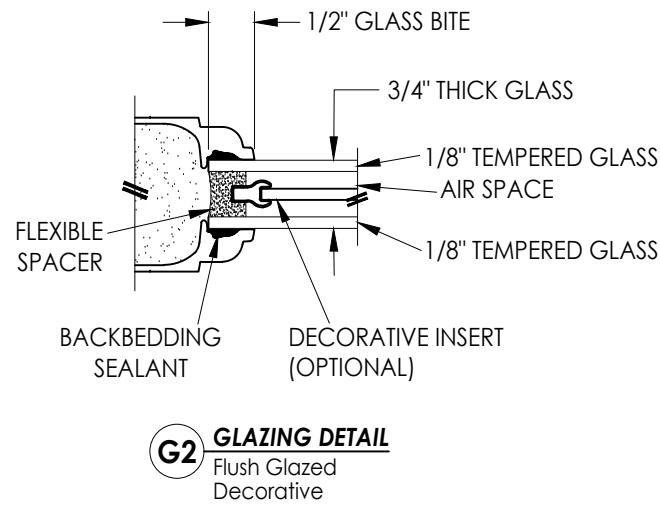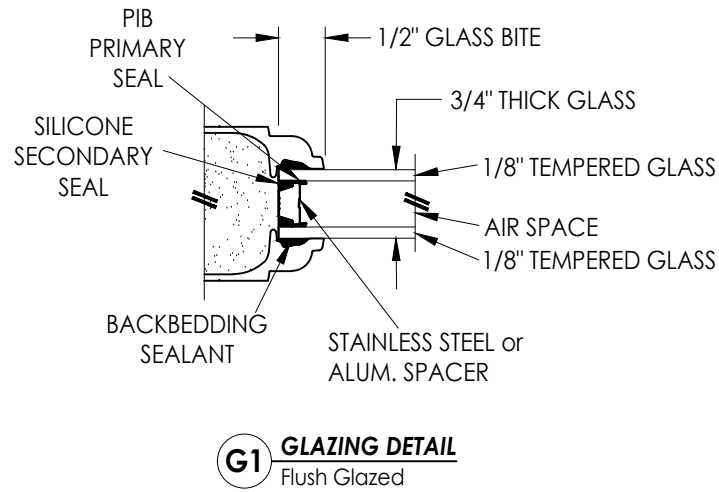

Documents Prepared By:  
Lyndon F. Schmidt  
P.E. No. 43409

**R<sub>W</sub>** BUILDING CONSULTANTS, INC.  
P.O. Box 230, Valrico, FL 33595  
Phone No.: 813.659.9197  
FBPE Registry No. 9813

PRODUCT:  
THERMA-TRU  
FIBERGLASS DOOR

PART OR ASSEMBLY:  
SIDELITE PANEL DETAILS

| NO. | DATE    | REVISIONS                    |
|-----|---------|------------------------------|
| 2   | 8/22/23 | UPDATE TO 8TH ED. (2023) FBC |
| 1   | 8/05/20 | UPDATE TO 7th ED (2020) FBC  |
|     |         | BY                           |

DATE: 3/25/20

SCALE: N.T.S.

DWG. BY: RW


CHK. BY: LFS

DRAWING NO.:


FL-23955.8

SHEET 3 OF 14


Z:\2023 FBC Drawings\Therma-Tru\FL-23955 R3\FL-23955.7-8.dwg

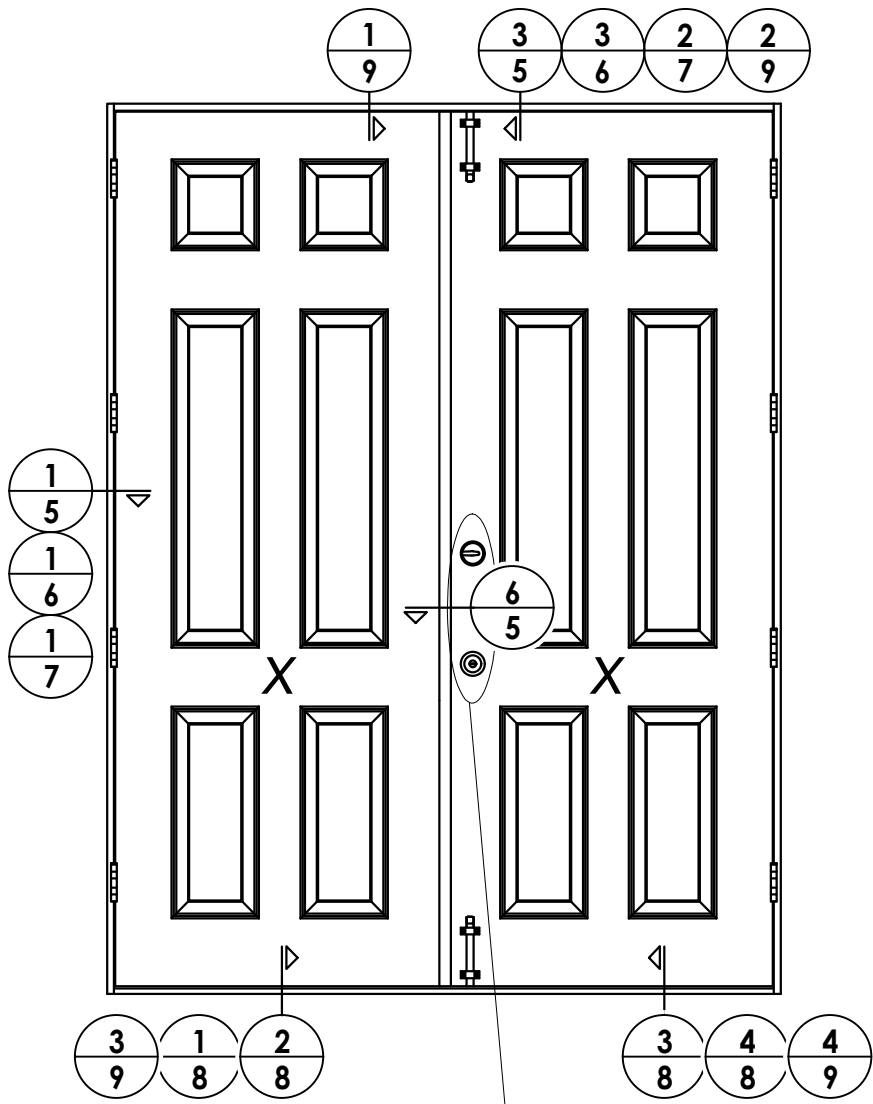

SEE HARDWARE CHART

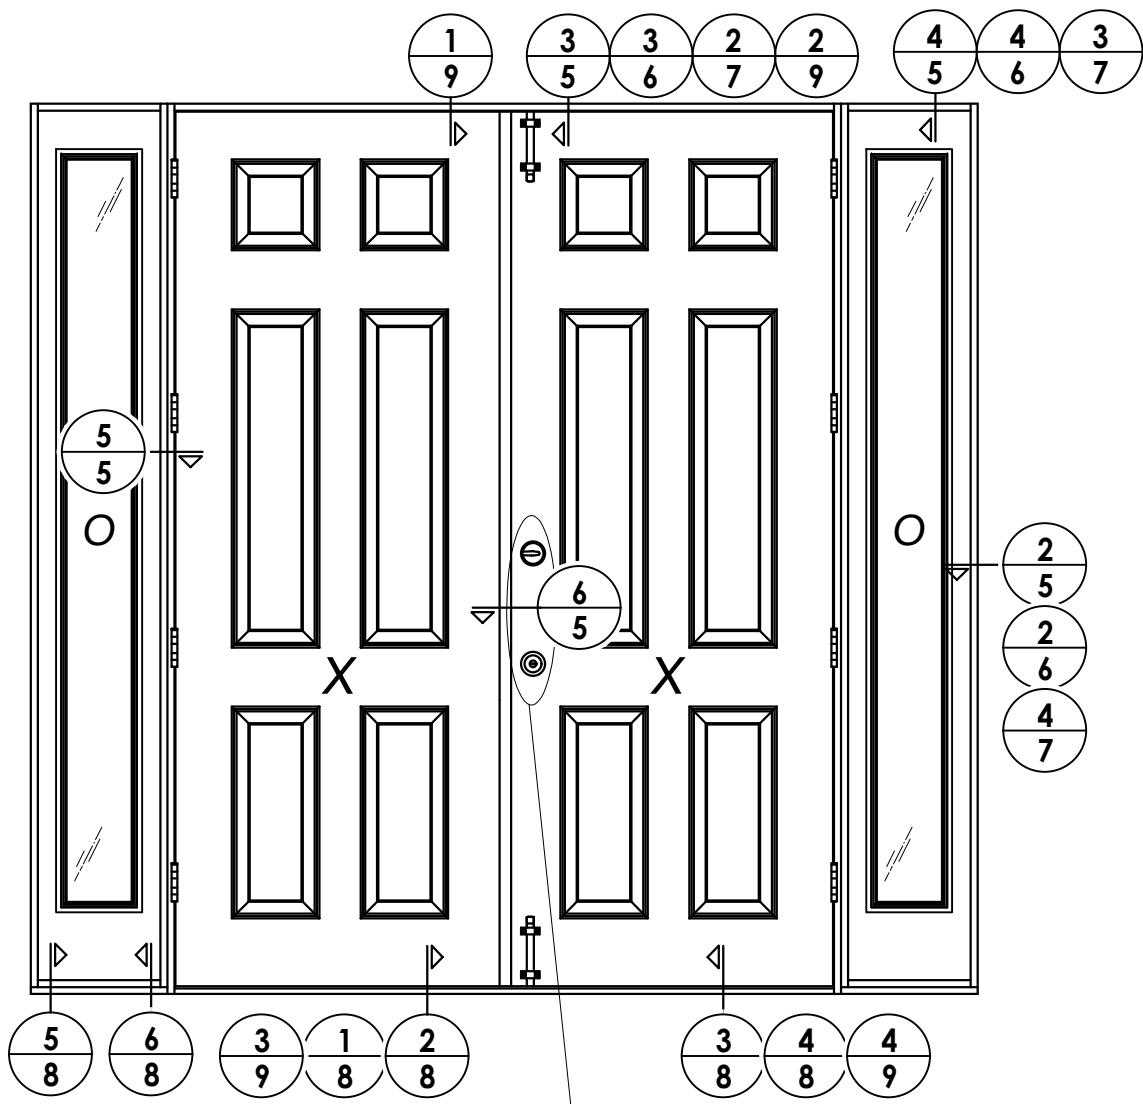

SEE HARDWARE CHART

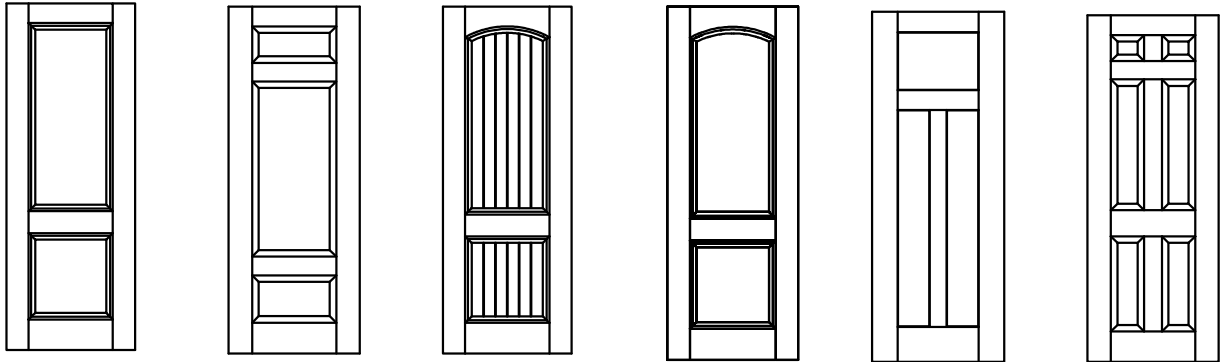

**Classic-Craft Door Panel Options**  
Panel options shown are for illustration and are representative only  
(similar opaque panel configurations are allowed)


| Hardware Table |                                                            |
|----------------|------------------------------------------------------------|
| Manufacturer   | Model                                                      |
| Kwikset        | Knob: Signature Series<br>Deadbolt: Signature Series (780) |

| Product                       |         | Part or Assembly         |    |
|-------------------------------|---------|--------------------------|----|
| Therma-Tru<br>Fiberglass Door |         | Elevations               |    |
|                               |         | LFS                      | BY |
|                               |         | FBC                      |    |
| 2                             | 8/22/23 | UPDATE TO 8TH ED. (2023) |    |
| 1                             | 8/05/20 | UPDATE TO 7th ED (2020)  |    |
| NO.                           | DATE    |                          |    |
| Revisions                     |         |                          |    |
| DATE: 3/25/20                 |         |                          |    |
| SCALE: N.T.S.                 |         |                          |    |
| DWG. BY: RW                   |         |                          |    |
| CHK. BY: LFS                  |         |                          |    |
| DRAWING NO.: FL-23955.8       |         |                          |    |
| SHEET 4 of 14                 |         |                          |    |


Documents Prepared By:  
Lyndon F. Schmidt  
P.E. No. 43409

**RW** BUILDING CONSULTANTS, INC.  
P.O. Box 230, Valrico, FL 33595  
Phone No.: 813.659.9197  
FBPE Registry No. 9813


Z:\2023 FBC Drawings\Therma-Tru\FL-23955 R3\FL-23955.7-8.dwg

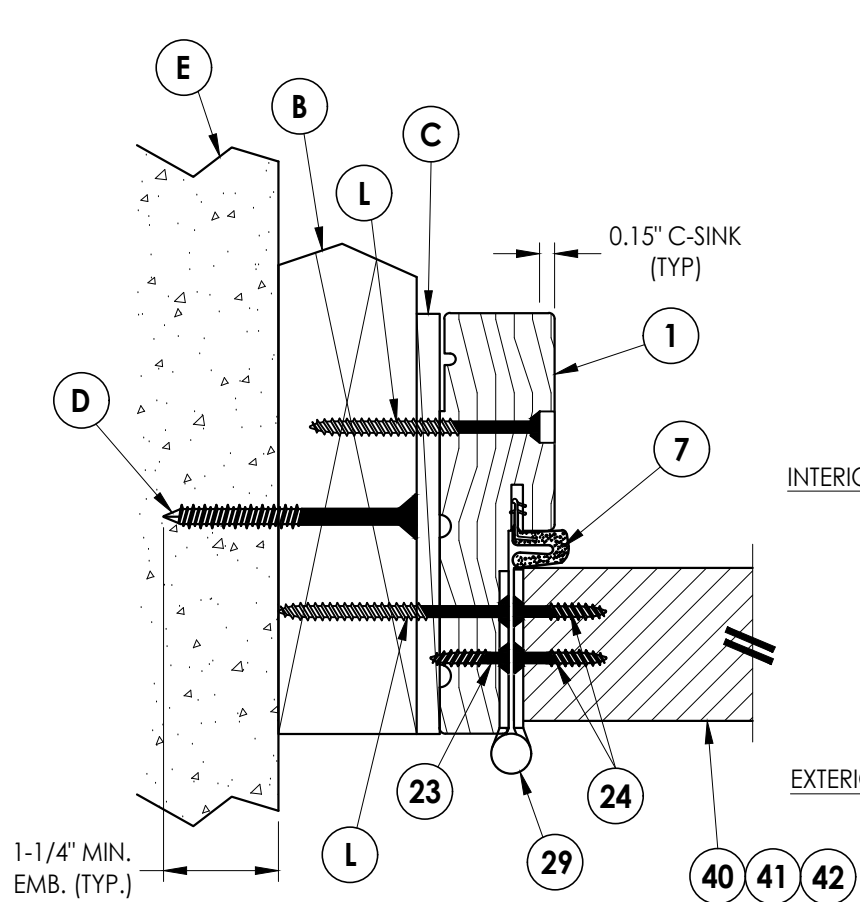


**1** **HORIZONTAL CROSS SECTION**  
**5** Shown w/ 2X Buck  
Outswing shown (Inswing similar)

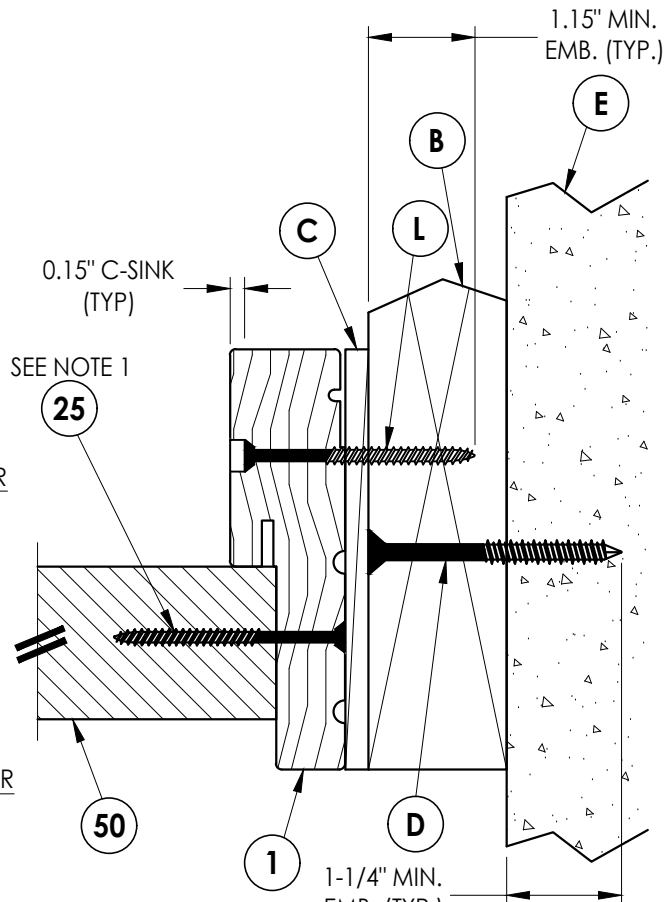

**2** **HORIZONTAL CROSS SECTION**  
**5** Shown w/ 2X Buck  
Outswing shown (Inswing similar)

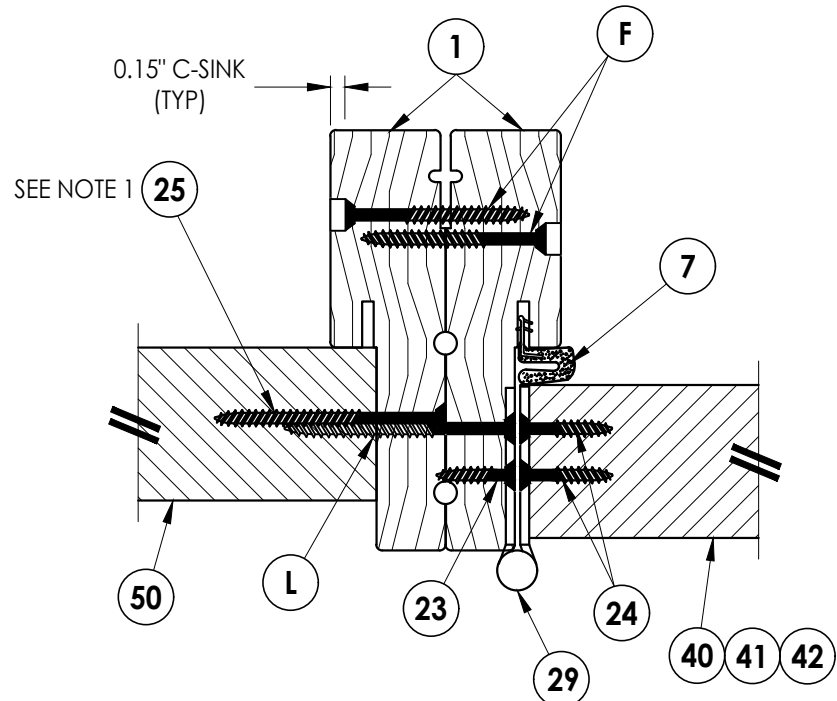


**5** **HORIZONTAL CROSS SECTION**  
**5** Outswing shown (Inswing similar)

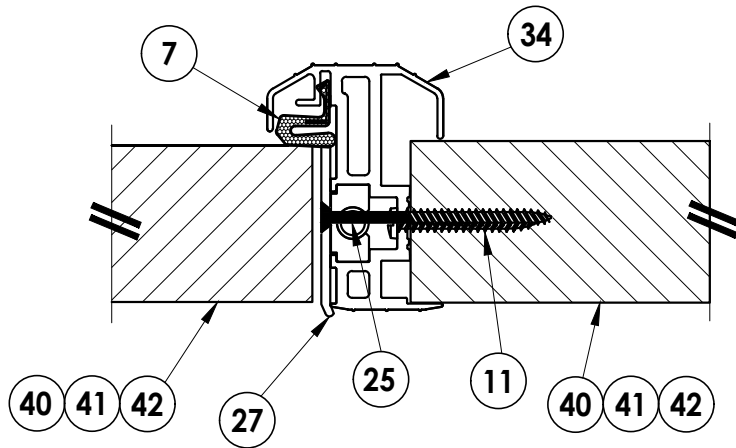


**6** **HORIZONTAL CROSS SECTION**  
**5** Outswing shown (Inswing similar)

- Notes:
1. Sidelite assembly screws located 7" from top and 14" from bottom & 2 more screws equally spaced between (4 screws total per side jamb).
  2. Sidelite assembly screws located 4" from each end (2 screws along head jamb).

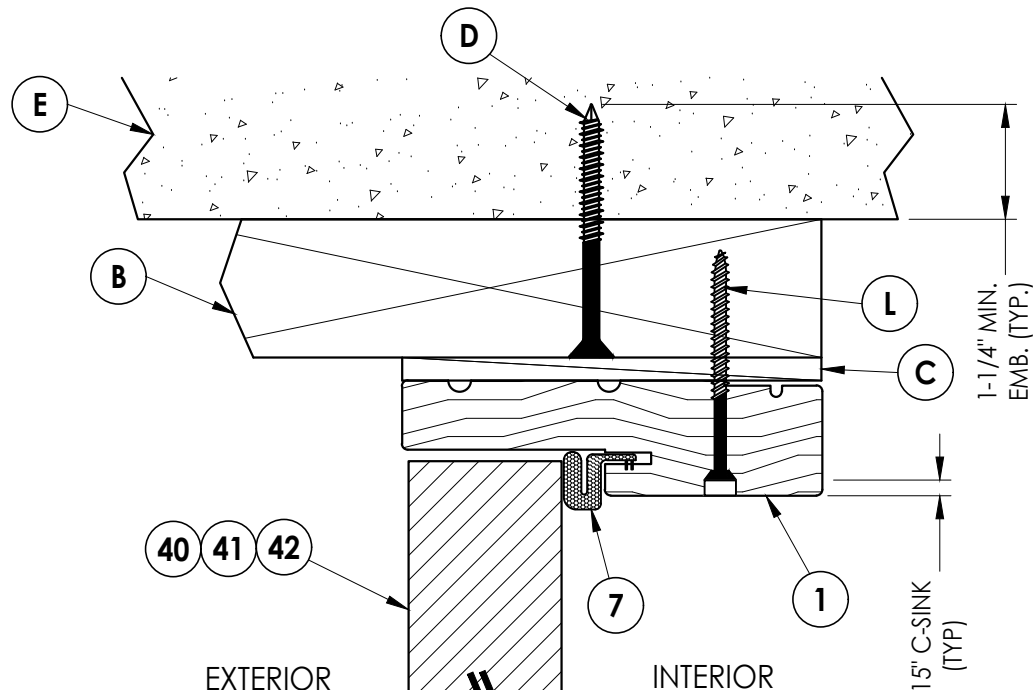

**3** **VERTICAL CROSS SECTION**  
**5** Shown w/ 2X Buck  
Outswing shown (Inswing similar)

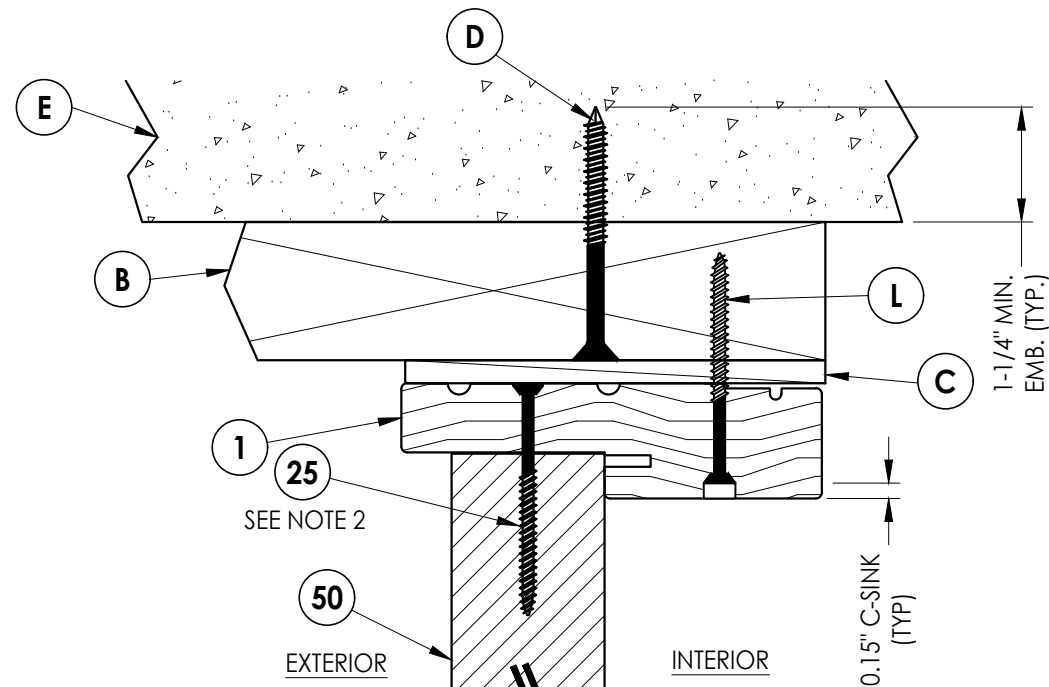

**4** **VERTICAL CROSS SECTION**  
**5** Shown w/ 2X Buck  
Outswing shown (Inswing similar)

Documents Prepared By:  
Lyndon F. Schmidt  
P.E. No. 43409

**RW** BUILDING CONSULTANTS, INC.  
P.O. Box 230, Valrico, FL 33595  
Phone No.: 813.659.9197  
FBPE Registry No. 9813

PRODUCT:  
THERMA-TRU  
FIBERGLASS DOOR

PART OR ASSEMBLY:  
HORIZONTAL & VERTICAL  
CROSS SECTIONS (2X BUCK)

| NO. | DATE    | REVISIONS                        |
|-----|---------|----------------------------------|
| 2   | 8/22/23 | UPDATE TO 8TH ED. (2023) FBC LFS |
| 1   | 8/05/20 | UPDATE TO 7th ED (2020) FBC LFS  |

DATE: 3/25/20

SCALE: N.T.S.

DWG. BY: RW


CHK. BY: LFS

DRAWING NO.: FL-23955.8


SHEET 5 OF 14

Z:\2023 FBC Drawings\Therma-Tru\FL-23955 R3\FL-23955.7-8.dwg


- Notes:
1. Sidelite assembly screws located 7" from top and 14" from bottom & 2 more screws equally spaced between (4 screws total per side jamb).
  2. Sidelite assembly screws located 4" from each end (2 screws along head jamb).

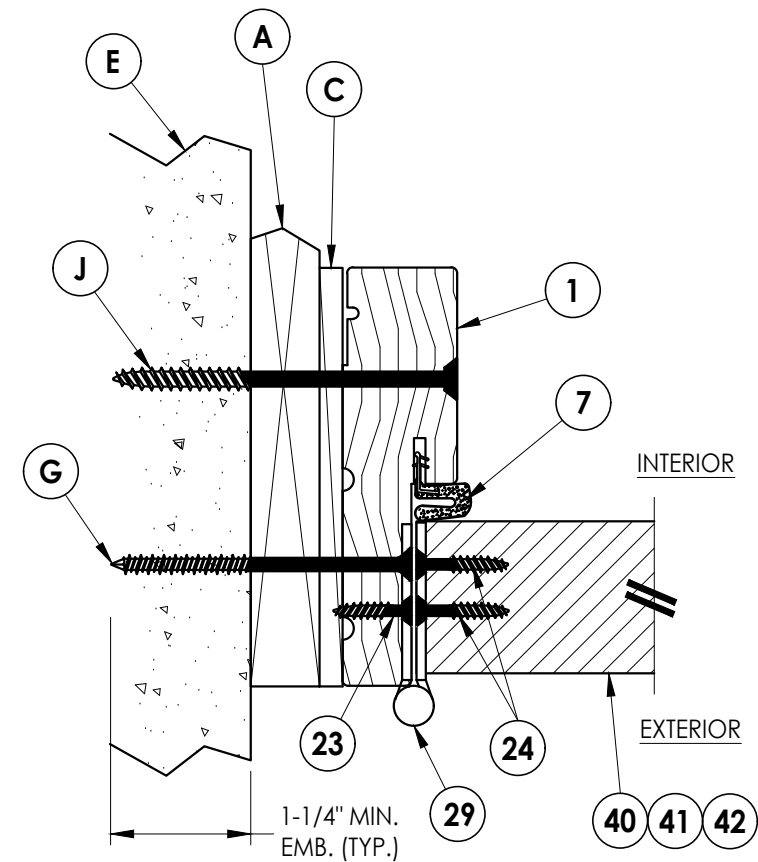


**1**  
**6** **HORIZONTAL CROSS SECTION**  
Shown w/ 1X sub-buck  
Outswing shown (Inswing similar)

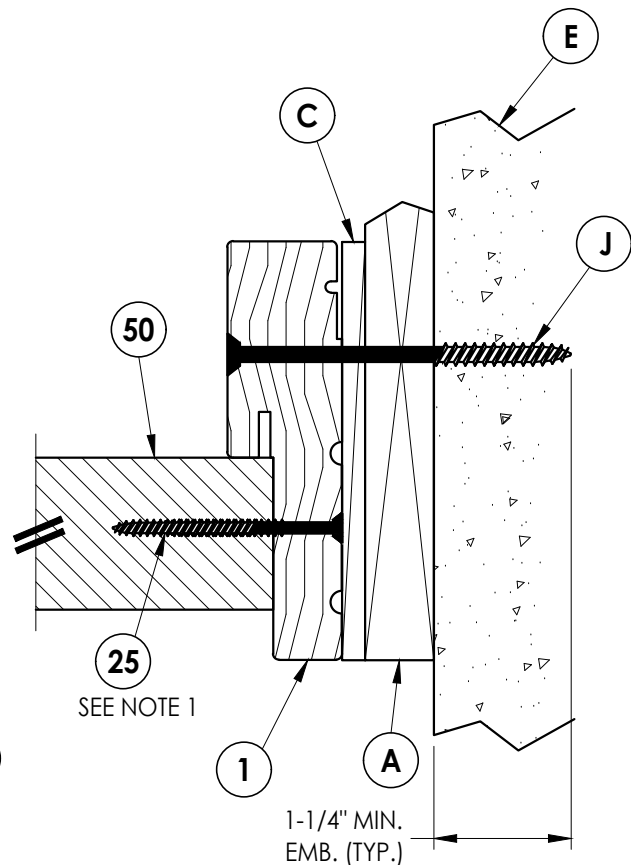

**2**  
**6** **HORIZONTAL CROSS SECTION**  
Shown w/ 1X sub-buck  
Outswing shown (Inswing similar)

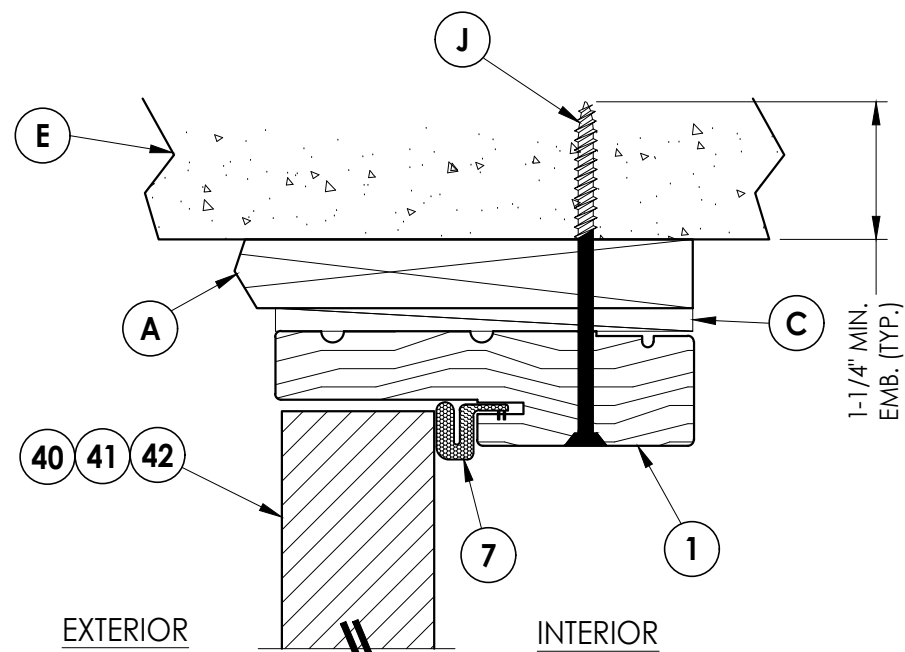

**3**  
**6** **VERTICAL CROSS SECTION**  
Shown w/ 1X sub-buck  
Outswing shown (Inswing similar)

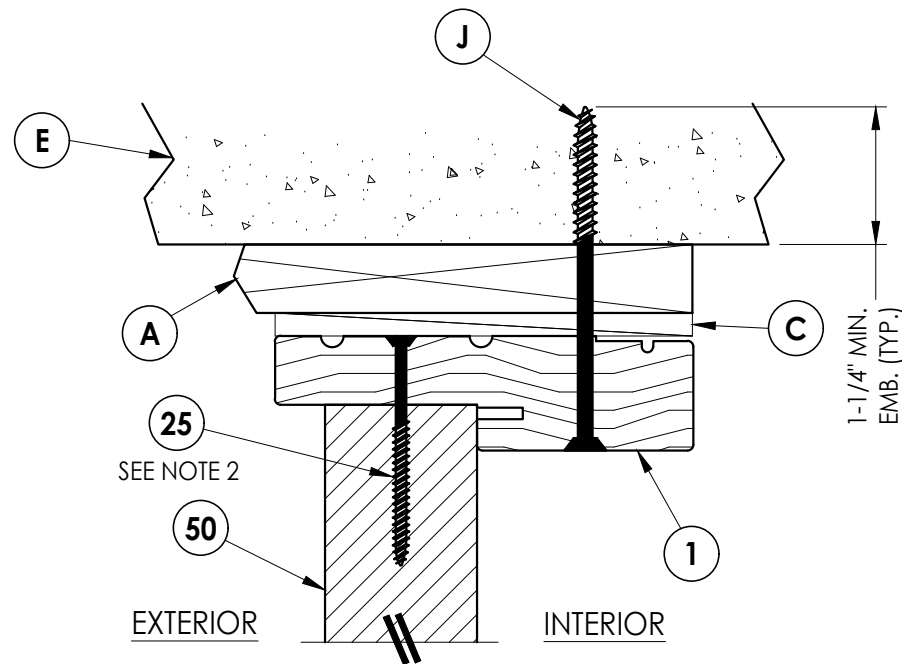

**4**  
**6** **VERTICAL CROSS SECTION**  
Shown w/ 1X sub-buck  
Outswing shown (Inswing similar)

Documents Prepared By:  
Lyndon F. Schmidt  
P.E. No. 43409

**RW** BUILDING CONSULTANTS, INC.  
P.O. Box 230, Valrico, FL 33595  
Phone No.: 813.659.9197  
FBPE Registry No. 9813

PRODUCT: THERMA-TRU  
FIBERGLASS DOOR

PART OR ASSEMBLY:  
HORIZONTAL & VERTICAL  
CROSS SECTIONS (1X BUCK)

| REVISIONS |         |                          |     |
|-----------|---------|--------------------------|-----|
| NO.       | DATE    | BY                       |     |
| 2         | 8/22/23 | UPDATE TO 8TH ED. (2023) | FBC |
| 1         | 8/05/20 | UPDATE TO 7th ED (2020)  | FBC |

DATE: 3/25/20


SCALE: N.T.S.

DWG. BY: RW


CHK. BY: LFS

DRAWING NO.: FL-23955.8

SHEET 6 OF 14

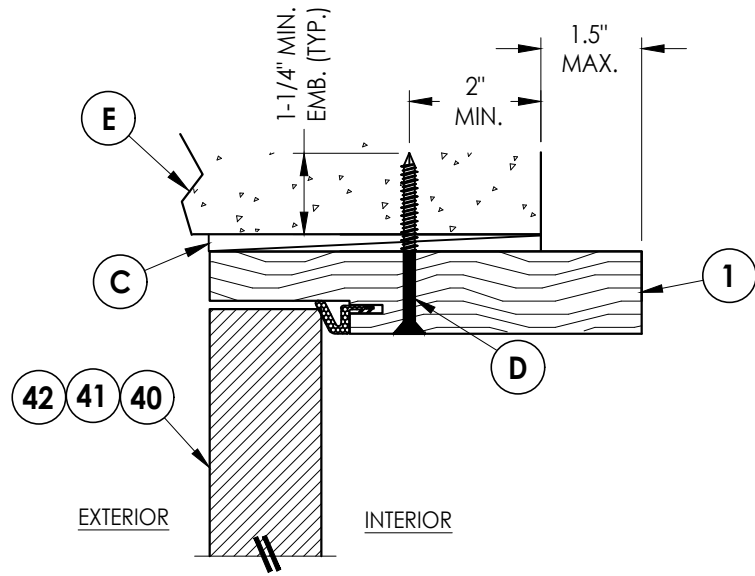

**2** **HORIZONTAL CROSS SECTION**  
**7** Shown Direct to Masonry  
Outswing only w/ 6-9/16" jamb

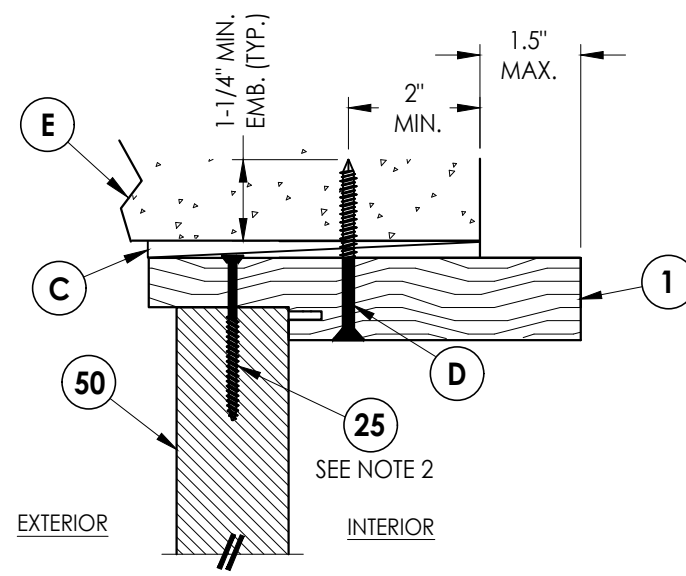


**3** **VERTICAL CROSS SECTION**  
**7** Shown Direct to Masonry  
Outswing only w/ 6-9/16" jamb


Notes:

1. Sidelite assembly screws located 7" from top and 14" from bottom & 2 more screws equally spaced between (4 screws total per side jamb).
2. Sidelite assembly screws located 4" from each end (2 screws total along head jamb).

DIRECT TO MASONRY MAX. DESIGN PRESSURE:  
± 47 PSF

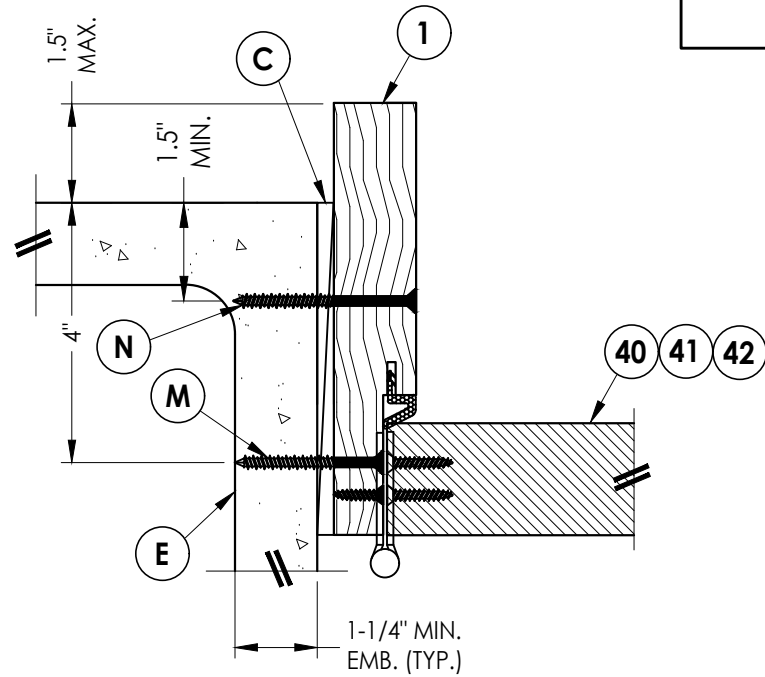

**1** **HORIZONTAL CROSS SECTION**  
**7** Shown Direct to Masonry  
Outswing only w/ 6-9/16" jamb

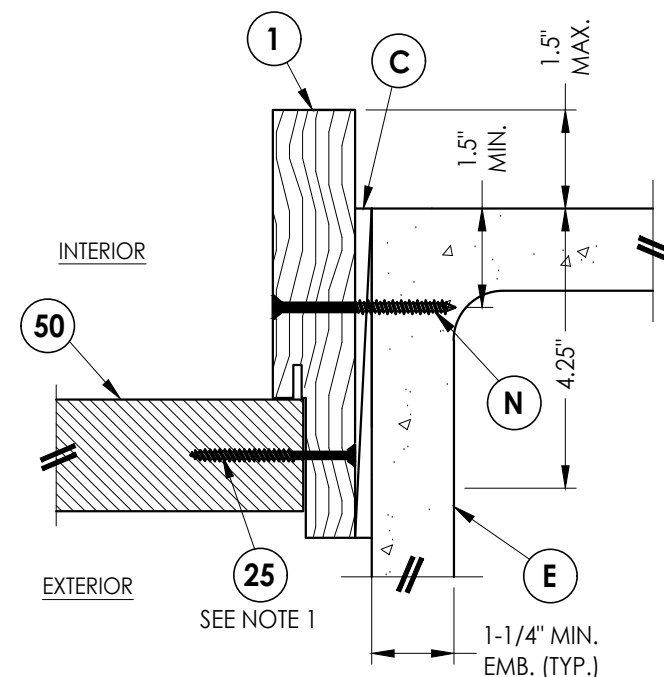

**4** **VERTICAL CROSS SECTION**  
**7** Shown Direct to Masonry  
Outswing only w/ 6-9/16" jamb

Documents Prepared By:  
Lyndon F. Schmidt  
P.E. No. 43409

**RW** BUILDING CONSULTANTS, INC.  
P.O. Box 230, Valrico, FL 33595  
Phone No.: 813.659.9197  
FBPE Registry No. 9813

PRODUCT: THERMA-TRU  
FIBERGLASS DOOR  
PART OR ASSEMBLY:  
HORIZONTAL & VERTICAL  
SECTIONS (DIRECT TO MASONRY)

| NO. | DATE    | REVISIONS                    |
|-----|---------|------------------------------|
| 2   | 8/22/23 | UPDATE TO 8TH ED. (2023) FBC |
| 1   | 8/05/20 | UPDATE TO 7th ED (2020) FBC  |

DATE: 3/25/20

SCALE: N.T.S.

DWG. BY: RW







CHK. BY: LFS

DRAWING NO.: FL-23955.8

SHEET 7 OF 14

Z:\2023 FBC Drawings\Therma-Tru\FL-23955 R3\FL-23955.7-8.dwg

- Notes:
1. Sill Item #'s 13, 16, 17, 19 & 20 are attached to jambs w/ (3) #8 X 2-1/2" pfh screws at each end.  
Sill Item #'s 14 & 15 are attached to jambs w/ (2) #8 X 2-1/2" pfh screws at each end.  
Sill Item # 18 is attached to jambs utilizing (4) #10 X 1-1/2" pph screws at each end.
2. Sidelite assembly screws located 4" from each end (2 screws total along sill).

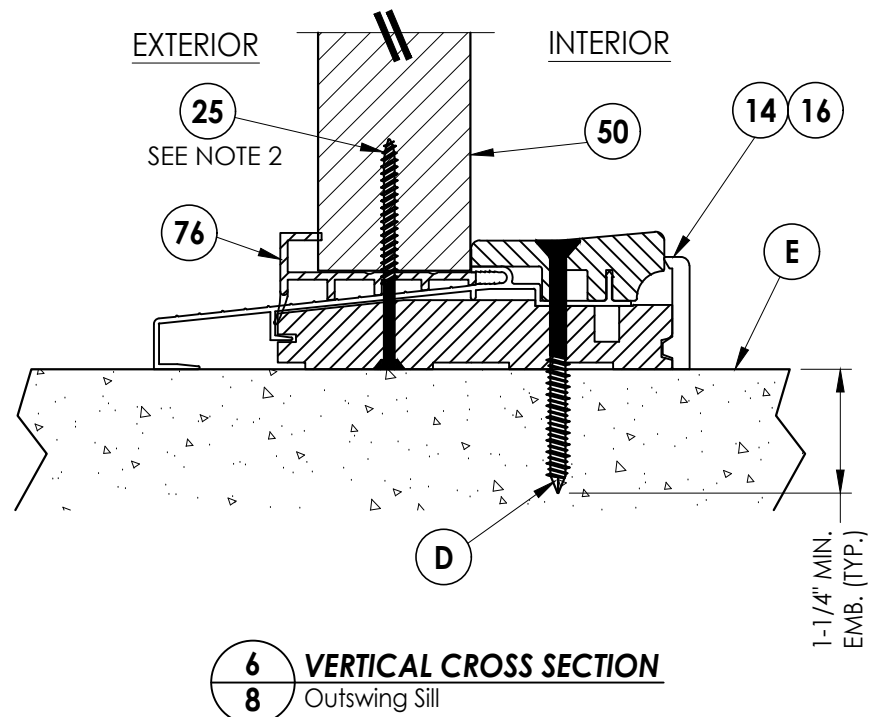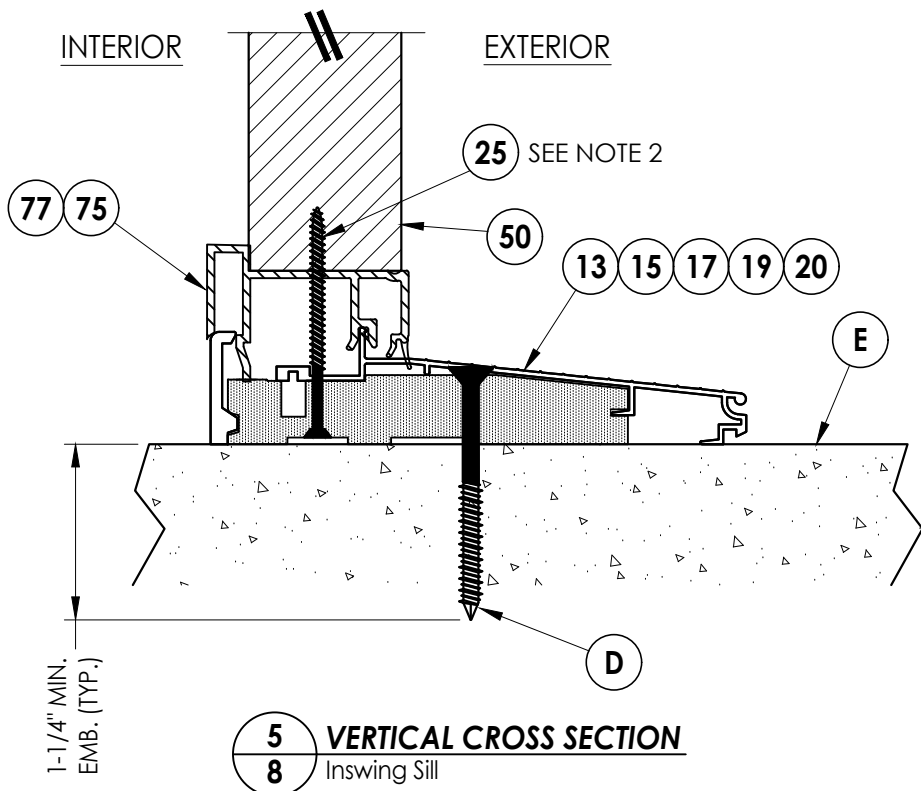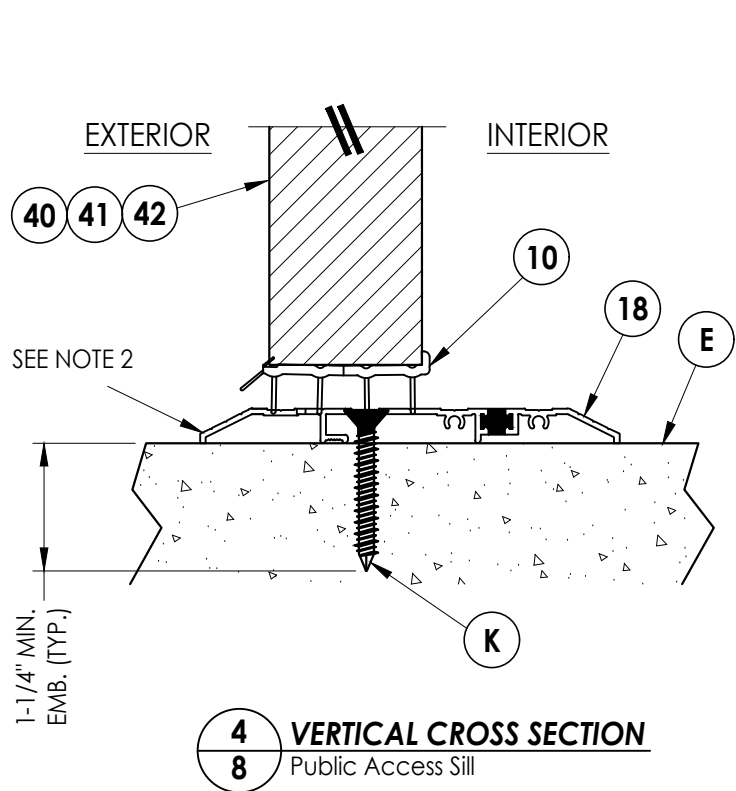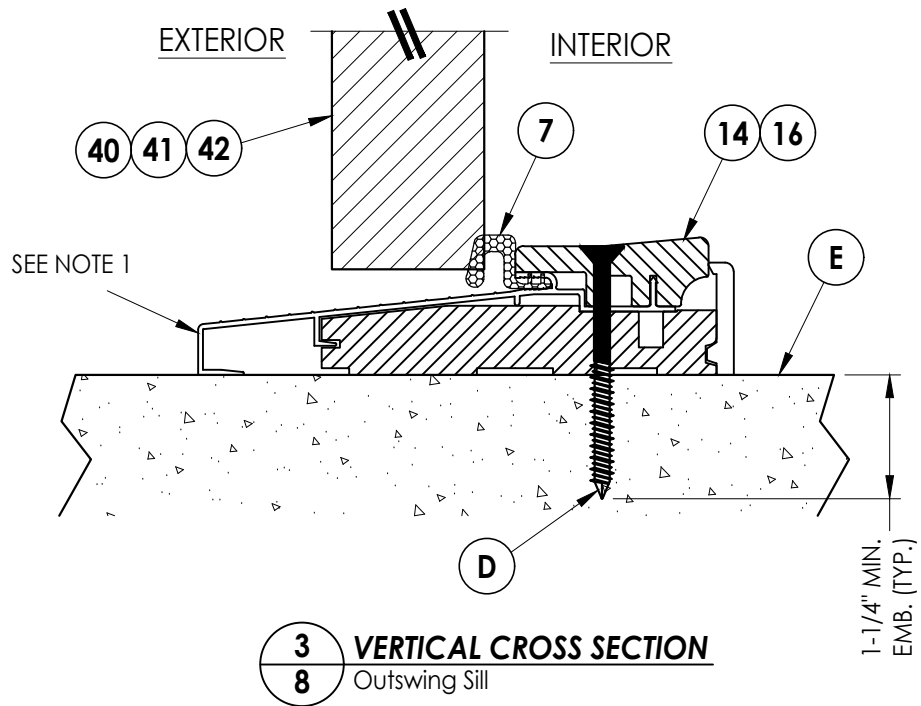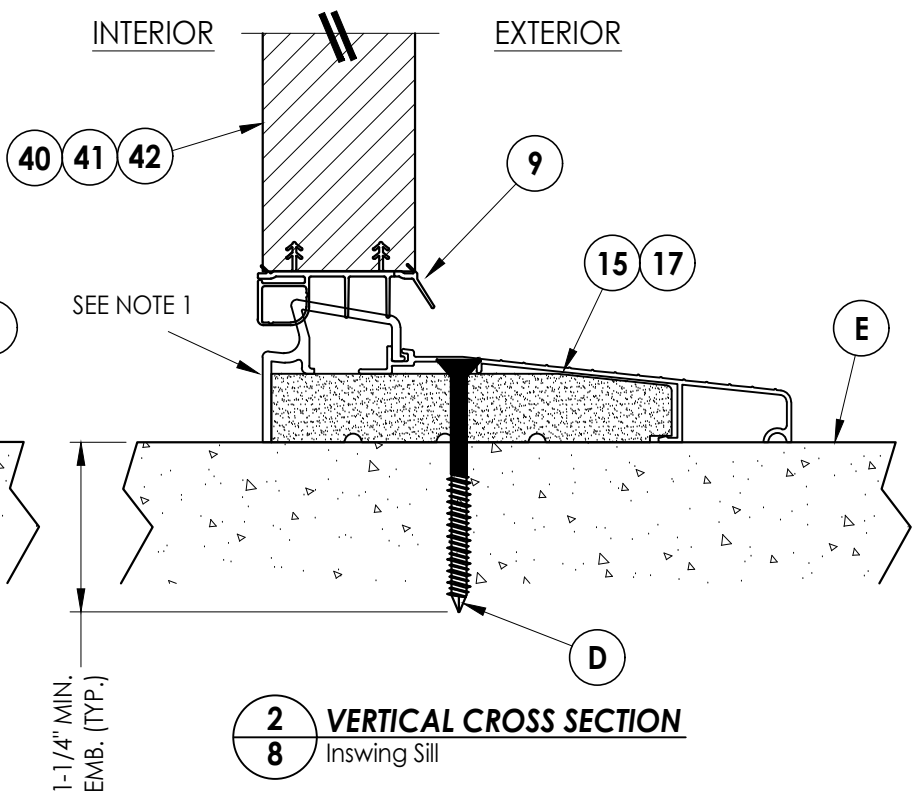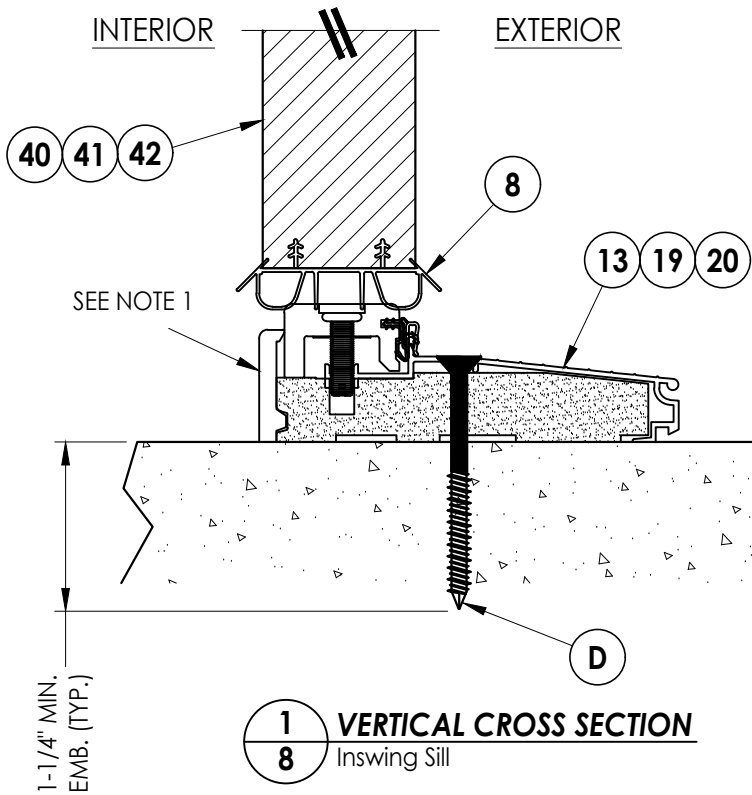

Documents Prepared By:  
Lyndon F. Schmidt  
P.E. No. 43409

*RW* BUILDING CONSULTANTS, INC.  
P.O. Box 230, Valrico, FL 33595  
Phone No.: 813.659.9197  
FBPE Registry No. 9813

PRODUCT:  
THERMA-TRU  
FIBERGLASS DOOR

PART OR ASSEMBLY:  
VERTICAL CROSS  
SECTIONS (THRESHOLDS)

| NO. | DATE    | REVISIONS                |     |    |
|-----|---------|--------------------------|-----|----|
|     |         | LFS                      | FBC | BY |
| 2   | 8/22/23 | UPDATE TO 8TH ED. (2023) | FBC |    |
| 1   | 8/05/20 | UPDATE TO 7th ED (2020)  | FBC |    |

DATE: 3/25/20

SCALE: N.T.S.

DWG. BY: RW


CHK. BY: LFS

DRAWING NO.:


FL-23955.8

SHEET 8 OF 14


Z:\2023 FBC Drawings\Therma-Tru\FL-23955 R3\FL-23955.7-8.dwg

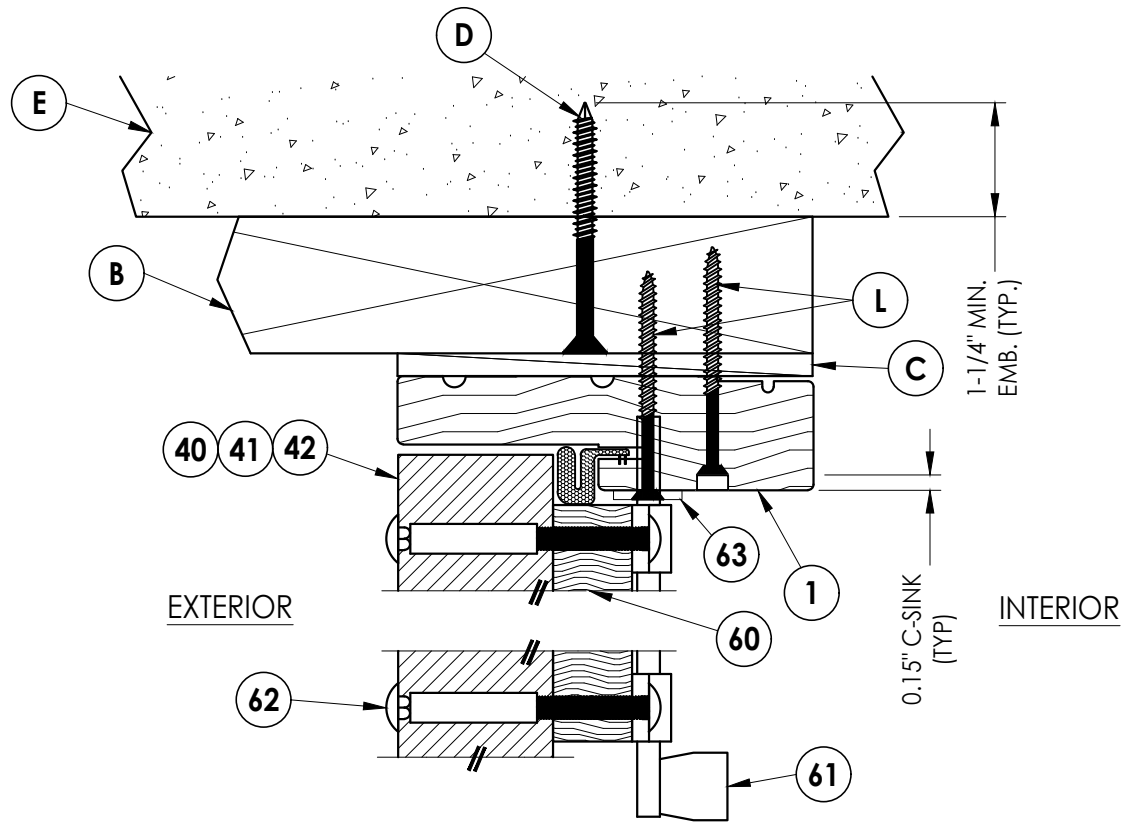


**1**  
**9** **VERTICAL CROSS SECTION**  
Surface Bolt - Outswing shown  
Shown w/ 2X Buck

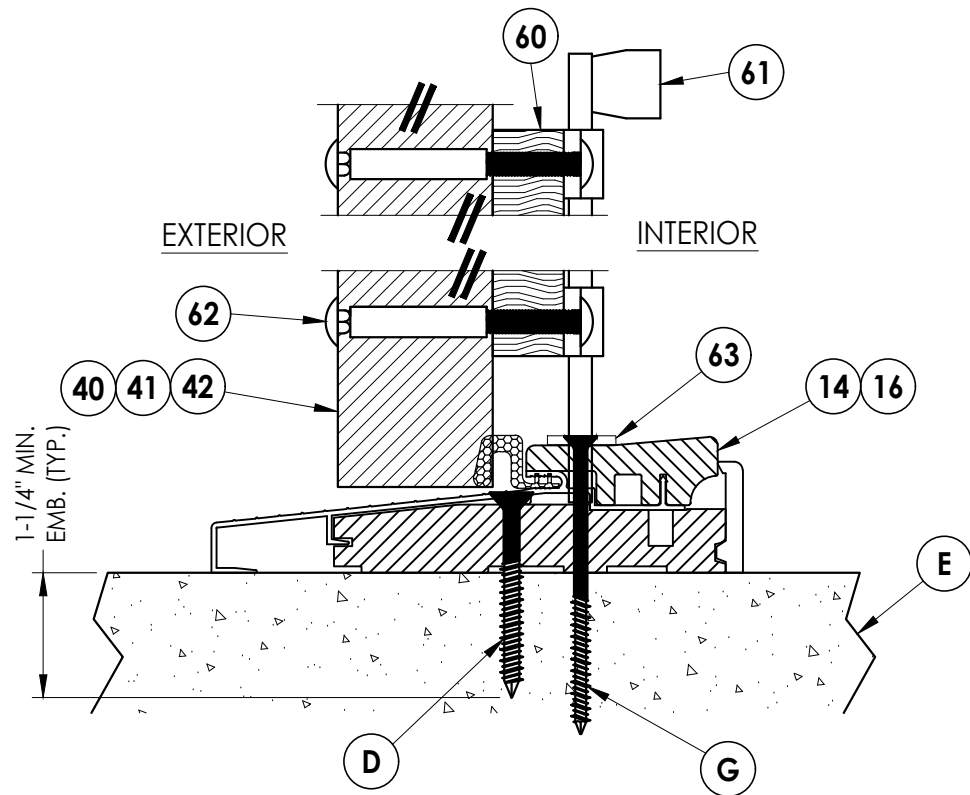

**3**  
**9** **VERTICAL CROSS SECTION**  
Surface Bolt - Outswing Threshold

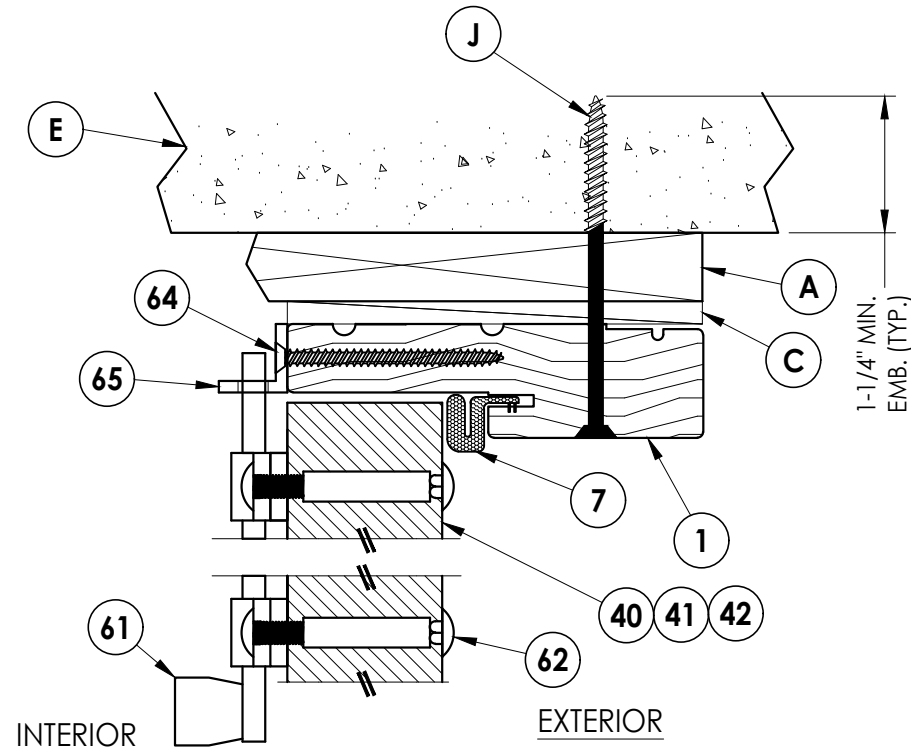

**2**  
**9** **VERTICAL CROSS SECTION**  
Surface Bolt - Inswing shown  
Shown w/ 1X sub-buck

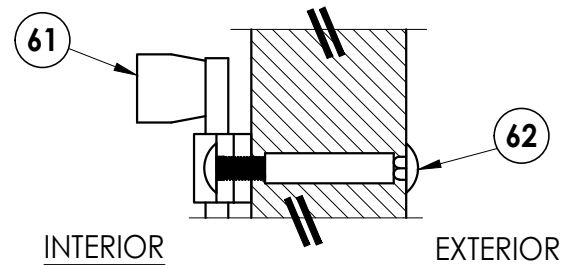

**4**  
**9** **VERTICAL CROSS SECTION**  
Surface Bolt - Inswing Threshold

Documents Prepared By:  
Lyndon F. Schmidt  
P.E. No. 43409

**RW** BUILDING CONSULTANTS, INC.  
P.O. Box 230, Valrico, FL 33595  
Phone No.: 813.659.9197  
FBPE Registry No. 9813

PRODUCT:  
THERMA-TRU  
FIBERGLASS DOOR

PART OR ASSEMBLY:  
VERTICAL CROSS  
SECTIONS @ SURFACE BOLTS

| NO. | DATE    | REVISIONS |                          |             |
|-----|---------|-----------|--------------------------|-------------|
|     |         | BY        | DATE                     | DESCRIPTION |
| 2   | 8/22/23 | LFS       | UPDATE TO 8TH ED. (2023) | FBC         |
| 1   | 8/05/20 | LFS       | UPDATE TO 7th ED (2020)  | FBC         |

DATE: 3/25/20

SCALE: N.T.S.

DWG. BY: RW


CHK. BY: LFS

DRAWING NO.:


FL-23955.8

SHEET 9 OF 14

Z:\2023 FBC Drawings\Therma-Tru\FL-23955 R3\FL-23955.7-8.dwg

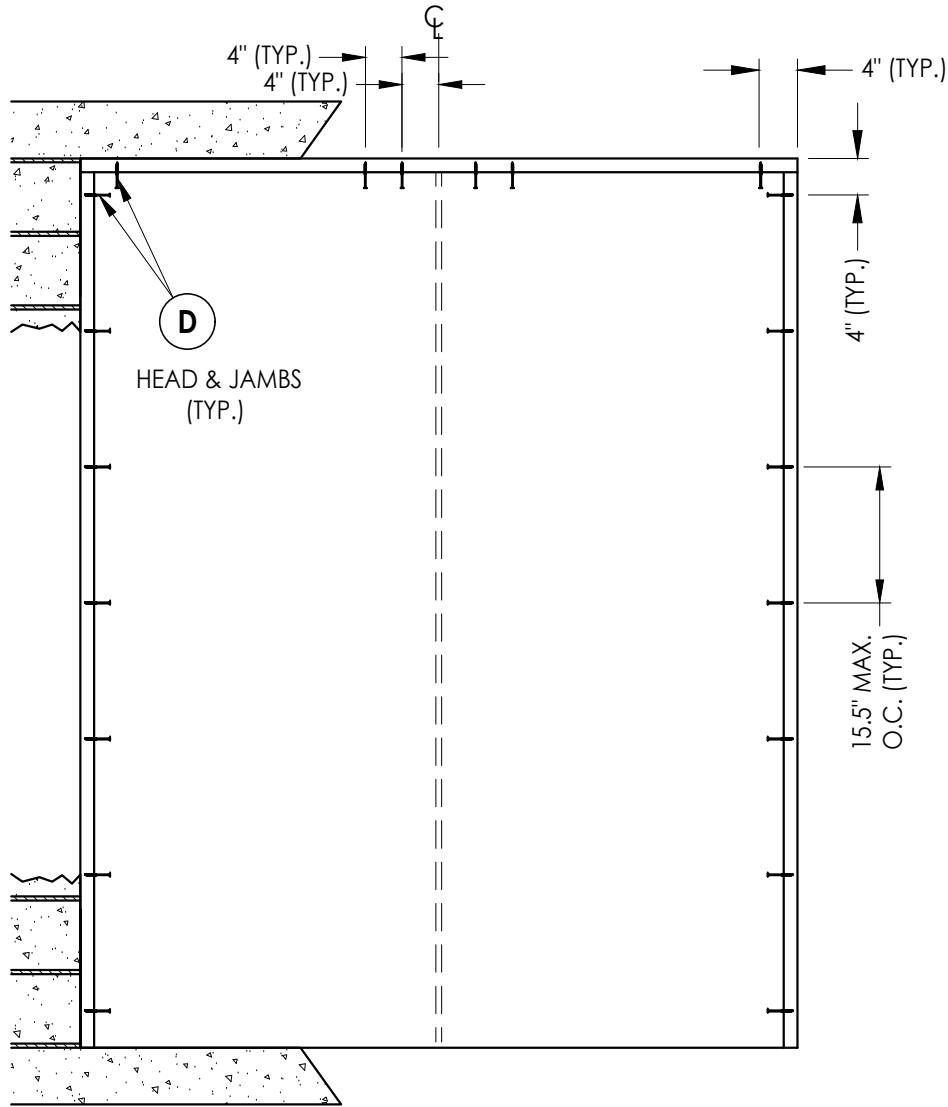

XX

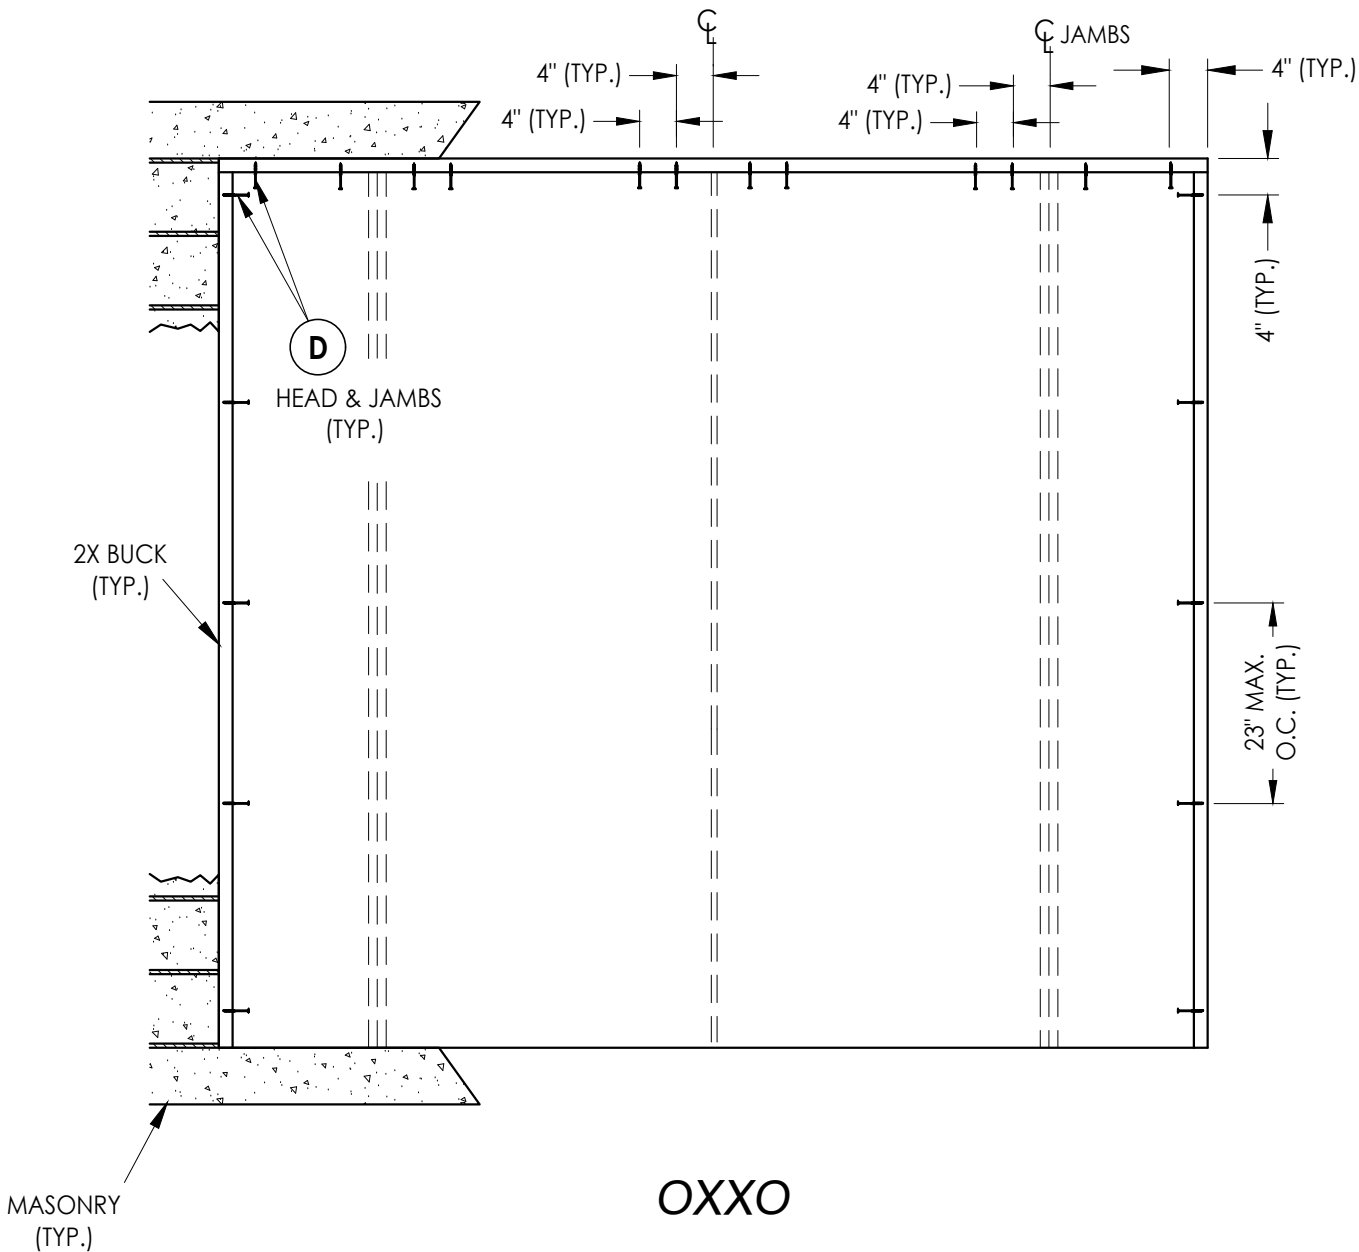

OXXO

**2X BUCK ANCHORING**

|                                                               |         |                                     |  |   |     |  |  |
|---------------------------------------------------------------|---------|-------------------------------------|--|---|-----|--|--|
| Documents Prepared By:<br>Lyndon F. Schmidt<br>P.E. No. 43409 |         |                                     |  | R.W. BUILDING CONSULTANTS, INC.<br>P.O. Box 230, Vairico, FL 33595<br>Phone No.: 813.659.9197<br>FBPE Registry No. 9813 |     |  |  |
| PRODUCT:<br>THERMA-TRU<br>FIBERGLASS DOOR                     |         | PART OR ASSEMBLY:<br>BUCK ANCHORING |  |   |     |  |  |
|                                                               |         |                                     |  | LFS   | FBC |  |  |
| 2                                                             | 8/22/23 | UPDATE TO 8TH ED. (2023)            |  | LFS   | FBC |  |  |
| 1                                                             | 8/05/20 | UPDATE TO 7th ED (2020)             |  | LFS   | FBC |  |  |
| NO                                                            | DATE    |                                     |  | BY   |     |  |  |
|                                                               |         |                                     |  | REVISIONS   |     |  |  |
| DATE: 3/25/20                                                 |         |                                     |  |   |     |  |  |
| SCALE: N.T.S.                                                 |         |                                     |  |   |     |  |  |
| DWG. BY: RW                                                   |         |                                     |  |   |     |  |  |
| CHK. BY: LFS                                                  |         |                                     |  |   |     |  |  |
| DRAWING NO.:<br>FL-23955.8                                    |         |                                     |  |   |     |  |  |
| SHEET 10 OF 14                                                |         |                                     |  |   |     |  |  |

Z:\2023 FBC Drawings\Therma-Tru\FL-23955 R3\FL-23955.7-8.dwg





|              |                        |
|--------------|------------------------|
| DATE:        | 3/25/20                |
| SCALE:       | N.T.S.                 |
| DWG. BY:     | RW                     |
| CHK. BY:     | LFS                    |
| DRAWING NO.: | FL-23955.8             |
| SHEET        | <u>11</u> OF <u>14</u> |


***R<sup>W</sup>*** BUILDING CONSULTANTS, INC.  
P.O. Box 230, Valrico, FL 33595  
Phone No.: 813.659.9197  
FBPE Registry No. 9813

© 2020 R.W. BUILDING CONSULTANTS INC.


Z:\2023 FBC Drawings\Therma-Tru\FL-23955 R3\FL-23955.7-8.dwg

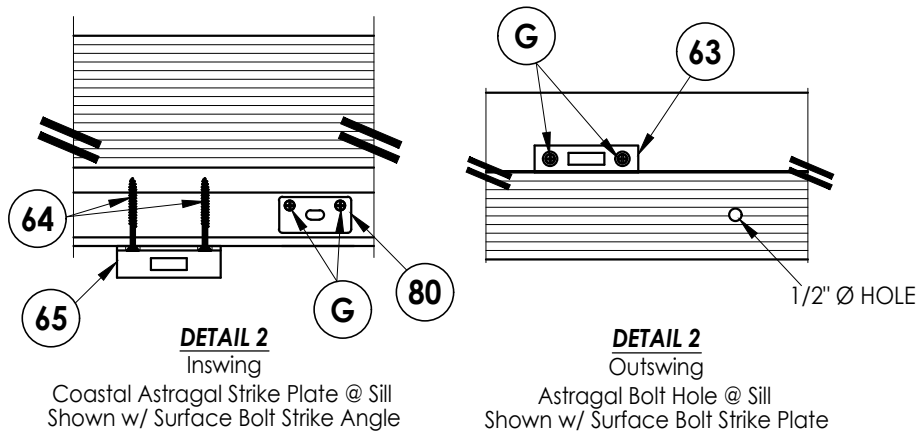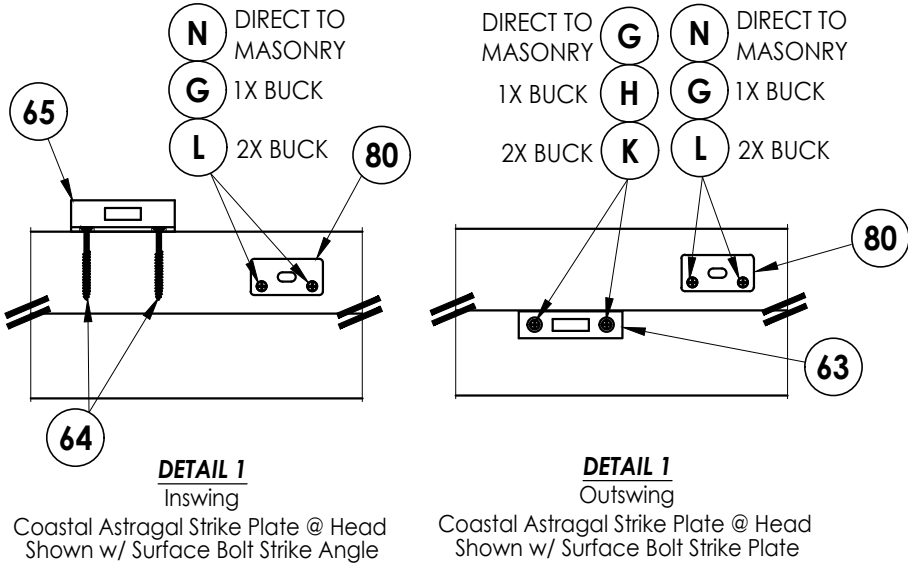


**LATCH & DEADBOLT STRIKE DETAILS**

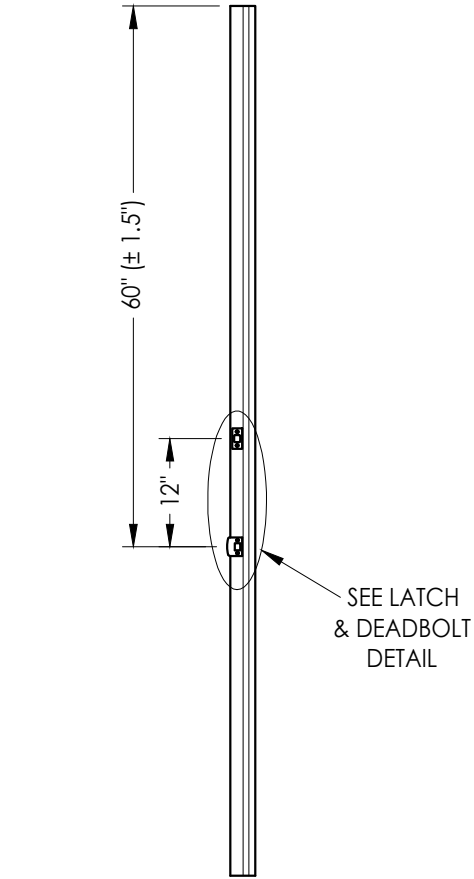


**ASTRAGAL**  
Latch & Deadbolt

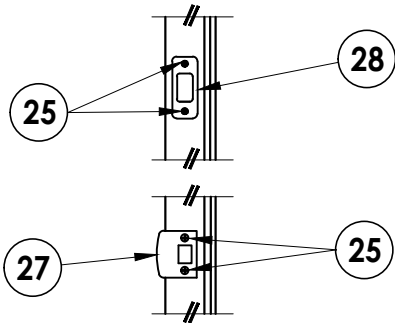

**LATCH & DEADBOLT DETAIL**

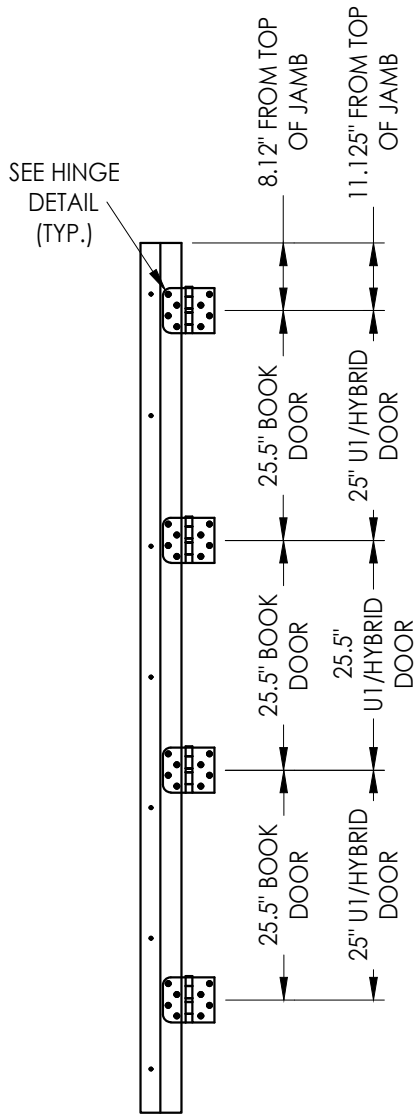


**HINGE JAMB**

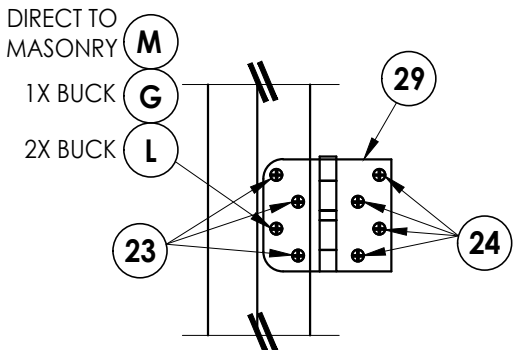


**HINGE DETAIL**

|                                                               |  |                                       |  |   |         |                          |  |
|---------------------------------------------------------------|--|---------------------------------------|--|---|---------|--------------------------|--|
| Documents Prepared By:<br>Lyndon F. Schmidt<br>P.E. No. 43409 |  |                                       |  | RWBUILDING CONSULTANTS, INC.<br>P.O. Box 230, Valrico, FL 33595<br>Phone No.: 813.659.9197<br>FBPE Registry No. 9813 |         |                          |  |
| PRODUCT:<br>THERMA-TRU<br>FIBERGLASS DOOR                     |  | PART OR ASSEMBLY:<br>HARDWARE DETAILS |  |   |         |                          |  |
|                                                               |  |                                       |  | LFS   | FBC     | REVISIONS                |  |
|                                                               |  |                                       |  | LFS   | FBC     |                          |  |
|                                                               |  |                                       |  | BY   |         |                          |  |
|                                                               |  |                                       |  | DATE   |         |                          |  |
|                                                               |  |                                       |  | 2   | 8/22/23 | UPDATE TO 8TH ED. (2023) |  |
|                                                               |  |                                       |  | 1   | 8/05/20 | UPDATE TO 7th ED (2020)  |  |
| DATE: 03/25/20                                                |  |                                       |  |   |         |                          |  |
| SCALE: N.T.S.                                                 |  |                                       |  |   |         |                          |  |
| DWG. BY: RW                                                   |  |                                       |  |   |         |                          |  |
| CHK. BY: LFS                                                  |  |                                       |  |   |         |                          |  |
| DRAWING NO.: FL-23955.8                                       |  |                                       |  |   |         |                          |  |
| SHEET 12 OF 14                                                |  |                                       |  |   |         |                          |  |


Z:\2023 FBC Drawings\Therma-Tru\FL-23955 R3\FL-23955.7-8.dwg

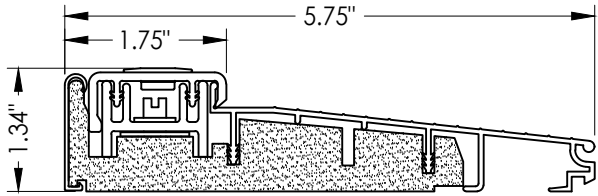


13 **INSWING THRESHOLD**  
Adjustable

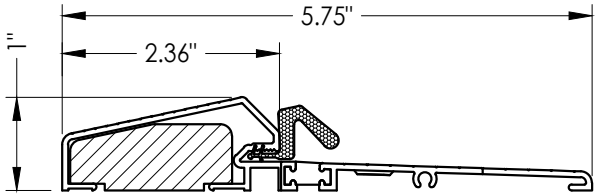


14 **OUTSWING THRESHOLD**

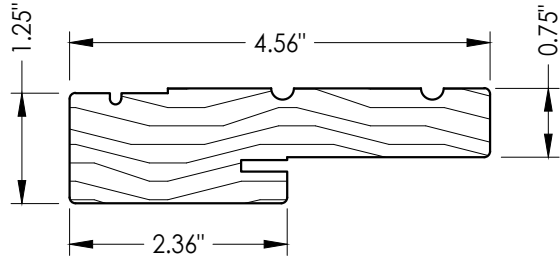


1 **WOOD JAMB**

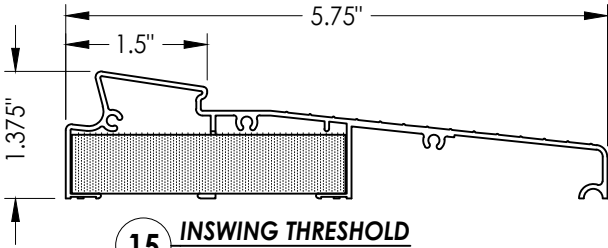


15 **INSWING THRESHOLD**  
Moderate Climate

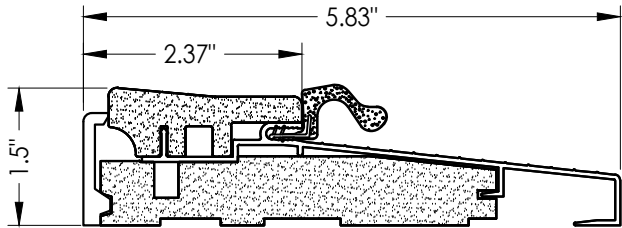


16 **OUTSWING THRESHOLD**

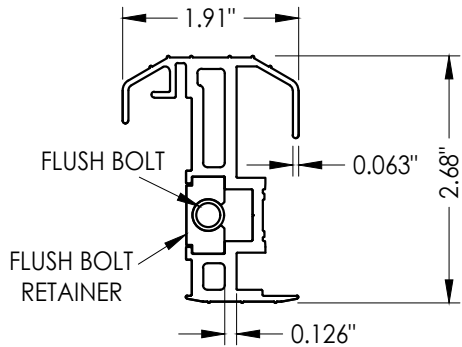


34 **COASTAL ALUMINUM ASTRAGAL**

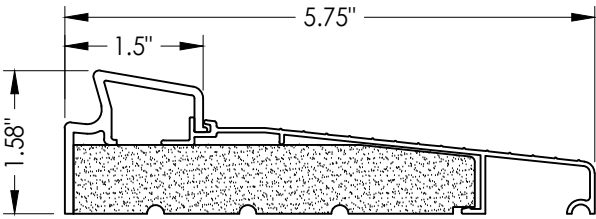


17 **INSWING THRESHOLD**  
Basic Fixed

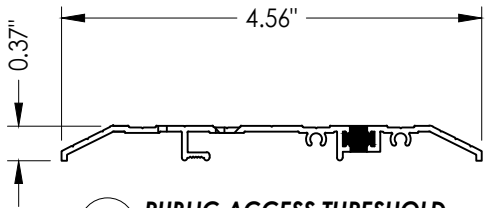


18 **PUBLIC ACCESS THRESHOLD**

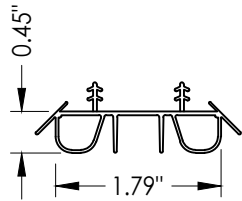


8 **SWEEP**

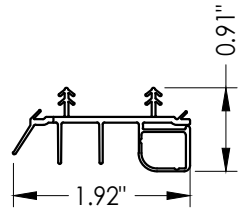


9 **SWEEP**

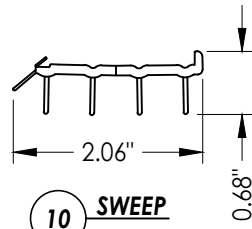


10 **SWEEP**

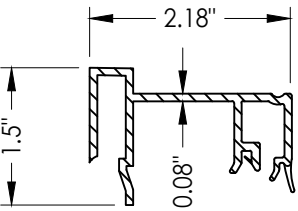

75 **SIDELITE SPACER**  
Inswing

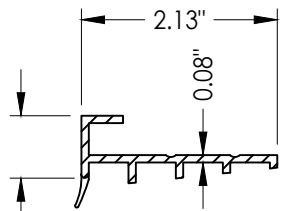

76 **SIDELITE SPACER**  
Outswing

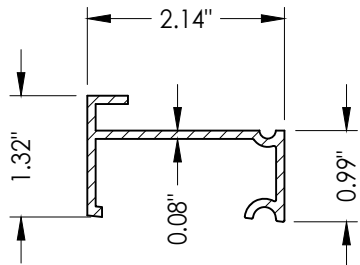

77 **INSWING SIDELITE**  
Adapter  
Moderate Climate Sill

Documents Prepared By:  
Lyndon F. Schmidt  
P.E. No. 43409

**RW** BUILDING CONSULTANTS, INC.  
P.O. Box 230, Valrico, FL 33595  
Phone No.: 813.659.9197  
FBPE Registry No. 9813

PRODUCT:  
THERMA-TRU  
FIBERGLASS DOOR

PART OR ASSEMBLY:

COMPONENTS

| NO. | DATE    | REVISIONS                |     |     |
|-----|---------|--------------------------|-----|-----|
|     |         | BY                       | LFS | FBC |
| 2   | 8/22/23 | UPDATE TO 8TH ED. (2023) | FBC | LFS |
| 1   | 8/05/20 | UPDATE TO 7th ED (2020)  | FBC | LFS |

DATE: 3/25/20

SCALE: N.T.S.

DWG. BY: RW

CHK. BY: LFS

DRAWING NO.: FL-23955.8

SHEET 13 OF 14

[illegible]