

G:\2023 FBC DRAWINGS 7-27-26\Therma-Tru\FL-23957 R4\FL-239577-9.dwg

THERMA-TRU[®]
DOORS


Classic-Craft[®]

OPAQUE FIBERGLASS SINGLE DOOR
INSWING/OUTSWING
"IMPACT"

GENERAL NOTES

1. This product evaluation drawing has been developed in compliance with the 9th Edition (2026) Florida Building Code (FBC) including the "High Velocity Hurricane Zone" (HVHZ).
2. Product anchors shall be as listed and spaced as shown on details. Anchor embedment to base material shall be beyond wall dressing or stucco.
3. When used in the "HVHZ" this product complies with Section 1626 of the FBC and does not require an impact resistant covering.
4. When used in areas outside of the "HVHZ" requiring wind borne debris protection this product complies with FBC Sections 1609.1.2 & R301.2.1.2 and does not require an impact resistant covering. This product meets missile level "D" and includes Wind Zone 4 as defined in ASTM E 1996.
5. For 2x stud framing construction, anchoring of these units shall be the same as that shown for 2x buck masonry construction.
6. Site conditions that deviate from the details of this drawing require further engineering analysis by a licensed engineer or registered architect.
7. Outswing configurations using coastal sill item #21 under active doors meet water infiltration requirements for the "HVHZ".
8. Inswing configurations and outswing configurations (other than sill item #21) under active doors do not meet the water infiltration requirements for the "HVHZ" and shall be installed only in non-habitable areas or at habitable locations protected by an overhang or canopy such that the angle between the edge of canopy or overhang to sill is less than 45 degrees.


TABLE OF CONTENTS			
SHEET #	DESCRIPTION	SHEET #	
1	Typical Elevations, Design Pressures & General Notes	7	Vertical Cross Sections (Thresholds)
2	Door Panel Details	8	Buck & Frame Anchoring
3	Elevations	9	Components
4	Horizontal & Vertical Cross Sections (2X Buck)	10	Bill of Materials
5	Horizontal & Vertical Cross Sections (1X Buck)		
6	Horizontal & Vertical Cross Sections (Direct to Masonry)		

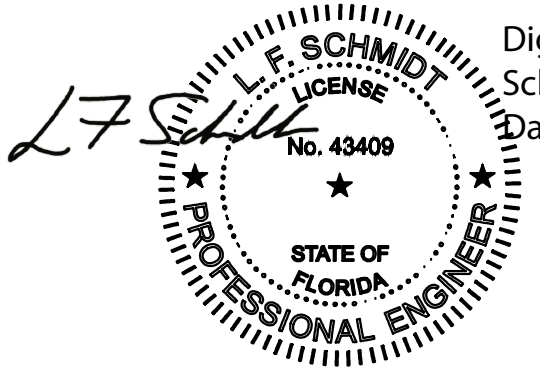

Digitally signed by Lyndon F Schmidt
Date: 2026.08.08 09:10:53 -04'00'

This item has been digitally signed and sealed by L. F. Schmidt, P.E. on the date adjacent to the seal.
Printed copies of this document are not considered signed and sealed and the signature must be verified on any electronic copies.

THIS PRODUCT APPROVAL IS VALID
ONLY FOR THE STATE OF FLORIDA

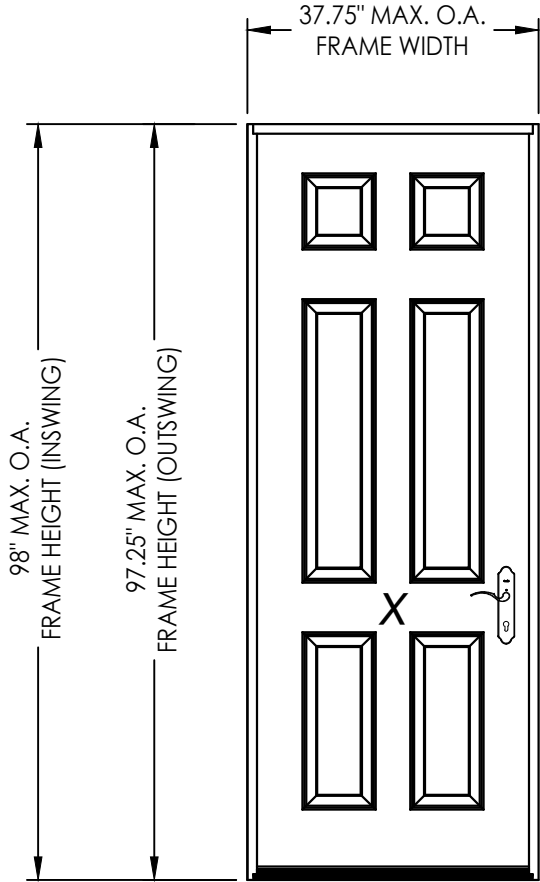

CONFIGURATION	DESIGN PRESSURE (PSF) INSWING		DESIGN PRESSURE (PSF) OUTSWING	
	POSITIVE	NEGATIVE	POSITIVE	NEGATIVE
X	+55.0	-55.0	+55.0	-55.0

Documents Prepared By:
Lyndon F. Schmidt
P.E. No. 43409

THERMA-TRU
FIBERGLASS DOOR

PART OR ASSEMBLY:
TYPICAL ELEVATION, DESIGN
PRESSURES & GENERAL NOTES

37/01/26
UPDATE TO 9TH ED. (2026)
FBC

27/24/23
UPDATE TO 8TH ED. (2023)
FBC

17/23/20
UPDATE TO 7TH ED (2020)
FBC

NO. 1
DATE

REVISIONS

DATE: 4/21/20

SCALE: N.T.S.

DWG. BY: RW

CHK. BY: LFS


DRAWING NO.: FL-23957.7

SHEET 1 OF 10

RW
BUILDING CONSULTANTS, INC.
P.O. Box 230, Valrico, FL 33595
Phone No.: 813.659.9197
FBPE Registry No. 9813


© 2020 R.W. BUILDING CONSULTANTS INC.

G:\2023 FBC DRAWINGS 7-27-26\Therma-Tru\FL-23957 R4\FL-239577-9.dwg

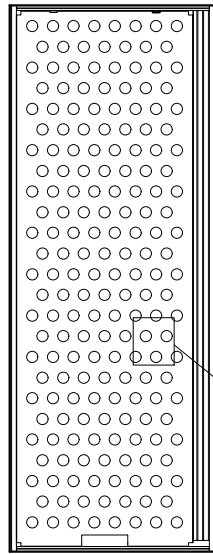


DOOR PANEL SECTION
PANEL REINFORCEMENT
(0.023" Thick Steel)

STEEL REINFORCEMENT
28.86% OPEN
AREA MAX.

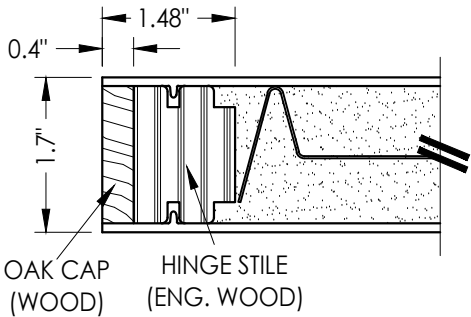

OAK CAP
(WOOD)

HINGE STILE
(ENG. WOOD)

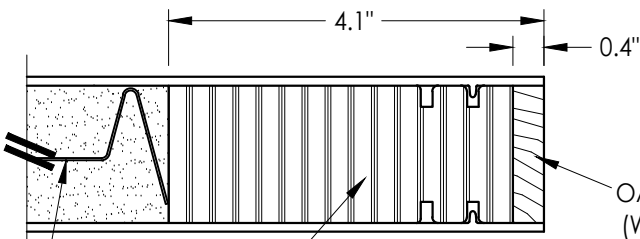


STEEL REINFORCEMENT
(0.023" THK.)

LOCK STILE
(ENG. WOOD)


OAK CAP
(WOOD)

1
2 **HORIZONTAL CROSS SECTION**

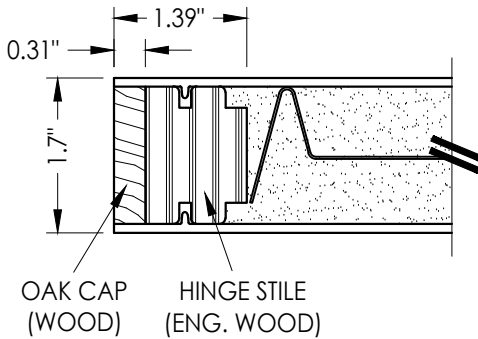

OAK CAP
(WOOD)

HINGE STILE
(ENG. WOOD)

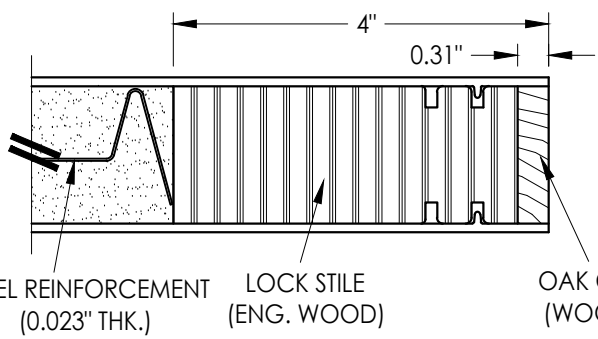


STEEL REINFORCEMENT
(0.023" THK.)

LOCK STILE
(ENG. WOOD)


OAK CAP
(WOOD)

2
2 **HORIZONTAL CROSS SECTION**


* #8 X 2.5" PFH WS (TYP. @ EACH DOOR CORNER)

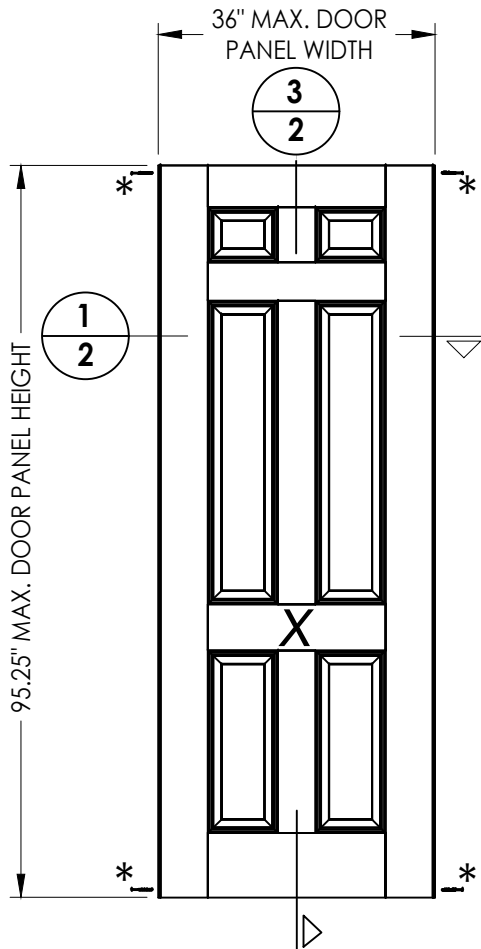



40 **DOOR PANEL**
BOOK

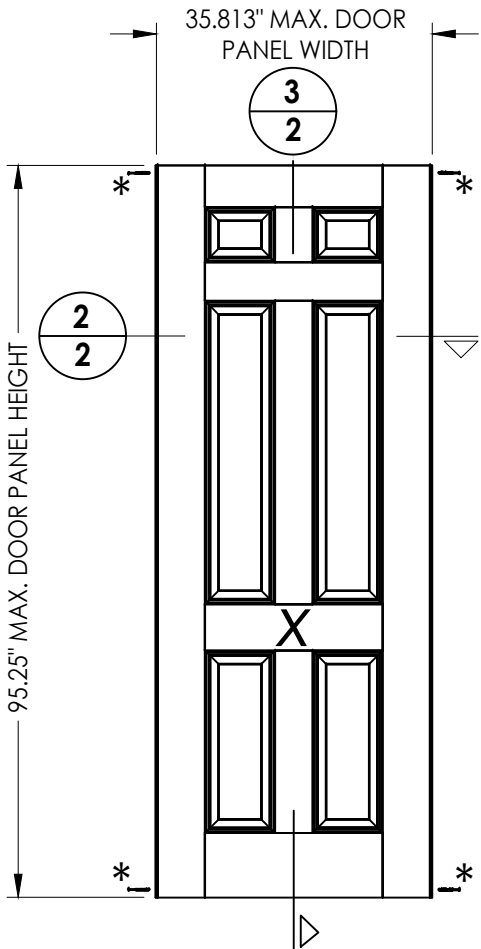

41 **DOOR PANEL**
Hybrid Door

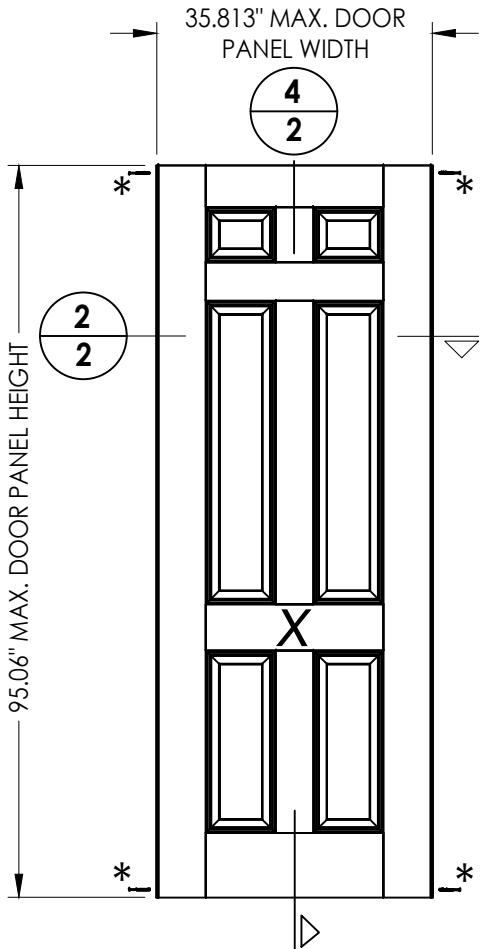

42 **DOOR PANEL**
U1 Door

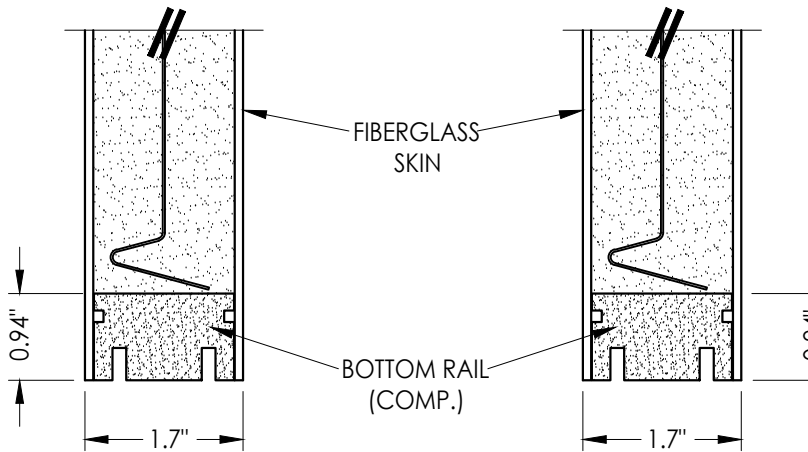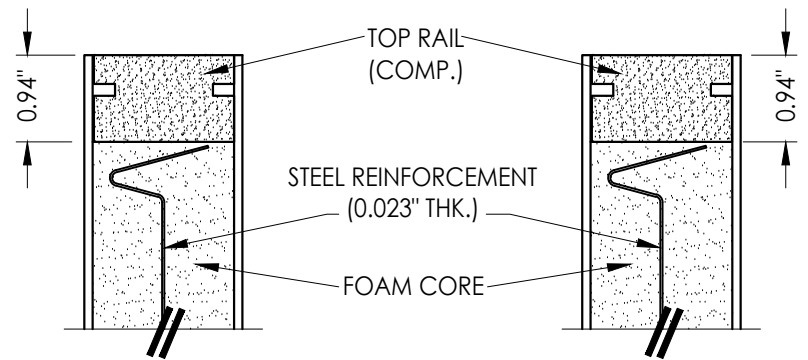

3
2 **VERTICAL CROSS SECTION**

4
2 **VERTICAL CROSS SECTION**

"Classic-Craft" SERIES DOOR PANEL
FIBERGLASS DOOR SKIN: 0.125" MIN. THK.
FOAM CORE: POLYURETHANE FOAM (1.9 PCF MIN.)

Documents Prepared By:
Lyndon F. Schmidt
P.E. No. 43409

RW BUILDING CONSULTANTS, INC.
P.O. Box 230, Valrico, FL 33595
Phone No.: 813.659.9197
FBPE Registry No. 9813

PRODUCT:
THERMA-TRU
FIBERGLASS DOOR

PART OR ASSEMBLY:
DOOR PANEL DETAILS

NO.	DATE	REVISIONS
3	7/01/26	UPDATE TO 9TH ED. (2026) FBC LFS
2	7/24/23	UPDATE TO 8TH ED. (2023) FBC LFS
1	7/23/20	UPDATE TO 7TH ED (2020) FBC LFS

DATE: 4/21/20


SCALE: N.T.S.

DWG. BY: RW


CHK. BY: LFS

DRAWING NO.: FL-23957.7

SHEET 2 OF 10

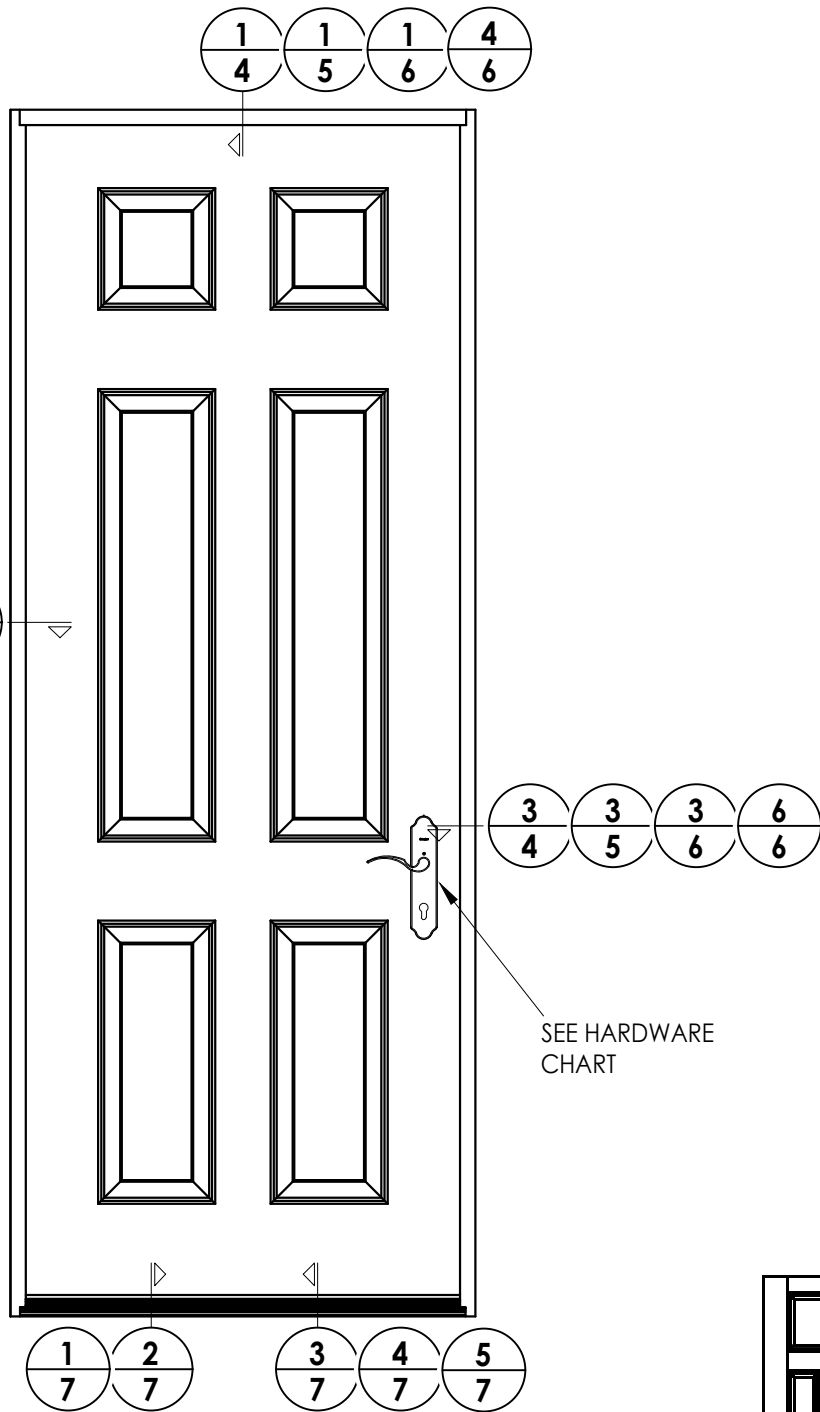

HARDWARE TABLE	
MANUFACTURER	MODEL
HOPPE (THERMA-TRU)	MULTIPOINT : MPDGART (3 pt. Manual Tongue)

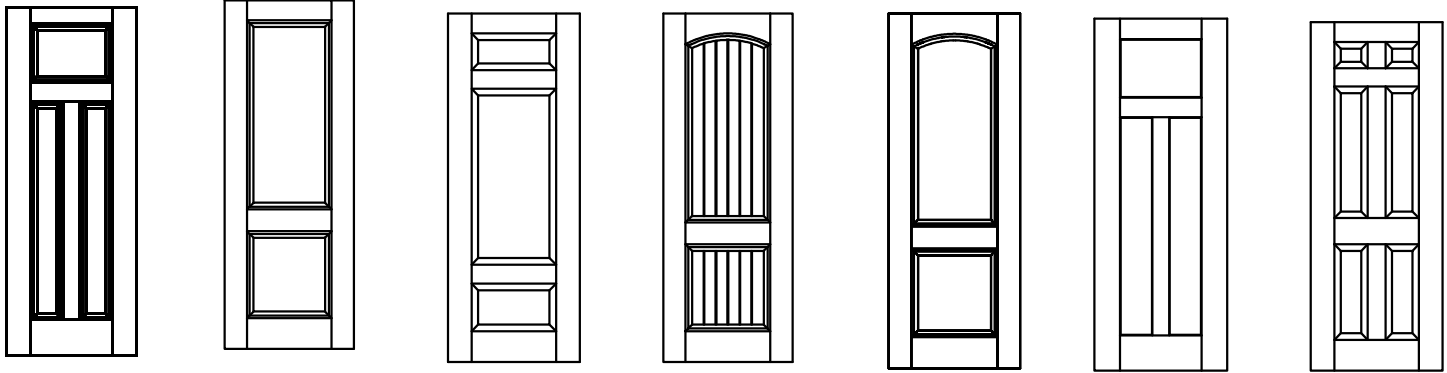

Panel options shown are for illustration and are representative only
(similar opaque panel configurations are allowed)

[illegible]

THERMA-TRU
FIBERGLASS DOOR

PART OR ASSEMBLY:

ELEVATIONS

Documents Prepared By:
Lyndon F. Schmidt
P.E. No. 43409

***RW* BUILDING CONSULTANTS, INC.**
P.O. Box 230, Valrico, FL 33595
Phone No.: 813.659.9197
FBPE Registry No. 9813

1.15" MIN.
EMB. (TYP.)

0.15" C-SINK
(TYP)

INTERIOR

EXTERIOR


40 41 42 30 1 L

B C D E


1-1/4" MIN.
EMB. (TYP.)

© 2020 R.W. BUILDING CONSULTANTS INC.


G:\2023 FBC DRAWINGS 7-27-26\Therma-Tru\FL-23957 R4\FL-239577-9.dwg

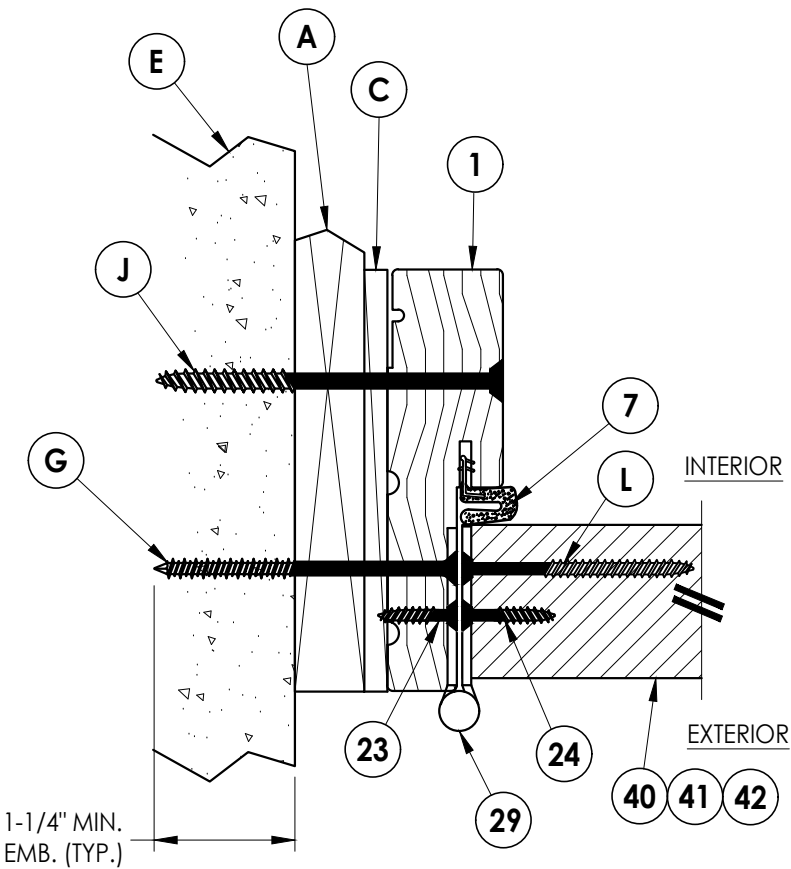

2
5 **HORIZONTAL CROSS SECTION**
Shown w/ 1X sub-buck
Outswing shown (Inswing similar)

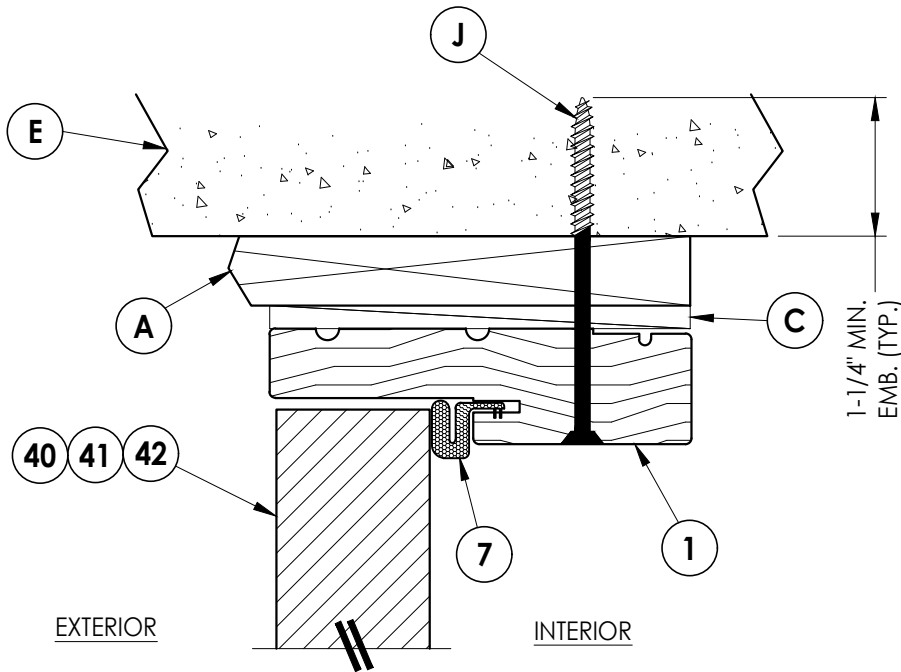

1
5 **VERTICAL CROSS SECTION**
Shown w/ 1X sub-buck
Outswing shown (Inswing similar)

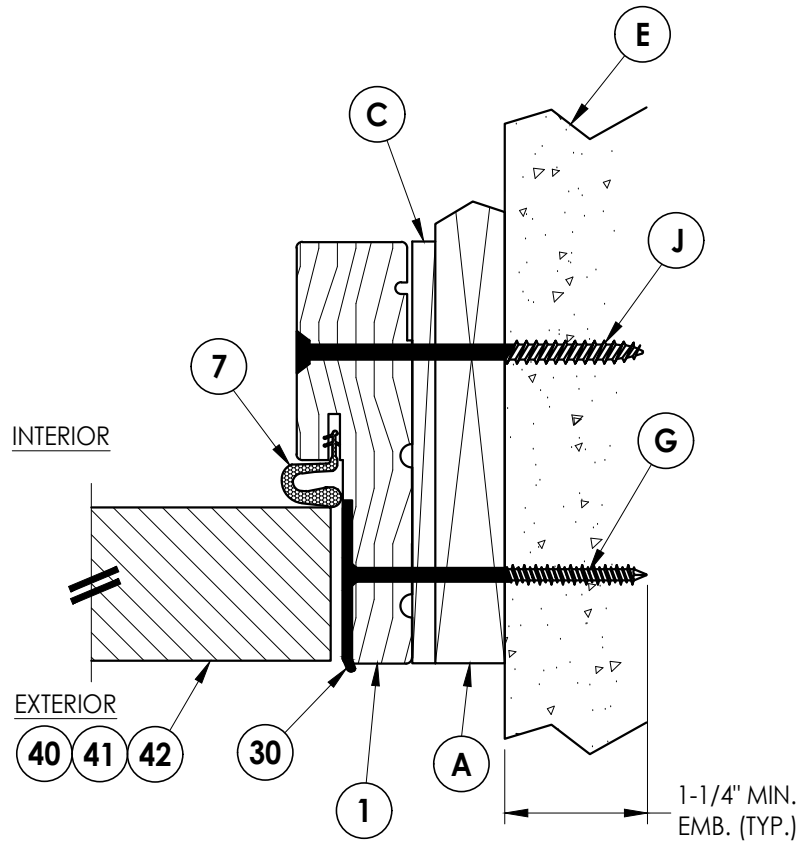

3
5 **HORIZONTAL CROSS SECTION**
Shown w/ 1X sub-buck
Outswing shown (Inswing similar)

REVISIONS			
NO.	DATE	BY	
3	7/01/26	UPDATE TO 9TH ED. (2026)	FBC LFS
2	7/24/23	UPDATE TO 8TH ED. (2023)	FBC LFS
1	7/23/20	UPDATE TO 7TH ED (2020)	FBC LFS

DATE: 4/21/20

SCALE: N.T.S.

DWG. BY: RW

CHK. BY: LFS

DRAWING NO.:

FL-23957.7

SHEET 5 OF 10


Documents Prepared By:
Lyndon F. Schmidt
P.E. No. 43409

RW BUILDING CONSULTANTS, INC.
P.O. Box 230, Valrico, FL 33595
Phone No.: 813.659.9197
FBPE Registry No. 9813


PRODUCT:
THERMA-TRU
FIBERGLASS DOOR

PART OR ASSEMBLY:
HORIZONTAL & VERTICAL
CROSS SECTIONS (1X BUCK)

G:\2023 FBC DRAWINGS 7-27-26\Therma-Tru\FL-23957 R4\FL-239577-9.dwg

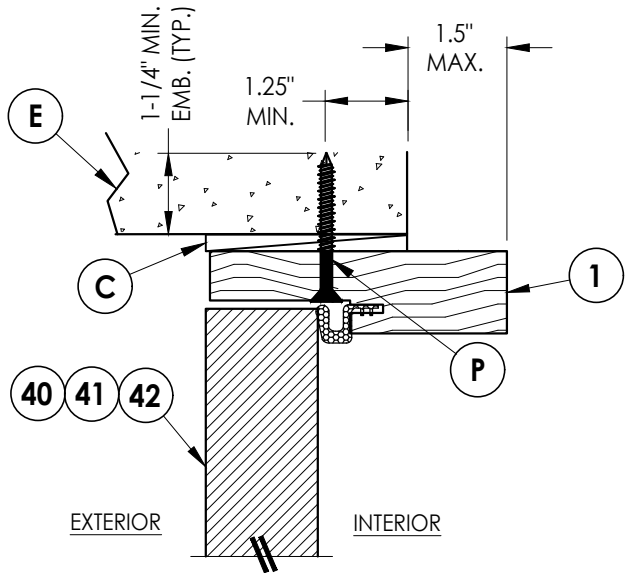


1
6 **VERTICAL CROSS SECTION**
Shown Direct to Masonry
Outswing only w/ 4-9/16" jamb

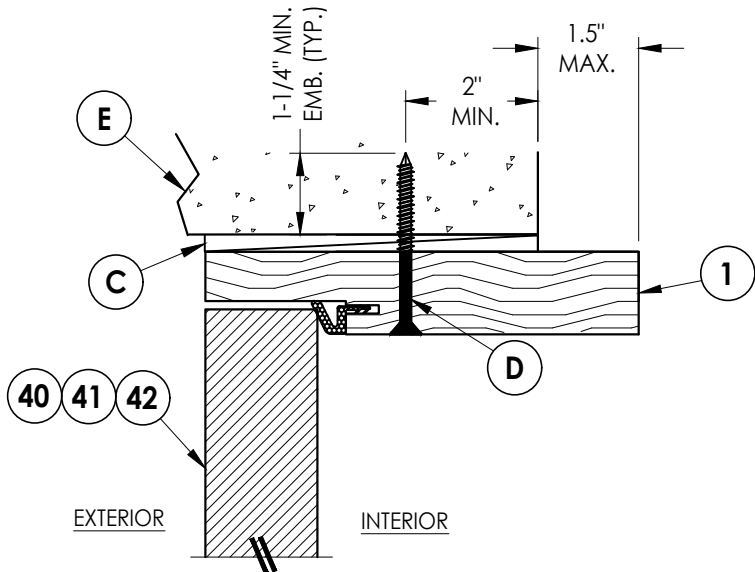


4
6 **VERTICAL CROSS SECTION**
Shown Direct to Masonry
Outswing only w/ 6-9/16" jamb


DIRECT TO MASONRY MAX. DESIGN PRESSURE:
± 47 PSF

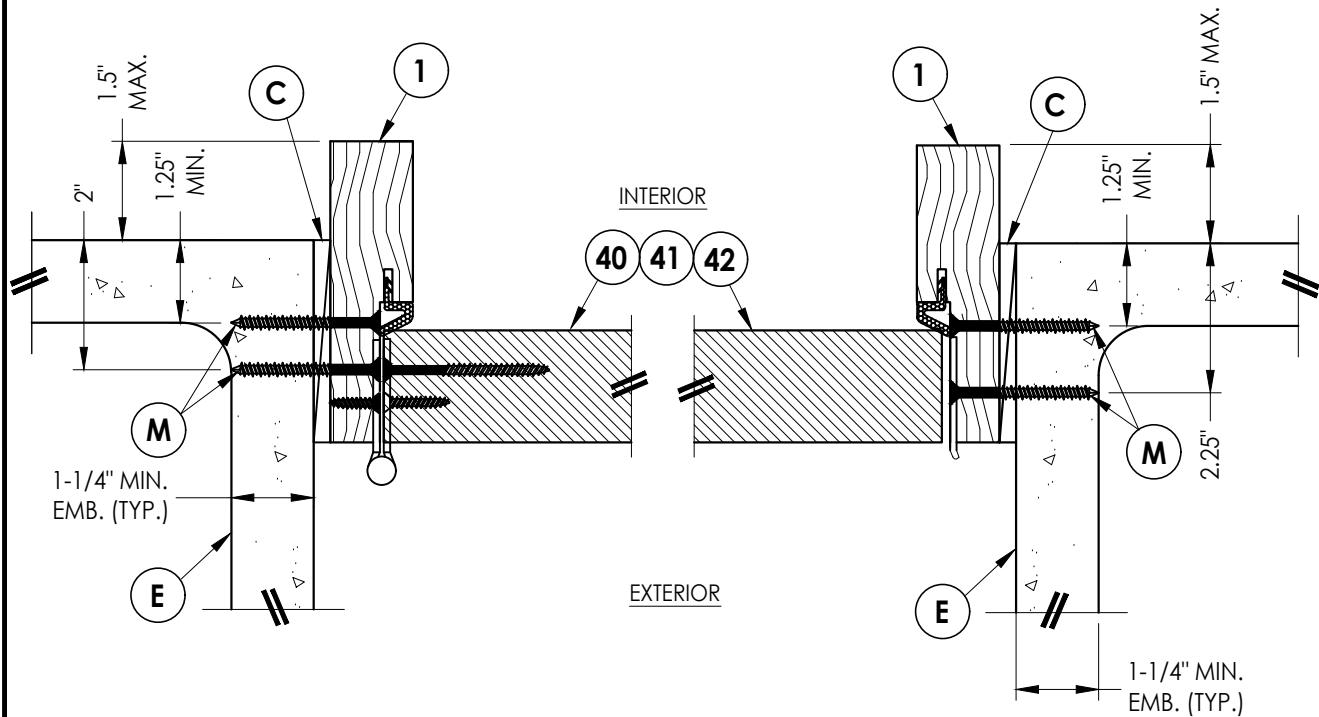


2
6 **HORIZONTAL CROSS SECTION**
Shown Direct to Masonry
Outswing only w/ 4-9/16" jamb

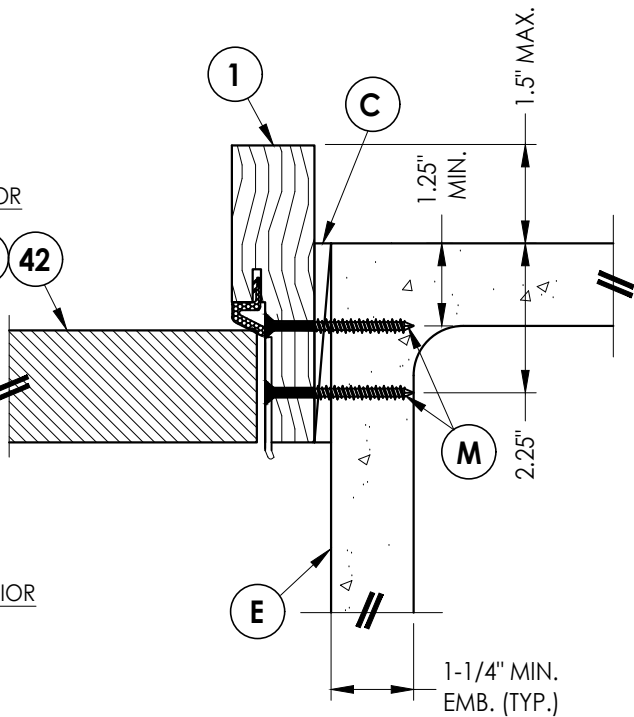

3
6 **HORIZONTAL CROSS SECTION**
Shown Direct to Masonry
Outswing only w/ 4-9/16" jamb

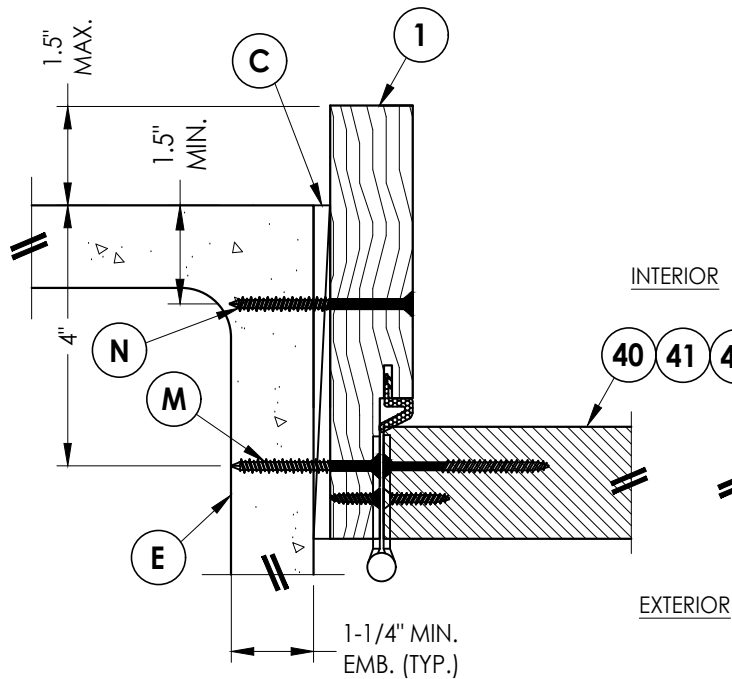

5
6 **HORIZONTAL CROSS SECTION**
Shown Direct to Masonry
Outswing only w/ 6-9/16" jamb

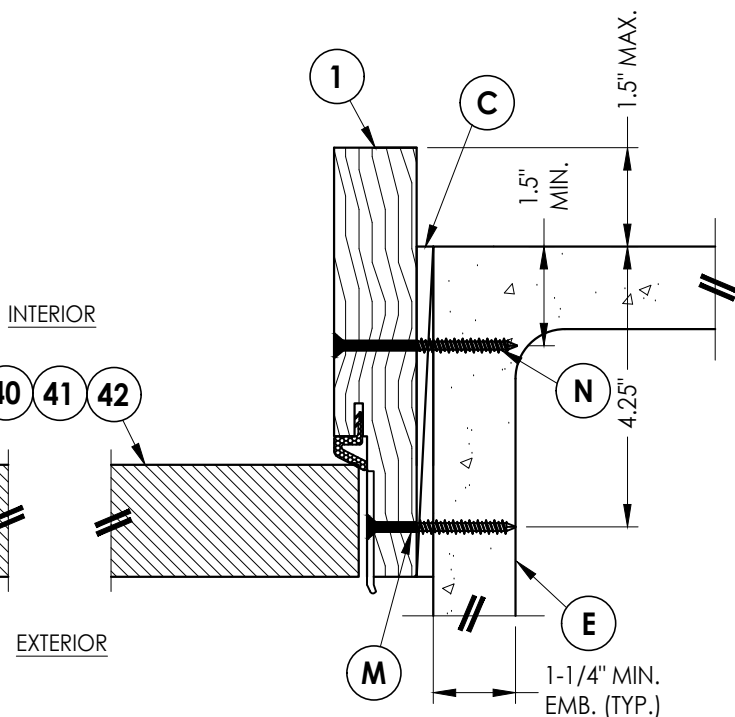

6
6 **HORIZONTAL CROSS SECTION**
Shown Direct to Masonry
Outswing only w/ 6-9/16" jamb

Documents Prepared By:
Lyndon F. Schmidt
P.E. No. 43409

R²W BUILDING CONSULTANTS, INC.
P.O. Box 230, Valrico, FL 33595
Phone No.: 813.659.9197
FBPE Registry No. 9813

PRODUCT: THERMA-TRU
FIBERGLASS DOOR

PART OR ASSEMBLY:
HORIZONTAL & VERTICAL
SECTIONS (DIRECT TO MASONRY)

NO.	DATE	REVISIONS			
		BY	LFS	FBC	LFS
3	7/01/26	UPDATE TO 9TH ED.	(2026)	FBC	LFS
2	7/24/23	UPDATE TO 8TH ED.	(2023)	FBC	LFS
1	7/23/20	UPDATE TO 7TH ED.	(2020)	FBC	LFS

DATE: 4/21/20

SCALE: N.T.S.


DWG. BY: RW

CHK. BY: LFS


DRAWING NO.:
FL-23957.7

SHEET 6 OF 10


Notes:
1. Sill Item #'s 13, 16, 17, 19, 20, 43, 44, 45, 46, 47 & 48 are attached to jambs w/ (3) #8 X 2-1/2" pfh screws at each end.
Sill Item #'s 14, & 21 are attached to jambs w/ (2) #8 X 2-1/2" pfh screws at each end.
Sill Item #18 is attached to jambs utilizing (2) #10 X 1-1/2" pph screws at each end.

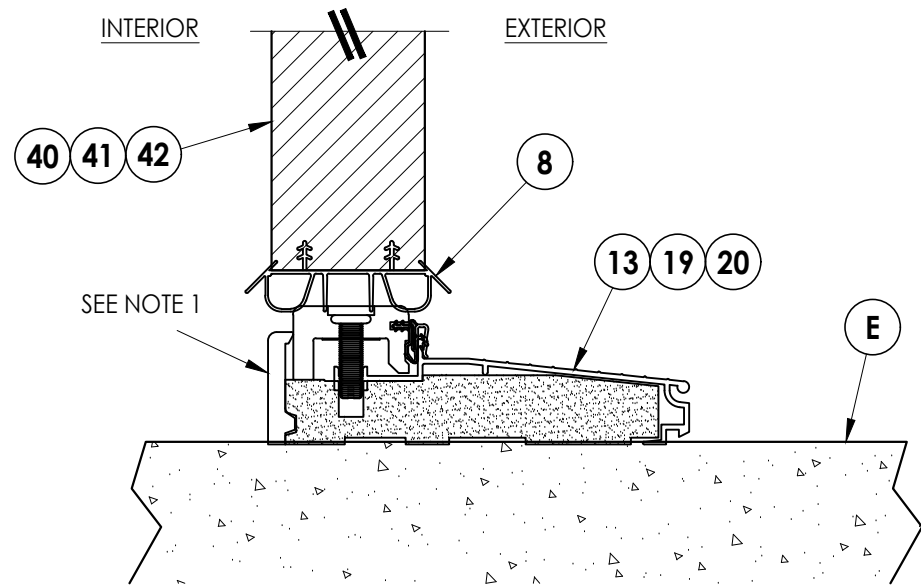


1
7 **VERTICAL CROSS SECTION**
Inswing Sill

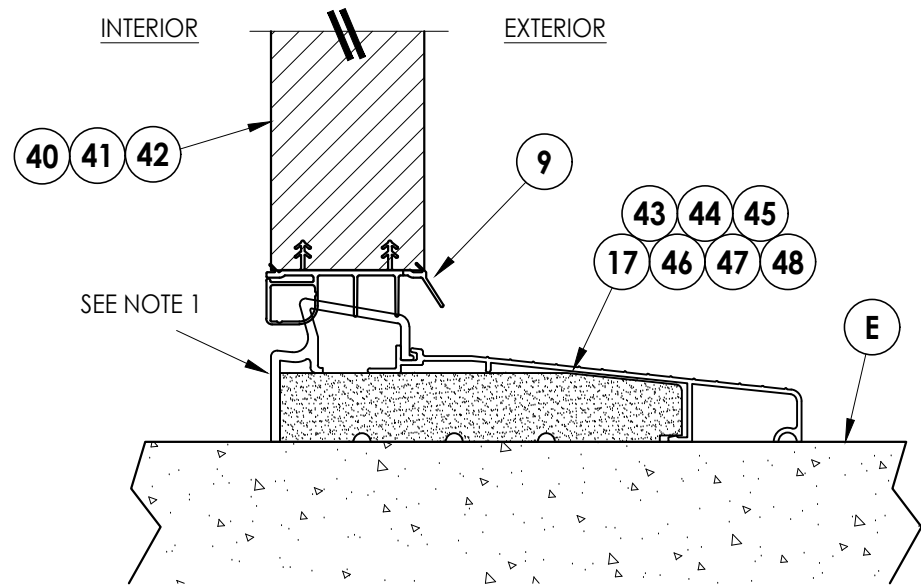


2
7 **VERTICAL CROSS SECTION**
Inswing Sill

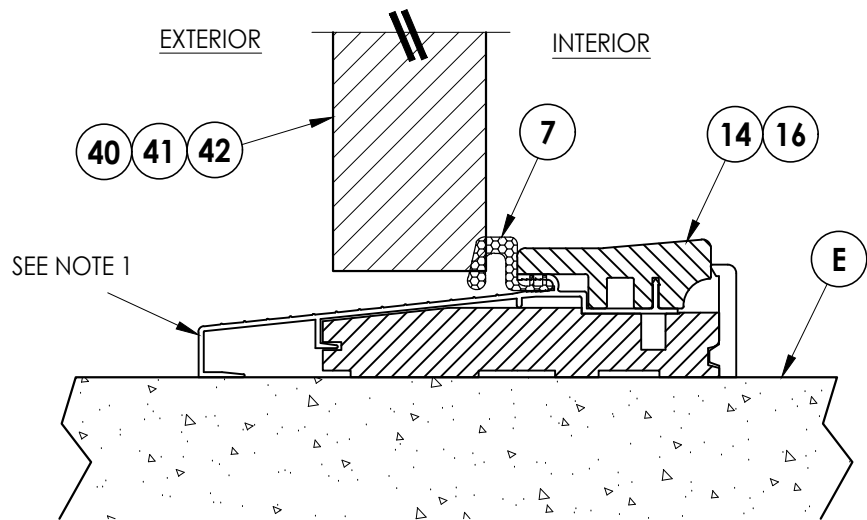

3
7 **VERTICAL CROSS SECTION**
Outswing Sill

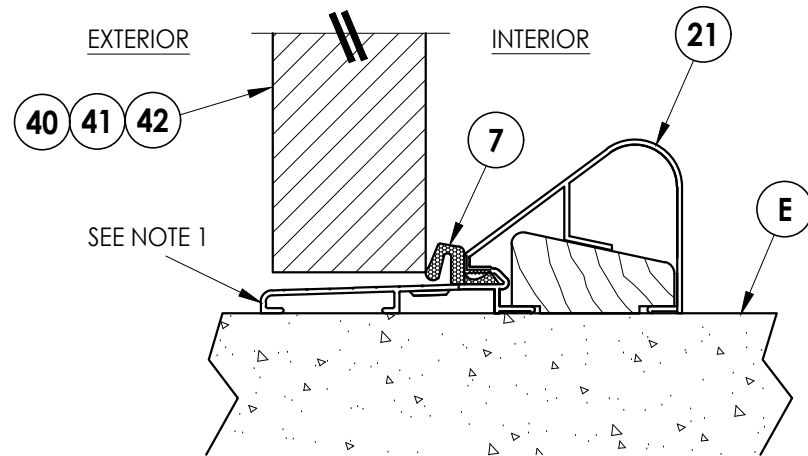

4
7 **VERTICAL CROSS SECTION**
Outswing Coastal Sill

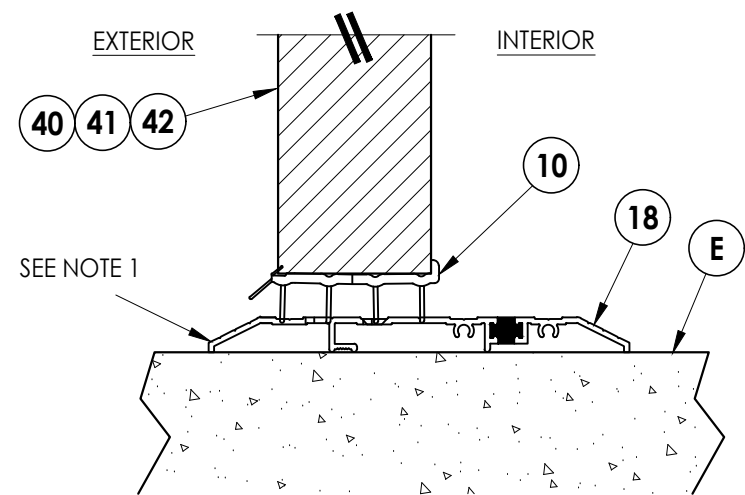

5
7 **VERTICAL CROSS SECTION**
Public Access Sill

Documents Prepared By:
Lyndon F. Schmidt
P.E. No. 43409

RW BUILDING CONSULTANTS, INC.
P.O. Box 230, Valrico, FL 33595
Phone No.: 813.659.9197
FBPE Registry No. 9813

PRODUCT:
THERMA-TRU
FIBERGLASS DOOR

PART OR ASSEMBLY:
VERTICAL CROSS
SECTIONS (THRESHOLDS)

NO.	DATE	REVISIONS
3	7/01/26	UPDATE TO 9TH ED. (2026) FBC LFS
2	7/24/23	UPDATE TO 8TH ED. (2023) FBC LFS
1	7/23/20	UPDATE TO 7TH ED (2020) FBC LFS

DATE: 4/21/20

SCALE: N.T.S.

DWG. BY: RW

CHK. BY: LFS

DRAWING NO.:

FL-23957.7

SHEET 7 OF 10


G:\2023 FBC DRAWINGS 7-27-26\Therma-Tru\FL-23957 R4\FL-23957.7-9.dwg




© 2020 R.W. BUILDING CONSULTANTS INC.

RW BUILDING CONSULTANTS, INC.
P.O. Box 230, Valrico, FL 33595
Phone No.: 813.659.9197
FBPE Registry No. 9813


G:\2023 FBC DRAWINGS 7-27-26\Therma-Tru\FL-23957 R4\FL-23957-7-9.dwg

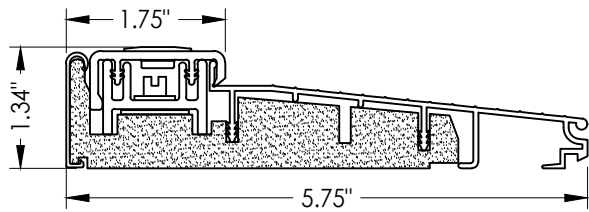


13 **INSWING THRESHOLD**
Adjustable

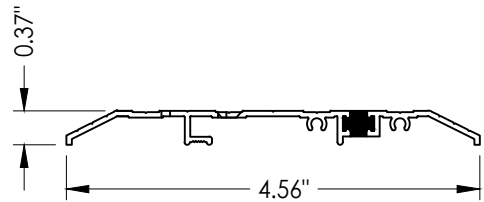


18 **PUBLIC ACCESS THRESHOLD**

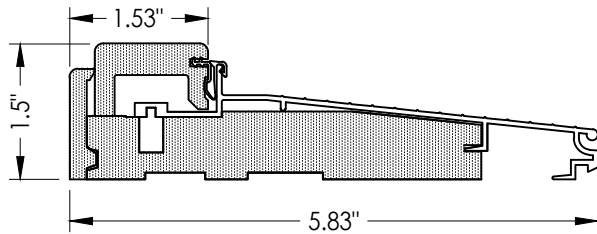


20 **INSWING THRESHOLD**
Adjustable

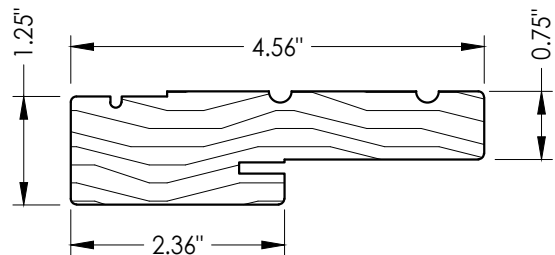


1 **WOOD JAMB**

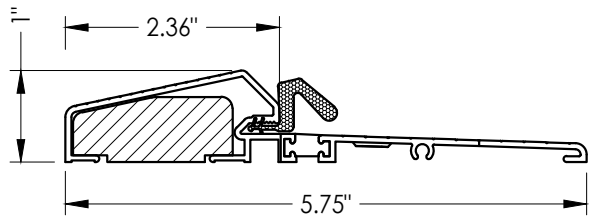


14 **OUTSWING THRESHOLD**

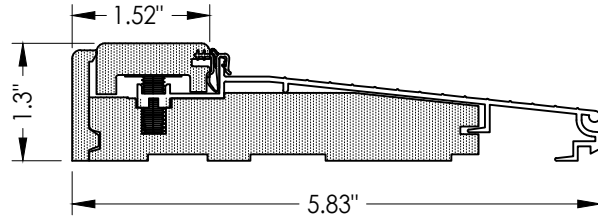

19 **INSWING THRESHOLD**
Adjustable

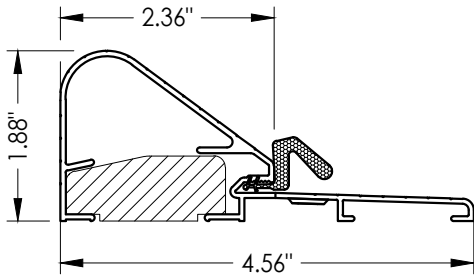


21 **OUTSWING THRESHOLD**
Coastal

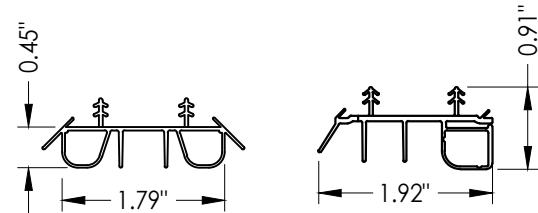


8 **SWEEP**


9 **SWEEP**

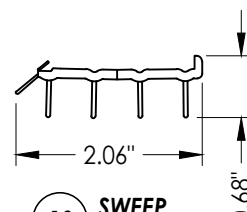


10 **SWEEP**

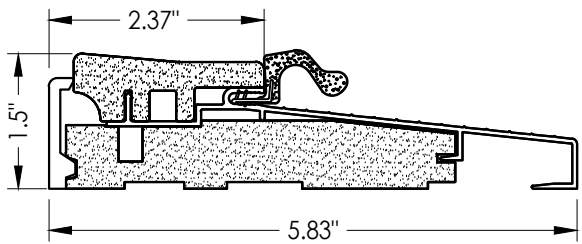


16 **OUTSWING THRESHOLD**

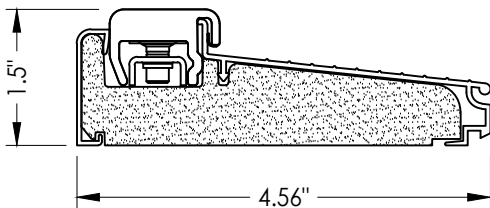


43 **INSWING THRESHOLD**
Inswing Composite Adjustable Sill
Book, Hybrid

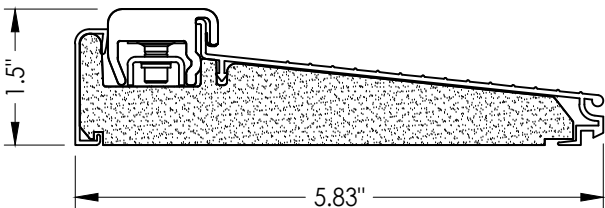


44 **INSWING THRESHOLD**
Inswing Composite Adjustable Sill
Book, Hybrid

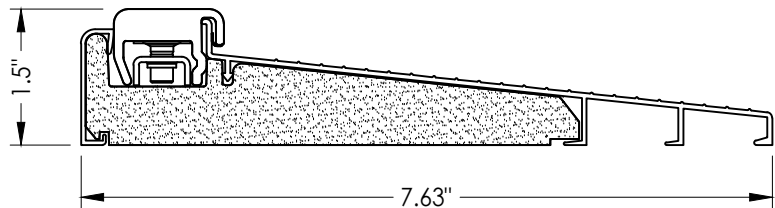


45 **INSWING THRESHOLD**
Inswing Composite Adjustable Sill
Book, Hybrid

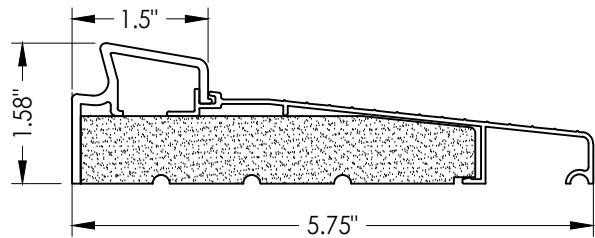


17 **INSWING THRESHOLD**
Basic Fixed

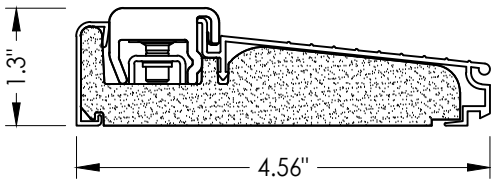

46 **INSWING THRESHOLD**
Inswing Composite Adjustable Sill
U1

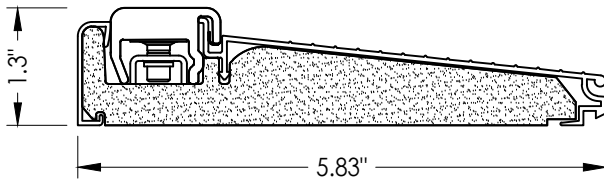

47 **INSWING THRESHOLD**
Inswing Composite Adjustable Sill
U1

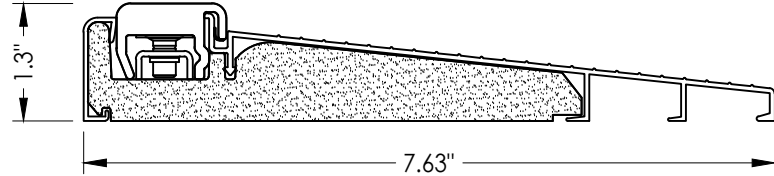

48 **INSWING THRESHOLD**
Inswing Composite Adjustable Sill
U1

Documents Prepared By:
Lyndon F. Schmidt
P.E. No. 43409

RW BUILDING CONSULTANTS, INC.
P.O. Box 230, Valrico, FL 33595
Phone No.: 813.659.9197
FBPE Registry No. 9813

PRODUCT:
THERMA-TRU
FIBERGLASS DOOR

PART OR ASSEMBLY:

COMPONENTS

NO.	DATE	REVISIONS		
		BY	LFS	FBC
3	7/01/26	UPDATE TO 9TH ED.	(2026)	FBC
2	7/24/23	UPDATE TO 8TH ED.	(2023)	FBC
1	7/23/20	UPDATE TO 7TH ED.	(2020)	FBC

DATE: 4/21/20

SCALE: N.T.S.

DWG. BY: RW

CHK. BY: LFS

DRAWING NO.:

FL-23957.7

SHEET 9 OF 10

G:\2023 FBC DRAWINGS 7-27-26\Therma-Tru\FL-23957 R4\FL-23957.7-9.dwg

BILL OF MATERIALS		
ITEM #	DESCRIPTION	MATERIAL
A	1X BUCK (SG >= 0.42)	WOOD
B	2X BUCK (SG >= 0.42)	WOOD
C	1/4" MAX. SHIM SPACE	-
D	1/4" X 2-3/4" PFH DeWALT OR ITW CONCRETE SCREW	STEEL
E	MASONRY - 3,000 PSI MIN. CONCRETE CONFORMING TO ACI 301 OR HOLLOW BLOCK CONFORMING TO ASTM C90	CONCRETE
G	3/16" X 3-1/4" PFH ITW CONCRETE SCREW	STEEL
J	1/4" X 3-3/4" PFH DeWALT OR ITW CONCRETE SCREW	STEEL
L	#10 X 2-1/2" PFH WOOD SCREW (1.15" MIN. EMBEDMENT)	STEEL
M	3/16" X 2-1/4" PFH ITW CONCRETE SCREW	STEEL
N	3/16" X 2-3/4" ITW CONCRETE SCREW	STEEL
P	1/4" X 2-3/4" PFH DeWALT CONCRETE SCREW	STEEL
1	JAMB (FINGER JOINT PINE)	WOOD
7	WEATHERSTRIP	FOAM
8	SWEEP	VINYL
9	SWEEP (USE w/ MODERATE CLIMATE THRESHOLD)	VINYL
10	SWEEP (USE w/ PUBLIC ACCESS THRESHOLD)	VINYL
13	INSWING THRESHOLD	ALUM/COMP
14	OUTSWING THRESHOLD	ALUM/COMP
16	OUTSWING THRESHOLD	ALUM/COMP
17	INSWING THRESHOLD	ALUM/COMP
18	PUBLIC ACCESS THRESHOLD	ALUM
19	INSWING THRESHOLD	ALUM/COMP
20	INSWING THRESHOLD	ALUM/COMP
21	OUTSWING COASTAL THRESHOLD	ALUM/WOOD
23	#10 X 3/4" PFH WOOD SCREW	STEEL
24	#10 X 1" PFH WOOD SCREW	STEEL
25	#8 X 2-1/2" PFH WOOD SCREW	STEEL
29	4" X 4" HINGE	STEEL
30	MULTI-POINT LOCK STRIKE PLATE	STEEL
31	TONGUE STRIKE PLATE	STEEL
40	DOOR PANEL (BOOK DOOR)	-
41	DOOR PANEL (HYBRID DOOR)	-
42	DOOR PANEL (UT DOOR)	-
43	NSWING THRESHOLD	ALUM/COMP
44	NSWING THRESHOLD	ALUM/COMP
45	NSWING THRESHOLD	ALUM/COMP
46	NSWING THRESHOLD	ALUM/COMP
47	NSWING THRESHOLD	ALUM/COMP
48	NSWING THRESHOLD	ALUM/COMP

CORROSION RESISTANCE - SALTWATER ENVIRONMENT
Fasteners & connectors in areas within 3000 ft (914 m) of a saltwater coastline shall comply with FBC Sections 1711.1 or R332.1.

- CONCRETE ANCHOR NOTES:
- Concrete anchor locations at the corners may be adjusted to maintain the min. edge distance to mortar joints.
 - Concrete anchor locations noted as "MAX. ON CENTER" must be adjusted to maintain the min. edge distance to mortar joints, additional concrete anchors may be required to ensure the "MAX. ON CENTER" dimension are not exceeded.
 - Concrete anchor table:

ANCHOR TYPE	ANCHOR SIZE	MIN. EMBEDMENT	MIN. CLEARANCE TO MASONRY EDGE	MIN. CLEARANCE TO ADJACENT ANCHOR
ITW TAPCON®	1/4"	1-1/4"	2"	4"
DeWALT ULTRACON+®	1/4"	1-1/4"	1"	4"
ITW TAPCON®	3/16"	1-1/4"	AS SHOWN	1-1/2"

- WOOD SCREW INSTALLATION NOTES:
- Maintain a minimum 5/8" edge distance, 1" end distance, & 1" o.c. spacing of wood screws to prevent the splitting of wood.

Documents Prepared By: Lyndon F. Schmidt P.E. No. 43409		BUILDING CONSULTANTS, INC. P.O. Box 230, Valrico, FL 33595 Phone No.: 813.659.9197 FBPE Registry No. 9813	
PRODUCT: THERMA-TRU FIBERGLASS DOOR		PART OR ASSEMBLY: BILL OF MATERIALS	
		LFS	LFS
		FBC	FBC
		FBC	FBC
		FBC	FBC
		BY	BY
		REVISIONS	
		DATE: 4/21/20	
		SCALE: N.T.S.	
		DWG. BY: RW	
		CHK. BY: LFS	
		DRAWING NO.: FL-23957.7	
		SHEET 10 of 10	