



8000 Vinyl Sliding Patio Door 8-0 x 8-0 Callout
95 5/8" x 95 5/8" Single Unit Frame Size
Nail Fin Installation / Non-Impact

TEST REPORT SUMMARY:

- SINGLE UNIT, MAXIMUM BASIC UNIT FRAME SIZE:
95 5/8" (2429mm) x 95 5/8" (2429mm)
- OVERALL DESIGN PRESSURE: +30/-30 psf
- STRUCTURAL TEST PRESSURE: +45.11/-45.11 psf
- RATING: LC-PG30

CCL Listing #448-H-015.06


Architectural Testing Test Report #: ESP018534P-1657

8000 Vinyl Series Sliding Patio Door
Nail Fin Installation / WDMA Instructions / Non-Impact

SHEET: 1 OF 2

UPDATED: 12-7-2017

DRAWN BY: A.E.

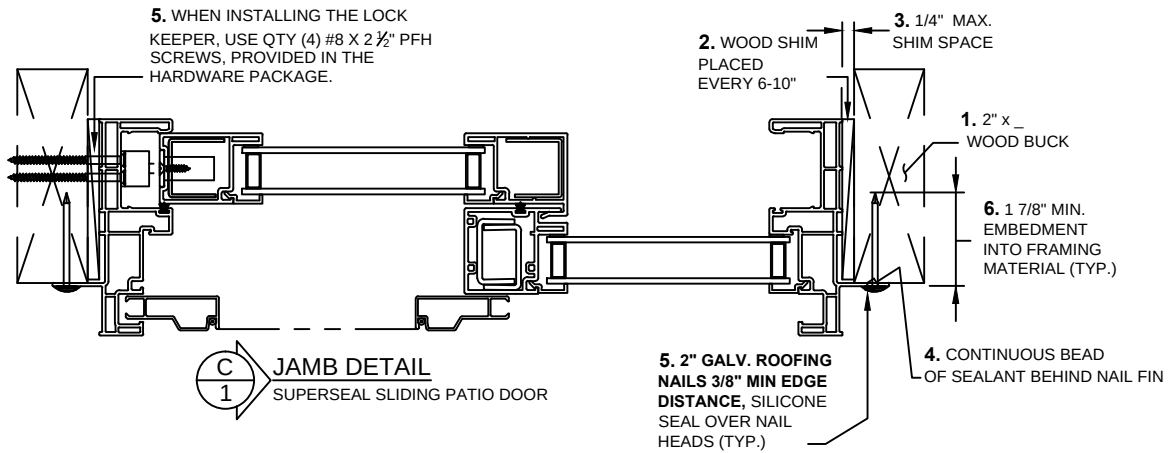

INSTALLATION NOTES:


1. USE 2" x _ WOOD BUCK
2. PLACE WOOD SHIMS EVERY 6-10"
3. 1/4" MAXIMUM SHIM SPACE AT HEAD, SILL AND EACH JAMB
4. APPLY A CONTINUOUS BEAD OF SEALANT BETWEEN THE NAIL FIN AND THE BUCK AT THE HEAD, SILL AND SIDE JAMBS TO SECURE NAILING FLANGE TO FRAMING MATERIAL
5. INSTALL 2" ROOFING NAILS SPACED MAXIMUM 2-4" FROM EACH CORNER AND 4 1/2"-9" ON CENTER THEREAFTER, THROUGH THE INTEGRAL NAIL FIN INTO THE FRAMING MATERIAL, AT HEAD, SILL AND SIDE JAMBS, 3/8" MINIMUM EDGE DISTANCE.
 - SILICONE SEAL OVER NAIL HEADS
 - 5/16" EDGE DISTANCE
 - WHEN INSTALLING THE LOCK KEEPER, USE QTY (4) #8 X 2 1/2" PFH SCREWS, PROVIDED IN THE HARDWARE PACKAGE.
6. 1 7/8" MINIMUM FASTENER EMBEDMENT INTO FRAMING MATERIAL
7. MAXIMUM DOOR FRAME SIZE: 95 5/8" (2429mm) x 95 5/8" (2429mm)
8. THIS INFORMATION DOES NOT APPLY TO MULLED UNITS

GENERAL INSTALLATION NOTES:

- Check rough opening for proper size, plumb, level and square.
- Make all necessary adjustments to ensure rough opening is plumb, level & square.
- Sill must be flat, level and capable of supporting the weight of the unit.
- Opening must allow a maximum of 1/4" shim space at head, sill and jambs.
- Wood buck, framing, fasteners, sealant and all wall system materials are provided by others

Installation requirements may vary in particular locations and in other types of construction. Proper installation is essential, and Sierra Pacific Windows, recommends consultation with an AAMA Certified Installer, or other qualified, registered building professional before installation of any SPW product. Proper installation of SPW products is the responsibility of the installer. SPW is not responsible for proper installation. SPW is not responsible for the design of, conditions in, or performance of building construction beyond the perimeters of the SPW units. SPW is not responsible for proper integration of the SPW units with the weather-repellent systems of the building.

HEAD DETAIL
SUPERSEAL SLIDING PATIO DOOR

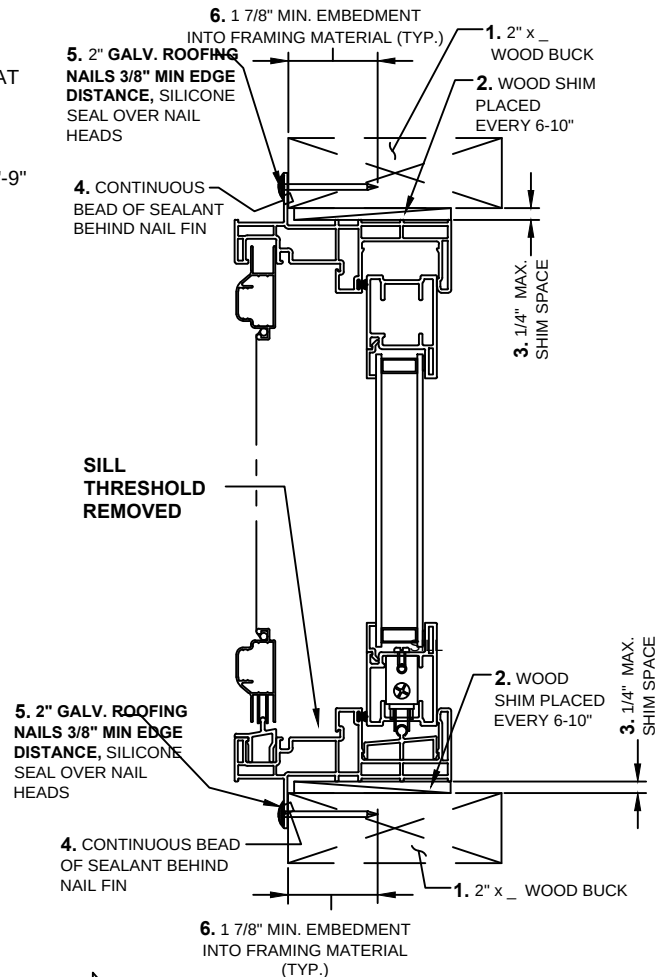

SILL DETAIL
SUPERSEAL SLIDING PATIO DOOR



8000 Vinyl Sliding Patio Door 8-0 x 8-0 Callout
95 5/8" x 95 5/8" Single Unit Frame Size
Nail Fin Installation / Non-Impact

TEST REPORT SUMMARY:

- SINGLE UNIT, MAXIMUM BASIC UNIT FRAME SIZE:
95 5/8" (2429mm) x 95 5/8" (2429mm)
- OVERALL DESIGN PRESSURE: +30/-30 psf
- STRUCTURAL TEST PRESSURE: +45.11/-45.11 psf
- RATING: LC-PG30 Without Sill Ramp

CCL Listing #448-H-015.06


Architectural Testing Test Report #: ESP0108534P-1657

8000 Vinyl Series Sliding Patio Door
Nail Fin Installation / WDMA Instructions / Non-Impact

SHEET: 2 OF 2

UPDATED: 12-7-2017

DRAWN BY: A.E.

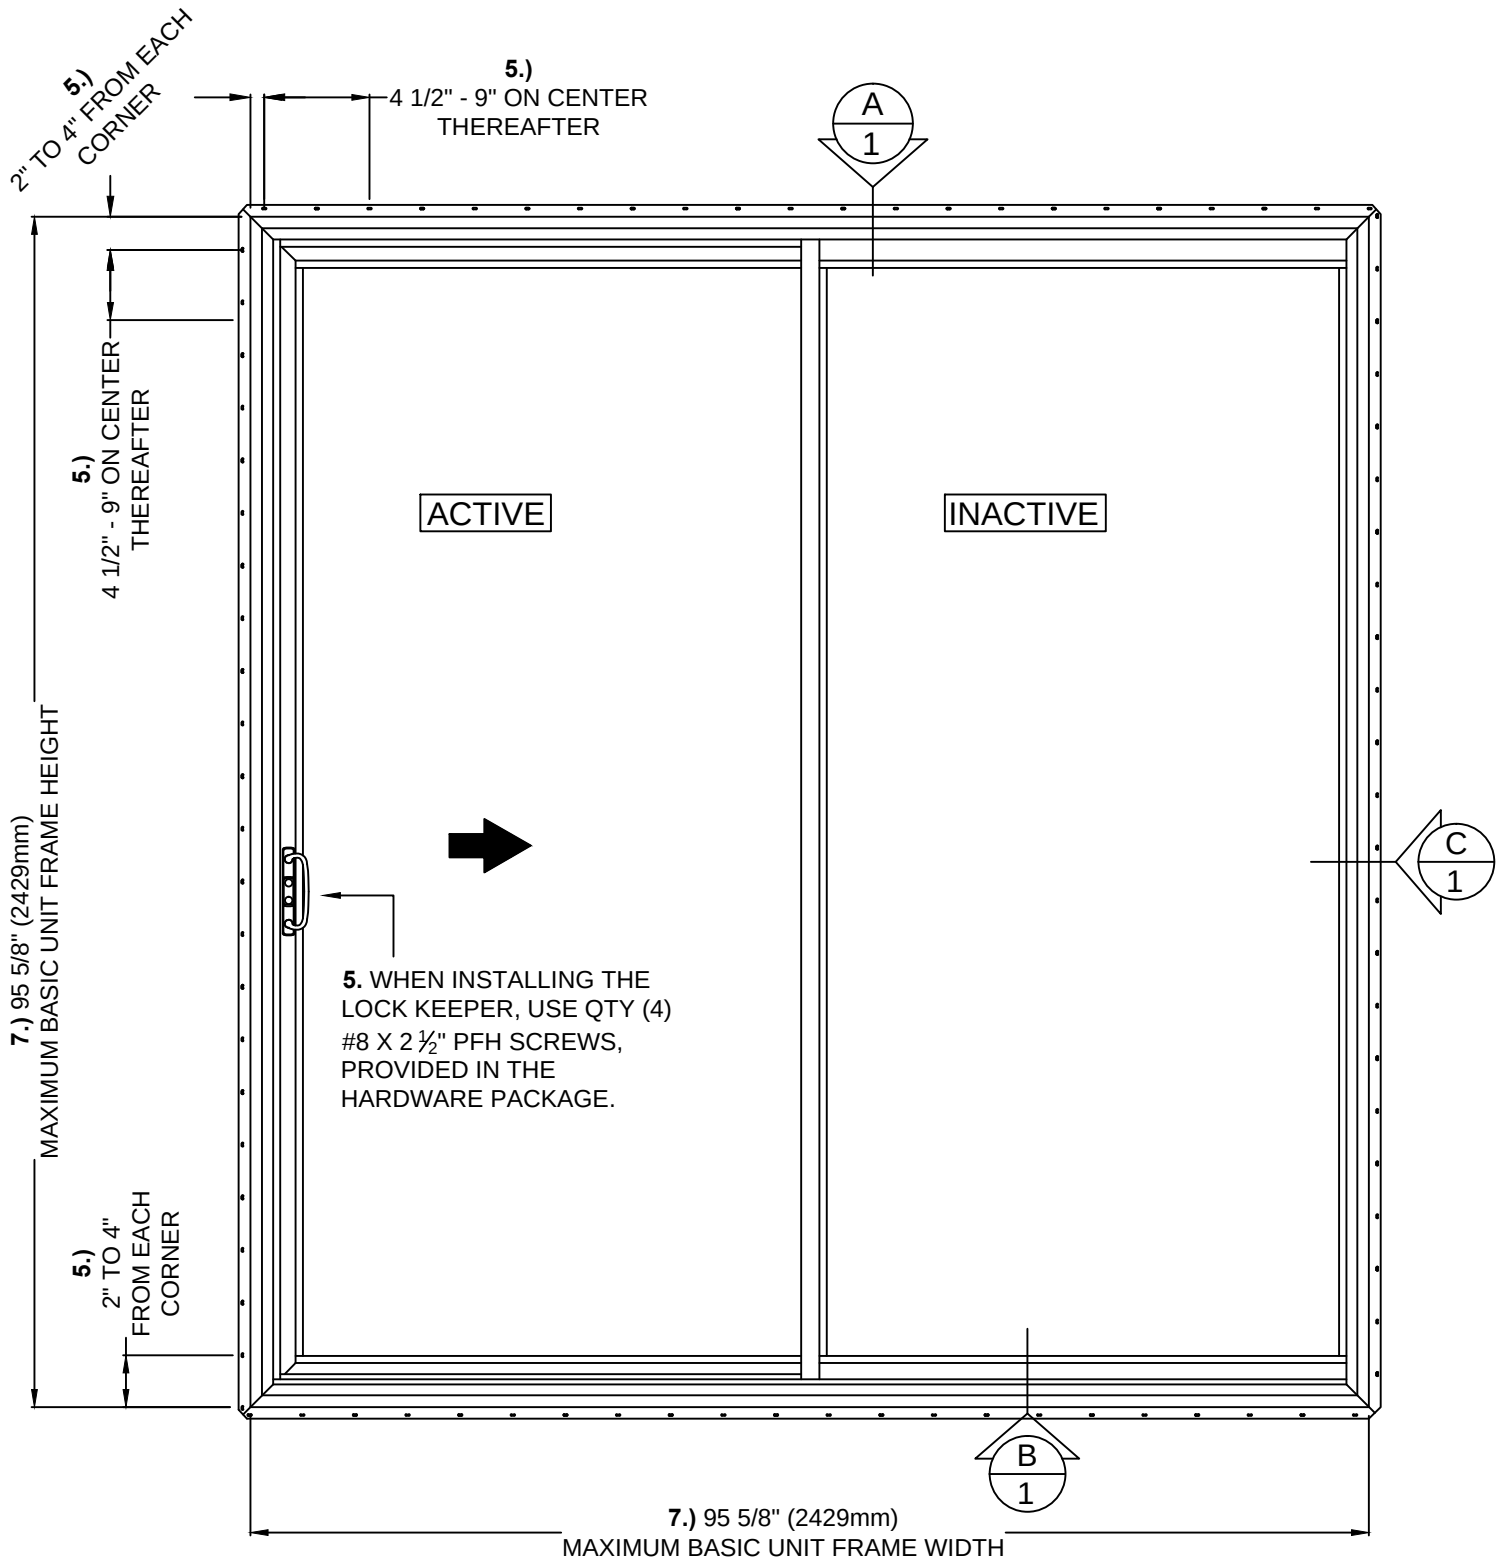

7.) MAX. DOOR SIZE
BASIC UNIT FRAME =
95 5/8" (2429mm) x 95 5/8" (2429mm)
8-0 x 8-0 - 2W CALLOUT

ELEVATION SHOWING
FASTENER LOCATION & SPACING
ACTIVE / INACTIVE SHOWN
ALSO AVAILABLE IN
INACTIVE / ACTIVE AND FIXED / FIXED