


**NOTE:**  
SEE SEPARATE SIDE-HINGED DOOR & SIDELITE  
FLORIDA PRODUCT APPROVAL FOR DOOR & SIDELITE  
CONSTRUCTION DETAILS NOT SHOWN, INCLUDING  
LOCK HARDWARE, ASTRAGAL & HINGE CONNECTIONS.


[illegible]

Z:\2023 FBC Drawings\Endura Products\FL-25610 R10\FL-25610.16.dwg

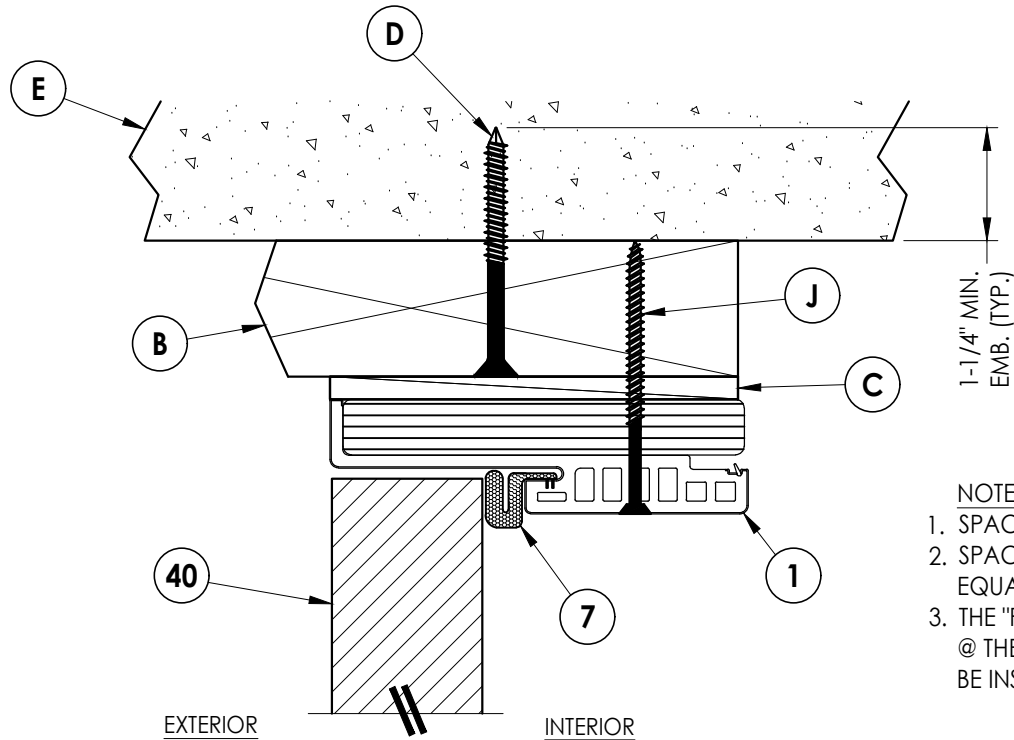


**1**  
**3** **VERTICAL CROSS SECTION**  
2X Buck Construction  
Outswing Shown (Inswing Similar)


- NOTES:
1. SPACING FOR ITEM J: 6" FROM ENDS (2 TOTAL).
  2. SPACING FOR ITEM J: 6" FROM ENDS & 4 MORE EQUALLY SPACED ALONG SIDELITE (6 TOTAL).
  3. THE "FusionFrame" 1-PIECE JAMB MAY BE INSTALLED @ THE HEAD OR SIDE JAMB. THE 2-PIECE JAMB MAY BE INSTALLED @ THE SIDE JAMBS ONLY.

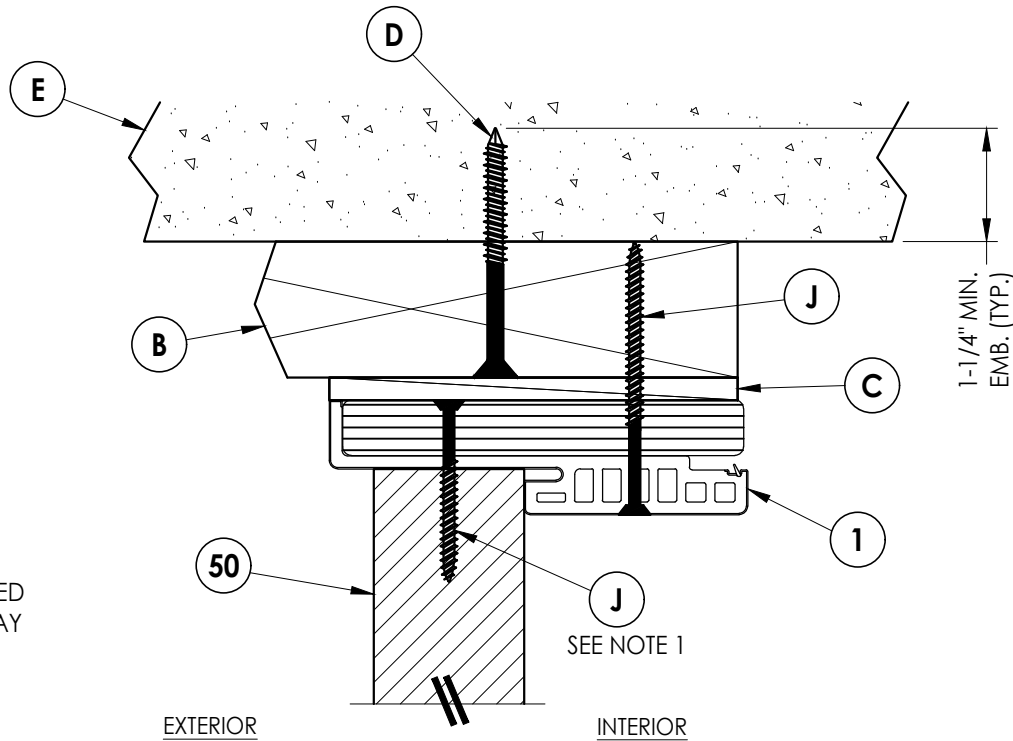


**2**  
**3** **VERTICAL CROSS SECTION**  
2X Buck Construction  
Outswing Shown (Inswing Similar)

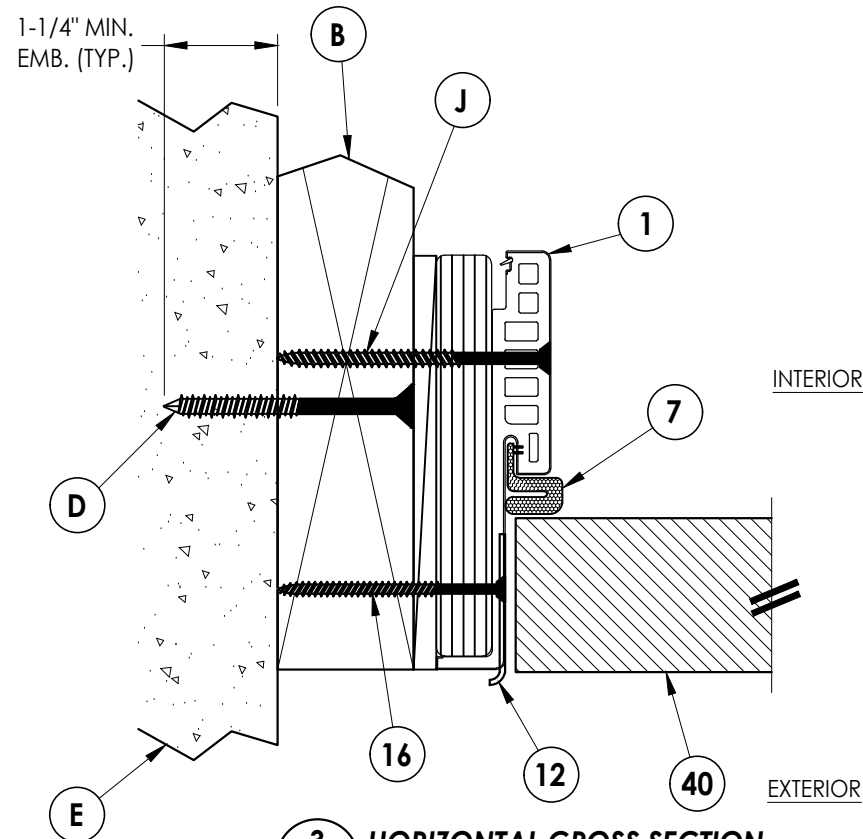

**3**  
**3** **HORIZONTAL CROSS SECTION**  
2X Buck Construction  
Outswing Shown (Inswing Similar)

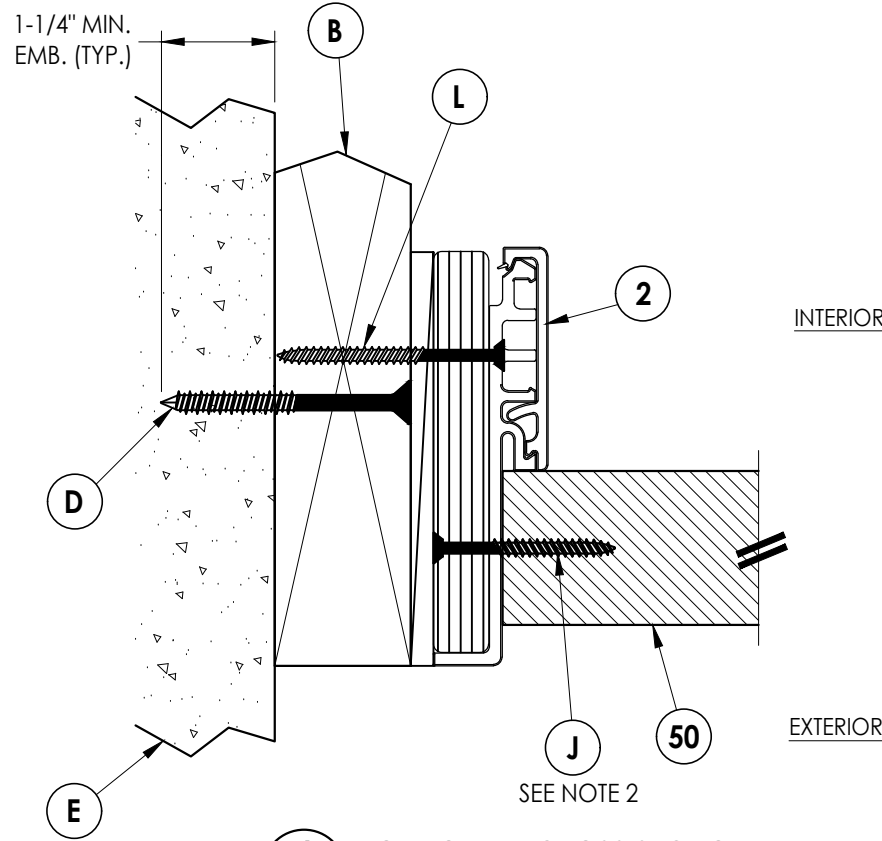

**4**  
**3** **HORIZONTAL CROSS SECTION**  
2X Buck Construction  
Outswing Shown (Inswing Similar)

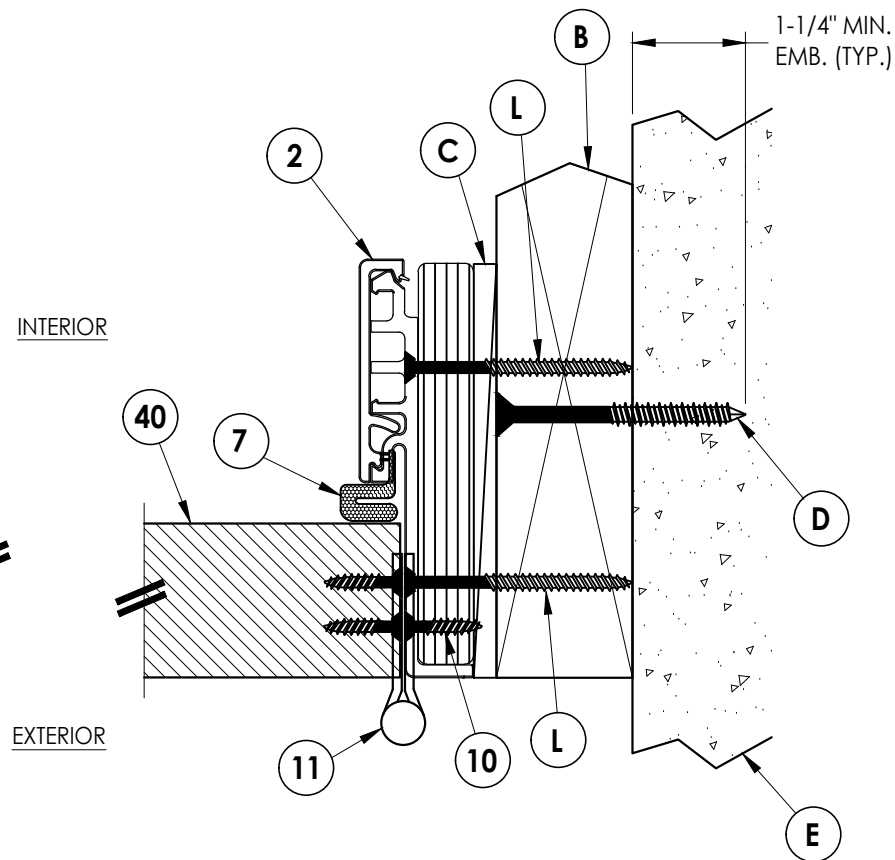

**5**  
**3** **HORIZONTAL CROSS SECTION**  
2X Buck Construction  
Outswing Shown (Inswing Similar)

Documents Prepared By:  
Lyndon F. Schmidt  
P.E. No. 43409

**RW** BUILDING CONSULTANTS, INC.  
P.O. Box 230, Valrico, FL 33595  
Phone No.: 813.659.9197  
FBPE Registry No. 9813


PRODUCT:  
ENDURA  
COMPONENTS

PART OR ASSEMBLY:  
HORIZONTAL & VERTICAL  
CROSS SECTIONS (2X BUCK)

| REVISIONS |         |
|-----------|---------|
| NO.       | DATE    |
| 2         | 7/06/23 |
| 1         | 8/03/20 |


|              |             |
|--------------|-------------|
| DATE:        | 8/12/19     |
| SCALE:       | N.T.S.      |
| DWG. BY:     | RW          |
| CHK. BY:     | LFS         |
| DRAWING NO.: | FL-25610.16 |
| SHEET        | 3 OF 12     |

Z:\2023 FBC Drawings\Endura Products\FL-25610 R10\FL-25610.16.dwg

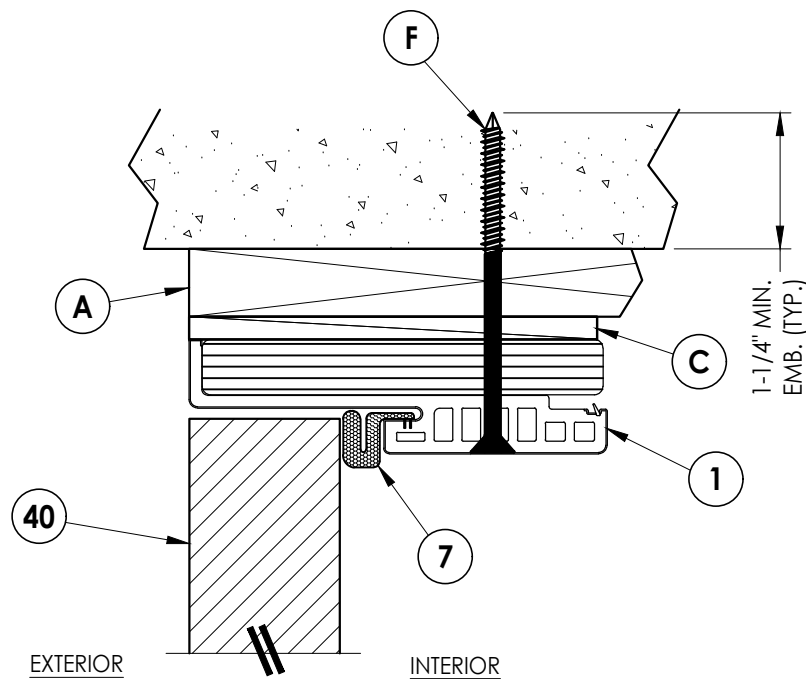


**1**  
**4** **VERTICAL CROSS SECTION**  
1X Buck Construction  
Outswing Shown (Inswing Similar)


- NOTES:
1. SPACING FOR ITEM J: 6" FROM ENDS (2 TOTAL).
  2. SPACING FOR ITEM J: 6" FROM ENDS & 4 MORE EQUALLY SPACED ALONG SIDELITE (6 TOTAL).
  3. THE "FusionFrame" 1-PIECE JAMB MAY BE INSTALLED @ THE HEAD OR SIDE JAMB. THE 2-PIECE JAMB MAY BE INSTALLED @ THE SIDE JAMBS ONLY.

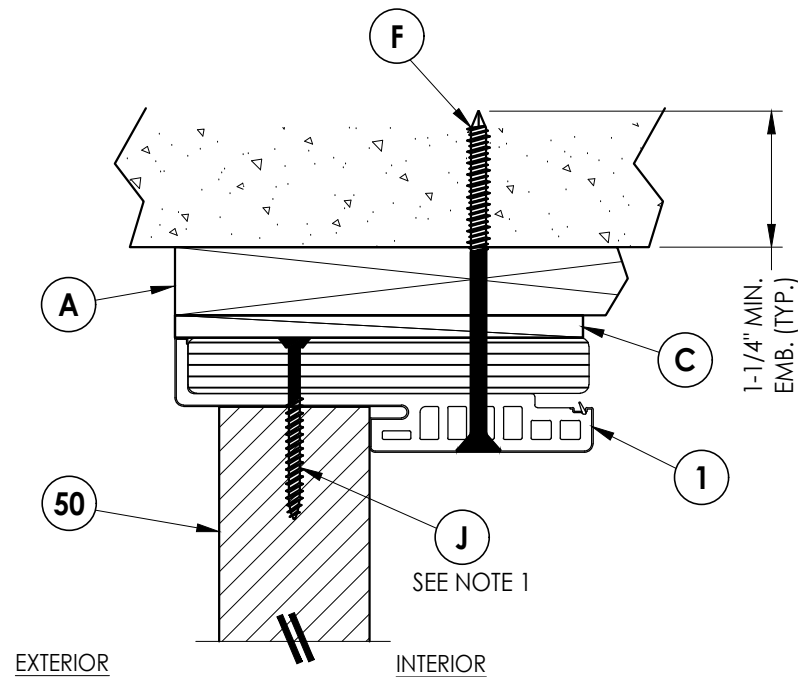


**2**  
**4** **VERTICAL CROSS SECTION**  
1X Buck Construction  
Outswing Shown (Inswing Similar)

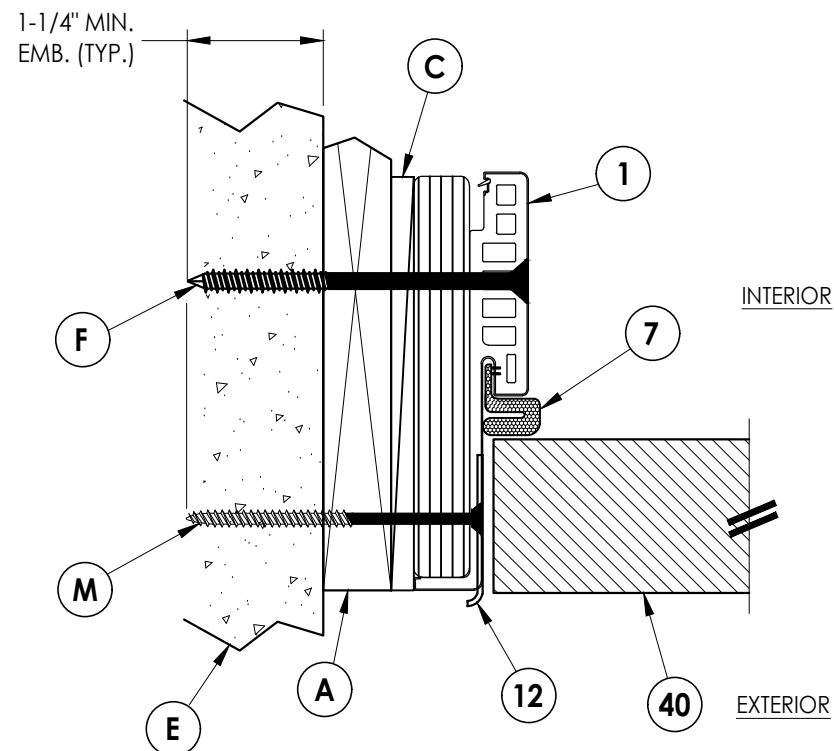

**3**  
**4** **HORIZONTAL CROSS SECTION**  
1X Buck Construction  
Outswing Shown (Inswing Similar)

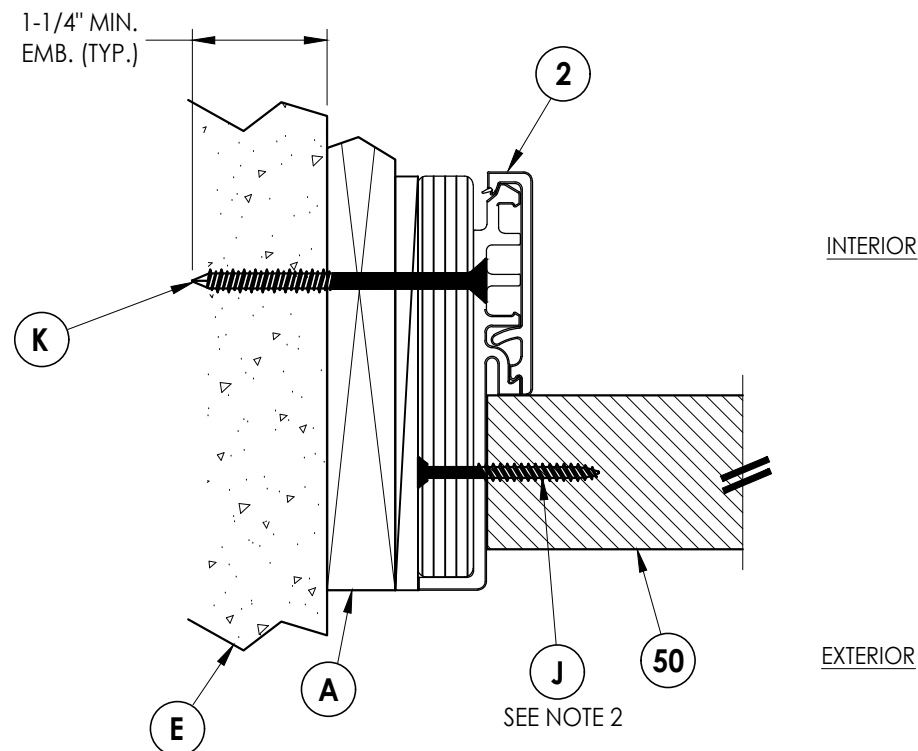

**4**  
**4** **HORIZONTAL CROSS SECTION**  
1X Buck Construction  
Outswing Shown (Inswing Similar)

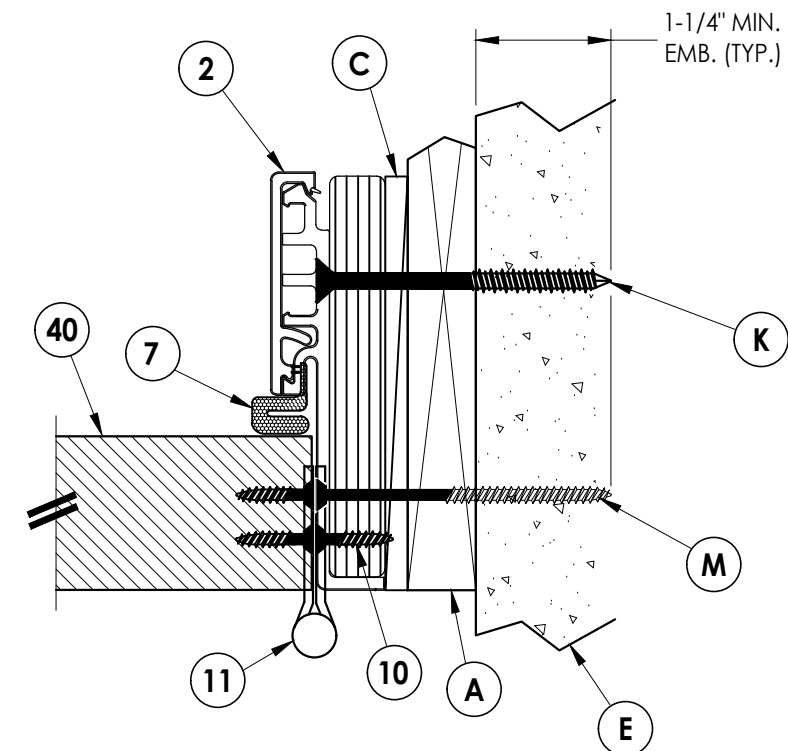

**5**  
**4** **HORIZONTAL CROSS SECTION**  
1X Buck Construction  
Outswing Shown (Inswing Similar)

Documents Prepared By:  
Lyndon F. Schmidt  
P.E. No. 43409


**RW** BUILDING CONSULTANTS, INC.  
P.O. Box 230, Valrico, FL 33595  
Phone No.: 813.659.9197  
FBPE Registry No. 9813

PRODUCT: ENDURA COMPONENTS  
PART OR ASSEMBLY: HORIZONTAL & VERTICAL CROSS SECTIONS (1X BUCK)

| NO. | DATE    | REVISIONS                    |
|-----|---------|------------------------------|
| 2   | 7/06/23 | UPDATE TO 8TH ED. (2023) FBC |
| 1   | 8/03/20 | UPDATE TO 7TH ED. (2020) FBC |


DATE: 8/12/19  
SCALE: N.T.S.  
DWG. BY: RW  
CHK. BY: LFS  
DRAWING NO.: FL-25610.16  
SHEET 4 OF 12

Z:\2023 FBC Drawings\Endura Products\FL-25610 R10\FL-25610.16.dwg

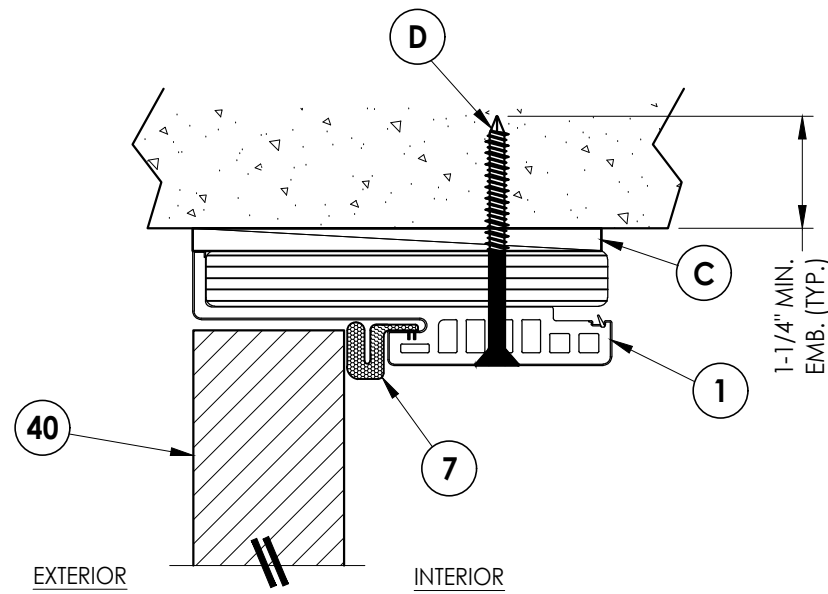


**1**  
**5** **VERTICAL CROSS SECTION**  
Direct to Masonry  
Outswing Shown (Inswing Similar)


- NOTES:
1. SPACING FOR ITEM J: 6" FROM ENDS (2 TOTAL).
  2. SPACING FOR ITEM J: 6" FROM ENDS & 4 MORE EQUALLY SPACED ALONG SIDELITE (6 TOTAL).
  3. THE "FusionFrame" 1-PIECE JAMB MAY BE INSTALLED @ THE HEAD OR SIDE JAMB. THE 2-PIECE JAMB MAY BE INSTALLED @ THE SIDE JAMBS ONLY.

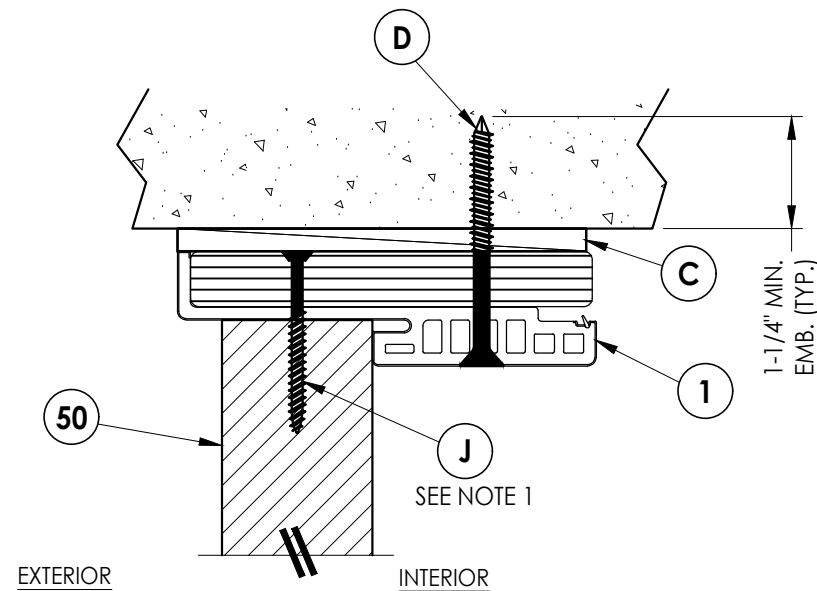


**2**  
**5** **VERTICAL CROSS SECTION**  
Direct to Masonry  
Outswing Shown (Inswing Similar)

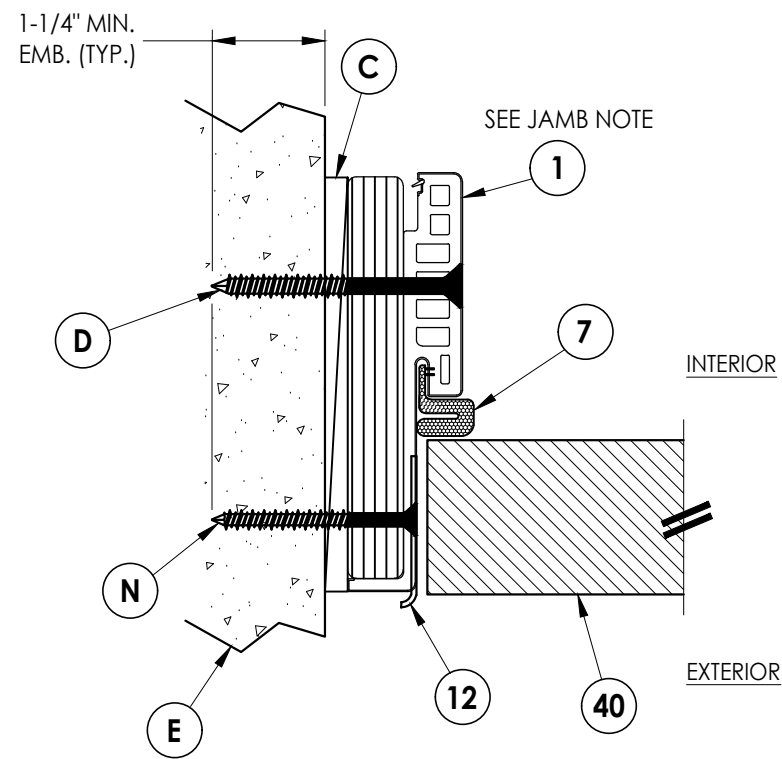

**3**  
**5** **HORIZONTAL CROSS SECTION**  
Direct to Masonry  
Outswing Shown (Inswing Similar)

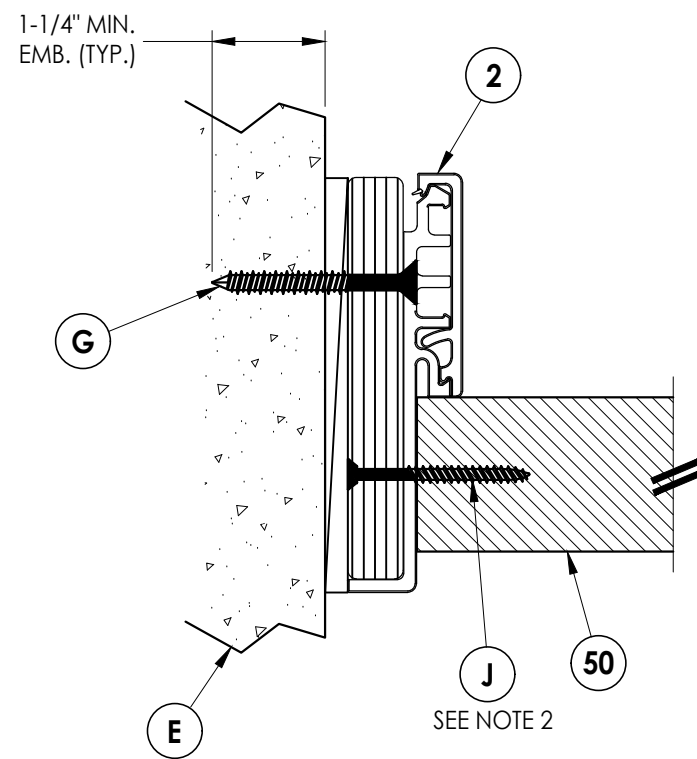

**4**  
**5** **HORIZONTAL CROSS SECTION**  
Direct to Masonry  
Outswing Shown (Inswing Similar)

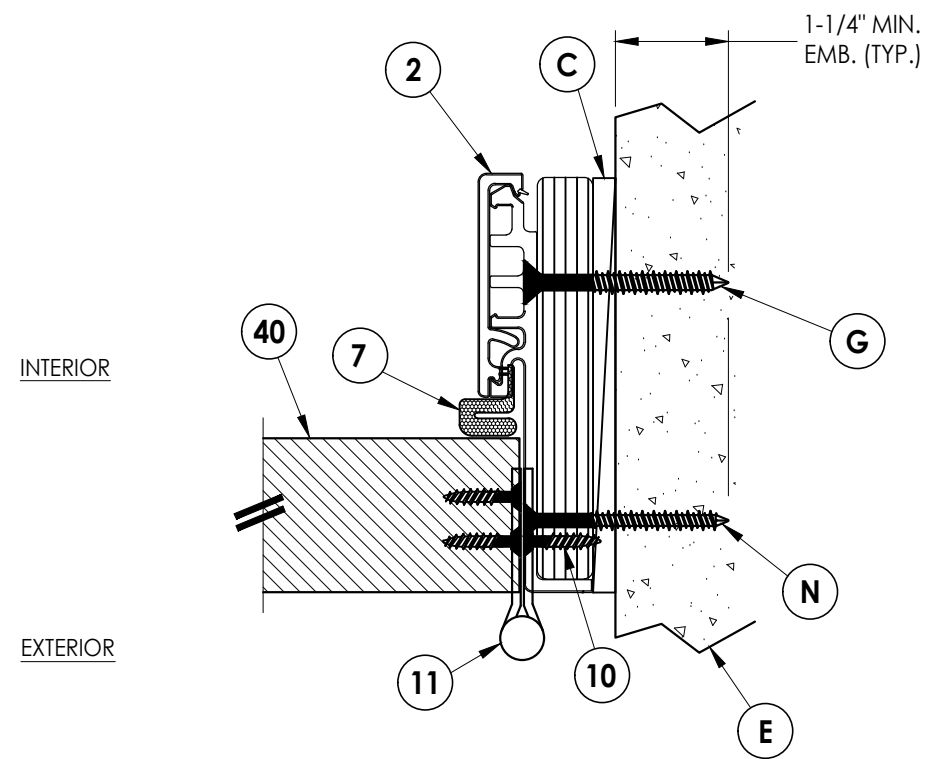

**5**  
**5** **HORIZONTAL CROSS SECTION**  
Direct to Masonry  
Outswing Shown (Inswing Similar)

Documents Prepared By:  
Lyndon F. Schmidt  
P.E. No. 43409

**RW** BUILDING CONSULTANTS, INC.  
P.O. Box 230, Valrico, FL 33595  
Phone No.: 813.659.9197  
FBPE Registry No. 9813

PRODUCT: ENDURA COMPONENTS  
PART OR ASSEMBLY:  
HORIZONTAL & VERTICAL CROSS SECTIONS (DIRECT TO MASONRY)

| NO. | DATE    | REVISIONS                |     |     |
|-----|---------|--------------------------|-----|-----|
|     |         | DATE                     | BY  |     |
| 2   | 7/06/23 | UPDATE TO 8TH ED. (2023) | FBC | LFS |
| 1   | 8/03/20 | UPDATE TO 7TH ED. (2020) | FBC | LFS |

DATE: 8/12/19

SCALE: N.T.S.

DWG. BY: RW

CHK. BY: LFS


DRAWING NO.:

FL-25610.16

SHEET 5 OF 12


Z:\2023 FBC Drawings\Endura Products\FL-25610 R10\FL-25610.16.dwg

- NOTES:
- ITEM H LOCATED AS FOLLOWS (5 TOTAL):  
FROM TOP OF MULLION DOWN @ 6", 20.5" & 35".  
FROM BOTTOM OF MULLION UP @ 6" & 20.5".
  - SPACING FOR ITEM H: CENTERED BETWEEN EACH HINGE (3 TOTAL).

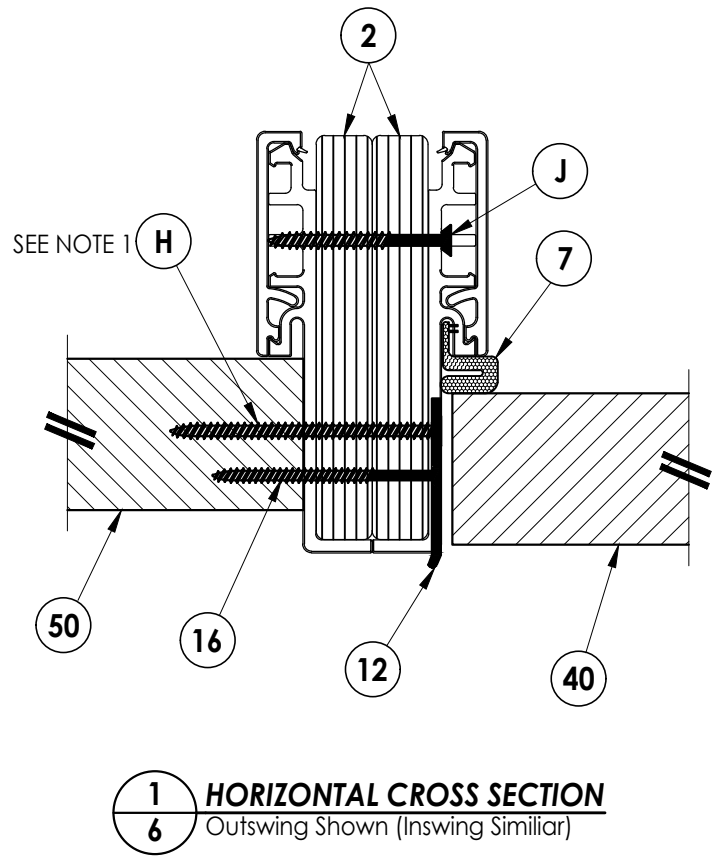

INTERIOR

EXTERIOR

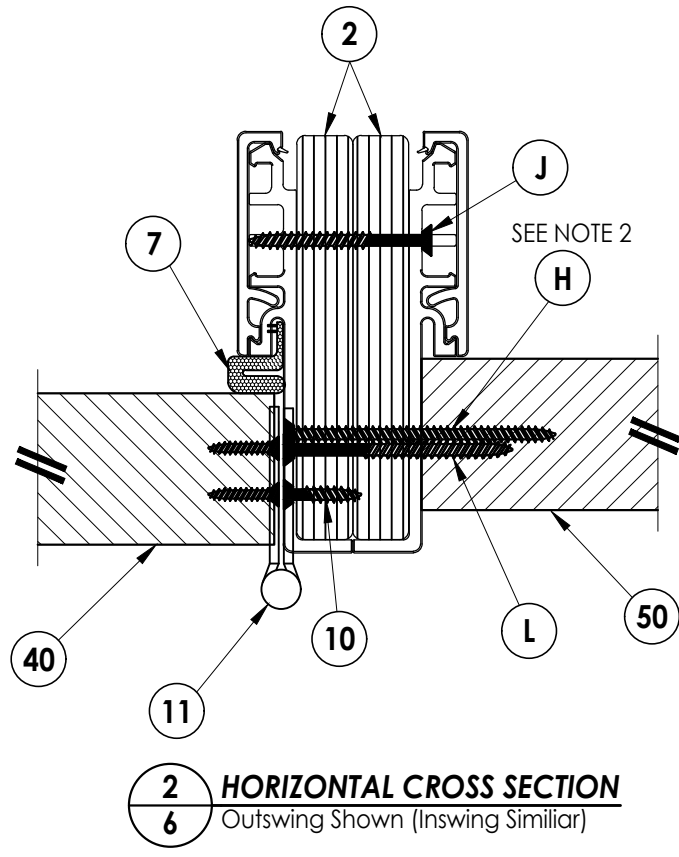

|                                                               |  |  |  |   |  |  |  |
|---------------------------------------------------------------|--|--|--|---|--|--|--|
| Documents Prepared By:<br>Lyndon F. Schmidt<br>P.E. No. 43409 |  |  |  | BUILDING CONSULTANTS, INC.<br>P.O. Box 230, Valrico, FL 33595<br>Phone No.: 813.659.9197<br>FBPE Registry No. 9813 |  |  |  |
| PRODUCT:<br><br>ENDURA<br>COMPONENTS                          |  |  |  | PART OR ASSEMBLY:<br><br>HORIZONTAL CROSS<br>SECTIONS                                                              |  |  |  |
|                                                               |  |  |  |   |  |  |  |
|                                                               |  |  |  |   |  |  |  |
Diagram illustrating the vertical cross section of an inswing threshold assembly, showing the interior and exterior sides.

Key components and labels:


- INTERIOR** (Left side)
- EXTERIOR** (Right side)
- 50**: Vertical door frame or jamb.
- H**: Hinge.
- SEE NOTE 1**: Reference to a note.
- 22**: Lock bolt or strike.
- E**: Threshold assembly.
- G**: Cross-section of the threshold.
- 1-1/4" MIN. EMB. (TYP.)**: Minimum embedment depth (typical).

**3**  
**7** **VERTICAL CROSS SECTION**  
Inswing Threshold

### 3 7 **VERTICAL CROSS SECTION** Inswing Threshold

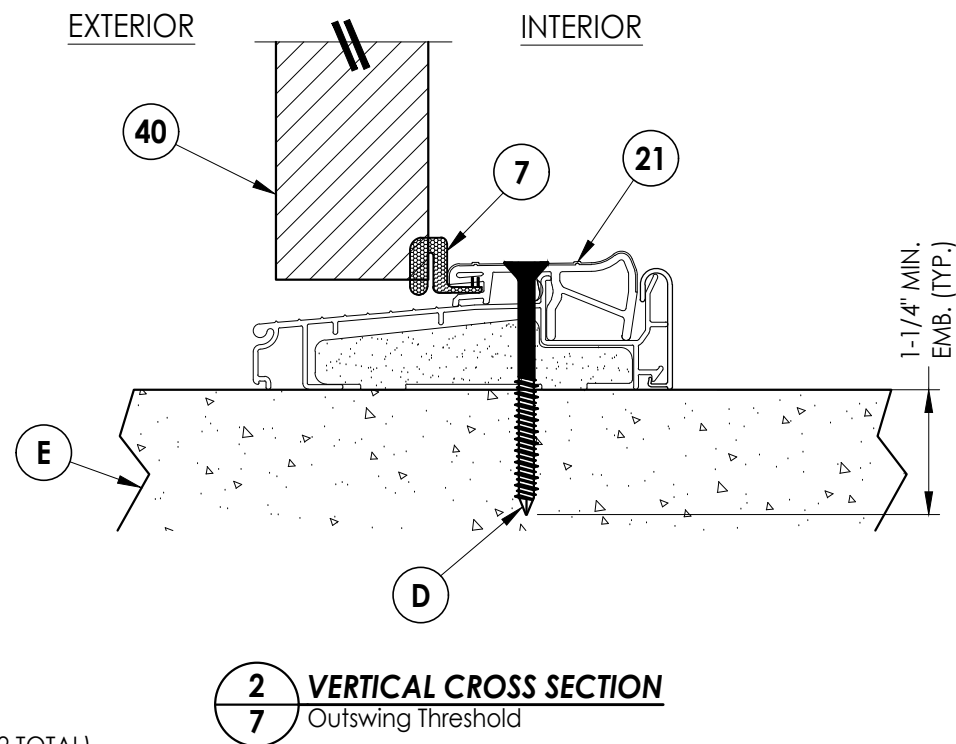

**2** **VERTICAL CROSS SECTION**  
**7** Outswing Threshold

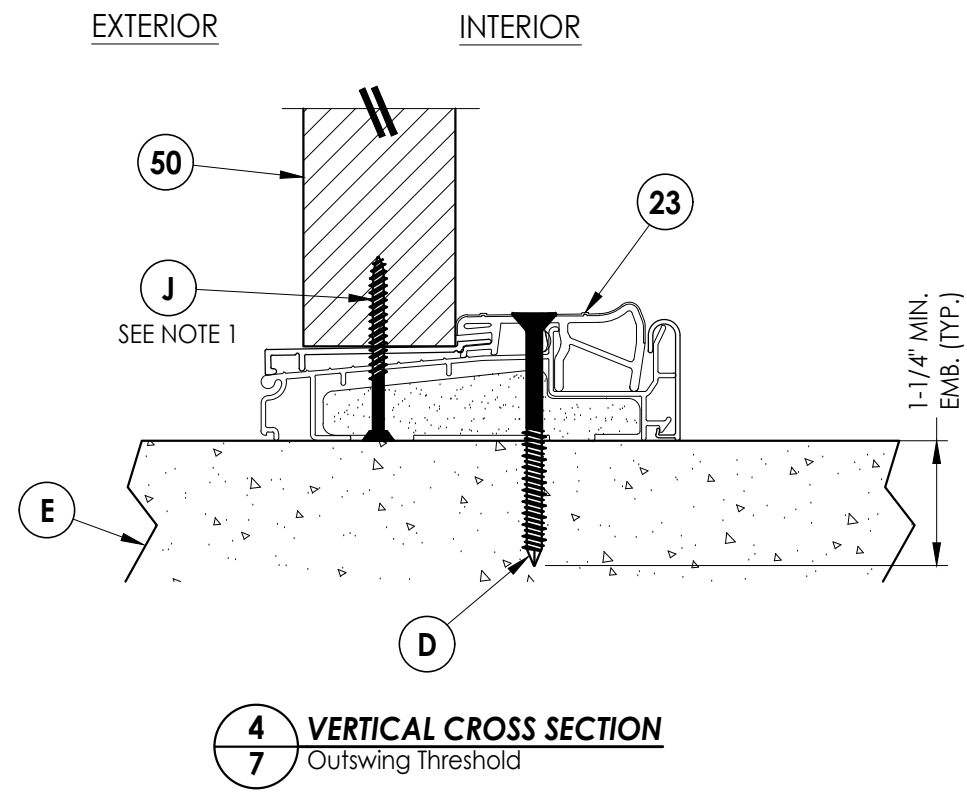

## 4 7 VERTICAL CROSS SECTION

Documents Prepared By:  
Lyndon F. Schmidt  
P.E. No. 43409

***R<sup>q</sup>W*** BUILDING CONSULTANTS, INC.  
P.O. Box 230, Valrico, FL 33595  
Phone No.: 813.659.9197  
FBPE Registry No. 9813

**PRODUCT:** ENDURA COMPONENTS

**PART OR ASSEMBLY:**

### VERTICAL CROSS SECTIONS (THRESHOLDS)

|     |         |                   |        |     |           |
|-----|---------|-------------------|--------|-----|-----------|
|     |         |                   |        |     |           |
|     |         |                   |        |     |           |
|     |         |                   |        |     |           |
|     |         |                   |        |     |           |
| 2   | 7/06/23 | UPDATE TO 8TH ED. | (2023) | FBC | LFS       |
| 1   | 8/03/20 | UPDATE TO 7TH ED. | (2020) | FBC | LFS       |
| NO. | DATE    |                   |        |     |           |
|     |         |                   |        |     | REVISIONS |

DATE: 8/12/19

SCALE: N.T.S.

DWG. BY: *RW*



CHK. BY: LFS

DRAWING NO.:

FL-25610.16

SHEET 7 OF 12

Z:\2023 FBC Drawings\Endura Products\FL-25610 R10\FL-25610.16.dwg

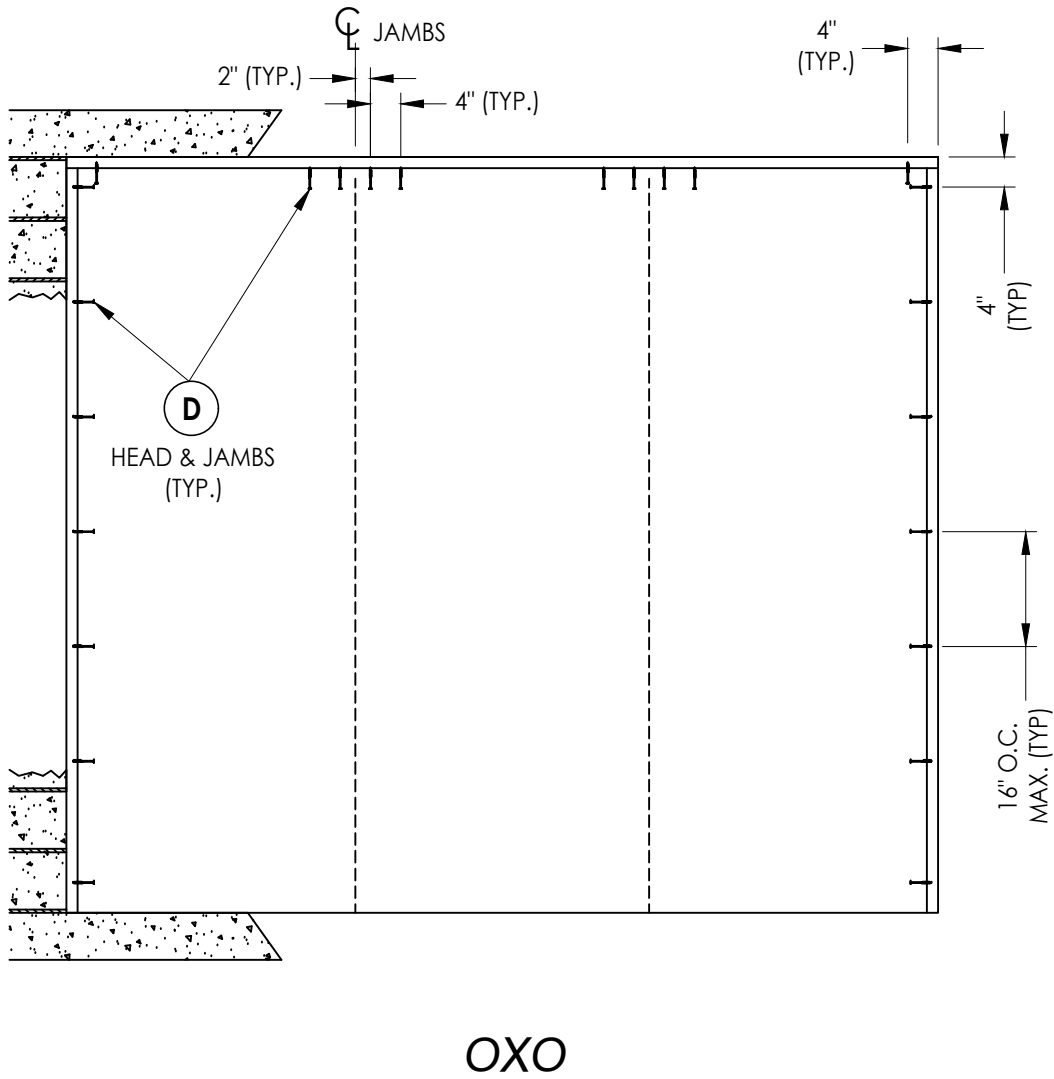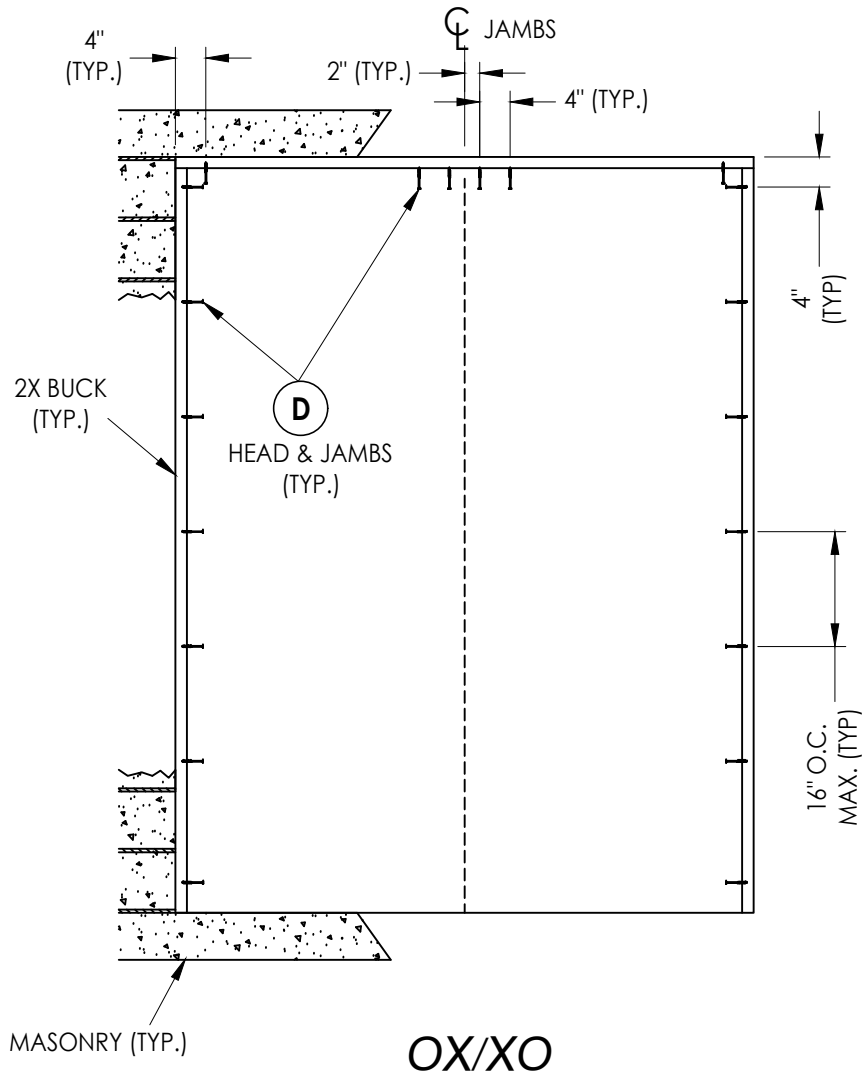

**2X BUCK ANCHORING**

|                          |       |
|--------------------------|-------|
| DATE: 8/12/19            |       |
| SCALE: N.T.S.            |       |
| DWG. BY: RW              |       |
| CHK. BY: LFS             |       |
| DRAWING NO.: FL-25610.16 |       |
| SHEET 8                  | OF 12 |


| REVISIONS |         |
|-----------|---------|
| NO.       | DATE    |
| 2         | 7/06/23 |
| 1         | 8/03/20 |

| PRODUCT:                          |  |
|-----------------------------------|--|
| ENDURA COMPONENTS                 |  |
| PART OR ASSEMBLY:                 |  |
| 2X BUCK ANCHORING (O/X, X/O, OXO) |  |

Documents Prepared By:  
Lyndon F. Schmidt  
P.E. No. 43409



BUILDING CONSULTANTS, INC.  
P.O. Box 230, Valrico, FL 33595  
Phone No.: 813.659.9197  
FBPE Registry No. 9813

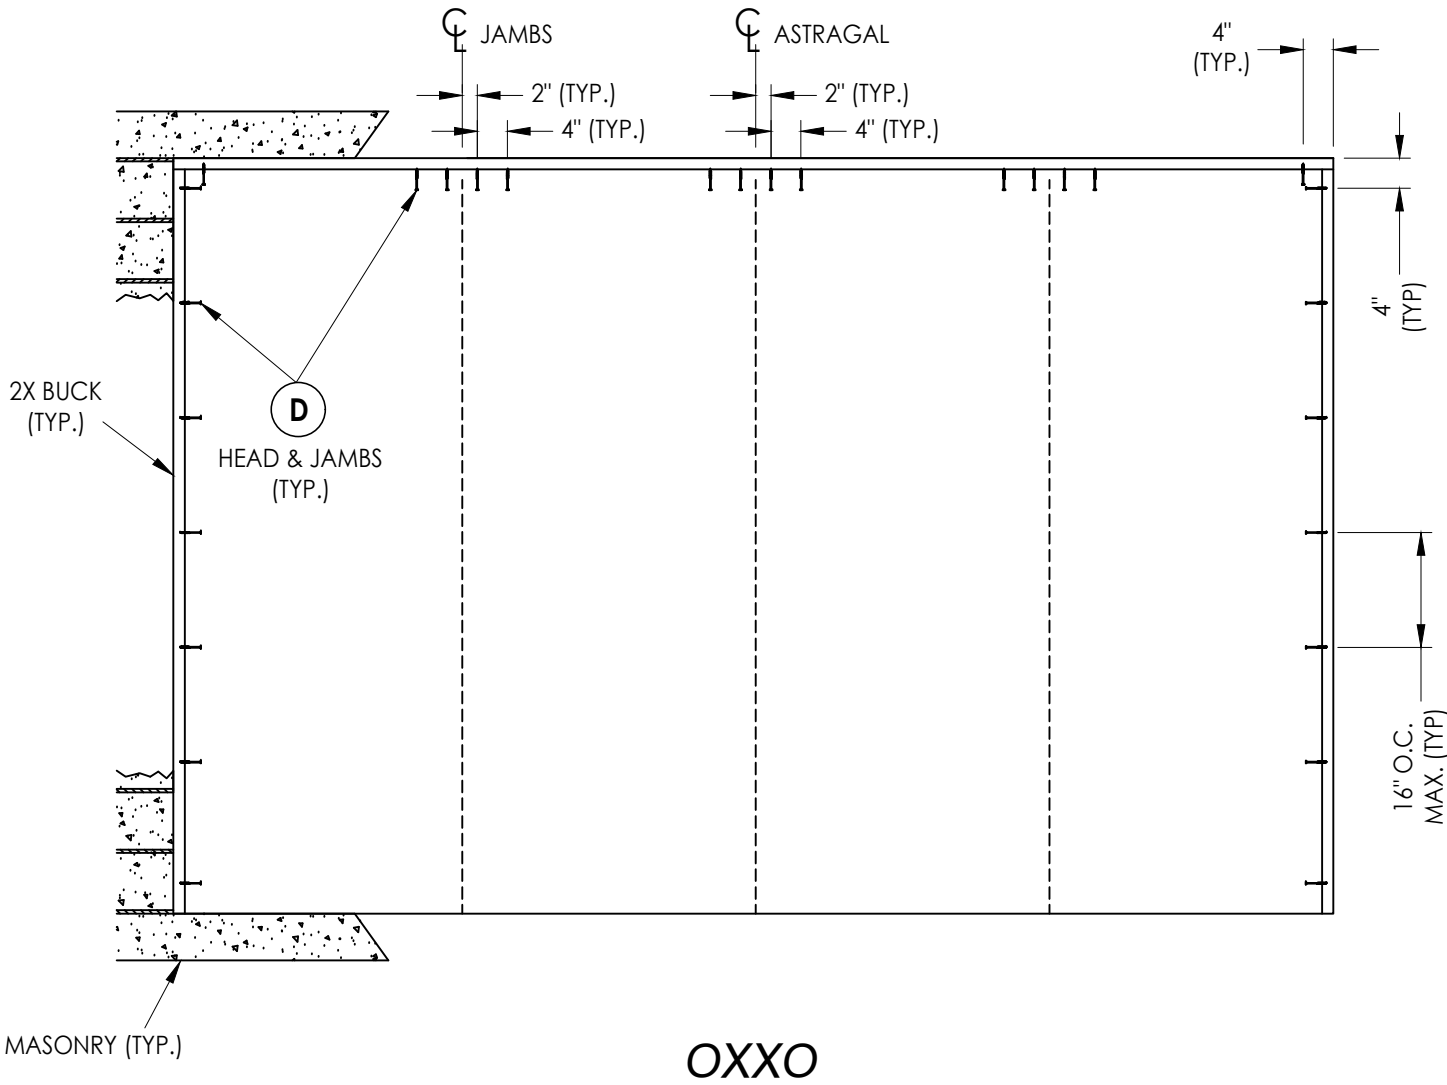

2X BUCK ANCHORING

|              |             |
|--------------|-------------|
| DATE:        | 8/12/19     |
| SCALE:       | N.T.S.      |
| DWG. BY:     | RW          |
| CHK. BY:     | LFS         |
| DRAWING NO.: | FL-25610.16 |
| SHEET        | 9 OF 12     |

|           |         |                          |     |     |  |
|-----------|---------|--------------------------|-----|-----|--|
|           |         |                          |     |     |  |
|           |         |                          |     |     |  |
|           |         |                          |     |     |  |
| 2         | 7/06/23 | UPDATE TO 8TH ED. (2023) | FBC | LFS |  |
| 1         | 8/03/20 | UPDATE TO 7TH ED. (2020) | FBC | LFS |  |
| NO.       | DATE    |                          |     | BY  |  |
| REVISIONS |         |                          |     |     |  |

|                   |                          |
|-------------------|--------------------------|
| PRODUCT:          | ENDURA COMPONENTS        |
| PART OR ASSEMBLY: | 2X BUCK ANCHORING (OXXO) |

Documents Prepared By:  
Lyndon F. Schmidt  
P.E. No. 43409

*RW* BUILDING CONSULTANTS, INC.  
P.O. Box 230, Valrico, FL 33595  
Phone No.: 813.659.9197  
FBPE Registry No. 9813




**JAMB NOTE:**  
THE "FusionFrame" 1-PIECE JAMB MAY BE INSTALLED @ THE HEAD OR SIDE JAMB. THE 2-PIECE JAMB MAY BE INSTALLED @ THE SIDE JAMBS ONLY.



© 2019 R.W. BUILDING CONSULTANTS INC.


**BUILDING CONSULTANTS, INC.**  
P.O. Box 230, Valrico, FL 33595  
Phone No.: 813.659.9197  
FBPE Registry No. 9813

\*NOTE: FRAME CORNERS ATTACHED w/  
(3) #7 X 2" FH WOOD SCREWS (TYP.)

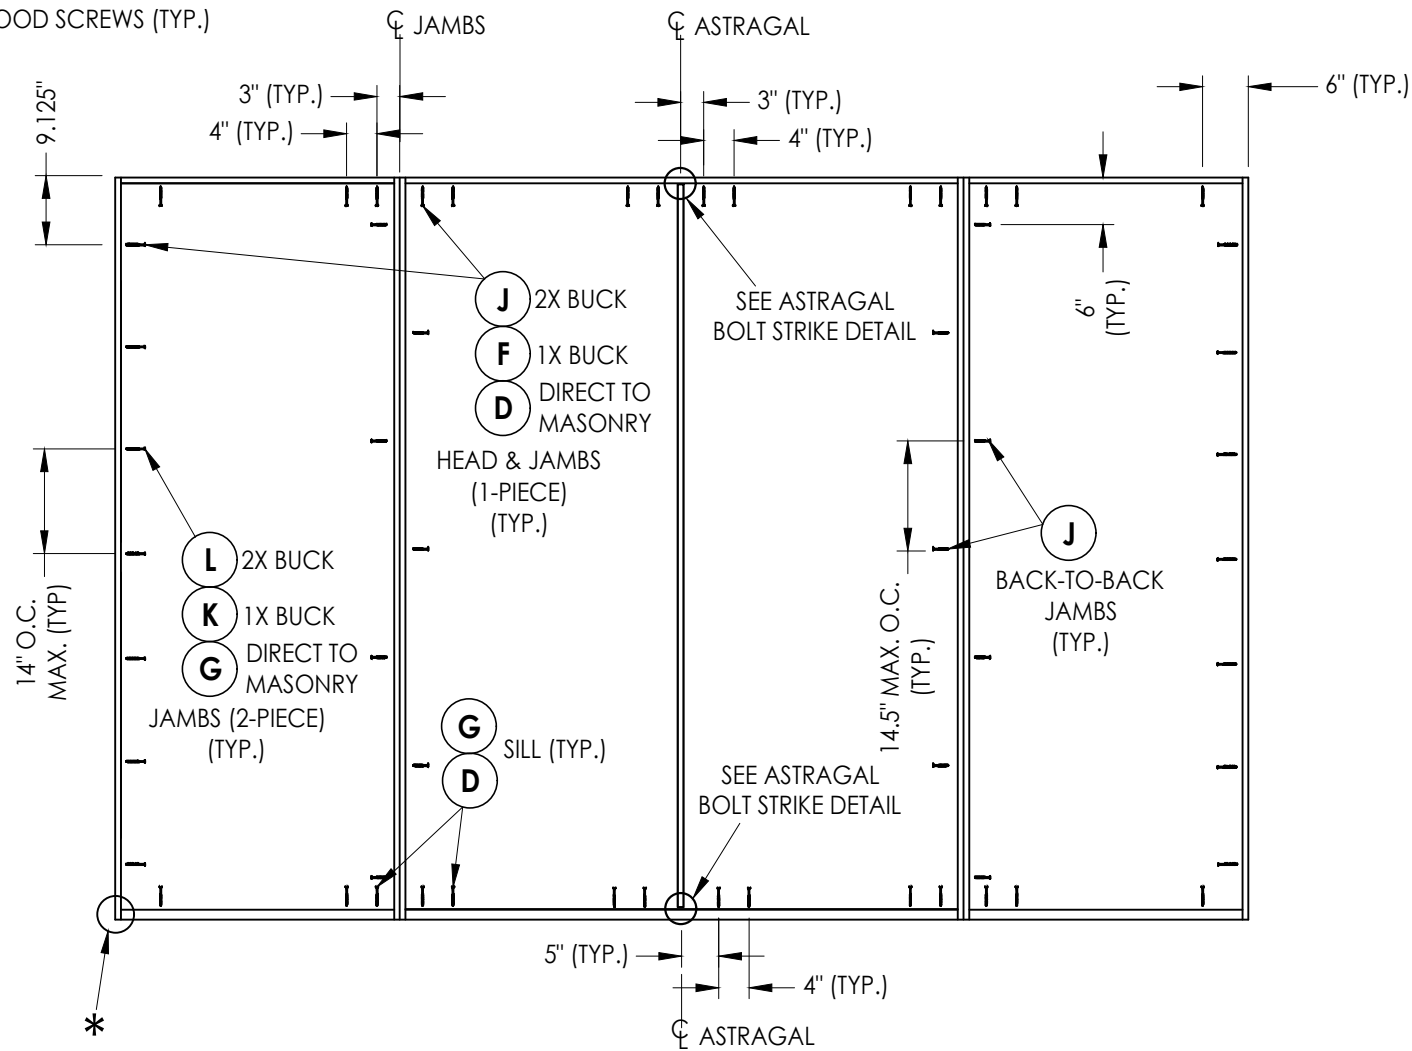


## OXXO FRAME ANCHORING


JAMB NOTE:  
THE "FusionFrame" 1-PIECE JAMB MAY BE INSTALLED @ THE HEAD OR SIDE JAMB. THE 2-PIECE JAMB MAY BE INSTALLED @ THE SIDE JAMBS ONLY.

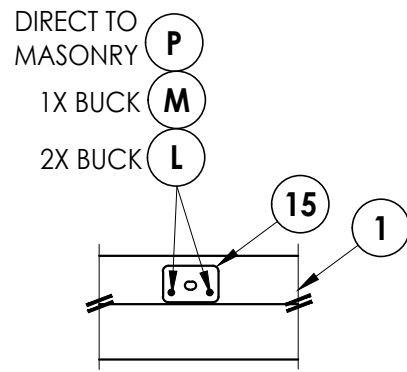


ASTRAGAL BOLT STRIKE DETAIL  
@ HEAD

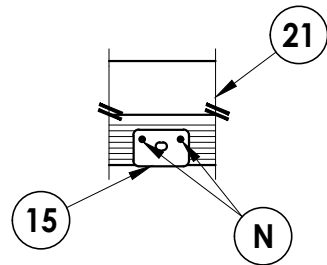


ASTRAGAL BOLT STRIKE DETAIL  
@ OUTSWING SILL

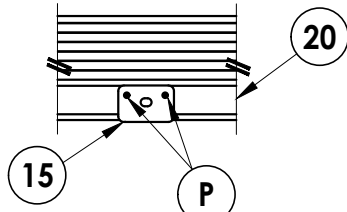


ASTRAGAL BOLT STRIKE DETAIL  
@ INSWING SILL

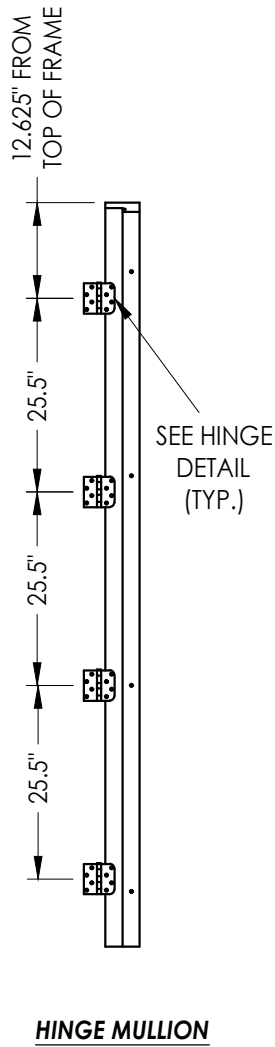

HINGE MULLION

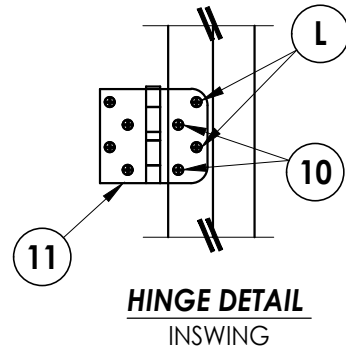

HINGE DETAIL  
INSWING

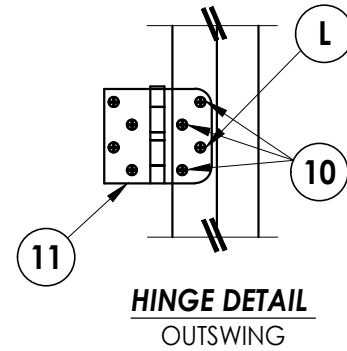

HINGE DETAIL  
OUTSWING

Documents Prepared By:  
Lyndon F. Schmidt  
P.E. No. 43409

**RW** BUILDING CONSULTANTS, INC.  
P.O. Box 230, Valrico, FL 33595  
Phone No.: 813.659.9197  
FBPE Registry No. 9813

|          |                                                                   |  |
|----------|-------------------------------------------------------------------|--|
| PRODUCT: | ENDURA COMPONENTS                                                 |  |
|          | PART OR ASSEMBLY:<br>FRAME ANCHORING (OXXO)<br>& HARDWARE DETAILS |  |

| REVISIONS |         |     |     |
|-----------|---------|-----|-----|
| NO.       | DATE    | BY  |     |
| 2         | 7/06/23 | FBC | LFS |
| 1         | 8/03/20 | FBC | LFS |

|              |             |
|--------------|-------------|
| DATE:        | 8/12/19     |
| SCALE:       | N.T.S.      |
| DWG. BY:     | RW          |
| CHK. BY:     | LFS         |
| DRAWING NO.: | FL-25610.16 |
| SHEET        | 11 OF 12    |

| BILL OF MATERIALS |                                                                                                |           |
|-------------------|------------------------------------------------------------------------------------------------|-----------|
| ITEM #            | DESCRIPTION                                                                                    | MATERIAL  |
| A                 | 1X BUCK (SG >= 0.55)                                                                           | WOOD      |
| B                 | 2X BUCK (SG >= 0.55)                                                                           | WOOD      |
| C                 | 1/4" MAX. SHIM SPACE                                                                           | -         |
| D                 | 1/4" X 2-3/4" PFH DeWALT OR ITW CONCRETE SCREW                                                 | STEEL     |
| E                 | MASONRY - 3,000 PSI MIN. CONCRETE CONFORMING TO ACI 301 OR HOLLOW BLOCK CONFORMING TO ASTM C90 | CONCRETE  |
| F                 | 1/4" X 3-3/4" PFH DeWALT OR ITW CONCRETE SCREW                                                 | STEEL     |
| G                 | 1/4" X 2-1/4" PFH DeWALT OR ITW CONCRETE SCREW                                                 | STEEL     |
| H                 | #10 X 3" PFH WOOD SCREW                                                                        | STEEL     |
| J                 | #10 X 2" PFH WOOD SCREW                                                                        | STEEL     |
| K                 | 1/4" X 3-1/4" PFH DeWALT OR ITW CONCRETE SCREW                                                 | STEEL     |
| L                 | #10 X 2-1/2" PFH WOOD SCREW (MIN. EMBEDMENT: 1-1/2" @ JAMBS, 1" @ HEAD)                        | STEEL     |
| M                 | 3/16" X 3-1/4" PFH ITW CONCRETE SCREW                                                          | STEEL     |
| N                 | 3/16" X 2-1/4" PFH ITW CONCRETE SCREW                                                          | STEEL     |
| P                 | 3/16" X 2-3/4" PFH ITW CONCRETE SCREW                                                          | STEEL     |
| 1                 | HEAD/SIDE JAMB (1-PIECE) (ENDURA "FusionFrame")                                                | COMP/LVL  |
| 2                 | SIDE JAMB (2-PIECE) (ENDURA "FusionFrame")                                                     | COMP/LVL  |
| 7                 | WEATHERSTRIP                                                                                   | FOAM      |
| 8                 | DOOR SWEEP                                                                                     | VINYL     |
| 10                | #9 X 3/4" PFH WOOD SCREW                                                                       | STEEL     |
| 11                | 4" X 4" HINGE                                                                                  | STEEL     |
| 12                | LATCH STRIKE PLATE                                                                             | STEEL     |
| 13                | DEADBOLT STRIKE PLATE                                                                          | STEEL     |
| 15                | ASTRAGAL SHOOTBOLT STRIKE PLATE                                                                | STEEL     |
| 16                | #8 X 2-1/2" PFH WOOD SCREW                                                                     | STEEL     |
| 17                | #12 X 2-1/2" PFH WOOD SCREW                                                                    | STEEL     |
| 20                | INSWING ADJUSTABLE THRESHOLD                                                                   | ALUM/COMP |
| 21                | OUTSWING THRESHOLD                                                                             | ALUM/COMP |
| 22                | INSWING THRESHOLD w/ SIDELITE ADAPTER                                                          | ALUM/COMP |
| 23                | OUTSWING THRESHOLD w/ SIDELITE ADAPTER                                                         | ALUM/COMP |
| 40                | DOOR PANEL (BY OTHERS - SEE GENERAL NOTE 5, SHEET 1)                                           | -         |
| 50                | SIDELITE PANEL (BY OTHERS - SEE GENERAL NOTE 5, SHEET 1)                                       | -         |








### CONCRETE ANCHOR NOTES:

1. Concrete anchor locations at the corners may be adjusted to maintain the min. edge distance to mortar joints.
2. Concrete anchor locations noted as "MAX. ON CENTER" must be adjusted to maintain the min. edge distance to mortar joints, additional concrete anchors may be required to ensure the "MAX. ON CENTER" dimension are not exceeded.
3. Concrete anchor table:

| ANCHOR TYPE      | ANCHOR SIZE | MIN. EMBEDMENT | MIN. CLEARANCE TO MASONRY EDGE | MIN. CLEARANCE TO ADJACENT ANCHOR |
|------------------|-------------|----------------|--------------------------------|-----------------------------------|
| ITW TAPCON®      | 3/16"       | 1-1/4"         | 3"                             | 1-1/2"                            |
| ITW TAPCON®      | 1/4"        | 1-1/4"         | 2"                             | 4"                                |
| DeWALT ULTRACON® | 1/4"        | 1-1/4"         | 1"                             | 4"                                |

WOOD SCREW INSTALLATION NOTES:

1. Maintain a minimum 5/8" edge distance, 1" end distance, & 1" o.c. spacing of wood screws to prevent the splitting of wood.

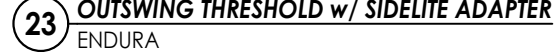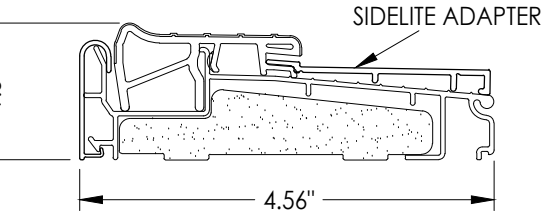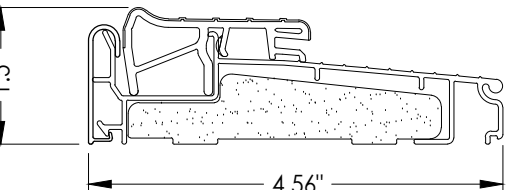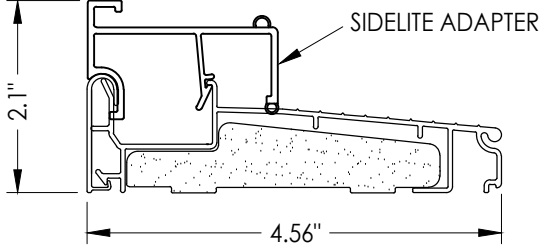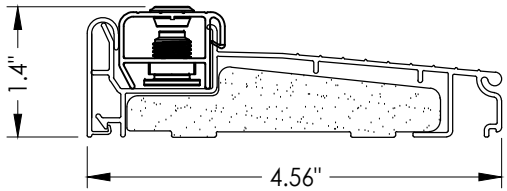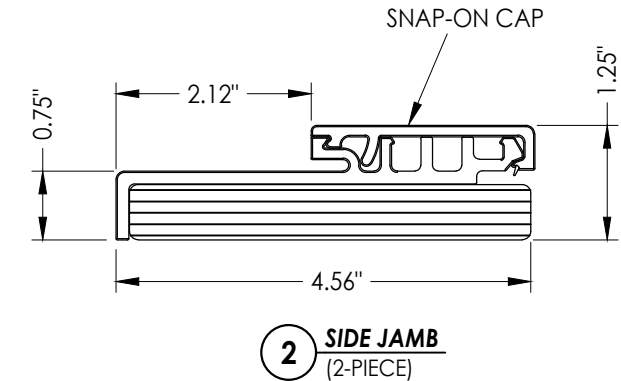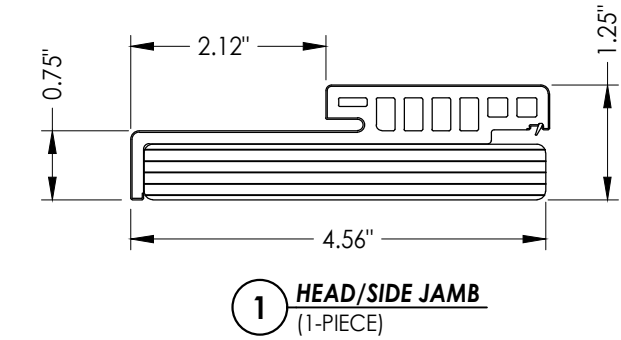

| |
|---|
| <b>PRODUCT:</b><br><div style="border: 1px solid black; padding: 2px; text-align: center;"> <b>ENDURA<br/>COMPONENTS</b> </div> |  | <b>PART OR ASSEMBLY:</b><br><div style="border: 1px solid black; padding: 2px; text-align: center;"> <b>BILL OF MATERIALS<br/>&amp; COMPONENTS</b> </div> |  | <b>REVISIONS</b> |  | <b>DATE:</b> 8/12/19 |  | <b>SCALE:</b> N.T.S. |  | <b>DWG. BY:</b> RW |  | <b>CHK. BY:</b> LFS |  | <b>DRAWING NO.:</b><br>FL-25610.16 