


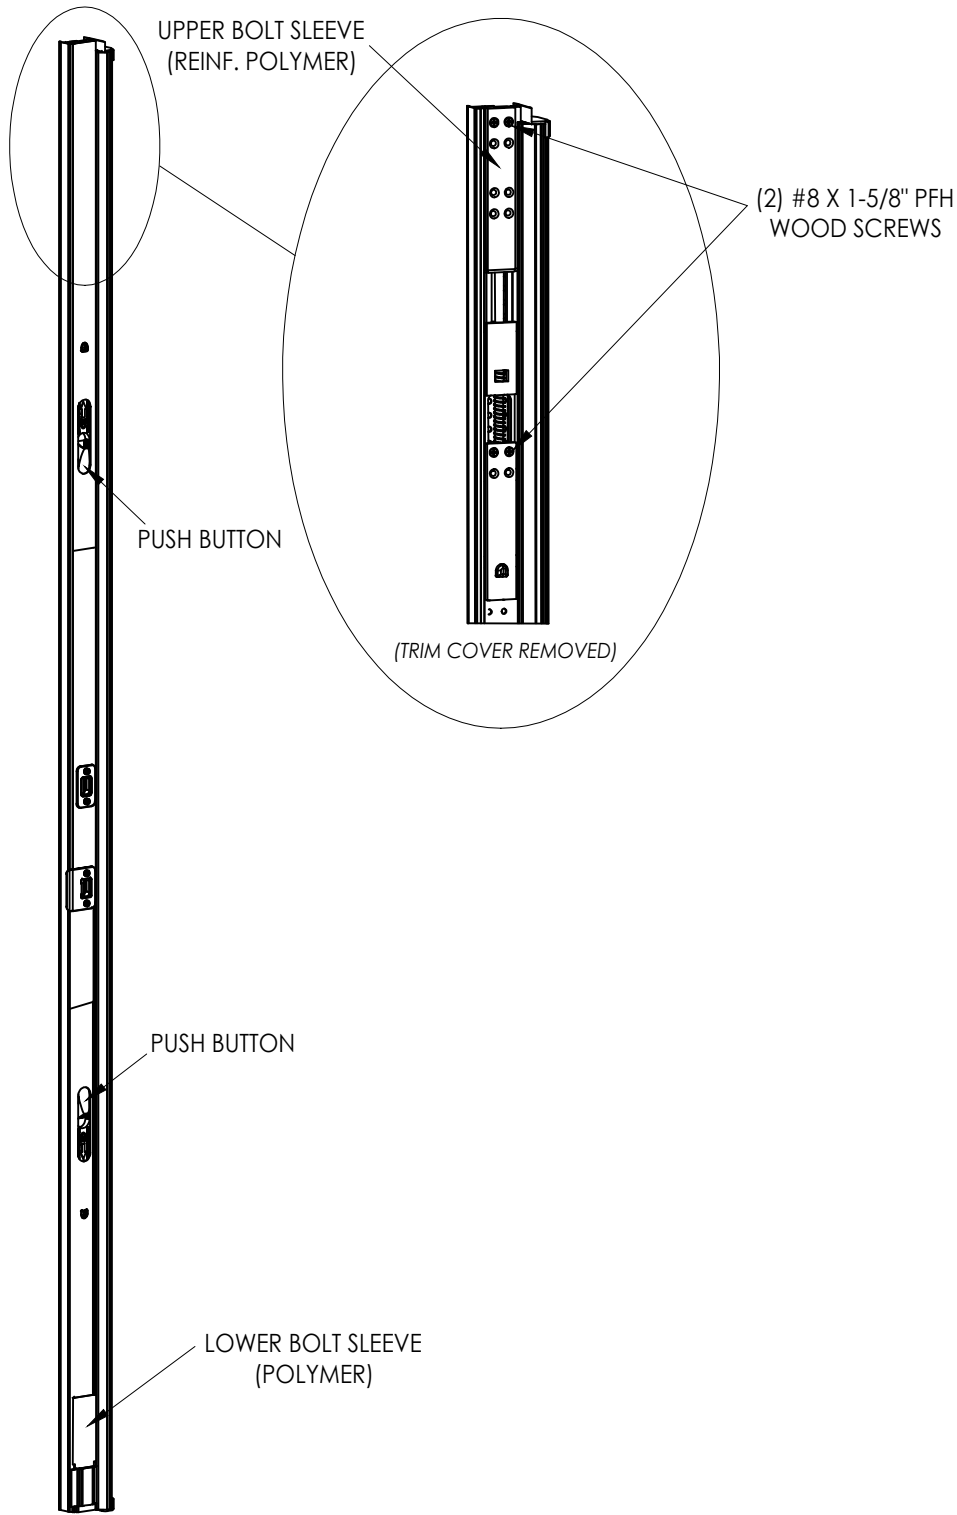


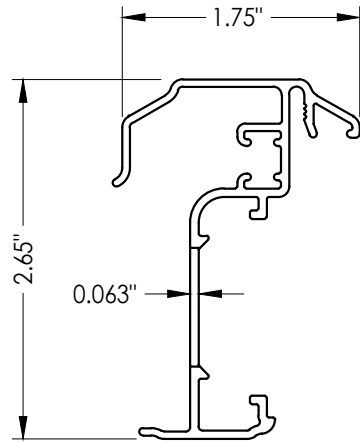

ULTIMATE PUSH BUTTON ASTRAGAL

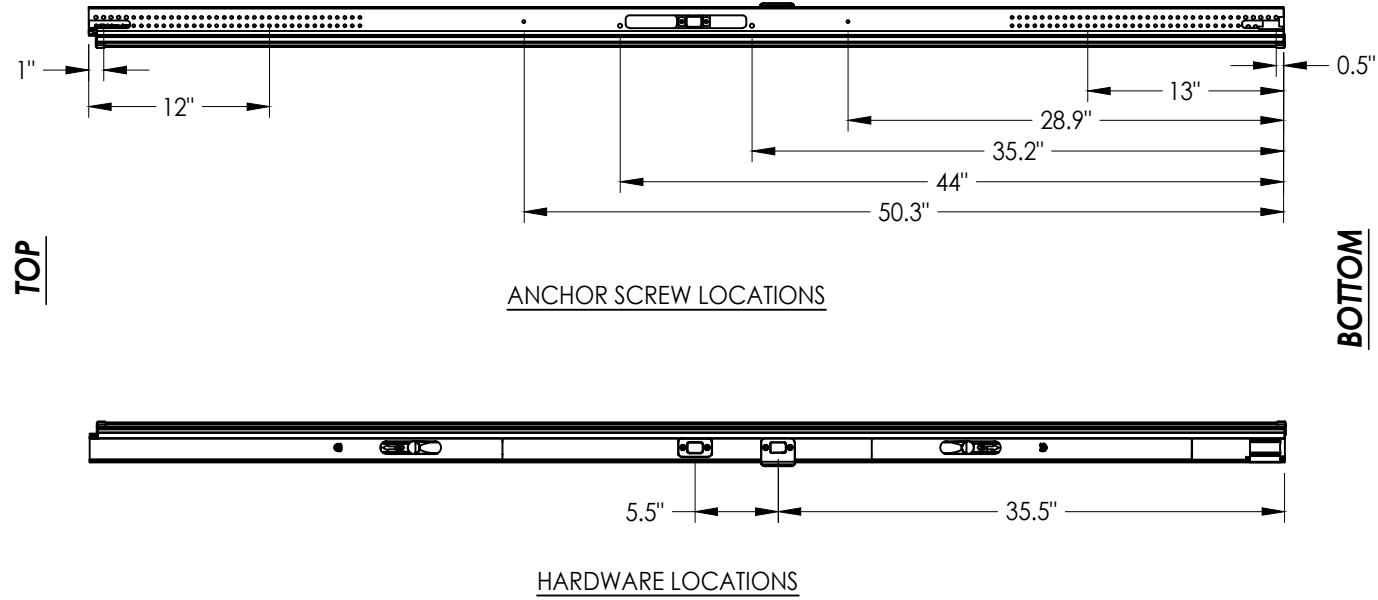


ASTRAGAL SECTION

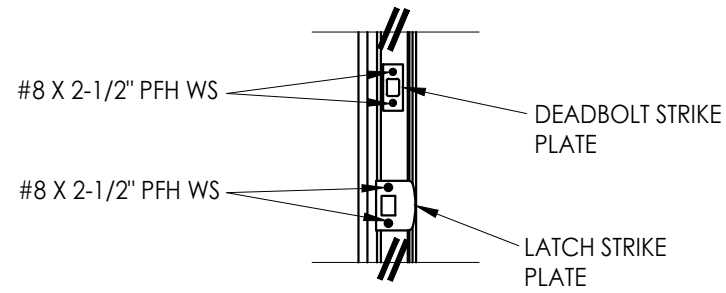


LATCH & DEADBOLT DETAIL

Documents Prepared By: Lyndon F. Schmidt P.E. No. 43409				R.W. BUILDING CONSULTANTS, INC. P.O. Box 230, Valrico, FL 33595 Phone No.: 813.659.9197 FBPE Registry No. 9813			
PRODUCT: ENDURA		PART OR ASSEMBLY: ASTRAGAL DETAILS					
				2	7/06/23	UPDATE TO 8TH ED. (2023)	FBC LFS
				1	8/03/20	UPDATE TO 7TH ED. (2020)	FBC LFS
				NO.	DATE		BY
				REVISIONS			
DATE: 4/09/18							
SCALE: N.T.S.							
DWG. BY: JK							
CHK. BY: LFS							
DRAWING NO.: FL-25610.3							
SHEET 2 OF 4							


Z:\2023 FBC Drawings\Endura Products\FL-25610 R10\FL-25610.3-4.dwg

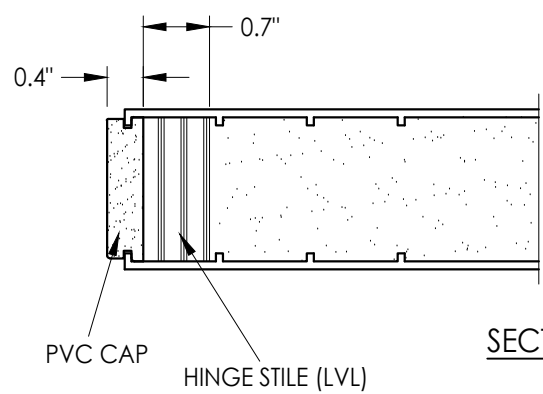


SECTION A-A

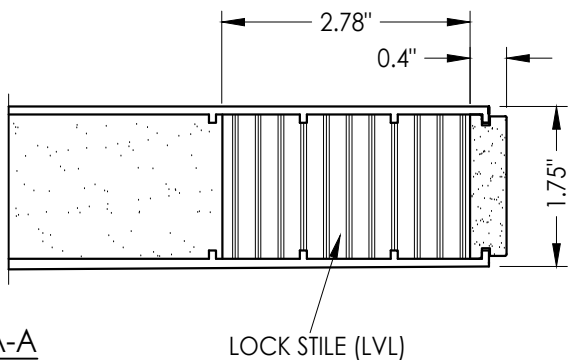

SECTION C-C

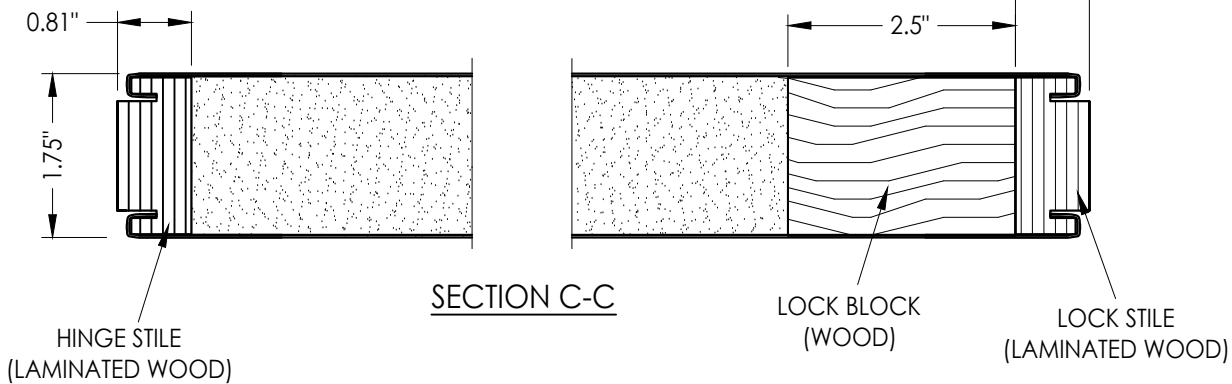

SECTION B-B

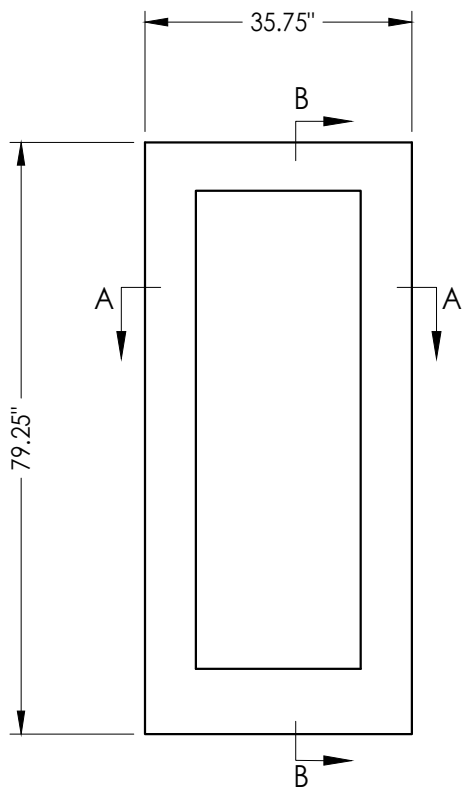

SECTION D-D

FIBERGLASS DOOR PANEL
Plastpro 6' 8"
Opaque/Glazed

FIBERGLASS SKIN: 0.075" MIN. THK.
FOAM CORE: POLYURETHANE

STEEL DOOR PANEL
Masonite 6' 8"
Opaque/Glazed

STEEL SKIN: 25 GA. (0.020" MIN. THK.)
FOAM CORE: POLYURETHANE

Documents Prepared By:
Lyndon F. Schmidt
P.E. No. 43409

RW BUILDING CONSULTANTS, INC.
P.O. Box 230, Valrico, FL 33595
Phone No.: 813.659.9197
FBPE Registry No. 9813

PRODUCT: ENDURA

PART OR ASSEMBLY:
DOOR PANEL
DETAILS

NO.	DATE	REVISIONS
2	7/06/23	UPDATE TO 8TH ED. (2023) FBC
1	8/03/20	UPDATE TO 7TH ED. (2020) FBC
LFS		BY

DATE: 4/09/18

SCALE: N.T.S.

DWG. BY: JK


CHK. BY: LFS

DRAWING NO.:






FL-25610.3

SHEET 3 OF 4

Z:\2023 FBC Drawings\Endura Products\FL-25610 R10\FL-25610.3-4.dwg

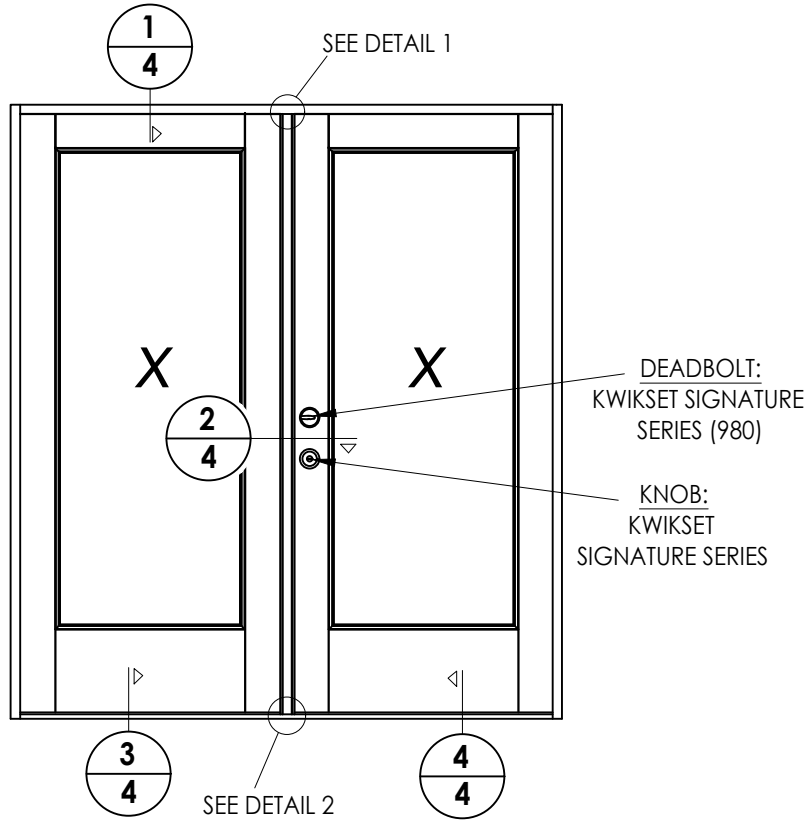

NOTE:
FOR ALL ANCHORS SHOWN, REFER TO THE CORRESPONDING FLORIDA PRODUCT
APPROVAL FOR ALL REQUIRED ANCHORING, INCLUDING MINIMUM ANCHOR
SIZES, EMBEDMENT, EDGE DISTANCE & SPACING LIMITATIONS. THE ANCHORS
SHOWN ON THIS SHEET ARE THE MINIMUM SIZES ALLOWED.

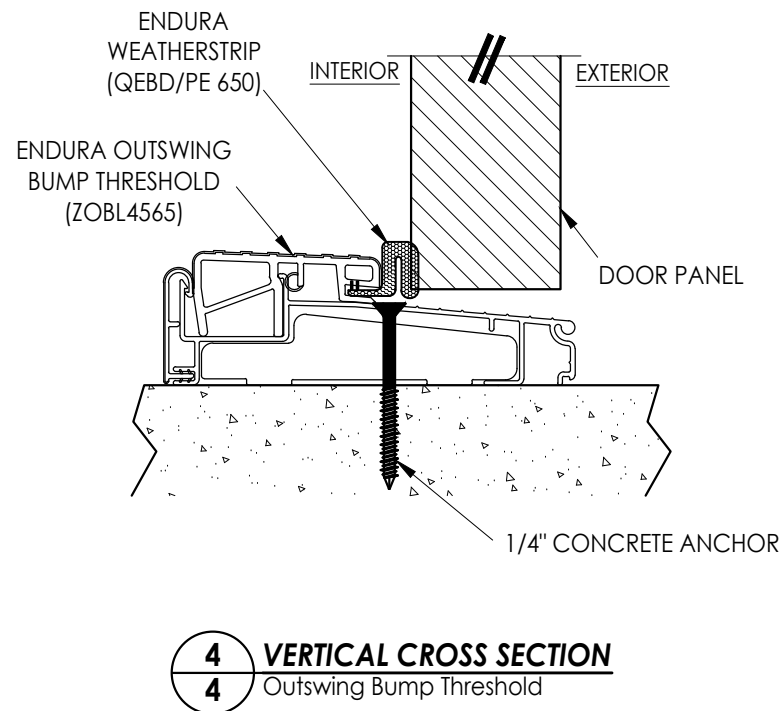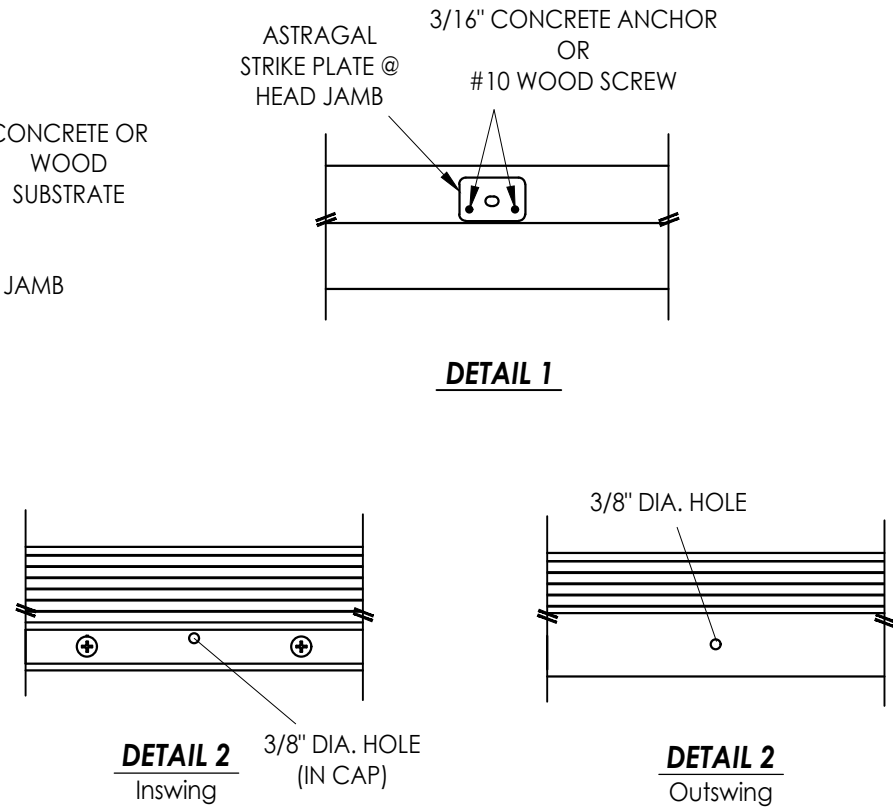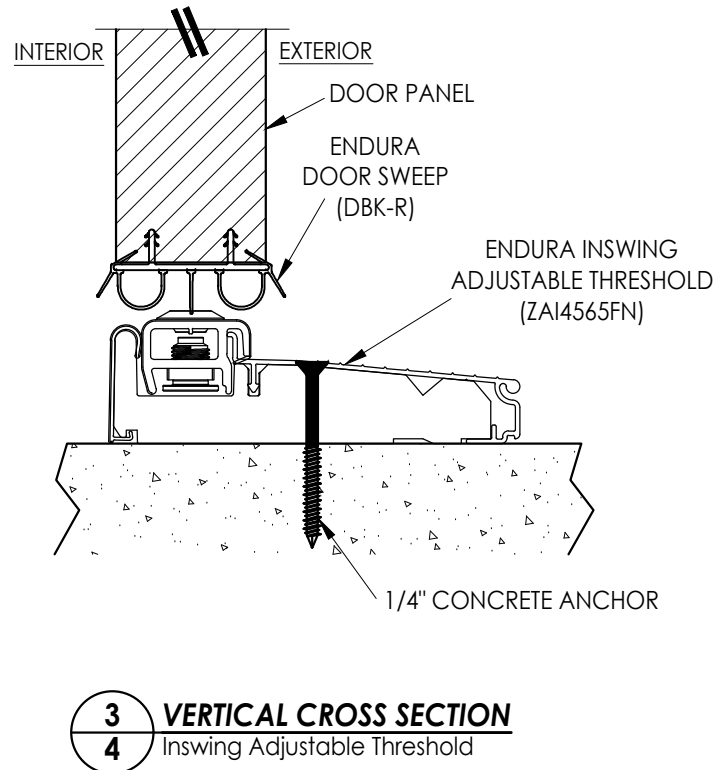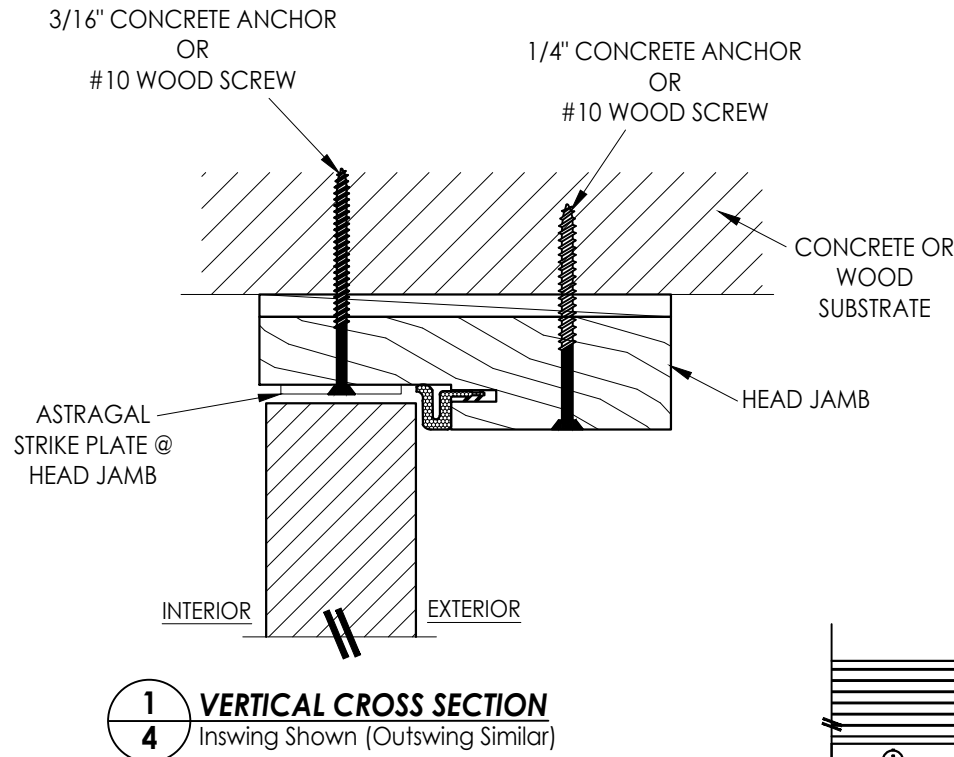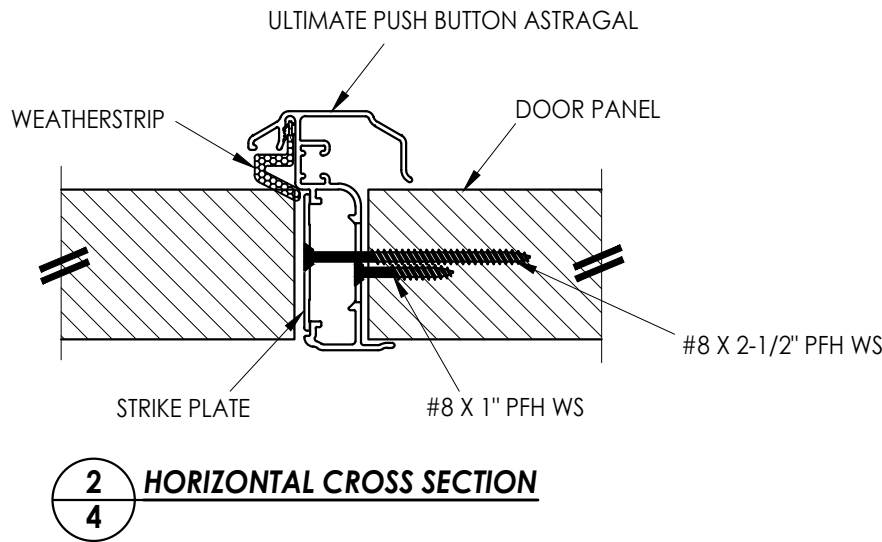

Documents Prepared By:
Lyndon F. Schmidt
P.E. No. 43409

RW BUILDING CONSULTANTS, INC.
P.O. Box 230, Valrico, FL 33595
Phone No.: 813.659.9197
FBPE Registry No. 9813

PRODUCT: ENDURA

PART OR ASSEMBLY:
HORIZONTAL & VERTICAL
CROSS SECTIONS

NO.	DATE	REVISIONS
2	7/06/23	UPDATE TO 8TH ED. (2023) FBC LFS
1	8/03/20	UPDATE TO 7TH ED. (2020) FBC LFS
1		BY

DATE: 4/09/18

SCALE: N.T.S.

DWG. BY: JK

CHK. BY: LFS

DRAWING NO.:

FL-25610.3

SHEET 4 OF 4