


Z:\2023 FBC Drawings\Endura Products\FL-25610 R10\FL-25610.5-6.dwg

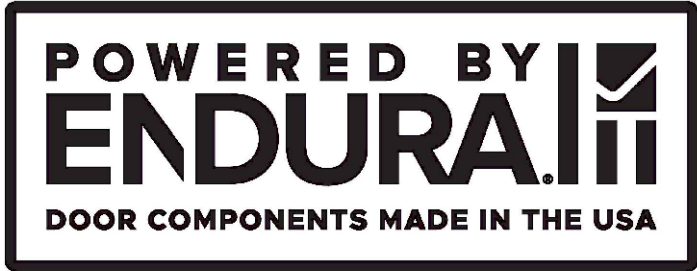

Ultimate Slide Bolt Astragal

INSWING / OUTSWING

"NON-IMPACT"

GENERAL NOTES



1. This product has been evaluated and is in compliance with the 8th Edition (2023) Florida Building Code (FBC) structural requirements excluding the "High Velocity Hurricane Zone" (HVHZ).
2. When used in areas requiring wind borne debris protection, this product is required to be protected with an impact resistant covering that complies with FBC Sections 1609.1.2 & R301.2.1.2.
3. This product has been tested in the door panels as specified in this approval. Substitution into a similar product may be approved for use by the local Authority Having Jurisdiction. In all cases, the steel or fiberglass double door system used must possess a comparable current Florida Statewide product approval. The door panel size and design pressure (DP) rating shall not exceed the sizes and DP ratings shown in this approval or the side hinged swing double door approval being used.
4. Site conditions that deviate from the details of this drawing require further engineering analysis by a licensed engineer or registered architect.

TABLE OF CONTENTS	
SHEET #	DESCRIPTION
1	Typical Sections, Design Pressures & General Notes
2	Astragal Details
3	Door Panel Details
4	Horizontal & Vertical Cross Sections

Ultimate Slide Bolt Astragal



MAX FRAME DIMENSION	DOOR MATERIAL	DESIGN PRESSURE (PSF)			
		INSWING		OUTSWING	
		POSITIVE	NEGATIVE	POSITIVE	NEGATIVE
74" x 98"	OPAQUE FIBERGLASS	+40.0	-45.0	+40.0	-40.0
74" x 98"	GLAZED FIBERGLASS	+40.0	-45.0	+40.0	-40.0
74" x 98"	OPAQUE STEEL (WOOD EDGE)	+40.0	-45.0	+40.0	-40.0
74" x 98"	GLAZED STEEL (WOOD EDGE)	+35.0	-40.0	+35.0	-35.0

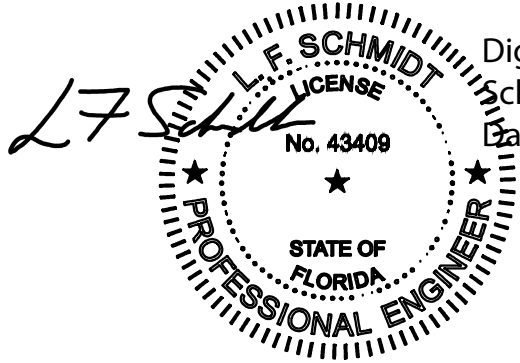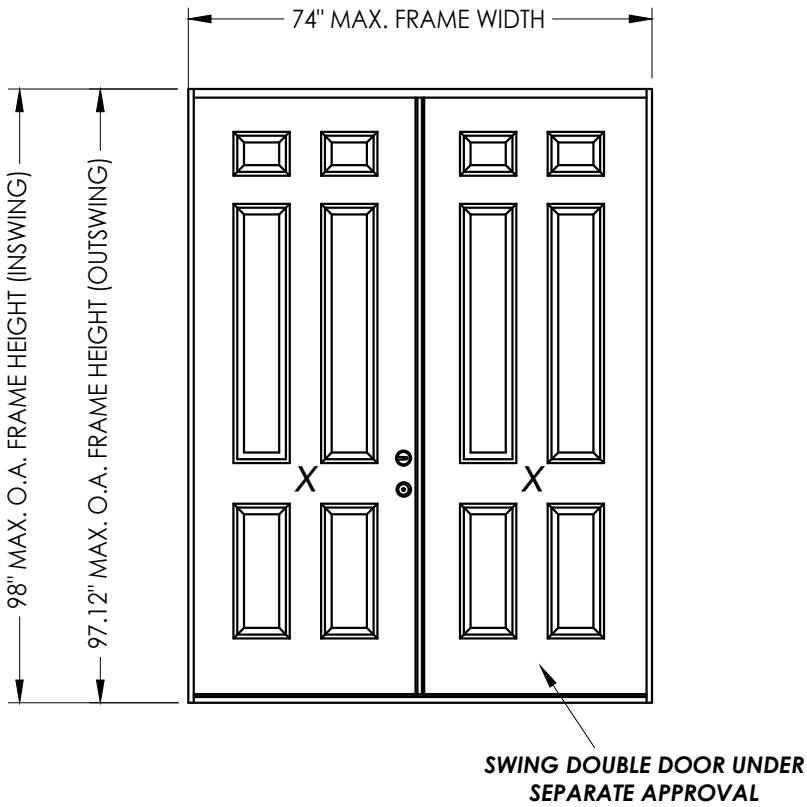

Digitally signed by Lyndon F Schmidt
Date: 2023.07.12 10:28:38 -04'00'

This item has been digitally signed and sealed by L. F. Schmidt, P.E. on the date adjacent to the seal.
Printed copies of this document are not considered signed and sealed and the signature must be verified on any electronic copies.

THIS PRODUCT APPROVAL IS VALID ONLY FOR THE STATE OF FLORIDA




Documents Prepared By:
Lyndon F. Schmidt
P.E. No. 43409

RW BUILDING CONSULTANTS, INC.
P.O. Box 230, Valrico, FL 33595
Phone No.: 813.659.9197
FBPE Registry No. 9813


PRODUCT: ENDURA
PART OR ASSEMBLY:
TYPICAL SECTIONS, DESIGN PRESSURES & GENERAL NOTES

NO.	DATE	REVISIONS		
		DATE	BY	DESCRIPTION
2	7/06/23	UPDATE TO 8TH ED. (2023)	FBC	LFS
1	8/03/20	UPDATE TO 7TH ED. (2020)	FBC	LFS

DATE: 8/01/18
SCALE: N.T.S.
DWG. BY: JK
CHK. BY: LFS
DRAWING NO.: FL-25610.6
SHEET 1 OF 4

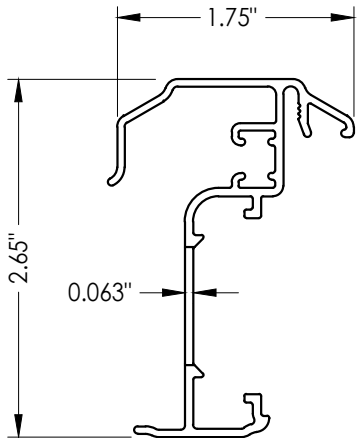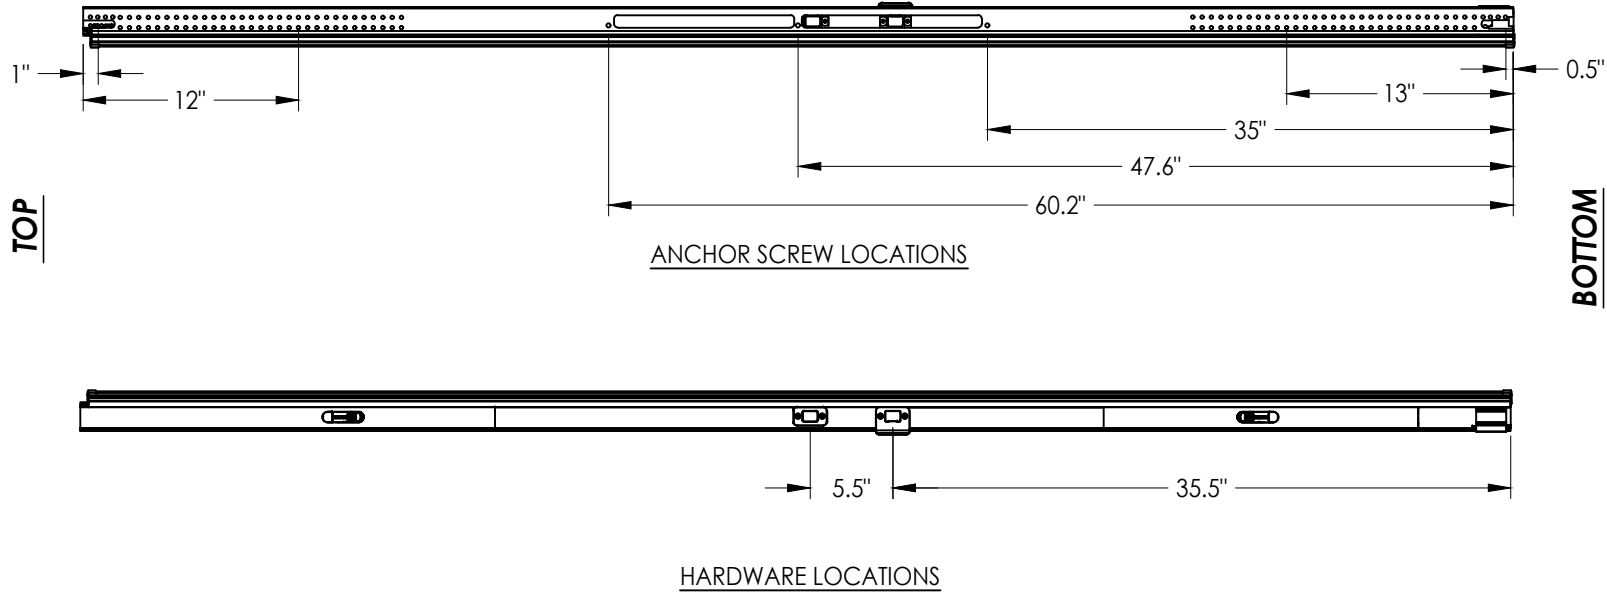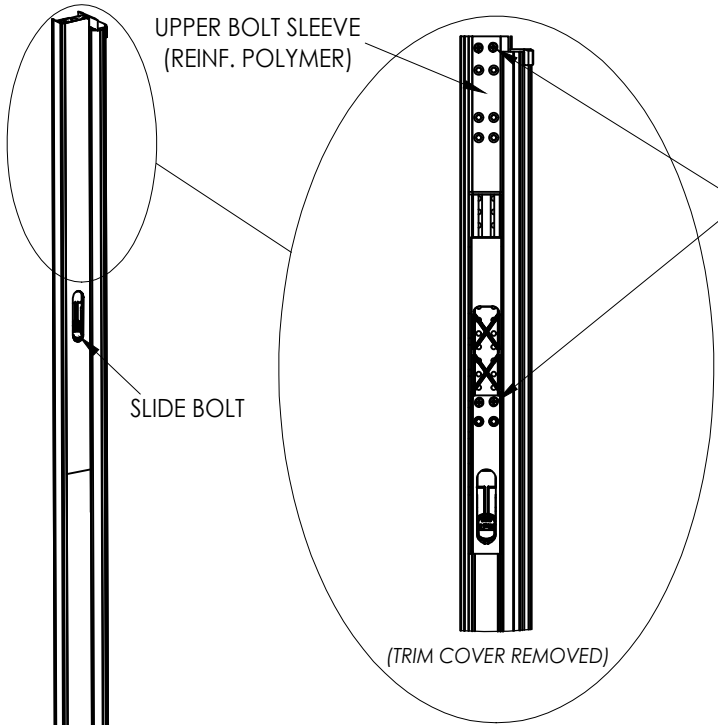

ASTRAGAL SECTION

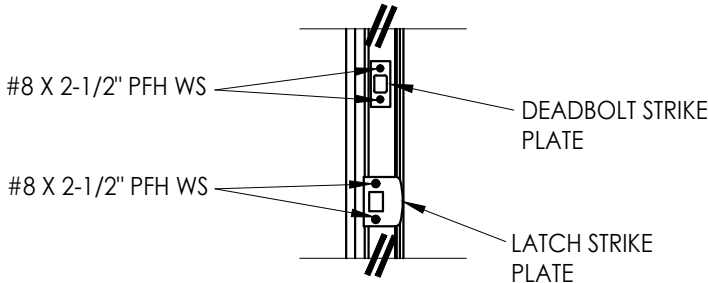


LATCH & DEADBOLT DETAIL

ULTIMATE SLIDE BOLT ASTRAGAL


Documents Prepared By: Lyndon F. Schmidt P.E. No. 43409				R.W. BUILDING CONSULTANTS, INC. P.O. Box 230, Valrico, FL 33595 Phone No.: 813.659.9197 FBPE Registry No. 9813			
PRODUCT: ENDURA		PART OR ASSEMBLY: ASTRAGAL DETAILS					
				LFS	FBC	LFS	BY
				2	7/06/23	UPDATE TO 8TH ED. (2023)	
				1	8/03/20	UPDATE TO 7TH ED. (2020)	
				NO.	DATE		
				REVISIONS			
DATE: 8/01/18							
SCALE: N.T.S.							
DWG. BY: JK							
CHK. BY: LFS							
DRAWING NO.: FL-25610.6							
SHEET 2 OF 4							

Z:\2023 FBC Drawings\Endura Products\FL-25610 R10\FL-25610.5-6.dwg

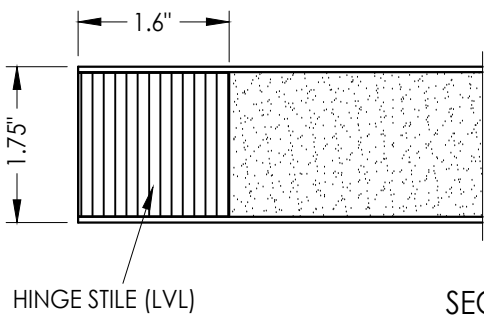


HINGE STILE (LVL)

SECTION A-A

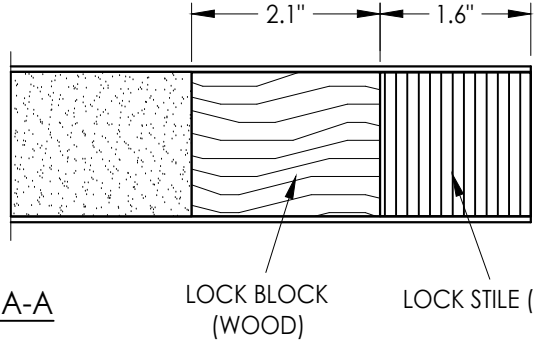


LOCK BLOCK
(WOOD)

LOCK STILE (LVL)

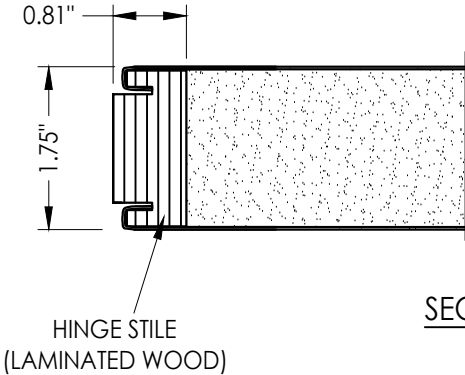


HINGE STILE
(LAMINATED WOOD)

SECTION C-C

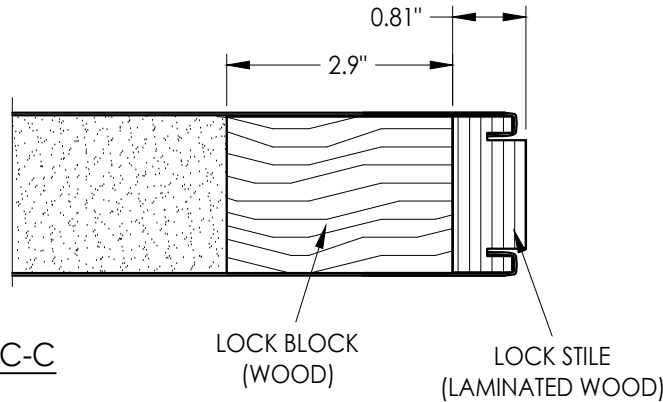


LOCK BLOCK
(WOOD)

LOCK STILE
(LAMINATED WOOD)

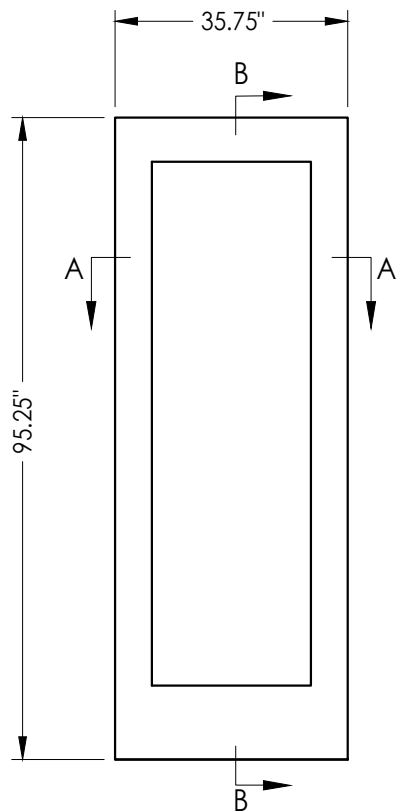


FIBERGLASS DOOR PANEL
Masonite 8' 0"
Opaque/Glazed

FIBERGLASS SKIN: 0.075" MIN. THK.
FOAM CORE: POLYURETHANE

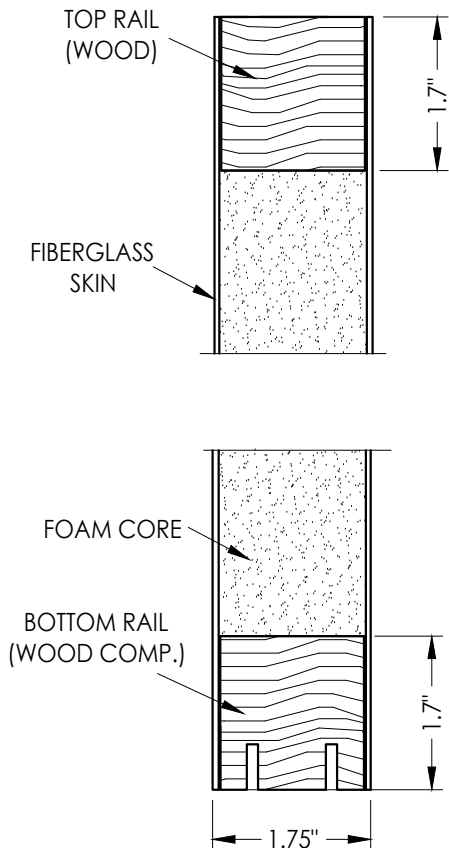


SECTION B-B

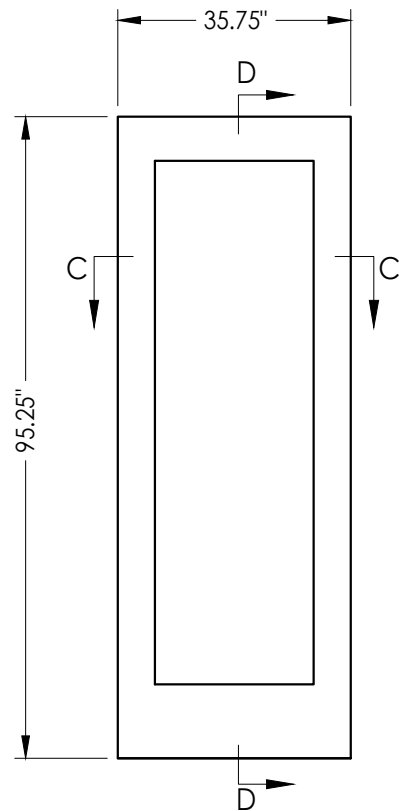

STEEL DOOR PANEL
Masonite 8' 0"
Opaque/Glazed

STEEL SKIN: 25 GA. (0.020" MIN. THK.)
FOAM CORE: POLYURETHANE

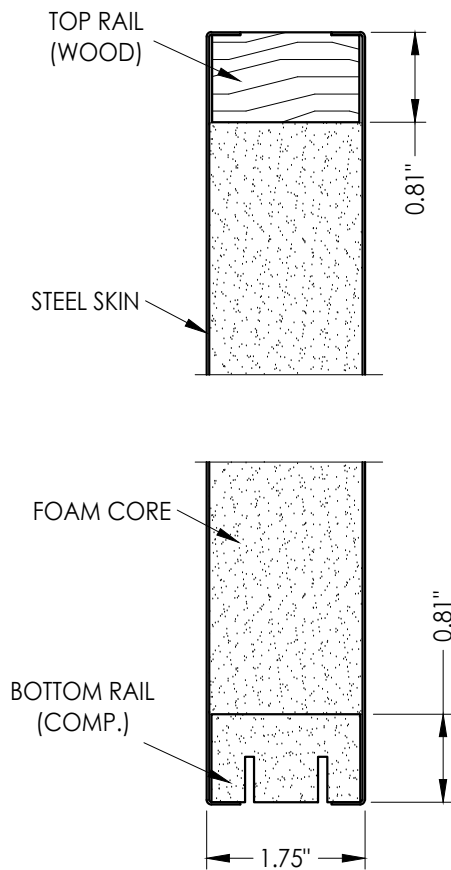

SECTION D-D

Documents Prepared By:
Lyndon F. Schmidt
P.E. No. 43409

RW BUILDING CONSULTANTS, INC.
P.O. Box 230, Valrico, FL 33595
Phone No.: 813.659.9197
FBPE Registry No. 9813

PRODUCT: ENDURA

PART OR ASSEMBLY:
DOOR PANEL
DETAILS

NO.	DATE	REVISIONS
2	7/06/23	UPDATE TO 8TH ED. (2023) FBC
1	8/03/20	UPDATE TO 7TH ED. (2020) FBC

DATE: 8/01/18

SCALE: N.T.S.


DWG. BY: JK

CHK. BY: LFS






DRAWING NO.:
FL-25610.6

SHEET 3 OF 4

Z:\2023 FBC Drawings\Endura Products\FL-25610 R10\FL-25610.5-6.dwg

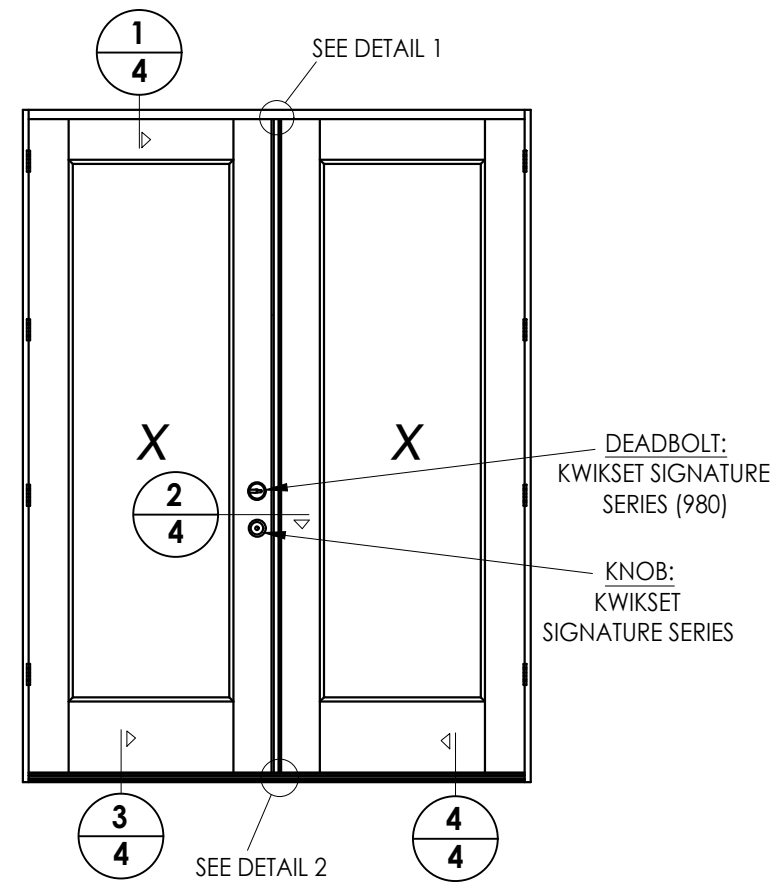

NOTE:
FOR ALL ANCHORS SHOWN, REFER TO THE CORRESPONDING FLORIDA PRODUCT
APPROVAL FOR ALL REQUIRED ANCHORING, INCLUDING MINIMUM ANCHOR
SIZES, EMBEDMENT, EDGE DISTANCE & SPACING LIMITATIONS. THE ANCHORS
SHOWN ON THIS SHEET ARE THE MINIMUM SIZES ALLOWED.

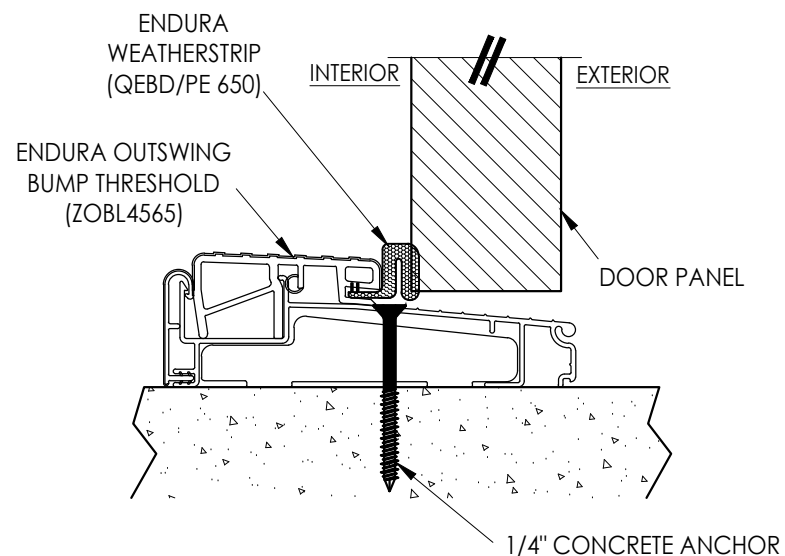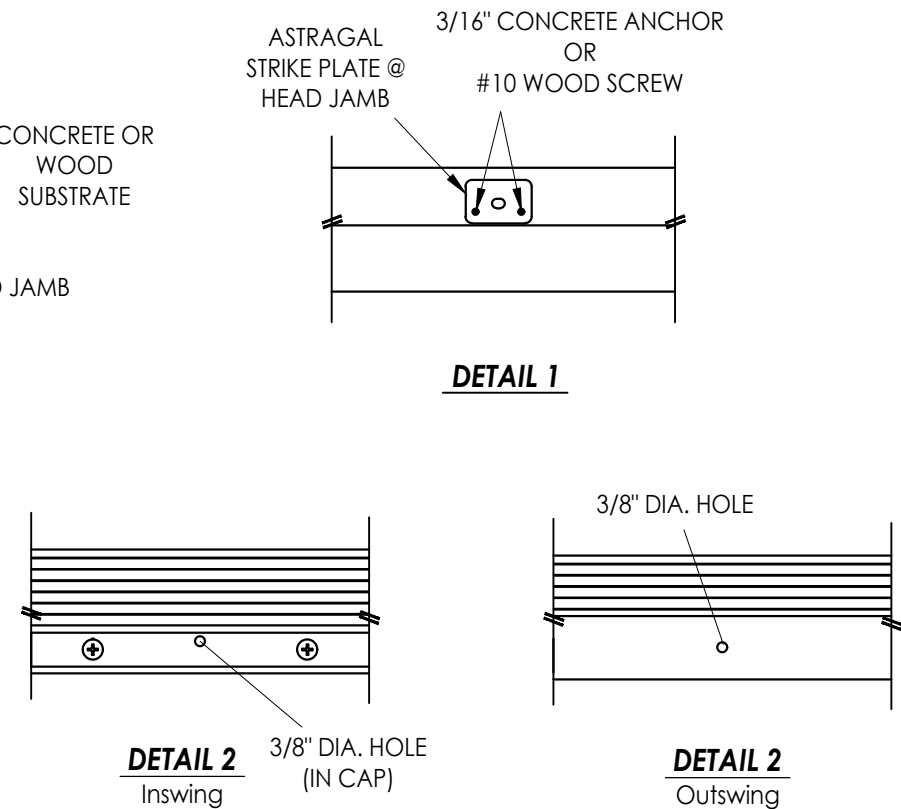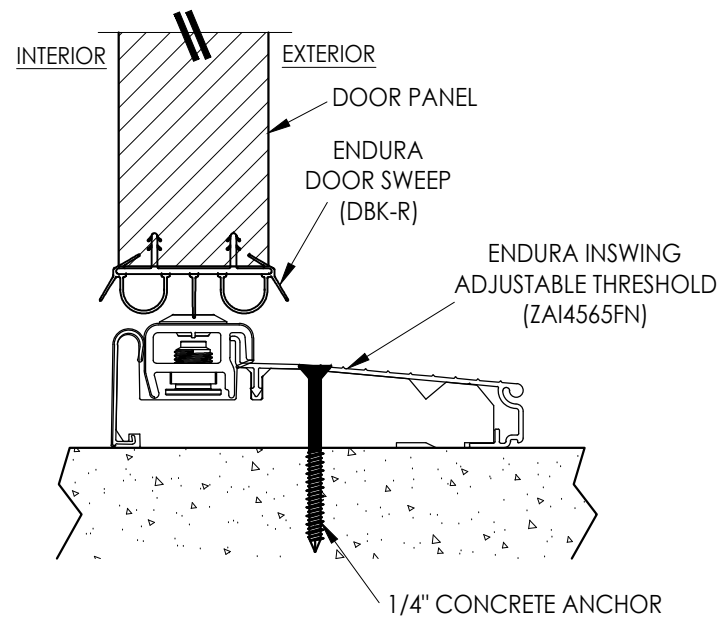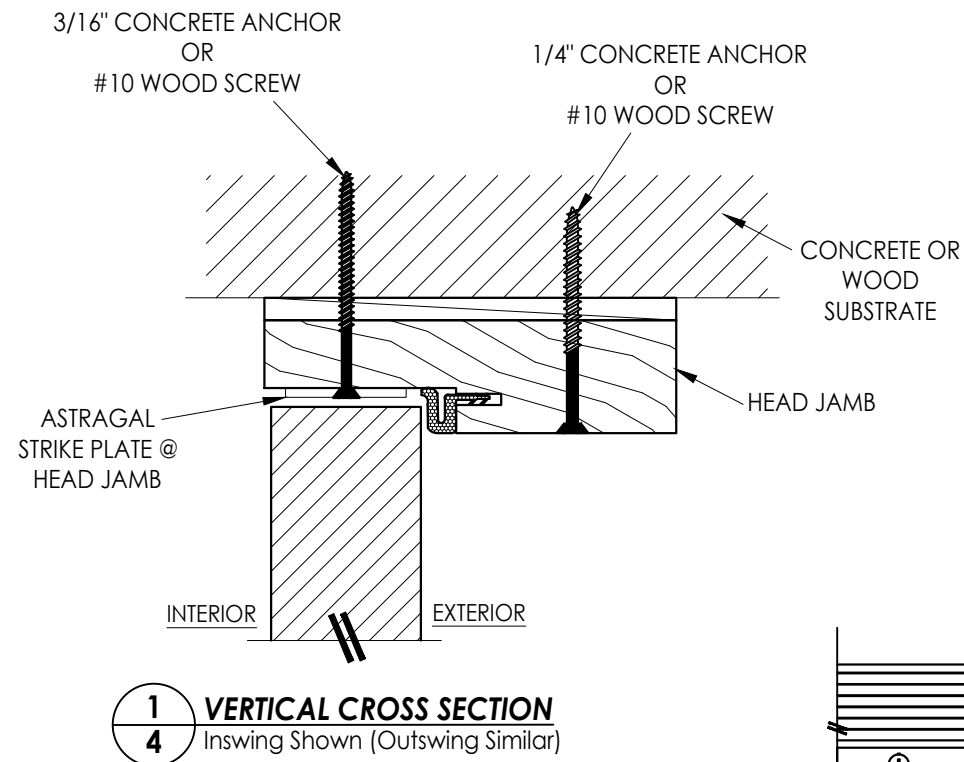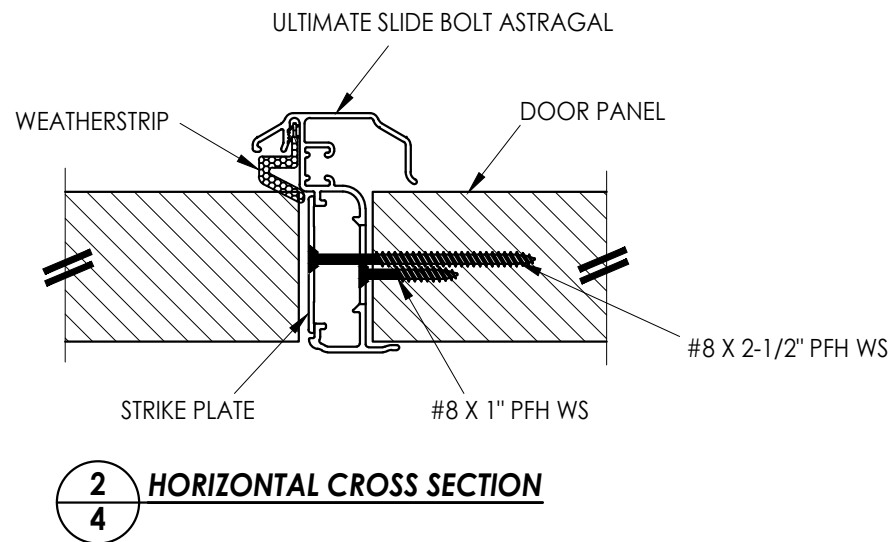

Documents Prepared By:
Lyndon F. Schmidt
P.E. No. 43409

RW BUILDING CONSULTANTS, INC.
P.O. Box 230, Valrico, FL 33595
Phone No.: 813.659.9197
FBPE Registry No. 9813

PRODUCT:		PART OR ASSEMBLY:	
ENDURA		HORIZONTAL & VERTICAL CROSS SECTIONS	
NO.	DATE	BY	REVISIONS
2	7/06/23	UPDATE TO 8TH ED. (2023)	FBC LFS
1	8/03/20	UPDATE TO 7TH ED. (2020)	FBC LFS
1	8/01/18	DATE	BY
DATE: 8/01/18			
SCALE: N.T.S.			
DWG. BY: JK			
CHK. BY: LFS			
DRAWING NO.: FL-25610.6			
SHEET 4 OF 4			