




T1 INSWING ADJUSTABLE THRESHOLD
ZAIL4565

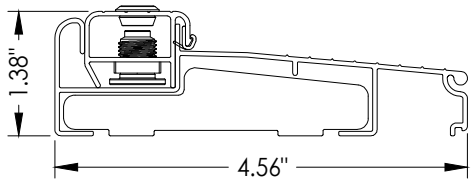

T2 INSWING ADJUSTABLE THRESHOLD
ZAILAA4565

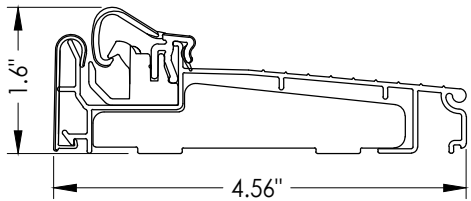


T3 INSWING ARTICULATING THRESHOLD
ZACL4565

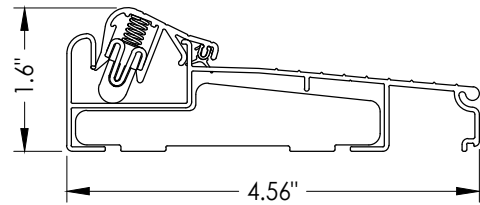


T4 INSWING ARTICULATING THRESHOLD
ZACLAA4565

DESIGN PRESSURE RATING FOR THE
ZACLAA4565 THRESHOLD IS LIMITED TO
± 45 PSF FOR FRAME HEIGHTS > 6'-8"

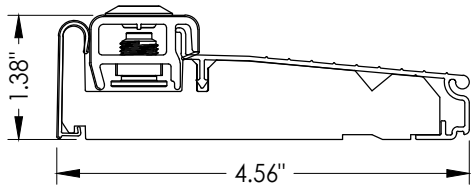

T5 INSWING ADJUSTABLE THRESHOLD
ZAI4565FN


DESIGN PRESSURE RATING FOR THE
ZAI4565FN THRESHOLD IS LIMITED TO
+40/-45 PSF FOR FRAME HEIGHTS > 6'-8"

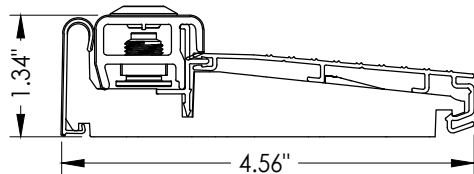


T6 INSWING ADJUSTABLE THRESHOLD
ZAI4565RDS

DESIGN PRESSURE RATING FOR THE
ZAI4565RDS THRESHOLD IS LIMITED TO
+40/-45 PSF FOR FRAME HEIGHTS > 6'-8"


INSWING THRESHOLDS			
CONFIGURATION	MAXIMUM FRAME SIZE	DESIGN PRESSURE RATING (PSF)	
		POSITIVE	NEGATIVE
XX	74" X 98"	+50.0	-50.0

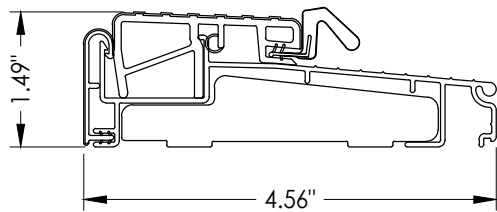


T7 OUTSWING THRESHOLD
ZOBL4565

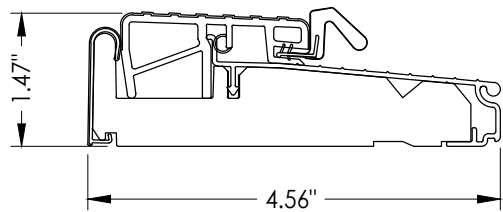

T8 OUTSWING THRESHOLD
ZOB4565FN

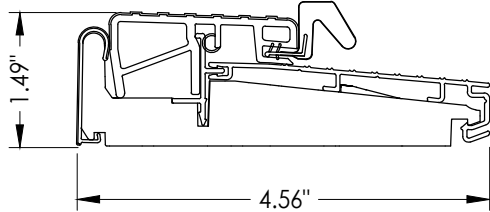

T9 OUTSWING THRESHOLD
ZOB4565RDS

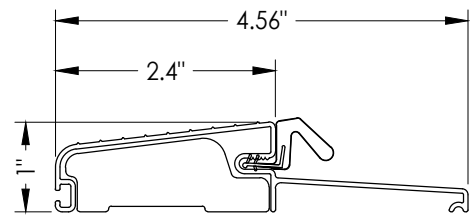

T10 OUTSWING THRESHOLD
FOB4565

OUTSWING THRESHOLDS			
CONFIGURATION	MAXIMUM FRAME SIZE	DESIGN PRESSURE RATING (PSF)	
		POSITIVE	NEGATIVE
XX	74" X 98"	+50.0	-50.0

Documents Prepared By:
Lyndon F. Schmidt
P.E. No. 43409

RW BUILDING CONSULTANTS, INC.
P.O. Box 230, Valrico, FL 33595
Phone No.: 813.659.9197
FBPE Registry No. 9813

PRODUCT: ENDURA

PART OR ASSEMBLY:
THRESHOLD DETAILS
& DESIGN PRESSURES

NO.	DATE	REVISIONS			
		DATE	BY	LFS	FBC
4	7/02/26	UPDATE TO 9TH ED. (2026)	FBC	LFS	
3	7/06/23	UPDATE TO 8TH ED. (2023)	FBC	LFS	
2	8/03/20	UPDATE TO 7TH ED. (2020)	FBC	LFS	
1	9/24/19	ADDED INSWING SILLS		LFS	

DATE: 2/20/19


SCALE: N.T.S.

DWG. BY: RW

CHK. BY: LFS

DRAWING NO.:
FL-25610.10

SHEET 2 OF 4

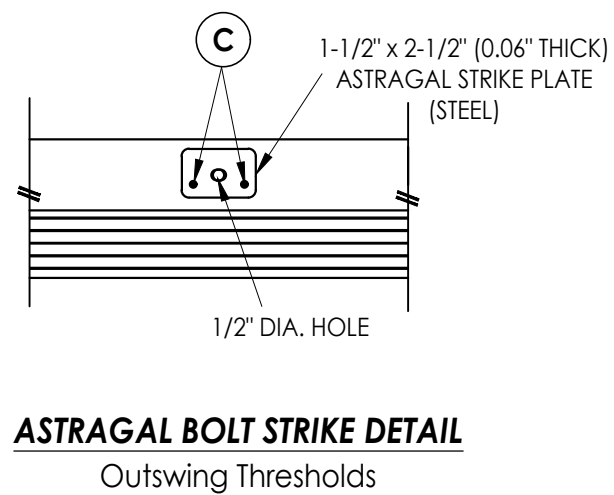




4. Concrete (min. 3,000 psi - conforming to ACI 301).

1. INSWING THRESHOLD INSTALLATION SHOWN (OUTSWING THRESHOLD INSTALLATION SIMILAR).
2. REFER TO CORRESPONDING DOOR SYSTEM PRODUCT APPROVAL FOR ANY REQUIRED CONNECTIONS AT FRAME CORNERS.

OR ASSEMBLY:
THRESHOLD ANCHORING

[illegible]

SHEET 3 OF 4

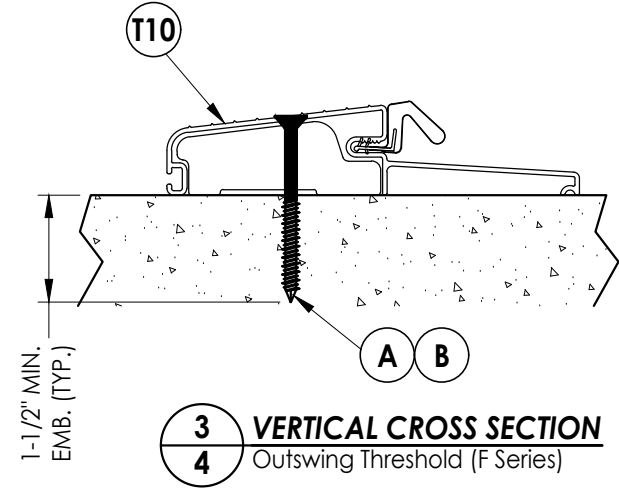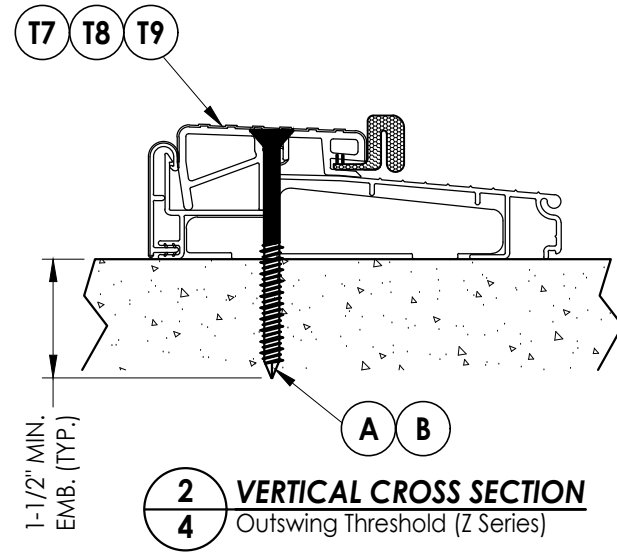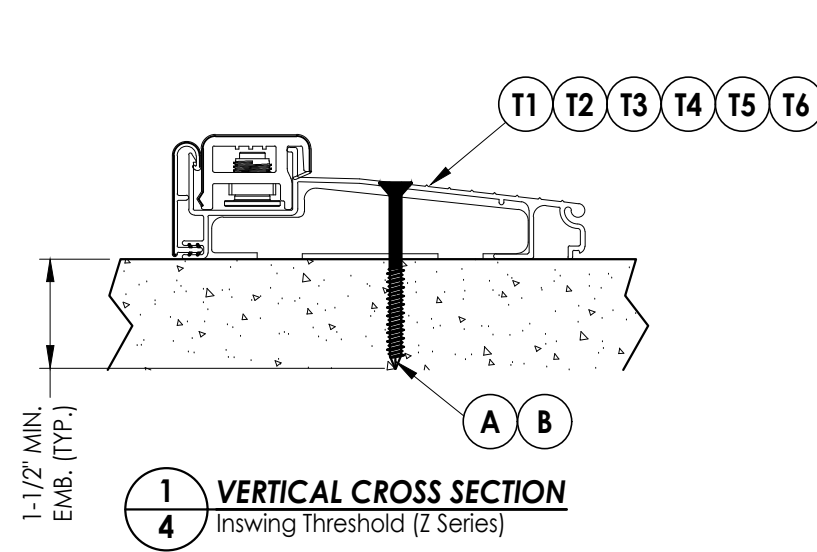

DATE:	2/20/19	
SCALE:	N.T.S.	
DWG. BY:	RW	
CHK. BY:	LFS	
DRAWING NO.:	FL-25610.10	
SHEET	4	OF 4

August 3, 2020

Documents Prepared By:
Lyndon F. Schmidt
P.E. No. 43409

R^W BUILDING CONSULTANTS, INC.
P.O. Box 230, Valrico, FL 33595
Phone No.: 813.659.9197
FBPE Registry No. 9813