


G:\2023 FBC Drawings 7.1.26\Endura Products\FL-25610 R10\FL-25610.17.dwg

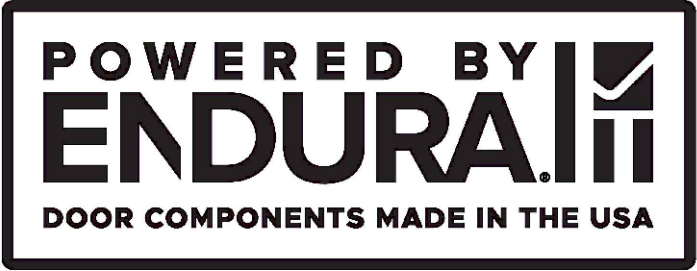

PanoLock Multi-Point Lock

in a Single or Double Door

INSWING / OUTSWING

"NON-IMPACT"


GENERAL NOTES

1. This product has been evaluated and is in compliance with the 9th Edition (2026) Florida Building Code (FBC) structural requirements excluding the "High Velocity Hurricane Zone" (HVHZ).
2. When used in areas requiring wind borne debris protection, this product is required to be protected with an impact resistant covering that complies with FBC Sections 1609.1.2 & R301.2.1.2.
3. This product has been tested in the door panels as specified in this approval. Substitution into a similar product may be approved for use by the local Authority Having Jurisdiction. In all cases, the fiberglass single or double door system used must possess a comparable current Florida Statewide product approval. The door panel size and design pressure (DP) rating shall not exceed the sizes and DP ratings shown in this approval or the side hinged swing single or double door approval being used.
4. Site conditions that deviate from the details of this drawing require further engineering analysis by a licensed engineer or registered architect.


TABLE OF CONTENTS	
SHEET #	DESCRIPTION
1	Typical Sections, Design Pressures & General Notes
2	Door Panel Details
3	Door Panel Details
4	Elevations
5	Vertical Cross Sections
6	Horizontal Cross Sections
7	Buck Anchoring
8	Frame Anchoring
9	Bill of Materials & Components



PanoLock Multi-Point Lock

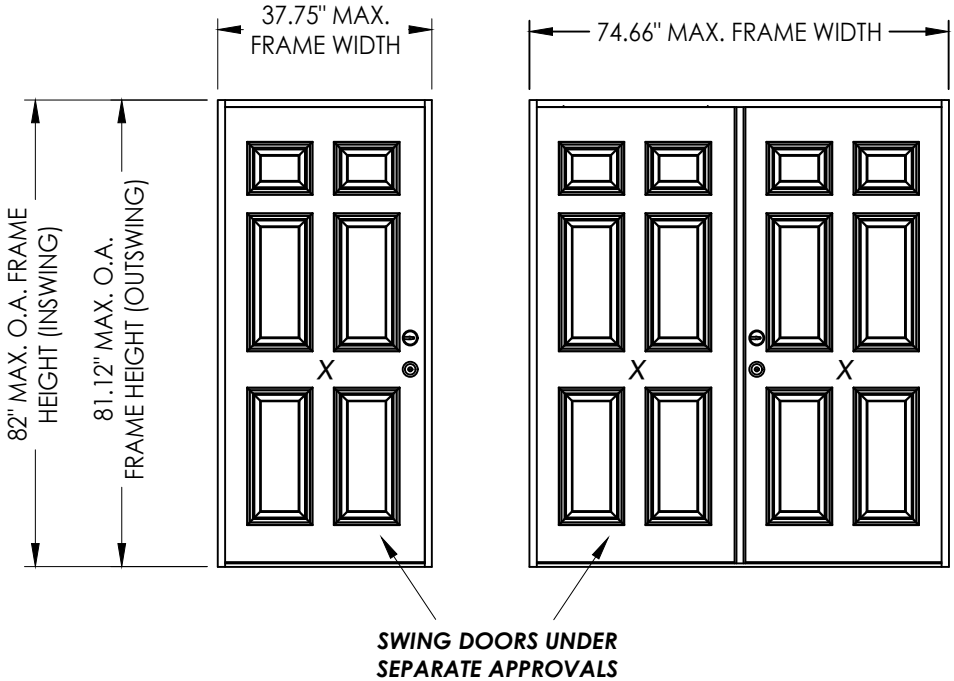

CONFIGURATION	MAX FRAME DIMENSION	DESIGN PRESSURE (PSF)			
		INSWING		OUTSWING	
		POSITIVE	NEGATIVE	POSITIVE	NEGATIVE
X	37.75" x 82"	+75.0	-75.0	+75.0	-75.0
XX	74.66" x 82"	+60.0	-60.0	+65.0	-65.0

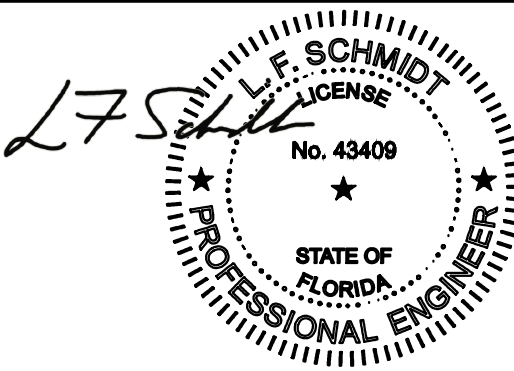

Digitally signed by
Lyndon F Schmidt
Date: 2026.07.17
11:41:14 -04'00'

This item has been digitally signed and sealed by
L. F. Schmidt, P.E. on the date adjacent to the seal.
Printed copies of this document are not
considered signed and sealed and the signature
must be verified on any electronic copies.

THIS PRODUCT APPROVAL IS VALID
ONLY FOR THE STATE OF FLORIDA

Documents Prepared By:
Lyndon F. Schmidt
P.E. No. 43409

ENDURA

PART OR ASSEMBLY:
TYPICAL SECTIONS, DESIGN PRESSURES & GENERAL NOTES

2	7/02/26	UPDATE TO 9TH ED. (2026)	FBC	LFS
1	7/06/23	UPDATE TO 8TH ED. (2023)	FBC	LFS
NO.	DATE			BY

REVISIONS

DATE: 10/7/20

SCALE: N.T.S.

DWG. BY: RW

CHK. BY: LFS







DRAWING NO.: FL-25610.17

SHEET 1 OF 9

BUILDING CONSULTANTS, INC.
P.O. Box 230, Valrico, FL 33595
Phone No.: 813.659.9197
FBPE Registry No. 9813

© 2020 R.W. BUILDING CONSULTANTS INC.

G:\2023 FBC Drawings 7.1.26\Endura Products\FL-25610 R10\FL-25610.17.dwg

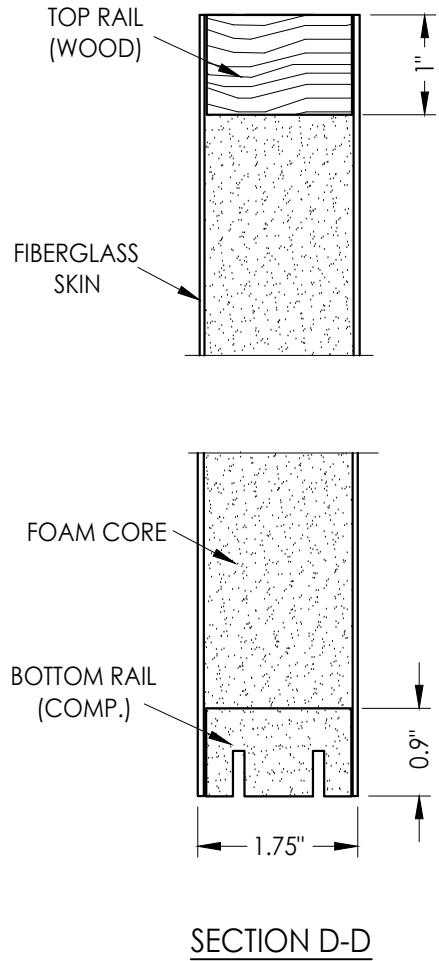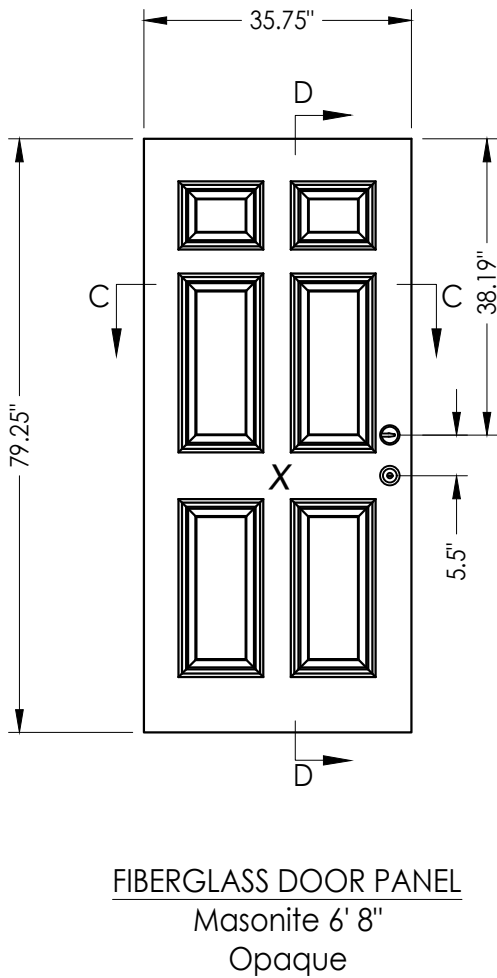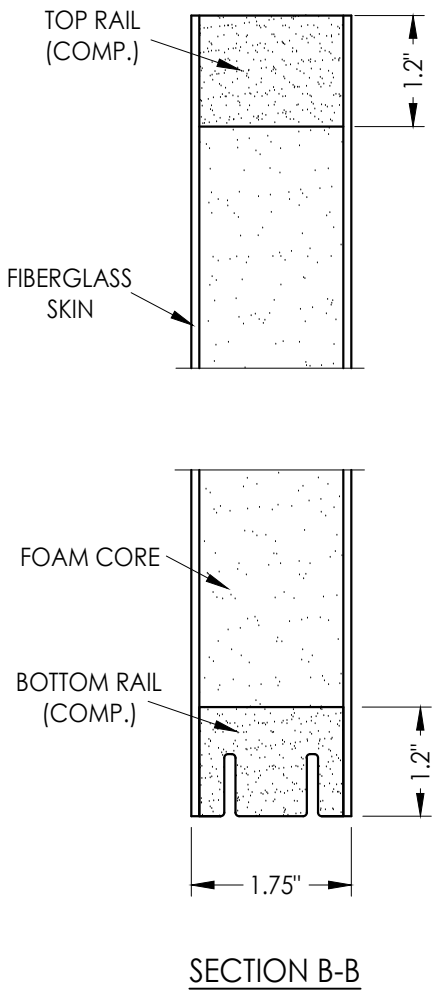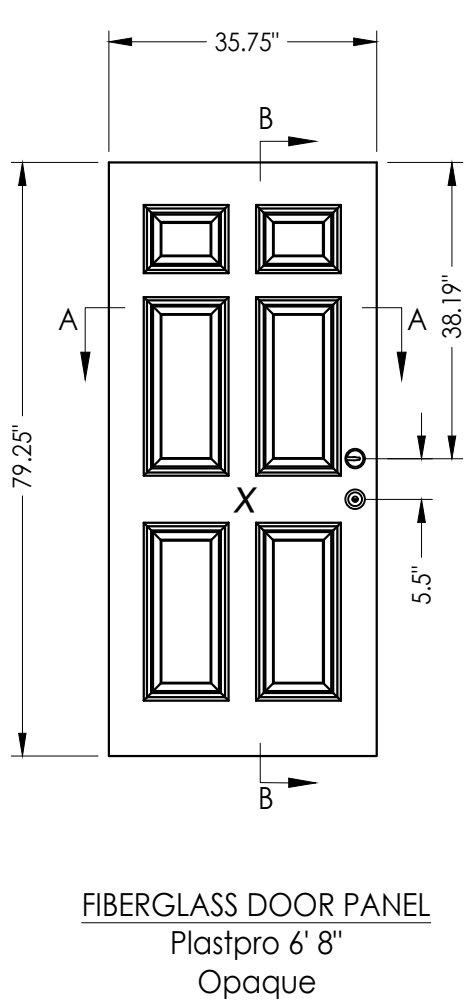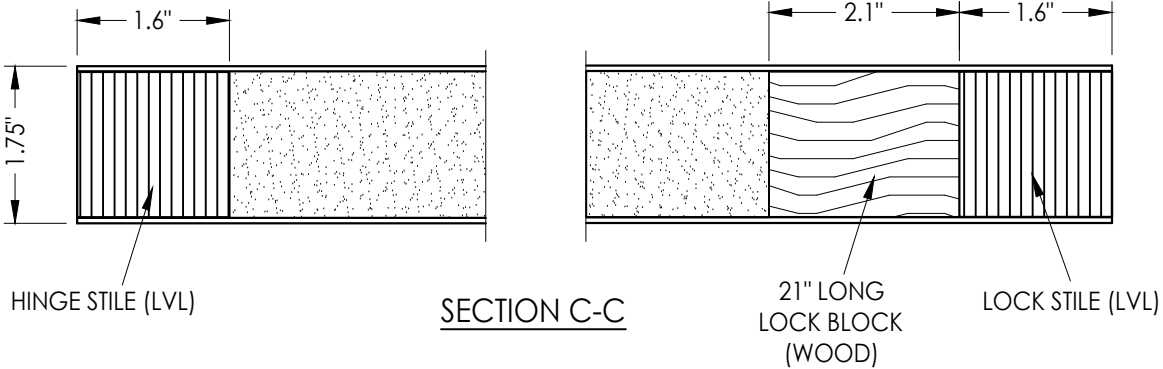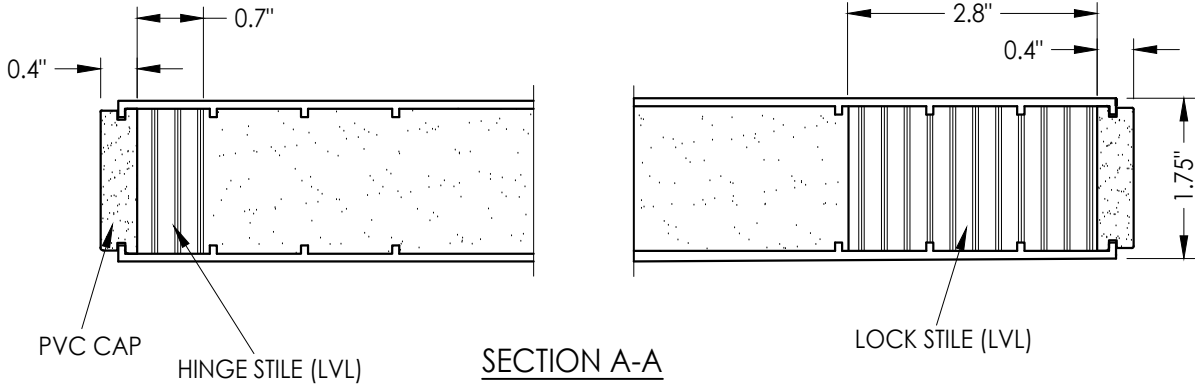

FIBERGLASS SKIN: 0.075" MIN. THK.
FOAM CORE: POLYURETHANE

FIBERGLASS SKIN: 0.075" MIN. THK.
FOAM CORE: POLYURETHANE

NOTE: THE MASONITE FIBERGLASS DOOR USED IN AN
OUTSWING SINGLE DOOR CONFIGURATION (X) IS
LIMITED TO A MAXIMUM DESIGN PRESSURE = ± 70 PSF

Documents Prepared By:
Lyndon F. Schmidt
P.E. No. 43409

R^W BUILDING CONSULTANTS, INC.
P.O. Box 230, Valrico, FL 33595
Phone No.: 813.659.9197
FBPE Registry No. 9813

PRODUCT: ENDURA

PART OR ASSEMBLY:
DOOR PANEL
DETAILS

NO.	DATE	REVISIONS		
		BY	DATE	DESCRIPTION
2	7/02/26	UPDATE TO 9TH ED. (2026)	FBC	LFS
1	7/06/23	UPDATE TO 8TH ED. (2023)	FBC	LFS

DATE: 10/7/20

SCALE: N.T.S.



DWG. BY: RW

CHK. BY: LFS

DRAWING NO.:
FL-25610.17


SHEET 2 OF 9

G:\2023 FBC Drawings 7.1.26\Endura Products\FL-25610 R10\FL-25610.17.dwg

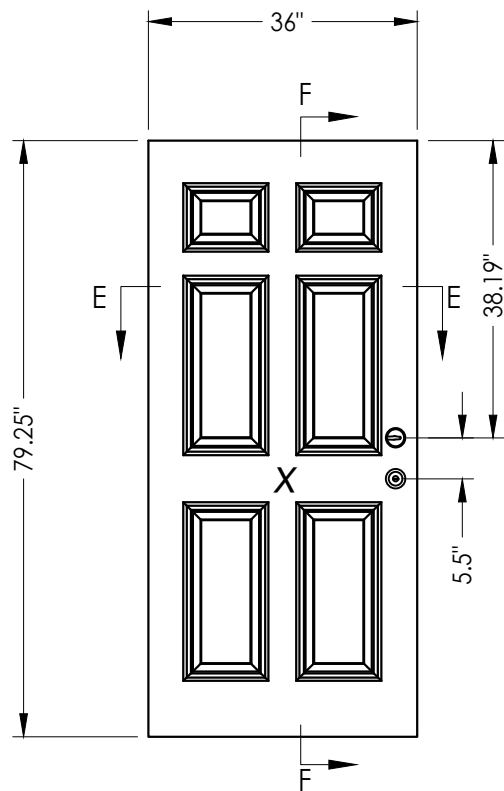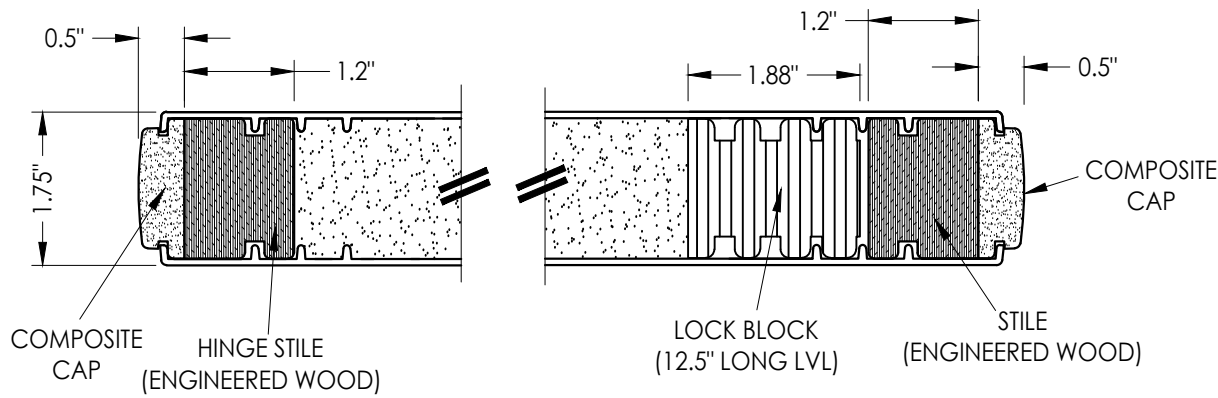

FIBERGLASS DOOR PANEL
Therma-Tru 6' 8"
Opaque

FIBERGLASS SKIN: 0.073" MIN. THK.
FOAM CORE: POLYURETHANE


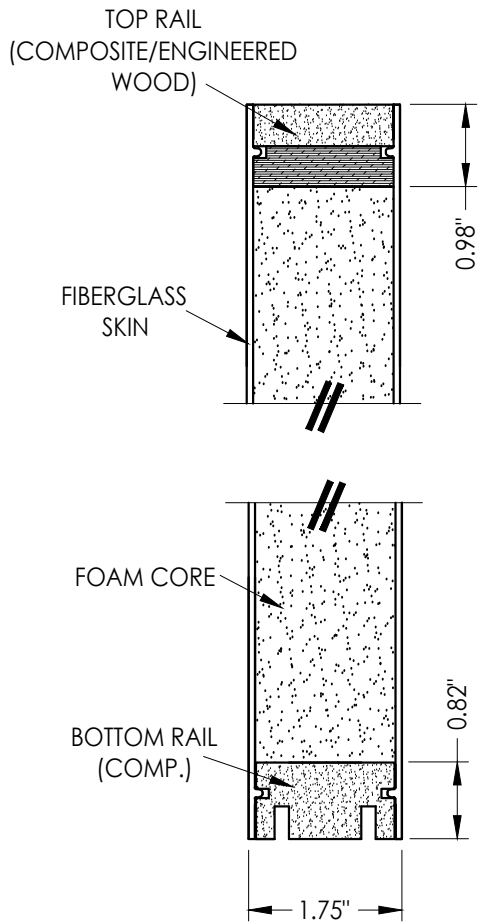


NO.	DATE	REVISIONS
2	7/02/26	UPDATE TO 9TH ED. (2026) FBC
1	7/06/23	UPDATE TO 8TH ED. (2023) FBC
		BY

DATE:	10/7/20
SCALE:	N.T.S.
DWG. BY:	RW
CHK. BY:	LFS
DRAWING NO.:	FL-25610.17
SHEET	3 OF 9

PRODUCT:	ENDURA
PART OR ASSEMBLY:	DOOR PANEL DETAILS

Documents Prepared By: Lyndon F. Schmidt P.E. No. 43409	RW BUILDING CONSULTANTS, INC. P.O. Box 230, Valrico, FL 33595 Phone No.: 813.659.9197 FBPE Registry No. 9813
---	---

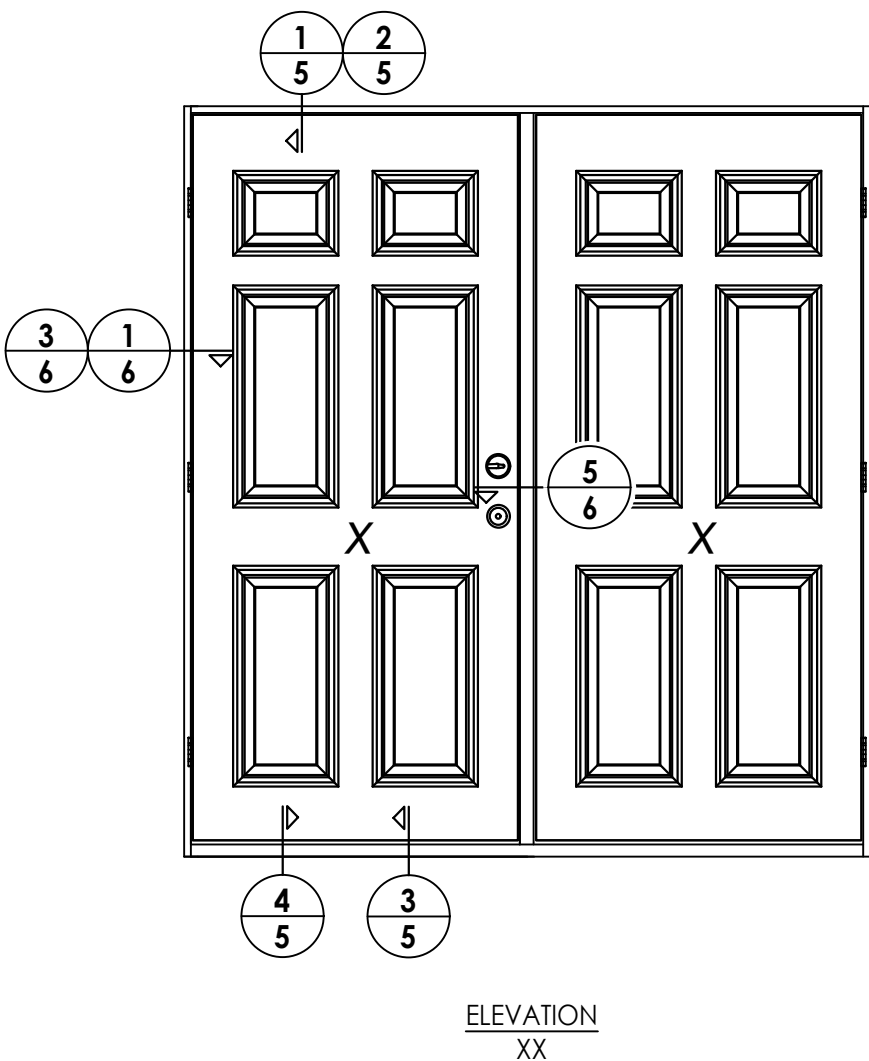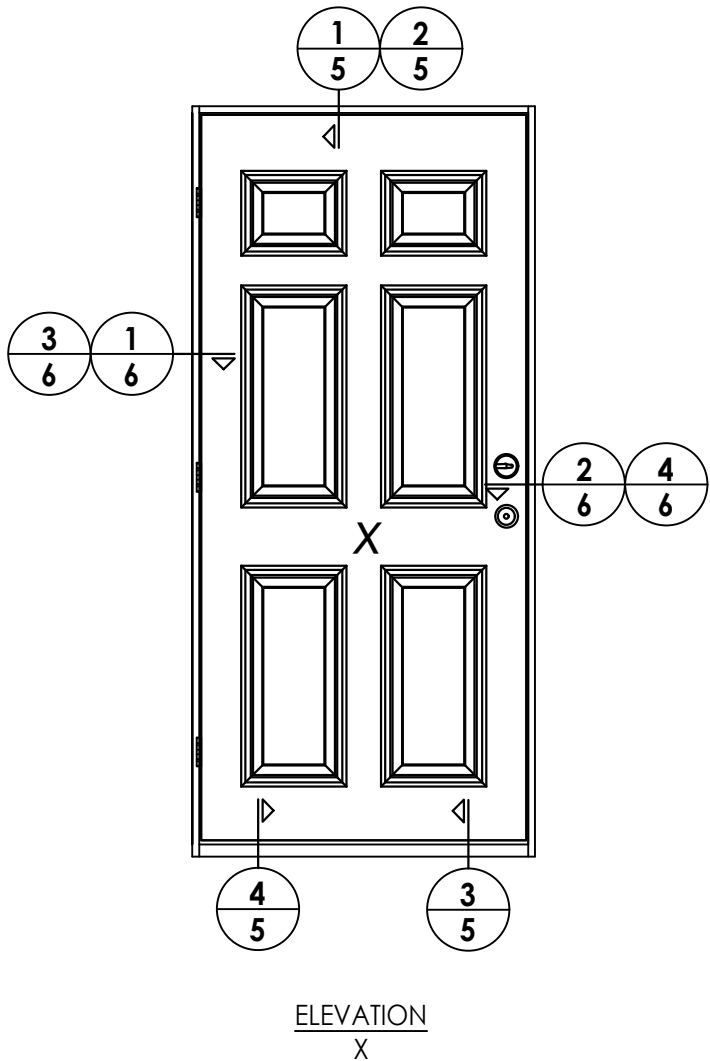


DATE: 10/7/20
SCALE: N.T.S.
DWG. BY: RW
CHK. BY: LFS
DRAWING NO.: FL-25610.17
SHEET 4 OF 9

REVISIONS	
NO.	DATE
2	7/02/26
1	7/06/23


PRODUCT:	ENDURA
PART OR ASSEMBLY:	ELEVATIONS

Documents Prepared By:
Lyndon F. Schmidt
P.E. No. 43409


RW BUILDING CONSULTANTS, INC.
P.O. Box 230, Valrico, FL 33595
Phone No.: 813.659.9197
FBPE Registry No. 9813

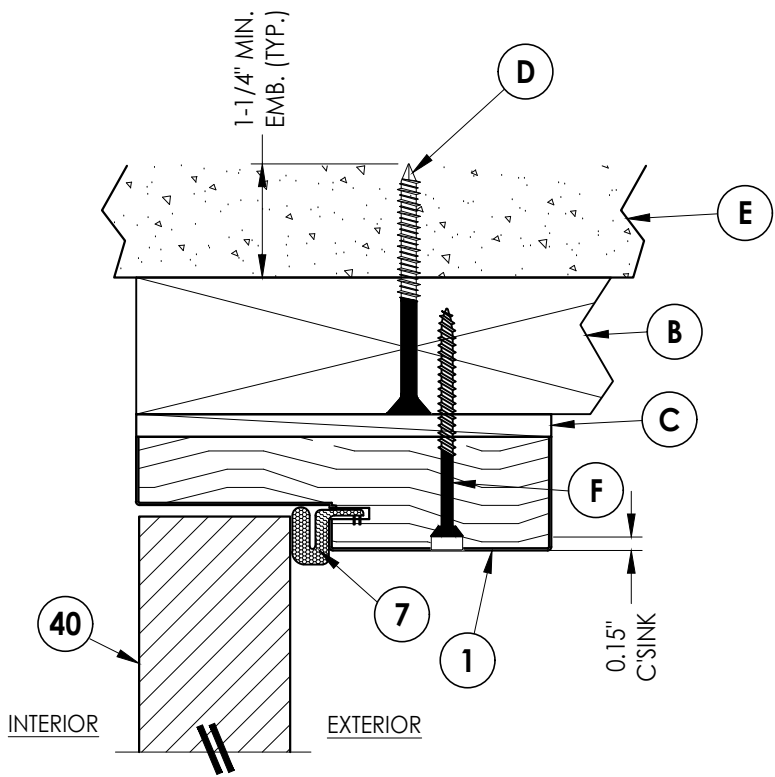


1 **VERTICAL CROSS SECTION**
5 Inswing shown (Outswing similar)
 2X Buck Construction

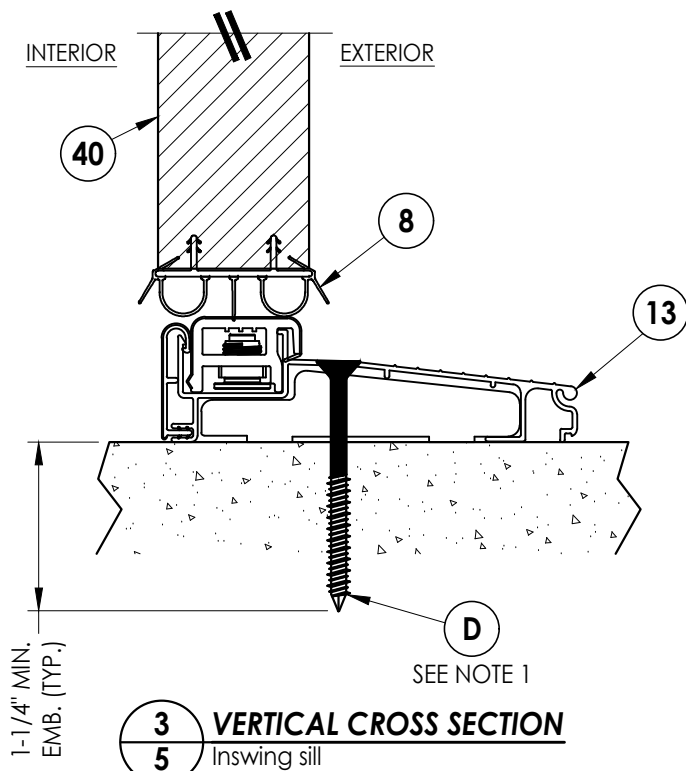

3 VERTICAL CROSS SECTION
5 Inswing sill

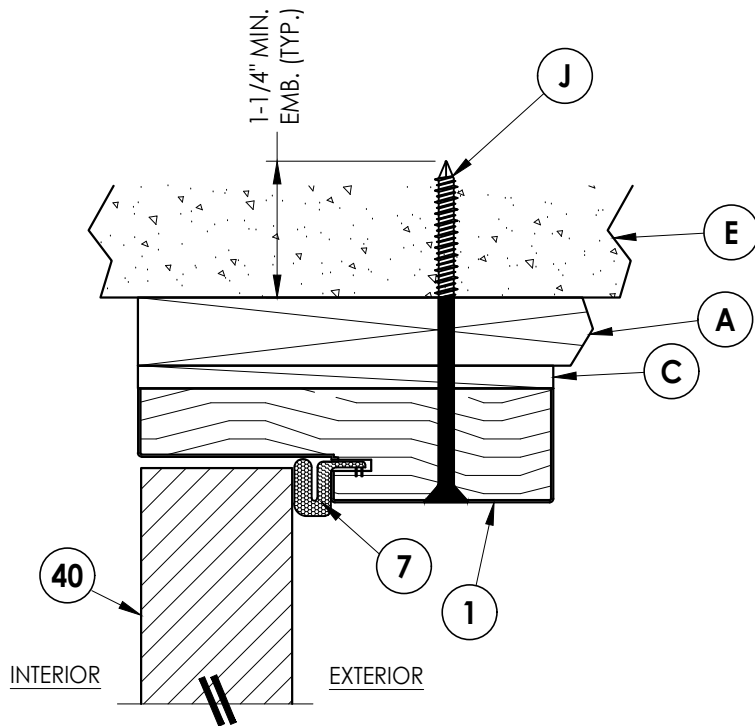

2 **VERTICAL CROSS SECTION**
5 Inswing shown (Outswing similar)
1X Buck Construction

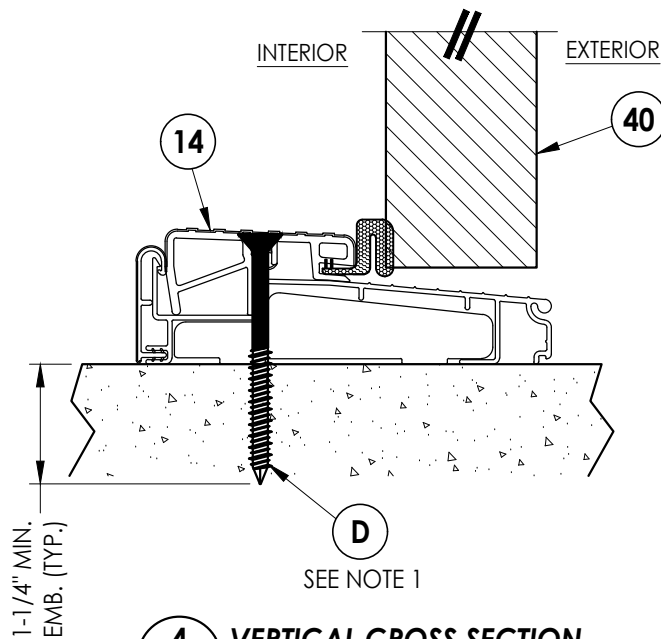

4 **VERTICAL CROSS SECTION**
 5 Outswing sill


NOTE:
1. SILL ANCHORS ARE NOT REQUIRED FOR SINGLE DOOR CONFIGURATIONS.

[illegible]

Documents Prepared By:
Lyndon F. Schmidt
P.E. No. 43409

RW BUILDING CONSULTANTS, INC.
P.O. Box 230, Valrico, FL 33595
Phone No.: 813.659.9197
FBPE Registry No. 9813


G:\2023 FBC Drawings 7.1.26\Endura Products\FL-25610 R10\FL-25610.17.dwg

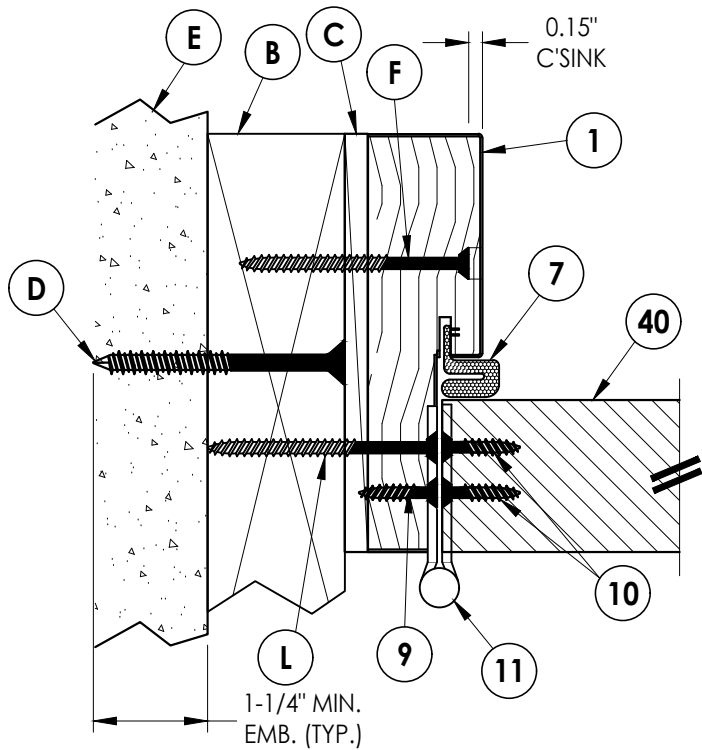


1
6 **HORIZONTAL CROSS SECTION**
Inswing shown (Outswing similar)
2X Buck Construction

EXTERIOR

INTERIOR

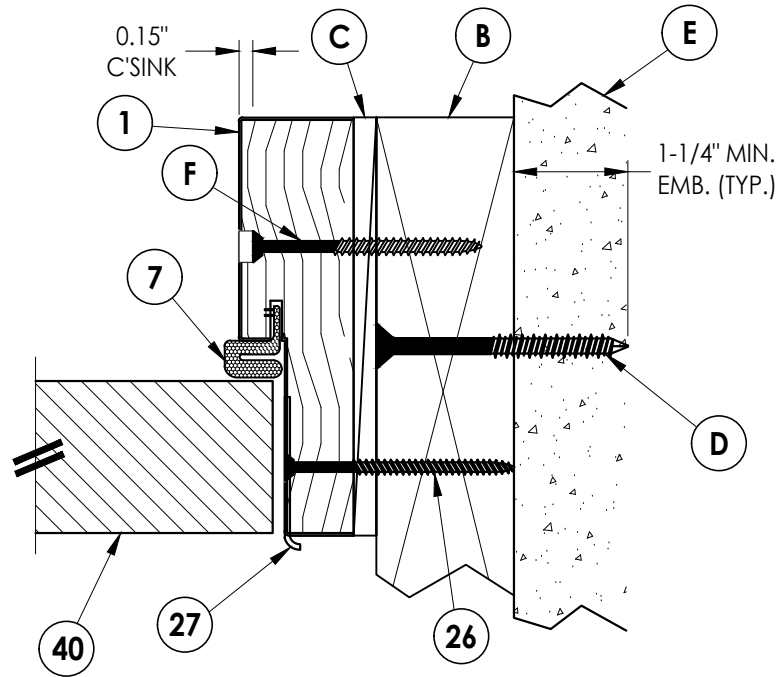


2
6 **HORIZONTAL CROSS SECTION**
Inswing shown (Outswing similar)
2X Buck Construction

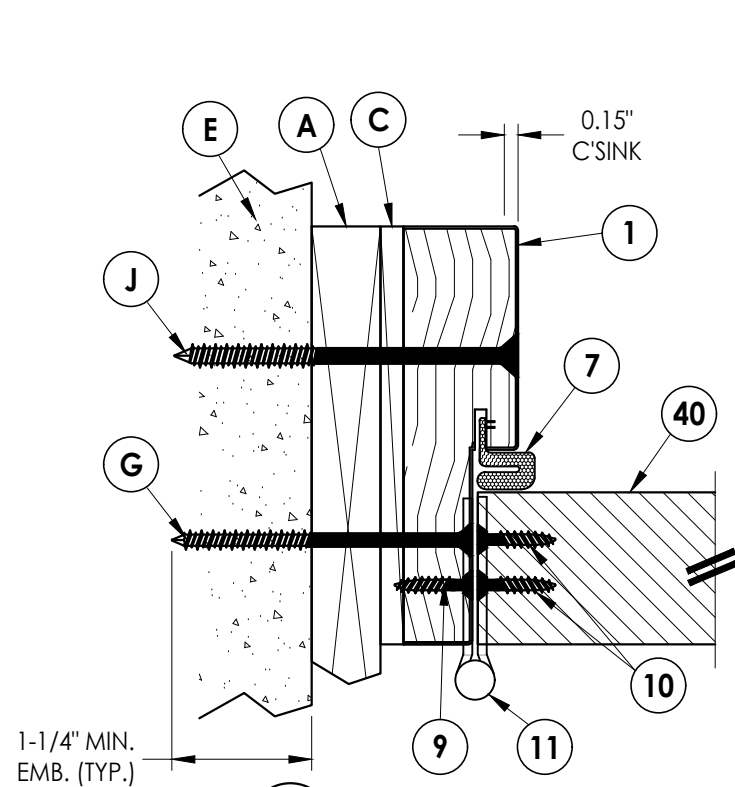

3
6 **HORIZONTAL CROSS SECTION**
Inswing shown (Outswing similar)
1X Buck Construction

EXTERIOR


INTERIOR

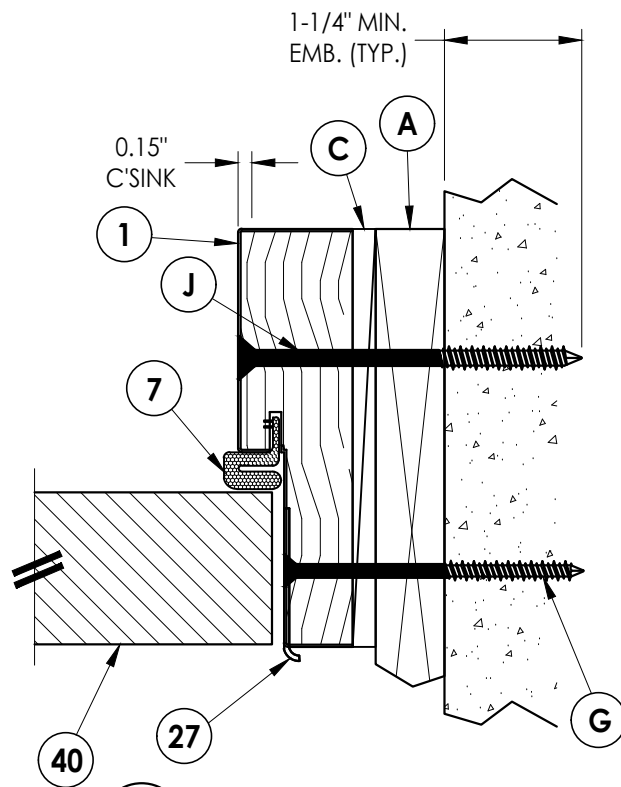

4
6 **HORIZONTAL CROSS SECTION**
Inswing shown (Outswing similar)
1X Buck Construction

EXTERIOR

INTERIOR

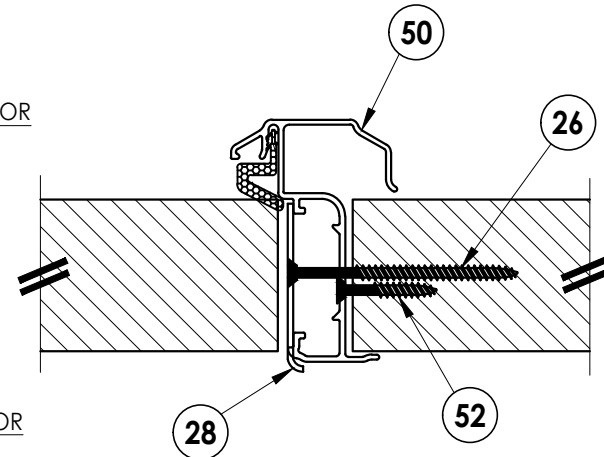

5
6 **HORIZONTAL CROSS SECTION**
Inswing shown (Outswing similar)

Documents Prepared By:
Lyndon F. Schmidt
P.E. No. 43409

RW BUILDING CONSULTANTS, INC.
P.O. Box 230, Valrico, FL 33595
Phone No.: 813.659.9197
FBPE Registry No. 9813

PRODUCT: ENDURA

PART OR ASSEMBLY:
HORIZONTAL CROSS SECTIONS

NO.	DATE	REVISIONS			
		BY	LFS	FBC	LFS
2	7/02/26	UPDATE TO 9TH ED.	(2026)	FBC	LFS
1	7/06/23	UPDATE TO 8TH ED.	(2023)	FBC	LFS

DATE: 10/7/20

SCALE: N.T.S.



DWG. BY: RW

CHK. BY: LFS

DRAWING NO.:

FL-25610.17

SHEET 6 OF 9

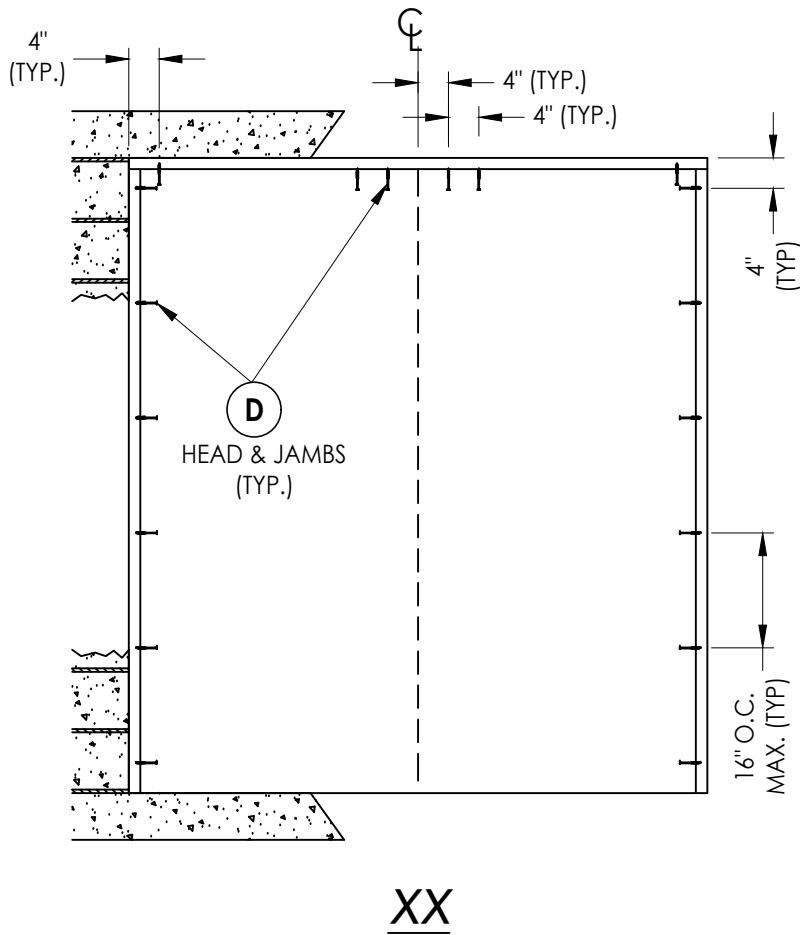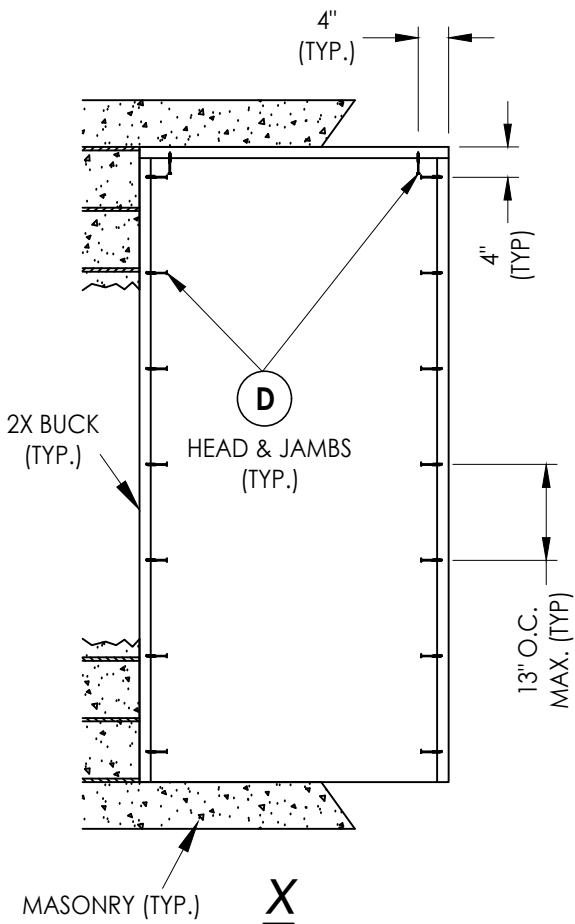

2X BUCK ANCHORING









DATE:	10/7/20
SCALE:	N.T.S.
DWG. BY:	RW
CHK. BY:	LFS
DRAWING NO.:	FL-25610.17
SHEET	7 OF 9

NO.	DATE	REVISIONS
2	7/02/26	UPDATE TO 9TH ED. (2026) FBC LFS
1	7/06/23	UPDATE TO 8TH ED. (2023) FBC LFS

PRODUCT:	ENDURA
PART OR ASSEMBLY:	BUCK ANCHORING

Documents Prepared By:
Lyndon F. Schmidt
P.E. No. 43409

RW BUILDING CONSULTANTS, INC.
P.O. Box 230, Valrico, FL 33595
Phone No.: 813.659.9197
FBPE Registry No. 9813

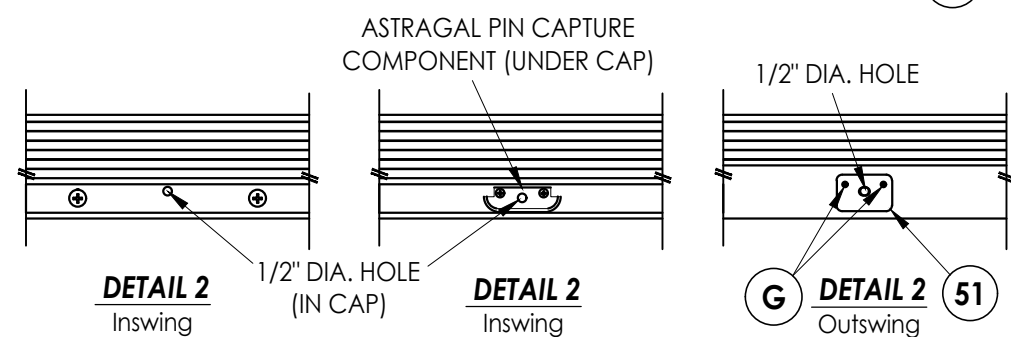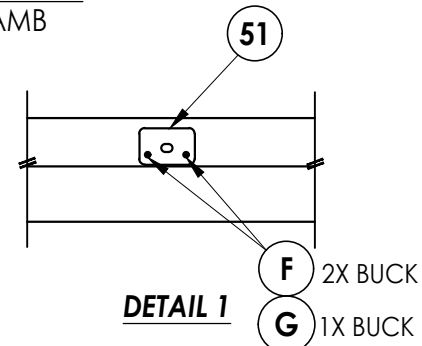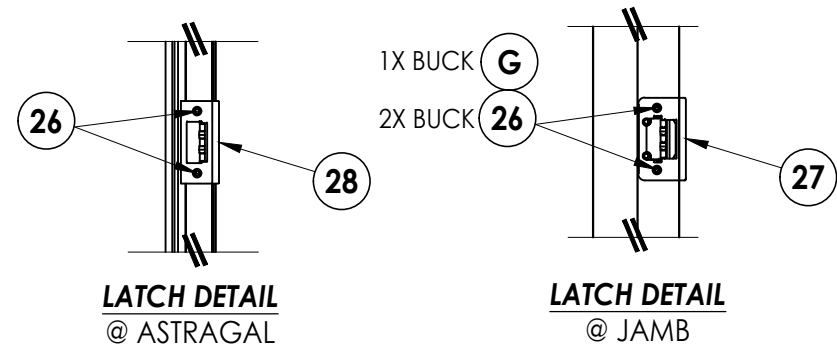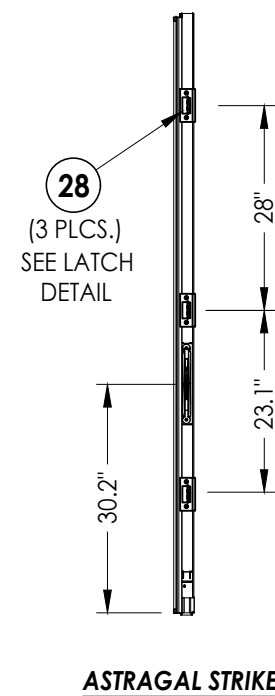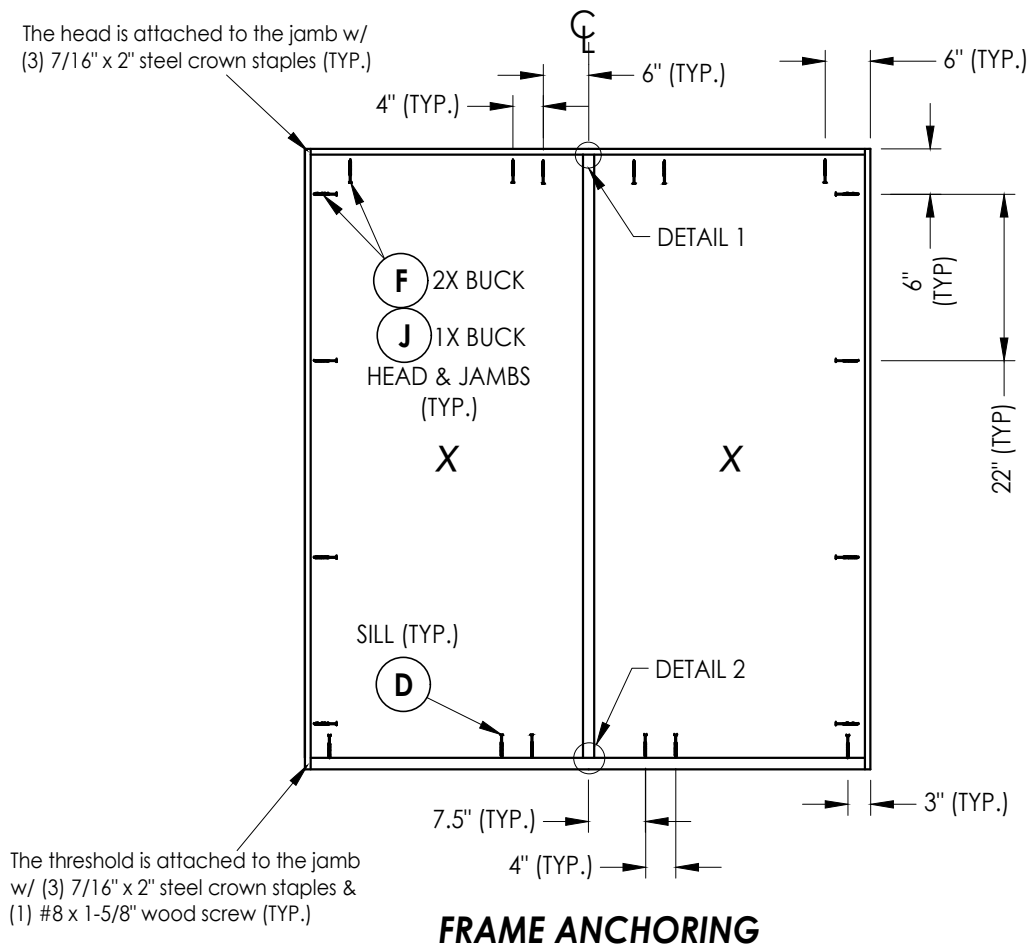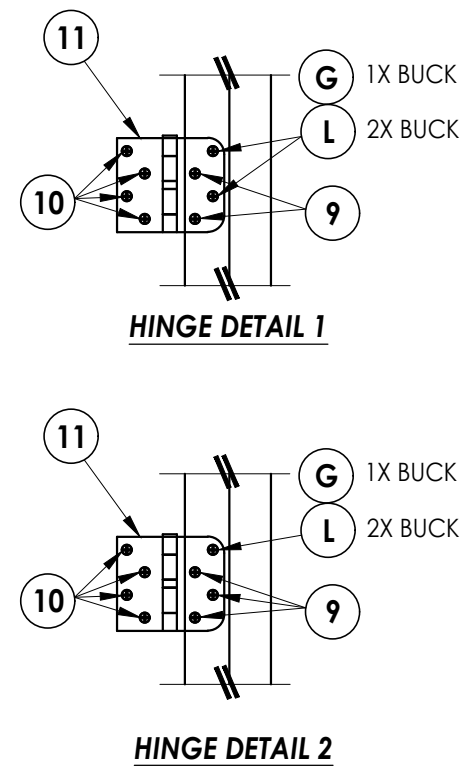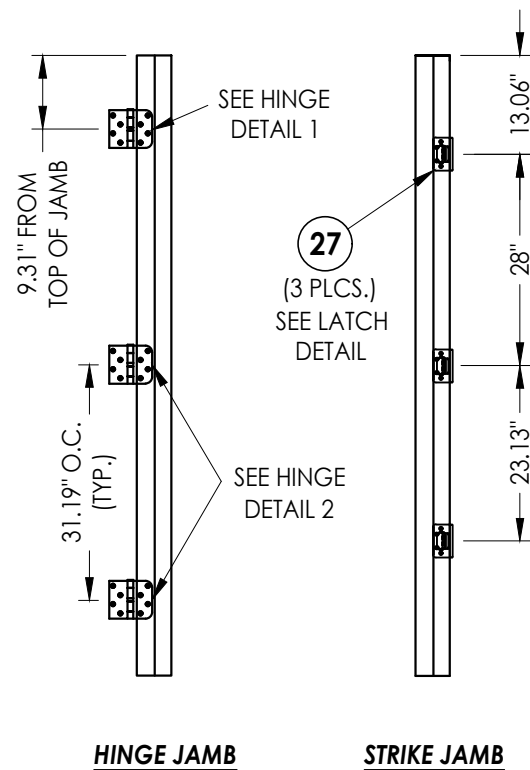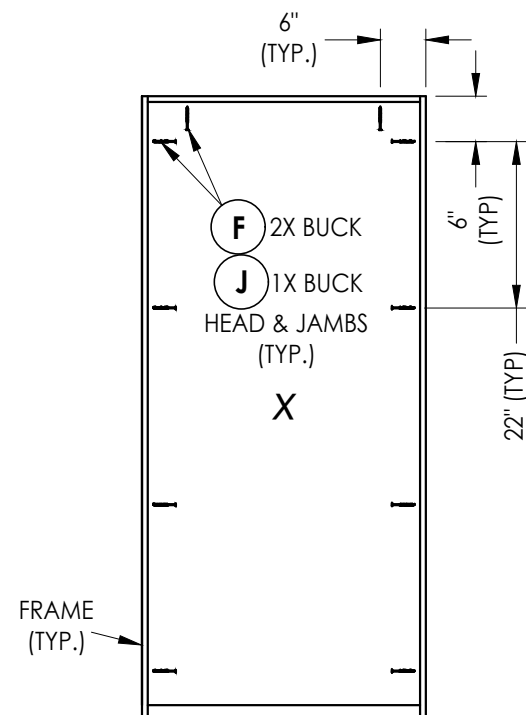[illegible]

Documents Prepared By:
Lyndon F. Schmidt
P.E. No. 43409

RW BUILDING CONSULTANTS, INC.
P.O. Box 230, Valrico, FL 33595
Phone No.: 813.659.9197
FBPE Registry No. 9813

G:\2023 FBC Drawings 7.1.26\Endura Products\FL-25610 R10\FL-25610.17.dwg

BILL OF MATERIALS		
ITEM #	DESCRIPTION	MATERIAL
A	1X BUCK SG >= 0.55	WOOD
B	2X BUCK SG >= 0.55	WOOD
C	1/4" MAX. SHIM SPACE	-
D	1/4" X 2-3/4" PFH DeWALT OR ITW CONCRETE SCREW	STEEL
E	MASONRY - 3,000 PSI MIN. CONCRETE CONFORMING TO ACI 301 OR HOLLOW BLOCK CONFORMING TO ASTM C90	CONCRETE
F	#10 X 2-1/2" PFH WOOD SCREW (1.15" MIN. EMBEDMENT)	STEEL
G	3/16" x 3-1/4" PFH ITW CONCRETE SCREW	STEEL
J	1/4" X 3-3/4" PFH DeWALT OR ITW CONCRETE SCREW	STEEL
1	FINGER JOINTED PINE JAMB	WOOD
7	WEATHERSTRIP	FOAM
8	SWEEP	PVC
9	#9 X 3/4" PFH WOOD SCREW	STEEL
10	#9 X 1" PFH WOOD SCREW	STEEL
11	4" X 4" BUTT HINGE	STEEL
13	INSWING THRESHOLD	ALUM/COMP
14	OUTSWING THRESHOLD	ALUM/COMP
26	#8 X 2-1/2" PFH WOOD SCREW	STEEL
27	LATCH STRIKE PLATE (JAMB)	STEEL
28	LATCH STRIKE PLATE (ASTRAGAL)	STEEL
40	DOOR PANEL - SEE DOOR PANEL DETAIL SHEET FOR CONSTRUCTION DETAILS	-
50	ENDURA ULTIMATE PANOLOCK ASTRAGAL	ALUM
51	ASTRAGAL BOLT STRIKE PLATE	STEEL
52	#10 X 1-1/2" FH WOOD SCREW	STEEL

CORROSION RESISTANCE - SALTWATER ENVIRONMENT

Fasteners & connectors in areas within 3000 ft (914 m) of a saltwater coastline shall comply with FBC Sections 1711.1 or R332.1.


CONCRETE ANCHOR NOTES:

- Concrete anchor locations at the corners may be adjusted to maintain the min. edge distance to mortar joints.
- Concrete anchor locations noted as "MAX. ON CENTER" must be adjusted to maintain the min. edge distance to mortar joints, additional concrete anchors may be required to ensure the "MAX. ON CENTER" dimension are not exceeded.
- Concrete anchor table:


ANCHOR TYPE	ANCHOR SIZE	MIN. EMBEDMENT	MIN. CLEARANCE TO MASONRY EDGE	MIN. CLEARANCE TO ADJACENT ANCHOR
ITW BUILDEX TAPCON®	3/16"	1-1/4"	3"	1-1/2"
	1/4"	1-1/4"	2"	4"
DeWALT ULTRACON+®	1/4"	1-1/4"	1"	4"

WOOD SCREW INSTALLATION NOTES:


- Maintain a minimum 5/8" edge distance, 1" end distance, & 1" o.c. spacing of wood screws to prevent the splitting of wood.

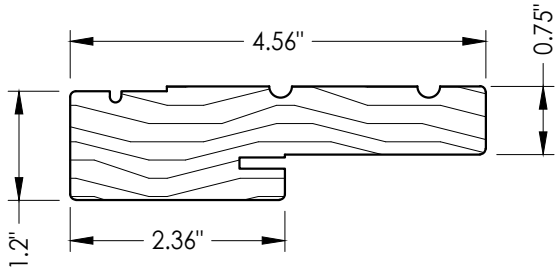


1 WOOD JAMB

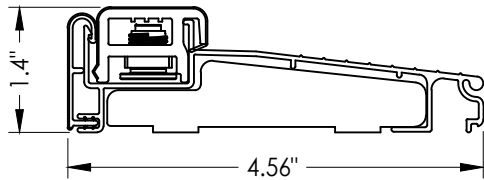

13 INSWING ADJUSTABLE THRESHOLD
ZAIL4565

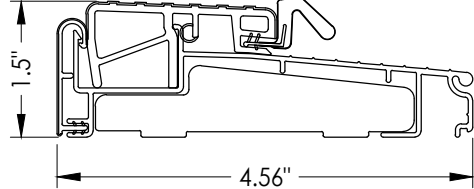

14 OUTSWING THRESHOLD
ZOBL4565

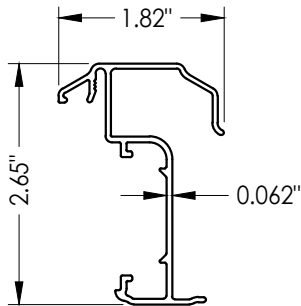

50 ENDURA ULTIMATE PANOLOCK ASTRAGAL

Documents Prepared By:
Lyndon F. Schmidt
P.E. No. 43409

RW BUILDING CONSULTANTS, INC.
P.O. Box 230, Valrico, FL 33595
Phone No.: 813.659.9197
FBPE Registry No. 9813

PRODUCT: ENDURA

PART OR ASSEMBLY:
BILL OF MATERIALS
& COMPONENTS

NO.	DATE	REVISIONS
2	7/02/26	UPDATE TO 9TH ED. (2026) FBC
1	7/06/23	UPDATE TO 8TH ED. (2023) FBC
LFS		BY

DATE: 10/7/20

SCALE: N.T.S.

DWG. BY: RW

CHK. BY: LFS

DRAWING NO.:
FL-25610.17

SHEET 9 OF 9