


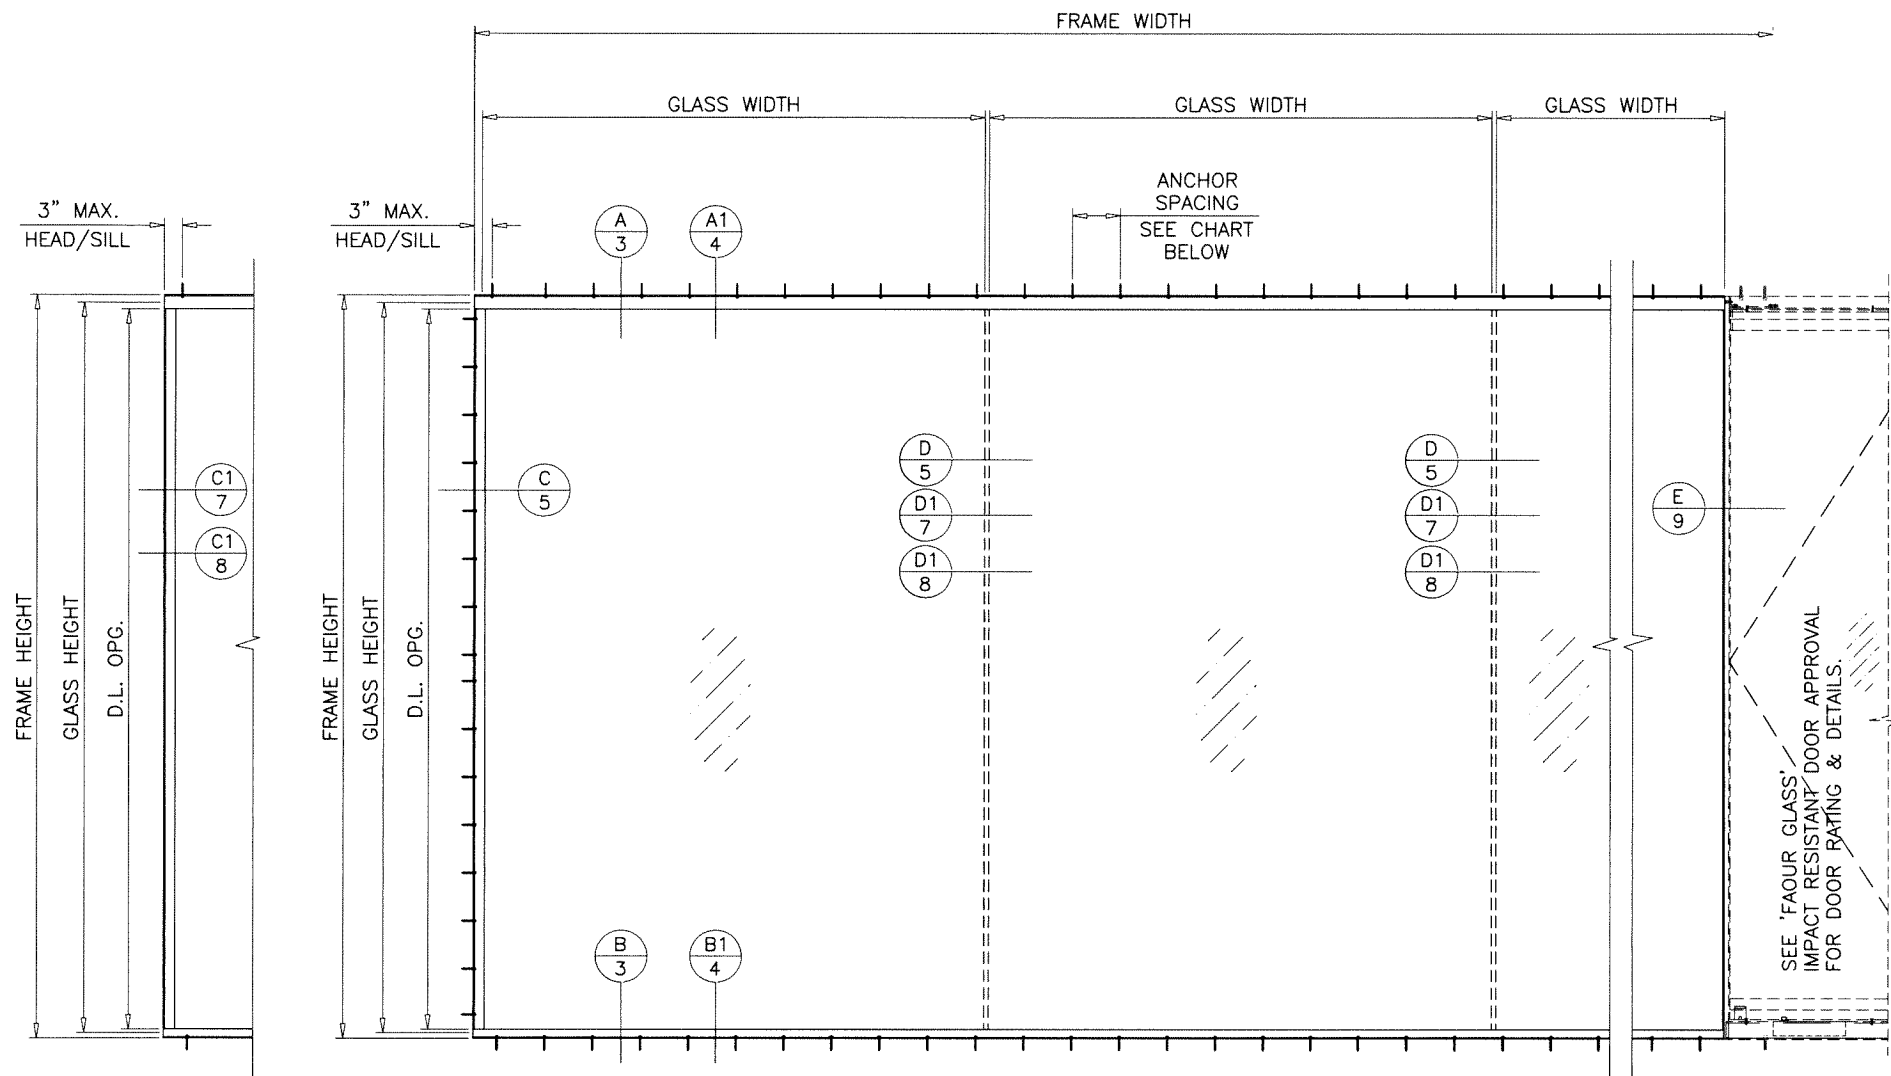

TYPICAL ELEVATION

NOTE:
GLASS CAPACITIES ARE BASED ON
ASTM E1300-09 (3 SEC. GUSTS).

THIS SYSTEM IS RATED FOR LARGE & SMALL MISSILE IMPACT.
SHUTTERS ARE NOT REQUIRED.

PRODUCT COMPLIES WITH REQUIREMENTS OF ANSI Z97.1.

APPROVAL APPLIES TO SINGLE OR MULTIPLE 'SLIMPACT XL' UNIT INSTALLATIONS

MAX. DESIGN LOAD (GLASS TYPES A & B) = ± 110 PSF
MAX. DESIGN LOAD (GLASS TYPE C) = ± 80 PSF

SERIES 'SLIMPACT XL' GLASS WALL SYSTEM

THIS PRODUCT HAS BEEN DESIGNED AND TESTED TO COMPLY WITH THE REQUIREMENTS OF THE 2023 (8TH EDITION) FLORIDA BUILDING CODE INCLUDING HIGH VELOCITY HURRICANE ZONE (HVHZ).

1BY OR 2BY WOOD BUCKS & BUCK FASTENERS BY OTHERS, MUST BE DESIGNED AND INSTALLED ADEQUATELY TO TRANSFER APPLIED PRODUCT LOADS TO THE BUILDING STRUCTURE.

ANCHORS SHALL BE CORROSION RESISTANT, SPACED AS SHOWN ON DETAILS AND INSTALLED PER MANUF'S INSTRUCTIONS. SPECIFIED EMBEDMENT TO BASE MATERIAL SHALL BE BEYOND WALL DRESSING OR STUCCO.

A LOAD DURATION INCREASE IS USED IN DESIGN OF ANCHORS INTO WOOD ONLY.

ALL SHIMS TO BE HIGH IMPACT, NON-METALLIC AND NON-COMPRESSIBLE.

MATERIALS INCLUDING BUT NOT LIMITED TO STEEL/METAL SCREWS, THAT COME INTO CONTACT WITH OTHER DISSIMILAR MATERIALS SHALL MEET THE REQUIREMENTS OF THE 2023 FLORIDA BLDG. CODE & ADOPTED STANDARDS.

THIS PRODUCT APPROVAL IS GENERIC AND DOES NOT PROVIDE INFORMATION FOR A SITE SPECIFIC PROJECT, I.E. LIFE SAFETY OF THIS PRODUCT, ADEQUACY OF STRUCTURE RECEIVING THIS PRODUCT AND SEALING AROUND OPENING FOR WATER INFILTRATION RESISTANCE ETC. CONDITIONS NOT SHOWN IN THIS DRAWING ARE TO BE ANALYZED SEPARATELY, AND TO BE REVIEWED BY BUILDING OFFICIAL.

DESIGN LOADS SHOWN ARE BASED ON 'ALLOWABLE STRESS DESIGN (ASD)'.

MANUFACTURER'S LABEL SHALL BE LOCATED ON A READILY VISIBLE LOCATION IN ACCORDANCE WITH SECTION 1709.9.3 OF FLORIDA BUILDING CODE. LABELING TO COMPLY WITH SECTION 1709.9.2.

CHART 1

ANCHOR TYPE	ANCHOR SPACING			
	MAX. DESIGN LOADS UPTO 80 PSF		MAX. DESIGN LOADS ABOVE 80 PSF	
	HEAD/SILL	JAMBS	HEAD/SILL	JAMBS
A	6-3/8"	6-3/8"	4"	4"
B	9"	14"	8"	8"
C	9"	12-3/4"	8"	8"
D	-	9-3/4"	-	8"

CHART 2

DESIGN LOAD CAPACITY - PSF			
GLASS WIDTH	D.L.O. HEIGHT	GLASS TYPES 'A' & 'B'	
		EXT(+)/INT.(-)	EXT(+)/INT.(-)
96"	144"	110	80.0
104 3/4"	132"	110	80.0
115 1/4"	120"	110	80.0
128"	108"	110	80.0
164 9/16"	84"	110	80.0
192"	72"	110	80.0

NOTE:


WIDTH AND LENGTH DIMENSIONS CAN BE ORIENTED VERTICALLY OR HORIZONTALLY. NOT TO EXCEED A MAX D.L.O. HEIGHT OF 144" FOR STOREFRONT CONFIGURATION.

FOR SINGLE LITE UNITS:
SEE CHART ON SHEET 2.

FOR MULTIPLE LITES UNIT
MAX. SLIMPACT XL FRAME HEIGHT = 148 1/4 IN.
MAX. GLASS/DLO AREA = 96 SQ FT.

Sealed: 2/19/2026

FL #25673

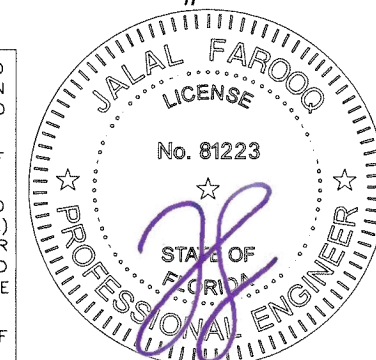

A- CONTRACTOR TO BE RESPONSIBLE FOR THE SELECTION, PURCHASE AND INSTALLATION OF THIS PRODUCT BASED ON THIS PRODUCT EVALUATION PROVIDED HE/SHE DOES NOT DEVIATE FROM THE CONDITIONS DETAILED ON THIS DOCUMENT.
B- THIS PRODUCT EVALUATION DOCUMENT WILL BE CONSIDERED INVALID IF ALTERED BY ANY MEANS.
C- SITE SPECIFIC PROJECTS SHALL BE PREPARED BY A FLORIDA REGISTERED ENGINEER OR ARCHITECT WHICH WILL BECOME THE ENGINEER OF RECORD (E.O.R.) FOR THE PROJECT AND WHO WILL BE RESPONSIBLE FOR THE PROPER USE OF THE P.E.D. ENGINEER OF RECORD, ACTING AS A DELEGATED ENGINEER TO THE P.E.D. ENGINEER SHALL SUBMIT TO THIS LATTER THE SITE SPECIFIC DRAWINGS FOR REVIEW.
D- THIS P.E.D. SHALL BEAR THE DATE AND ORIGINAL SEAL AND SIGNATURE OF THE PROFESSIONAL ENGINEER OF RECORD THAT PREPARED IT.

afc

AL-FAROOQ CORPORATION
ENGINEERS & PRODUCT DEVELOPMENT
9360 SUNSET DRIVE, SUITE 220
MIAMI, FLORIDA 33173 (C.A.N. 3538)
TEL. (305) 264-8100 FAX. (305) 262-6978

COMP-ANL\W18-27FGT

SERIES 'SLIMPACT XL' SSG GLASS WALL SYS. (L.M.I.)

Faour Glass Technologies

5119 West Knox Street
Tampa, FL 33634

Tel. (813) 884-3297 Fax. (-)





revisions:	no	date	by	description
	C	01.10.22		GLASS OPTION ADDED
	D	07.20.23		GLASS TYPE C ADDED
	E	08.16.23		UPDATED TO 2023 FBC
	F	10.18.24		GENERAL REVISION

date: 01-31-18
scale: 3/8"=1'-0"
dr. by: MLS
chk. by:

drawing no.


W18-27

sheet 1 of 10

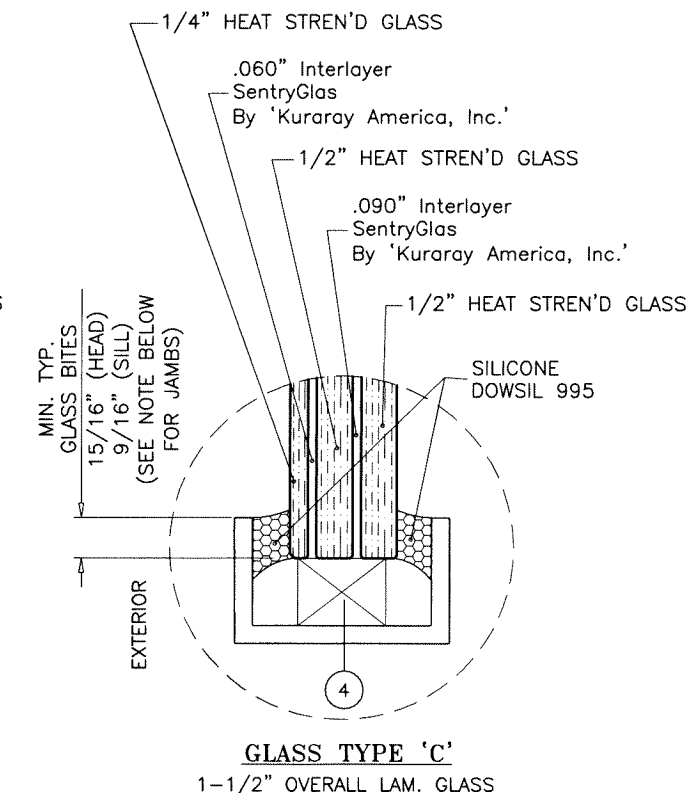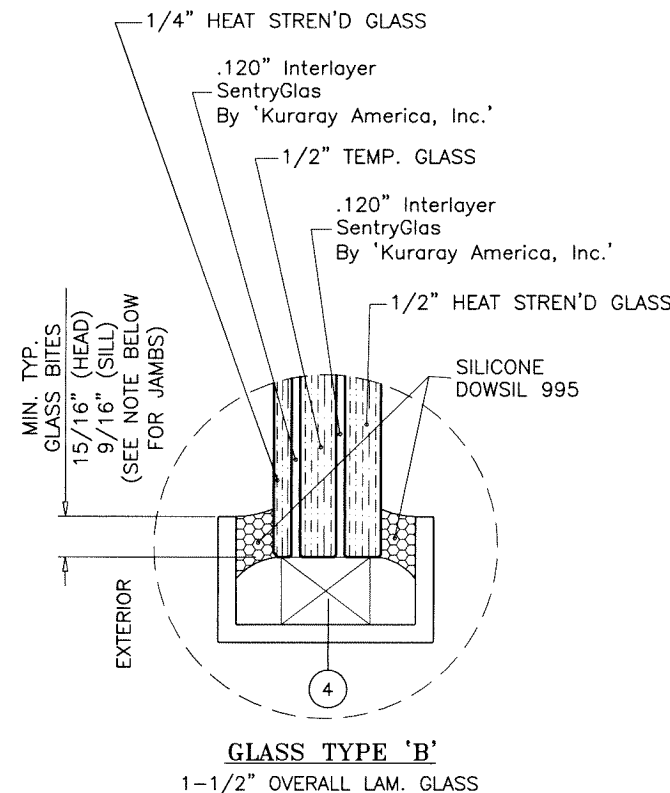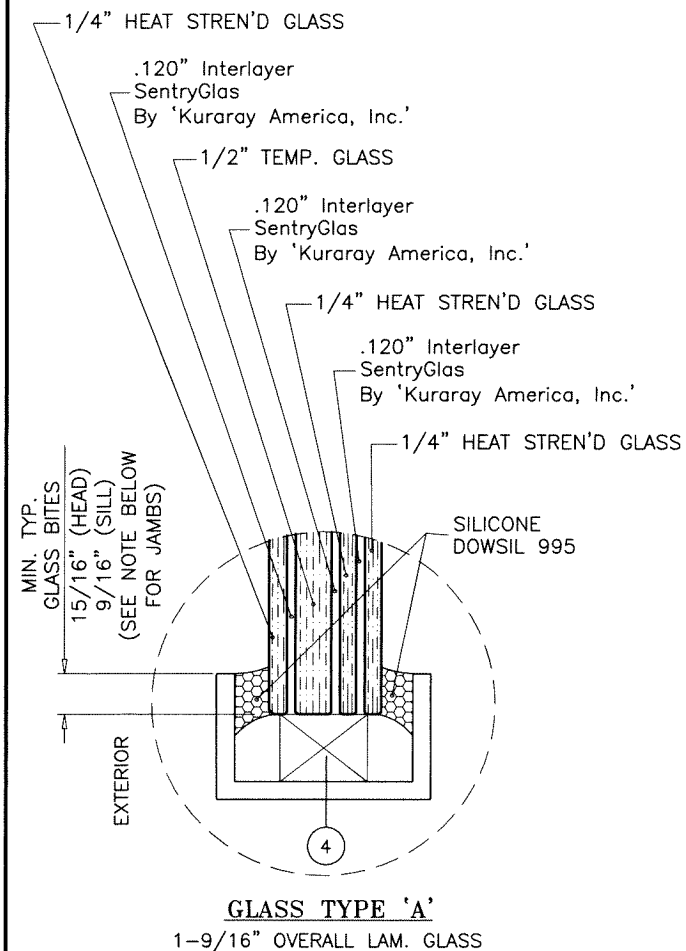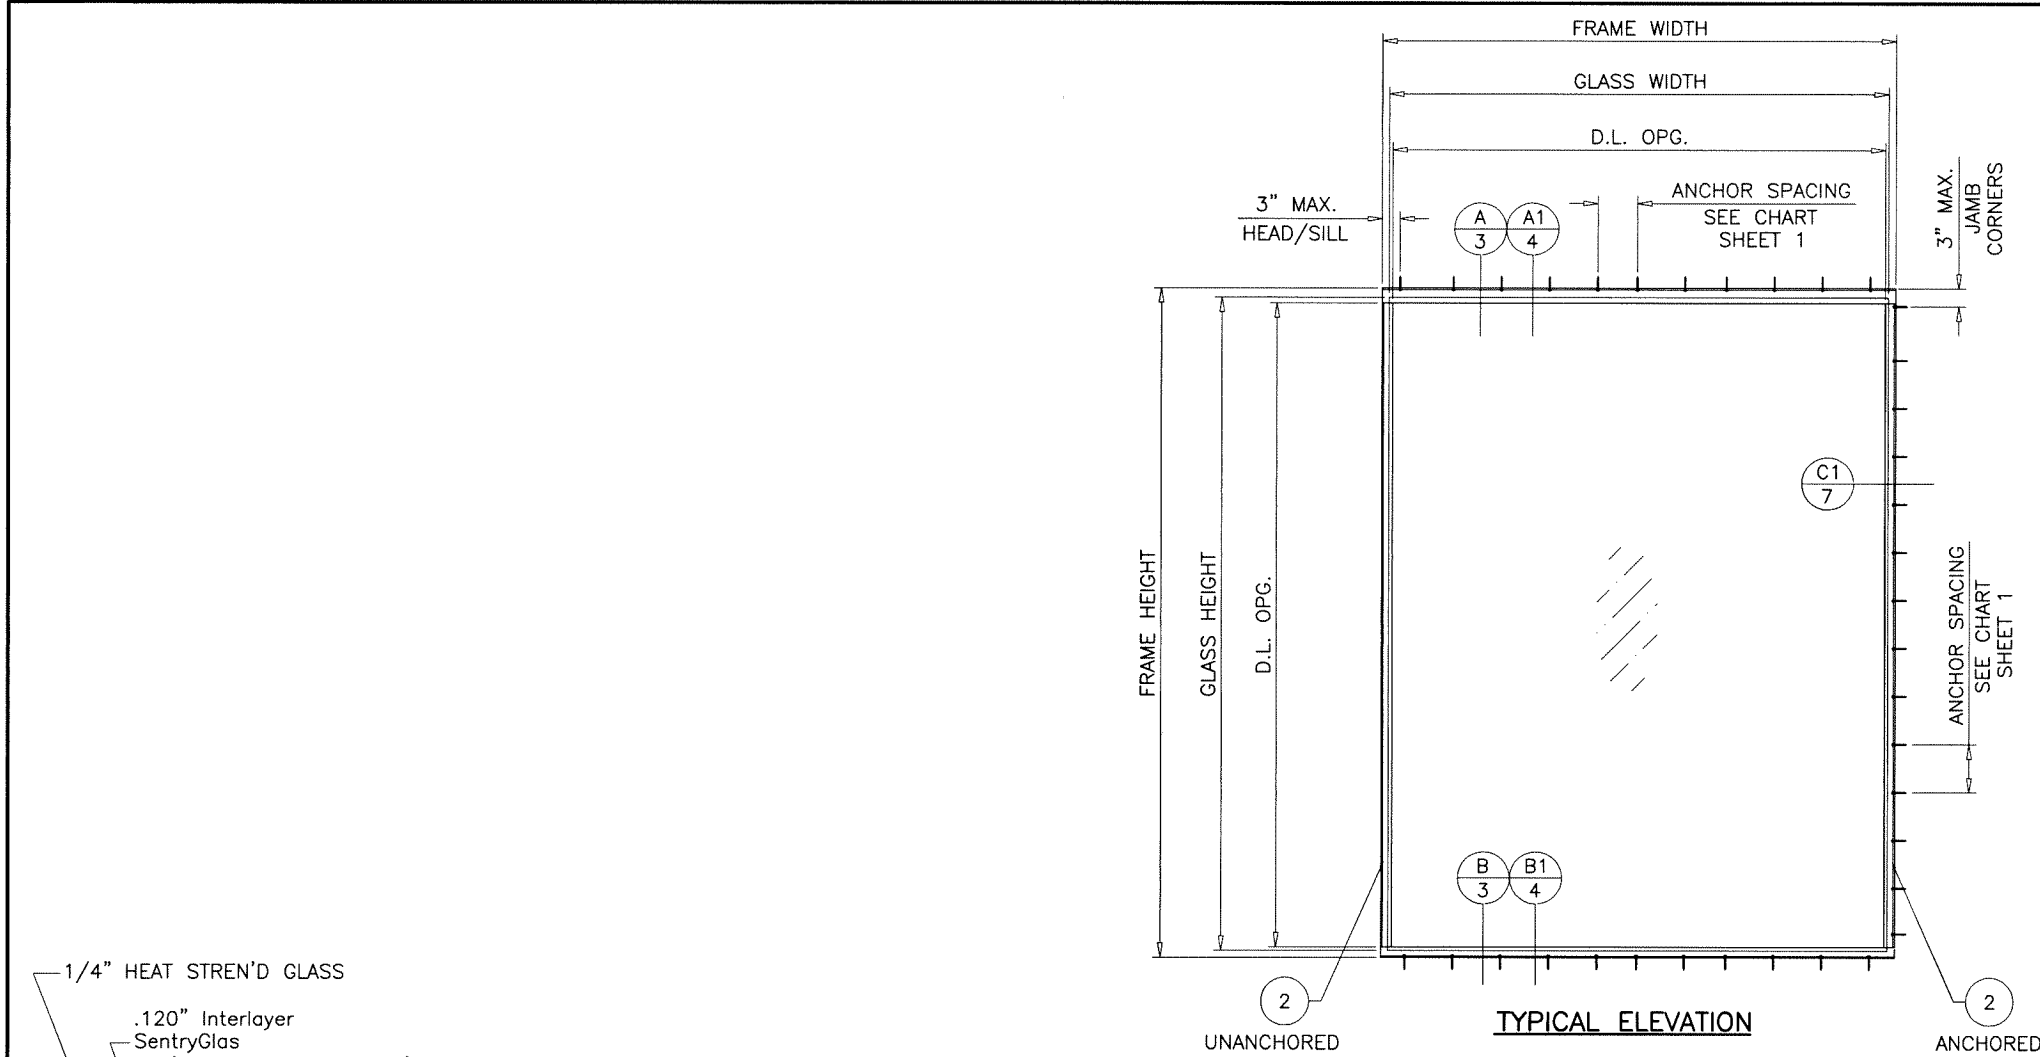

GLASS BITE AT JAMBS:
 1/2" MIN. BITE FOR LOADS UPTO 80.0 PSF
 5/8" MIN. BITE FOR LOADS ABOVE 80.0 PSF

DESIGN LOAD CAPACITY - PSF					
D.L.O. DIMS.		GLASS TYPES 'A' & 'B'		GLASS TYPE 'C'	
WIDTH	HEIGHT	EXT.(+)	INT.(-)	EXT.(+)	INT.(-)
60"	54"	110.0	110.0	80.0	80.0
72"		110.0	110.0	80.0	80.0
84"		110.0	110.0	80.0	80.0
96"		110.0	110.0	80.0	80.0
120"		110.0	110.0	80.0	80.0
132"		110.0	110.0	80.0	80.0
168"		110.0	110.0	80.0	80.0
228"		110.0	110.0	80.0	80.0
240"		110.0	110.0	80.0	80.0
60"	60"	110.0	110.0	80.0	80.0
72"		110.0	110.0	80.0	80.0
84"		110.0	110.0	80.0	80.0
96"		110.0	110.0	80.0	80.0
120"		110.0	110.0	80.0	80.0
132"		110.0	110.0	80.0	80.0
144"		110.0	110.0	80.0	80.0
156"		110.0	110.0	80.0	80.0
192"		110.0	110.0	80.0	80.0
228"		110.0	110.0	80.0	80.0
72"	72"	110.0	110.0	80.0	80.0
84"		110.0	110.0	80.0	80.0
96"		110.0	110.0	80.0	80.0
120"		110.0	110.0	80.0	80.0
144"		110.0	110.0	80.0	80.0
156"		110.0	110.0	80.0	80.0
192"		110.0	110.0	80.0	80.0
84"	84"	110.0	110.0	80.0	80.0
96"		110.0	110.0	80.0	80.0
120"		110.0	110.0	80.0	80.0
144"		110.0	110.0	80.0	80.0
156"		110.0	110.0	80.0	80.0
96"	96"	110.0	110.0	80.0	80.0
108"		110.0	110.0	80.0	80.0
120"		110.0	110.0	80.0	80.0
144"		110.0	110.0	80.0	80.0
108"	108"	110.0	110.0	80.0	80.0
120"		110.0	110.0	80.0	80.0
96"	120"	110.0	110.0	80.0	80.0
108"		110.0	110.0	80.0	80.0
84"	144"	110.0	110.0	80.0	80.0
96"		110.0	110.0	80.0	80.0

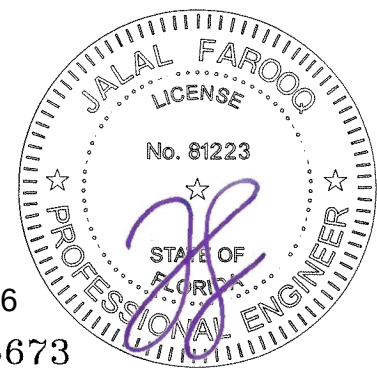

Sealed: 2/19/2026
 FL #25673

AL-FAROOQ CORPORATION
 ENGINEERS & PRODUCT DEVELOPMENT
 9360 SUNSET DRIVE, SUITE 220
 MIAMI, FLORIDA 33173
 TEL. (305) 264-8100 FAX. (305) 262-6978

afC

COMP-ANL\W18-27FGT

SERIES 'SLIMPACT XL' SSG GLASS WALL SYS. (L.M.I.)





Faour Glass Technologies
 5119 West Knox Street
 Tampa, FL. 33634
 Tel. (813) 884-3297 Fax. (-)

revisions:



no	date	by	description

date: 01-31-18
 scale: 3/8"=1'-0"
 dr. by: MLS
 chk. by:

drawing no.
W18-27
 sheet 2 of 10

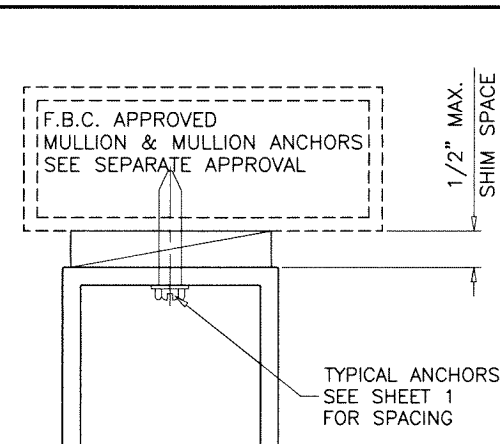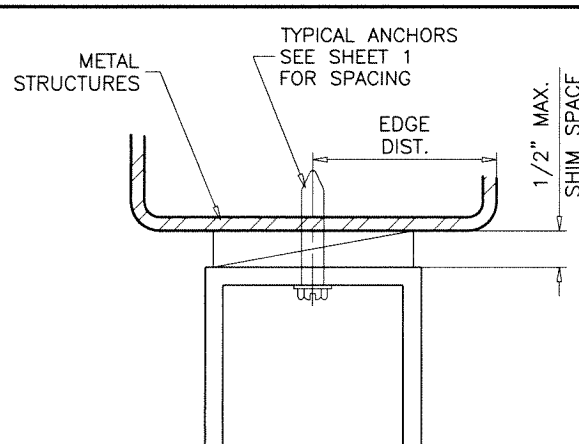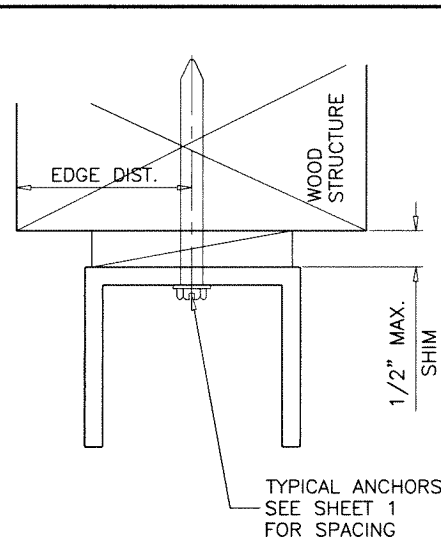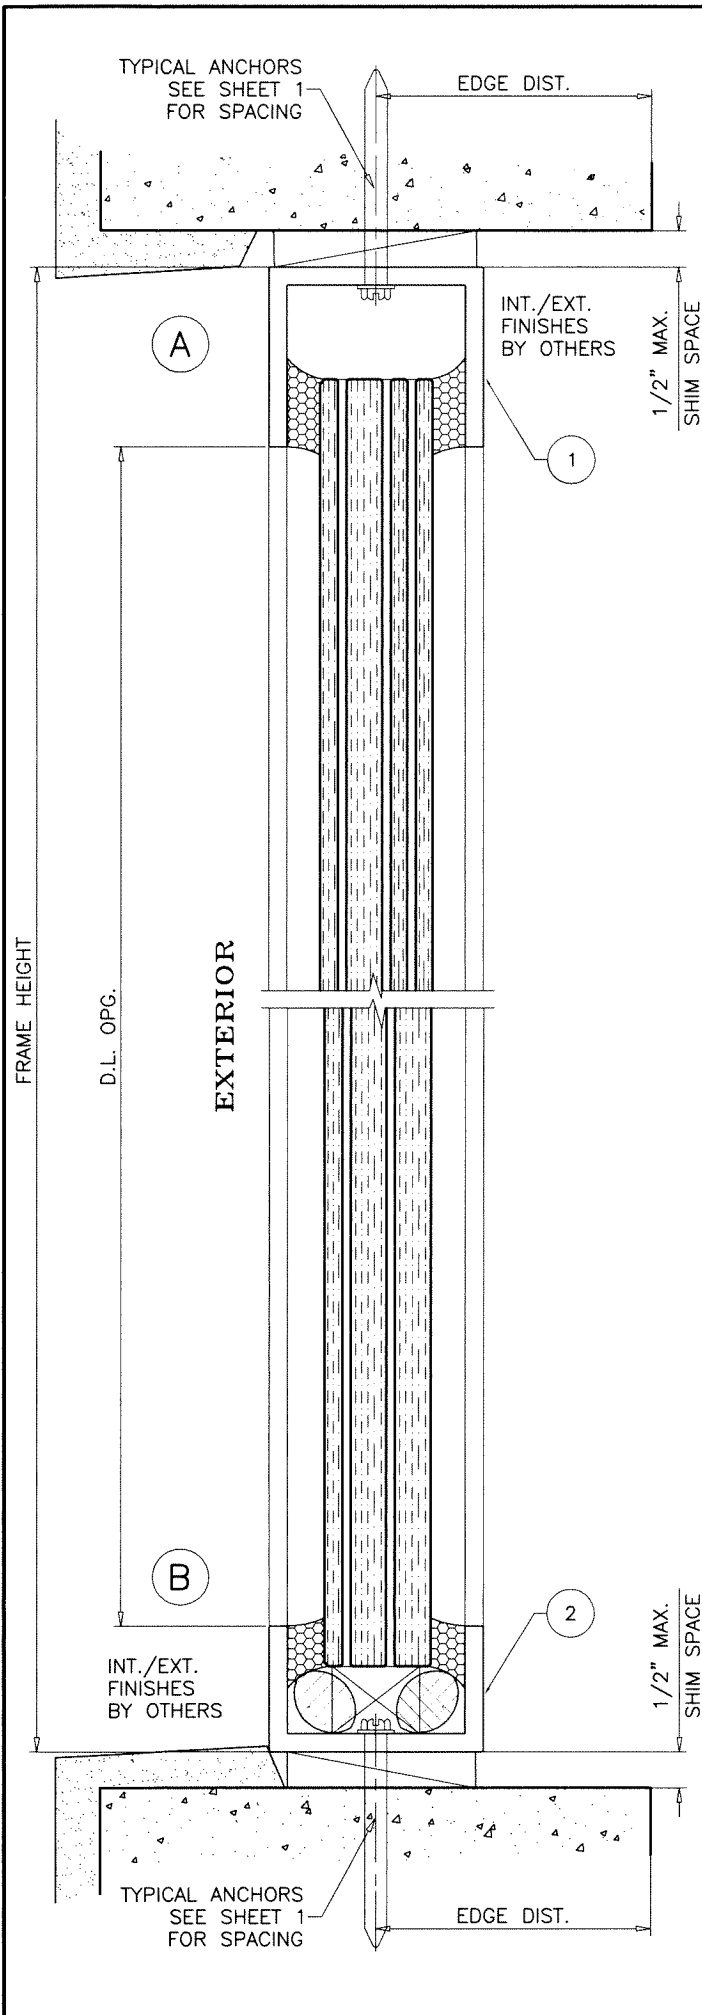

WOOD BUCKS AND METAL STRUCTURE NOT BY 'FAOUR GLASS' MUST SUSTAIN LOADS IMPOSED BY GLAZING SYSTEM AND TRANSFER THEM TO THE BUILDING STRUCTURE.

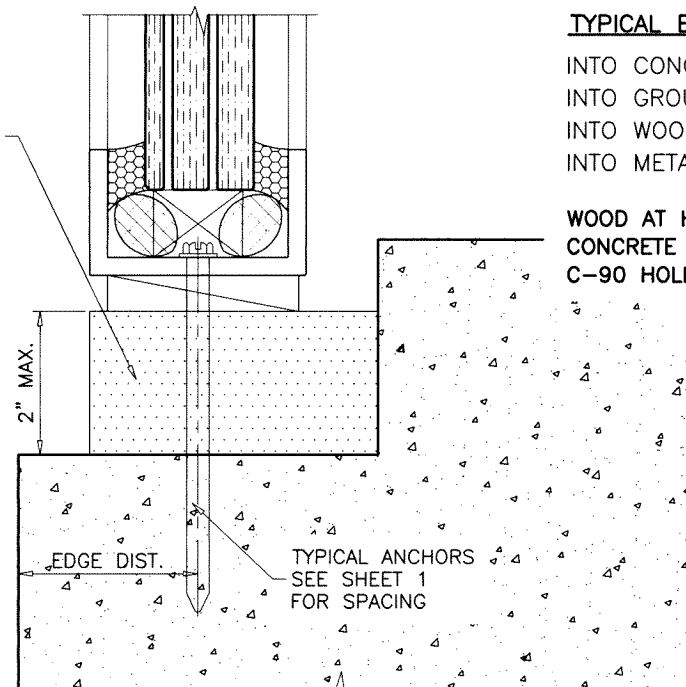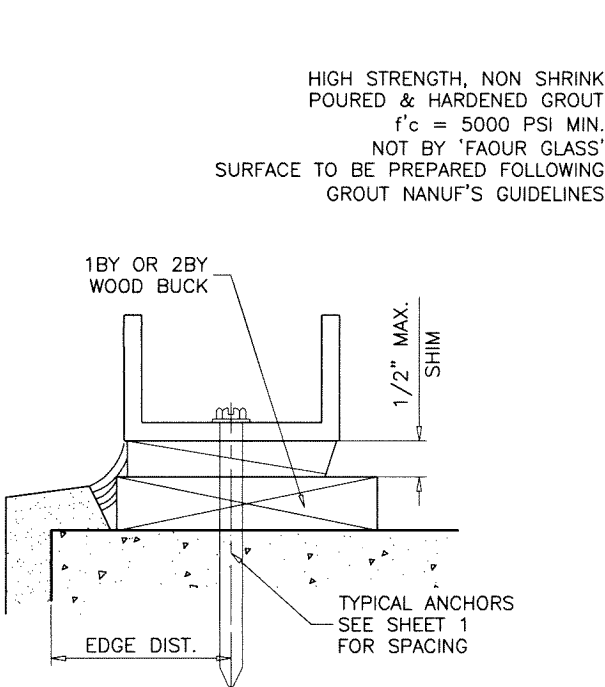

TOP/BOTTOM/SIDE CHANNEL ANCHORS:
SEE SHEET 1 FOR SPACING


- ANCHOR 'A'— 3/8" DIA. LAG SCREWS** ($F_u=177$ KSI, $F_y=155$ KSI)
INTO WOOD STRUCTURES
2-1/4" MIN. PENETRATION INTO WOOD (TOP/BOTTOM/SIDES)
THRU 1BY OR 2BY BUCKS INTO CONC. OR GROUT FILLED BLOCKS
1-1/2" MIN. EMBED INTO CONCRETE (TOP/BOTTOM/SIDES)
1-1/2" MIN. EMBED INTO GROUT FILLED BLOCKS (SIDES)
- ANCHOR 'B'— 3/8" DIA. SCREW-BOLT+ BY 'DEWALT'**
DIRECTLY INTO CONCRETE
2" MIN. EMBED INTO CONCRETE (TOP/BOTTOM/SIDES)
- ANCHOR 'C'— 3/8" DIA. Tap-Flex BY 'DEWALT'**
3/8" DIA. ST. STEEL MACHINE SCREW ($F_u=120$ KSI MIN., $F_y=92$ KSI MIN.)
INTO METAL STRUCTURES
(3) THREADS MIN. PENETRATION BEYOND SUBSTRATE (FOR Tap-Flex)
1/4" EMBEDMENT INTO SUBSTRATE (FOR MACHINE SCREWS)
ALUMINUM: 1/4" THK. (6063-T5)
STEEL: 1/4" THK. MIN. ($F_y = 36$ KSI MIN.)
(STEEL IN CONTACT WITH ALUMINUM TO BE PLATED OR PAINTED)
- ANCHOR 'D'— 3/8" DIA. SCREW-BOLT+ BY 'DEWALT'**
DIRECTLY INTO BLOCKS
3-1/4" MIN. EMBED INTO GROUT FILLED BLOCKS (SIDES)

TYPICAL EDGE DISTANCE

- INTO CONCRETE = 2-1/2" MIN.
INTO GROUT FILLED BLOCKS = 2-1/2" MIN.
INTO WOOD STRUCTURE = 1-1/2" MIN.
INTO METAL STRUCTURE = 3/4" MIN.

- WOOD AT HEAD, SILL OR SIDES SG = 0.55 MIN.
CONCRETE AT HEAD, SILL OR SIDES $f'_c = 3000$ PSI MIN.
C-90 HOLLOW/FILLED BLOCK AT SIDES $f'_m = 1819$ PSI MIN.

Sealed: 2/19/2026
FL #25673

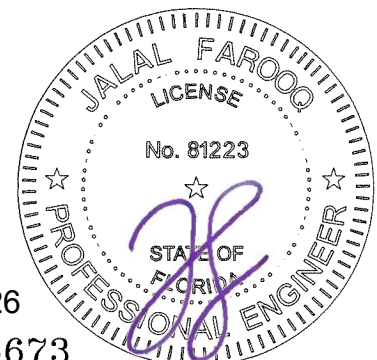

AL-FAROOQ CORPORATION
ENGINEERS & PRODUCT DEVELOPMENT
9360 SUNSET DRIVE, SUITE 220
MIAMI, FLORIDA 33173
TEL. (305) 264-8100 FAX. (305) 262-6978

af c

COMP-ANL W18-27FGT

SERIES 'SLIMPACT XL' SSG GLASS WALL SYS. (L.M.I.)

Faour Glass Technologies
5119 West Knox Street
Tampa, FL 33634
Tel. (813) 884-3297 Fax. (-)




revisions:

no	date	by	description

date: 01-31-18 scale: 3/8" = 1" dr. by: MLS chk. by:

drawing no. **W18-27**

sheet **3** of 10

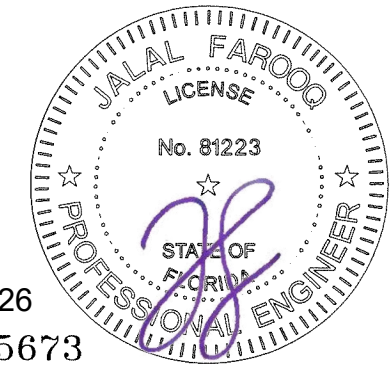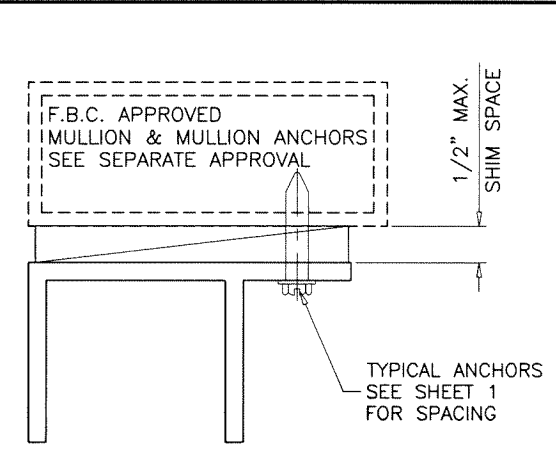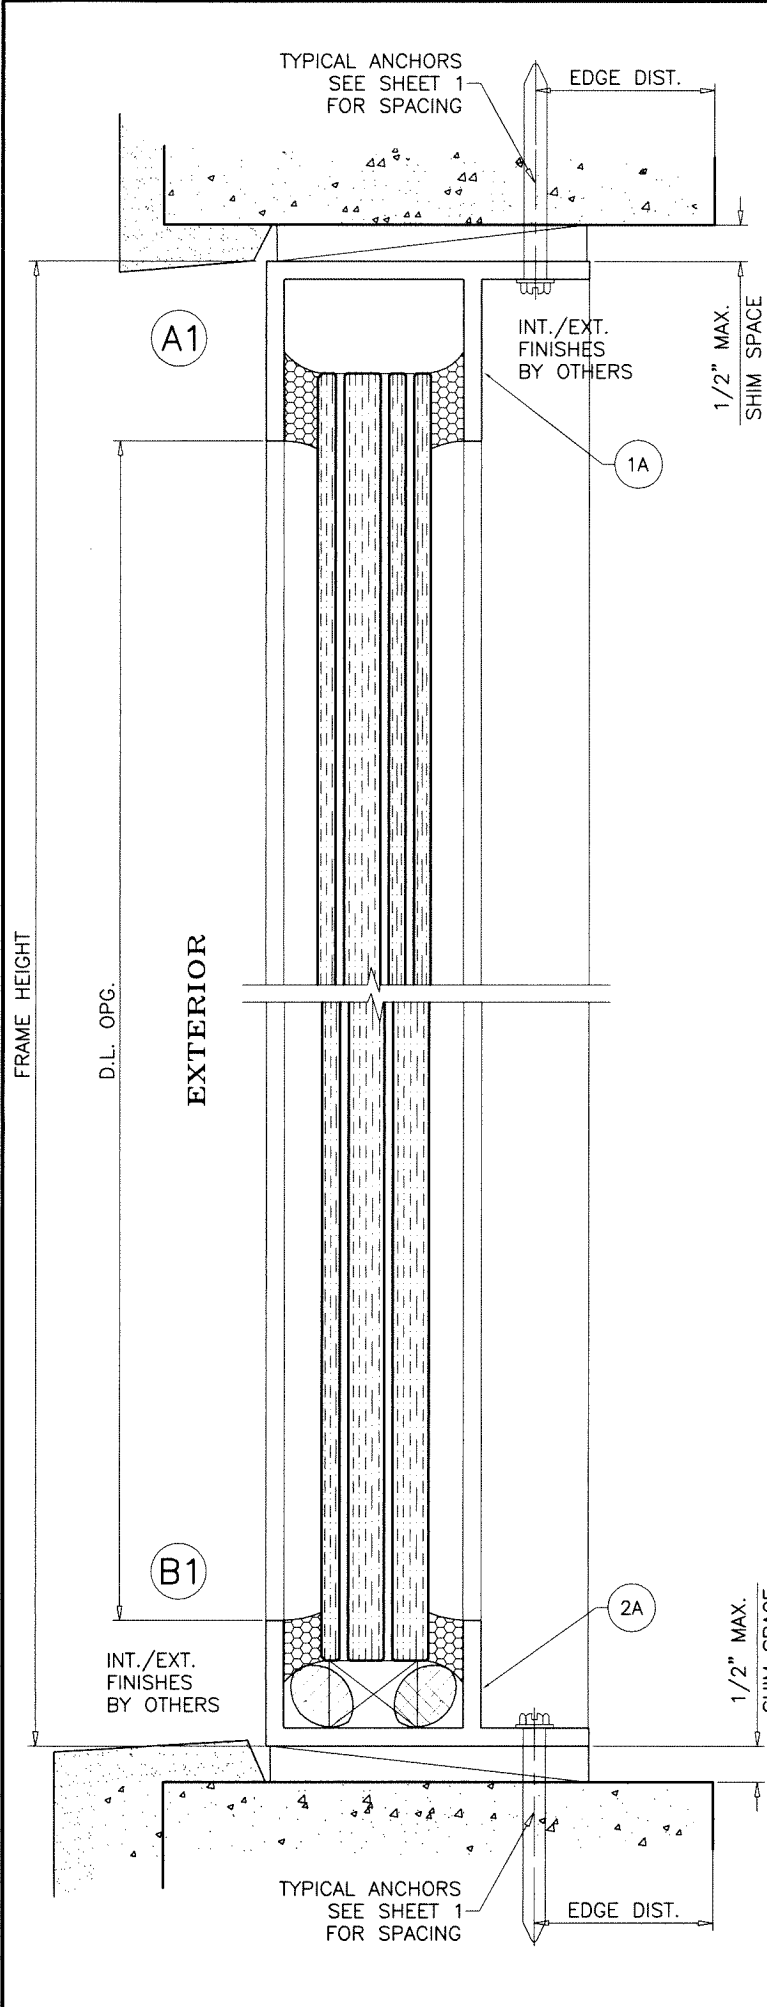

Sealed: 2/19/2026
FL #25673

AL-FAROOQ CORPORATION
ENGINEERS & PRODUCT DEVELOPMENT
9360 SUNSET DRIVE, SUITE 220
MIAMI, FLORIDA 33173
TEL. (305) 264-8100 FAX. (305) 262-6978

COMP-ANL\W18-27FGT

SERIES 'SLIMPACT XL' SSG GLASS WALL SYS. (L.M.I.)





Faour Glass Technologies
5119 West Knox Street
Tampa, FL 33634
Tel. (813) 884-3297 Fax. (-)

revisions:

no	date	by	description

date: 01-31-18
scale: 3/8" = 1"
dr. by: MLS
chk. by:

drawing no.
W18-27
sheet 4 of 10

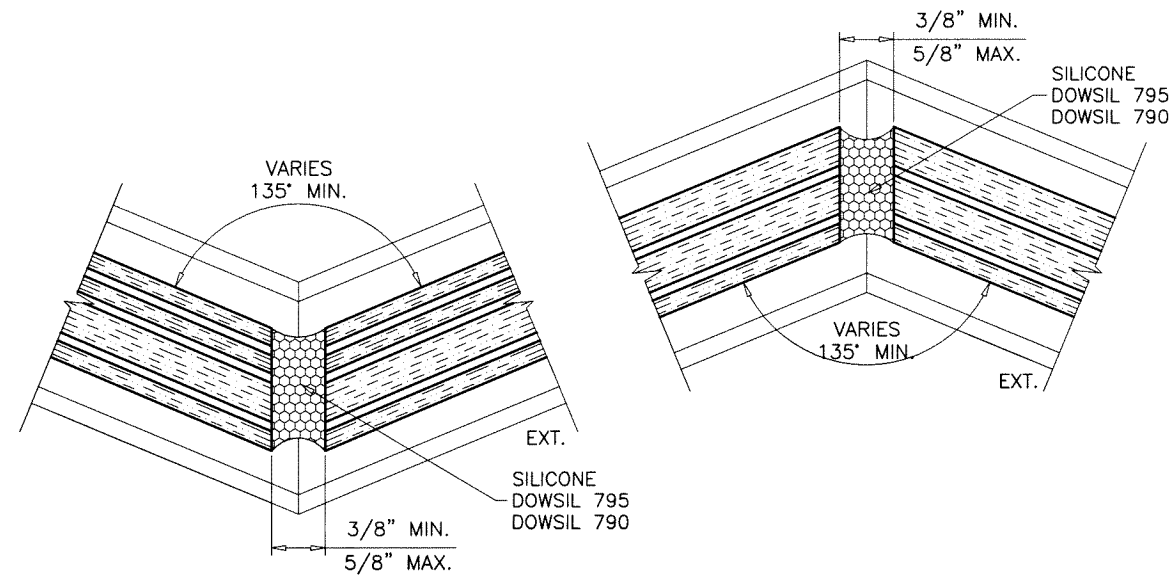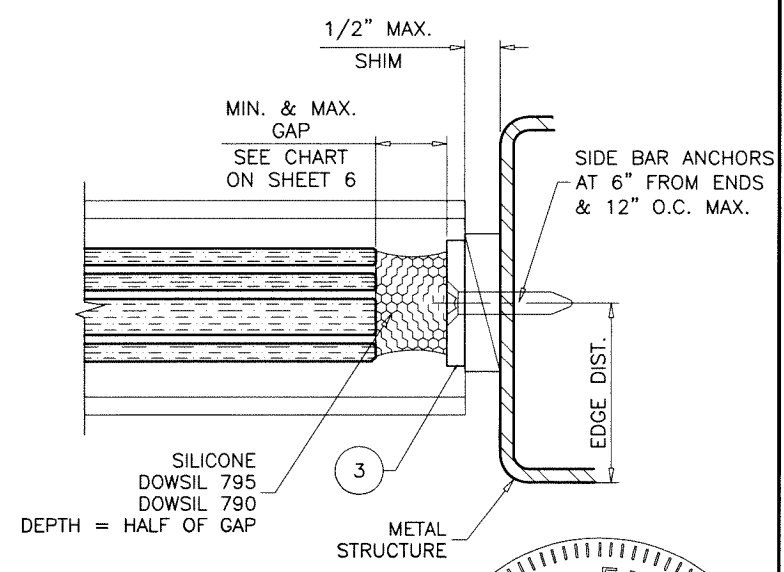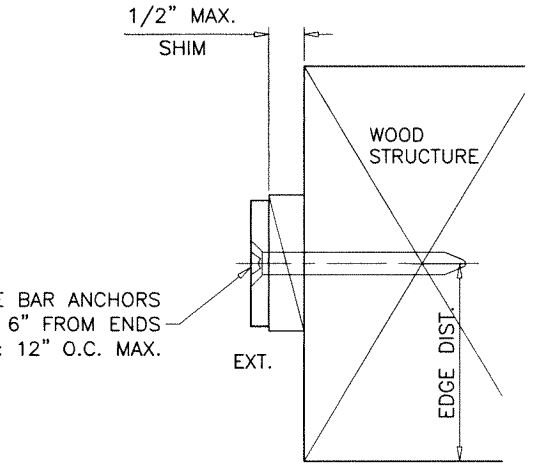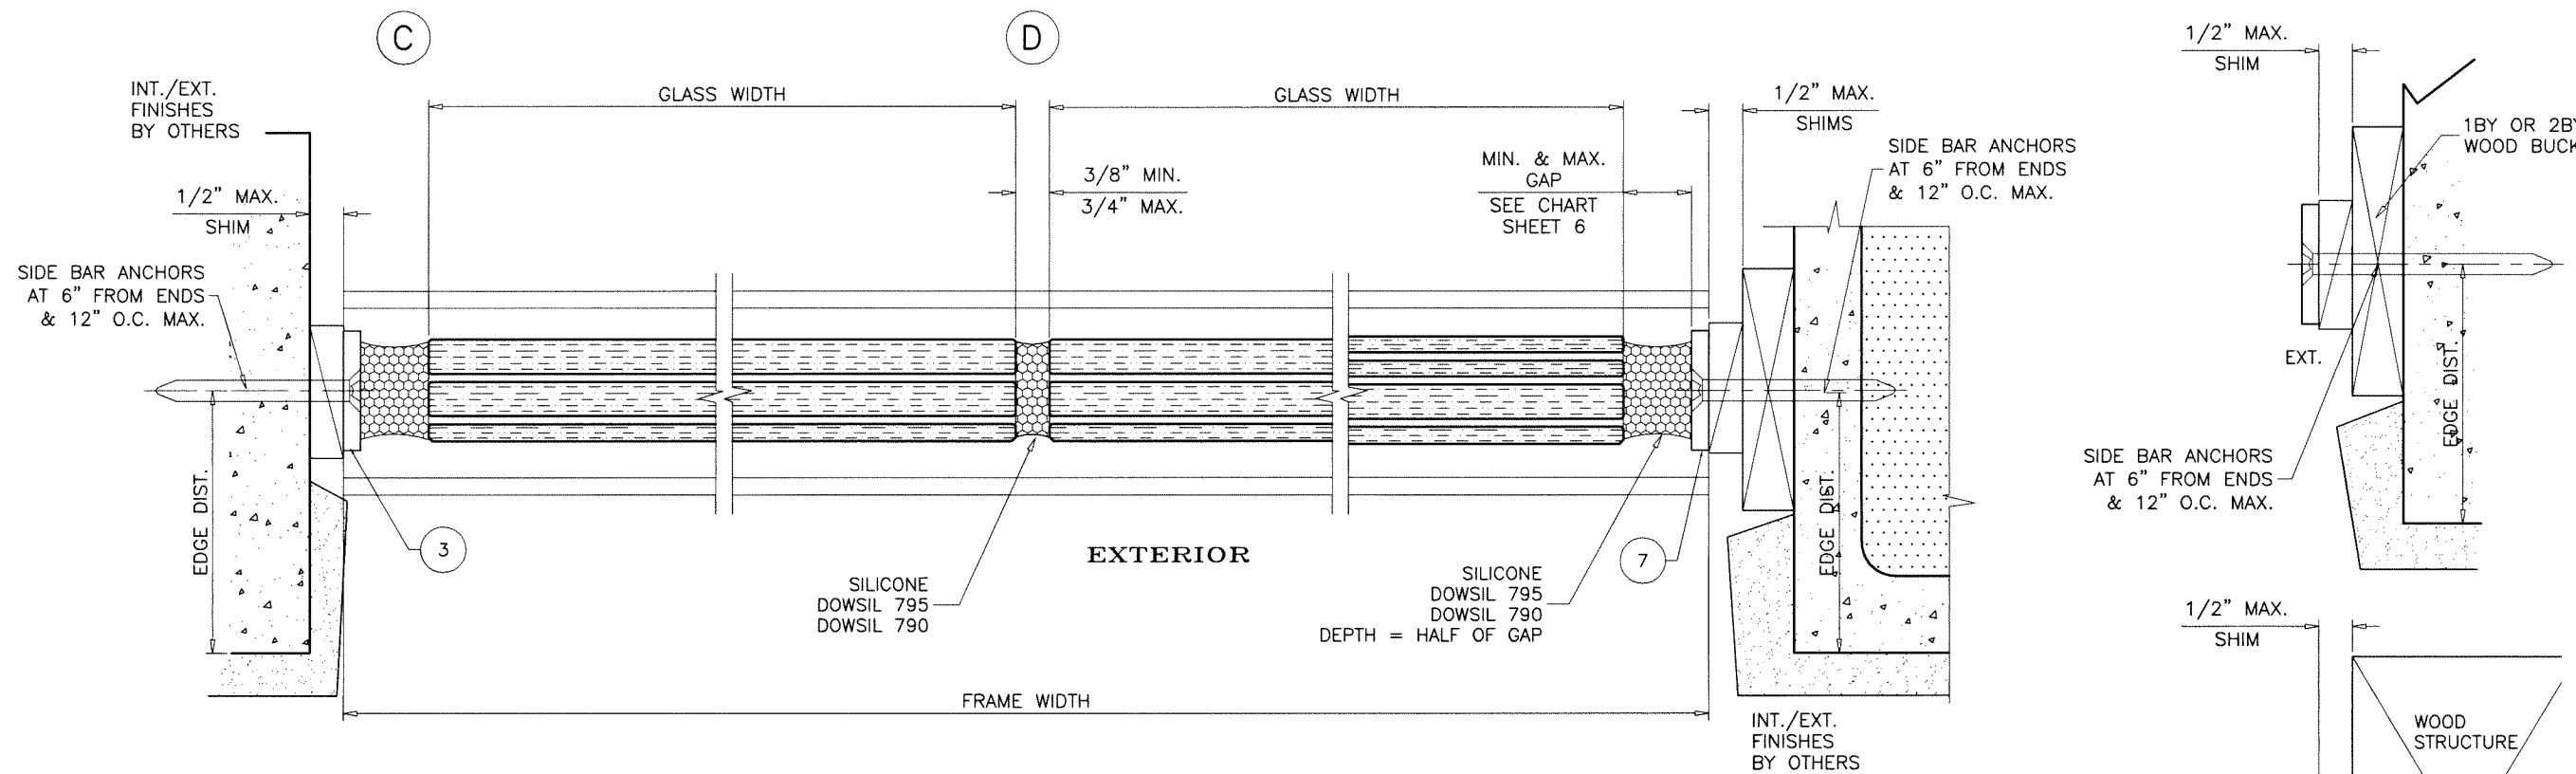

SIDE BAR ANCHORS: SEE ELEV. FOR SPACING

5/16" DIA. ULTRACON BY 'DEWALT' (Fu=177 KSI, Fy=155 KSI)
 INTO 2BY WOOD BUCKS OR WOOD STRUCTURES
 1-1/2" MIN. PENETRATION INTO WOOD
 THRU 1BY BUCKS INTO CONC.
 1-1/4" MIN. EMBED INTO CONCRETE
 1-1/4" MIN. EMBED INTO BLOCKS

DIRECTLY INTO CONCRETE OR BLOCKS
 1-1/4" MIN. EMBED INTO CONCRETE
 1-3/4" MIN. EMBED INTO GROUT-FILLED BLOCKS

5/16" DIA. SELF-TAPPER SCREWS (GRADE 5 CRS)


5/16" DIA. ST. STEEL MACHINE SCREW (Fu=120 KSI MIN., Fy=92 KSI MIN.)

INTO METAL STRUCTURES
 (3) THREADS MIN. PENETRATION BEYOND SUBSTRATE (FOR SELF-TAPPER)
 1/4" EMBEDMENT INTO SUBSTRATE (FOR MACHINE SCREWS)
 ALUMINUM: 1/4" THK. (6063-T5)
 STEEL: 1/4" THK. MIN. (Fy = 36 KSI MIN.)
 (STEEL IN CONTACT WITH ALUMINUM TO BE PLATED OR PAINTED)

TYPICAL EDGE DISTANCE

INTO CONCRETE AND BLOCKS = 2-1/2" MIN.
 INTO WOOD STRUCTURE = 1" MIN.
 INTO METAL STRUCTURE = 3/4" MIN.

WOOD AT HEAD, SILL OR JAMBS SG = 0.55 MIN.
 CONCRETE AT HEAD, SILL OR JAMBS f'c = 3000 PSI MIN.
 C-90 HOLLOW/FILLED BLOCK AT JAMBS f'm = 2000 PSI MIN.

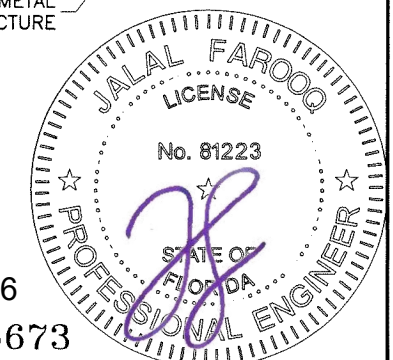

Sealed: 2/19/2026
 FL #25673

AL-FAROOQ CORPORATION
 ENGINEERS & PRODUCT DEVELOPMENT
 9360 SUNSET DRIVE, SUITE 220
 MIAMI, FLORIDA 33173
 TEL. (305) 264-8100 FAX. (305) 262-6978

COMP-ANL\W18-27FGT

SERIES 'SLIMPACT XL' SSG GLASS WALL SYS. (L.M.I.)

Faour Glass Technologies
 5119 West Knox Street
 Tampa, FL 33634
 Tel. (813) 884-3297 Fax. (-)

revisions:

no	date	by	description


date: 01-31-18
 scale: 3/8" = 1"
 dr. by: MJS
 chk. by:

drawing no.
W18-27
 sheet 5 of 10


SIDE CHANNEL ANCHORS
SEE SHEET 1 FOR SPACING
SEE SHEET 3
FOR DESCRIPTION

C1

D1

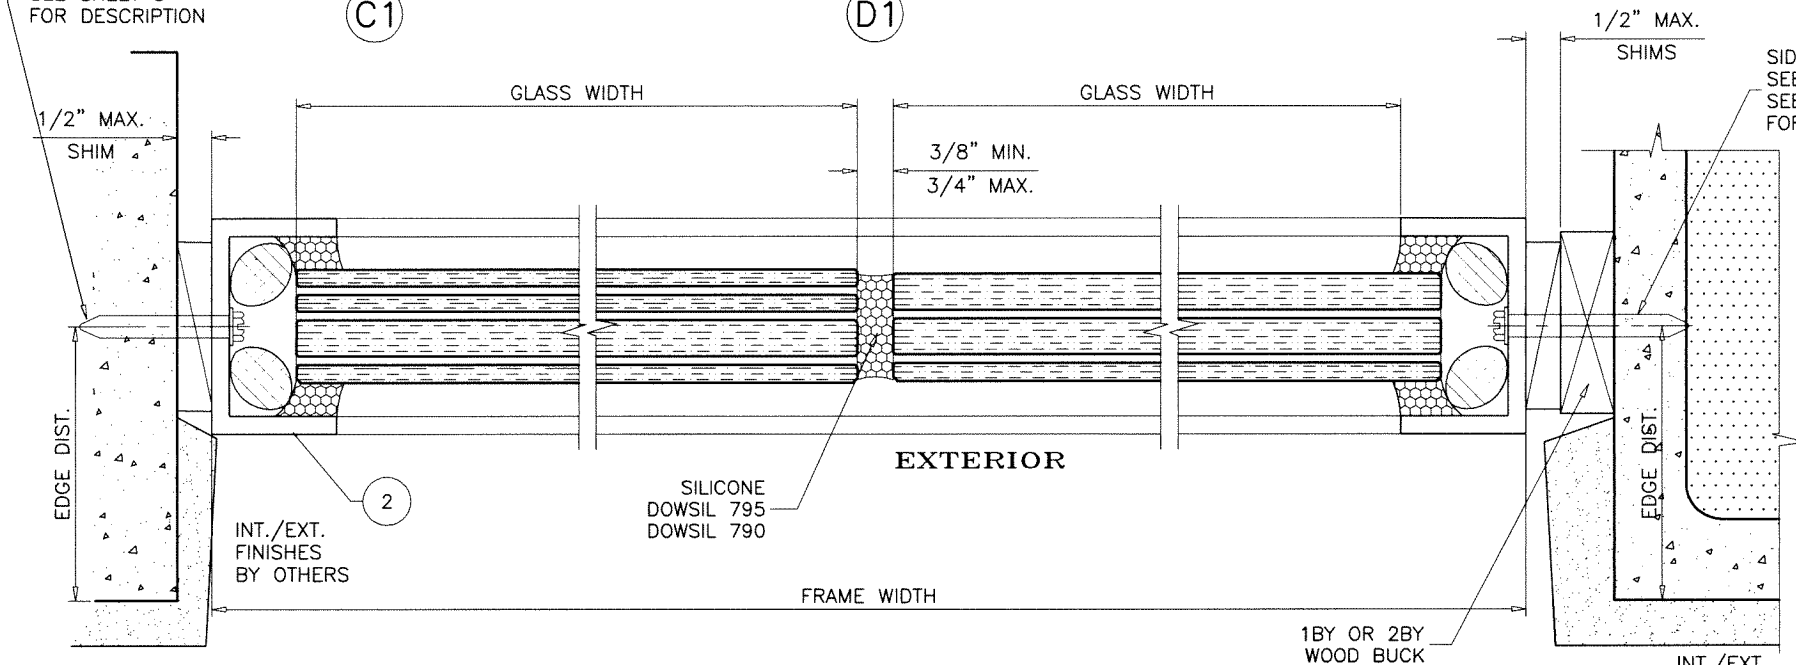


SIDE BAR ANCHORS
AT 6" FROM ENDS
& 12" O.C. MAX.

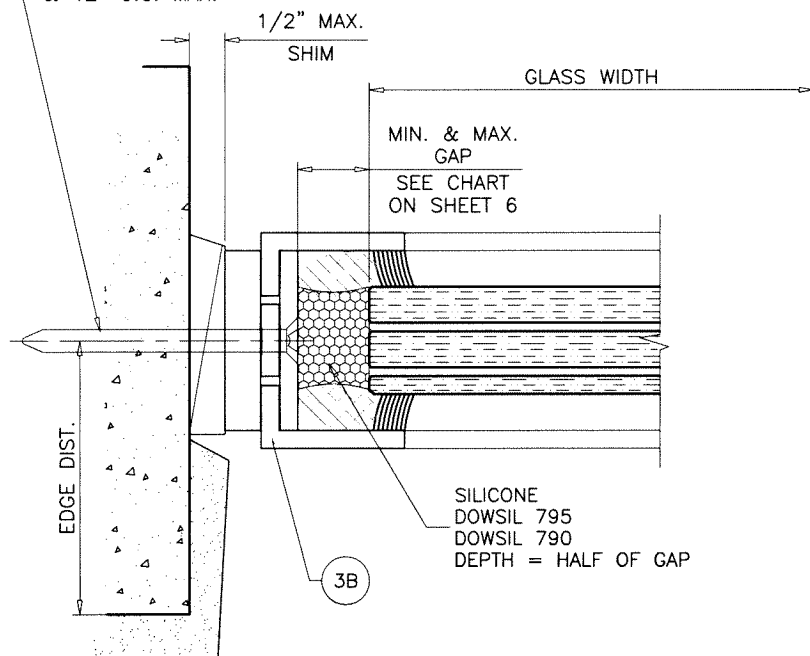

INT./EXT.
FINISHES
BY OTHERS





MIN. & MAX.
GAP
SEE CHART
ON SHEET 6

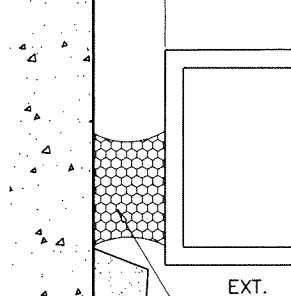

SILICONE
DOWSIL 795
DOWSIL 790
DEPTH = HALF OF GAP

SIDE CHANNEL ANCHORS
SEE SHEET 1 FOR SPACING
SEE SHEET 3
FOR DESCRIPTION

SIDE CHANNEL ANCHORS
SEE SHEET 1 FOR SPACING
SEE SHEET 3
FOR DESCRIPTION

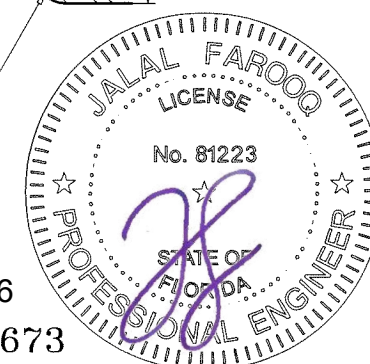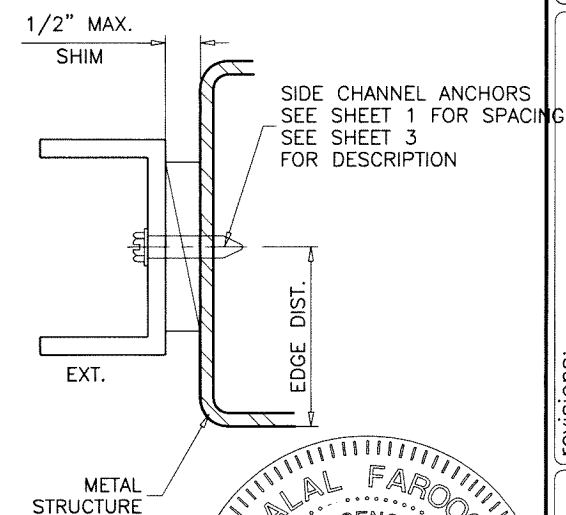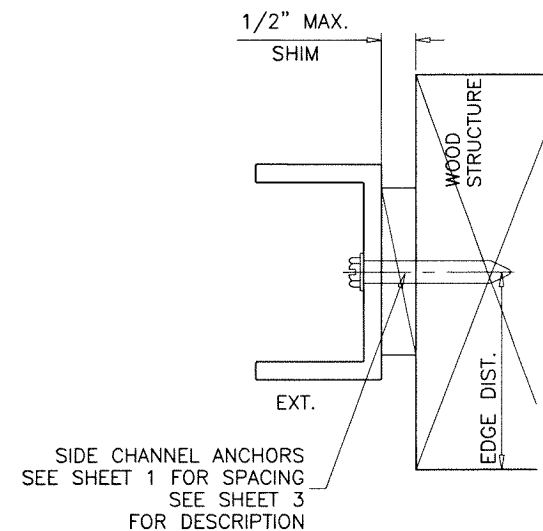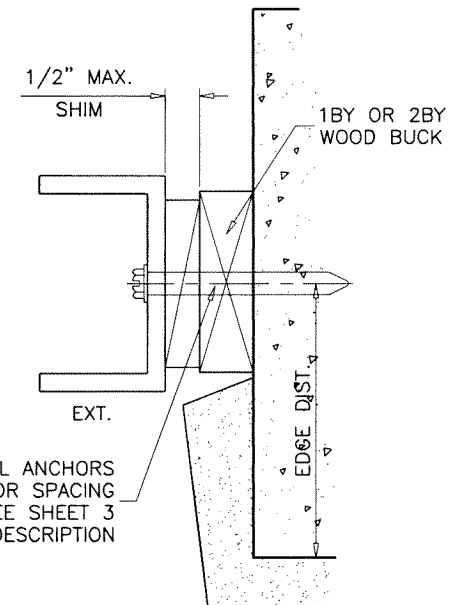

Sealed: 2/19/2026
FL #25673






af c
AL-FAROOQ CORPORATION
ENGINEERS & PRODUCT DEVELOPMENT
9360 SUNSET DRIVE, SUITE 220 (C.A.N. 3538)
MIAMI, FLORIDA 33173
TEL. (305) 264-8100 FAX. (305) 262-6978
COMP-ANL W18-27FGT

SERIES 'SLIMPACT XL' SSG GLASS WALL SYS. (L.M.I.)
Faour Glass Technologies
5119 West Knox Street
Tampa, FL 33634
Tel. (813) 884-3297 Fax. (-)

revisions:		no date by description	
date:	01-31-18	scale:	3/8" = 1"
dr. by:	MLS	chk. by:	
drawing no.	W18-27		
sheet	7 of 10		

SIDE CHANNEL ANCHORS
SEE SHEET 1 FOR SPACING
SEE SHEET 3
FOR DESCRIPTION

SIDE CHANNEL ANCHORS
SEE SHEET 1 FOR SPACING
SEE SHEET 3
FOR DESCRIPTION

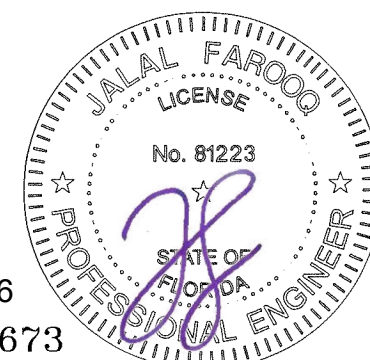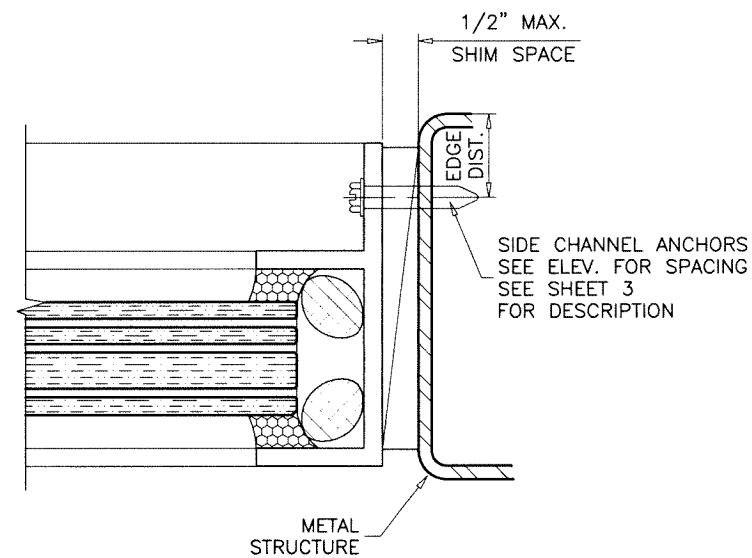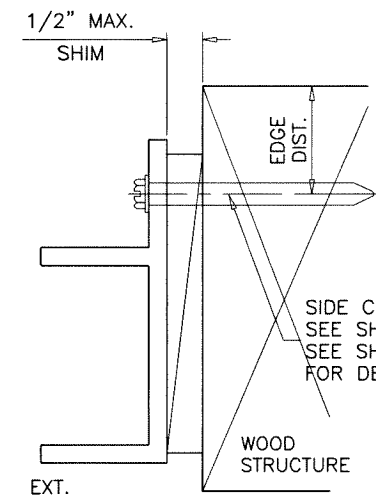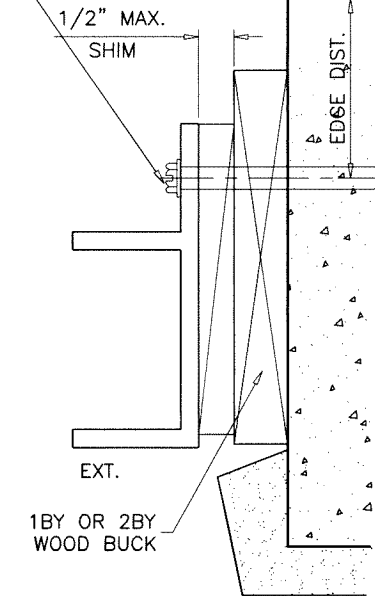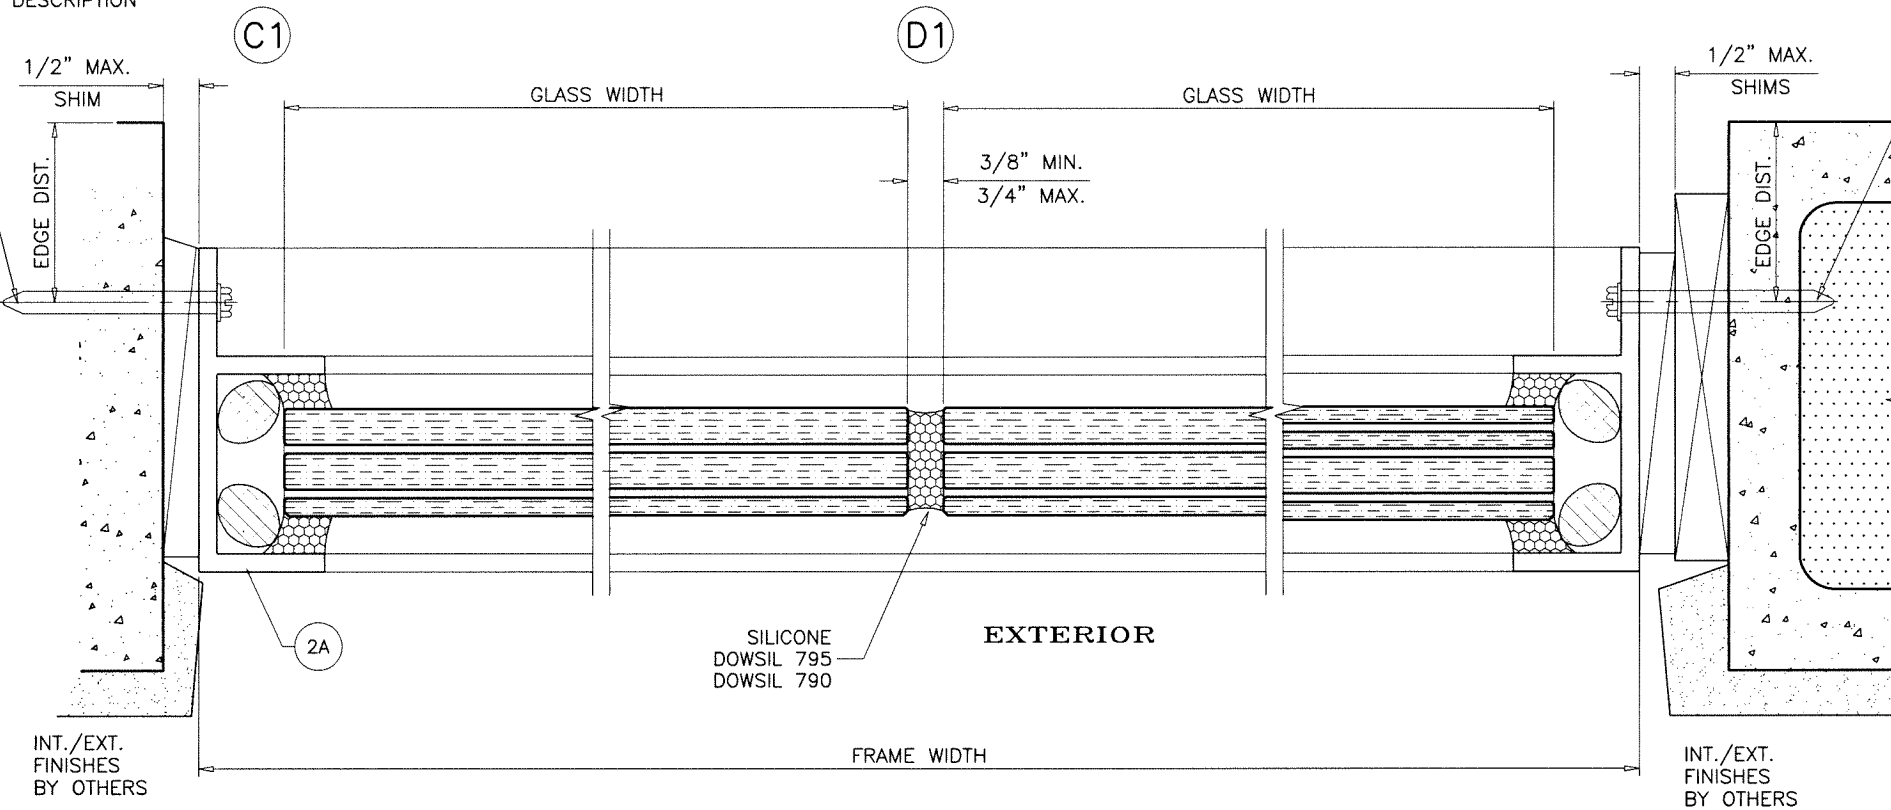

Sealed: 2/19/2026
FL #25673

af c

AL-FAROOQ CORPORATION
ENGINEERS & PRODUCT DEVELOPMENT
9360 SUNSET DRIVE, SUITE 220 (C.A.N. 3538)
MIAMI, FLORIDA 33173
TEL. (305) 264-8100 FAX. (305) 262-6978

COMP-ANL\W18-27FGT



SERIES 'SLIMPACT XL' SSG GLASS WALL SYS. (L.M.I.)

Faour Glass Technologies
5119 West Knox Street
Tampa, FL 33634
Tel. (813) 884-3297 Fax. (-)

revisions:	
no	date by description


date: 01-31-18
scale: 3/8" = 1"
dr. by: M.L.S.
chk. by:

drawing no.
W18-27
sheet 8 of 10

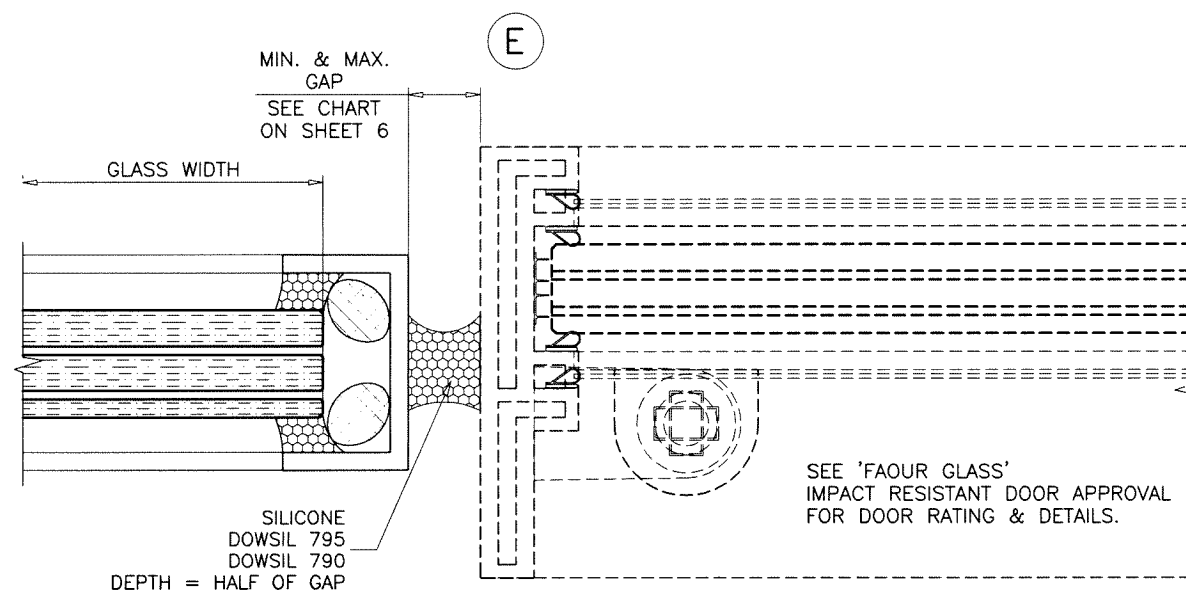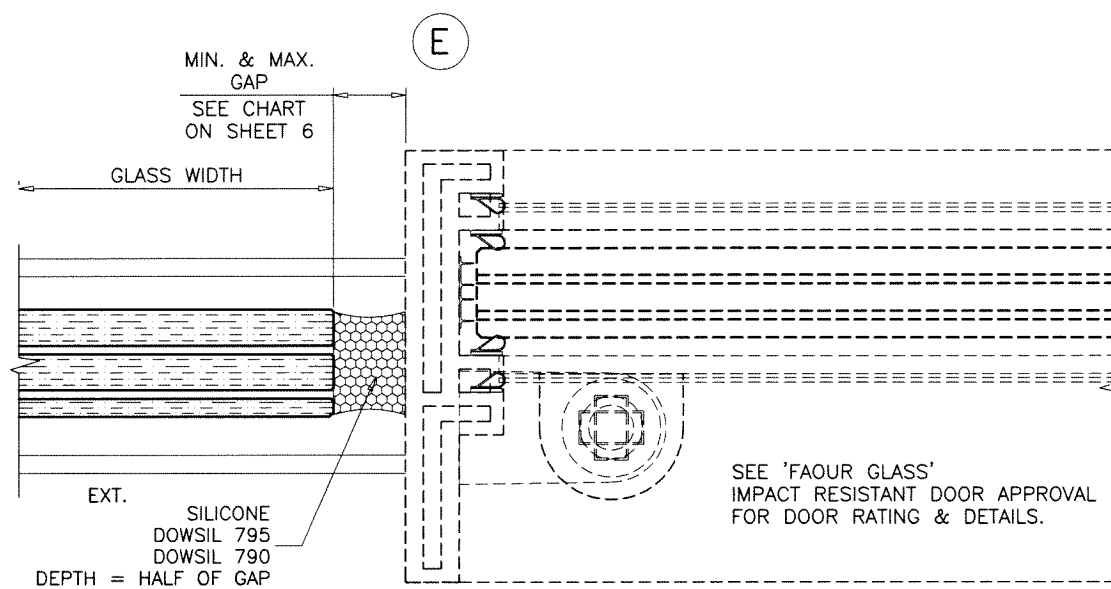

SEE SEPARATE APPROVAL FOR DOOR HEIGHT
AND DESIGN LOAD CAPACITY OF DOOR AND
DOOR ANCHORS.

LOWER VALUES FROM DOOR APPROVAL
OR GLASS WALL SYSTEM CAPACITY WILL
APPLY TO ENTIRE SYSTEM.

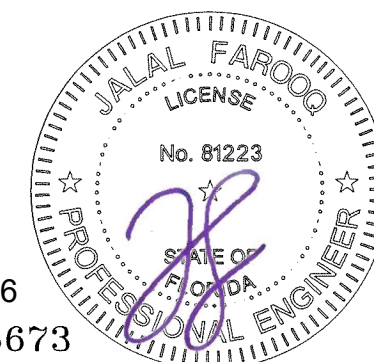

Sealed: 2/19/2026

FL #25673

SERIES 'SLIMPACT XL' SSG GLASS WALL SYS. (L.M.I.)

Faour Glass Technologies

5119 West Knox Street

3119 West Knox St
Tampa, FL. 33634

Tampa, FL 33603
Tel. (813) 884-3297

Fax. (-)

AL-FAROOQ CORPORATION

AL-FARUQI CORPORATION
ENGINEERS & PRODUCT DEVELOPMENT

**ENGINEERS & PRODUCT DEVELO
9360 SUNSET DRIVE, SUITE 220**

9360 SUNSET DRIVE, SU
MIAMI, FLORIDA 33173

(C.A.N. 3538)

TEL. (305) 264-8100 FAX. (305) 262-6978 (C.A.N. 3338)

FAX. (305) 262-6978
(C.A.N. 3036)

COMP--ANL\W18-27FGT

revisions:	no	date	by	description
------------	----	------	----	-------------

date: 01-31-18

scale: $3/8'' = 1'$


Dr. by: MLS

chk. by:

drawing no.

W18-27

sheet 9 of 10

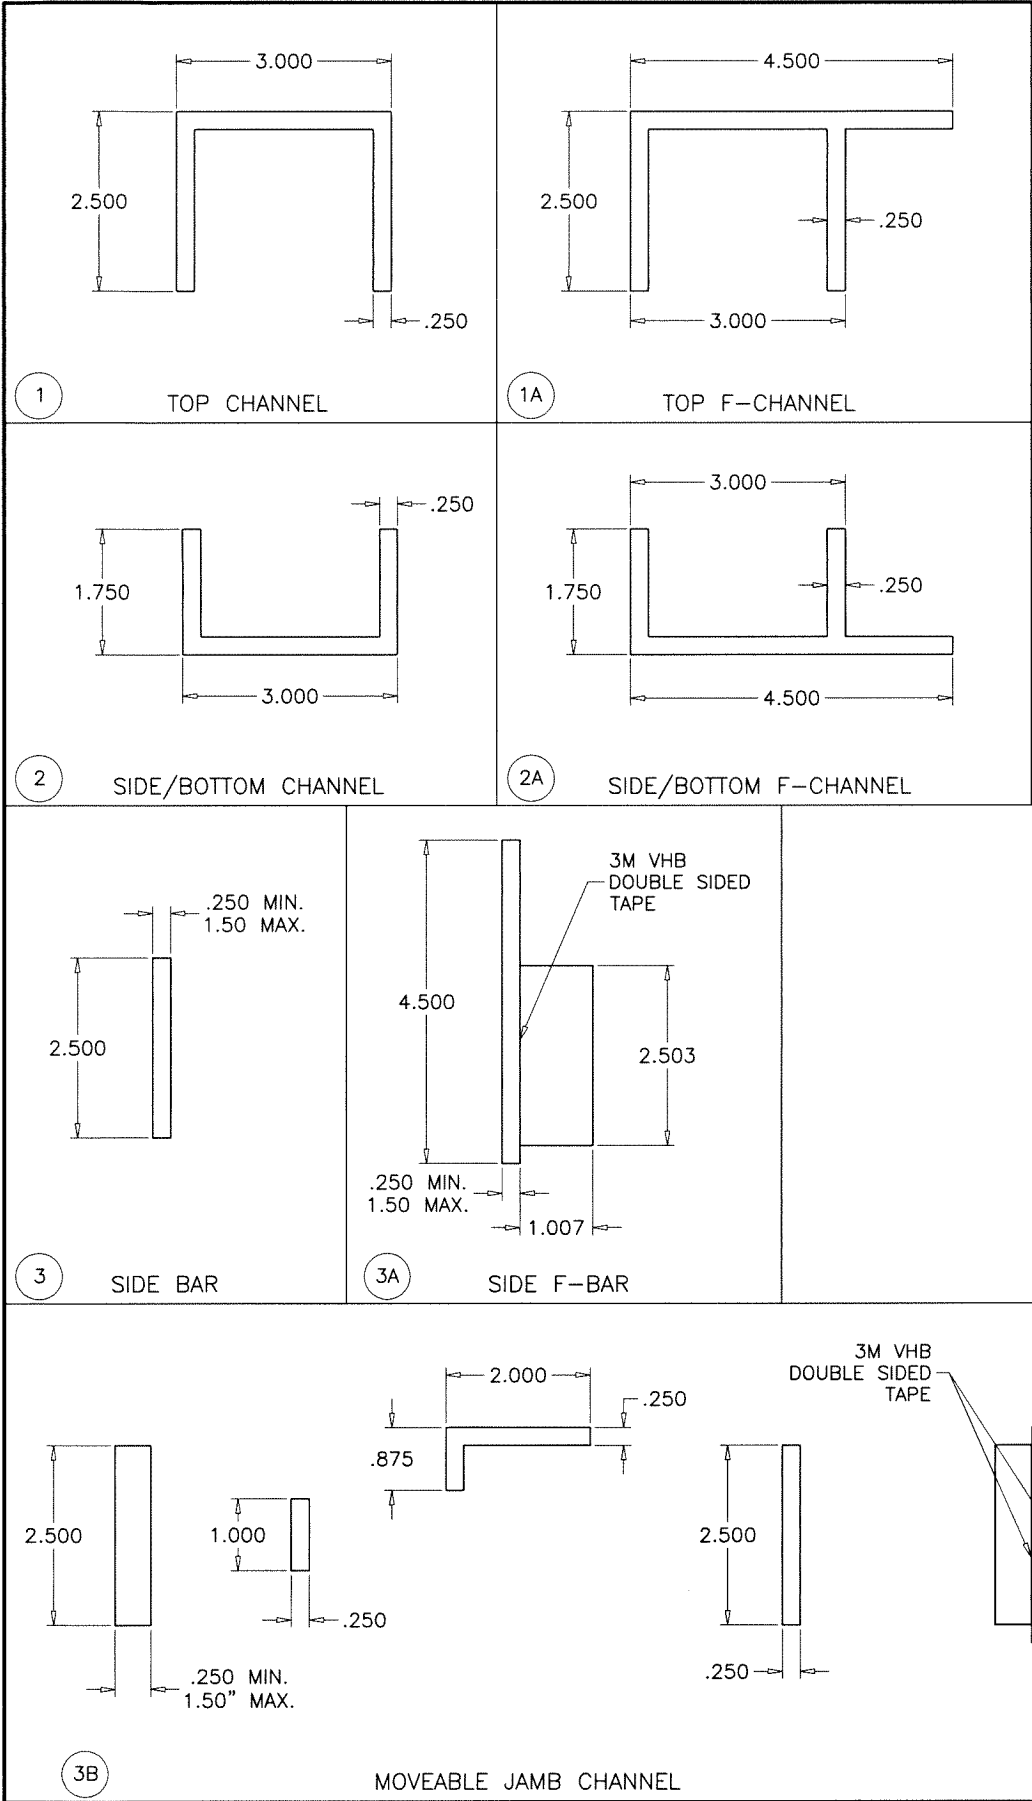

ITEM #	PART #	REQD.	DESCRIPTION	MATERIAL	MANF./SUPPLIER/REMARKS
1	SPC-5	AS REQD.	TOP CHANNEL	6063-T5	-
1A	SPC-5F	AS REQD.	TOP F-CHANNEL	6063-T5	-
2	SPC-4	AS REQD.	SIDE/BOTTOM CHANNEL	6063-T5	-
2A	SPC-4F	AS REQD.	SIDE/BOTTOM F-CHANNEL	6063-T5	-
3	-	AS REQD.	SIDE BAR	6061-T6	-
3A	-	AS REQD.	SIDE F-BAR	6063-T52	-
3B	-	AS REQD.	MOVEABLE JAMB CHANNEL	6063-T52	-
4	-	2/ LITE	SETTING BLOCKS AT 1/4 POINTS	EPDM	DUROMETER 80±5 SHORE A
5	-	AS REQD.	5/8" DIA. BACKER ROD	FOAM	-
6	DOWSIL 995	AS REQD.	GLAZING COMPOUND	SILICONE	-
7	-	-	-	-	-

SEALANT:
ALL FRAME JOINTS SQUARE-CUT AND BUTTED,
SEALED WITH DOWSIL 123 SILICONE SEAL TAPE.



Sealed: 2/19/2026
FL #25673

AL-FAROOQ CORPORATION
ENGINEERS & PRODUCT DEVELOPMENT
9360 SUNSET DRIVE, SUITE 220
MIAMI, FLORIDA 33173
TEL. (305) 264-8100 FAX. (305) 262-6978

faour Glass Technologies
5119 West Knox Street
Tampa, FL 33634
Tel. (813) 884-3297 Fax. (-)

revisions:
no date by description

date: 01-31-18
scale: 3/8" = 1"
dr. by: MLS
chk. by:

drawing no.
W18-27
sheet 10 of 10

COMP-ANL\W18-27FGT