

REVISIONS			
REV	DESCRIPTION	DATE	APPROVED
A	REVISED TO ADD NEW CONFIGURATIONS	11/23/2020	R.L.

NOTES:

1. THE PRODUCT SHOWN HEREIN IS DESIGNED AND MANUFACTURED TO COMPLY WITH REQUIREMENTS OF THE FLORIDA BUILDING CODE.
2. WOOD FRAMING AND MASONRY OPENING TO BE DESIGNED AND ANCHORED TO PROPERLY TRANSFER ALL LOADS TO STRUCTURE. FRAMING AND MASONRY OPENING IS THE RESPONSIBILITY OF THE ARCHITECT OR ENGINEER OF RECORD.
3. 1X BUCK OVER MASONRY/CONCRETE IS OPTIONAL.
4. WHERE SHIM OR BUCK THICKNESS IS LESS THAN 1-1/2" WINDOW UNITS MUST BE ANCHORED THROUGH THE FRAME IN ACCORDANCE WITH MANUFACTURER'S PUBLISHED INSTALLATION INSTRUCTIONS. ANCHORS SHALL BE SECURELY FASTENED DIRECTLY INTO MASONRY, CONCRETE OR OTHER STRUCTURAL SUBSTRATE MATERIAL.
5. WHERE WOOD BUCK THICKNESS IS 1-1/2" OR GREATER, BUCK SHALL BE SECURELY FASTENED TO MASONRY, CONCRETE OR OTHER STRUCTURAL SUBSTRATE. WINDOW UNITS MAY BE ANCHORED THROUGH FRAME TO SECURED WOOD BUCK IN ACCORDANCE WITH MANUFACTURER'S PUBLISHED INSTALLATION INSTRUCTIONS.
6. WHERE 1X BUCK IS NOT USED DISSIMILAR MATERIALS MUST BE SEPARATED WITH APPROVED COATING OR MEMBRANE. SELECTION OF COATING OR MEMBRANE IS THE RESPONSIBILITY OF THE ARCHITECT OR ENGINEER OF RECORD.
7. BUCKS SHALL EXTEND BEYOND WINDOW INTERIOR FACE SO THAT FULL FRAME SUPPORT IS PROVIDED.
8. SHIM AS REQUIRED AT EACH ANCHOR LOCATION WITH LOAD BEARING SHIM. SHIM WHERE SPACE OF 1/16" OR GREATER OCCURS. MAXIMUM ALLOWABLE SHIM STACK TO BE 1/4".
9. SHIMS SHALL BE LOCATED, APPLIED AND MADE FROM MATERIALS AND THICKNESS CAPABLE OF SUSTAINING APPLICABLE LOADS.
10. WIND LOAD DURATION FACTOR Cd=1.6 WAS USED FOR WOOD ANCHOR CALCULATIONS.
11. FRAME MATERIAL: EXTRUDED RIGID PVC.
12. UNITS MUST BE GLAZED PER ASTM E1300, WITH SAFETY GLAZING.
13. APPROVED IMPACT PROTECTIVE SYSTEM IS REQUIRED FOR THIS PRODUCT IN WIND BORNE DEBRIS REGIONS.
14. FOR ANCHORING HEAD, JAMBS AND SILL THROUGH FRAME INTO WOOD FRAMING OR 2X BUCK USE #12 WOOD SCREWS WITH SUFFICIENT LENGTH TO ACHIEVE A 1 1/4" MINIMUM EMBEDMENT INTO SUBSTRATE. LOCATE ANCHORS AS SHOWN IN ELEVATIONS AND INSTALLATION DETAILS.
15. FOR ANCHORING SILL WITH ANCHORING CLIP INTO WOOD FRAMING OR 2X BUCK USE #8 WOOD SCREWS WITH SUFFICIENT LENGTH TO ACHIEVE A 1 1/4" MINIMUM EMBEDMENT INTO SUBSTRATE. LOCATE ANCHORS AS SHOWN IN ELEVATION AND INSTALLATION DETAILS.

16. FOR ANCHORING HEAD, SILL AND JAMBS THROUGH FRAME INTO MASONRY/CONCRETE USE 1/4" TAPCONS WITH SUFFICIENT LENGTH TO ACHIEVE A 1 1/4" MINIMUM EMBEDMENT INTO SUBSTRATE WITH 2" MINIMUM EDGE DISTANCE. LOCATE ANCHORS AS SHOWN IN ELEVATIONS AND INSTALLATION DETAILS.
17. FOR ANCHORING SILL WITH ANCHORING CLIP INTO MASONRY/CONCRETE USE 3/16" TAPCONS WITH SUFFICIENT LENGTH TO ACHIEVE A 1 1/4" MINIMUM EMBEDMENT INTO SUBSTRATE WITH 2" MINIMUM EDGE DISTANCE. LOCATE ANCHORS AS SHOWN IN ELEVATIONS AND INSTALLATION DETAILS.
18. FOR ANCHORING HEAD, JAMBS AND SILL THROUGH FRAME INTO METAL STRUCTURE USE #12 SMS OR SELF DRILLING SCREWS WITH SUFFICIENT LENGTH TO ACHIEVE 3 THREADS MINIMUM BEYOND STRUCTURE INTERIOR WALL. LOCATE ANCHORS AS SHOWN IN ELEVATIONS AND INSTALLATION DETAILS.
19. FOR ANCHORING SILL WITH ANCHORING CLIP INTO METAL STRUCTURE USE #8 SMS OR SELF DRILLING SCREWS WITH SUFFICIENT LENGTH TO ACHIEVE 3 THREADS MINIMUM BEYOND STRUCTURE INTERIOR WALL. LOCATE ANCHORS AS SHOWN IN ELEVATIONS AND INSTALLATION DETAILS.
20. INSTALLATION ANCHORS SHALL BE INSTALLED IN ACCORDANCE WITH ANCHOR MANUFACTURER'S INSTALLATION INSTRUCTIONS AND ANCHORS SHALL NOT BE USED IN SUBSTRATES WITH STRENGTHS LESS THAN THE MINIMUM STRENGTH SPECIFIED BELOW:
 - A. WOOD: MINIMUM SPECIFIC GRAVITY OF G=0.42
 - B. CONCRETE: MINIMUM COMPRESSIVE STRENGTH OF 2,000 PSI.
 - C. MASONRY: HOLLOW/FILLED BLOCK PER ASTM C90 WITH Fm=2,000PSI MINIMUM.
 - D. METAL STRUCTURE: STEEL 18GA (.048") FY=33KSI/FU=52KSI OR ALUMINUM 6063-T5 FU=30KSI .125" THICK MINIMUM
21. APPROVED CONFIGURATIONS: XOx, OXO, OOX, XOO, OX, XO.

TABLE OF CONTENTS	
SHEET NO.	DESCRIPTION
1	NOTES
2	ELEVATION
3	APPROVED CONFIGURATIONS
5 - 7	INSTALLATION DETAILS
8	COMPONENTS

MI WINDOWS & DOORS, LLC.
650 WEST MARKET STREET
GRATZ, PA 17030

SERIES 1615/1617 PVC SLIDING GLASS DOOR
OXO NON-IMPACT
NOTES

DRAWN:
A.R.

DWG NO.
08-03437

REV
A


SCALE NTS

DATE 05/08/19

SHEET 1 OF 8


L. ROBERTO LOMAS P.E.
1432 WOODFORD RD LEWISVILLE, NC 27023
434-688-0609 rllomas@lrlomaspe.com

SIGNED: 11/23/2020

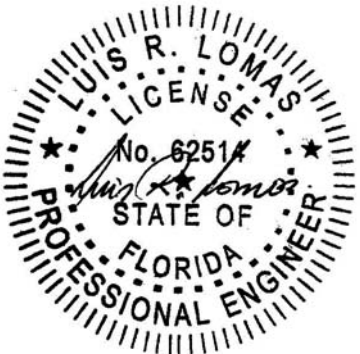

Luis R. Lomas P.E.
FL No.: 62514

REVISIONS			
REV	DESCRIPTION	DATE	APPROVED
A	REVISED TO ADD NEW CONFIGURATIONS	11/23/2020	R.L.

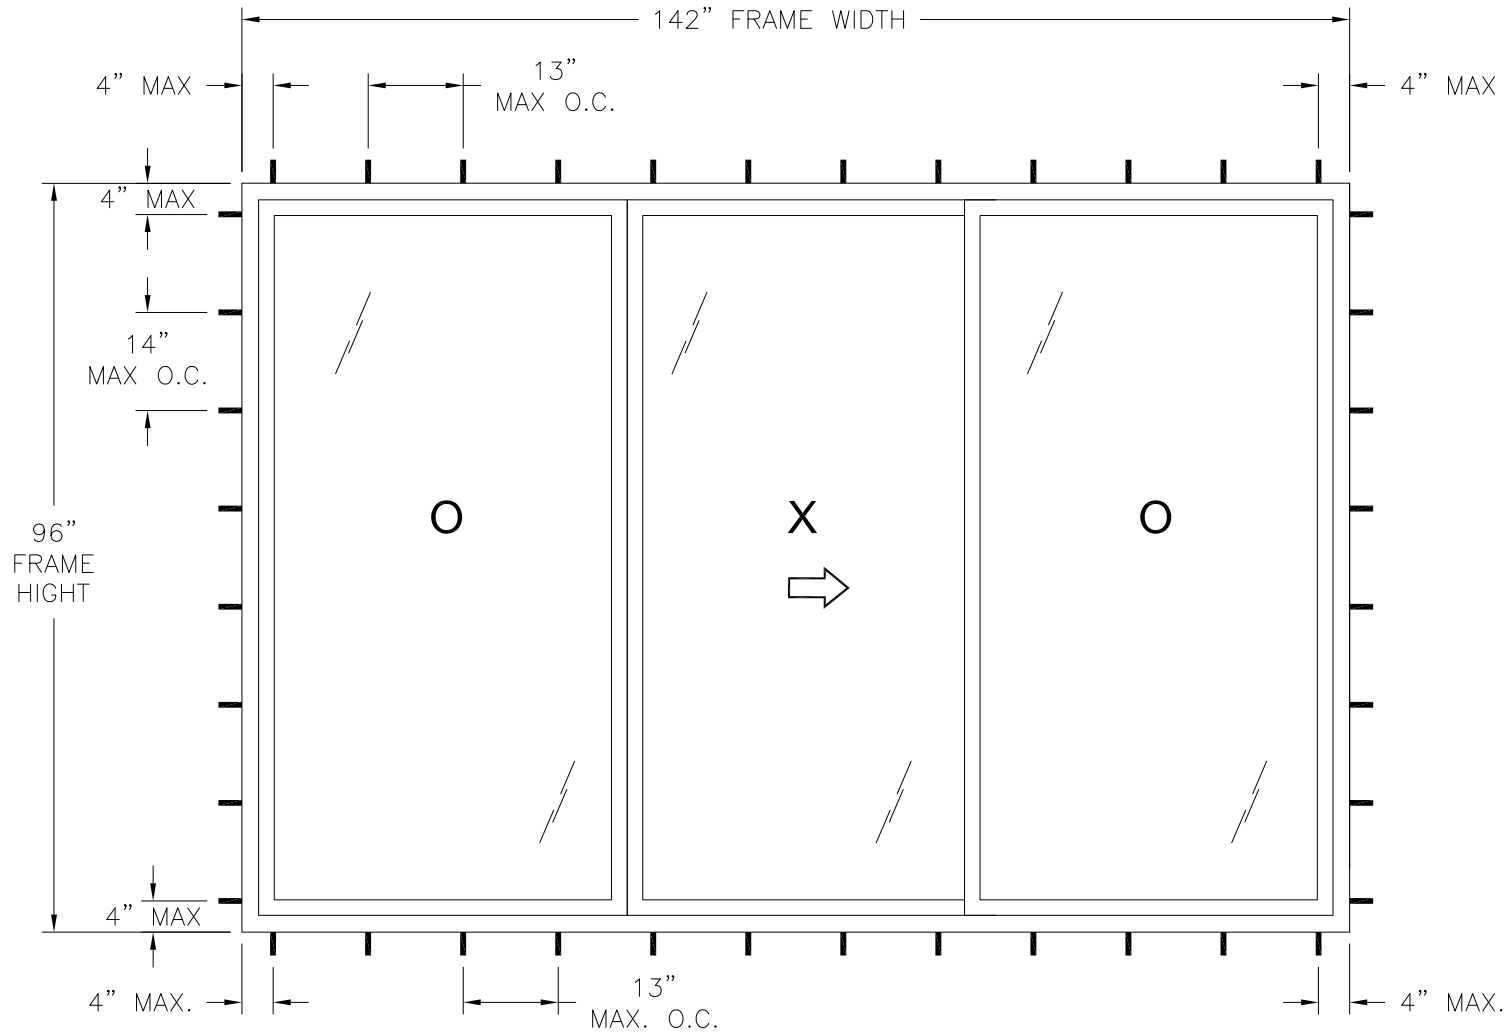

- NOTES:
- PANEL SIZE: 47" x 91"
 - D.L.O.: 40 3/4" X 84 3/4"

SERIES 1615/1617 PVC SLIDING GLASS DOOR NON - IMPACT
EXTERIOR VIEW

DESIGN PRESSURE RATING	IMPACT RATING
±35.0PSF	NONE

47" X 91" PANELS SHOWN. OTHER PANEL SIZES ARE APPROVED AS LONG AS INDIVIDUAL PANEL AREA DOES NOT EXCEED 29.7 FT² AND USES VERTICAL CONDITIONS AS SHOWN HEREIN.

HARDWARE SCHEDULE	
A.	(1) TWO POINT LOCK WITH HANDLE AND KEEPER AT OPERABLE PANEL LOCK STILE, 39" FROM BOTTOM RAIL
B.	(2) NYLON ROLLERS AT OPERABLE PANEL BOTTOM RAIL, 4" FROM EACH STILE
C.	(2) ROLLERS WITH SPRINGS AT BOTTOM OF EACH SCREEN STILE
D.	(1) SCREEN LOCK WITH KEEPER AT SCREEN LOCK STILE, 38" FROM BOTTOM RAIL ON SCREEN PANEL
E.	(1) SASH STOPPER AT LOCK STILE ON HEAD
F.	(1) PANEL HEAD SCREEN STOPPER AT LOCK STILE ON HEAD
G.	STEEL REINFORCEMENT (9598) AT OPERABLE PANEL KEEPER STILE
H.	STEEL REINFORCEMENT (9599) AT MEETING STILE OF ALL PANELS
I.	WOOD REINFORCEMENT (CS-000521) AT OPERABLE PANEL KEEPER STILE

MI WINDOWS & DOORS, LLC.

650 WEST MARKET STREET
GRATZ, PA 17030

SERIES 1615/1617 PVC SLIDING GLASS DOOR
OXO NON-IMPACT
ELEVATION

DRAWN:
A.R.

DWG NO.
08-03437

REV
A

SCALE NTS

DATE 05/08/19


SHEET 2 OF 8

L. ROBERTO LOMAS P.E.
1432 WOODFORD RD LEWISVILLE, NC 27023
434-688-0609 rllomas@lrlomaspe.com


SIGNED: 11/23/2020

Luis R. Lomas P.E.
FL No.: 62514


REVISIONS			
REV	DESCRIPTION	DATE	APPROVED
A	REVISED TO ADD NEW CONFIGURATIONS	11/23/2020	R.L.

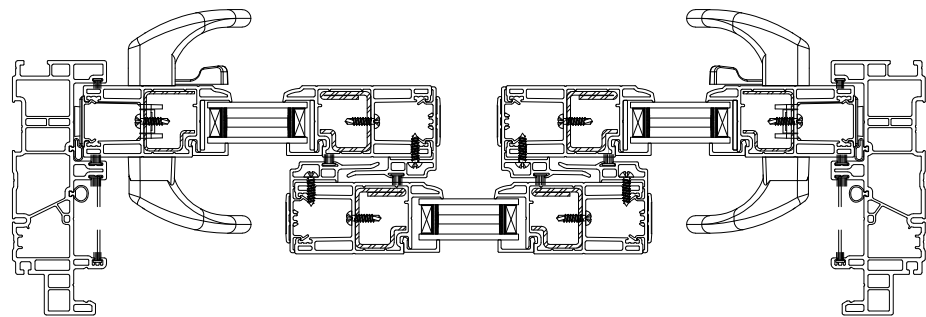


XOX

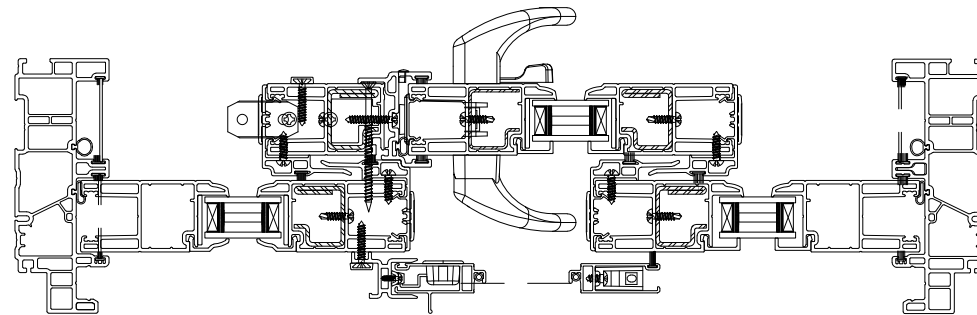

OXO

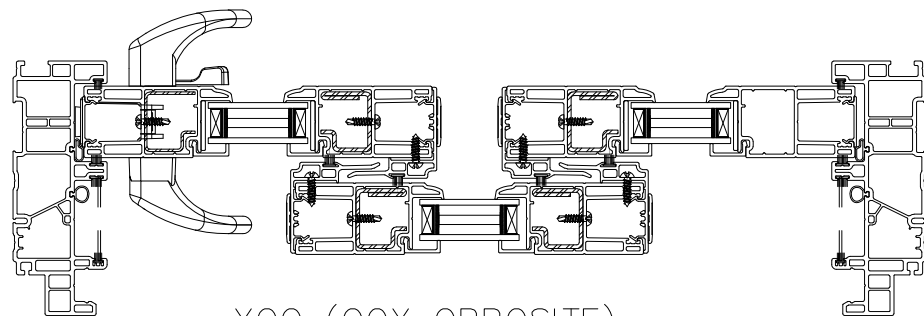

XOO (OOX OPPOSITE)

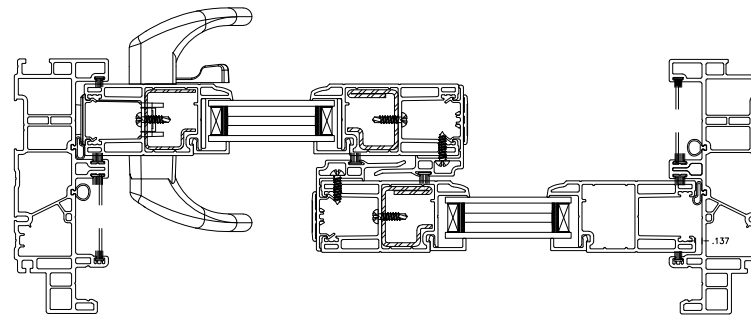

XO (OX OPPOSITE)

LAYOUTS SHOWN AS REFERENCE ONLY.
PANELS MAY BE MIXED & MATCHED AS
NECESSARY

SIGNED: 11/23/2020

MI WINDOWS & DOORS, LLC.


650 WEST MARKET STREET
GRATZ, PA 17030

SERIES 1615/1617 PVC SLIDING GLASS DOOR
OXO NON-IMPACT
APPROVED CONFIGURATIONS

DRAWN: A.R.	DWG NO. 08-03437	REV A
----------------	---------------------	----------



SCALE NTS	DATE 05/08/19	SHEET 3 OF 8
--------------	------------------	-----------------

L. ROBERTO LOMAS P.E.
1432 WOODFORD RD LEWISVILLE, NC 27023
434-688-0609 rllomas@lrlomaspe.com

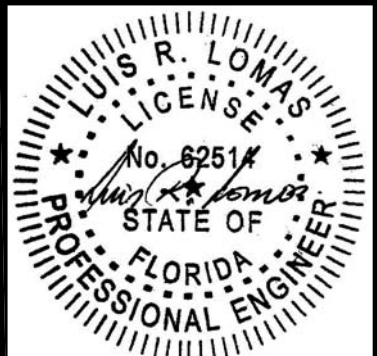


Luis R. Lomas P.E.
FL No.: 62514

REVISIONS			
REV	DESCRIPTION	DATE	APPROVED
A	REVISED TO ADD NEW CONFIGURATIONS	11/23/2020	R.L.

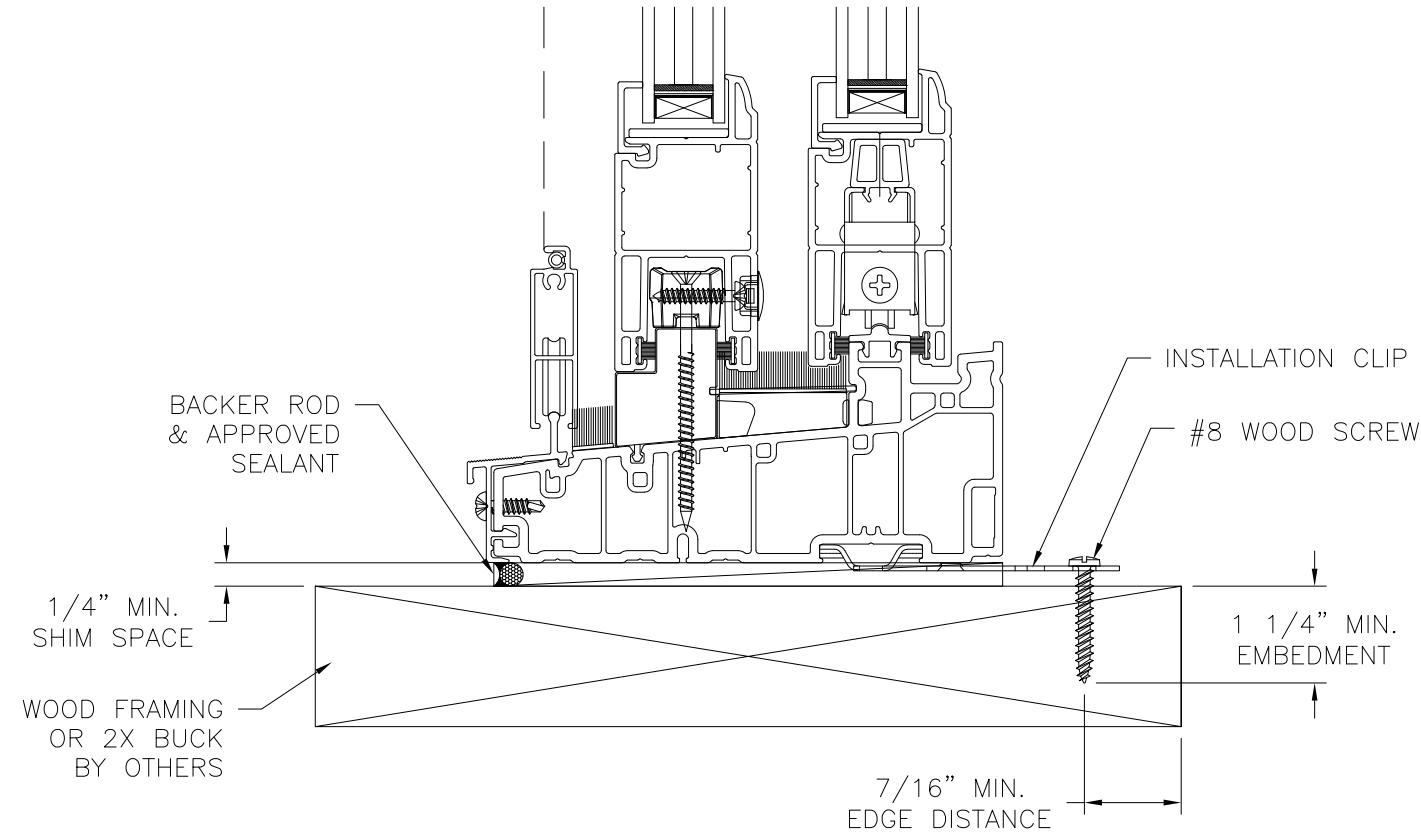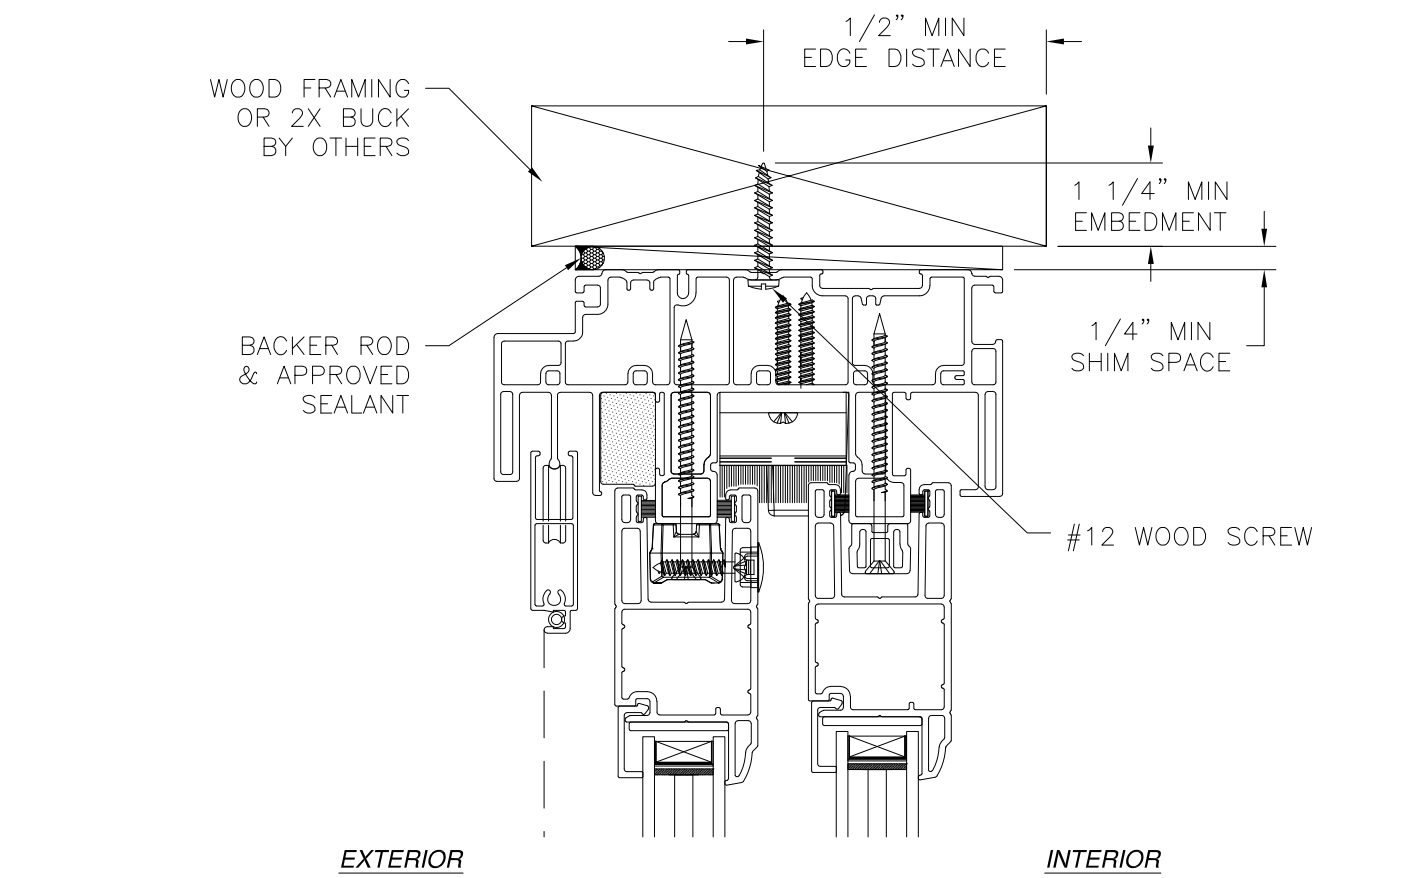

VERTICAL CROSS SECTION
WOOD FRAMING OR 2X BUCK INSTALLATION

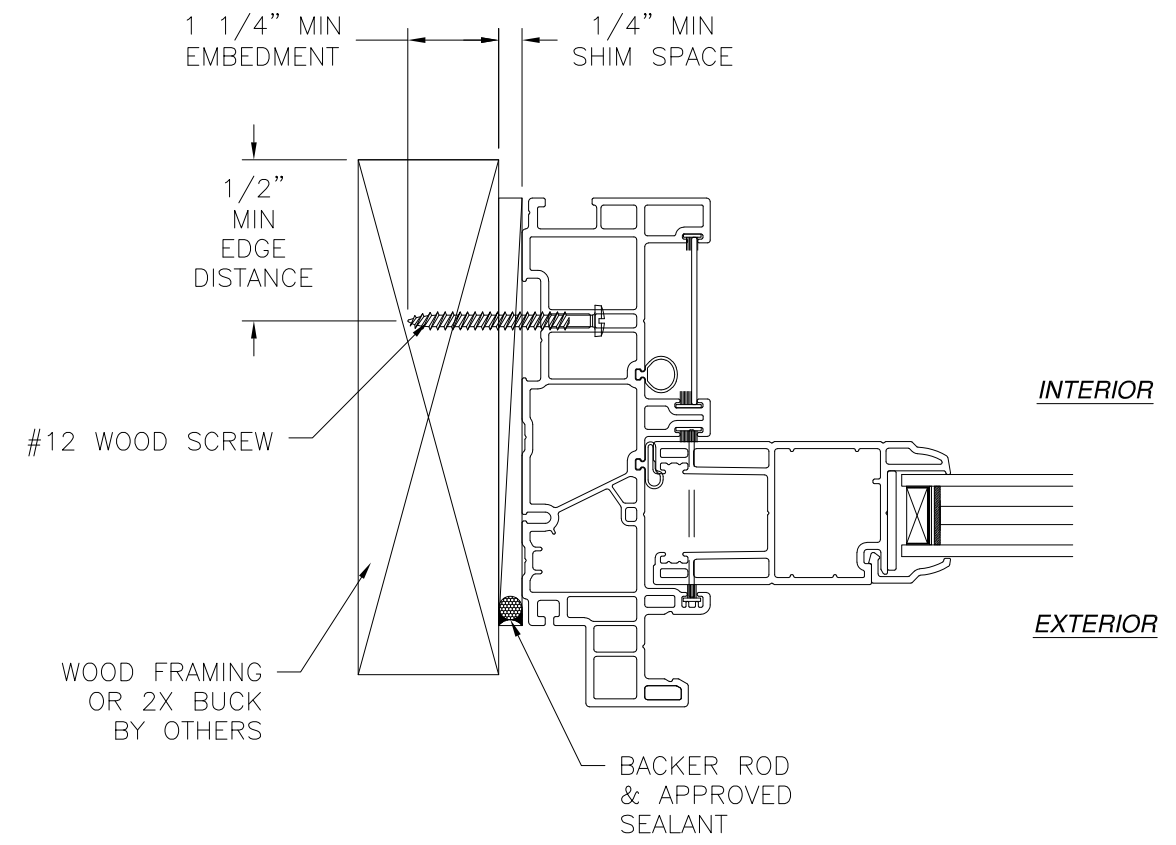


JAMB INSTALLATION DETAIL
WOOD FRAMING OR 2X BUCK INSTALLATION

- NOTES:**
1. **INTERIOR AND EXTERIOR FINISHES, BY OTHERS, NOT SHOWN FOR CLARITY.**
 2. **PERIMETER AND JOINT SEALANT BY OTHERS TO BE DESIGNED IN ACCORDANCE WITH ASTM E2112**



SIGNED: 11/23/2020

MI WINDOWS & DOORS, LLC. 650 WEST MARKET STREET GRATZ, PA 17030		
SERIES 1615/1617 PVC SLIDING GLASS DOOR OXO NON-IMPACT INSTALLATION DETAILS		
DRAWN: A.R.	DWG NO. 08-03437	REV A
SCALE NTS	DATE 05/08/19	SHEET 4 OF 8
L. ROBERTO LOMAS P.E. 1432 WOODFORD RD LEWISVILLE, NC 27023 434-688-0609 rllomas@lrlomaspe.com		

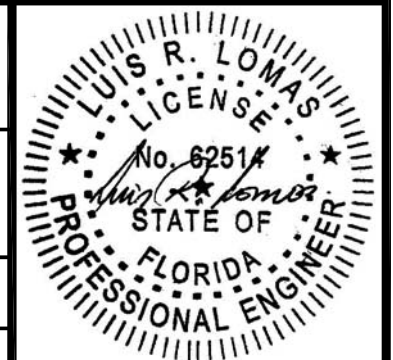


Luis R. Lomas P.E.
FL No.: 62514

REVISIONS			
REV	DESCRIPTION	DATE	APPROVED
A	REVISED TO ADD NEW CONFIGURATIONS	11/23/2020	R.L.

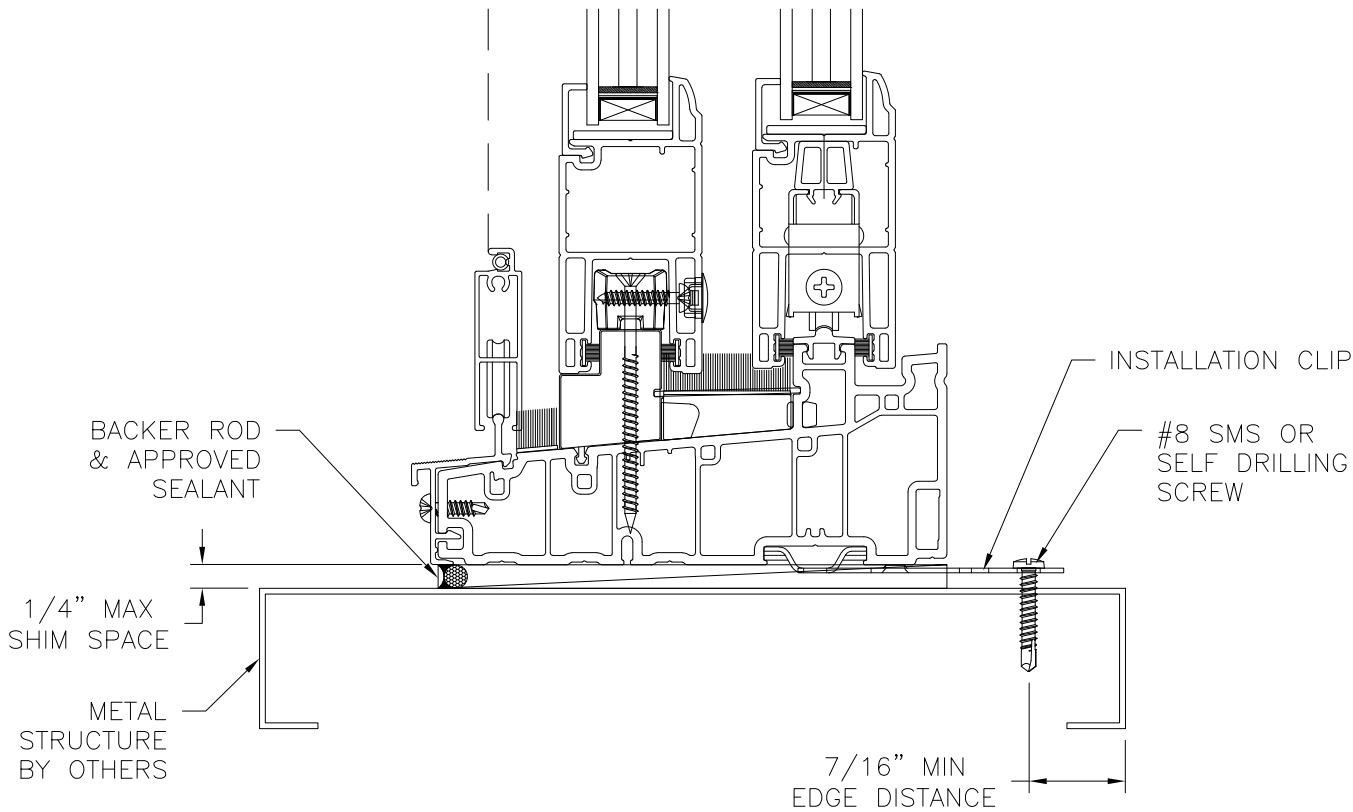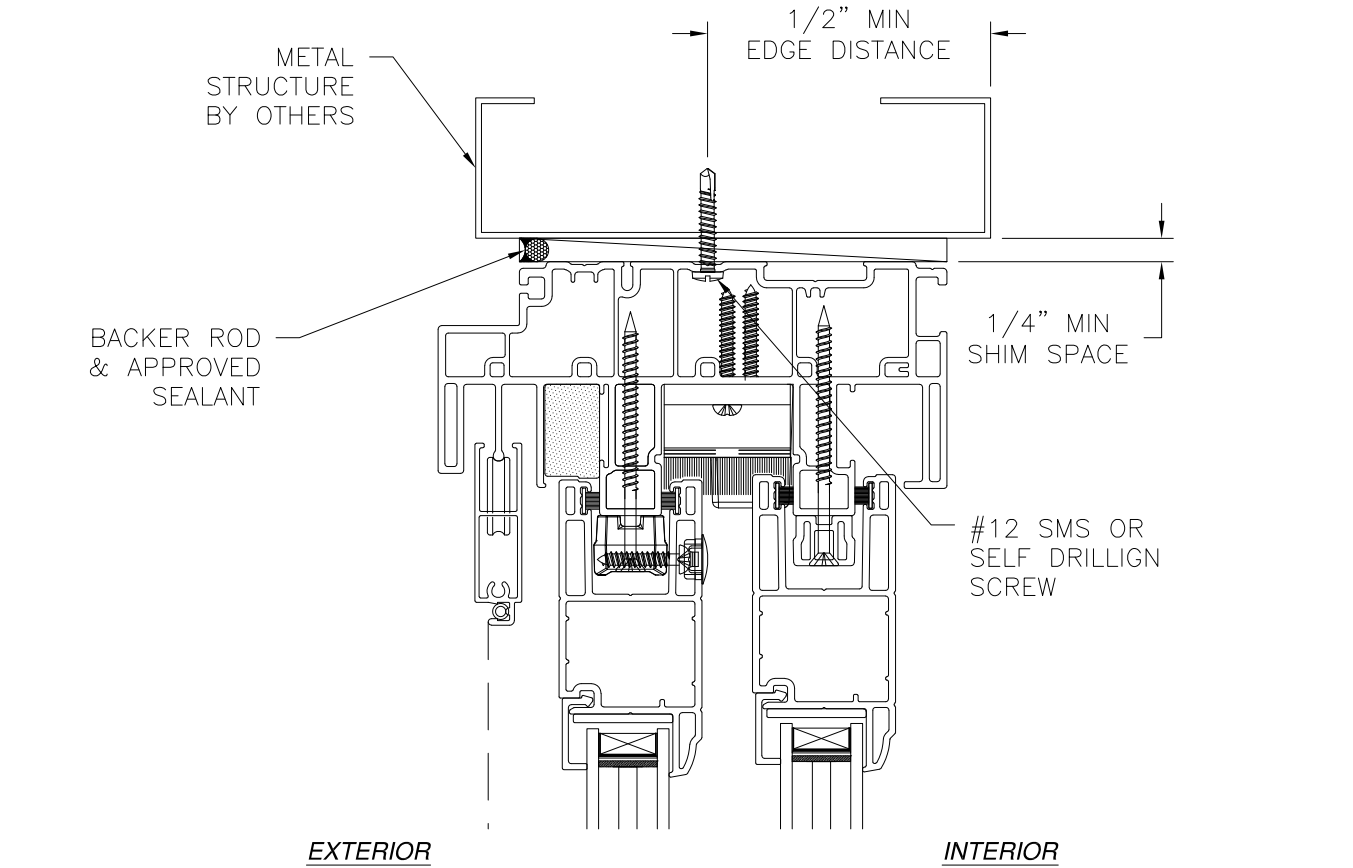

VERTICAL CROSS SECTION
METAL STRUCTURE INSTALLATION

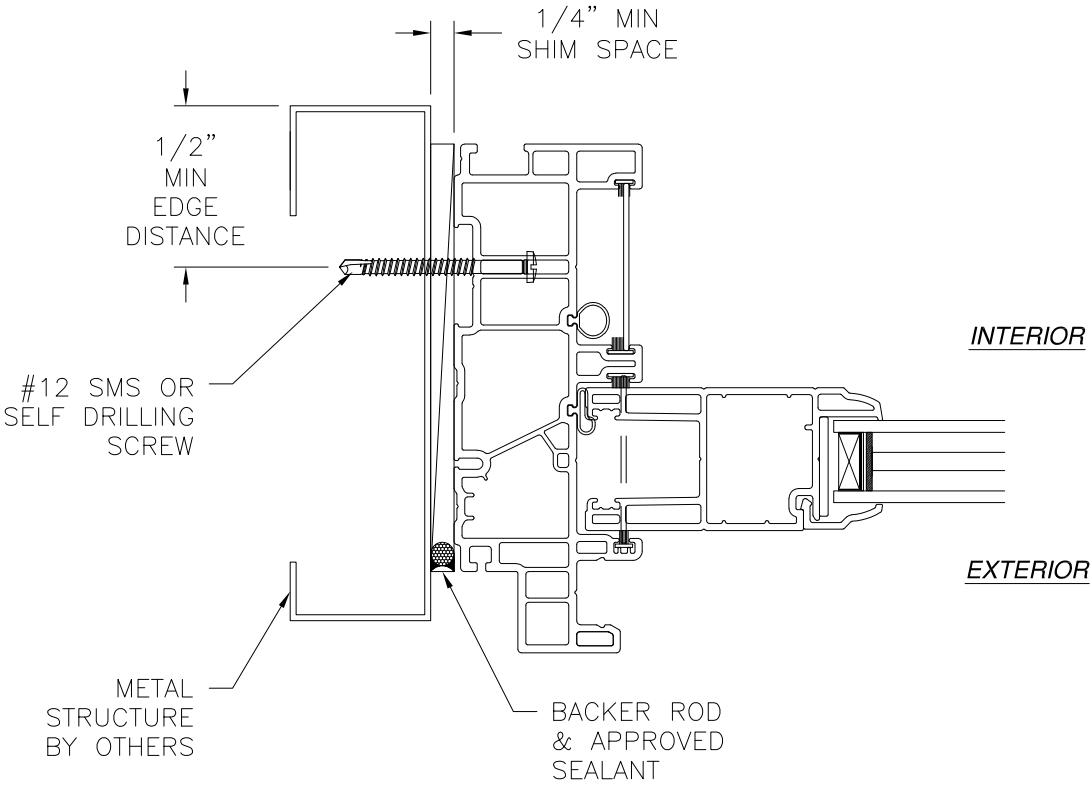

JAMB INSTALLATION DETAIL
METAL STRUCTURE INSTALLATION

- NOTES:
1. INTERIOR AND EXTERIOR FINISHES, BY OTHERS, NOT SHOWN FOR CLARITY.
 2. PERIMETER AND JOINT SEALANT BY OTHERS TO BE DESIGNED IN ACCORDANCE WITH ASTM E2112

SIGNED: 11/23/2020

MI WINDOWS & DOORS, LLC.
650 WEST MARKET STREET
GRATZ, PA 17030

SERIES 1615/1617 PVC SLIDING GLASS DOOR
OXO NON-IMPACT
INSTALLATION DETAILS

DRAWN:
A.R.

DWG NO.
08-03437


REV
A

SCALE
NTS



DATE
05/08/19

SHEET
5 OF 8

L. ROBERTO LOMAS P.E.
1432 WOODFORD RD LEWISVILLE, NC 27023
434-688-0609 rllomas@lrlomaspe.com

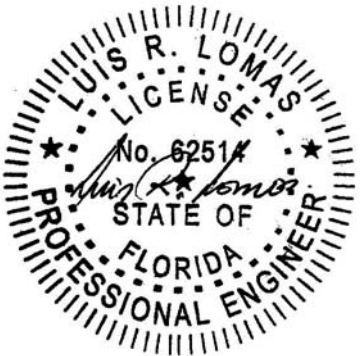

Luis R. Lomas P.E.
FL No.: 62514

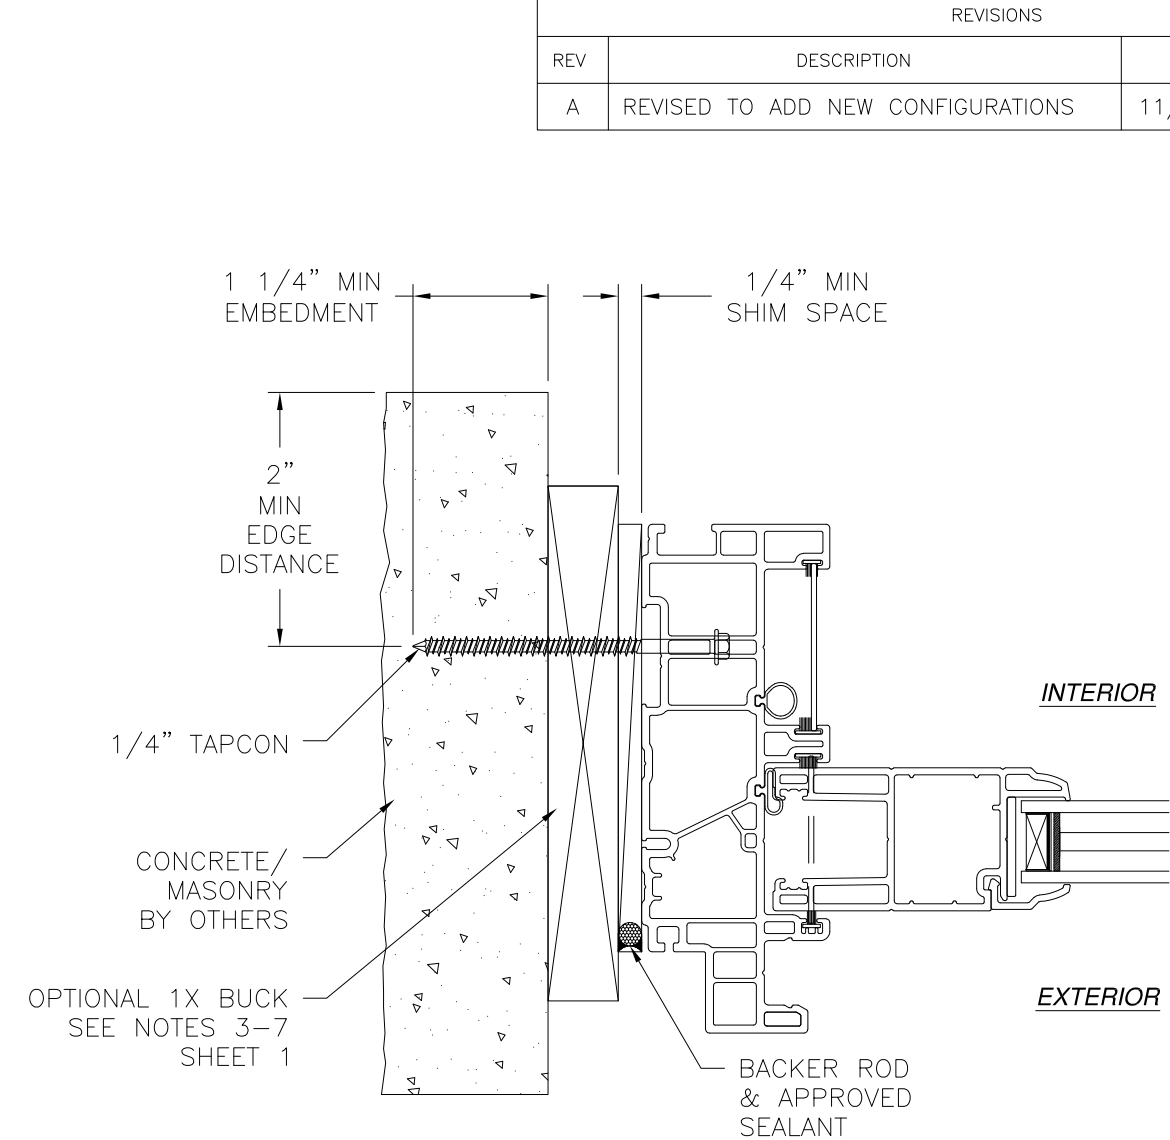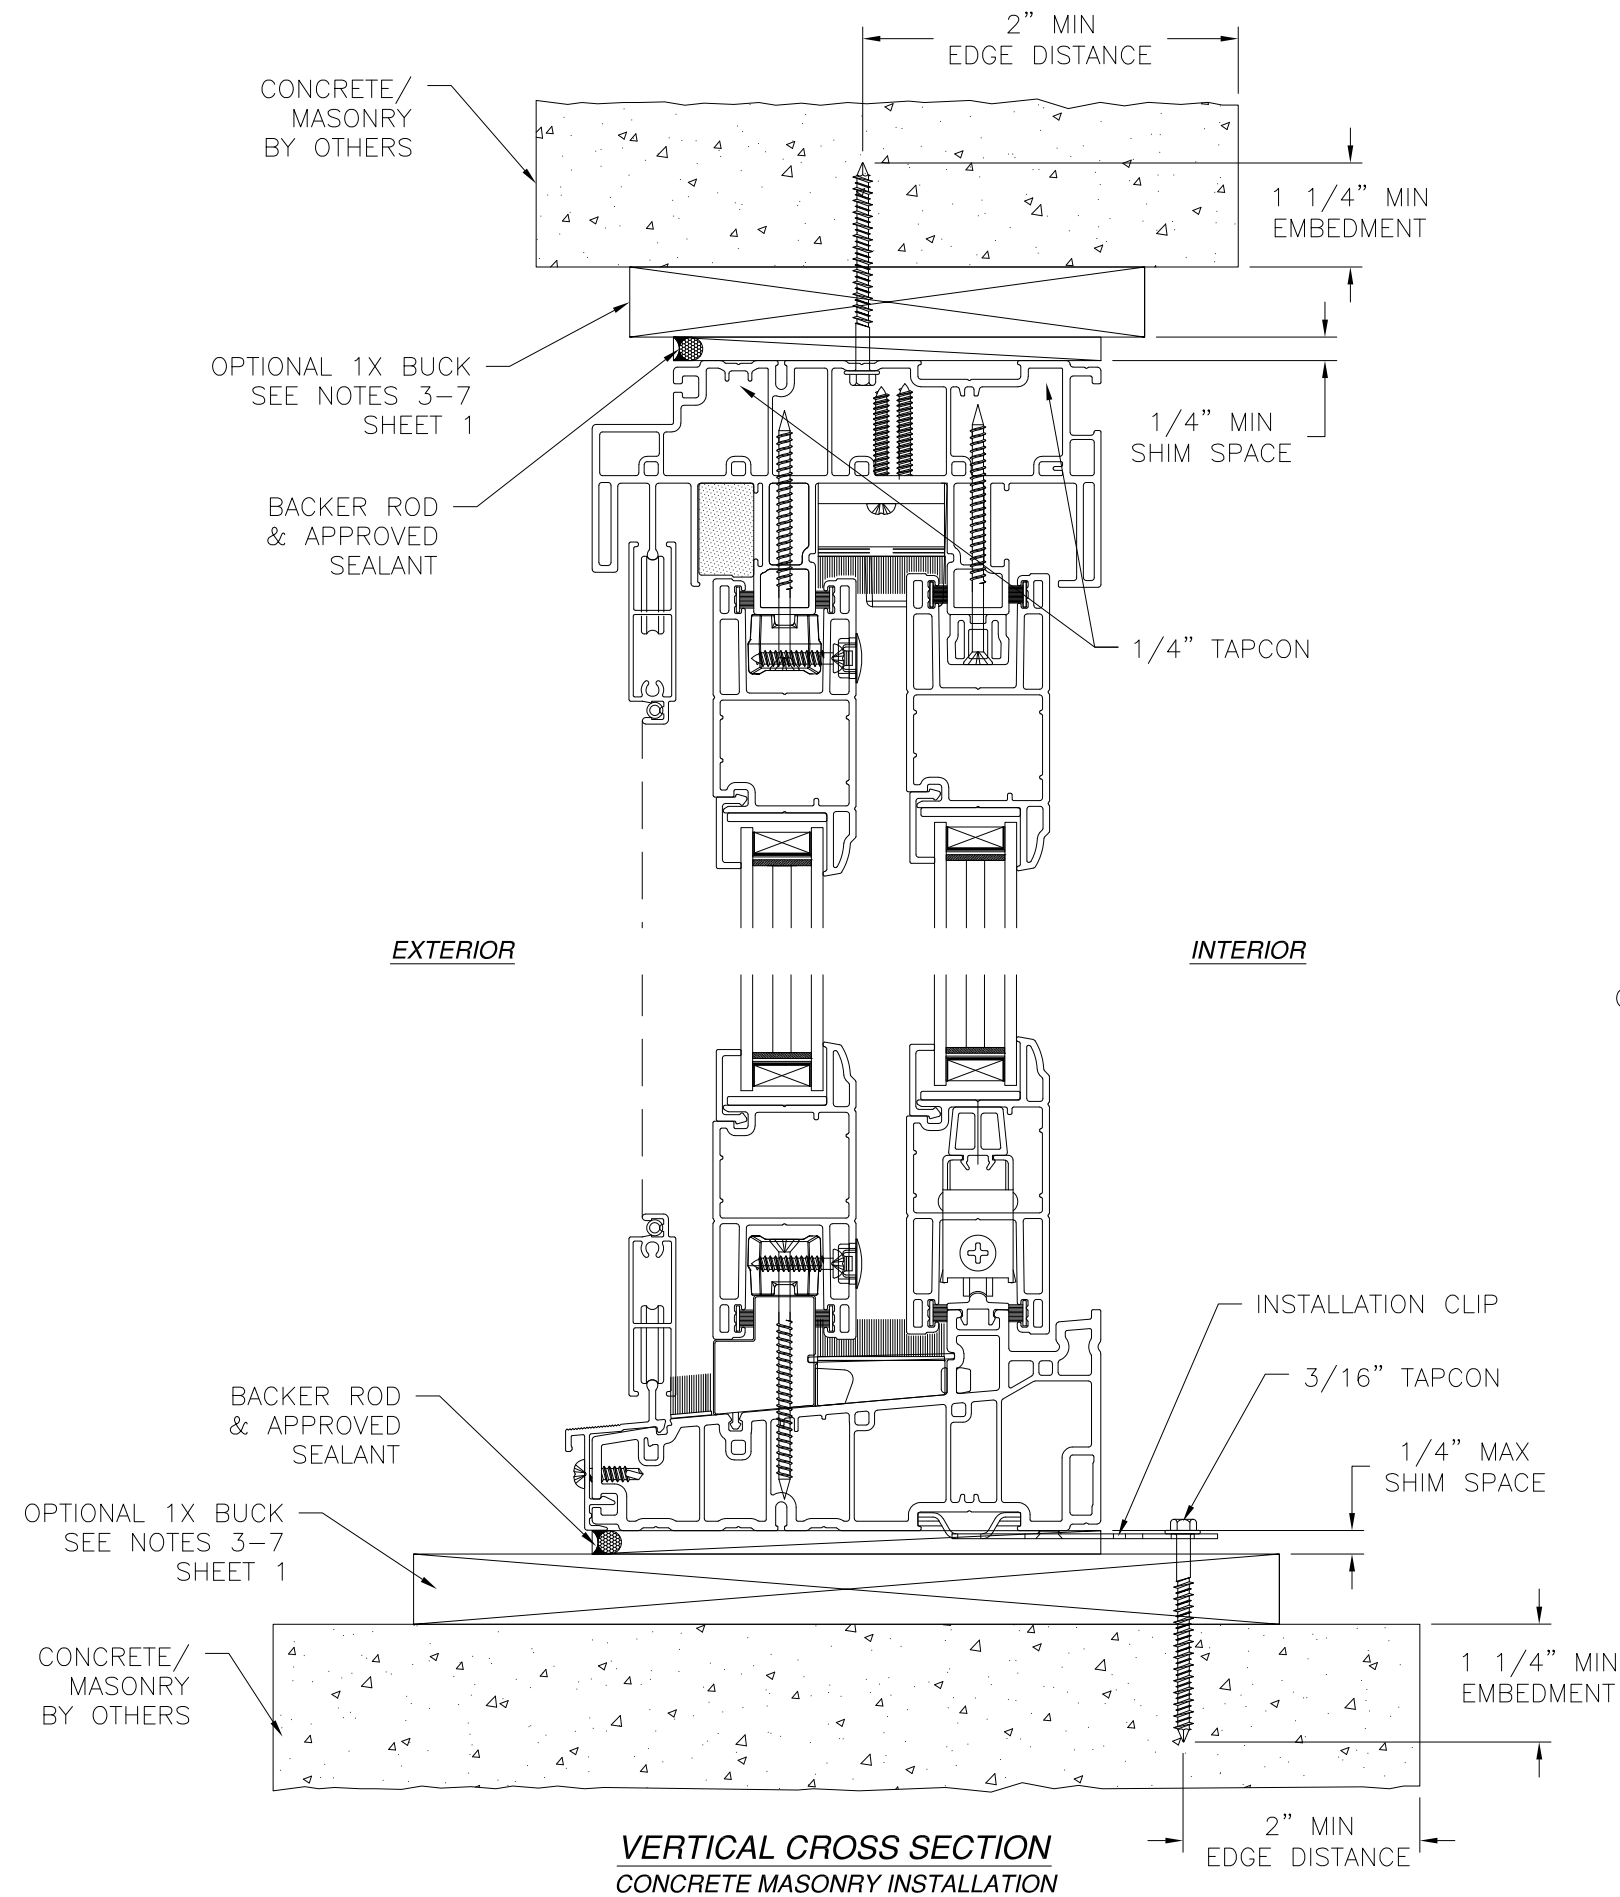

- NOTES:
1. INTERIOR AND EXTERIOR FINISHES, BY OTHERS, NOT SHOWN FOR CLARITY.
 2. PERIMETER AND JOINT SEALANT BY OTHERS TO BE DESIGNED IN ACCORDANCE WITH ASTM E2112

JAMB INSTALLATION DETAIL
CONCRETE MASONRY INSTALLATION

REVISIONS			
REV	DESCRIPTION	DATE	APPROVED
A	REVISED TO ADD NEW CONFIGURATIONS	11/23/2020	R.L.

MI WINDOWS & DOORS, LLC.
650 WEST MARKET STREET
GRATZ, PA 17030

SERIES 1615/1617 PVC SLIDING GLASS DOOR
OXO NON-IMPACT
INSTALLATION DETAILS

DRAWN: A.R.	DWG NO. 08-03437	REV A
SCALE NTS	DATE 05/08/19	SHEET 6 OF 8


L. ROBERTO LOMAS P.E.
1432 WOODFORD RD LEWISVILLE, NC 27023
434-688-0609 rllomas@lrlomaspe.com

SIGNED: 11/23/2020


Luis R. Lomas P.E.
FL No.: 62514

REVISIONS			
REV	DESCRIPTION	DATE	APPROVED
A	REVISED TO ADD NEW CONFIGURATIONS	11/23/2020	R.L.


OPTIONAL SILL INSTALLATIONS

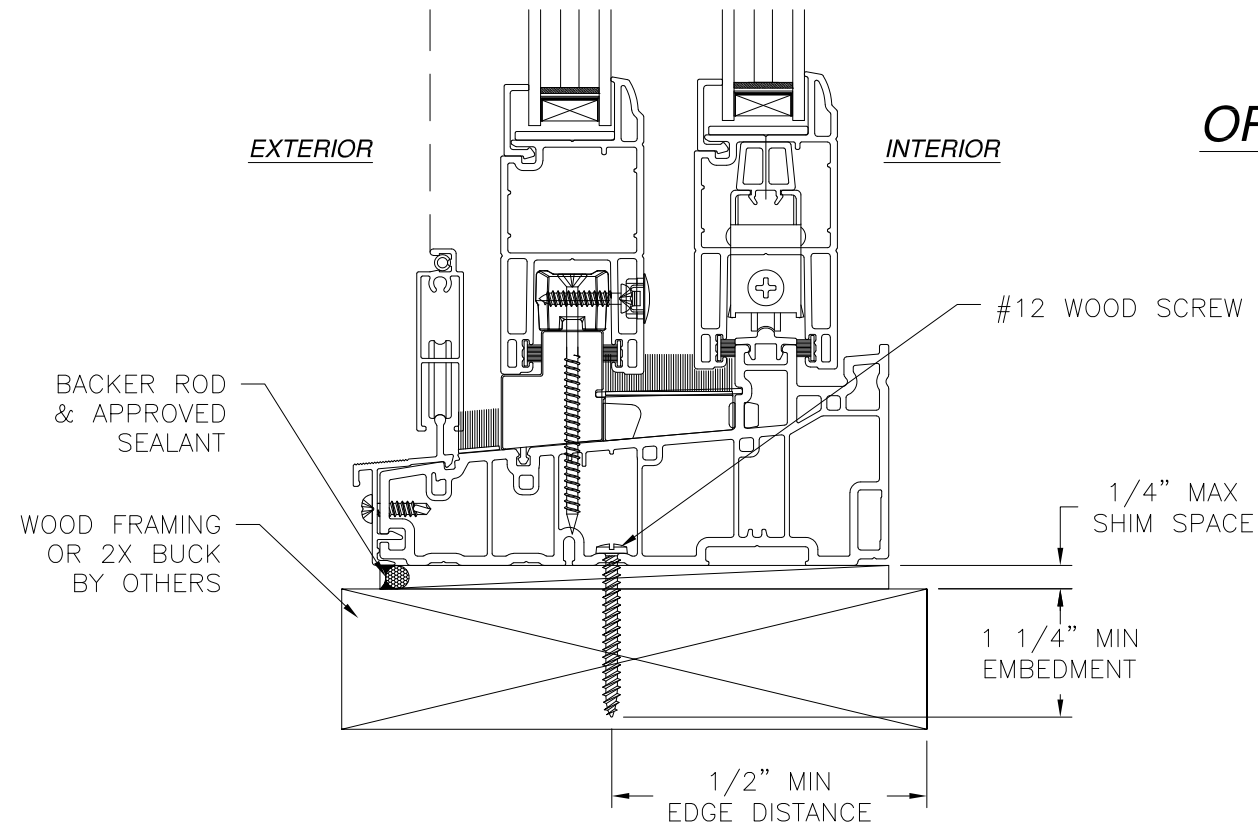

VERTICAL CROSS SECTION
WOOD FRAMING OR 2X BUCK INSTALLATION

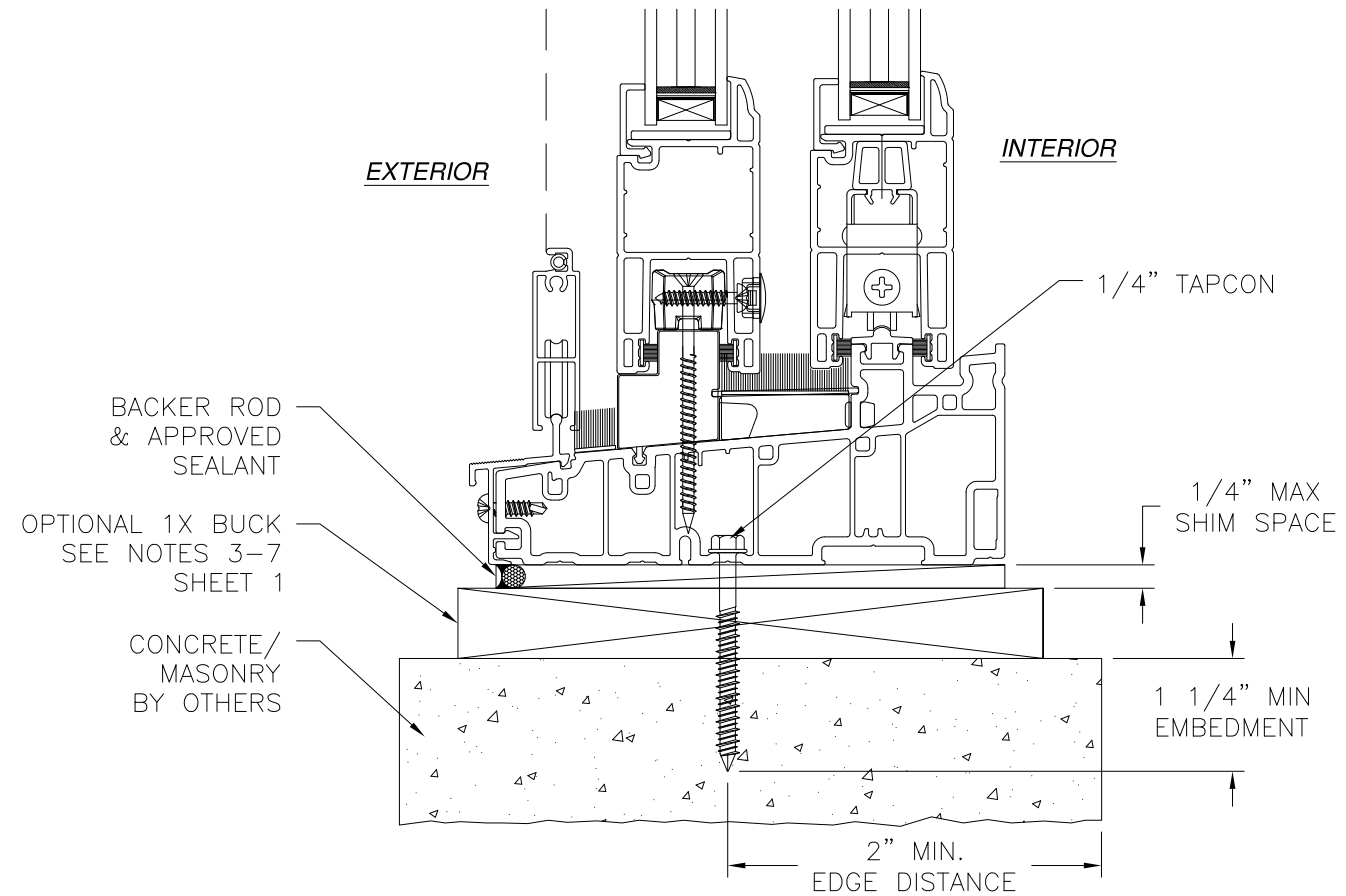

VERTICAL CROSS SECTION
CONCRETE MASONRY INSTALLATION

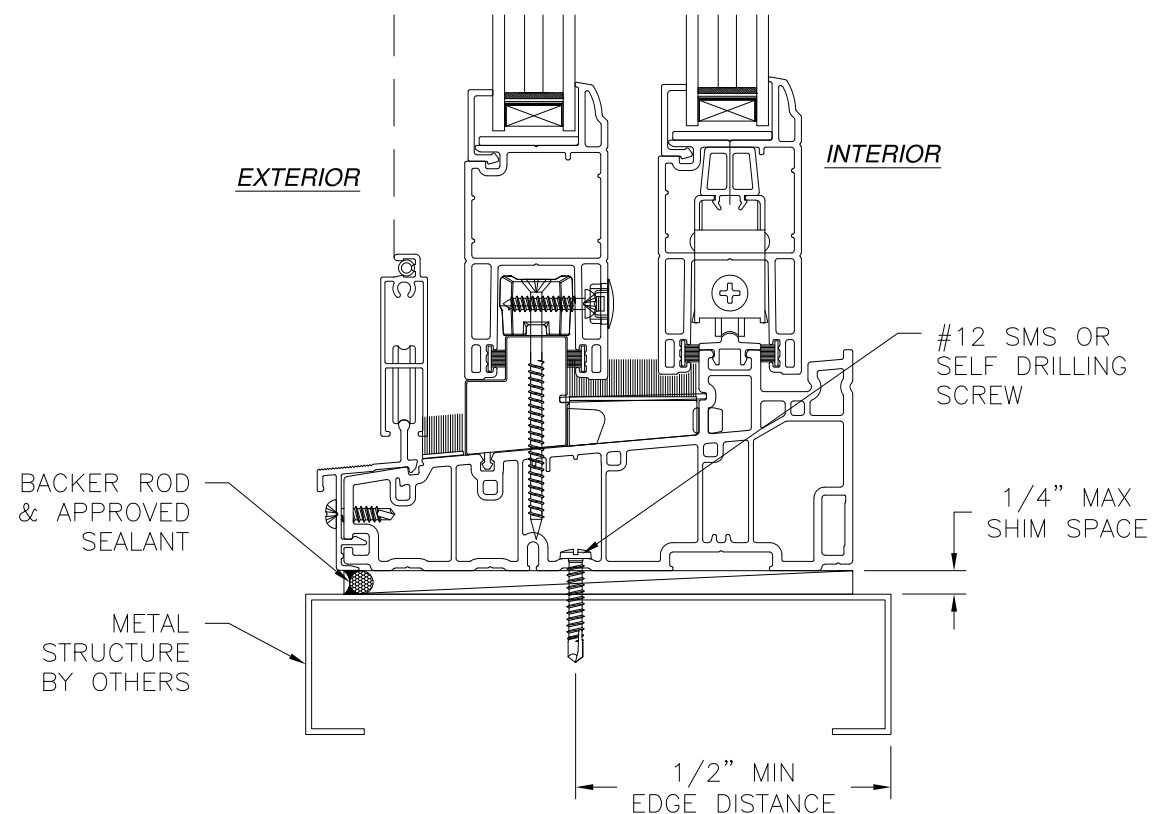


VERTICAL CROSS SECTION
METAL STRUCTURE INSTALLATION

- NOTES:**
- INTERIOR AND EXTERIOR FINISHES, BY OTHERS, NOT SHOWN FOR CLARITY.
 - PERIMETER AND JOINT SEALANT BY OTHERS TO BE DESIGNED IN ACCORDANCE WITH ASTM E2112


SIGNED: 11/23/2020

MI WINDOWS & DOORS, LLC. 650 WEST MARKET STREET GRATZ, PA 17030		
SERIES 1615/1617 PVC SLIDING GLASS DOOR OXO NON-IMPACT INSTALLATION DETAILS		
DRAWN: A.R.	DWG NO. 08-03437	REV A
SCALE NTS	DATE 05/08/19	SHEET 7 OF 8
L. ROBERTO LOMAS P.E. 1432 WOODFORD RD LEWISVILLE, NC 27023 434-688-0609 rllomas@lrlomaspe.com		

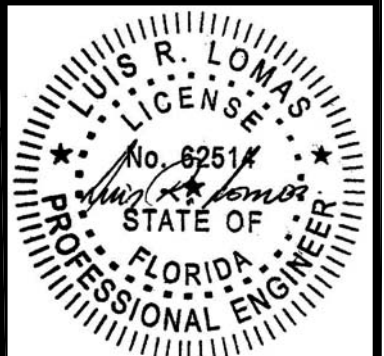


Luis R. Lomas P.E.
FL No.: 62514


REVISIONS			
REV	DESCRIPTION	DATE	APPROVED
A	REVISED TO ADD NEW CONFIGURATIONS	11/23/2020	R.L.

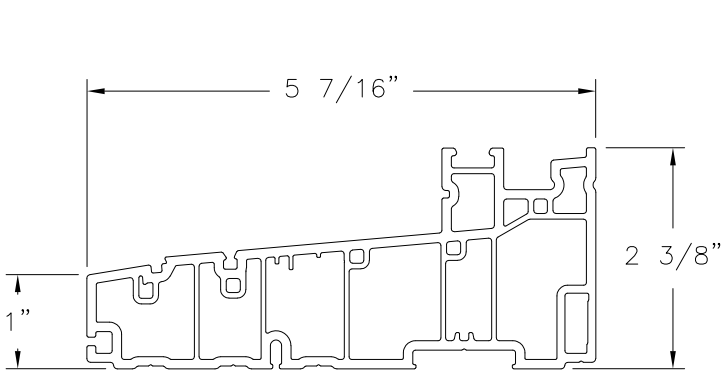


HEAD FRAME
PVC (7002)

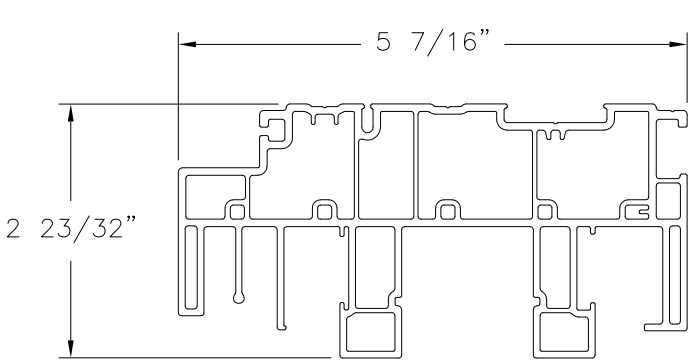


SILL FRAME
PVC (7000)

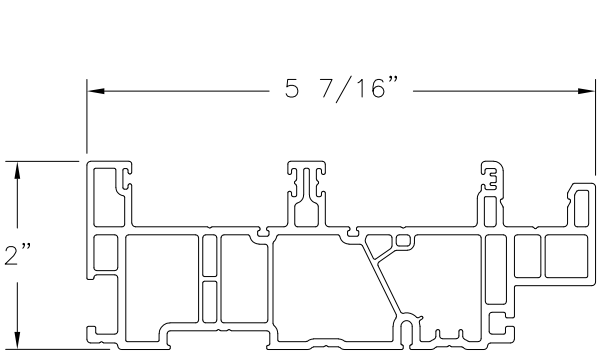


JAMB FRAME
PVC (7004)

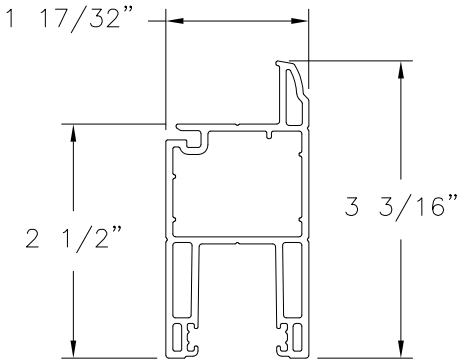


RAIL AND STILE
PVC (7587)

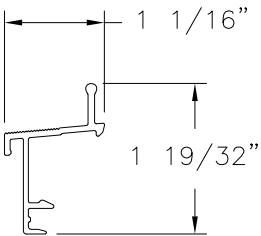


OUTSIDE SILL CLADDING
(9991)

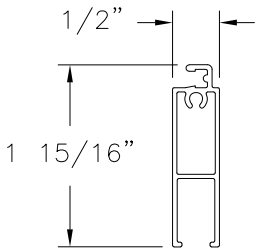


SCREEN KEEPER
(8926)

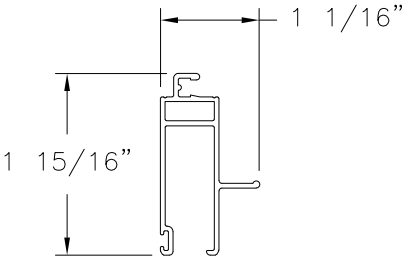


SCREEN

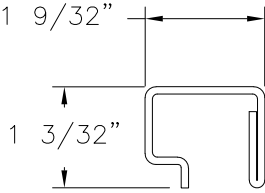


STILE REINFORCEMENT
STEEL (9599)

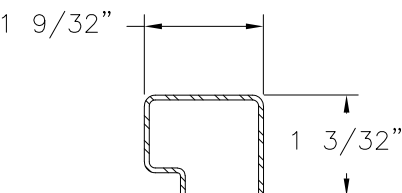


STILE REINFORCEMENT
STEEL (9598)

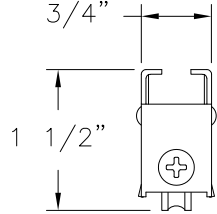


TANDEM WHEEL
(9732)

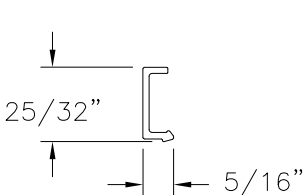


GLAZING BEAD
PVC (5775, 5770, 5771,
5772, 5793, 5794, 5794)

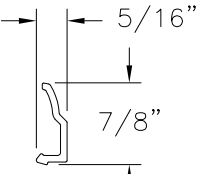


GLAZING BEAD
PVC (5775, 5770, 5771,
5772, 5793, 5794, 5794)

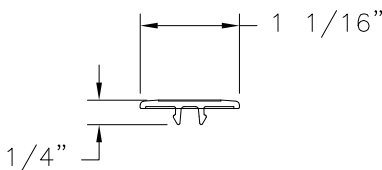


SLIDING CAP
PVC (8842)

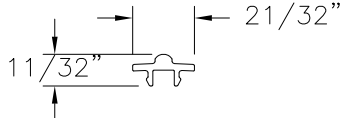


SLIDING PANEL RAIL
ALUMINUM 6063-T5(9790)

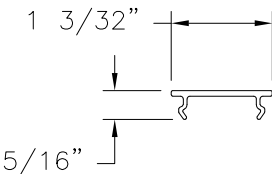


SASH COVERING CAP
PVC (7523)

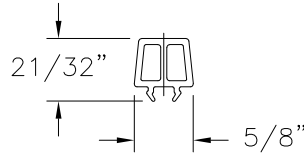


**OUT. BEAD WELDED SASH
TANDEM WHEEL SHIM**
(9599)

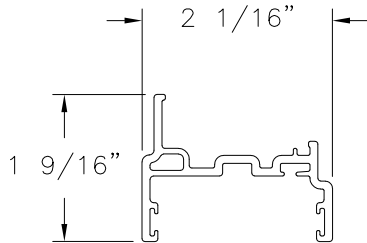


MULLION
PVC (7005)

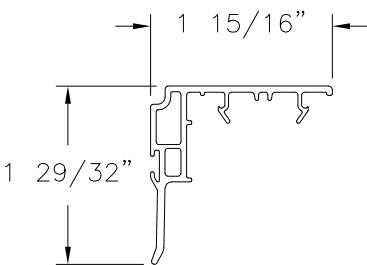

INTERLOCK
PVC (7026)

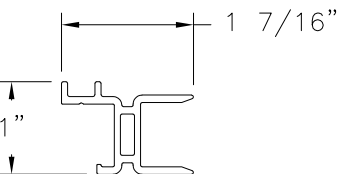

SCREEN MULLION
PVC (715)

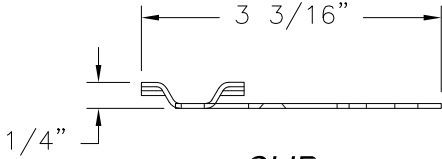

CLIP
STEEL, .050" THICKNESS

MI WINDOWS & DOORS, LLC.
650 WEST MARKET STREET
GRATZ, PA 17030

SERIES 1615/1617 PVC SLIDING GLASS DOOR
OXO NON-IMPACT
COMPONENTS

DRAWN:
A.R.

DWG NO.
08-03437

REV
A


SCALE
NTS

DATE
05/08/19

SHEET
8 OF 8

L. ROBERTO LOMAS P.E.
1432 WOODFORD RD LEWISVILLE, NC 27023
434-688-0609 rllomas@lrlomaspe.com

SIGNED: 11/23/2020

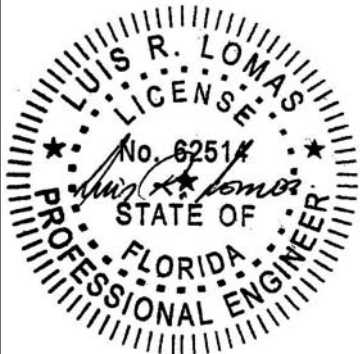

Luis R. Lomas P.E.
FL No.: 62514