
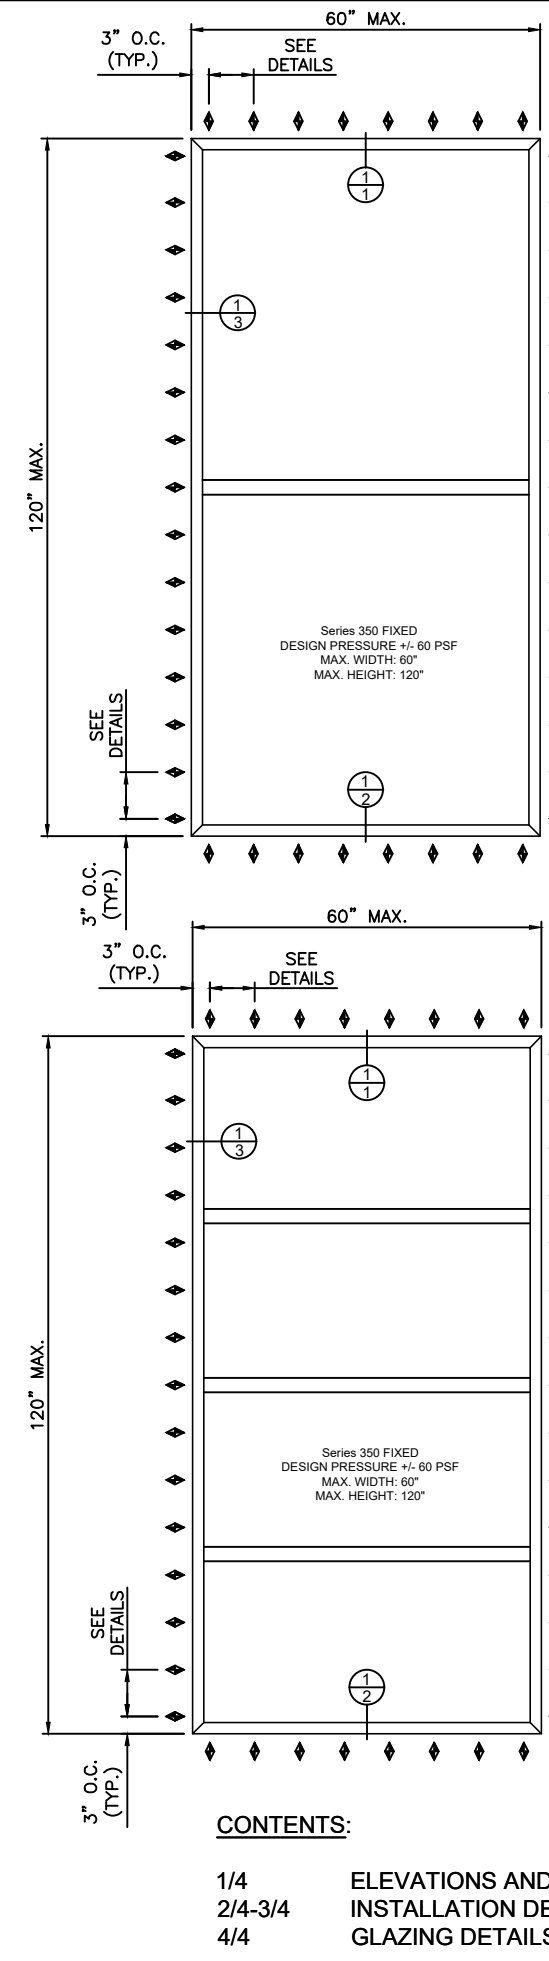
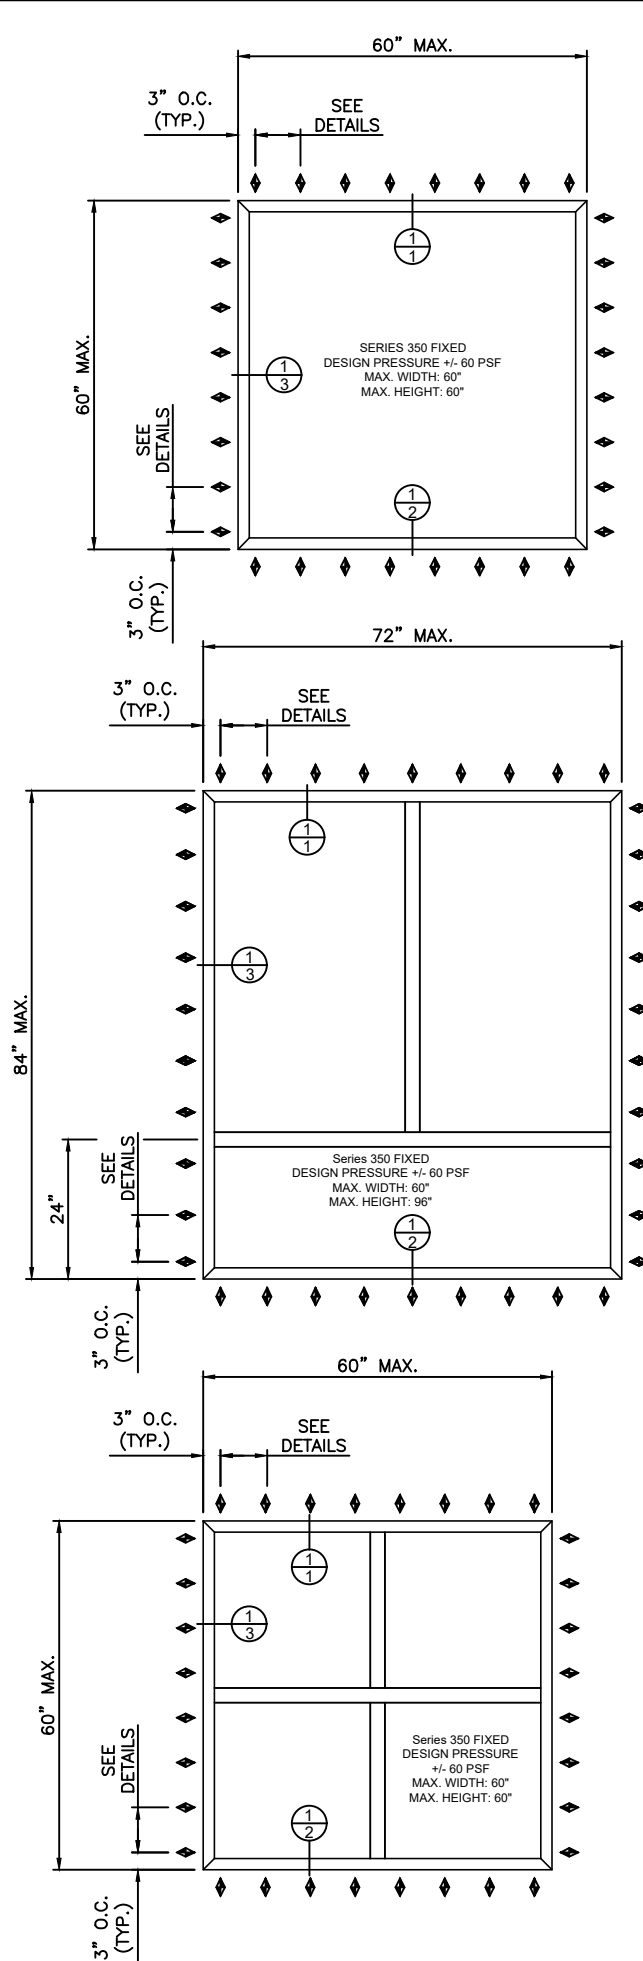


NOTES:

1. Installations depicted satisfy the requirements of the Florida Building Code, Building 8th Edition (2023) for design wind pressures and overall sizes noted.
2. Wood bucks, wood framing, steel stud framing, concrete and concrete masonry are by others and shall be designed by the architect or engineer of record to resist the loads imparted to them.
3. As-tested anchor locations shown on elevation. Reference specific substrate detail for actual spacing required for that substrate and associated anchor.
4. Wood buck strips and wood frames are assumed S-P-F (G=0.42) or denser. Buck width shall be greater than the window frame width. Tapered or partial width buck strips are not allowed.
5. Concrete masonry installations are assumed at least ASTM C90 normal weight hollow masonry units with a 1-1/4" wall thickness or normal weight concrete with a minimum compressive strength of f'c = 3,000 psi.
6. Metal stud frames are assumed to be a minimum 18 gauge 33 KSI steel.
7. Wood screws shall be corrosion resistant and meet the requirements of ANSI/ASME B18.6.1
8. Tapcon masonry anchors shall have a minimum embedment of 1-1/2" or full penetration of concrete masonry unit shell. They shall also have a minimum of 2" edge distance for concrete and 4" edge distance for concrete masonry. Install concrete masonry anchors per manufacturer's installation instructions.
9. TEKS screws shall be corrosion resistant and shall be ASTM A510 Grade 1018 or equivalent.
10. Maximum shim thickness of 1/4" permitted at each fastener location. Shims shall be non-compressible and load bearing type. Every fastener shall have a shim.
11. All interior and exterior perimeter surfaces of the window must be caulked.
12. Products are impact resistant and do not require approved protection devices if used in wind-borne debris regions.
13. Not for use in High Velocity Hurricane Zone (HVHZ).
14. See evaluation report for cross section details, hardware specifications, profile details and bill of materials.

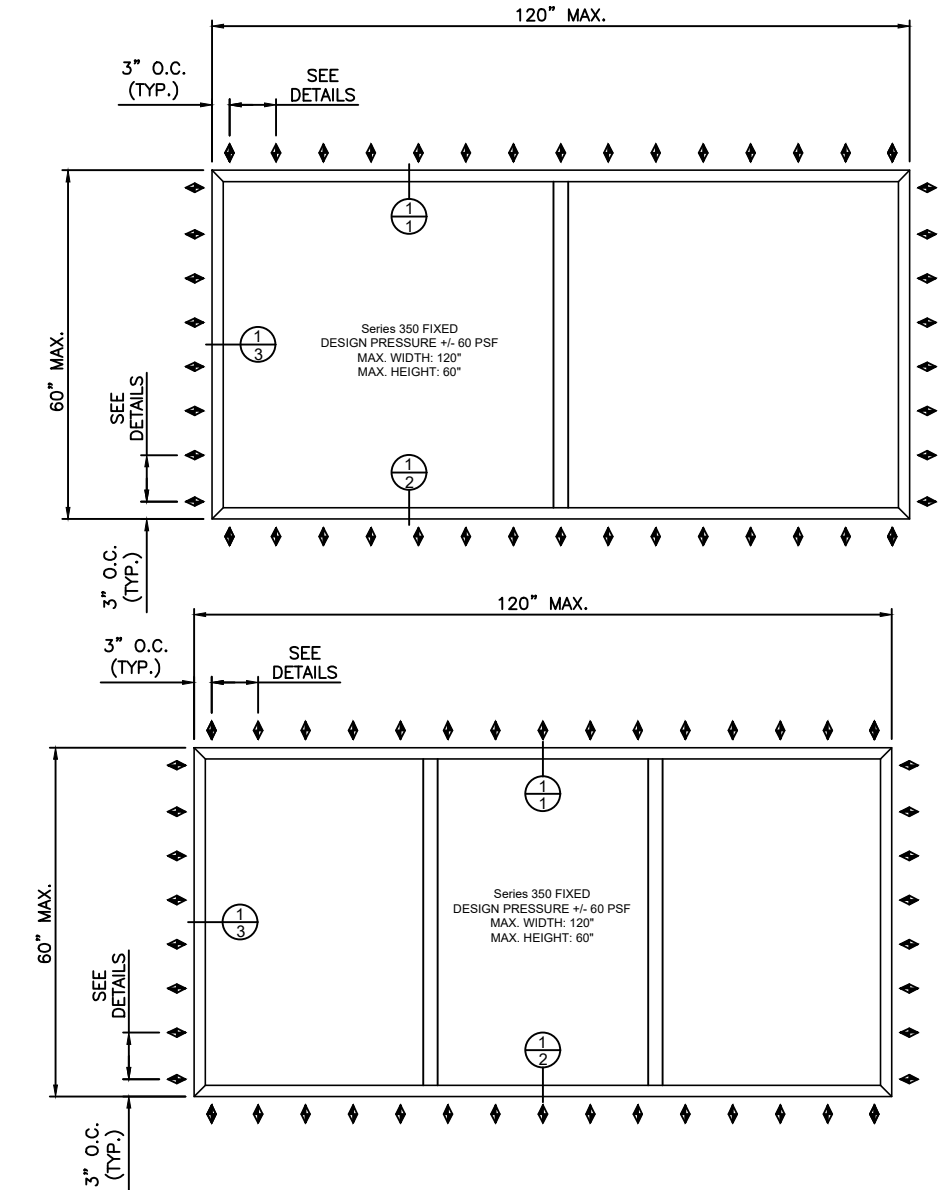

LIMITATIONS OF USE:


MONOLITHIC GLASS

MAXIMUM SIZES NOTED
DP = +/- 60 PSF
MISSILE D, WIND ZONE 4
MAX DLO = 56-3/8" x 55-7/8"

INSULATING GLASS

MAXIMUM SIZES NOTED
DP = +/- 60 PSF
MISSILE D, WIND ZONE 4
MAX DLO = 56-3/8" x 55-7/8"

SIZE 48" x 72"
DP = +/- 70 PSF
MISSILE D, WIND ZONE 4
MAX DLO = 44" x 68"

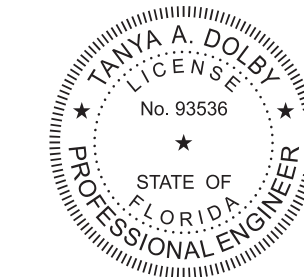

Digitally Signed by: Tanya Dolby

9/18/2025 7:39 AM
Tanya A. Dolby, PE
FL PE 93536
FL REG 29274
130 Derry Court
York, PA 17406
717-764-7700

Project S8002.01

CONTENTS:

1/4 ELEVATIONS AND NOTES
2/4-3/4 INSTALLATION DETAILS
4/4 GLAZING DETAILS




2401 South Main Street
Fort Scott, KS 66701
www.winventwindows.com
Phone: (800) 295-3113
Fax: 620-223-1139


Customer	Contact Info	
	REVISIONS	
	DATE	DESCRIPTION
	NO.	REV BY
	Δ	JAR
	Δ	REVIS FOR 2020 FBC
	Δ	REVIS FOR 2023 FBC
	Δ	

Project Name	
SERIES 350 FLORIDA PRODUCT APPROVAL	
Supplier	
Win-Vent Architectural Windows 2401 S. Main Street P.O. Box 430 Fort Scott, Kansas 66701	
Elevations and Notes	


DRAWN BY JAR	WIN-VENT JOB # N/A
DATE 01/18/21	SCALE None
SHEET 1 of 4	

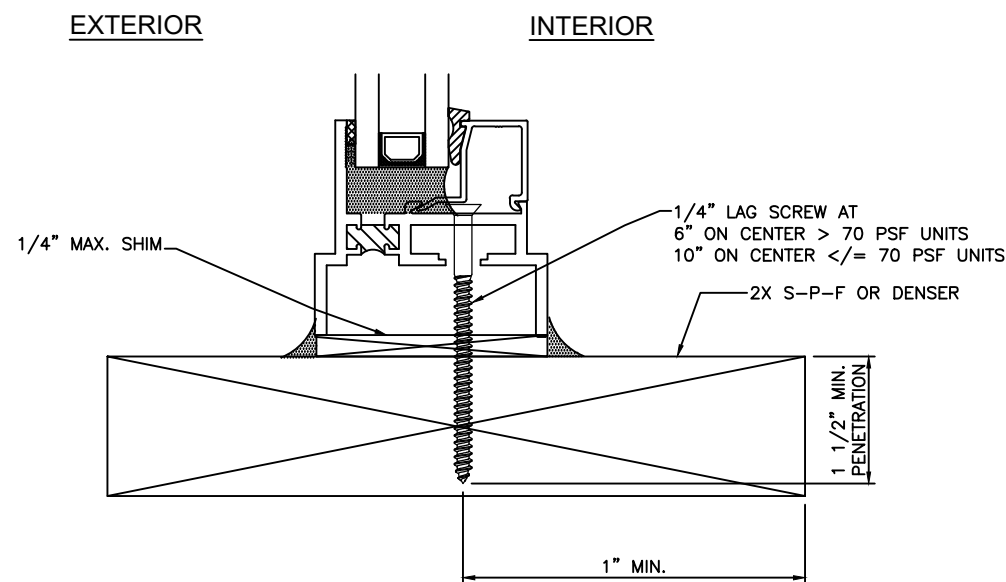


SECTION 1/1, 1/2 & 1/3
THROUGH FRAME TO
WOOD FRAMING OR BUCK

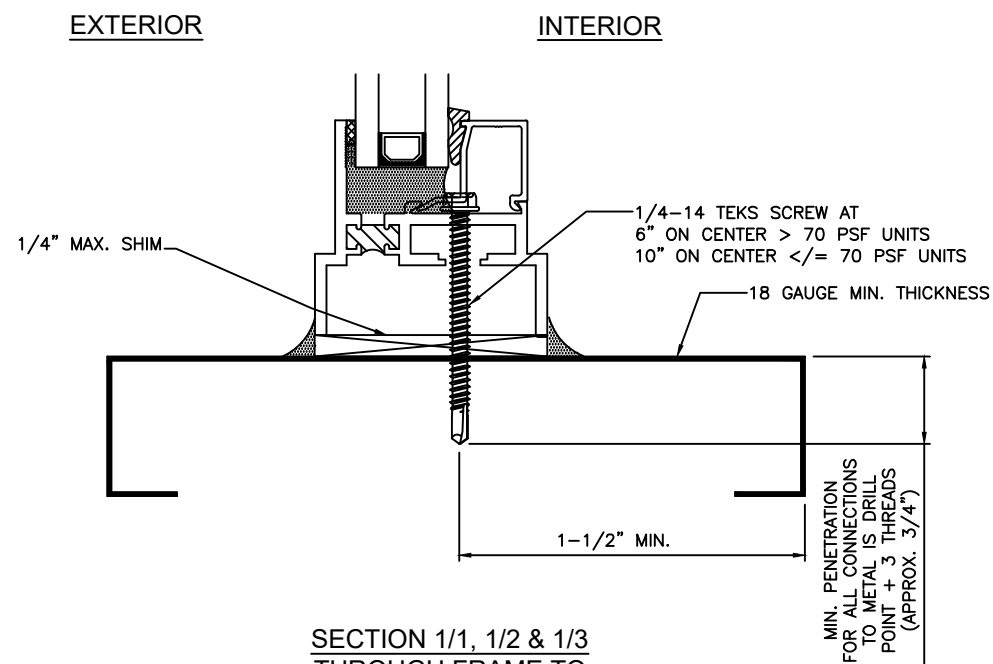


SECTION 1/1, 1/2 & 1/3
THROUGH FRAME TO
STEEL STUD

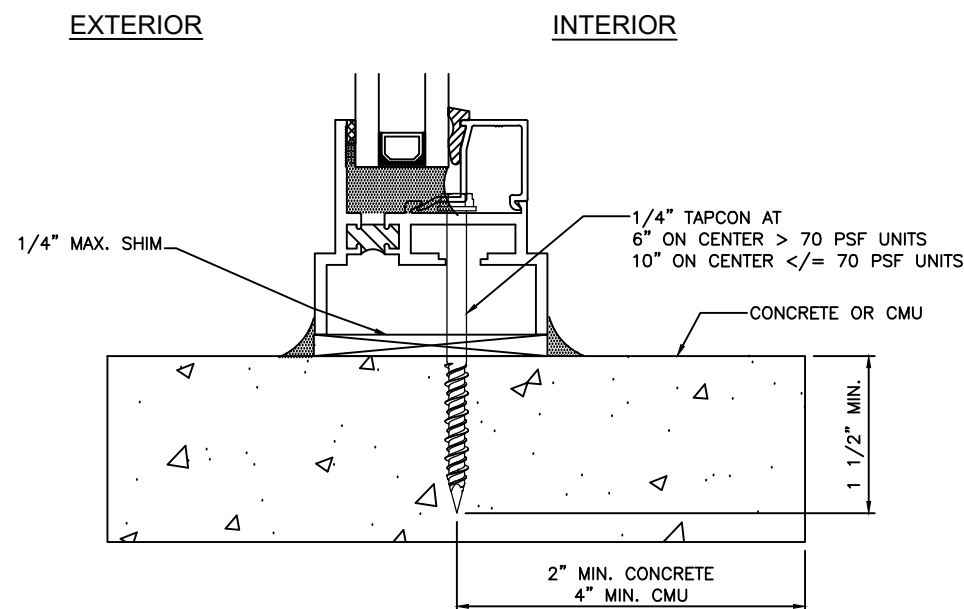

SECTION 1/1, 1/2 & 1/3
THROUGH FRAME TO CONCRETE
OR CMU

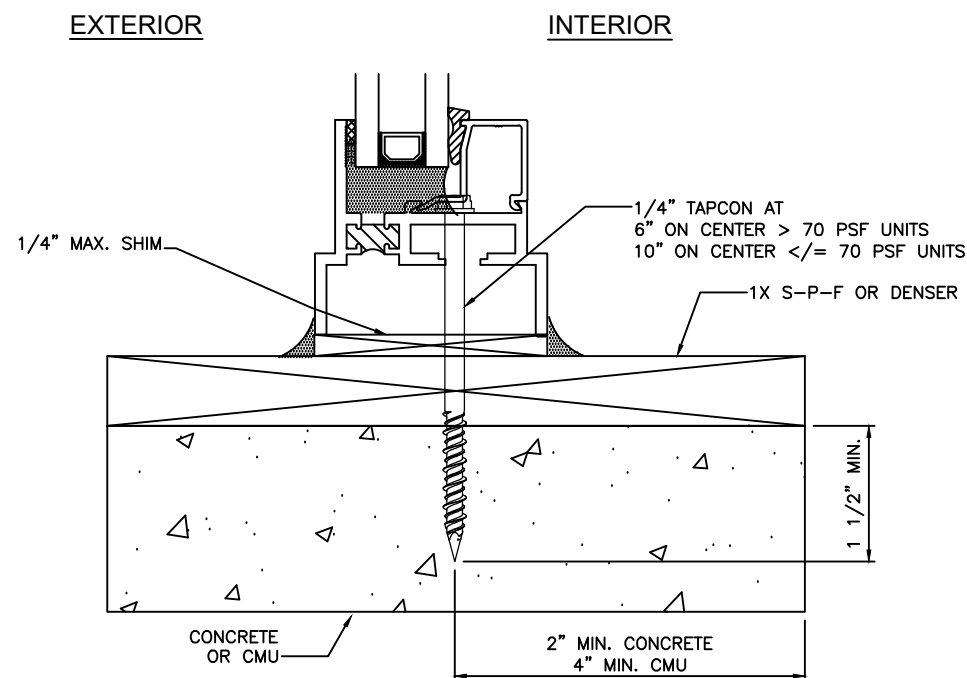

SECTION 1/1, 1/2 & 1/3
THROUGH FRAME TO CONCRETE
OR CMU WITH 1X BUCK STRIP

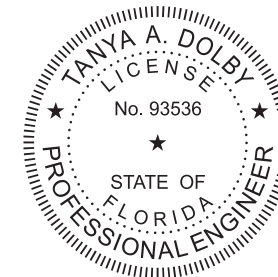

Digitally Signed by: Tanya Dolby

9/18/2025 7:39 AM

Tanya A. Dolby, PE
FL PE 93536
FL REG 29274
130 Derry Court
York, PA 17406
717-764-7700

Project S8002.01

Customer	Contact Info	
	NO.	REV BY
	DATE	DESCRIPTION
	7-18-25	REVISED FOR 2023 FBC
		REM

Project Name		Supplier	Installation Details
SERIES 350 FLORIDA PRODUCT APPROVAL			
		Win-Vent Architectural Windows 2401 S. Main Street P.O. Box 430 Fort Scott, Kansas 66701	

DRAWN BY JAR	WIN-VENT JOB # N/A
DATE 01/18/21	SCALE NONE
SHEET	
2 of 4	



Architectural Windows

2401 South Main Street
Fort Scott, KS 66701
www.winventwindows.com
Phone: (800) 295-3113
Fax: 620-223-1139

Contact Info

Customer

REVIEWS		REV BY	REM
DATE	NO.	DESCRIPTION	
7-18-25	A	REVISED FOR 2023 FBC	
	A		
	A		

Project Name

SERIES 350 FLORIDA PRODUCT APPROVAL

Supplier

Win-Vent Architectural Windows
2401 S. Main Street P.O. Box 430
Fort Scott, Kansas 66701

Installation Details

DRAWN BY
JAR

WIN-VENT JOB #
N/A

DATE
01/18/21


SCALE
NONE

SHEET

3 of 4

EXTERIOR


INTERIOR

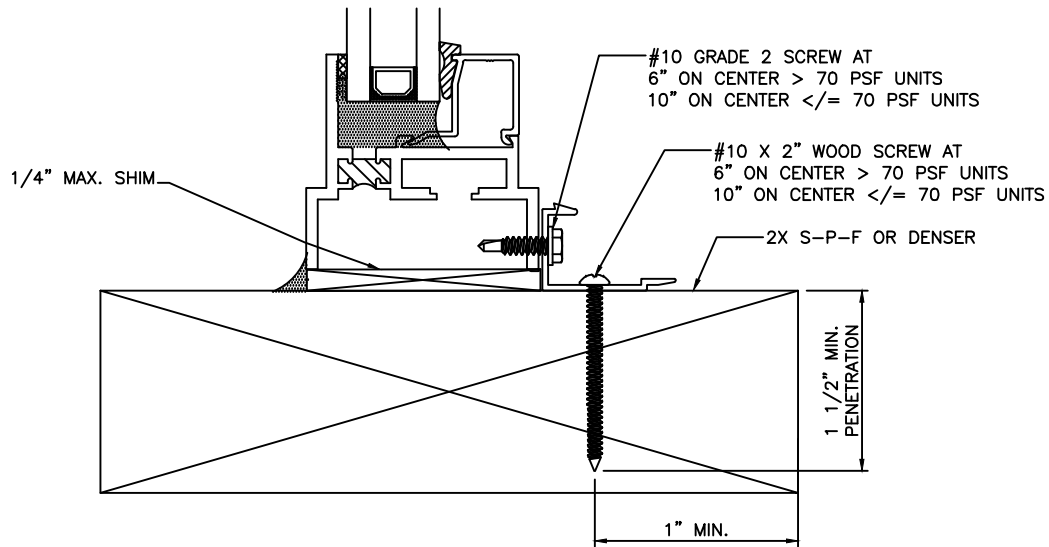

SECTION 1/1, 1/2 & 1/3
INSIDE CLIP & ANCHOR
TO WOOD FRAME OR BUCK

EXTERIOR


INTERIOR

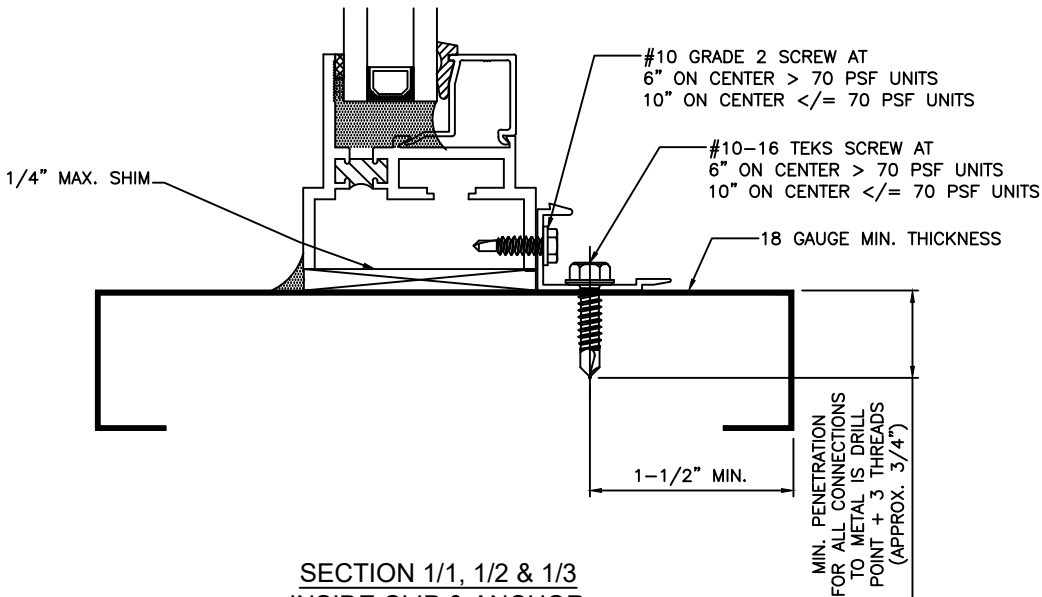

SECTION 1/1, 1/2 & 1/3
INSIDE CLIP & ANCHOR
TO STEEL STUD

EXTERIOR


INTERIOR

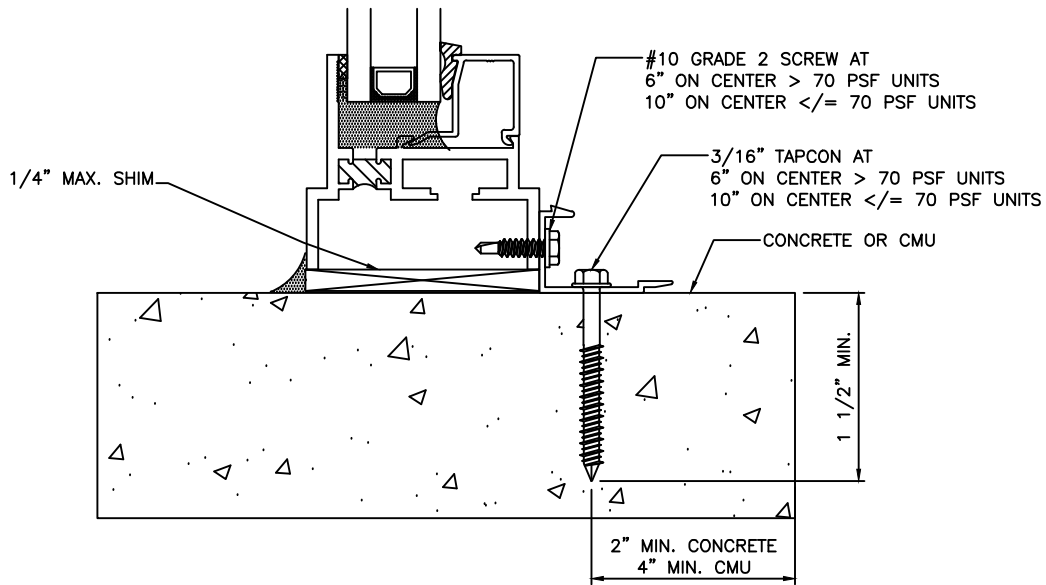


SECTION 1/1, 1/2 & 1/3
INSIDE CLIP & ANCHOR
TO CONCRETE OR CMU

EXTERIOR

INTERIOR

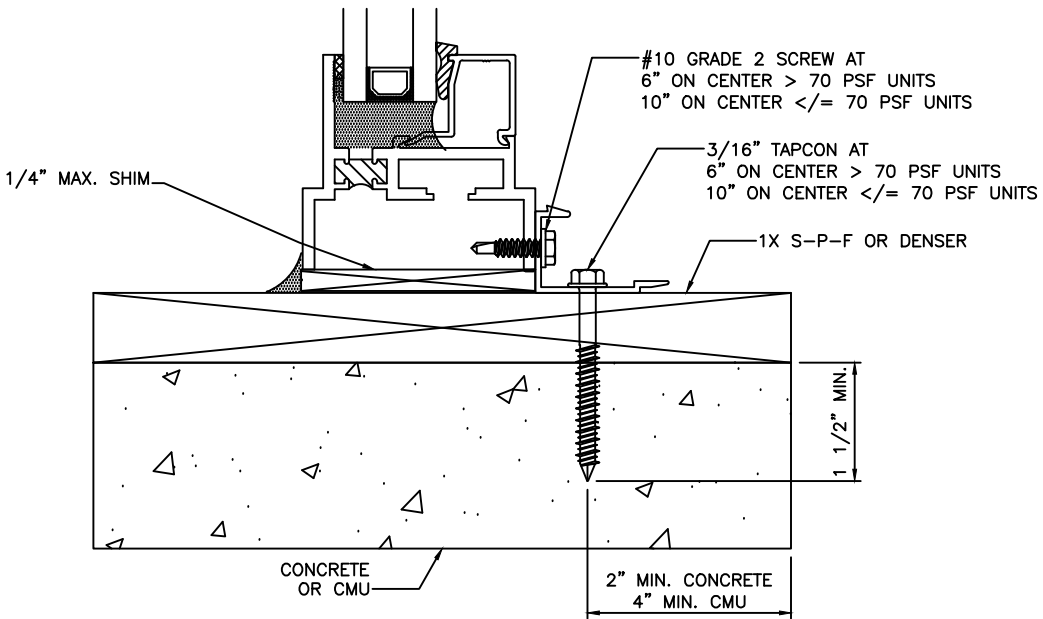

SECTION 1/1, 1/2 & 1/3
INSIDE CLIP & ANCHOR
TO CONCRETE OR CMU
WITH 1X BUCK STRIP

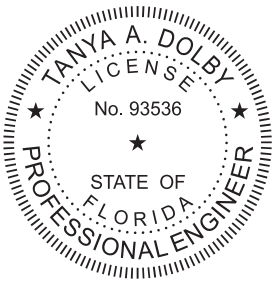


Digitally Signed by: Tanya Dolby


9/18/2025 7:39 AM

Tanya A. Dolby, PE
FL PE 93536
FL REG 29274
130 Derry Court
York, PA 17406
717-764-7700


Project S8002.01

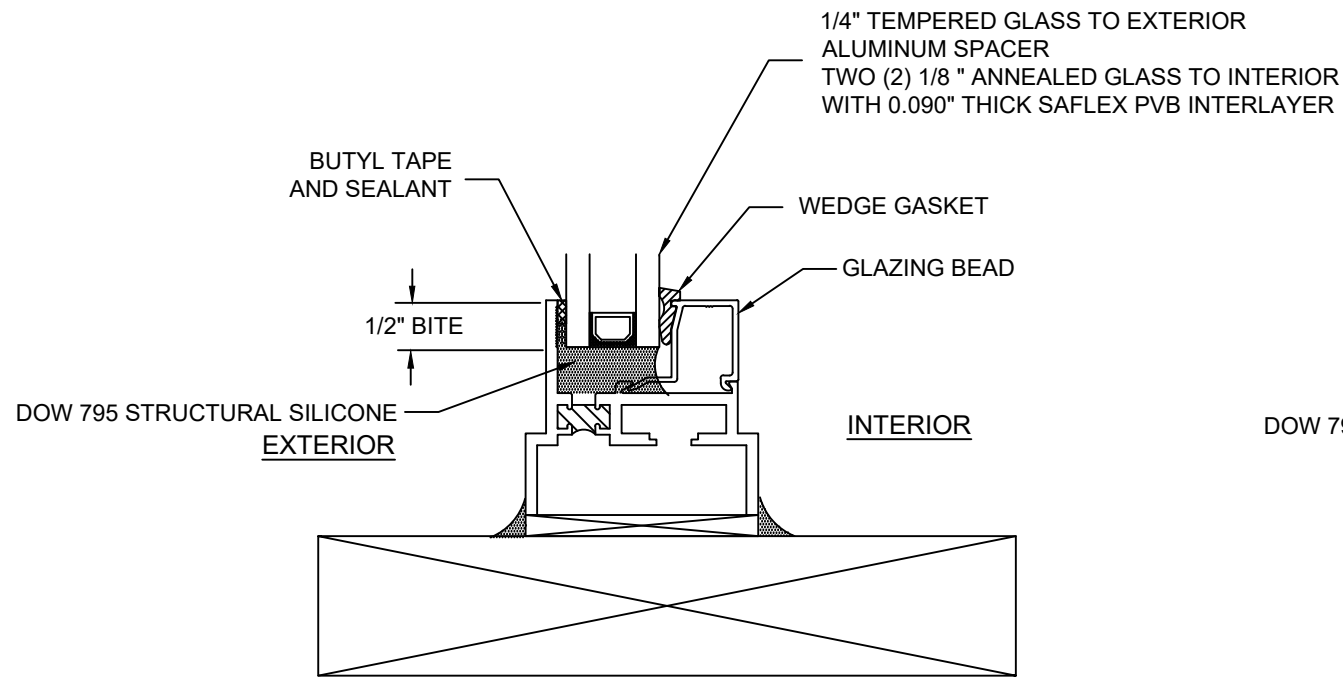

INSULATING GLASS GLAZING DETAIL

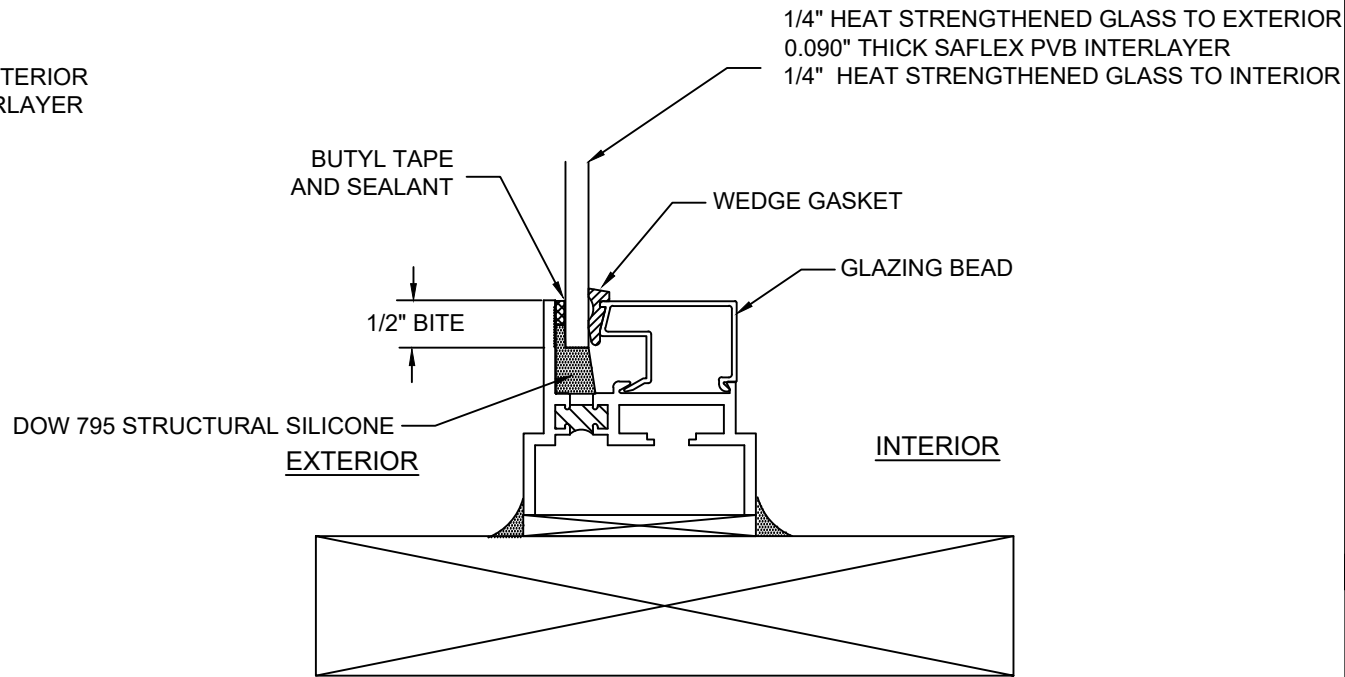

MONOLITHIC GLASS GLAZING DETAIL

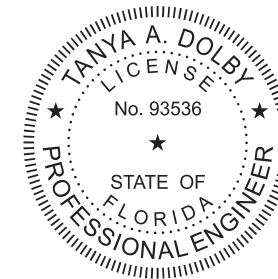

Tanya A. Dolby
Digitally Signed by: Tanya Dolby

9/18/2025 7:39 AM
Tanya A. Dolby, PE
FL PE 93536
FL REG 29274
130 Derry Court
York, PA 17406
717-764-7700

Project S8002.01



Architectural Windows

2401 South Main Street
Fort Scott, KS 66701
www.winventwindows.com
Phone: (800) 295-3113
Fax: 620-223-1139

Customer	Contact Info	
	REVISIONS	
	DATE	DESCRIPTION
	NO.	REV BY
	1	
	2	
Project Name	SERIES 350 FLORIDA PRODUCT APPROVAL
Supplier	Win-Vent Architectural Windows 2401 S. Main Street P.O. Box 430 Fort Scott, Kansas 66701
Glazing Details	

DRAWN BY	WIN-VENT JOB #
JAR	N/A
DATE	SCALE
01/18/21	NONE
SHEET	
4	of 4