
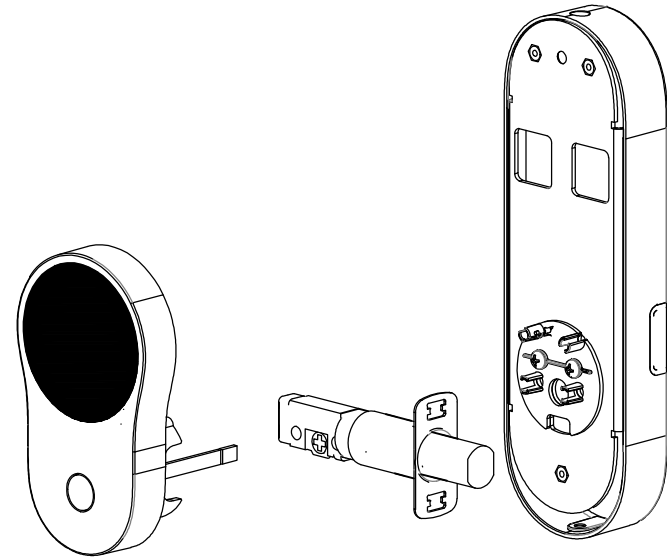


LATCH[®]
"C" SERIES
ELECTRONIC SMART LOCK
in a Steel Door
w/ Hollow Metal Frame
INSWING / OUTSWING
"IMPACT"


GENERAL NOTES

1. This product evaluation drawing has been developed in compliance with the 8th Edition (2023) Florida Building Code (FBC) including the "High Velocity Hurricane Zone" (HVHZ).
2. Product anchors shall be as listed and spaced as shown on details. Anchor embedment to base material shall be beyond wall dressing or stucco.
3. When used in the "HVHZ" this product complies with Section 1626 of the FBC and does not require an impact resistant covering.
4. When used in areas outside of the "HVHZ" requiring wind borne debris protection, this product complies with FBC Sections 1609.1.2 & R301.2.1.2 and does not require an impact resistant covering. This product meets missile level "D" and includes Wind Zone 4 as defined in ASTM E 1996 and FBC Sections 1609.1.2.2 & R301.2.1.2.1.
5. Site conditions that deviate from the details of this drawing require further engineering analysis by a licensed engineer or registered architect.
6. Outswing configurations using sill item #16 meet the water infiltration requirements for the "HVHZ". Inswing configurations do not meet the water infiltration requirements for the "HVHZ" and shall be installed only in non-habitable areas or at habitable locations protected by an overhang or canopy such that the angle between the edge of canopy or overhang to sill is less than 45 degrees.
7. All steel shall be protected as specified in Section 2222.6 of the FBC.

TABLE OF CONTENTS	
SHEET #	DESCRIPTION
1	Typical elevation, design pressures & general notes
2	Lock details
3	Door panel details
4	Horizontal and vertical cross sections
5	Vertical cross sections (Thresholds)
6	Buck and frame anchoring
7	Bill of materials and components

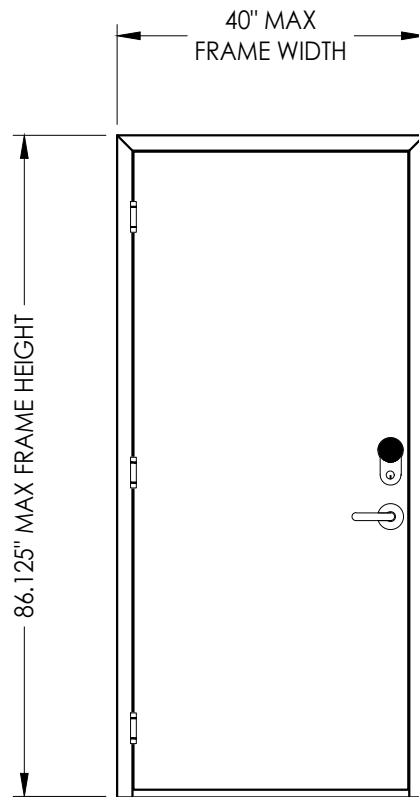

"C" Series *Electronic Lock*

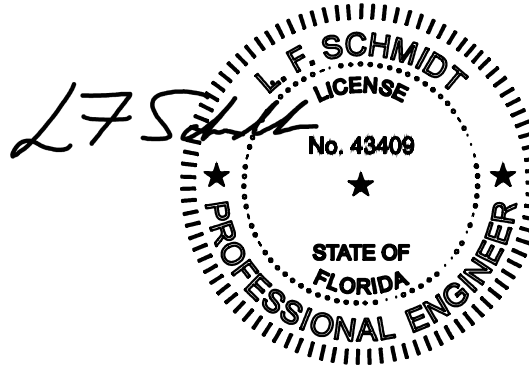

Digitally signed by Lyndon F Schmidt
Date: 2023.09.13 11:23:03 -04'00'

This item has been digitally signed and sealed by
L. F. Schmidt, P.E. on the date adjacent to the seal.

Printed copies of this document are not considered signed and sealed and the signature must be verified on any electronic copies.

THIS PRODUCT APPROVAL IS VALID
ONLY FOR THE STATE OF FLORIDA

Documents Prepared By:
Lyndon F. Schmidt
P.E. No. 43409

BUILDING CONSULTANTS, INC.
P.O. Box 230, Valrico, FL 33595
Phone No.: 813.659.9197
FBPE Registry No. 9813

PRODUCT: LATCH
"C" SERIES ELECTRONIC LOCK

PART OR ASSEMBLY:
TYPICAL ELEVATION, DESIGN
PRESSURES & GENERAL NOTES

[illegible]

DATE: 04/18/18

SCALE: N.T.S.

DWG. BY: JK

CHK. BY: LFS

DRAWING NO.:


FL-26347.3

SHEET 1 OF 7

1
 2
Z:\2023 FBC Drawings\Latch, Inc\FL-26347 R3\FL-26347.3.dwg

"C" SERIES
SMART LOCK

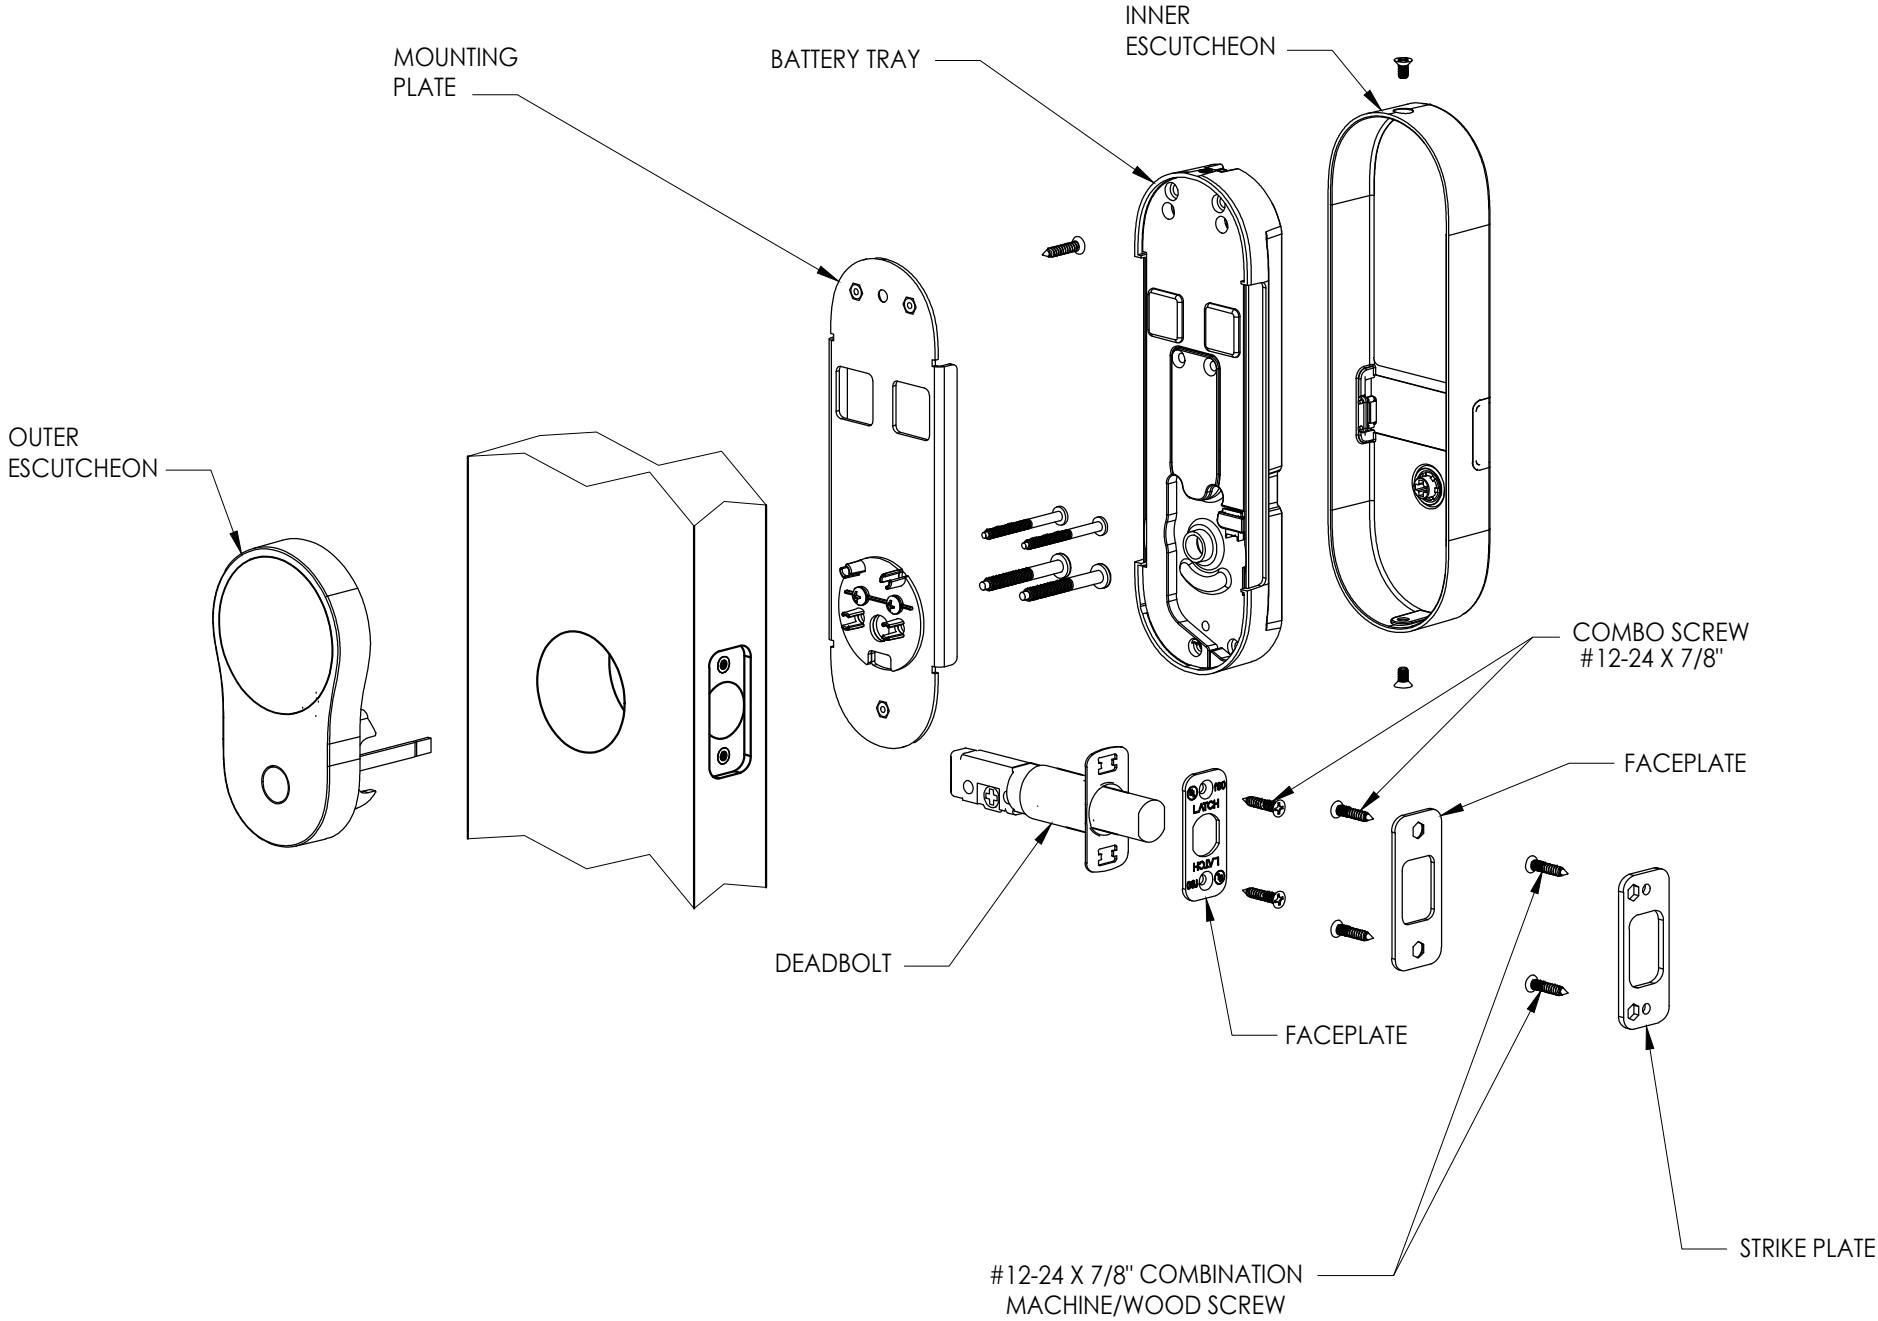






DATE: 04/18/18	
SCALE: N.T.S.	
DWG. BY: JK	
CHK. BY: LFS	
DRAWING NO.: FL-26347.3	
SHEET 2	OF 7

NO.	DATE	REVISIONS
2	9/13/23	UPDATE TO 8TH ED. (2023) FBC
1	8/03/20	UPDATE TO 7th ED (2020) FBC
		BY

PRODUCT:	LATCH
"C" SERIES ELECTRONIC LOCK	
PART OR ASSEMBLY:	LOCK DETAILS

Documents Prepared By: Lyndon F. Schmidt P.E. No. 43409	
R.W. BUILDING CONSULTANTS, INC. P.O. Box 230, Valrico, FL 33595 Phone No.: 813.659.9197 FBPE Registry No. 9813	

DOOR SKIN: 0.021" MIN. THICK GALV. STEEL
(Fy = 51,500 PSI MIN.)

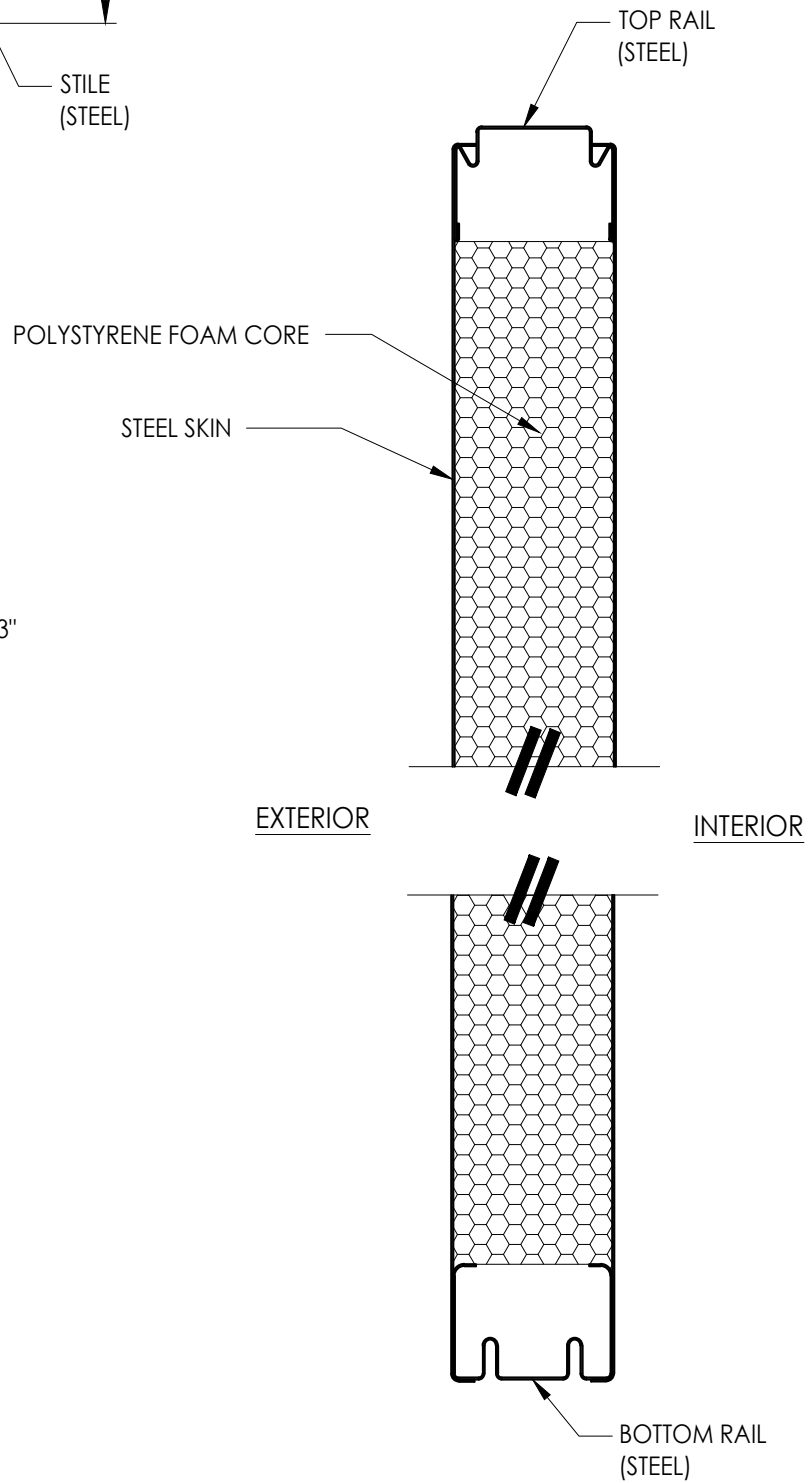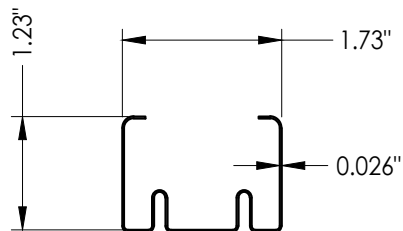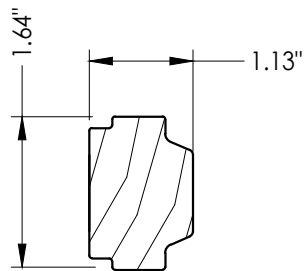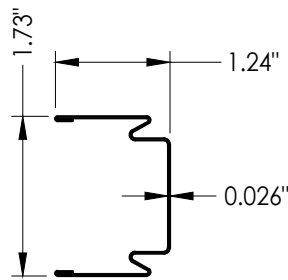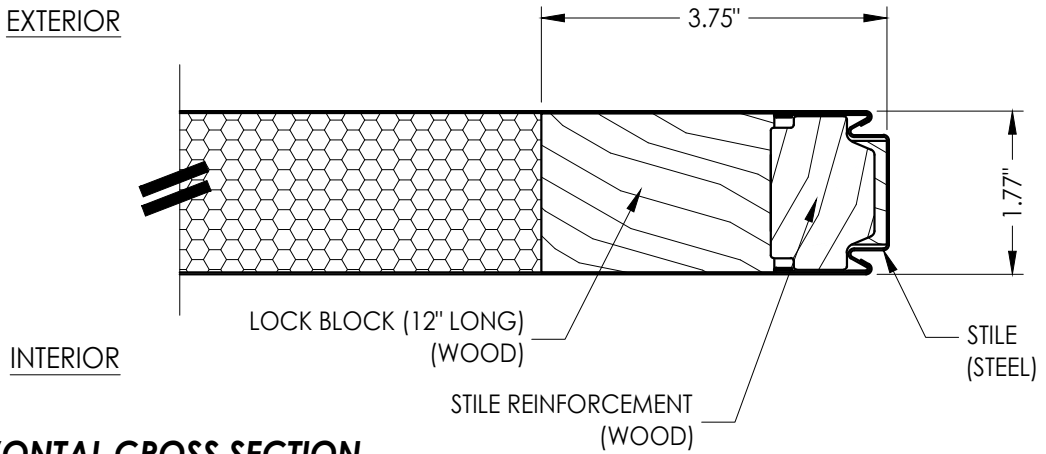




2	9/13/23	UPDATE TO 8TH ED. (2023)	FBC	LFS	
1	8/03/20	UPDATE TO 7th ED (2020)	FBC	LFS	
NO.	DATE			BY	
					REVISIONS

DATE:	04/18/18
SCALE:	N.T.S.
DWG. BY:	JK
CHK. BY:	LFS
DRAWING NO.:	FL-26347.3
SHEET	<u>3</u> OF <u>7</u>

Documents Prepared By:
Lyndon F. Schmidt
P.E. No. 43409

R^W BUILDING CONSULTANTS, INC.
P.O. Box 230, Valrico, FL 33595
Phone No.: 813.659.9197
FBPE Registry No. 9813



1. Spot weld anchor bracket to frame:
2 welds per flange (4 total per bracket).

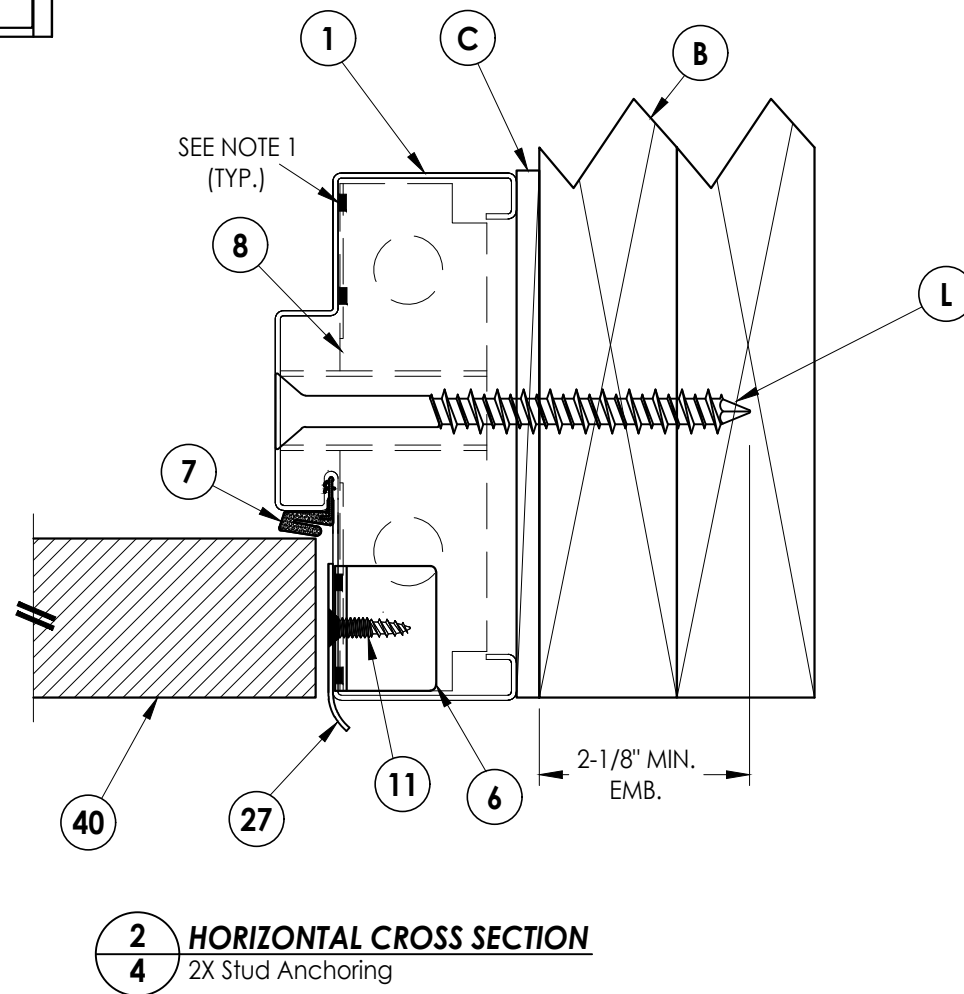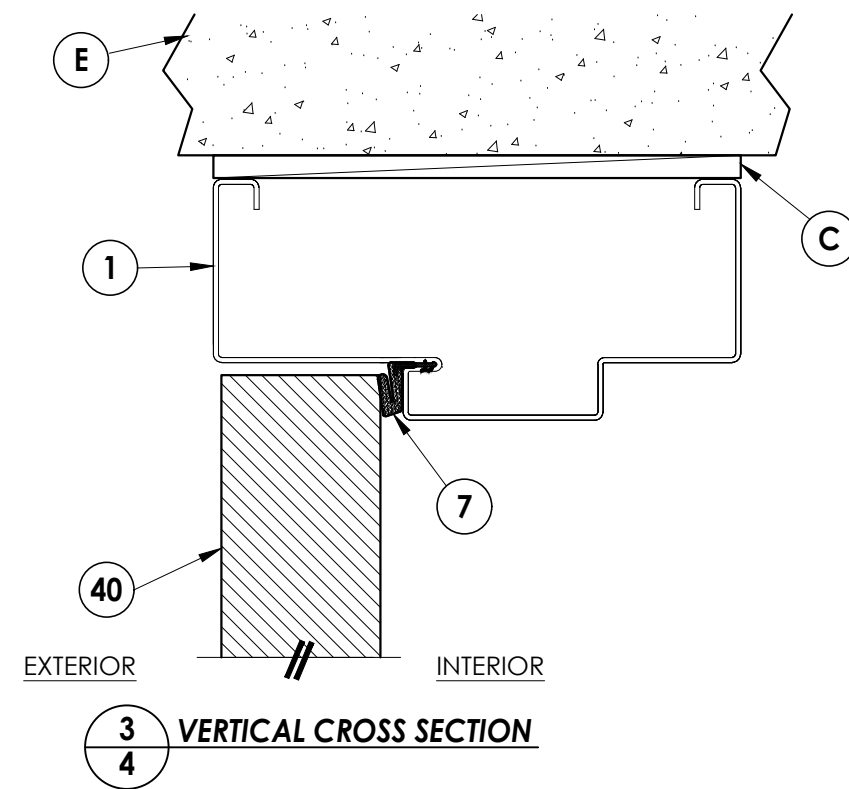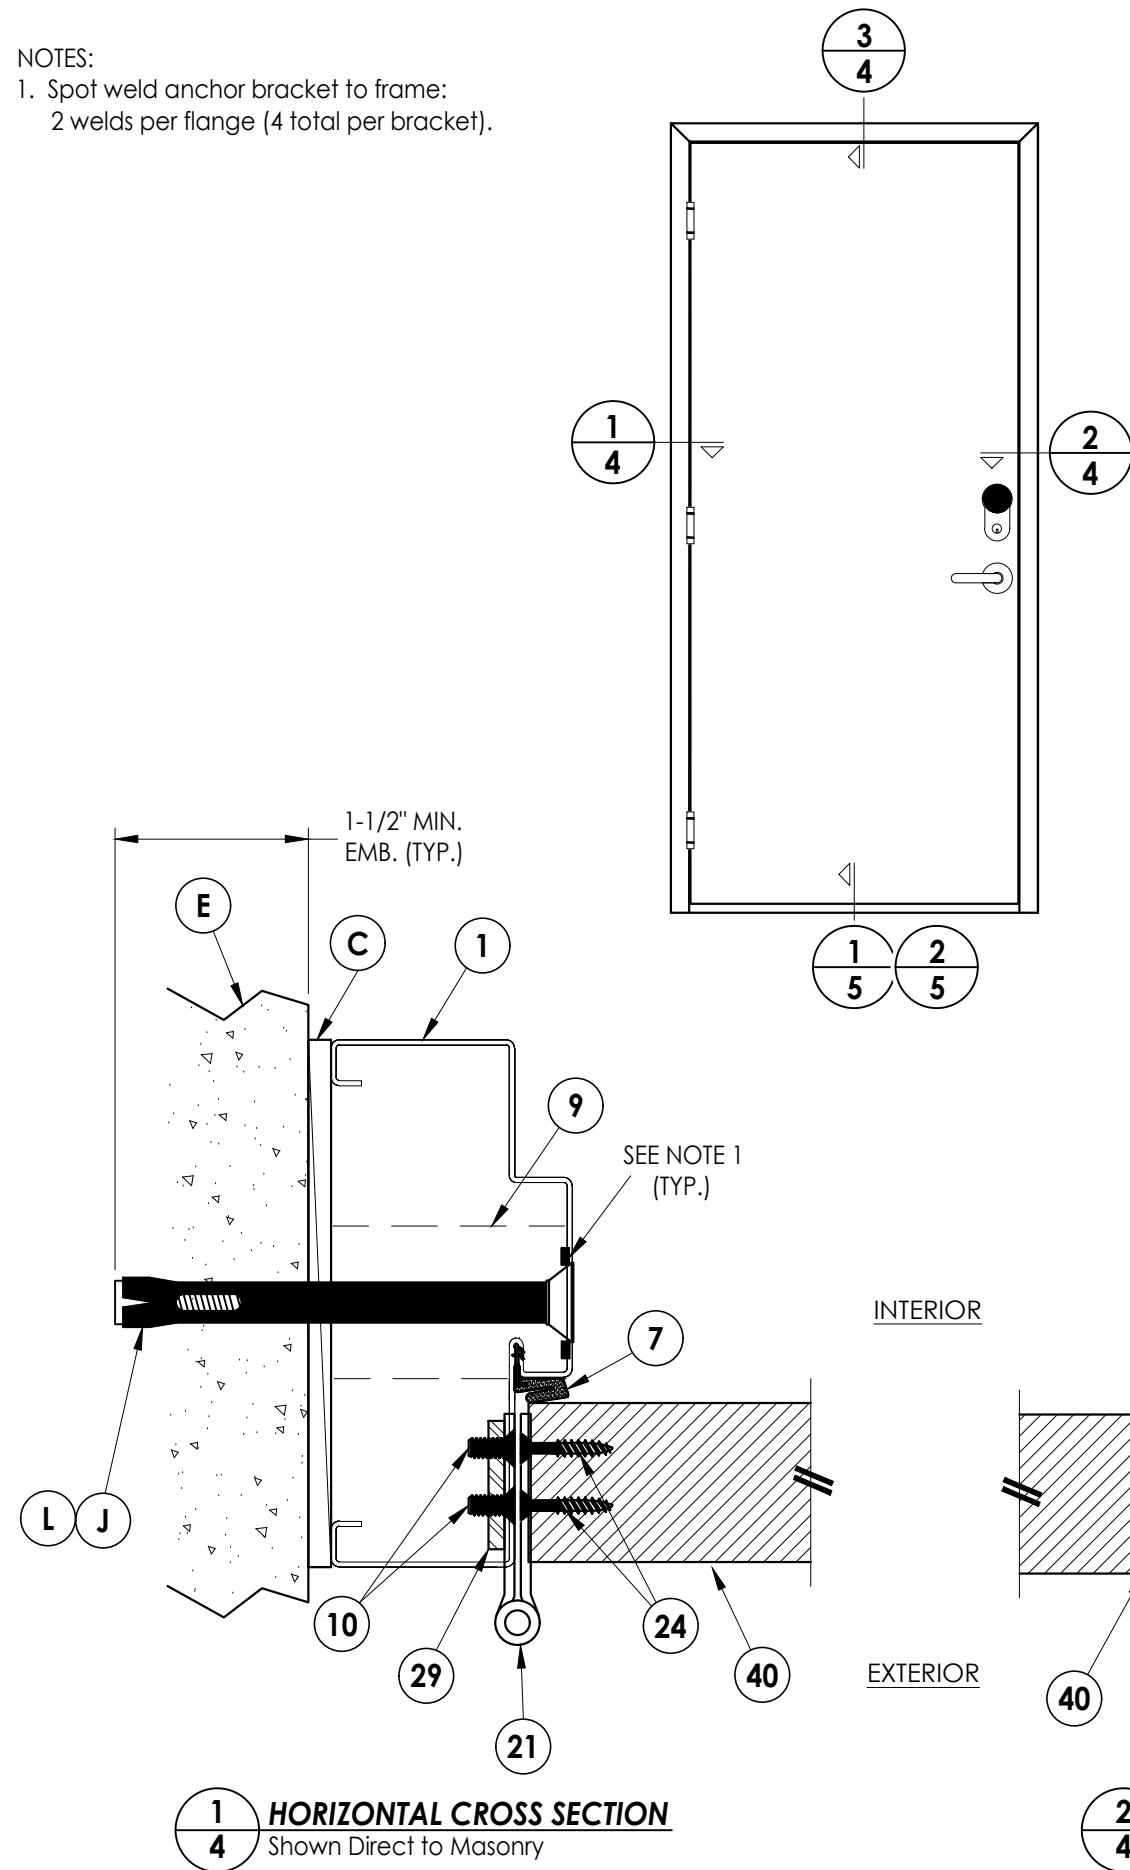[illegible]

Documents Prepared By:
Lyndon F. Schmidt
P.E. No. 43409

RW BUILDING CONSULTANTS, INC.
P.O. Box 230, Valrico, FL 33595
Phone No.: 813.659.9197
FBPE Registry No. 9813

Z:\2023 FBC Drawings\Latch, Inc\FL-26347 R3\FL-26347.3.dwg

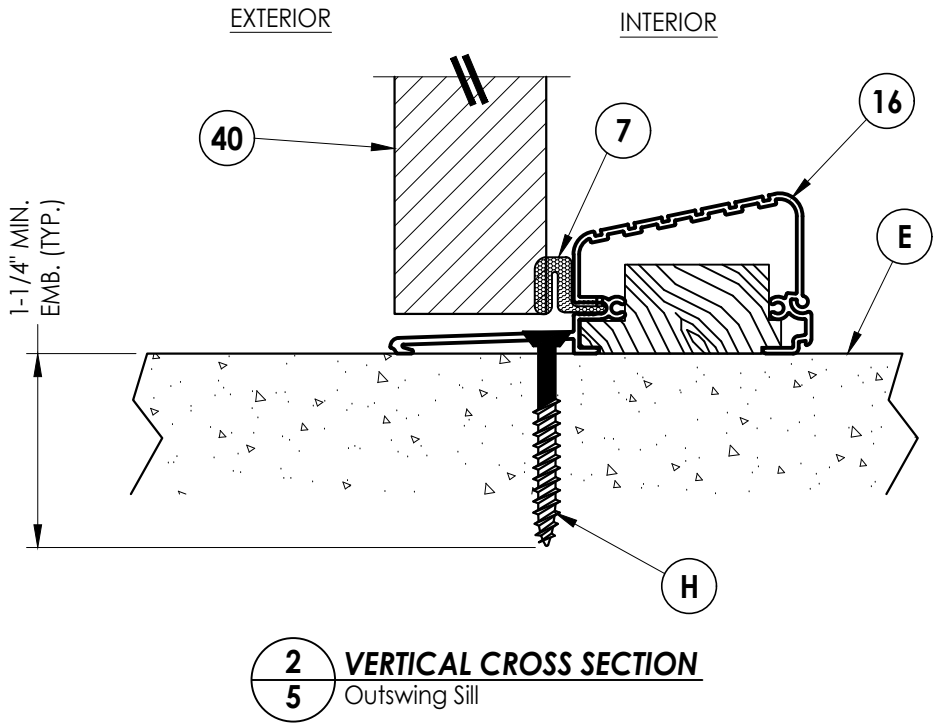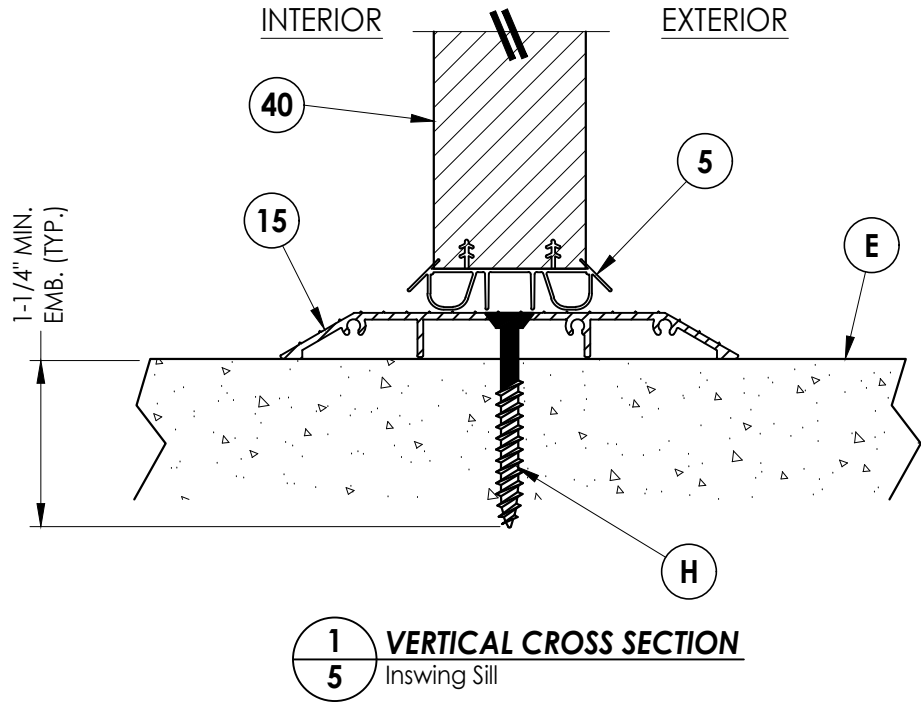


DATE: 04/18/18	
SCALE: N.T.S.	
DWG. BY:	JK
CHK. BY:	LFS
DRAWING NO.: FL-26347.3	
SHEET 5	OF 7

2	9/13/23	UPDATE TO 8TH ED. (2023)	FBC	LFS	
1	8/03/20	UPDATE TO 7th ED (2020)	FBC	LFS	
NO.	DATE				BY
REVISIONS					

PRODUCT:	LATCH
"C" SERIES ELECTRONIC LOCK	
PART OR ASSEMBLY:	VERTICAL CROSS
SECTIONS (THRESHOLDS)	

Documents Prepared By:	
Lyndon F. Schmidt	
P.E. No. 43409	
BUILDING CONSULTANTS, INC.	
P.O. Box 230, Valrico, FL 33595	
Phone No.: 813.659.9197	
FBPE Registry No. 9813	

Z:\2023 FBC Drawings\Latch, Inc\FL-26347 R3\FL-26347.3.dwg

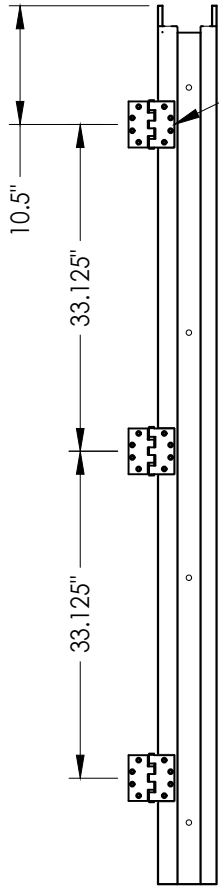


HINGE JAMB

SEE HINGE
DETAIL
(TYP.)

MASONRY
OPENING


FRAME

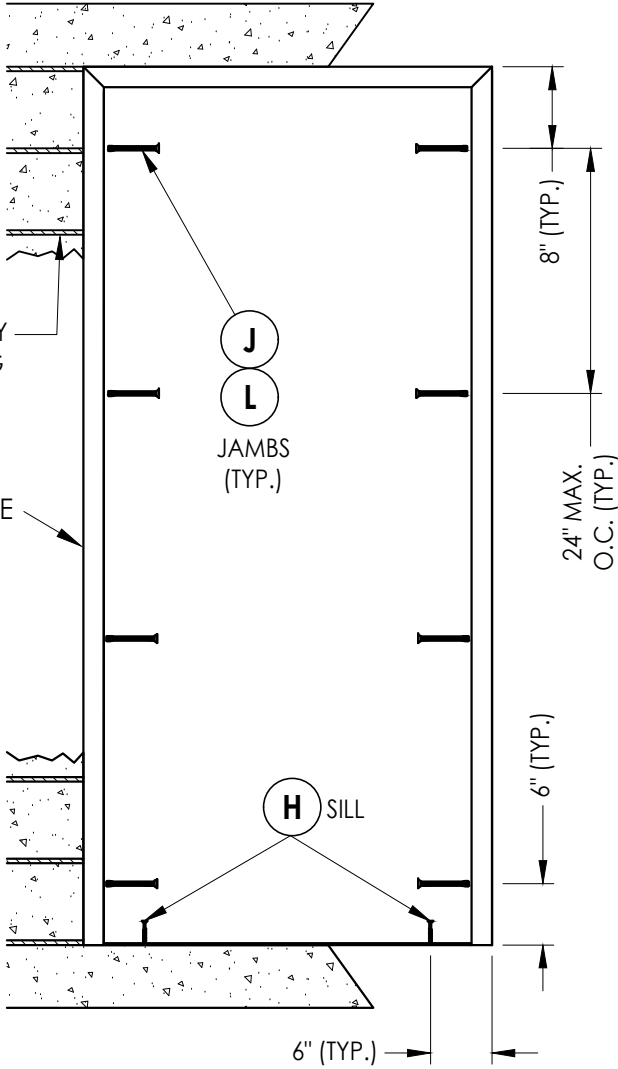

FRAME ANCHORING
MASONRY


WOOD STUD
FRAMING
(BY OTHERS)

FRAME

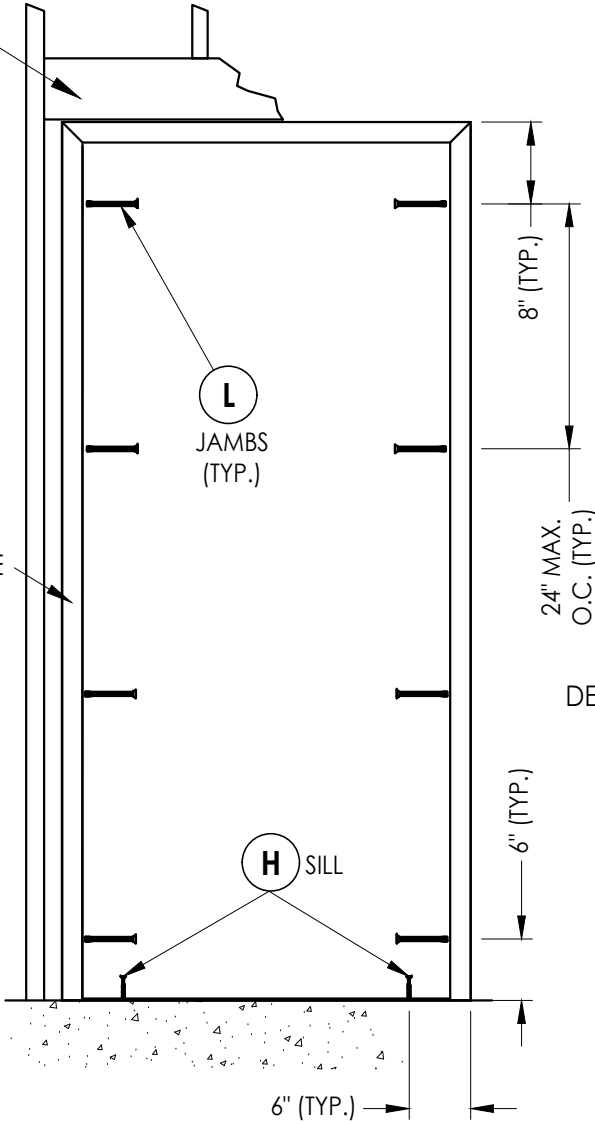


FRAME ANCHORING
WOOD STUD


SEE LATCH &
DEADBOLT STRIKE
DETAIL (TYP.)

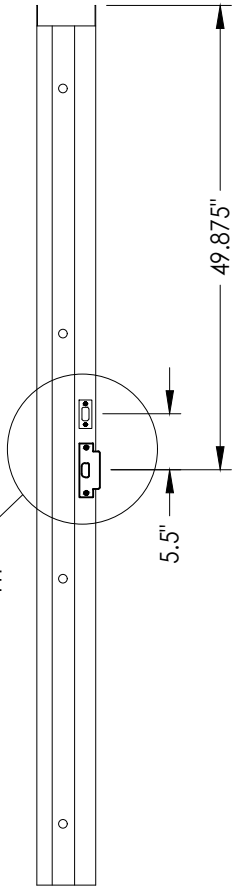

STRIKE JAMB

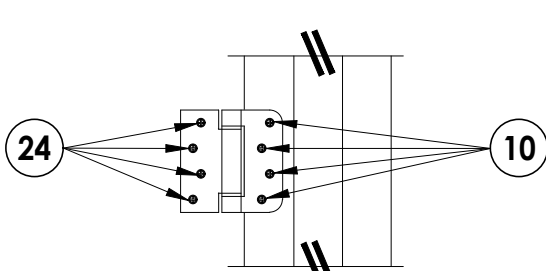

HINGE DETAIL

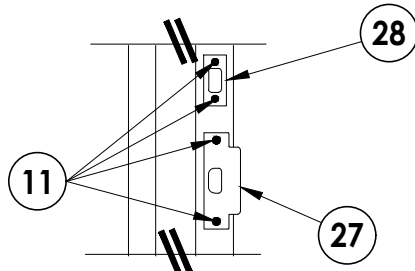

LATCH AND DEADBOLT STRIKE DETAIL

CONCRETE ANCHOR NOTES:

- Concrete screw locations may be adjusted to maintain a minimum 1" edge distance to mortar joints. If concrete screw locations noted as "MAX. O.C." must be adjusted to maintain the minimum edge distance to mortar joints, additional concrete screws may be required to ensure the maximum on center dimension is not exceeded.
- Concrete anchor table:

ANCHOR TYPE	ANCHOR LOCATION	ANCHOR SIZE	MANUFACTURER	MIN. EDGE DISTANCE	MIN. EMBEDMENT
CONCRETE ANCHOR SCREW	JAMBS	5/16"	ULTRACON [®] (DeWALT)	3-1/8"	1-1/4"
	SILL	1/4"	TAPCON [®] (ITW BUILDEX) ULTRACON+ [®] (DeWALT)	2-1/2"	1-1/4"
CONCRETE SLEEVE ANCHOR	JAMBS	3/8"	DYNABOLT SLEEVE ANCHOR [®] (ITW REDHEAD)	2-1/4"	1-1/2"

Documents Prepared By:
Lyndon F. Schmidt
P.E. No. 43409

RW BUILDING CONSULTANTS, INC.
P.O. Box 230, Valrico, FL 33595
Phone No.: 813.659.9197
FBPE Registry No. 9813

PRODUCT:
LATCH
"C" SERIES ELECTRONIC LOCK

PART OR ASSEMBLY:
BUCK & FRAME ANCHORING

NO.	DATE	REVISIONS
2	9/13/23	UPDATE TO 8TH ED. (2023) FBC
1	8/03/20	UPDATE TO 7th ED (2020) FBC

DATE: 04/18/18

SCALE: N.T.S.

DWG. BY: JK

CHK. BY: LFS


DRAWING NO.:

FL-26347.3


SHEET 6 OF 7

Z:\2023 FBC Drawings\Latch, Inc\FL-26347 R3\FL-26347.3.dwg


BILL OF MATERIALS		
ITEM #	DESCRIPTION	MATERIAL
B	2X FRAMING (SG >= 0.55)	WOOD
C	1/4" MAX. SHIM SPACE	-
E	MASONRY - 3,000 PSI MIN. CONCRETE CONFORMING TO ACI 301 OR HOLLOW BLOCK (GROUT FILLED) CONFORMING TO ASTM C90	CONCRETE
H	1/4" X 1-3/4" PFH CONCRETE SCREW (SEE CONCRETE ANCHOR TABLE)	STEEL
J	3/8" X 5" PFH DYNABOLT SLEEVE ANCHOR (SEE CONCRETE ANCHOR TABLE)	STEEL
L	5/16" X 5" DeWALT ULTRA CON CONCRETE SCREW (SEE CONCRETE ANCHOR TABLE)	STEEL
1	HOLLOW METAL FRAME (GENSTEEL DOORS)	STEEL
5	DOOR SWEEP	VINYL
6	DUST BOX	STEEL
7	WEATHERSTRIP (QLON)	VINYL
8	EMA BUTTERFLY ANCHOR	STEEL
9	ANCHOR BRACKET	STEEL
10	#10-24 X 1/2" PFH MACHINE SCREW	STEEL
11	#12 X 3/4" COMBINATION WOOD/MACHINE SCREW	STEEL
15	PUBLIC ACCESS THRESHOLD	ALUM
16	OUTSWING THRESHOLD	ALUM/WOOD
21	4" X 4" HINGE	STEEL
24	#10 X 1" PFH WOOD SCREW	STEEL
27	LATCH STRIKE PLATE	STEEL
28	DEADBOLT STRIKE PLATE	STEEL
29	FRAME HINGE REINFORCEMENT	STEEL
40	DOOR PANEL	-

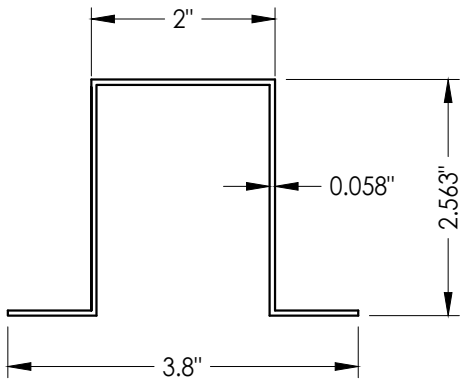


9 ANCHOR BRACKET
1-1/8" WIDE

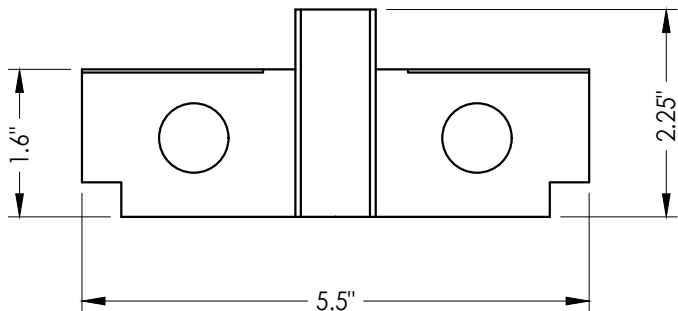


8 EMA BUTTERFLY ANCHOR
16 GA.

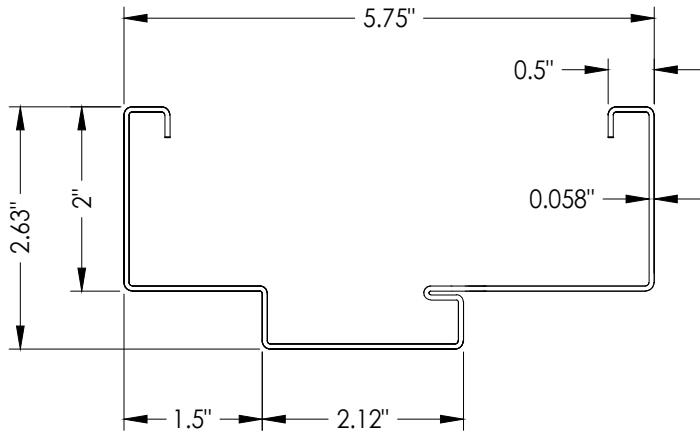

1 HOLLOW METAL FRAME
16 GA. GALVANNEALED STEEL

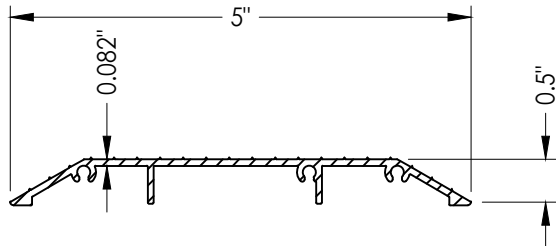

15 PUBLIC ACCESS THRESHOLD

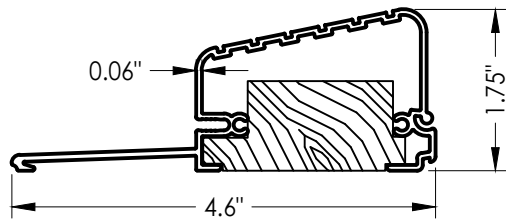

16 OUTSWING THRESHOLD
High Dam (Columbia)

Documents Prepared By:
Lyndon F. Schmidt
P.E. No. 43409

RW BUILDING CONSULTANTS, INC.
P.O. Box 230, Valrico, FL 33595
Phone No.: 813.659.9197
FBPE Registry No. 9813

PRODUCT:
LATCH
"C" SERIES ELECTRONIC LOCK

PART OR ASSEMBLY:
BILL OF MATERIALS
& COMPONENTS

NO.	DATE	REVISIONS
2	9/13/23	UPDATE TO 8TH ED. (2023) FBC LFS
1	8/03/20	UPDATE TO 7th ED (2020) FBC LFS

DATE: 04/18/18

SCALE: N.T.S.

DWG. BY: JK

CHK. BY: LFS

DRAWING NO.:

FL-26347.3

SHEET 7 OF 7