

THESE WINDOWS ARE RATED FOR LARGE & SMALL MISSILE IMPACT.
SHUTTERS ARE NOT REQUIRED.

ES-P252
THERMAL ALUMINUM FIXED WINDOW

DESIGN LOAD RATINGS FOR THESE WINDOWS TO BE AS PER
CHARTS SHOWN ON SHEET 2.

APPROVAL APPLIES TO SINGLE UNITS OR SIDE BY SIDE
COMBINATIONS OF FIX./FIX. OR FIXED WITH OTHER
WINDOW TYPES IN MODULES OF TWO OR MORE WINDOWS USING
F.B.C. APPROVED MULLIONS IN BETWEEN.
LOWER DESIGN PRESSURE FROM WINDOWS OR MULLION APPROVAL
WILL APPLY TO ENTIRE SYSTEM.

THIS PRODUCT HAS BEEN DESIGNED AND TESTED TO COMPLY WITH THE
REQUIREMENTS OF THE 2023 (8TH EDITION)/2026 (9TH EDITION) FLORIDA
BUILDING CODE INCLUDING HIGH VELOCITY HURRICANE ZONE (HVHZ).

1BY OR 2BY WOOD BUCKS & BUCK FASTENERS BY OTHERS, MUST BE
DESIGNED AND INSTALLED ADEQUATELY TO TRANSFER APPLIED PRODUCT
LOADS TO THE BUILDING STRUCTURE.

ANCHORS SHALL BE CORROSION RESISTANT, SPACED AS SHOWN ON DETAILS
AND INSTALLED PER MANUF'S INSTRUCTIONS. SPECIFIED EMBEDMENT TO BASE
MATERIAL SHALL BE BEYOND WALL DRESSING OR STUCCO.

A LOAD DURATION INCREASE IS USED IN DESIGN OF ANCHORS INTO WOOD ONLY.

ALL SHIMS TO BE LOAD-BEARING, (HIGH DENSITY PLASTIC/COMPOSITE, METAL
OR OTHER RIGID MATERIALS).

MATERIALS INCLUDING BUT NOT LIMITED TO STEEL/METAL SCREWS, THAT
COME INTO CONTACT WITH OTHER DISSIMILAR MATERIALS SHALL MEET THE
REQUIREMENTS OF THE 2023/2026 FLORIDA BLDG. CODE & ADOPTED STANDARDS.

THIS PRODUCT APPROVAL IS GENERIC AND DOES NOT PROVIDE INFORMATION
FOR A SITE SPECIFIC PROJECT, i.e. LIFE SAFETY OF THIS PRODUCT, ADEQUACY
OF STRUCTURE RECEIVING THIS PRODUCT AND SEALING AROUND OPENING FOR
WATER INFILTRATION RESISTANCE ETC.
CONDITIONS NOT SHOWN IN THIS DRAWING ARE TO BE ANALYZED SEPARATELY,
AND TO BE REVIEWED BY BUILDING OFFICIAL.

DESIGN LOADS SHOWN ARE BASED ON 'ALLOWABLE STRESS DESIGN (ASD)'.

MANUFACTURER'S LABEL SHALL BE LOCATED ON A READILY VISIBLE LOCATION
IN ACCORDANCE WITH SECTION 1709.9.3 OF FLORIDA BUILDING CODE.
LABELING TO COMPLY WITH SECTION 1709.9.2.

FASTENERS AND CONNECTORS (AS APPLICABLE) SHOWN IN THIS APPROVAL MAY NOT MEET
CORROSION RESISTANCE REQUIREMENTS FOR COASTAL OR SALT WATER EXPOSURE ZONES.
COMPLIANCE WITH THESE CONDITIONS TO BE CHECKED PER FBC 1711.

WINDOWS COMPLY WITH REQUIREMENTS OF ANSI Z97.1.

Sealed: 8/26/2026

FL #26359

A- CONTRACTOR TO BE RESPONSIBLE FOR THE SELECTION, PURCHASE AND
INSTALLATION OF THIS PRODUCT BASED ON THIS PRODUCT EVALUATION
PROVIDED HE/SHE DOES NOT DEVIATE FROM THE CONDITIONS DETAILED
ON THIS DOCUMENT.

B- THIS PRODUCT EVALUATION DOCUMENT WILL BE CONSIDERED INVALID IF
ALTERED BY ANY MEANS.

C- SITE SPECIFIC PROJECTS SHALL BE PREPARED BY A FLORIDA REGISTERED
ENGINEER OR ARCHITECT WHICH WILL BECOME THE ENGINEER OF RECORD (E.O.R.)
FOR THE PROJECT AND WHO WILL BE RESPONSIBLE FOR THE PROPER
USE OF THE P.E.D. ENGINEER OF RECORD, ACTING AS A DELEGATED
ENGINEER TO THE P.E.D. ENGINEER SHALL SUBMIT TO THIS LATTER THE SITE
SPECIFIC DRAWINGS FOR REVIEW.

D- THIS P.E.D. SHALL BEAR THE DATE AND ORIGINAL SEAL AND SIGNATURE OF
THE PROFESSIONAL ENGINEER OF RECORD THAT PREPARED IT.




ES-P252 THERMAL ALUMINUM FIXED WDW. (L.M.I.)

E.S. WINDOWS, LLC
3550 N.W. 49 STREET
MIAMI, FL. 33142
TEL. (305) 638-5151 FAX. (305) 638-5158


AL-FAROOQ CORPORATION
ENGINEERS & PRODUCT DEVELOPMENT
9360 SUNSET DRIVE, SUITE 220
MIAMI, FLORIDA 33173
TEL. (305) 264-8100 FAX. (305) 262-6978
COMP-ANL\18-30F-ES

revisions:	date:	02-14-18	scale:	3/8"=1'-0"	dr. by:	TARIQ	chk. by:	
no	date	by	description					
C	03.31.21		NAIL FIN ADDED					
D	04.28.23		NAIL FIN REV.					
E	07.07.23		UPDATED TO 2023 FBC					
F	08.21.26		UPDATED TO 2026 FBC					


drawing no.
18-30F
sheet 1 of 6

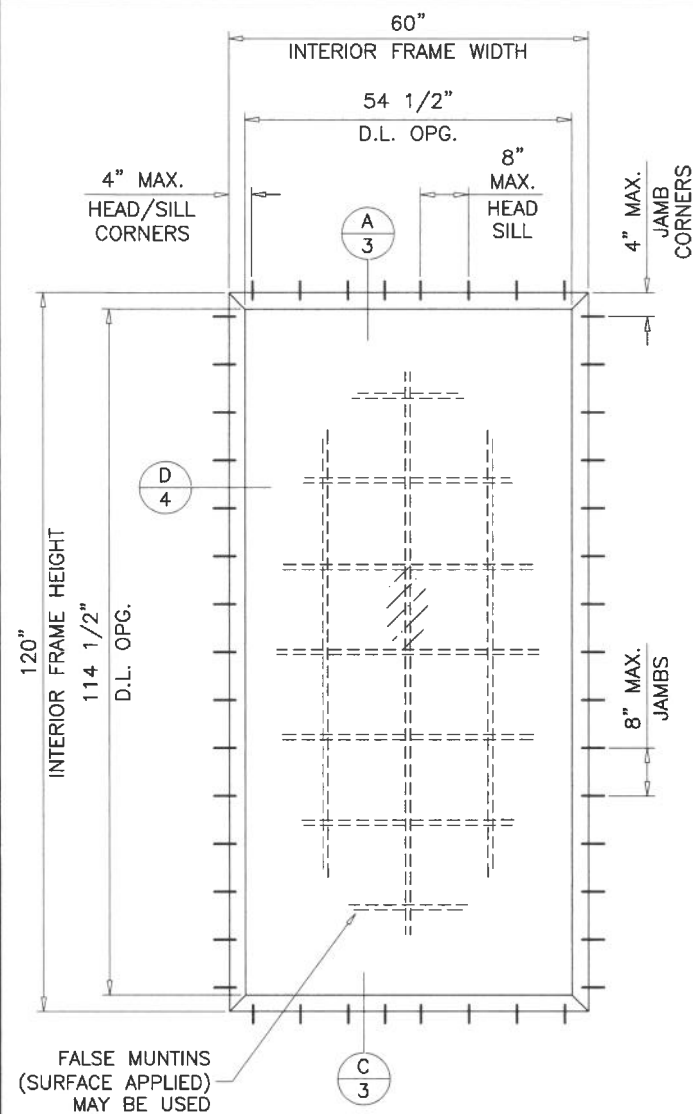

TYPICAL ELEVATION
FLUSH FRAMES

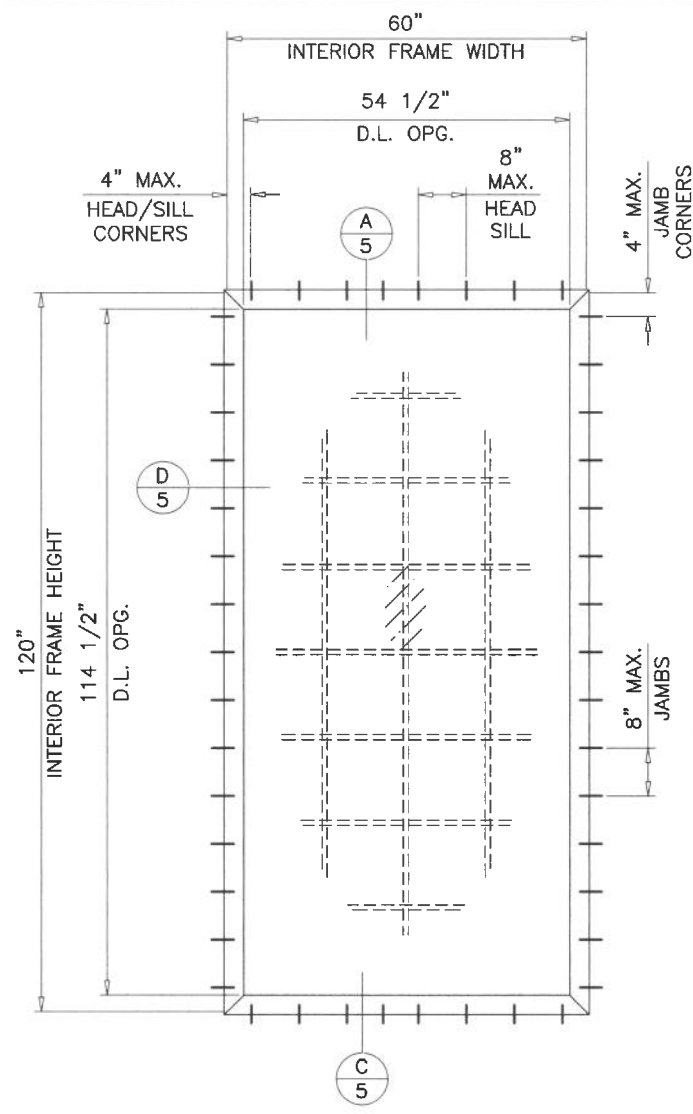


TYPICAL ELEVATION
FLANGE FRAMES

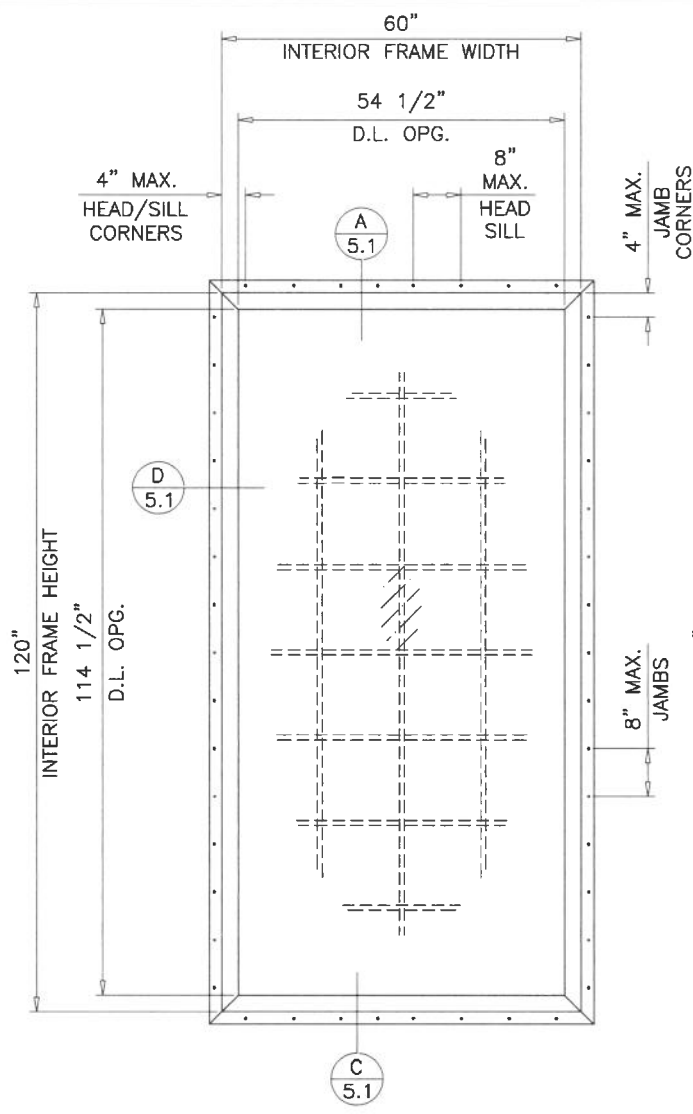

TYPICAL ELEVATION
FLUSH FRAMES WITH FINs

NOTE:
FOR FLUSH FRAME WINDOWS WITH NAIL FINs LIMIT
MAX. DESIGN LOADS TO +70.0, -75.0 PSF
MAX. SIZE TO 60" W X 120" HT.
MAX. INTERIOR FRAME WINDOW AREA TO 50 SQ. FT.

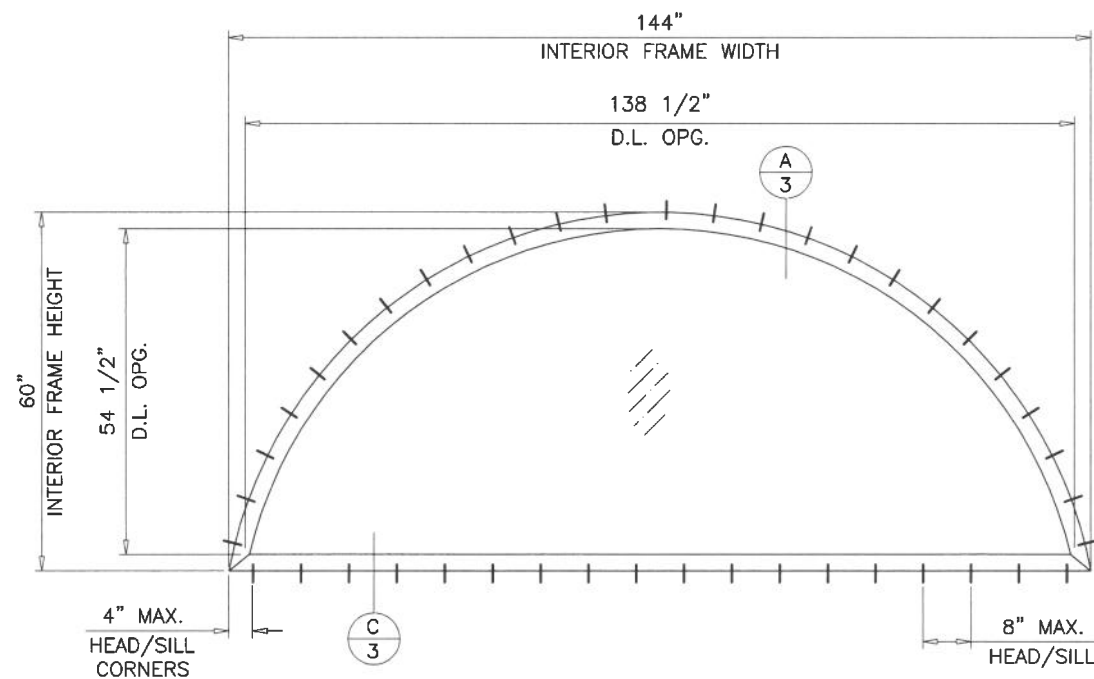

DAYLITE OPENINGS:
D.L.O. HEIGHT = WINDOW HEIGHT - 5.50"
D.L.O. WIDTH = WINDOW WIDTH - 5.50"

Sealed: 8/26/2026

FL #26359



AL-FAROOQ CORPORATION
ENGINEERS & PRODUCT DEVELOPMENT
9360 SUNSET DRIVE, SUITE 220
MIAMI, FLORIDA 33173
TEL. (305) 264-8100 FAX. (305) 262-6978

COMP-ANL\18-30F-ES

ES-P252 THERMAL ALUMINUM FIXED WDW. (L.M.I.)

E.S. WINDOWS, LLC
3550 N.W. 49 STREET
MIAMI, FL. 33142
TEL. (305) 638-5151 FAX. (305) 638-5158

revisions:		date:	scale:	dr. by:	chk. by:
no	date	by	description		

date: 02-14-18

scale: 3/8"=1'-0"


dr. by: TARIQ

chk. by:


drawing no.

18-30F


sheet 1.1 of 6

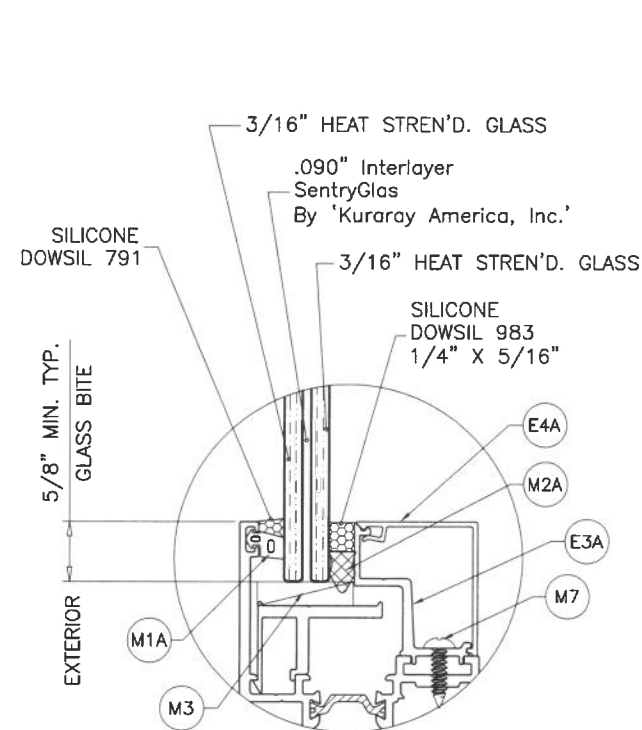

GLASS TYPE 'A'
7/16" OVERALL LAM. GLASS

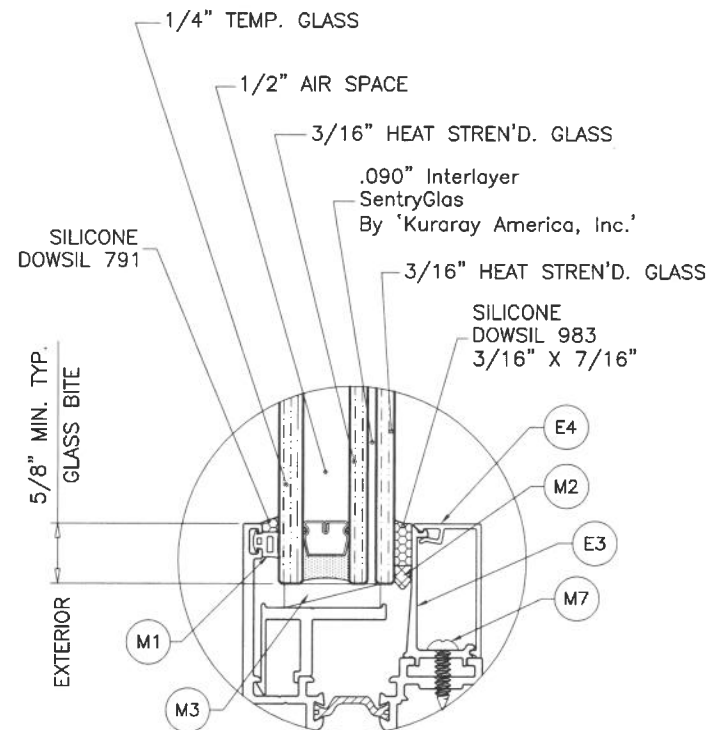

GLASS TYPE 'Ai'
1-3/16" OVERALL INSUL. LAM. GLASS

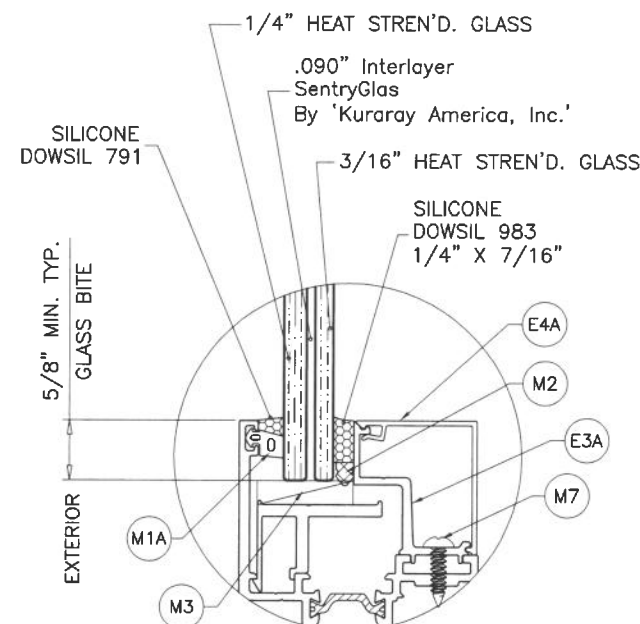

GLASS TYPE 'B'
1/2" OVERALL LAM. GLASS

GLAZING OPTIONS

1/2" AIR SPACE CONSISTING OF:
SPACER:
 'HELIMA' LOW PROFILE ALUMINUM SPACER
 BY 'LINGERMANN GMBH'
 AROUND THE PERIMETER OF THE GLASS.
PERIMETER SEALANT:
 SILICONE
 DOWSIL 791
 GE 2000

Sealed: 8/26/2026

FL #26359



af c
AL-FAROOQ CORPORATION
 ENGINEERS & PRODUCT DEVELOPMENT
 9360 SUNSET DRIVE, SUITE 220
 MIAMI, FLORIDA 33173 (C.A.N. 3538)
 TEL. (305) 264-8100 FAX. (305) 262-6978
 COMP-ANL \ 18-30F-ES

ES-P252 THERMAL ALUMINUM FIXED WDW. (L.M.I.)
E.S. WINDOWS, LLC
 3550 N.W. 49 STREET
 MIAMI, FL. 33142
 TEL. (305) 638-5151 FAX. (305) 638-5158

revisions:		by description	
no	date	no	date


date: 02-14-18
 scale: 1/2" = 1"
 dr. by: TARIQ
 chk. by:
 drawing no.
18-30F
 sheet 1.2 of 6

DESIGN LOAD CAPACITY - PSF					
WINDOW DIMS.		GLASS TYPES 'A' & 'Ai'		GLASS TYPE 'B'	
WIDTH	HEIGHT	EXT.(+)	INT.(-)	EXT.(+)	INT.(-)
30"	60"	110.0	150.0	110.0	150.0
36"		110.0	150.0	110.0	150.0
42"		110.0	150.0	110.0	150.0
48"		110.0	137.5	110.0	137.5
54"		110.0	122.2	110.0	122.2
60"		110.0	110.0	110.0	110.0
66"		110.0	110.0	110.0	110.0
72"		110.0	110.0	110.0	110.0
78"		110.0	110.0	110.0	110.0
84"		110.0	110.0	110.0	110.0
30"	66"	110.0	150.0	110.0	150.0
36"		110.0	150.0	110.0	150.0
42"		110.0	150.0	110.0	150.0
48"		110.0	137.5	110.0	137.5
54"		110.0	122.2	110.0	122.2
60"		110.0	110.0	110.0	110.0
66"		100.0	100.0	100.0	100.0
72"		100.0	100.0	100.0	100.0
78"		100.0	100.0	100.0	100.0
84"		100.0	100.0	100.0	100.0
30"	72"	110.0	150.0	110.0	150.0
36"		110.0	150.0	110.0	150.0
42"		110.0	150.0	110.0	150.0
48"		110.0	137.5	110.0	137.5
54"		110.0	122.2	110.0	122.2
60"		110.0	110.0	110.0	110.0
66"		100.0	100.0	100.0	100.0
72"		91.7	91.7	91.7	91.7
78"		91.7	91.7	91.7	91.7
84"		91.7	91.7	91.7	91.7
30"	78"	110.0	150.0	110.0	150.0
36"		110.0	150.0	110.0	150.0
42"		110.0	150.0	110.0	150.0
48"		110.0	135.0	110.0	135.0
54"		110.0	122.2	110.0	122.2
60"		110.0	110.0	110.0	110.0
66"		100.0	100.0	100.0	100.0
72"		91.7	91.7	91.7	91.7
78"		84.6	84.6	84.6	84.6
84"		84.6	84.6	84.6	84.6
30"	84"	110.0	150.0	110.0	150.0
36"		110.0	150.0	110.0	150.0
42"		110.0	135.0	110.0	135.0
48"		110.0	135.0	110.0	135.0
54"		110.0	122.2	110.0	122.2
60"		110.0	110.0	110.0	110.0
66"		100.0	100.0	100.0	100.0
72"		91.7	91.7	91.7	91.7
78"		84.6	84.6	84.6	84.6
84"		78.6	78.6	78.6	78.6


NOTE:
GLASS CAPACITIES ON THIS SHEET ARE
BASED ON ASTM E1300-16 (3 SEC. GUSTS).

DESIGN LOAD CAPACITY - PSF					
WINDOW DIMS.		GLASS TYPES 'A' & 'Ai'		GLASS TYPE 'B'	
WIDTH	HEIGHT	EXT.(+)	INT.(-)	EXT.(+)	INT.(-)
30"	90"	110.0	150.0	110.0	150.0
36"		110.0	150.0	110.0	150.0
42"		110.0	135.0	110.0	135.0
48"		110.0	135.0	110.0	135.0
54"		110.0	110.0	110.0	110.0
60"		110.0	110.0	110.0	110.0
66"		100.0	100.0	100.0	100.0
72"		91.7	91.7	91.7	91.7
78"		84.6	84.6	84.6	84.6
84"		67.9	67.9	67.9	67.9
30"	96"	110.0	150.0	110.0	150.0
36"		110.0	150.0	110.0	150.0
42"		110.0	135.0	110.0	135.0
48"		110.0	135.0	110.0	135.0
54"		110.0	110.0	110.0	110.0
60"		110.0	110.0	110.0	110.0
66"		100.0	100.0	100.0	100.0
72"		91.7	91.7	91.7	91.7
78"		73.1	73.1	73.1	73.1
84"		67.9	67.9	67.9	67.9
30"	102"	110.0	150.0	110.0	150.0
36"		110.0	135.0	110.0	135.0
42"		110.0	135.0	110.0	135.0
48"		110.0	110.0	110.0	110.0
54"		110.0	110.0	110.0	110.0
60"		110.0	110.0	110.0	110.0
66"		100.0	100.0	100.0	100.0
72"		79.2	79.2	79.2	79.2
78"		73.1	73.1	73.1	73.1
84"		67.9	67.9	67.9	67.9
30"	108"	110.0	150.0	110.0	150.0
36"		110.0	135.0	110.0	135.0
42"		110.0	135.0	110.0	135.0
48"		110.0	110.0	110.0	110.0
54"		110.0	110.0	110.0	110.0
60"		110.0	110.0	110.0	110.0
66"		100.0	100.0	100.0	100.0
72"		79.2	79.2	79.2	79.2
78"		73.1	73.1	73.1	73.1
30"	114"	110.0	150.0	110.0	150.0
36"		110.0	135.0	110.0	135.0
42"		110.0	110.0	110.0	110.0
48"		110.0	110.0	110.0	110.0
54"		110.0	110.0	110.0	110.0
60"		110.0	110.0	110.0	110.0
66"		86.4	86.4	86.4	86.4
72"		79.2	79.2	79.2	79.2
30"	120"	110.0	135.0	110.0	135.0
36"		110.0	135.0	110.0	135.0
42"		110.0	110.0	110.0	110.0
48"		110.0	110.0	110.0	110.0
54"		110.0	110.0	110.0	110.0
60"		110.0	110.0	110.0	110.0
66"		86.4	86.4	86.4	86.4
72"		79.2	79.2	79.2	79.2

DESIGN LOAD CAPACITY - PSF					
WINDOW DIMS.		GLASS TYPES 'A' & 'Ai'		GLASS TYPE 'B'	
WIDTH	HEIGHT	EXT.(+)	INT.(-)	EXT.(+)	INT.(-)
30"	126"	110.0	135.0	110.0	135.0
36"		110.0	135.0	110.0	135.0
42"		110.0	110.0	110.0	110.0
48"		110.0	110.0	110.0	110.0
54"		110.0	110.0	110.0	110.0
60"		95.0	95.0	95.0	95.0
66"		86.4	86.4	86.4	86.4
30"	132"	110.0	135.0	110.0	135.0
36"		110.0	110.0	110.0	110.0
42"		110.0	110.0	110.0	110.0
48"		110.0	110.0	110.0	110.0
54"		110.0	110.0	110.0	110.0
60"		95.0	95.0	95.0	95.0
66"		86.4	86.4	86.4	86.4
30"	138"	110.0	135.0	110.0	135.0
36"		110.0	110.0	110.0	110.0
42"		110.0	110.0	110.0	110.0
48"		110.0	110.0	110.0	110.0
54"		95.0	95.0	95.0	103.9
60"		95.0	95.0	95.0	95.0
66"		86.4	86.4	86.4	86.4
30"	144"	110.0	135.0	110.0	135.0
36"		110.0	110.0	110.0	110.0
42"		110.0	110.0	110.0	110.0
48"		110.0	110.0	110.0	110.0
54"		95.0	95.0	95.0	102.8
60"		95.0	95.0	95.0	95.0
66"		86.4	86.4	86.4	86.4
72"		79.2	79.2	79.2	79.2

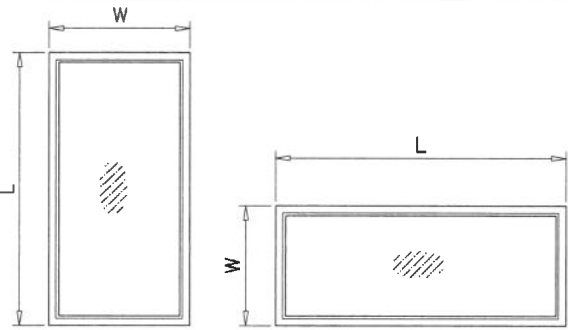

NOTE:
WIDTH AND LENGTH DIMENSIONS CAN BE ORIENTED
VERTICALLY OR HORIZONTALLY AS SHOWN ABOVE.

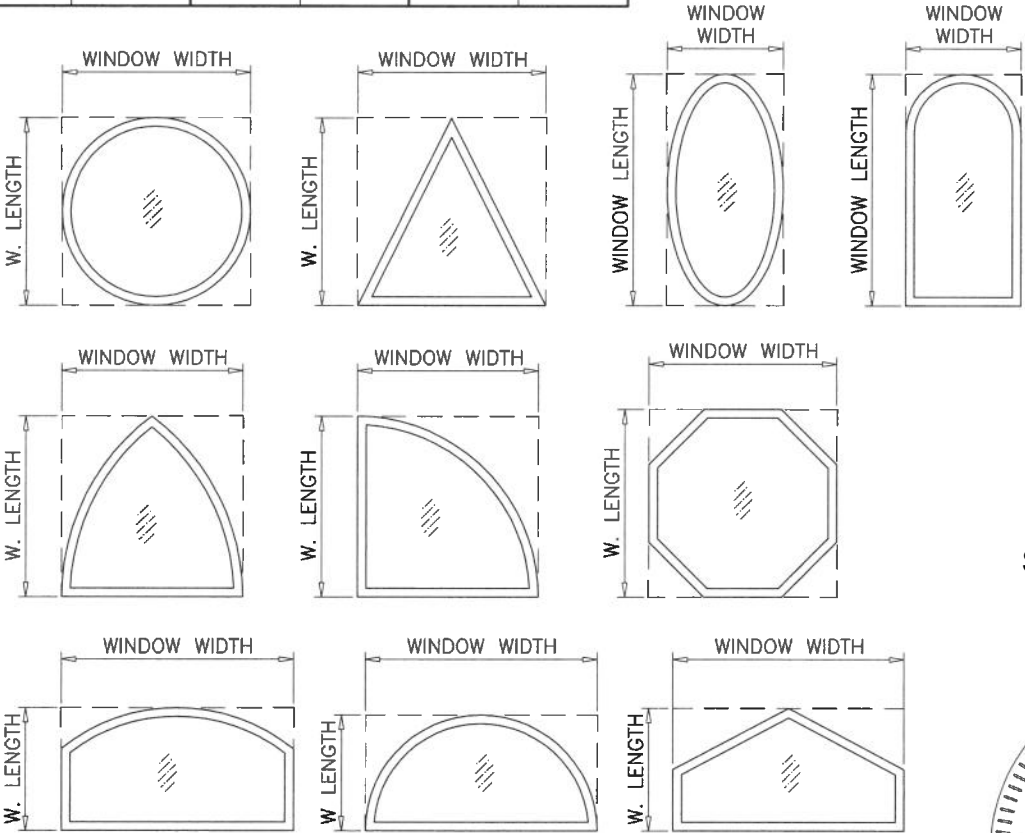

ALLOWABLE LOADS FOR ALTERNATE SHAPES AS SHOWN ABOVE OR SIMILAR CAN BE
VERIFIED BY INSCRIBING PICTURE WINDOW SHAPE WITHIN SQUARE OR RECTANGLE AS
SHOWN IN DOTTED LINES AND OBTAINING ALLOWABLE LOADS FROM THOSE SHAPES.

LIMIT MAX. LOADS FOR ALTERNATE SHAPES TO ±95.0 PSF

Sealed: 8/26/2026

FL #26359



af c

AL-FAROOQ CORPORATION
ENGINEERS & PRODUCT DEVELOPMENT
9360 SUNSET DRIVE, SUITE 220
MIAMI, FLORIDA 33173
TEL. (305) 264-8100 FAX. (305) 262-6978



ES-P252 THERMAL ALUMINUM FIXED WDW. (L.M.I.)

E.S. WINDOWS, LLC
3550 N.W. 49 STREET
MIAMI, FL. 33142
TEL. (305) 638-5151 FAX. (305) 638-5158

revisions:
no date by description

date: 02-14-18
scale: 1/2" = 1"
dr. by: TARIQ
chk. by:

drawing no.
18-30F
sheet 2 of 6

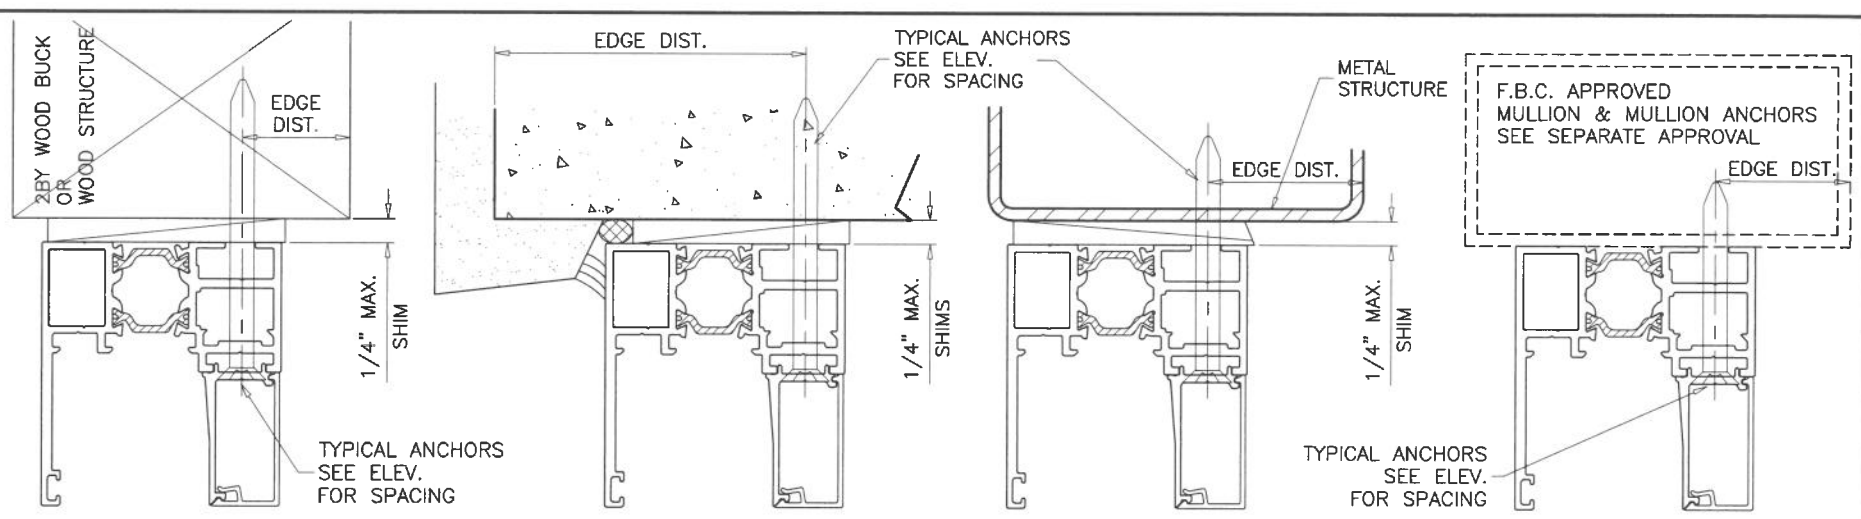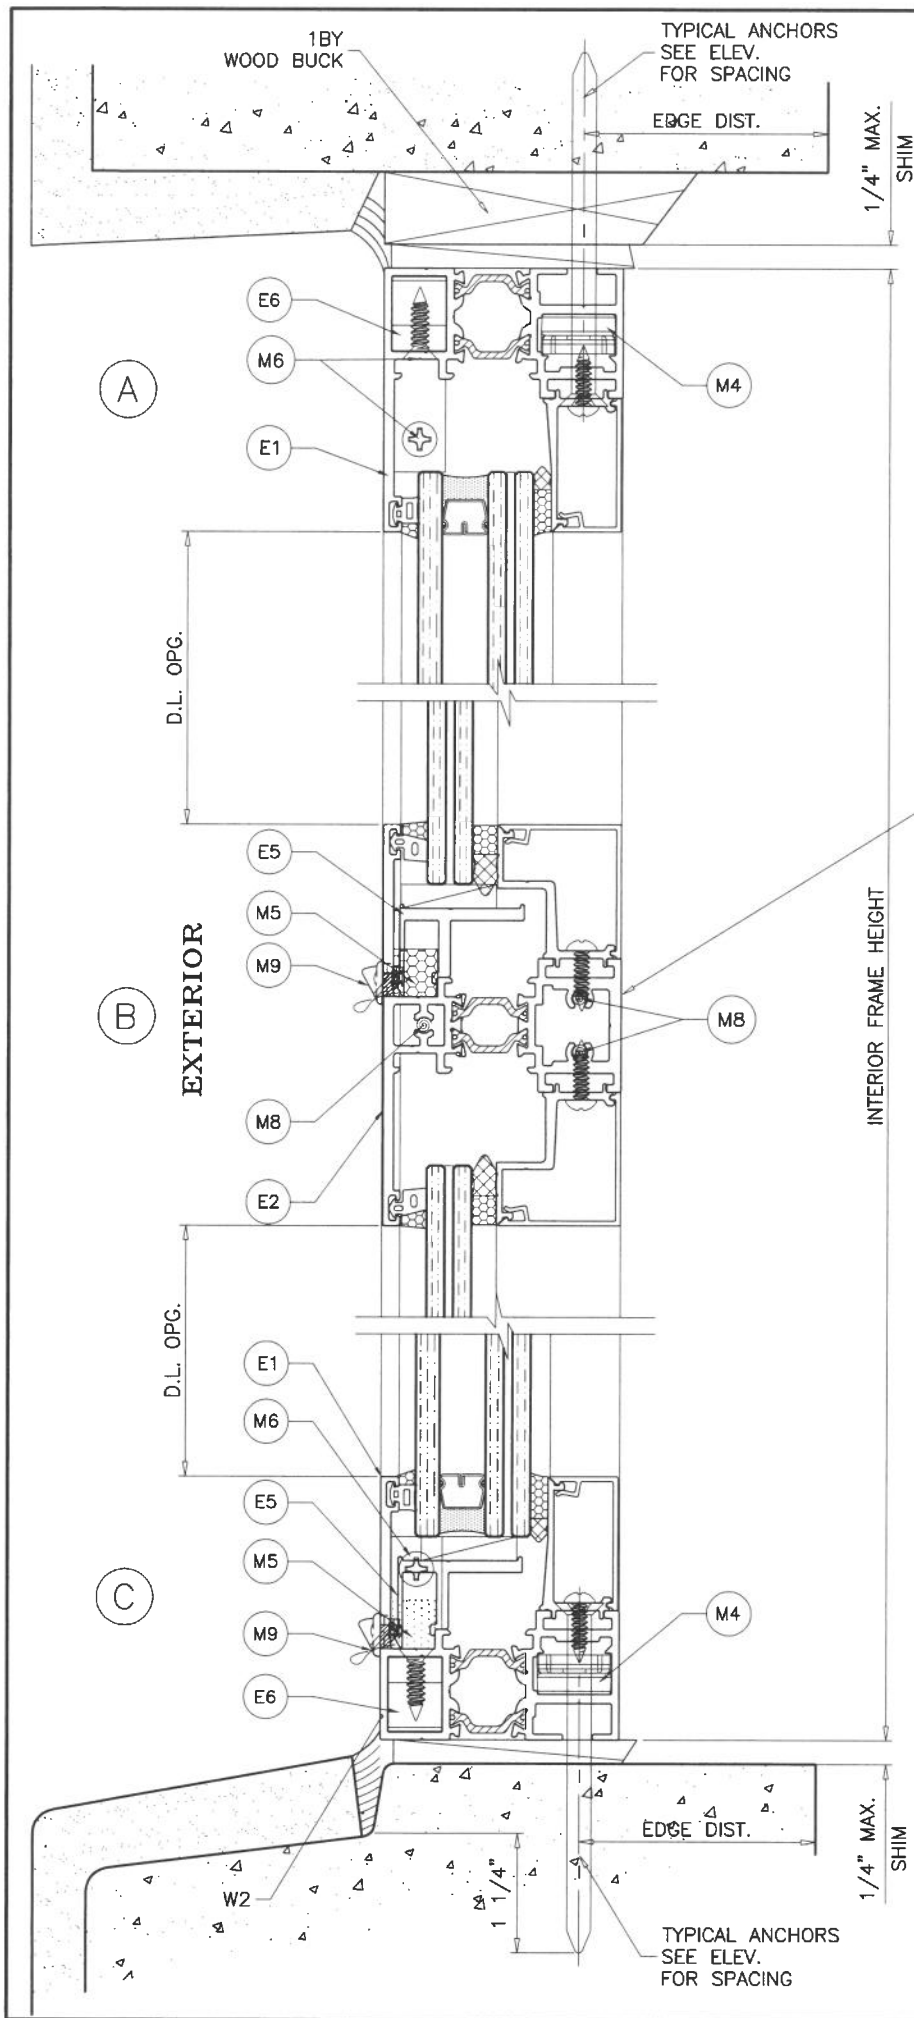


WOOD BUCKS AND METAL STRUCTURE NOT BY 'E.S. WINDOWS' MUST SUSTAIN LOADS IMPOSED BY GLAZING SYSTEM AND TRANSFER THEM TO THE BUILDING STRUCTURE.

LIMIT MAX. DESIGN LOADS FOR WINDOWS WITH IMPOST AS FOLLOWS

WINDOW WIDTH MAX.	LOAD CAPACITY - PSF
54"	90.0
60"	75.0

TYPICAL ANCHORS: SEE ELEV. FOR SPACING
1/4" DIA. ULTRACON+ BY 'DEWALT' (Fu=164 KSI, Fy=148 KSI)
 INTO 2BY WOOD BUCKS OR WOOD STRUCTURES
 1-1/2" MIN. PENETRATION INTO WOOD (HEAD/SILL/JAMBS)
 THRU 1BY BUCKS INTO CONC. OR BLOCKS
 1-3/4" MIN. EMBED INTO CONCRETE (HEAD/SILL/JAMBS)
 1-1/4" MIN. EMBED INTO BLOCKS (JAMBS)
 DIRECTLY INTO CONCRETE OR BLOCKS
 1-3/4" MIN. EMBED INTO CONCRETE (HEAD/SILL/JAMBS)
 1-3/4" MIN. EMBED INTO GROUT-FILLED BLOCKS (JAMBS)
#14 SMS OR SELF-DRILLING SCREWS (GRADE 2 CRS)
 INTO F.B.C. APPROVED MULLIONS
 OR
 INTO METAL STRUCTURES (HEAD/SILL/JAMBS)
 (3) THREADS MIN. TO EXTEND BEYOND METAL THICKNESS
 ALUMINUM: 1/8" THK. MIN. (6063-T5 MIN.)
 STEEL: 1/8" THK. MIN. (Fy = 36 KSI MIN.)
 (STEEL IN CONTACT WITH ALUMINUM TO BE PLATED OR PAINTED)
CRITICAL EDGE DISTANCE
 INTO CONCRETE AND BLOCKS = 2-1/2" MIN.
 INTO WOOD STRUCTURE = 1" MIN.
 INTO METAL STRUCTURE = 3/4" MIN.
 WOOD AT HEAD, SILL OR JAMBS SG = 0.55 MIN.
 CONCRETE AT HEAD, SILL OR JAMBS f'c = 3000 PSI MIN.
 C-90 HOLLOW/FILLED BLOCK AT JAMBS f'm = 2000 PSI MIN.

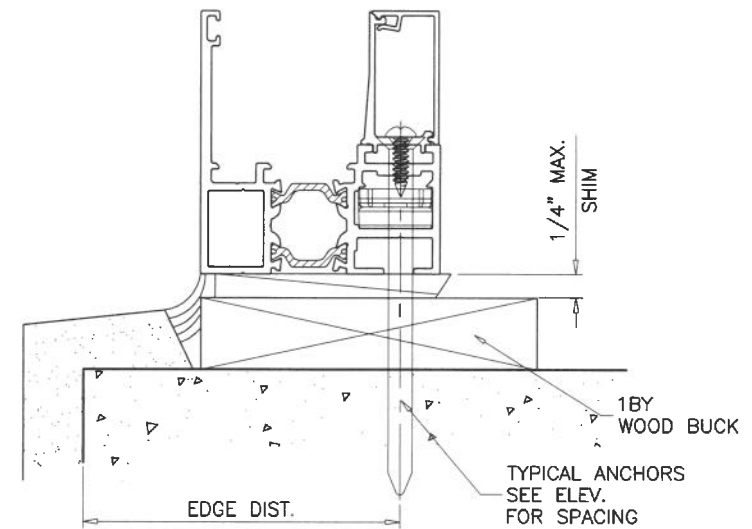

Sealed: 8/26/2026

FL #26359



AL-FAROOQ CORPORATION
 ENGINEERS & PRODUCT DEVELOPMENT
 9360 SUNSET DRIVE, SUITE 220
 MIAMI, FLORIDA 33173
 TEL. (305) 264-8100 FAX. (305) 262-6978

a f c
 COMP-ANL 18-30F-ES





ES-P252 THERMAL ALUMINUM FIXED WDW. (L.M.I.)

E.S. WINDOWS, LLC
 3550 N.W. 49 STREET
 MIAMI, FL. 33142
 TEL. (305) 638-5151 FAX. (305) 638-5158

revisions:		date		by description	
no	date	no	date	no	date

date: 02-14-18
 scale: 1/2" = 1"
 dr. by: TARIQ
 chk. by:

drawing no.
18-30F
 sheet 3 of 6

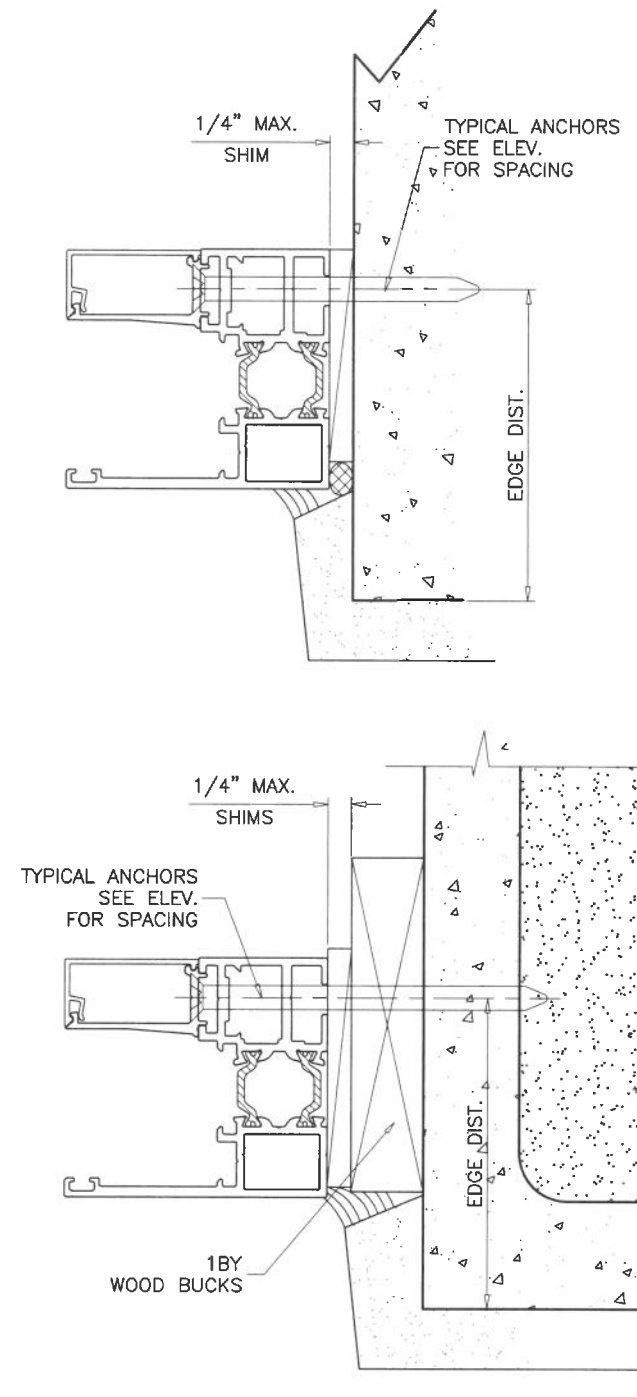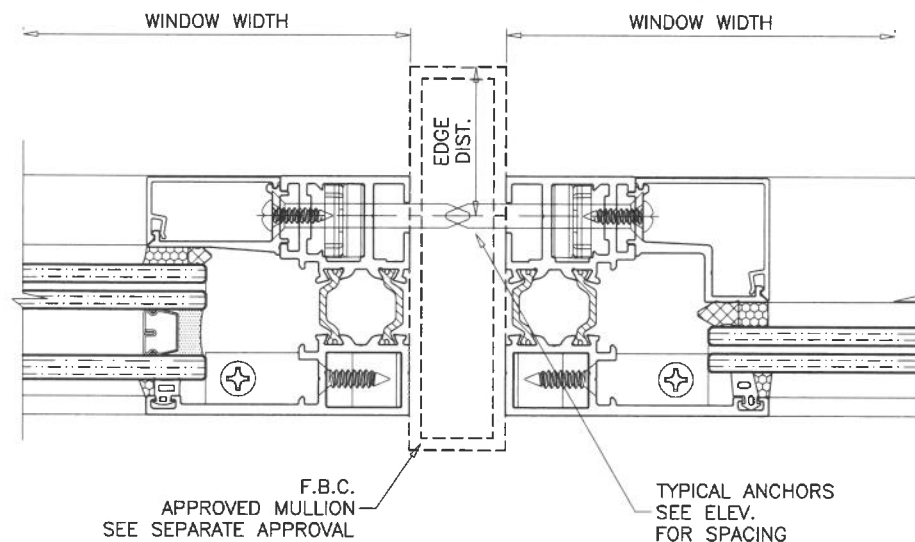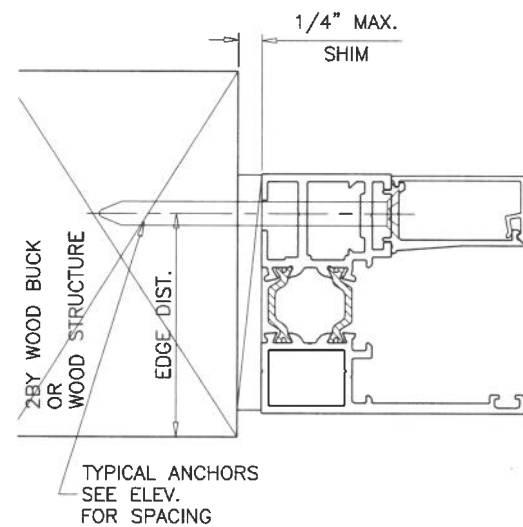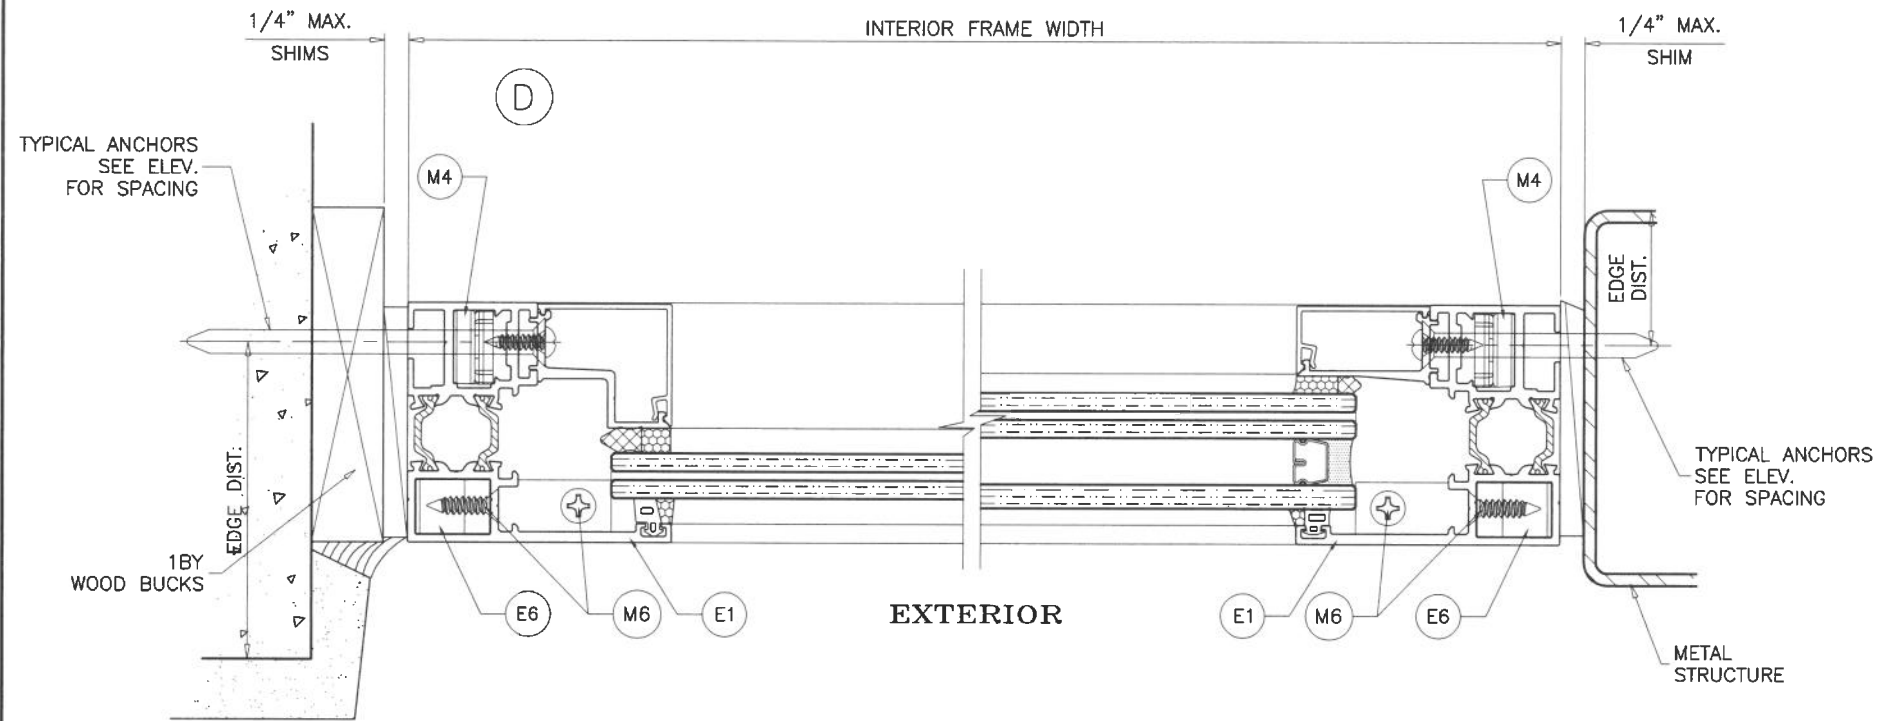

Sealed: 8/26/2026

FL #26359



AL-FAROOQ CORPORATION
ENGINEERS & PRODUCT DEVELOPMENT
9360 SUNSET DRIVE, SUITE 220
MIAMI, FLORIDA 33173
TEL. (305) 264-8100 FAX. (305) 262-6978

COMP-ANL 18-30F-ES


ES-P252 THERMAL ALUMINUM FIXED WDW. (L.M.I.)

E.S. WINDOWS, LLC
3550 N.W. 49 STREET
MIAMI, FL. 33142
TEL. (305) 638-5151 FAX. (305) 638-5158

revisions:		no		date		by		description	

date: 02-14-18
scale: 1/2" = 1"
dr. by: TARIQ
chk. by:

drawing no.
18-30F
sheet 4 of 6

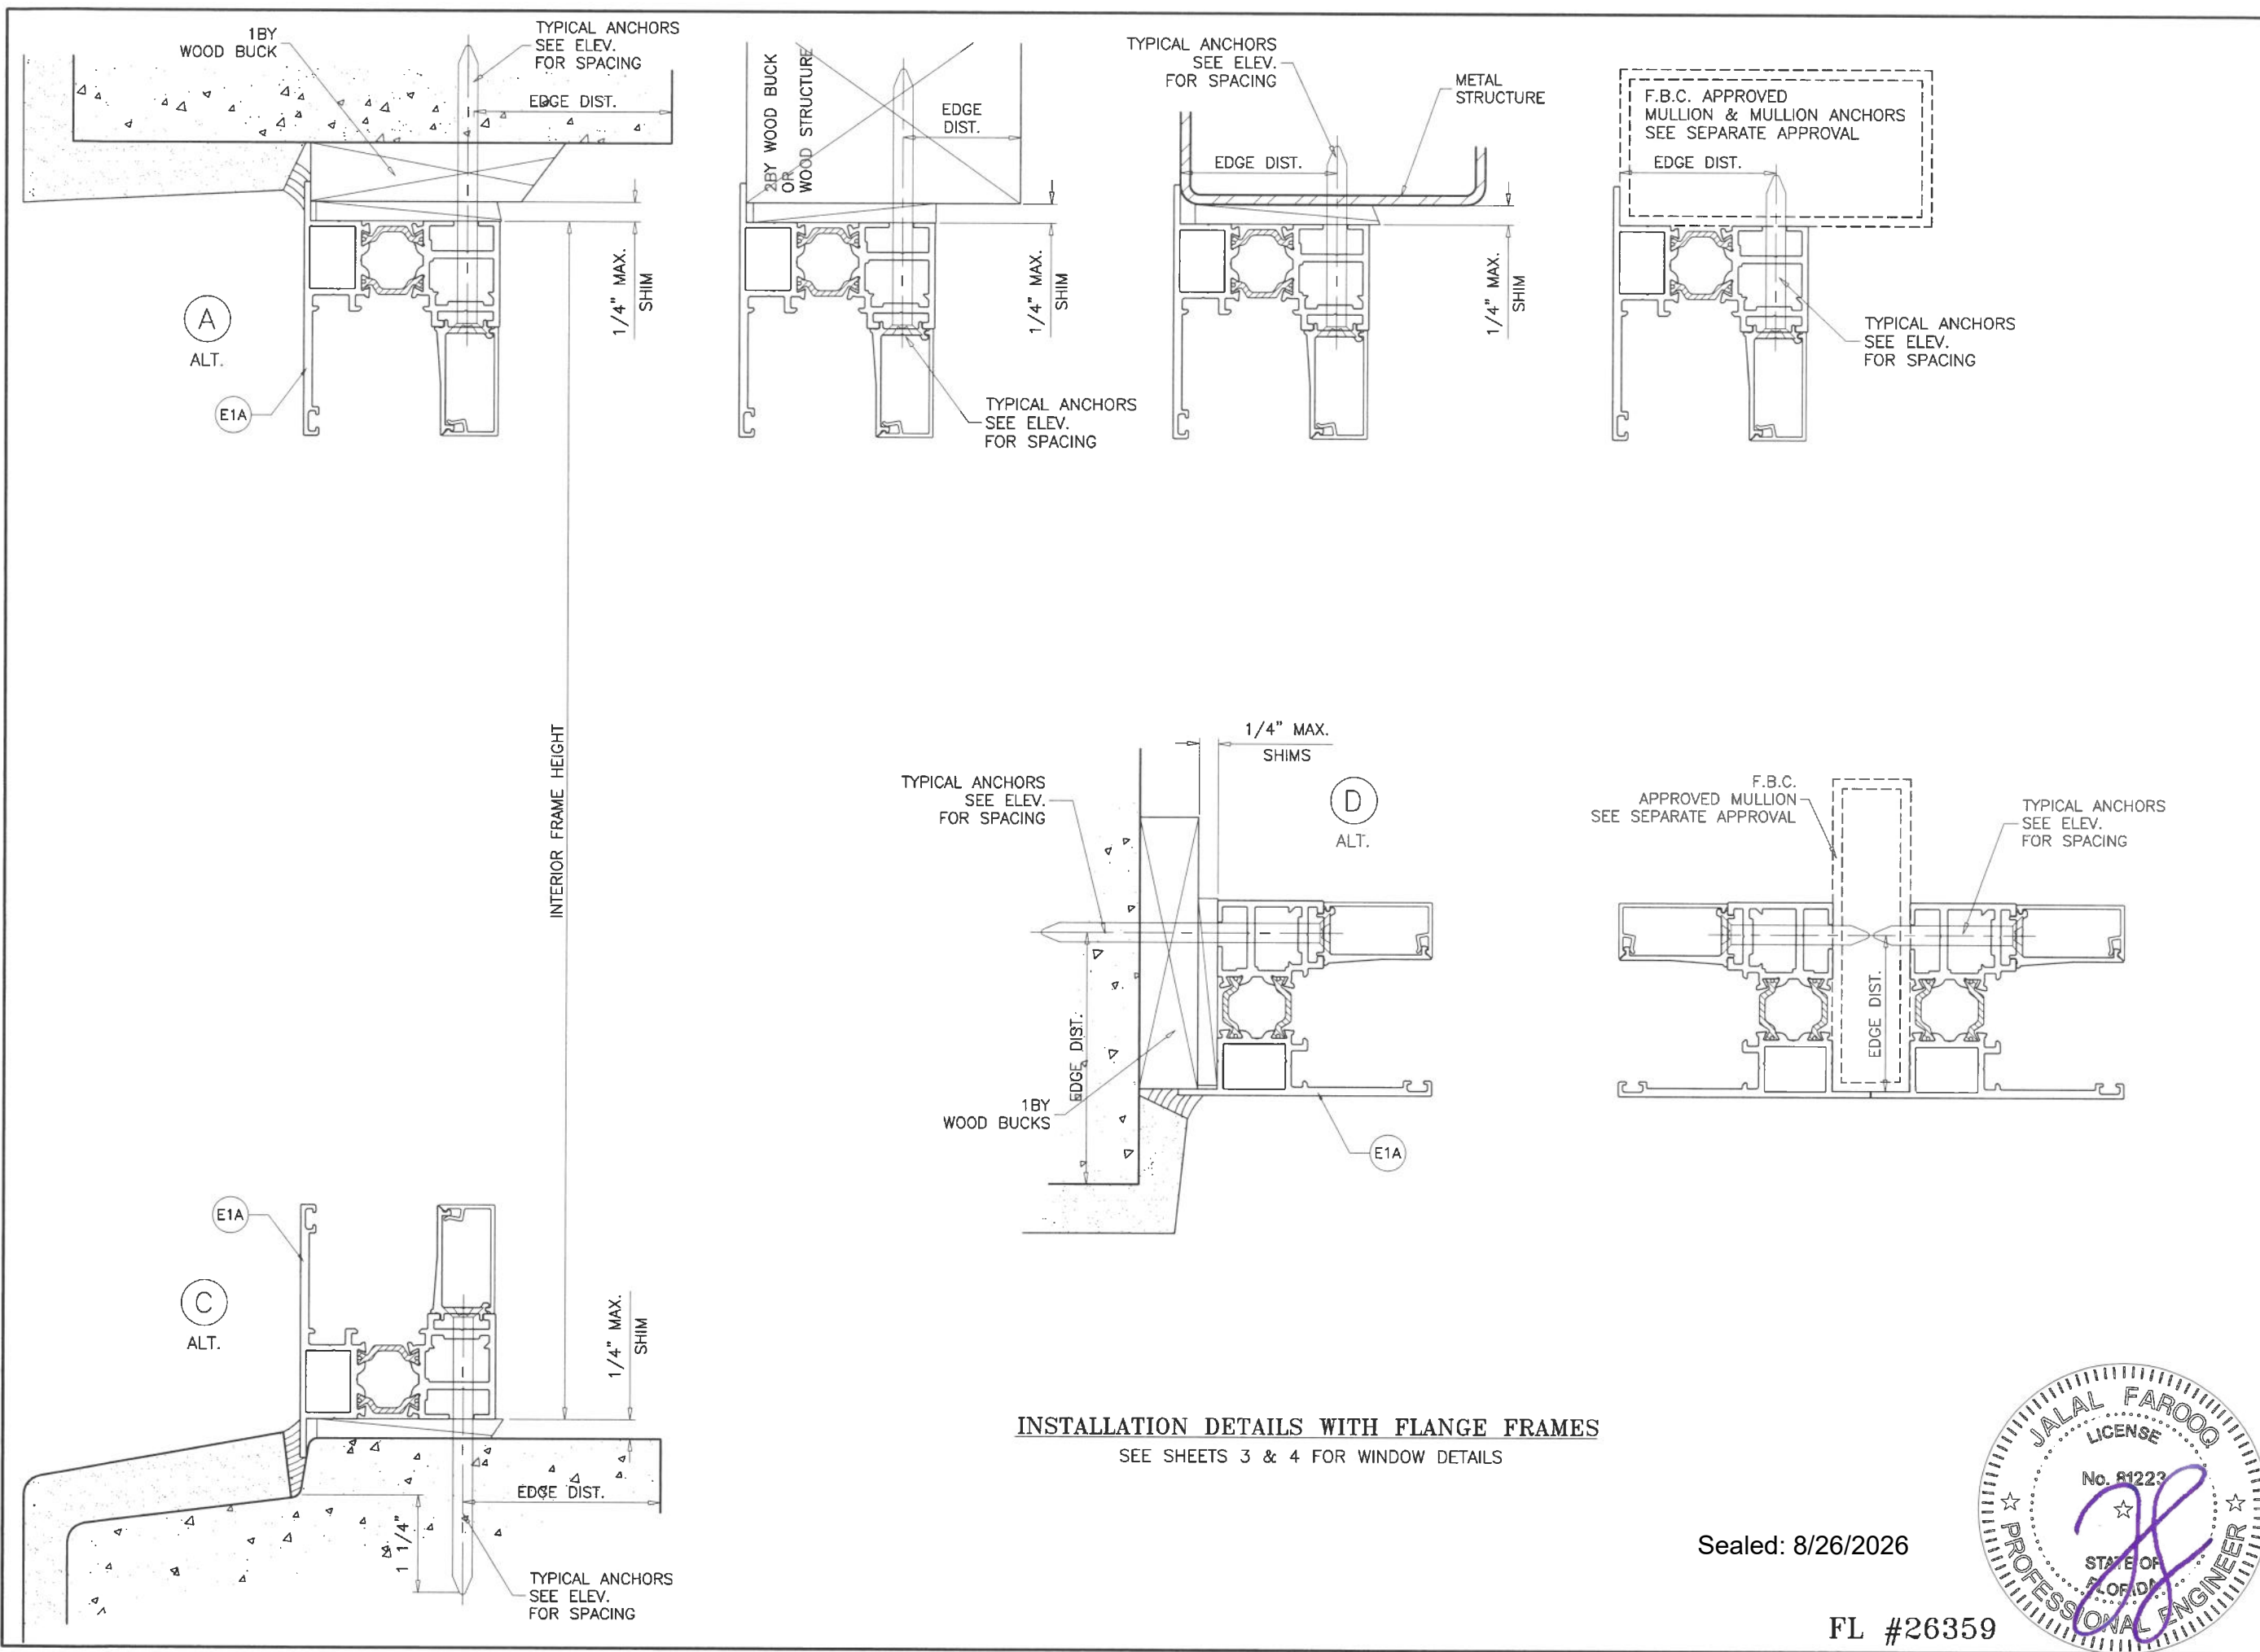

AL-FAROOQ CORPORATION
ENGINEERS & PRODUCT DEVELOPMENT
9360 SUNSET DRIVE, SUITE 220
MIAMI, FLORIDA 33173
TEL. (305) 264-8100 FAX. (305) 262-6978

COMP-ANL\18-30F-ES

ES-P252 THERMAL ALUMINUM FIXED WDW. (L.M.I.)

E.S. WINDOWS, LLC
3550 N.W. 49 STREET
MIAMI, FL. 33142
TEL. (305) 638-5151 FAX. (305) 638-5158

revisions:		by description	
no	date	no	description

date: 02-14-18

scale: 1/2" = 1"

dr. by: TARIQ


chk. by:

drawing no.

18-30F


sheet 5 of 6

FL #26359

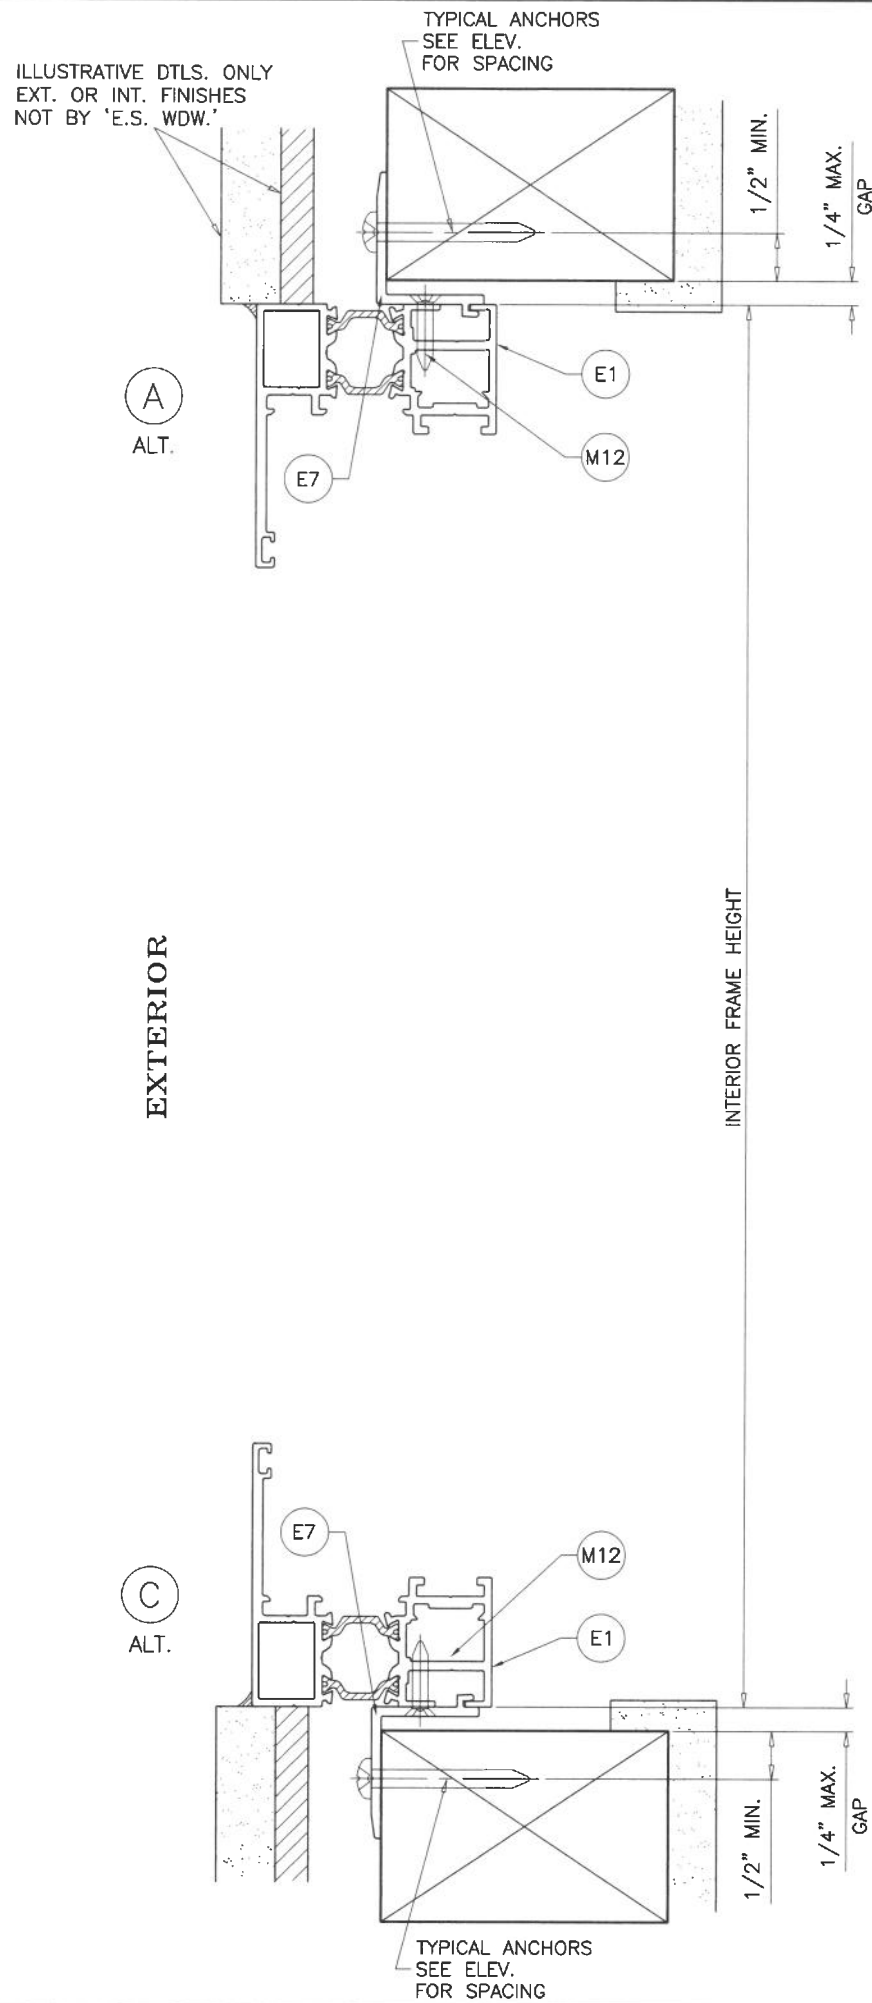

TYPICAL ANCHORS: SEE ELEV. FOR SPACING

#10 SMS OR WOOD SCREWS (GRADE 2 CRS)
INTO 2BY WOOD BUCKS OR WOOD STRUCTURES
1-1/4" MIN. PENETRATION INTO WOOD

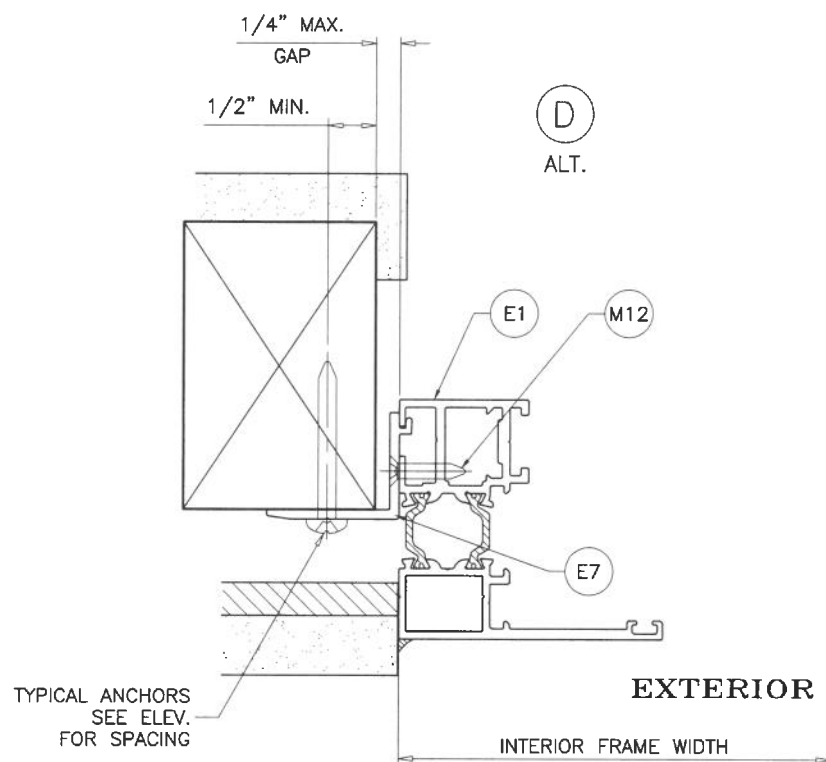

INSTALLATION DETAILS FLUSH FRAMES WITH NAIL FINIS
SEE SHEETS 3 & 4 FOR WINDOW DETAILS

Sealed: 8/26/2026

FL #26359








AL-FAROOQ CORPORATION
ENGINEERS & PRODUCT DEVELOPMENT
9360 SUNSET DRIVE, SUITE 220
MIAMI, FLORIDA 33173
TEL. (305) 264-8100 FAX. (305) 262-6978
(C.A.N. 3538)

ES-P252 THERMAL ALUMINUM FIXED WDW. (L.M.I.)


E.S. WINDOWS, LLC
3550 N.W. 49 STREET
MIAMI, FL. 33142
TEL. (305) 638-5151 FAX. (305) 638-5158

revisions:		no	date	by	description
date:	02-14-18				
scale:	1/2" = 1"				
dr. by:	TARIQ				
chk. by:					
drawing no.	18-30F				
sheet	5.1 of 6				

COMP-ANL\18-30F-ES

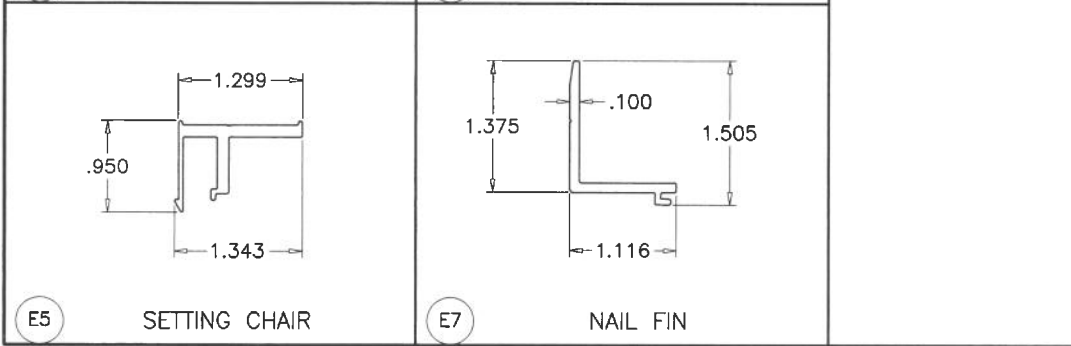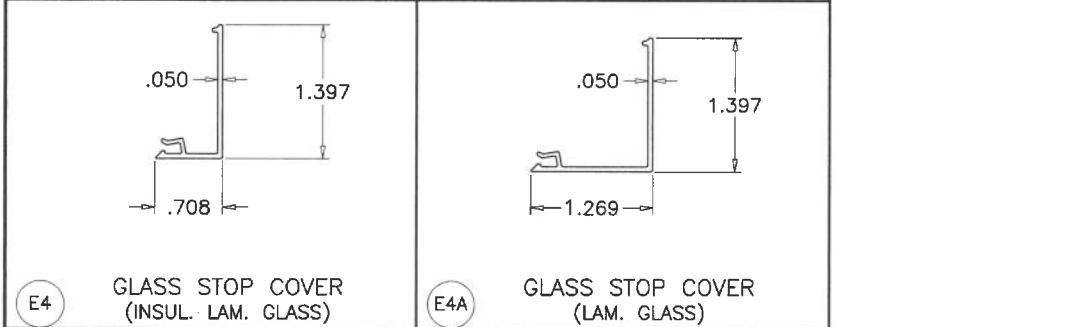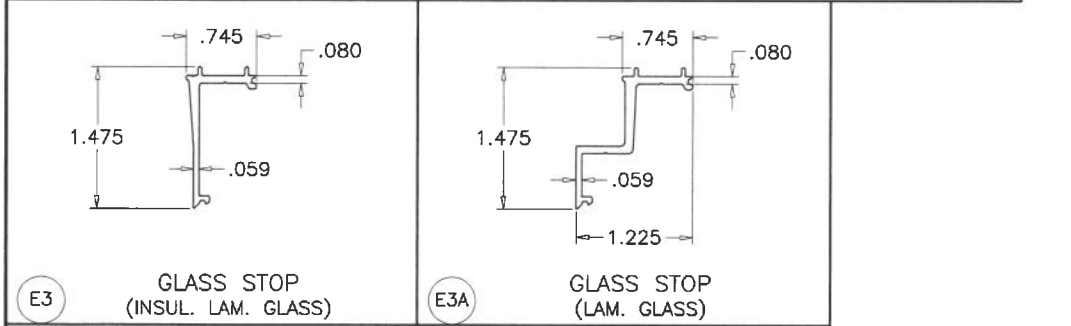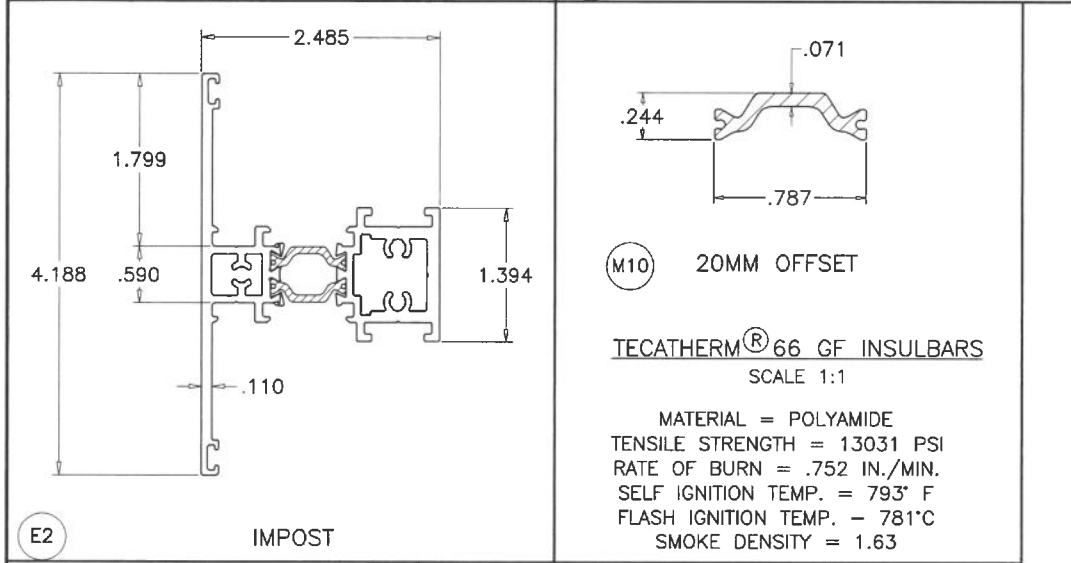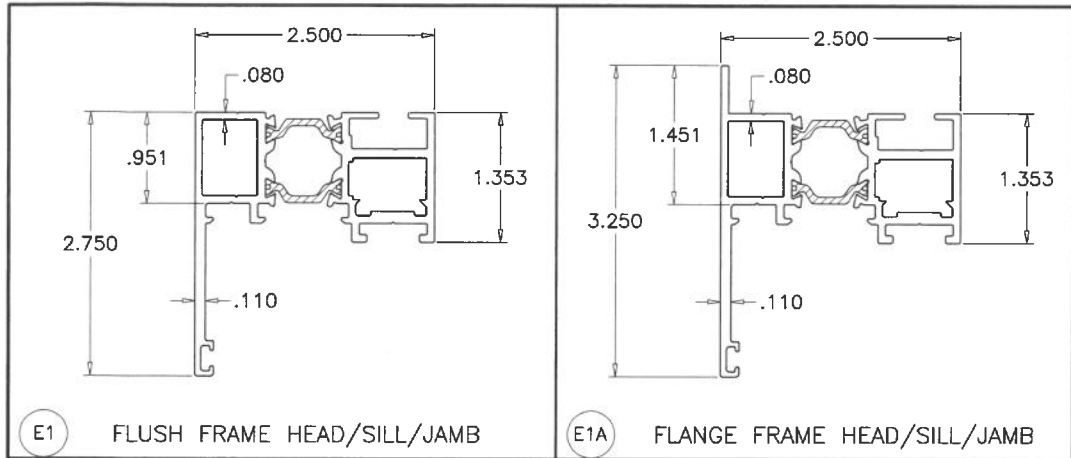

ITEM #	PART #	REQD.	DESCRIPTION	MATERIAL	MANF./SUPPLIER/REMARKS
E1	ES-P252-501	4	FLUSH FRAME HEAD/SILL/JAMB	6063-T6	-
E1A	-	4	FLANGE FRAME HEAD/SILL/JAMB	6063-T6	-
E2	ES-P251-513	AS REQD.	IMPOST	6063-T6	-
E3	ES-P252-005	4	GLASS STOP (INSUL. LAM. GLASS)	6063-T5	-
E3A	ES-P252-031	4	GLASS STOP (LAM. GLASS)	6063-T5	-
E4	ES-P252-006	1	GLASS STOP COVER (INSUL. LAM. GLASS)	6063-T6	-
E4A	ES-P252-032	1	GLASS STOP COVER (LAM. GLASS)	6063-T6	-
E5	ES-P251-007	2/ LITE	SETTING CHAIR, 4" LONG	6063-T5	-
E6	ES-P251-018	AS REQD.	CORNER KEY	6005-T5	-
E7	TBA-002	AS REQD.	NAIL FIN	6063-T6	-
M1	ES-P251-G02	AS REQD.	GLAZING GASKET (EXTERIOR)	EPDM	TREMCO TR-19619SW, DUROMETER 70±5 SHORE A
M1A	ES-UN625-G02	AS REQD.	GLAZING GASKET (EXTERIOR)	SILICONE	DUROMETER 70±5 SHORE A
M2	ES-SD451-G04	AS REQD.	GLAZING GASKET (INTERIOR)	EPDM	TREMCO TR-3234E, DUROMETER 70±5 SHORE A
M2A	ES-H340-G02	AS REQD.	GLAZING GASKET (INTERIOR)	SILICONE	DUROMETER 60±5 SHORE A
M3	ES-21-B04A	2/ LITE	SETTING BLOCK, 4" LONG, AT 1/4 POINTS	EPDM	SOLUCIONES EN CAUCHO, DUROMETER 80±5 SHORE A
M4	0337	1/ CORNER	CORNER JOINT	CAST ALUMINUM	MASTER
M5	WPSA-N1	-	3/4" X 3/4" X 2" RETICULATED FOAM 30PPI	-	-
M6	#10 X 3/4"	AS REQD.	ANGLE FASTENERS	ST. STEEL	FH SMS
M7	#8 X 5/8"	AS REQD.	GLASS STOP FASTENERS	ST. STEEL	PH SMS
M8	#10 X 1-1/4"	AS REQD.	ASSEMBLY FASTENERS	ST. STEEL	PH SMS
M9	WA2L	2	WEEP COVER	PLASTIC	-
M10	2479	AS REQD.	INSULBAR 20MM OFFSET	POLYAMIDE	ENSINGER
M11	791	-	GLAZING COMPOUND	SILICONE	DOWSIL
M12	#12 X 3/4"	-	NAIL FIN FASTENERS AT 3" FROM ENDS & 12" O.C.	ST. STEEL	FH SMS

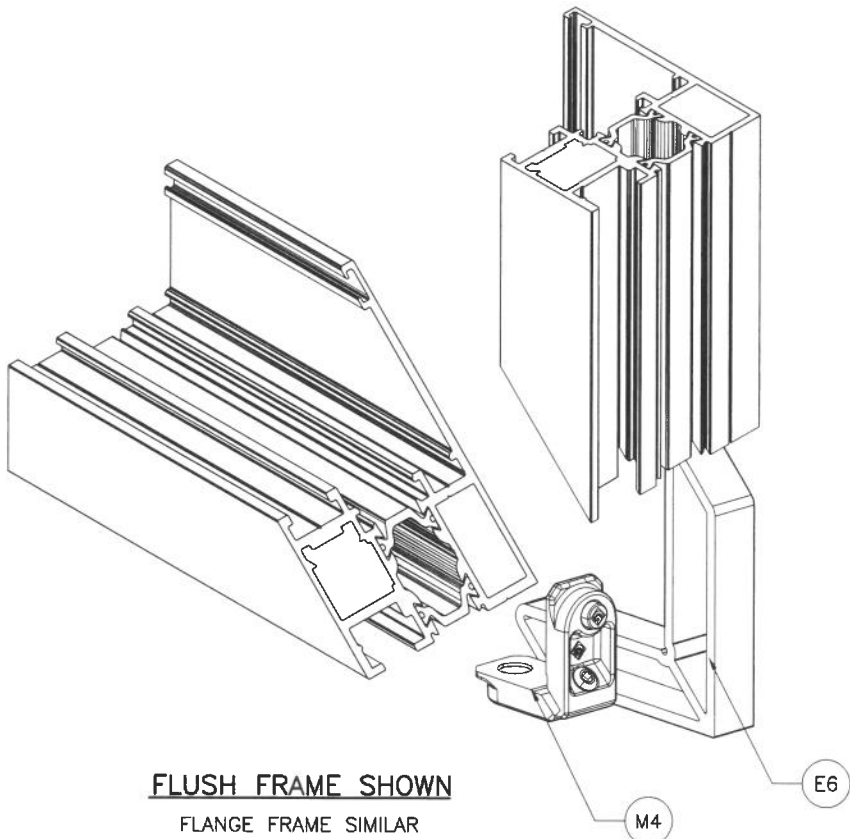

FLUSH FRAME SHOWN
FLANGE FRAME SIMILAR

SEALANT:
ALL JOINTS AND FRAME CONNECTIONS SEALED WITH WHITE/ALUMINUM COLORED SILICONE.

Sealed: 8/26/2026

FL #26359



AL-FAROOQ CORPORATION
ENGINEERS & PRODUCT DEVELOPMENT
9360 SUNSET DRIVE, SUITE 220
MIAMI, FLORIDA 33173
TEL. (305) 264-8100 FAX. (305) 262-6978
COMP-ANL \ 18-30F-ES

E.S. WINDOWS, LLC
3550 N.W. 49 STREET
MIAMI, FL. 33142
TEL. (305) 638-5151 FAX. (305) 638-5158

revisions:
no date by description

date: 02-14-18
scale: 1/2" = 1"
dr. by: TARIQ
chk. by:

drawing no.
18-30F
sheet 6 of 6