



## GENERAL NOTES

1. This product has been evaluated and is in compliance with the 7th Edition (2020) Florida Building Code (FBC) structural requirements excluding the "High Velocity Hurricane Zone" (HVHZ). See the Certification Agency Certificate for sizes, specifications and ratings.
2. Product anchors shall be as listed and spaced as shown on details. Anchor embedment to base material shall be beyond wall dressing or stucco.
3. When used in areas requiring wind borne debris protection this product must be protected with an impact resistant covering that complies with FBC Sections 1609.1.2 & R301.2.1.2.
4. Site conditions that deviate from the details of this drawing require further engineering analysis by a licensed engineer or registered architect.


| TABLE OF CONTENTS |                                                        |
|-------------------|--------------------------------------------------------|
| SHEET#            | DESCRIPTION                                            |
| 1                 | Typical elevations, design pressures and general notes |
| 2                 | Vertical & horizontal cross sections                   |
| 3                 | Vertical & horizontal cross sections                   |
| 4                 | Buck anchoring                                         |
| 5                 | Frame anchoring                                        |
| 6                 | Bill of materials, glazing detail & components         |

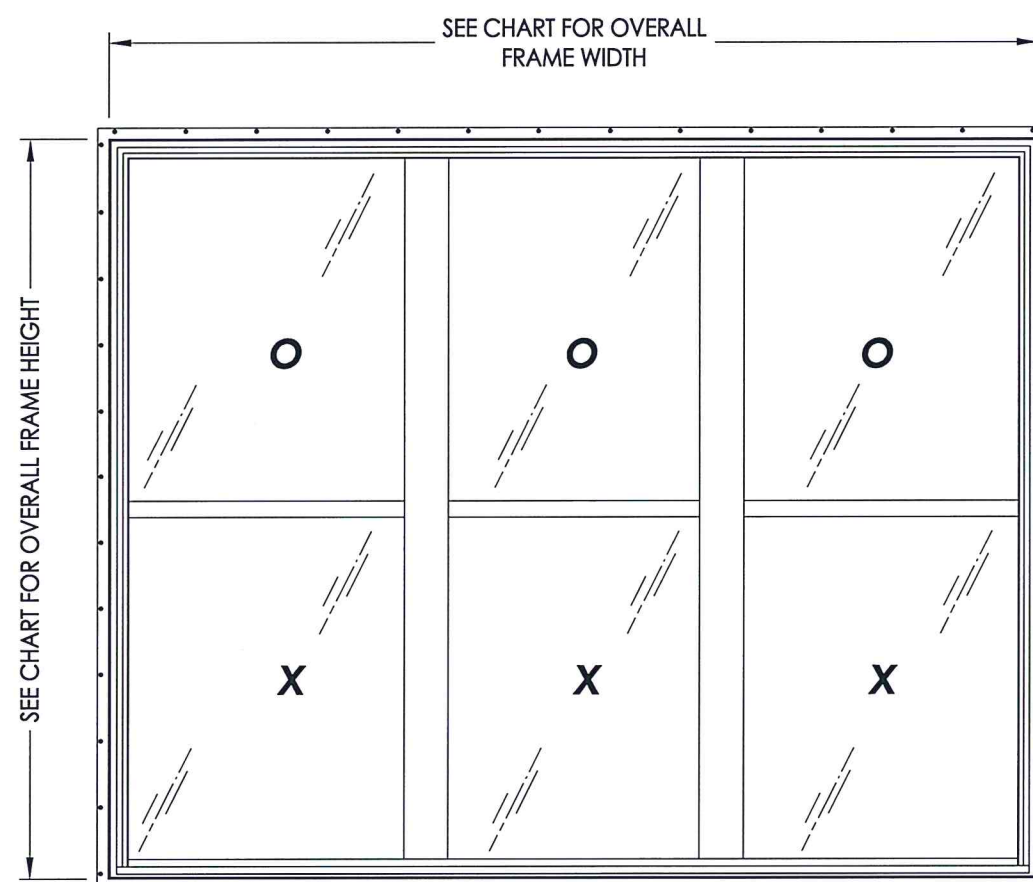


| OVERALL<br>FIN<br>DIMENSION | OVERALL<br>FRAME<br>DIMENSION | FIXED WINDOW<br>OVERALL D.L.O.<br>DIMENSION (O) | SASH<br>OVERALL D.L.O.<br>DIMENSION (X) | GLASS<br>TYPE | DESIGN PRESSURE (PSF) |          |
|-----------------------------|-------------------------------|-------------------------------------------------|-----------------------------------------|---------------|-----------------------|----------|
|                             |                               |                                                 |                                         |               | POSITIVE              | NEGATIVE |
| 90.5" x 77.5"               | 88.0" x 75.0"                 | 24.5" x 34.375"                                 | 24.5" x 34.375"                         | G2            | +20.0                 | -20.0    |
| 110.5" x 86.5"              | 108.0" x 84.0"                | 31.125" x 38.875"                               | 31.125" x 38.875"                       | G1            | +25.0                 | -25.0    |

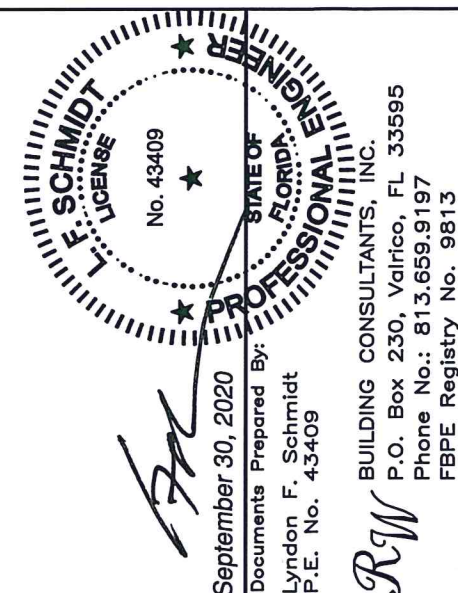

|                                        |  |                   |  |                                                         |
|----------------------------------------|--|-------------------|--|---------------------------------------------------------|
| DATE: 6/04/18                          |  | PRODUCT:          |  | SINGLE HUNG WINDOW                                      |
| SCALE: N.T.S.                          |  |                   |  |                                                         |
| DWG. BY: JK                            |  |                   |  |                                                         |
| CHK. BY: LFS                           |  |                   |  |                                                         |
| DRAWING NO.: FL-26514.7                |  |                   |  |                                                         |
| SHEET 1 OF 6                           |  | PART OR ASSEMBLY: |  | TYPICAL ELEVATION, DESIGN<br>PRESSURE AND GENERAL NOTES |
|                                        |  |                   |  |                                                         |
|                                        |  |                   |  |                                                         |
|                                        |  |                   |  |                                                         |
|                                        |  |                   |  |                                                         |
| 1 9/30/20 UPDATE TO 7TH ED. (2020) FBC |  | LFS               |  | REVISIONS                                               |
| NO. DATE                               |  | BY                |  |                                                         |
|                                        |  |                   |  |                                                         |
|                                        |  |                   |  |                                                         |
|                                        |  |                   |  |                                                         |

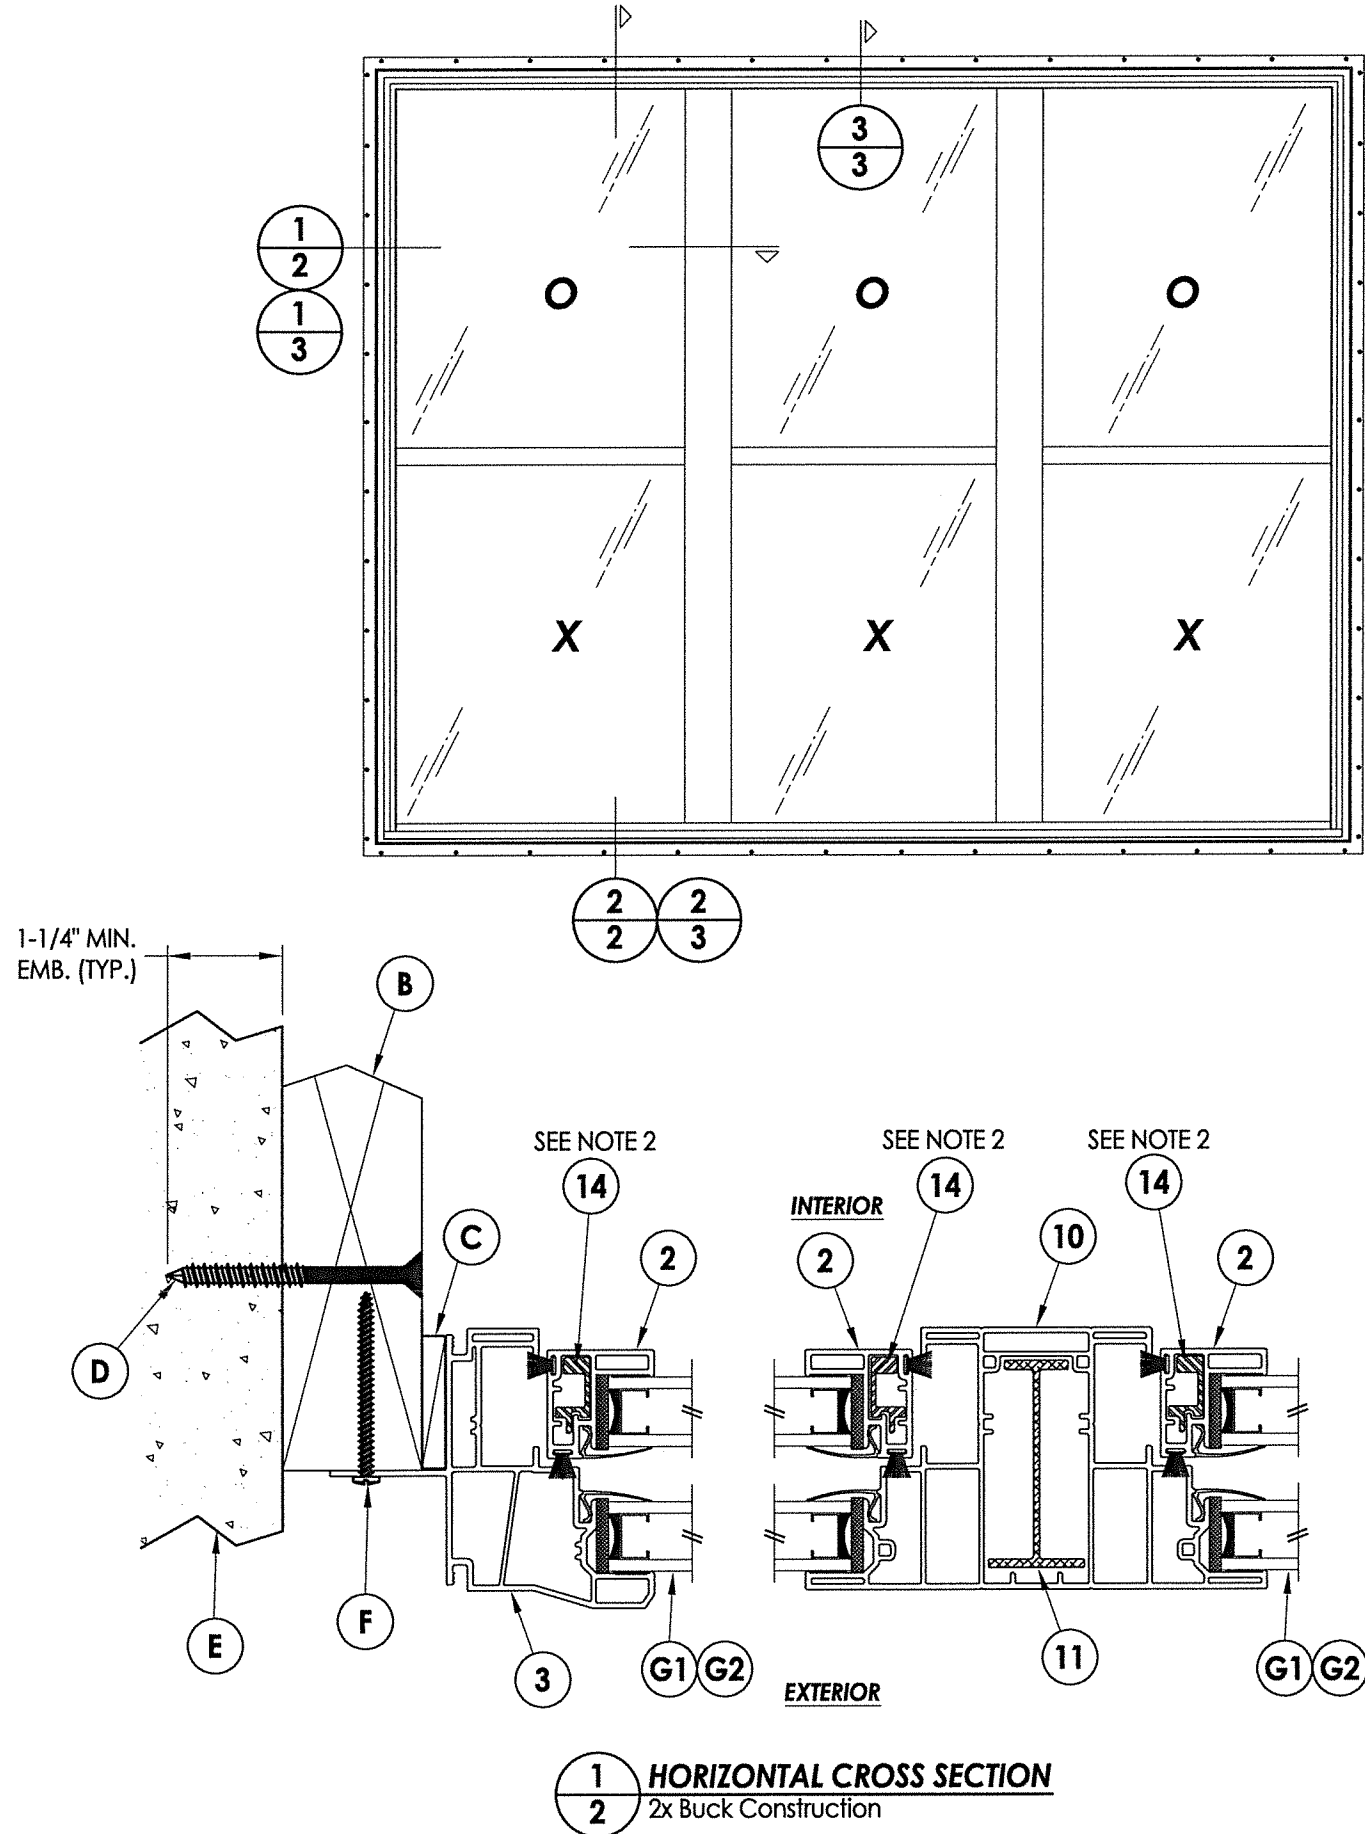

- REINFORCEMENT NOTES:
- LOCK & MEETING RAIL REINFORCEMENTS ARE REQUIRED FOR ALL WINDOW FRAME SIZES.
  - SASH STILE & BOTTOM RAIL REINFORCEMENTS ARE REQUIRED FOR EACH OF THE FOLLOWING:
    - ALL WINDOW FRAME SIZES > 88" x 75".
    - ALL WINDOW FRAME SIZES WITH DESIGN PRESSURE > 20 PSF.

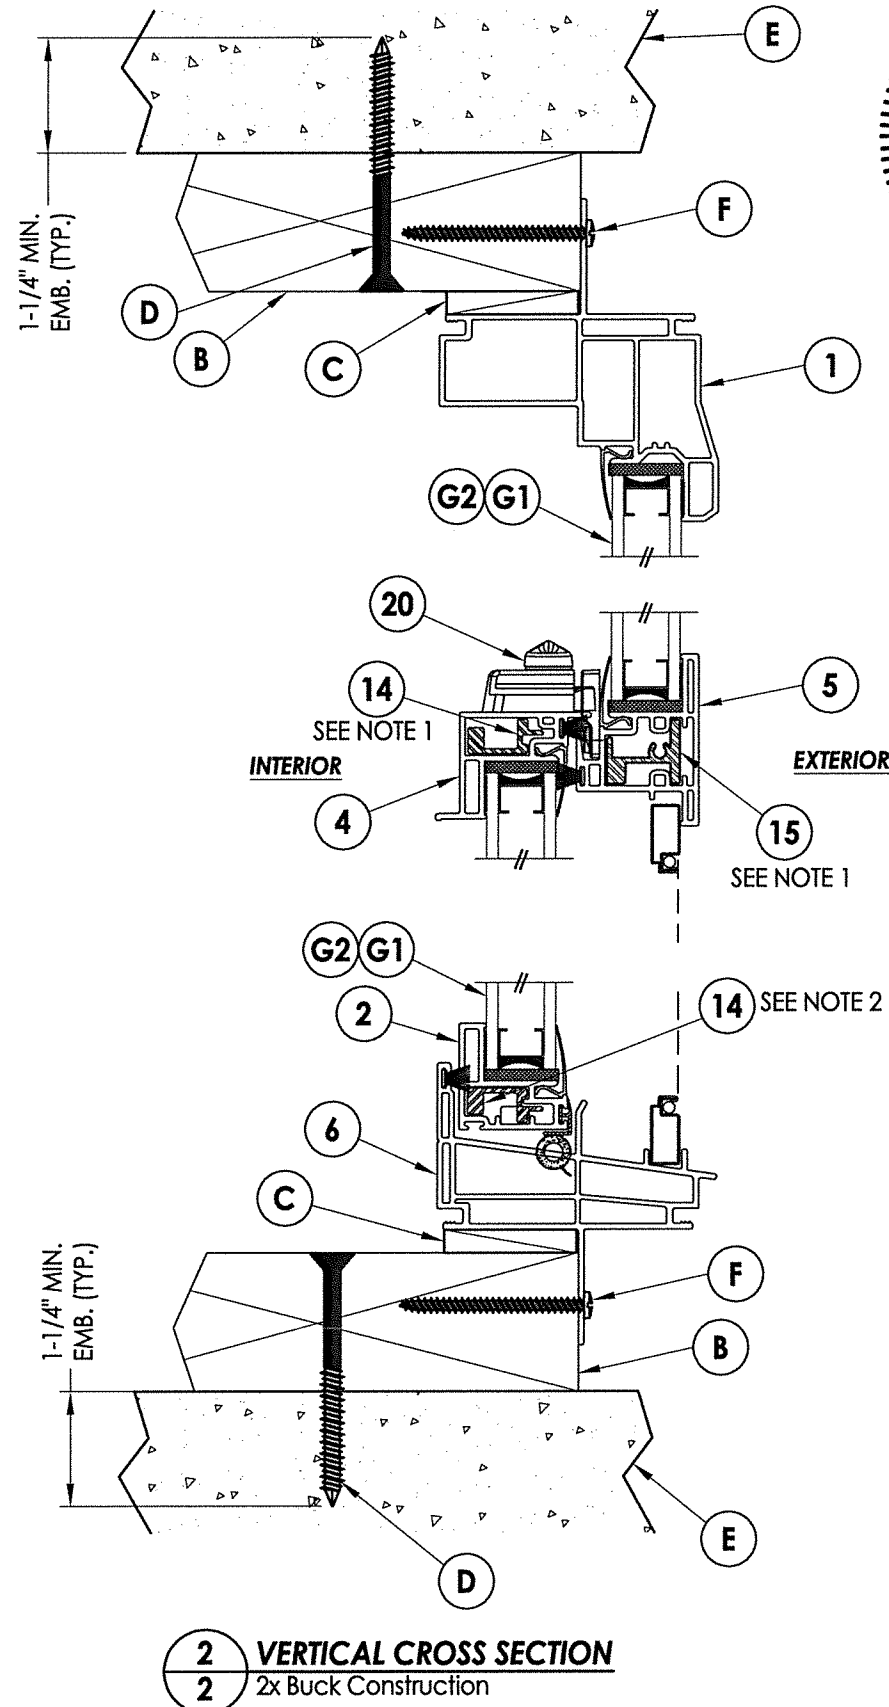

September 30, 2020

Documents Prepared By:  
Lyndon F. Schmidt  
P.E. No. 43409

STATE OF FLORIDA  
PROFESSIONAL ENGINEER  
No. 43409




RW BUILDING CONSULTANTS, INC.  
P.O. Box 230, Valrico, FL 33595  
Phone No.: 813.659.9197  
FBPE Registry No. 9813

|                   |                                      |
|-------------------|--------------------------------------|
| PRODUCT:          | SINGLE HUNG WINDOW                   |
| PART OR ASSEMBLY: | VERTICAL & HORIZONTAL CROSS SECTIONS |
| DATE              | 6/04/18                              |
| SCALE             | N.T.S.                               |
| DWG. BY           | JK                                   |
| CHK. BY           | LFS                                  |
| DRAWING NO.       | FL-26514.7                           |
| SHEET             | 2 OF 6                               |


REVISIONS

| NO. | DATE    | BY  | DESCRIPTION              |
|-----|---------|-----|--------------------------|
| 1   | 9/30/20 | FBC | UPDATE TO 7TH ED. (2020) |

© 2018 R.W. BUILDING CONSULTANTS INC.

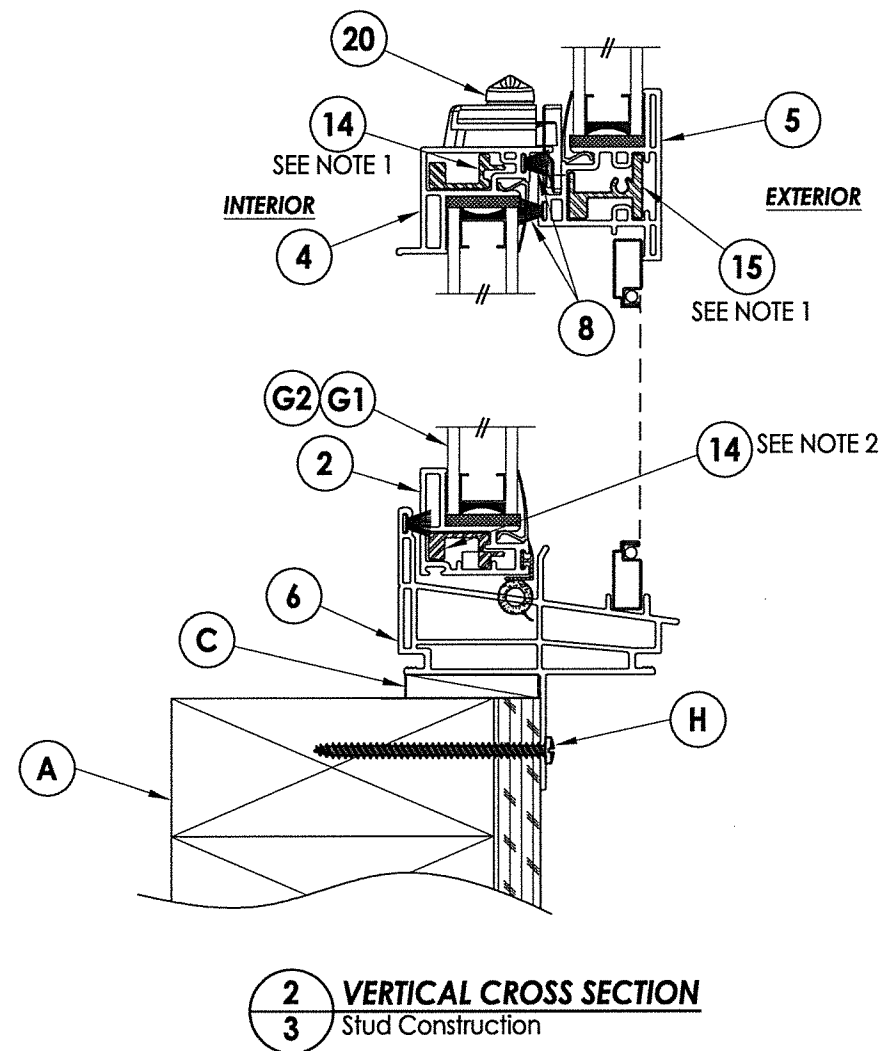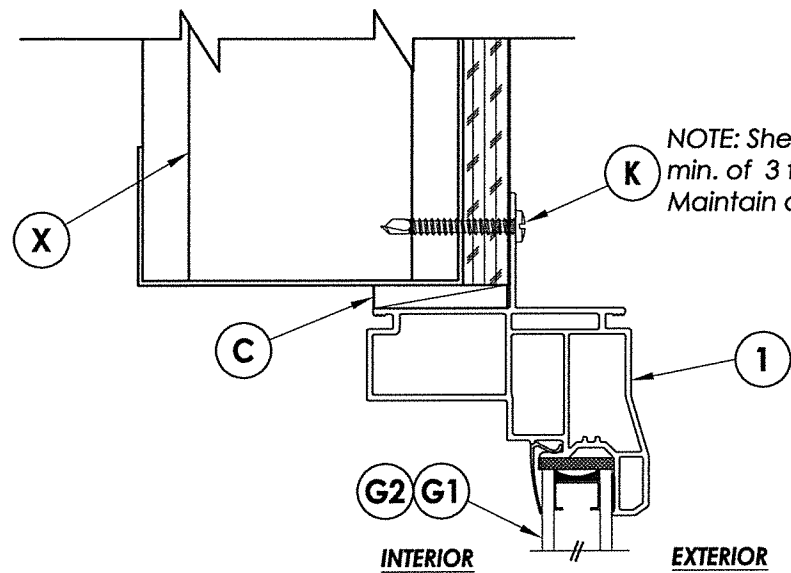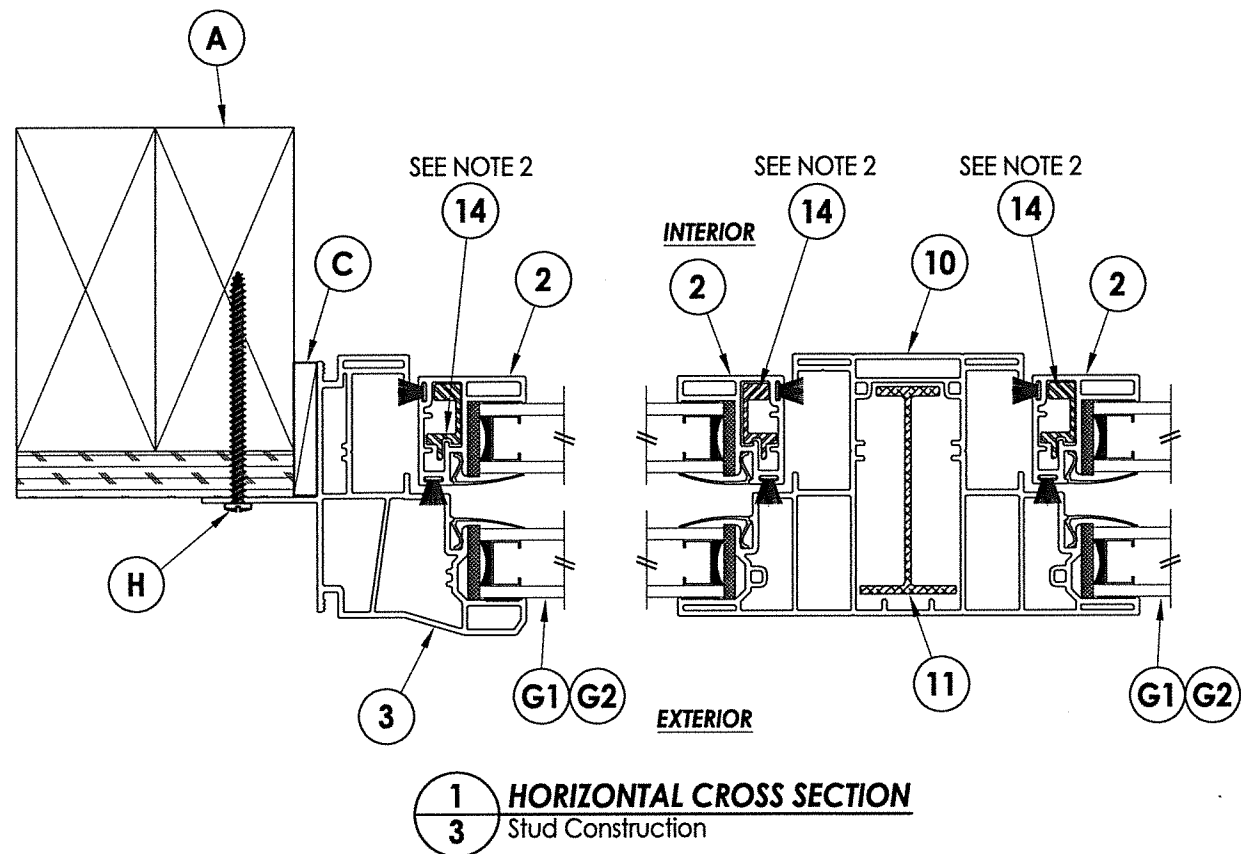

- REINFORCEMENT NOTES:**
- LOCK & MEETING RAIL REINFORCEMENTS ARE REQUIRED FOR ALL WINDOW FRAME SIZES.
  - SASH STILE & BOTTOM RAIL REINFORCEMENTS ARE REQUIRED FOR EACH OF THE FOLLOWING:
    - ALL WINDOW FRAME SIZES > 88" x 75".
    - ALL WINDOW FRAME SIZES WITH DESIGN PRESSURE > 20 PSF.

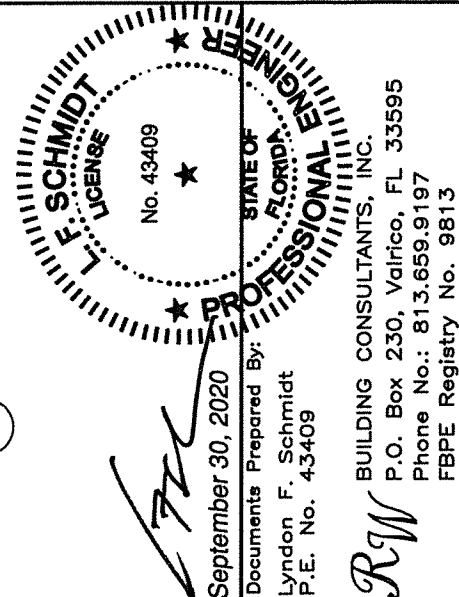


|                         |         |                                      |     |
|-------------------------|---------|--------------------------------------|-----|
| PRODUCT:                |         | SINGLE HUNG WINDOW                   |     |
| PART OR ASSEMBLY:       |         | VERTICAL & HORIZONTAL CROSS SECTIONS |     |
|                         |         |                                      |     |
|                         |         |                                      |     |
| 1                       | 9/30/20 | UPDATE TO 7TH ED. (2020)             | FBC |
| NO.                     | DATE    |                                      | BY  |
| REVISIONS               |         |                                      |     |
| DATE: 6/04/18           |         |                                      |     |
| SCALE: N.T.S.           |         |                                      |     |
| DWG. BY: JK             |         |                                      |     |
| CHK. BY: LFS            |         |                                      |     |
| DRAWING NO.: FL-26514.7 |         |                                      |     |
| SHEET 3 OF 6            |         |                                      |     |

| ANCHOR TYPE      | ANCHOR SIZE | MIN. EMBEDMENT | MIN. CLEARANCE TO MASONRY EDGE | MIN. CLEARANCE TO ADJACENT ANCHOR |
|------------------|-------------|----------------|--------------------------------|-----------------------------------|
| ITW TAPCON®      | 1/4"        | 1-1/4"         | 2"                             | 4"                                |
| DeWALT ULTRACON® | 1/4"        | 1-1/4"         | 1"                             | 4"                                |

**WOOD SCREW INSTALLATION NOTES:**

1. Maintain a minimum 5/8" edge distance, 1" end distance, & 1" o.c. spacing of wood screws to prevent the splitting of wood.

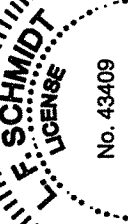

September 30, 2020

Documents Prepared By:  
Lyndon F. Schmidt  
P.E. No. 43409

*RFW* BUILDING CONSULTANTS, INC.  
P.O. Box 230, Vairico, FL 33595  
Phone No.: 813.659.9197  
FBPE Registry No. 9813

September 30, 2020  
Documents Prepared By  
Lyndon F. Schmidt  
P.E. No. 43409

**RW**  
BUILDING CONSULTANTS, INC.  
P.O. Box 230, Valrico, FL 33595  
Phone No.: 813.659.9197  
FBPE Registry No. 9813

|                   |                    |
|-------------------|--------------------|
| PRODUCT:          | SINGLE HUNG WINDOW |
| PART OR ASSEMBLY: | BUCK ANCHORING     |

[illegible]

DATE: 6/04/18

SCALE: N.T.S.


DWG. BY: JK

CHK. BY: LFS

DRAWING NO.:


FL-26514.7

SHEET 4 OF 6

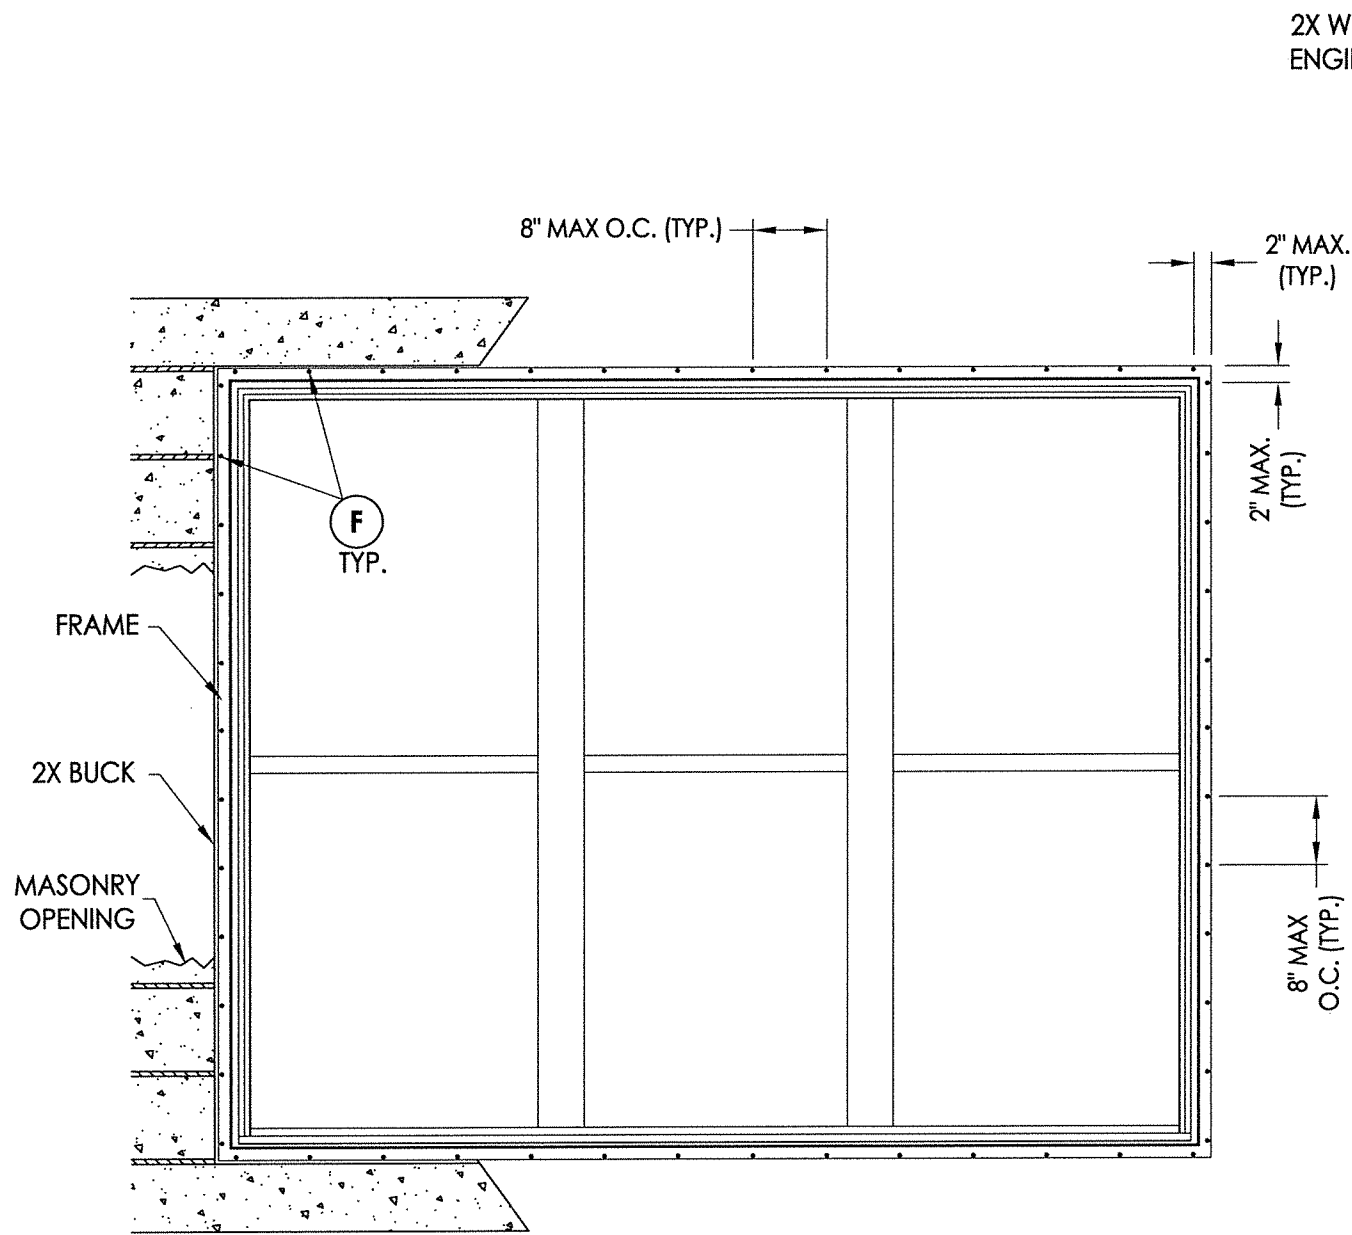


**FRAME ANCHORING**  
Masonry 2X Buck Construction

2X WOOD OR STEEL STUD FRAMING TO BE DESIGNED BY THE  
ENGINEER OR ARCHITECT OF RECORD.

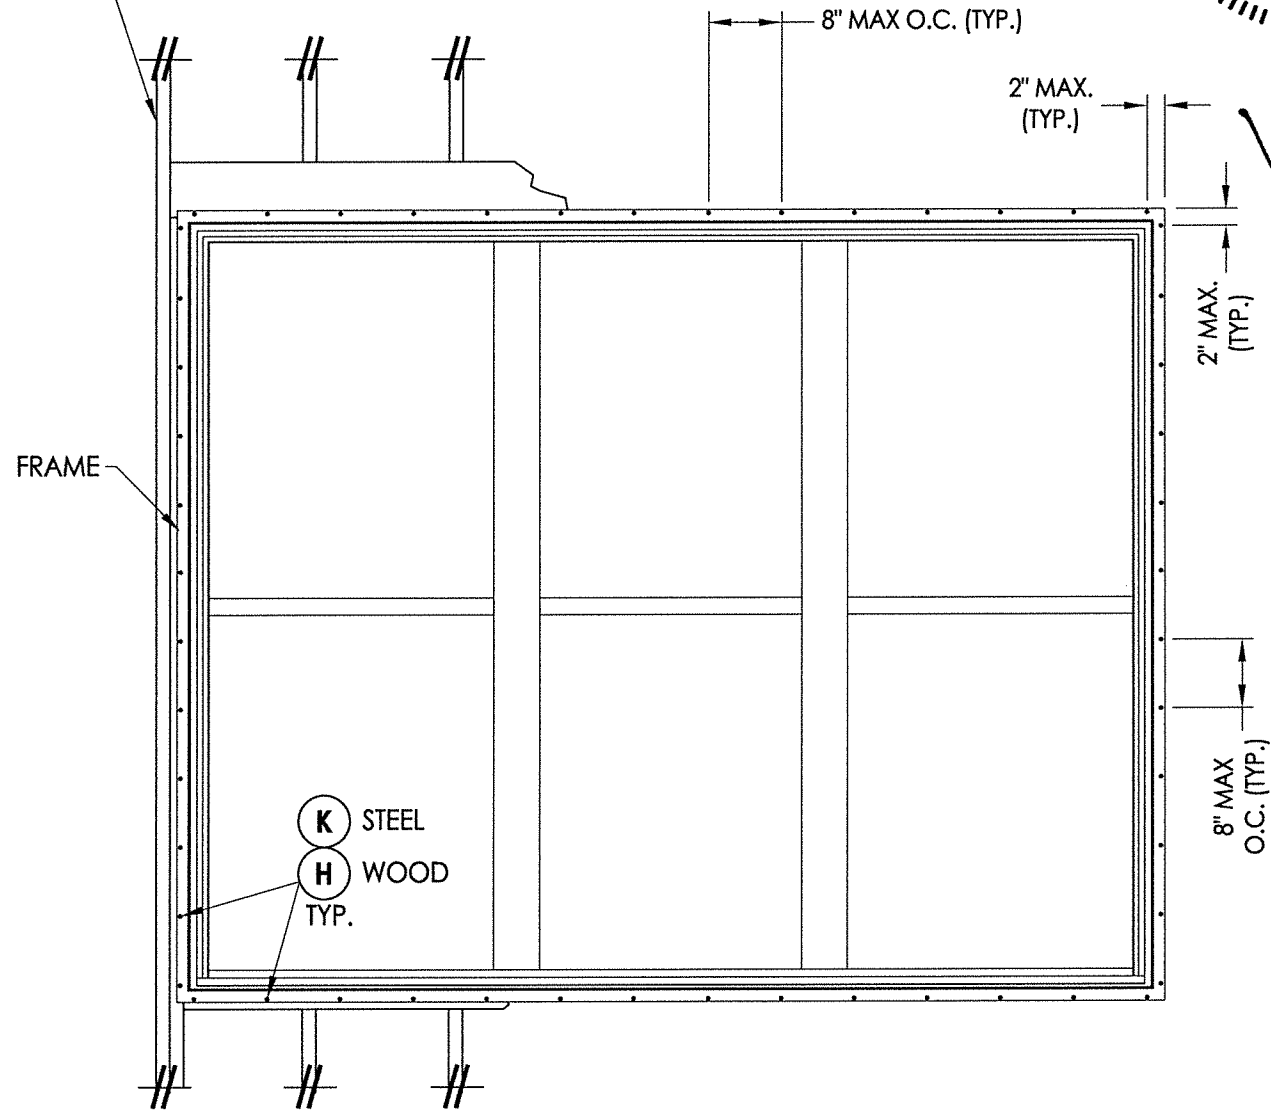

**FRAME ANCHORING**  
Stud Construction

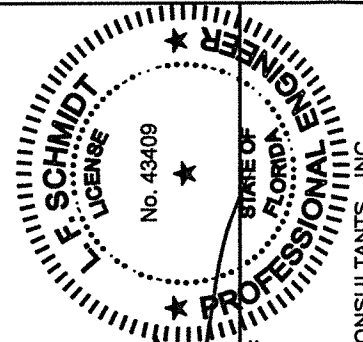


September 30, 2020  
Documents Prepared By:  
Lyndon F. Schmidt  
P.E. No. 43409

*R.W.* BUILDING CONSULTANTS, INC.  
P.O. Box 230, Valrico, FL 33595  
Phone No.: 813.659.9197  
FBPE Registry No. 9813


|                         |         |                          |     |
|-------------------------|---------|--------------------------|-----|
| PRODUCT:                |         | SINGLE HUNG WINDOW       |     |
| PART OR ASSEMBLY:       |         | FRAME ANCHORING          |     |
| NO.                     | DATE    | UPDATE TO 7TH ED. (2020) | LFS |
|                         |         |                          | BY  |
| 1                       | 9/30/20 |                          |     |
| REVISIONS               |         |                          |     |
| DATE: 6/04/18           |         |                          |     |
| SCALE: N.T.S.           |         |                          |     |
| DWG. BY: JK             |         |                          |     |
| CHK. BY: LFS            |         |                          |     |
| DRAWING NO.: FL-26514.7 |         |                          |     |
| SHEET 5 OF 6            |         |                          |     |

| BILL OF MATERIALS |                                                                                                |           |
|-------------------|------------------------------------------------------------------------------------------------|-----------|
| ITEM #            | DESCRIPTION                                                                                    | MATERIAL  |
| A                 | 2X FRAMING (SG >= 0.42)                                                                        | WOOD      |
| B                 | 2X BUCK (SG >= 0.42)                                                                           | WOOD      |
| C                 | 1/4" MAX. SHIM SPACE                                                                           | -         |
| D                 | 1/4" X 2-3/4" PFH DeWALT OR ITW CONCRETE SCREW                                                 | STEEL     |
| E                 | MASONRY - 3,000 PSI MIN. CONCRETE CONFORMING TO ACI 301 OR HOLLOW BLOCK CONFORMING TO ASTM C90 | CONCRETE  |
| F                 | #8 X 2" PPH SMS (1-3/4" MIN. EMBEDMENT)                                                        | STEEL     |
| H                 | #8 X 2-1/2" PPH SMS (1-3/4" MIN. EMBEDMENT)                                                    | STEEL     |
| K                 | #10 PPH SELF-DRILLING SMS                                                                      | STEEL     |
| X                 | STEEL STUD Min. Thk .033" (ASTM A653 GRADE 33 Fy=33 Ksi Min, Fu=45 Ksi Min)                    | STEEL     |
| 1                 | EXTRUDED VINYL FRAME HEAD*                                                                     | RIGID PVC |
| 2                 | EXTRUDED VINYL SASH STILE/RAIL*                                                                | RIGID PVC |
| 3                 | EXTRUDED VINYL FRAME JAMB*                                                                     | RIGID PVC |
| 4                 | EXTRUDED VINYL LOCK STILE*                                                                     | RIGID PVC |
| 5                 | EXTRUDED VINYL MEETING RAIL*                                                                   | RIGID PVC |
| 6                 | EXTRUDED VINYL SILL*                                                                           | RIGID PVC |
| 7                 | EXTRUDED VINYL GLAZING BEAD*                                                                   | RIGID PVC |
| 8                 | WEATHERSTRIP (FIN PILE)                                                                        | -         |
| 10                | INTEGRAL MULLION*                                                                              | RIGID PVC |
| 11                | MULLION REINFORCEMENT (S-048)(6005A-T5)                                                        | ALUM      |
| 14                | SASH / STILE & RAIL REINFORCEMENT (S-047)(6063-T5)                                             | ALUM      |
| 15                | MEETING RAIL REINFORCEMENT (S-065)(6063-T5)                                                    | ALUM      |
| 20                | CAM LOCK                                                                                       | -         |


\*THE APPROVED WHITE RIGID PVC EXTERIOR EXTRUSIONS FOR WINDOWS ARE TO BE PRODUCED BY EXTRUDERS LICENSEES IN "AAMA CERTIFICATION PROGRAMS FOR RIGID PVC EXTRUSIONS."

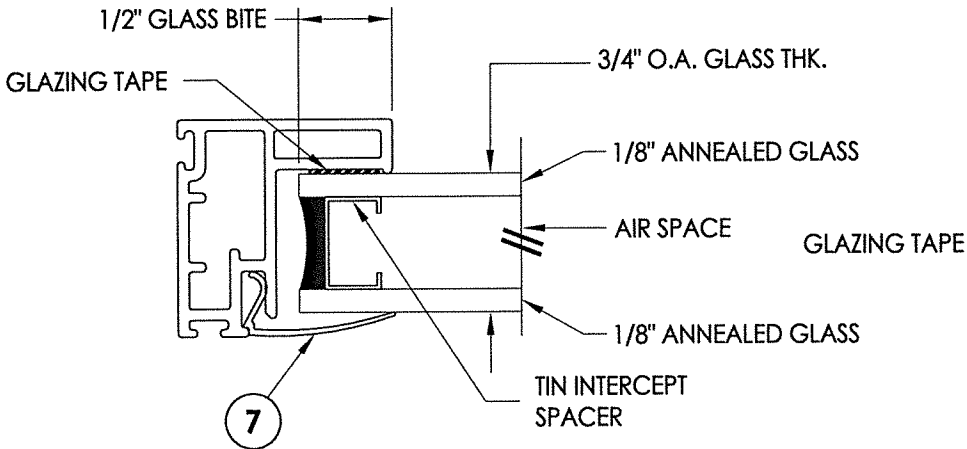


G1 GLAZING DETAIL

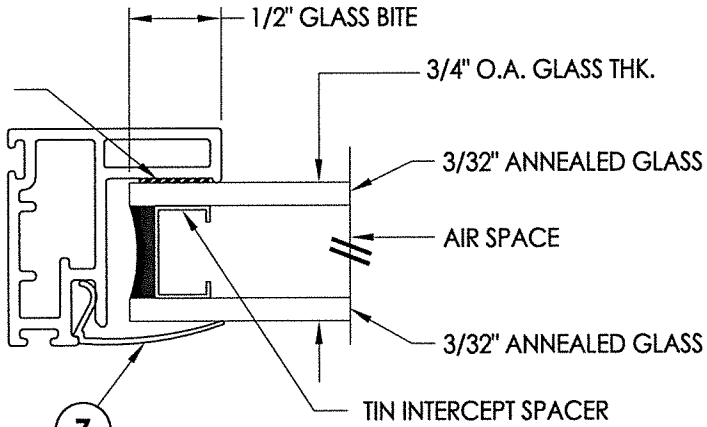


G2 GLAZING DETAIL

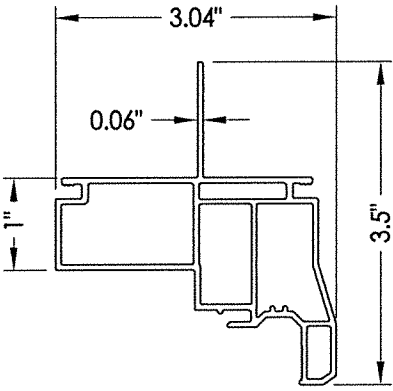


1 FRAME HEAD

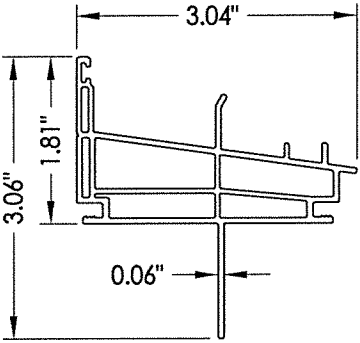


6 SILL

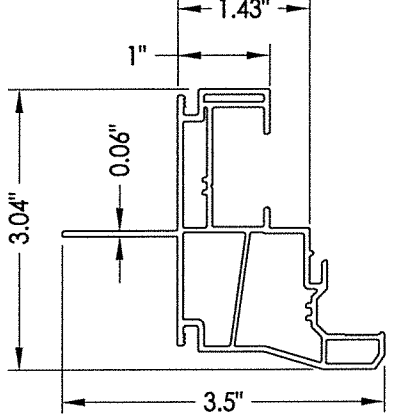


3 FRAME JAMB

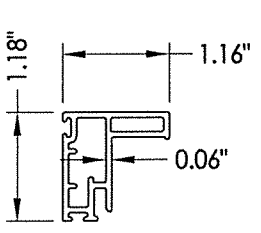


2 SASH STILE/RAIL

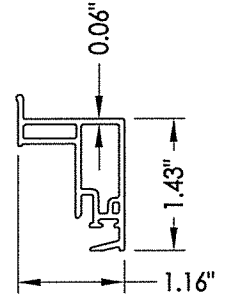


4 LOCK STILE

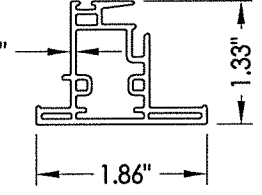


5 MEETING RAIL

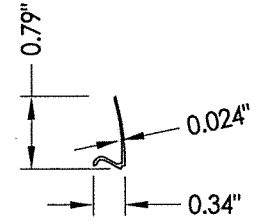


7 GLAZING BEAD

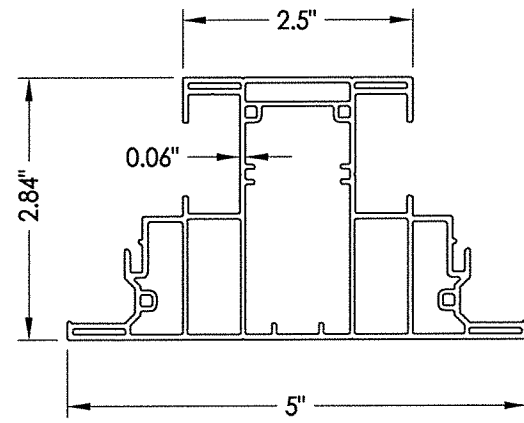


10 INTEGRAL MULLION

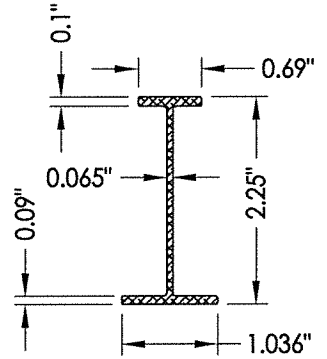


11 MULLION REINFORCEMENT

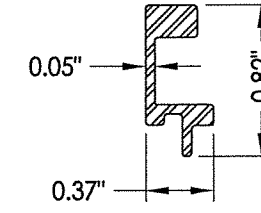

14 SASH/STILE & RAIL REINFORCEMENT

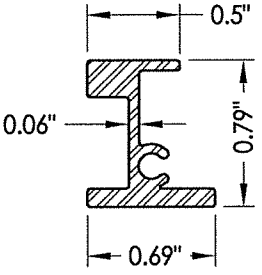

15 MEETING RAIL REINFORCEMENT

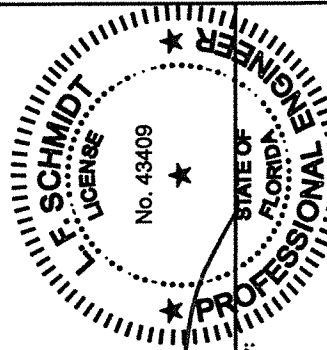

September 30, 2020  
Documents Prepared By:  
Lyndon F. Schmidt  
P.E. No. 43409

RW BUILDING CONSULTANTS, INC.  
P.O. Box 230, Valrico, FL 33595  
Phone No.: 813.659.9197  
FBPE Registry No. 9813

|                   |            |                                                 |        |
|-------------------|------------|-------------------------------------------------|--------|
| PRODUCT:          |            | SINGLE HUNG WINDOW                              |        |
| PART OR ASSEMBLY: |            | BILL OF MATERIALS, GLAZING DETAILS & COMPONENTS |        |
| DATE:             | 6/04/18    | SCALE:                                          | N.T.S. |
| DWG. BY:          | JK         | CHK. BY:                                        | LFS    |
| DRAWING NO.:      | FL-26514.7 | REVISIONS                                       |        |
| SHEET             | 6          | OF                                              | 6      |