
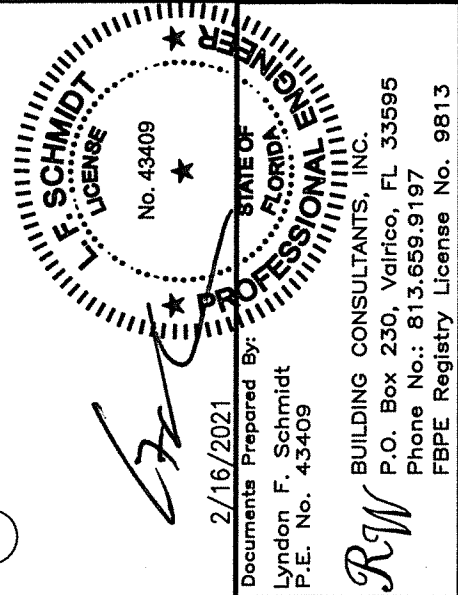
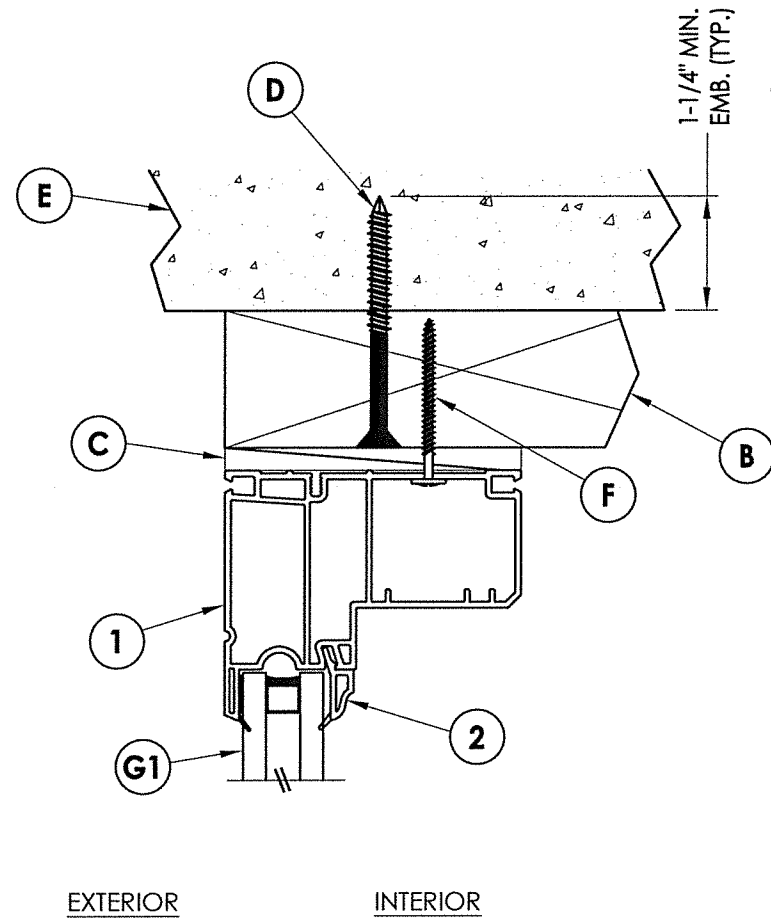
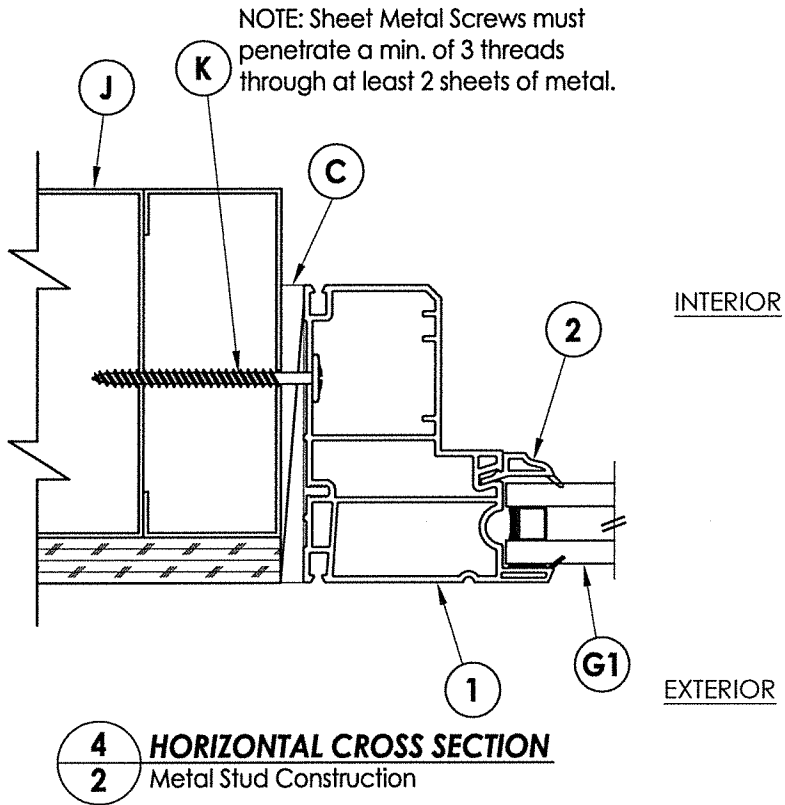


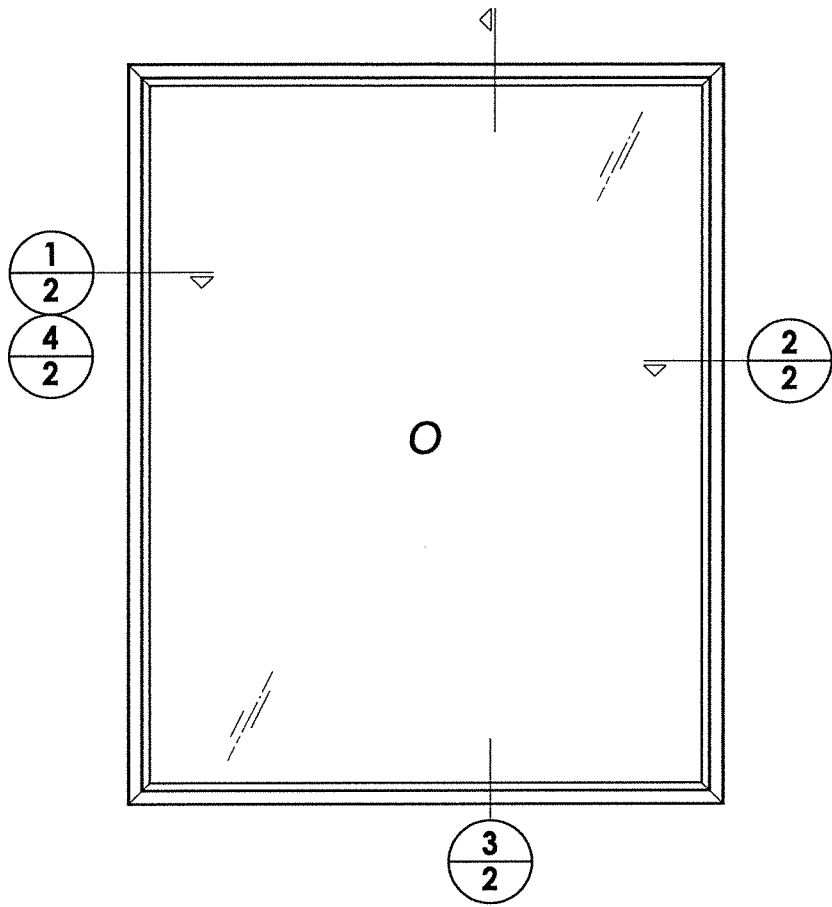

PRODUCT:		Standard Picture Window		PART OR ASSEMBLY:		VERTICAL & HORIZONTAL CROSS SECTIONS	
					RW		
					DAC		
					BY		


8" O.C ANCHOR SPACING SHOWN FOR MAX. DESIGN PRESSURE = 85 PSF
(12" O.C. ANCHOR SPACING FOR MAX. DESIGN PRESSURE = 45 PSF)

FRAME ANCHORING

1. Concrete anchor locations at the corners may be adjusted to maintain the min. edge distance to mortar joints.
2. Concrete anchor locations noted as "MAX. ON CENTER" must be adjusted to maintain the min. edge distance to mortar joints, additional concrete anchors may be required to ensure the "MAX. ON CENTER" dimension are not exceeded.
3. Concrete anchor table:

ANCHOR TYPE	ANCHOR SIZE	MIN. EMBEDMENT	MIN. CLEARANCE TO MASONRY EDGE	MIN. CLEARANCE TO ADJACENT ANCHOR
ITW TAPCON®	1/4"	1-1/4"	2"	4"
DeWALT ULTRACON®	1/4"	1-1/4"	1"	4"

1. Maintain a minimum 5/8" edge distance, 1" end distance, & 1" o.c. spacing of wood screws to prevent the splitting of wood.

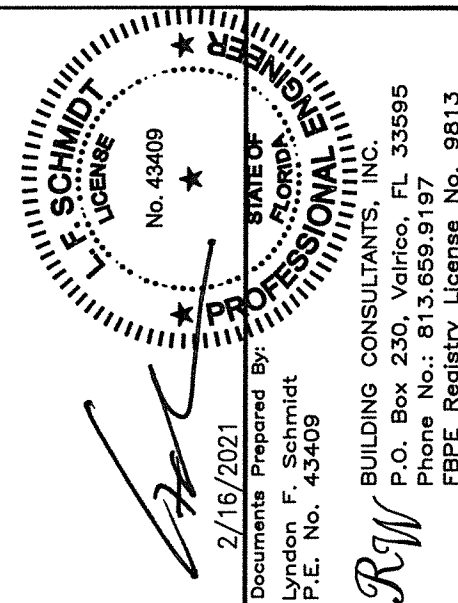

2/16/2021

Documents Prepared By:
Lyndon F. Schmidt
P.E. No. 43409

PC - BUILDING CONSULTANTS, INC.

P.O. Box 230, Valrico, FL 33595
Phone No.: 813.659.9197
FBPE Registry License No. 9813

PRODUCT: Standard Picture Window

PART OR ASSEMBLY:

2	2/16/21	Chq Product Description	RW
1	7/27/20	UPDATE TO 7th ED (2020)	DAC
NO.	DATE		BY
REVISIONS			

DATE: 10/7/19

SCALE: N.T.S.

DWG. BY: TRJ

CHK. BY: LFS





DRAWING NO.:

FL-26908.9

SHEET 3 OF 4

BILL OF MATERIALS		
ITEM #	DESCRIPTION	MATERIAL
A	1X BUCK (SG >= 0.42)	WOOD
B	2X BUCK (SG >= 0.42)	WOOD
C	1/4" MAX. SHIM SPACE	-
D	1/4" X 2-3/4" HWH DeWALT OR ITW CONCRETE SCREW	STEEL
E	MASONRY - 3,000 PSI MIN. CONCRETE CONFORMING TO ACI 301 OR HOLLOW BLOCK CONFORMING TO ASTM C90	CONCRETE
F	#10 X 1-3/4" MODIFIED TRUSS HEAD (7/16"Ø HEAD) SMS (1-3/8" MIN. EMBEDMENT)	STEEL
G	1/4" X 3-1/4" HWH DeWALT OR ITW CONCRETE SCREW	STEEL
J	STEEL STUD Min. Thk .033" (ASTM A653 GRADE 33 Fy=33 ksi min., Fu=45 ksi min.)	STEEL
K	#10 PPH SELF-DRILLING SMS	STEEL
1	EXTRUDED VINYL FRAME *	RIGID PVC
2	EXTRUDED VINYL GLAZING BEAD *	RIGID PVC

* THE APPROVED WHITE RIGID PVC EXTERIOR EXTRUSIONS FOR WINDOWS ARE TO BE PRODUCED BY EXTRUDERS LICENSEES IN "AAMA CERTIFICATION PROGRAMS FOR RIGID PVC EXTRUSIONS".

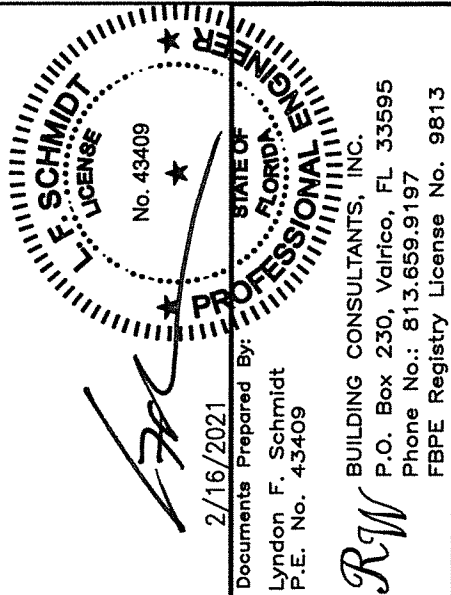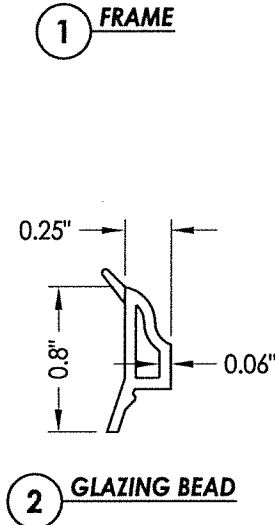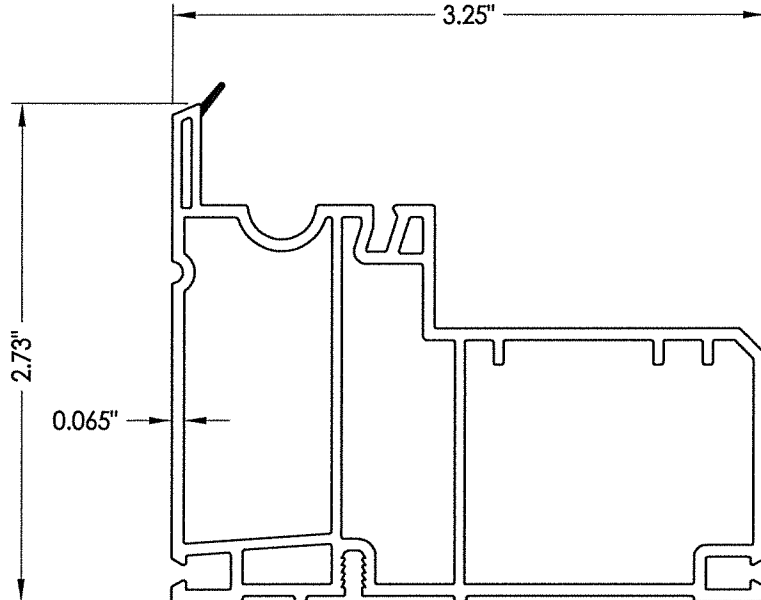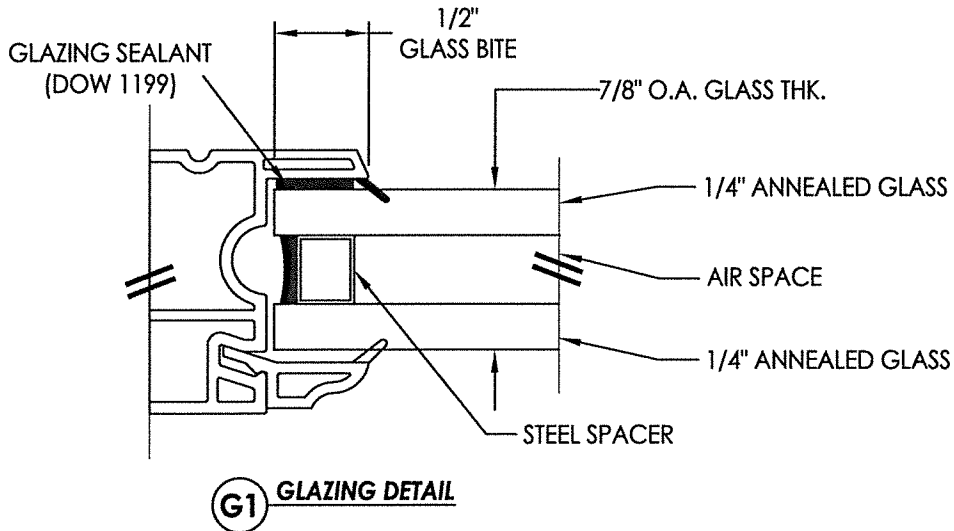

DATE: 10/7/19		PRODUCT:		Standard Picture Window
SCALE: N.T.S.				
DWG. BY: TRJ				
CHK. BY: LFS				
DRAWING NO.: FL-26908.9				
SHEET 4 OF 4	PART OR ASSEMBLY: BILL OF MATERIALS AND GLAZING DETAILS			
NO. 2 1 NO.		2/16/21 7/27/20 DATE		Chg Product Description UPDATE TO 7th ED (2020) FBC BY
		REVISONS		