

"Sunrise" Series


Horizontal Sliding Window

"NON-IMPACT"

GENERAL NOTES

1. This product has been evaluated and is in compliance with the 7th Edition (2020) Florida Building Code (FBC) structural requirements excluding the "High Velocity Hurricane Zone" (HVHZ).
2. Product anchors shall be as listed and spaced as shown on details. Anchor embedment to base material shall be beyond wall dressing or stucco.
3. When used in areas requiring wind borne debris protection, this product is required to be protected with an impact resistant covering that complies with FBC Sections 1609.1.2 & R301.2.1.2.
4. For 2x stud framing construction, anchoring of these units shall be the same as that shown for 2x buck masonry construction.
5. Site conditions that deviate from the details of this drawing require further engineering analysis by a licensed engineer or registered architect.

TABLE OF CONTENTS	
SHEET#	DESCRIPTION
1	Typical elevations, design pressures & general notes
2	Vertical & horizontal cross sections
3	Buck & frame anchoring
4	Components
5	Bill of materials and glazing details

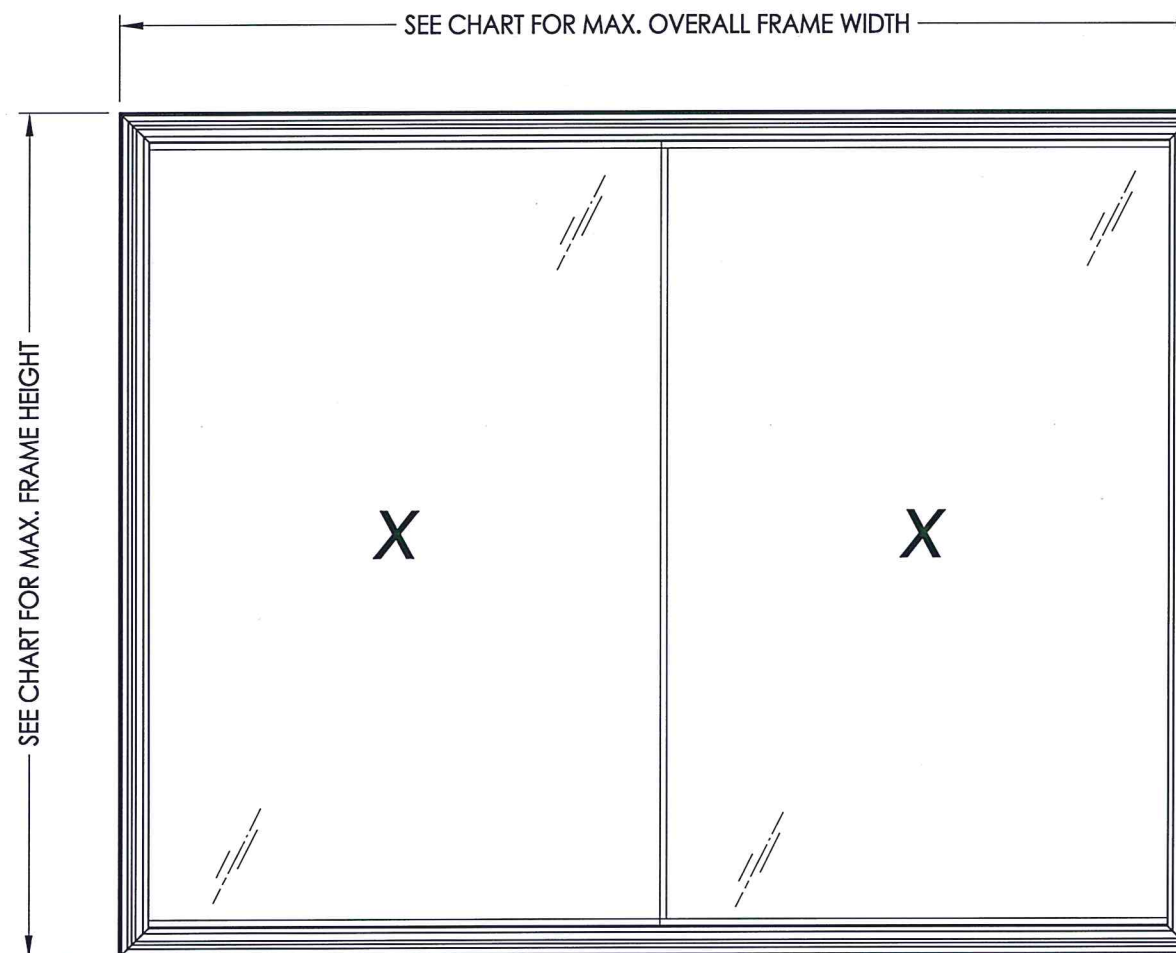

MAX. OVERALL FRAME DIMENSION	MAX. DAY LITE DIMENSION	GLASS TYPE	DESIGN PRESSURE (PSF)	
			POS.	NEG.
93.0" X 73.0"	43.13" X 66.63"	G1	+15.0	-20.0
72.0" X 56.0"	32.63" X 49.63"	G1	+30.0	-35.0
63.0" X 44.0"	28.13" X 37.63"	G2	+40.0	-45.0
63.0" X 40.0"	28.13" X 33.63"	G2	+40.0	-45.0

FLORIDA

SCHMIDT

LICENSE

No. 43409

July 28, 2020

Documents Prepared By:
Lyndon F. Schmidt
P.E. No. 43409

STATE OF FLORIDA

REGISTERED PROFESSIONAL ENGINEER


RW

BUILDING CONSULTANTS, INC.
P.O. Box 230, Valrico, FL 33595
Phone No.: 813.659.9197
FBPE Registry No. 9813


PRODUCT:	SUNRISE WINDOWS
PART OR ASSEMBLY:	TYPICAL ELEVATION, DESIGN PRESSURES & GENERAL NOTES
DATE	7/27/20
NO.	1
BY	LFS
REVISIONS	UPDATE TO 7TH ED (2020) FBC

DATE: 2/12/20
SCALE: N.T.S.
DWG. BY: TRJ
CHK. BY: LFS
DRAWING NO.: FL-26909.13
SHEET 1 OF 5


R:\Clients\Sunrise Windows\A - Florida Product Approvals\FL-26909 - Horizontal Slider Window\C - Drawings\FL 26909 (2020)\FL-26909.13.dwg, 2.2

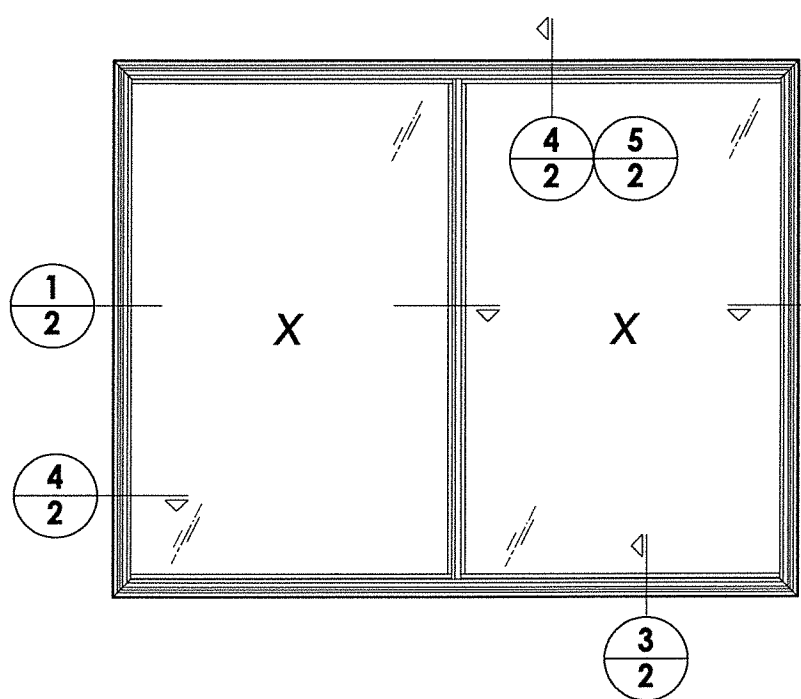

NOTE: Sheet Metal Screws must penetrate a min. of 3 threads through at least 2 sheets of metal (maintain a min. 3/8" edge distance).

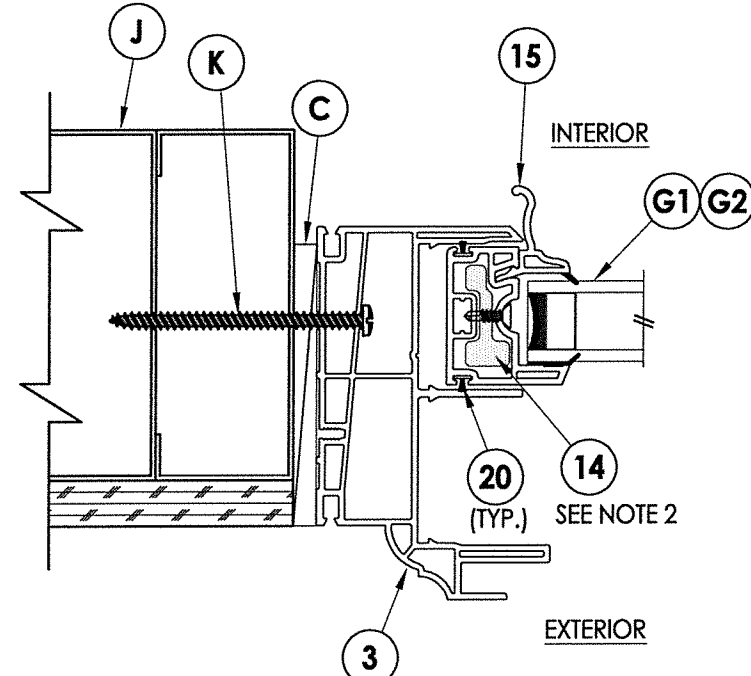


5
2 HORIZONTAL CROSS SECTION
Metal Stud Construction

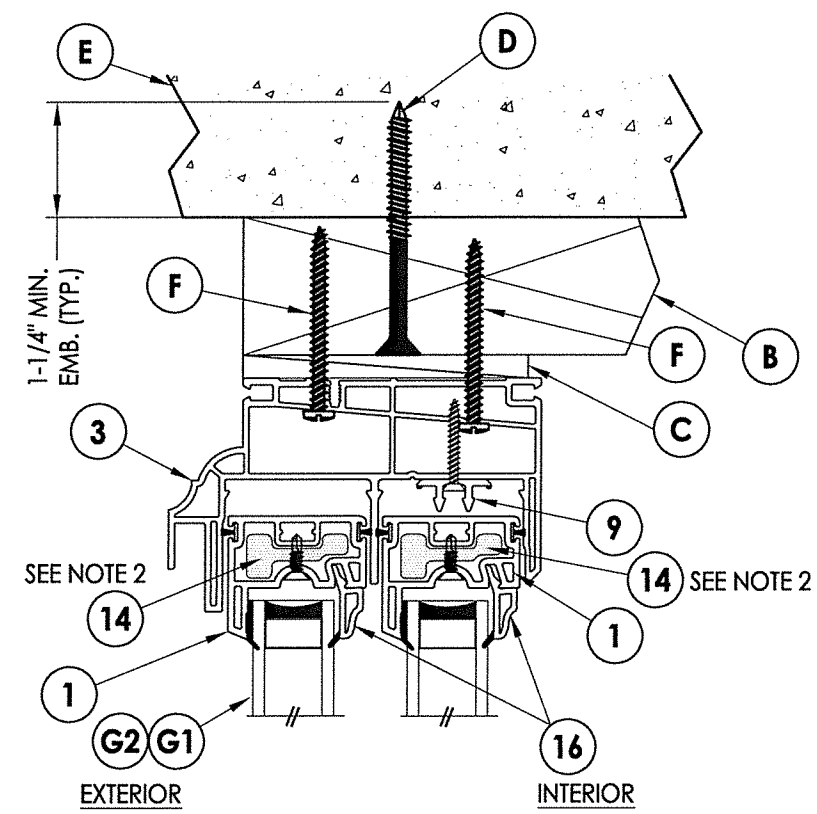


4
2 VERTICAL CROSS SECTION
2X Buck Masonry Construction


- NOTES:
1. Lock and keeper located 11" from each end of lock/meeting stile.
 2. Reinforcement required as follows:
93" X 73" Frame Size: All stile & rail reinforcement shown
72" X 56" Frame Size: All stile & rail reinforcement shown
63" X 44" Frame Size: All stile reinforcement shown
63" X 40" Frame Size: No reinforcement is required

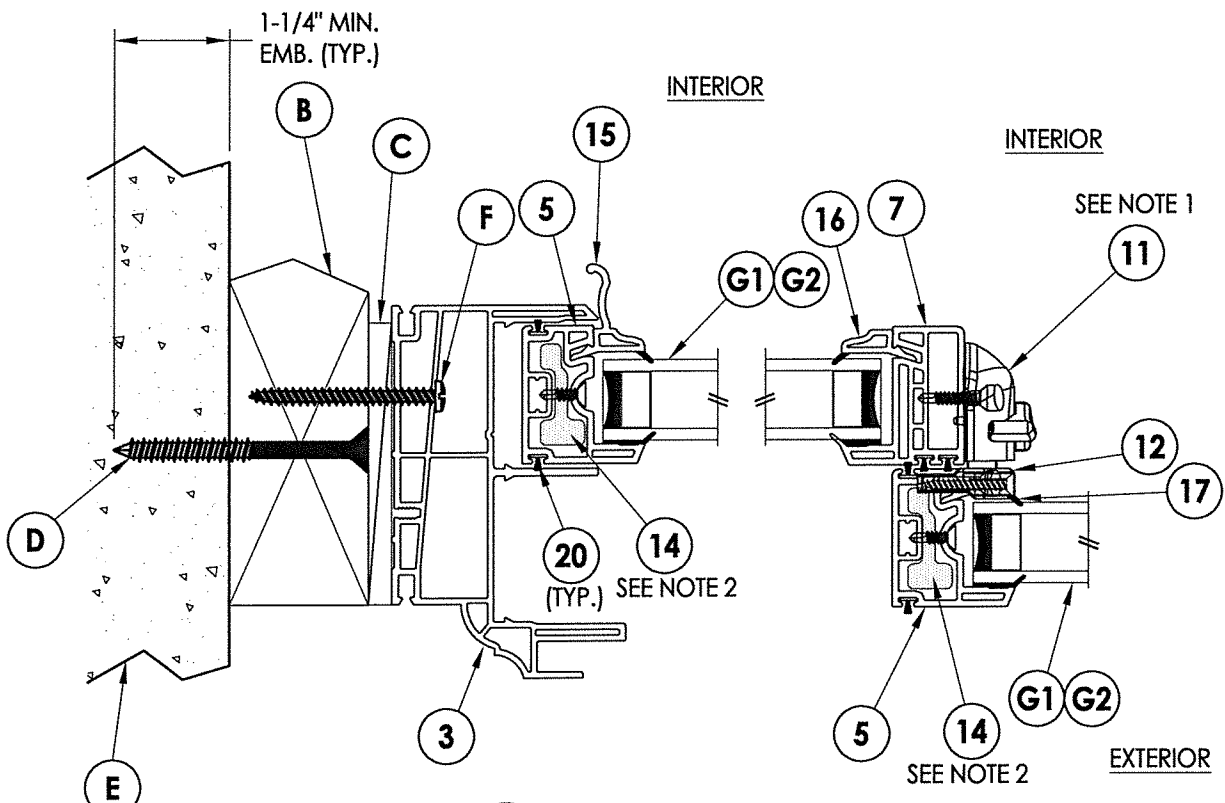

1
2 HORIZONTAL CROSS SECTION
2X Buck Masonry Construction

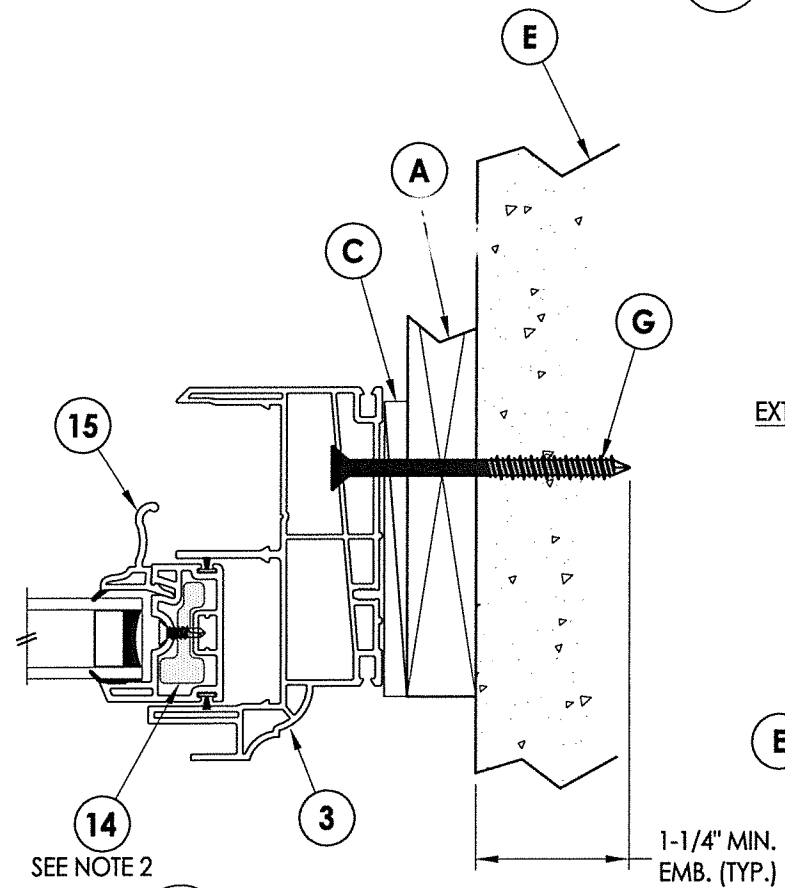

2
2 HORIZONTAL CROSS SECTION
1X Buck Masonry Construction

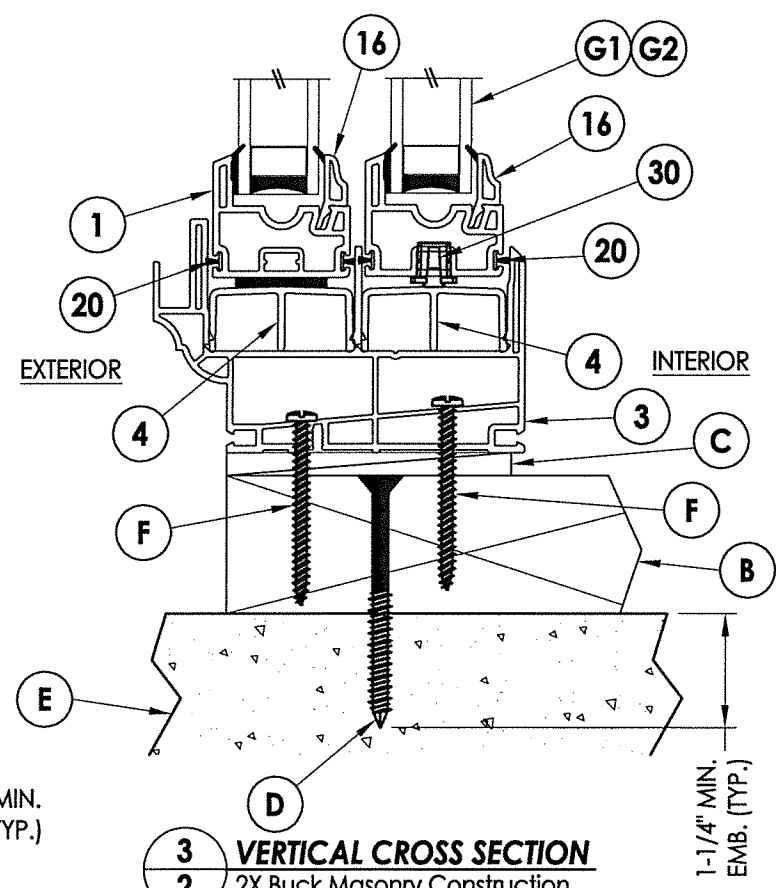

3
2 VERTICAL CROSS SECTION
2X Buck Masonry Construction

FLORIDA

SCHMIDT

ENGINEER

PROFESSIONAL

July 28, 2020

Documents Prepared By:

Lyndon F. Schmidt

P.E. No. 43409

STATE OF

FLORIDA

ENGINEER

PROFESSIONAL


Building Consultants, Inc.

P.O. Box 230, Valrico, FL 33595

Phone No.: 813.659.9197

FBPE Registry No. 9813

PRODUCT: SUNRISE WINDOWS		PART OR ASSEMBLY: VERTICAL & HORIZONTAL CROSS SECTIONS	
DATE:	2/12/20	SCALE:	N.T.S.
DWG. BY:	TRJ	CHK. BY:	LFS
DRAWING NO.:	FL-26909.13	REVISIONS	
NO.		DATE	BY
1		7/27/20	FBC
UPDATE TO 7TH ED (2020)			

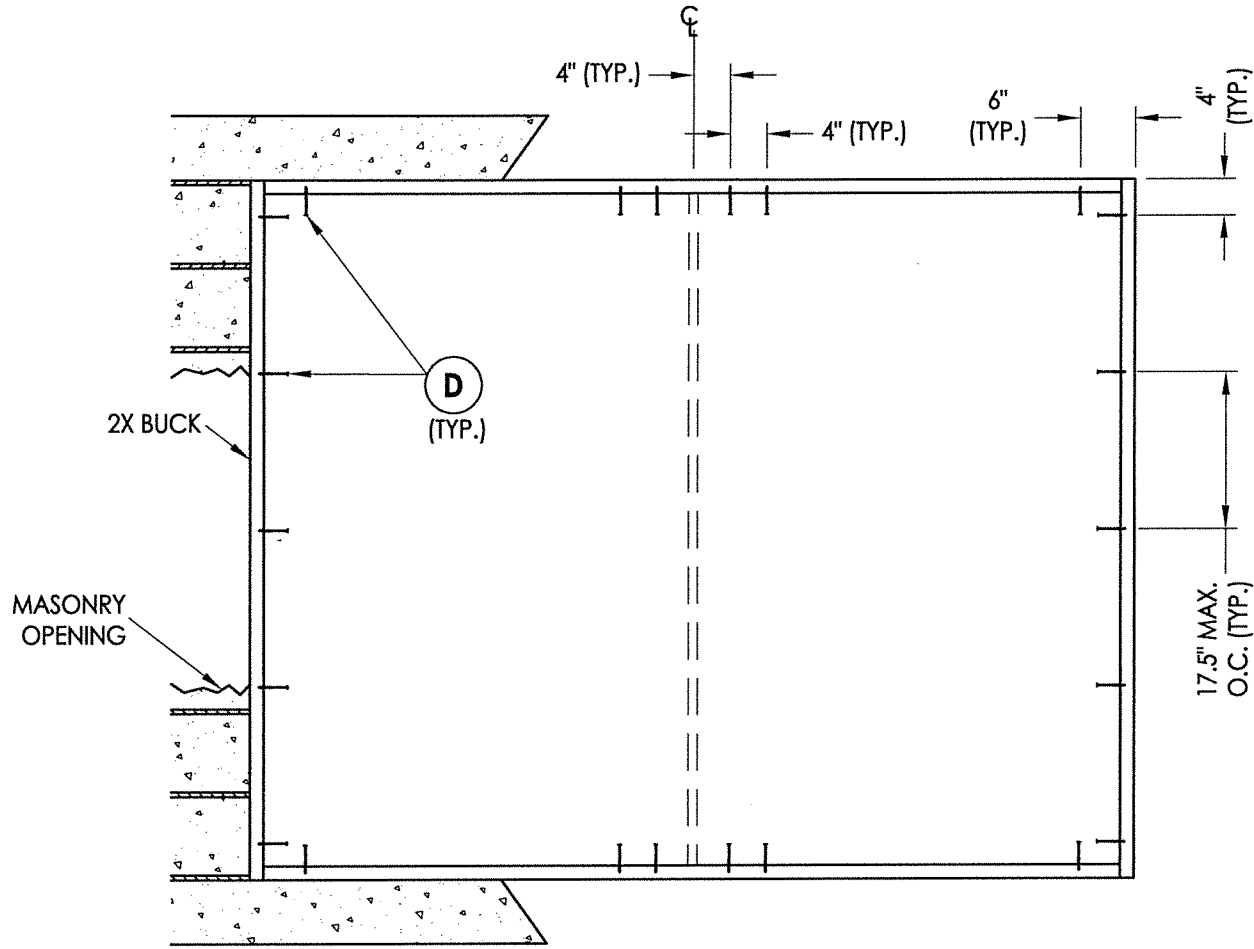

2X BUCK ANCHORING

CONCRETE ANCHOR NOTES:

- Concrete anchor locations at the corners may be adjusted to maintain the min. edge distance to mortar joints.
- Concrete anchor locations noted as "MAX. ON CENTER" must be adjusted to maintain the min. edge distance to mortar joints, additional concrete anchors may be required to ensure the "MAX. ON CENTER" dimension are not exceeded.
- Concrete anchor table:


ANCHOR TYPE	ANCHOR SIZE	MIN. EMBEDMENT	MIN. CLEARANCE TO MASONRY EDGE	MIN. CLEARANCE TO ADJACENT ANCHOR
ITW TAPCON®	1/4"	1-1/4"	2"	4"
ELCO ULTRAACON®	1/4"	1-1/4"	1"	4"

WOOD SCREW INSTALLATION NOTES:


- Maintain a minimum 5/8" edge distance, 1" end distance, & 1" o.c. spacing of wood screws to prevent the splitting of wood.

NOTE:

- Frame anchors along the head and sill are located in the sash track where they are hidden when the sashes are closed.

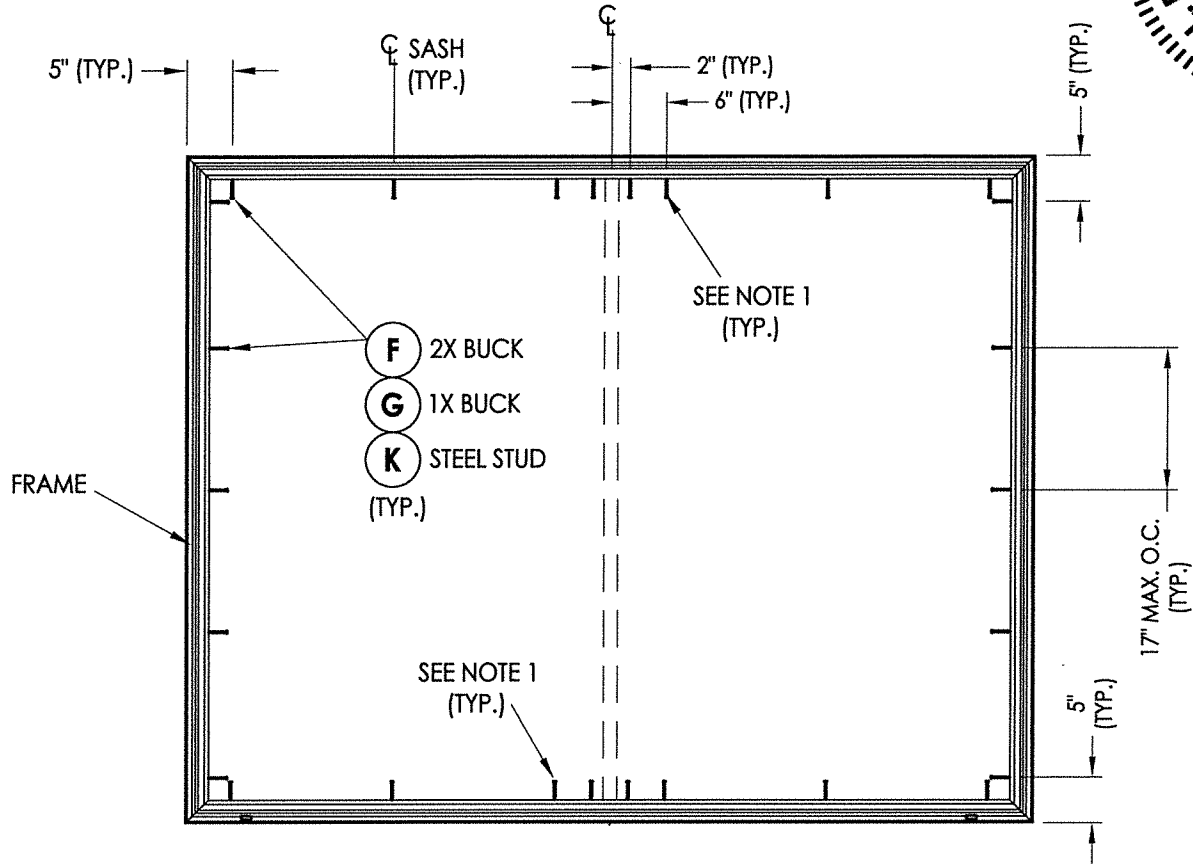

FRAME ANCHORING

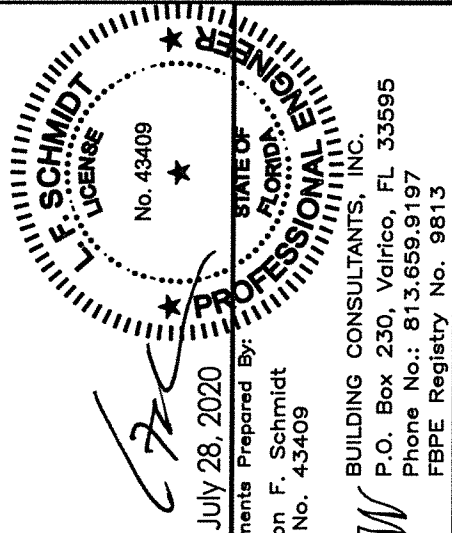

July 28, 2020

Documents Prepared By:
Lyndon F. Schmidt
P.E. No. 43409

RW BUILDING CONSULTANTS, INC.
P.O. Box 230, Valrico, FL 33595
Phone No.: 813.659.9197
FBPE Registry No. 9813

PRODUCT: SUNRISE WINDOWS

PART OR ASSEMBLY:
BUCK & FRAME ANCHORING

NO.	DATE	REVISIONS
1	7/27/20	UPDATE TO 7TH ED (2020) FBC LFS BY

DATE: 2/12/20

SCALE: N.T.S.











DWG. BY: TRJ

CHK. BY: LFS

DRAWING NO.:

FL-26909.13

SHEET 3 OF 5

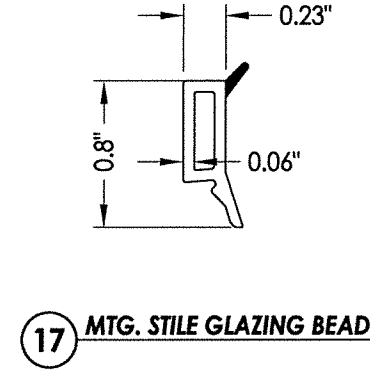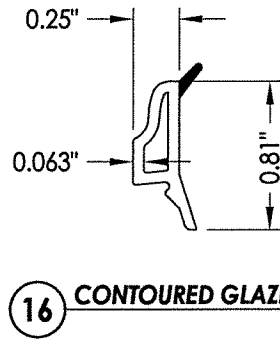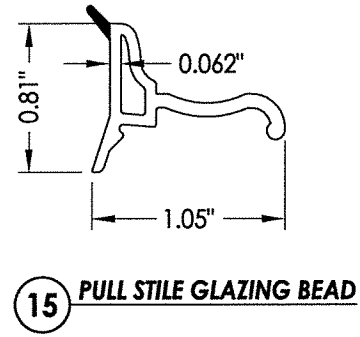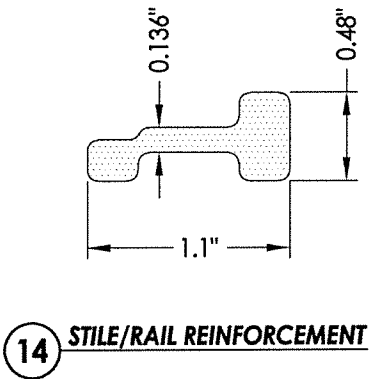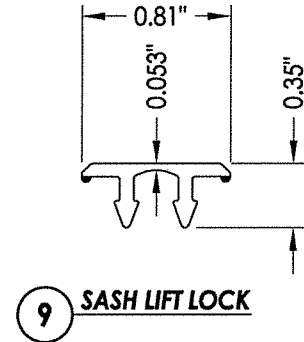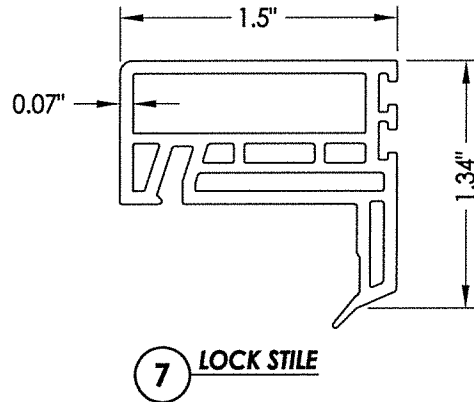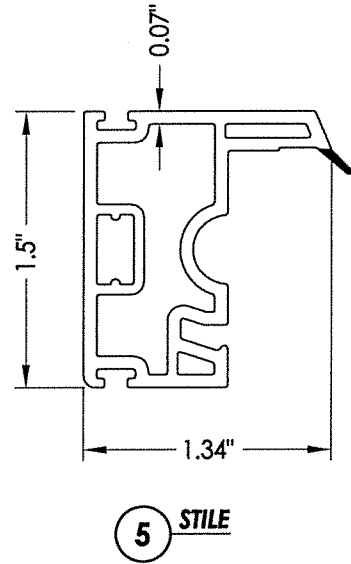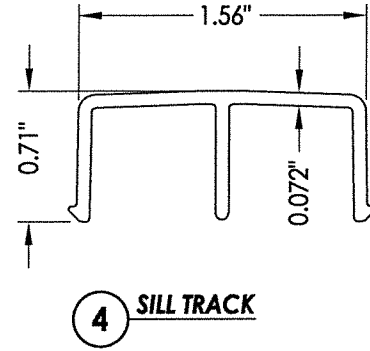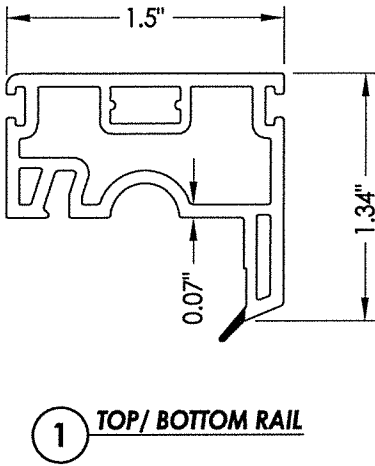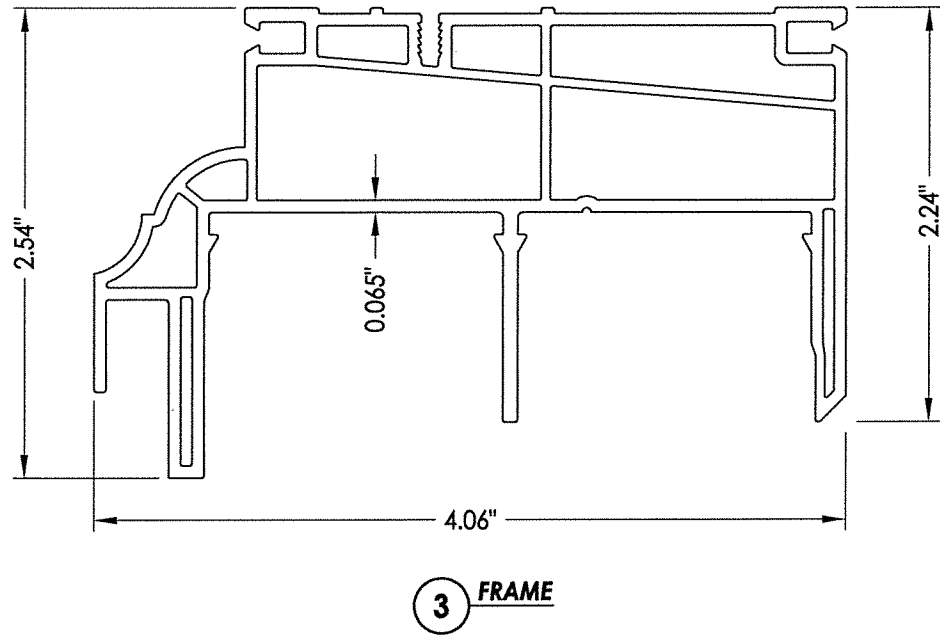

FLORIDA
F. SCHMIDT
LICENSE
No. 43409

STATE OF
FLORIDA
PROFESSIONAL
ENGINEER

July 28, 2020



Documents Prepared By:
Lyndon F. Schmidt
P.E. No. 43409

RW
BUILDING CONSULTANTS, INC.
P.O. Box 230, Valrico, FL 33595
Phone No.: 813.659.9197
FBPE Registry No. 9813

PRODUCT:		SUNRISE WINDOWS	
PART OR ASSEMBLY:		COMPONENTS	
NO.	DATE	UPDATE TO 7TH ED (2020)	REVISIONS
1	7/27/20	FBC	LFS
			BY
DATE: 2/12/20			
SCALE: N.T.S.			
DWG. BY: TRJ			
CHK. BY: LFS			
DRAWING NO.: FL-26909.13			
SHEET 4 OF 5			

BILL OF MATERIALS		
ITEM #	DESCRIPTION	MATERIAL
A	1X BUCK (SG >= 0.42)	WOOD
B	2X BUCK (SG >= 0.42)	WOOD
C	1/4" MAX. SHIM SPACE	-
D	1/4" X 2-3/4" PFH ELCO OR ITW CONCRETE SCREW	STEEL
E	MASONRY - 3,000 PSI MIN. CONCRETE CONFORMING TO ACI 301 OR HOLLOW BLOCK CONFORMING TO ASTM C90	CONCRETE
F	#10 X 2" PPH SMS (1-1/4" MIN. EMBEDMENT)	STEEL
G	1/4" X 3-1/4" PFH ELCO OR ITW CONCRETE SCREW	STEEL
J	STEEL STUD Min. Thk .033" (ASTM A653 GRADE 33 Fy=33 ksi min., Fu=45 ksi min.)	STEEL
K	#10 PPH SELF-DRILLING SMS	STEEL
1	TOP RAIL/BOTTOM RAIL*	RIGID PVC
3	FRAME*	RIGID PVC
4	SILL TRACK*	RIGID PVC
5	STILE*	RIGID PVC
7	LOCK STILE*	RIGID PVC
9	SASH LIFT LOCK*	RIGID PVC
11	SASH LOCK	-
12	KEEPER	-
14	STILE/RAIL REINFORCEMENT	COMP
15	PULL STILE GLAZING BEAD*	RIGID PVC
16	CONTOURED GLAZING BEAD*	RIGID PVC
17	MEETING STILE GLAZING BEAD*	RIGID PVC
20	WEATHERSTRIP	-
30	ROLLER ASSY.	-

* THE APPROVED WHITE RIGID PVC EXTERIOR EXTRUSIONS FOR WINDOWS ARE TO BE PRODUCED BY EXTRUDERS LICENSEES IN "AAMA CERTIFICATION PROGRAMS FOR RIGID PVC EXTRUSIONS".

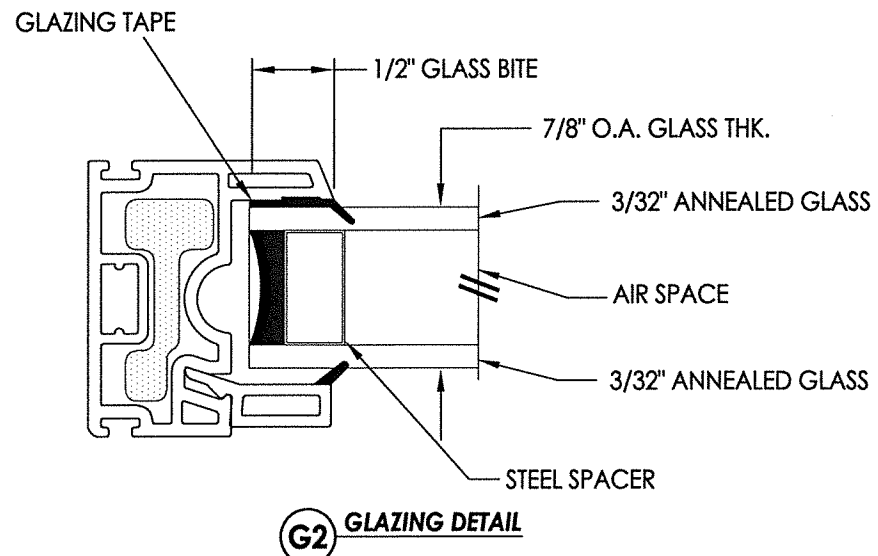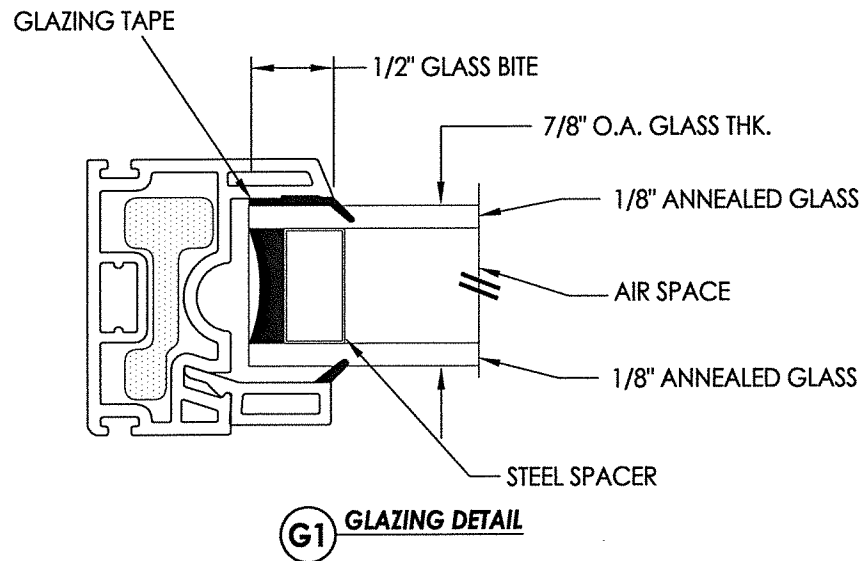

DATE: 2/12/20

SCALE: N.T.S.

DWG. BY: TRJ

CHK. BY: LFS

DRAWING NO.: FL-26909.13

SHEET 5 OF 5

NO.		DATE	REVISIONS	
1	7/27/20	UPDATE TO 7TH ED (2020)	FBC	LFS
				BY

PRODUCT: SUNRISE WINDOWS

PART OR ASSEMBLY: BILL OF MATERIALS AND GLAZING DETAILS

Documents Prepared By: Lyndon F. Schmidt
P.E. No. 43409

July 28, 2020

STATE OF FLORIDA
PROFESSIONAL ENGINEER

[Signature]
F. SCHMIDT
LICENSE
No. 43409

BUILDING CONSULTANTS, INC.
P.O. Box 230, Valrico, FL 33595
Phone No.: 813.659.9197
FBPE Registry No. 9813