


DM CLASS 1000 1" NAILSTRIP 16" WIDE
26 GA. GALVALUME ROOF PANEL (HVHZ)

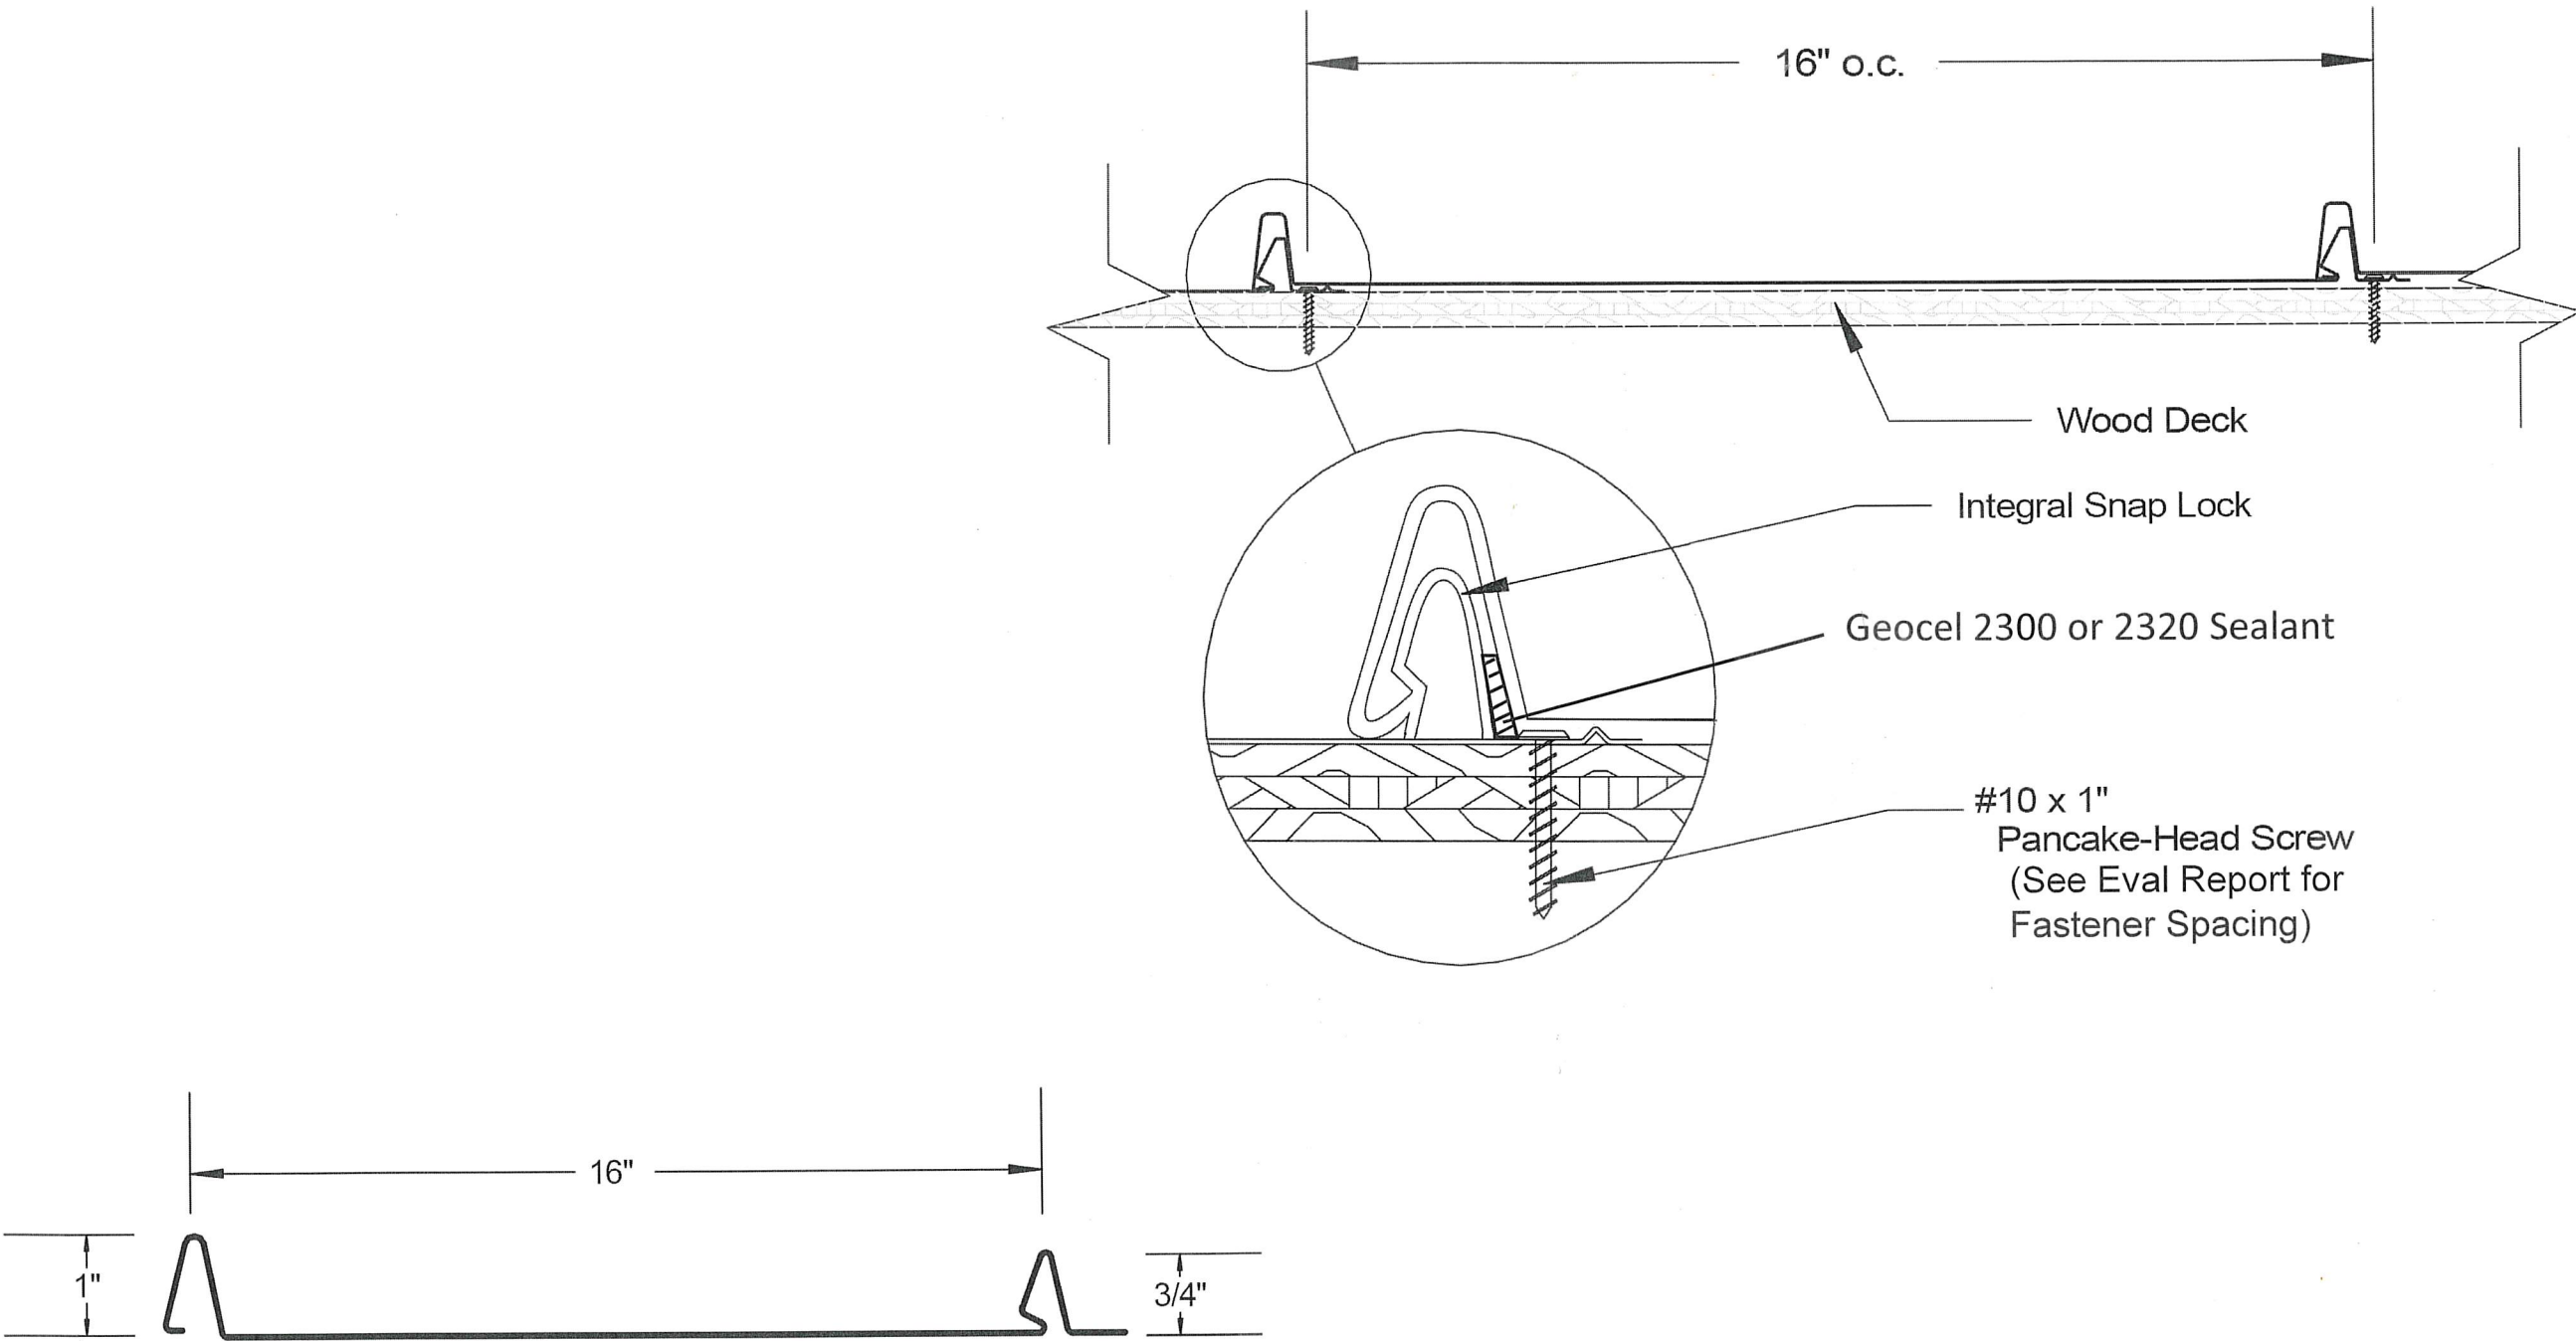

Panel Profile

SCOTT WOLTERS
FL PE# 62354

WOLTERS ENGINEERING
(COA# 27194)
15211 97TH ROAD N
WEST PALM BEACH, FL 33412
(561) 225-1982

SCOTT WOLTERS
FL PE# 62354

WOLTERS ENGINEERING
(COA# 27194)
15211 97TH ROAD N
WEST PALM BEACH, FL 33412
(561) 225-1982

SCOTT WOLTERS
FL PE# 62354

WOLTERS ENGINEERING
(COA# 27194)
15211 97TH ROAD N
WEST PALM BEACH, FL 33412
(561) 225-1982

DYNAMIC METALS

3201 SE DOMINICA TERRACE
STUART, FL 34997
PH: (772) 247-2465

www.dynamicmetal.net
FAX: (772) 247-2466
EMAIL: info@dynamicmetal.net

DWG: NSS16-HZ

SHEET: 1/1

DATE

8/15/19

6/18/18

NAME CHANGE

1ST SUBMITTAL

PRINTS ISSUED FOR REV.#