





DM CLASS 1750 1 3/4" SNAPLOCK 18" WIDE 24 GA. GALVALUME ROOF PANEL, OVER B-DECK (HVHZ)

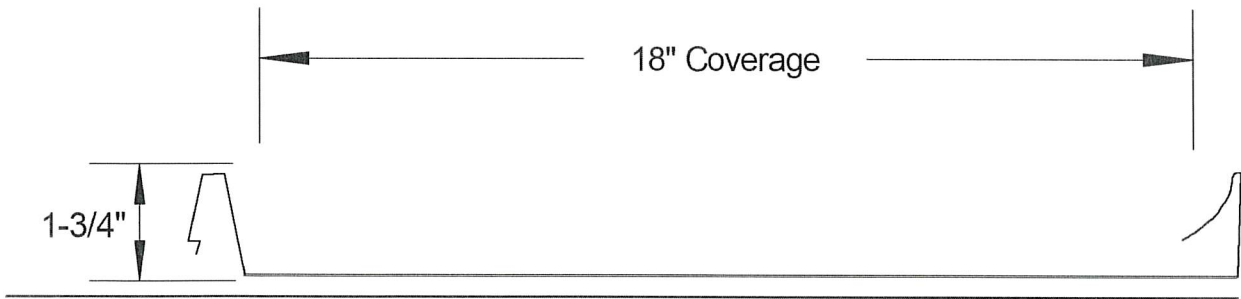

Typical Panel Profile

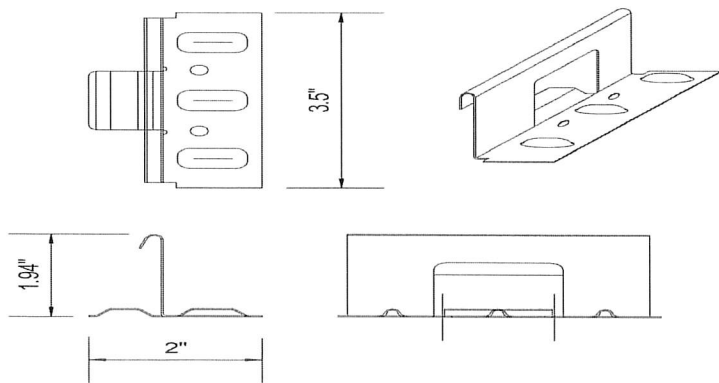

18 GA Galvanized Clip

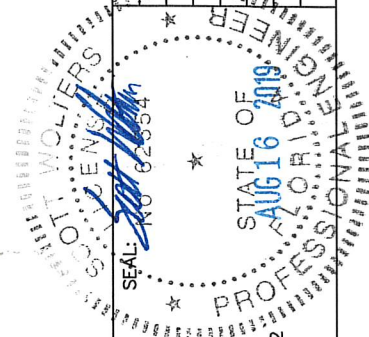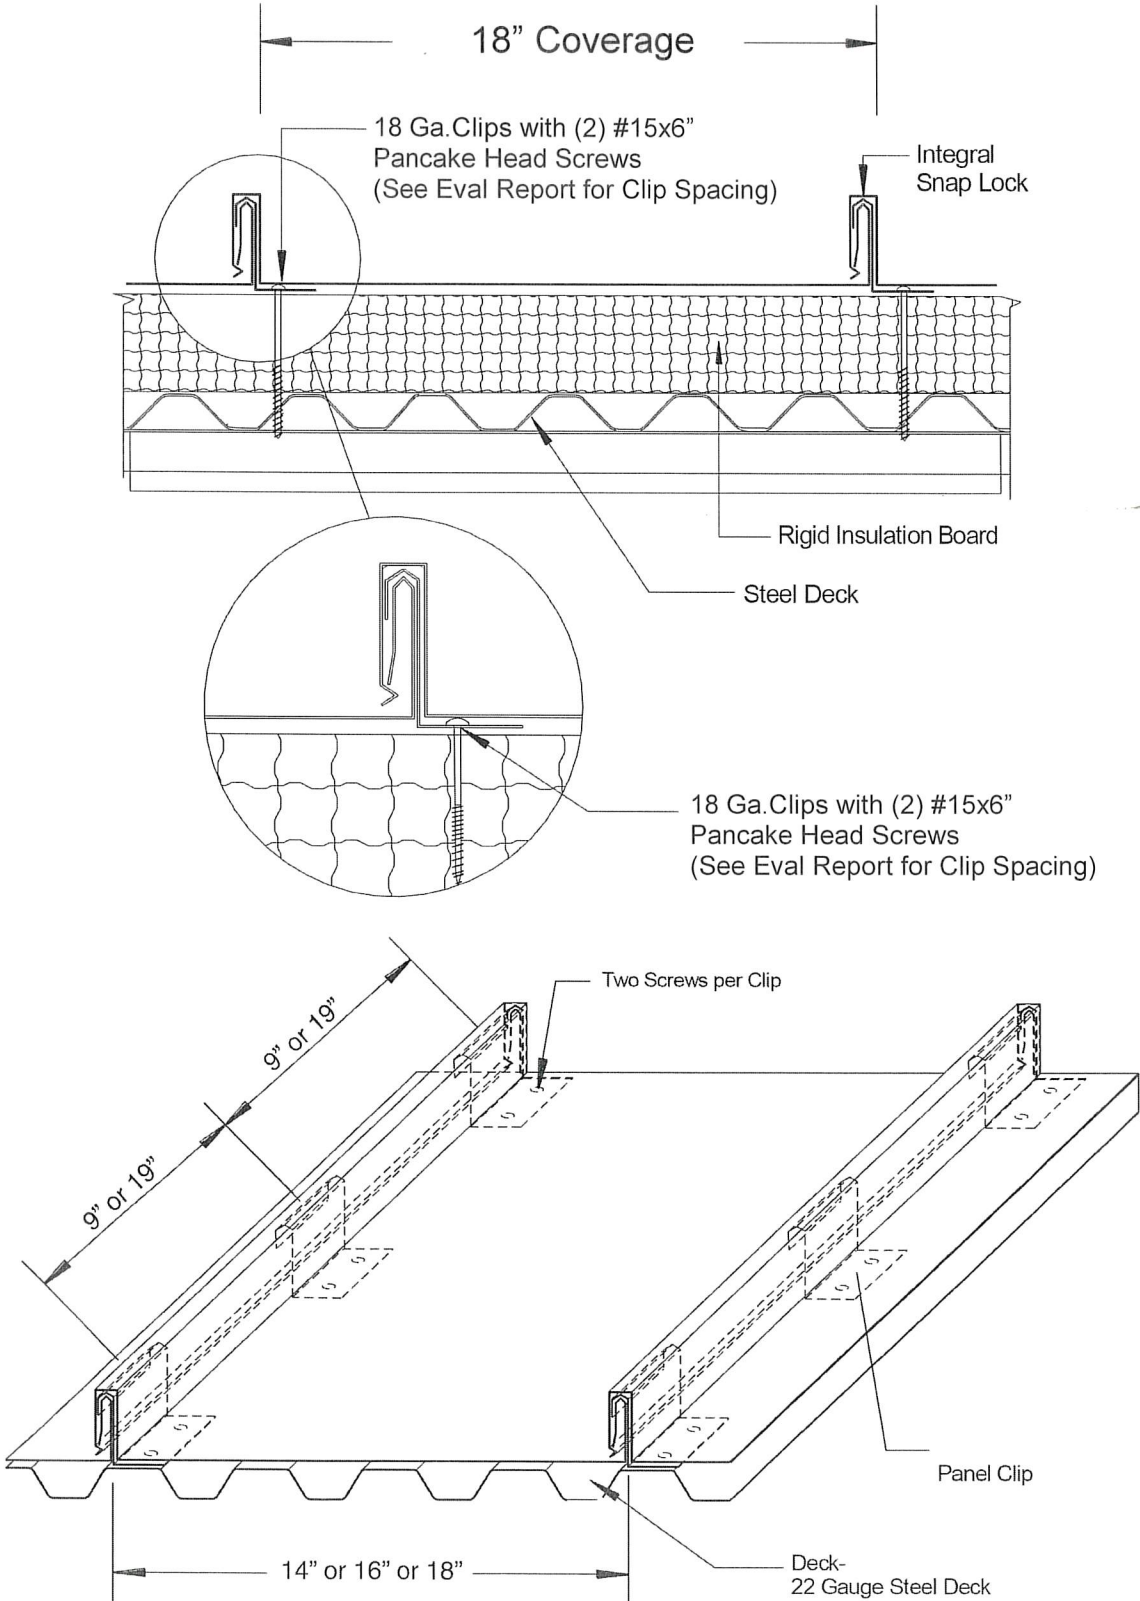

SCOTT WOLTERS
FL PE# 62354

WOLTERS ENGINEERING
(COA# 27194)
15211 97TH ROAD N
WEST PALM BEACH, FL 33412
(561) 225-1982

DYNAMIC METALS

3201 SE DOMINICA TERRACE
STUART, FL 34997
PH: (772) 247-2465

www.dynamicmetal.net
FAX: (772) 247-2466
EMAIL: info@dynamicmetal.net



DWG: SLS18BD-HZ
SHEET: 1/1