





DM CLASS 1750 1 3/4" SNAPLOCK 18" WIDE  
0.032" ALUMINUM ROOF PANEL, OVER  
B-DECK (HVHZ)

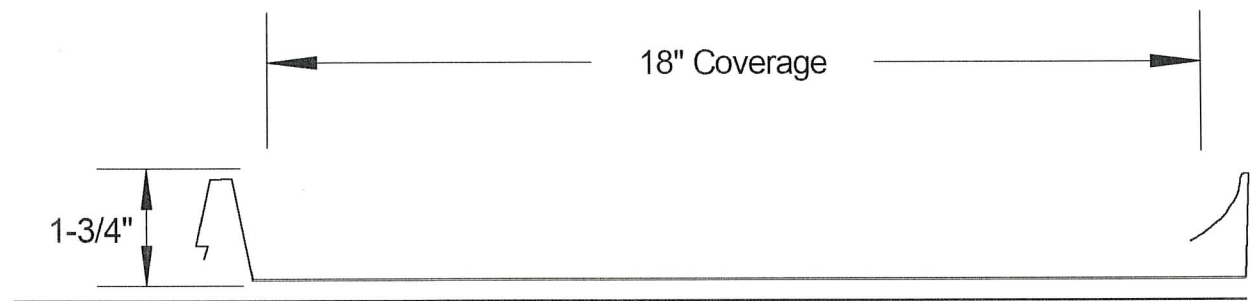

Typical Panel Profile

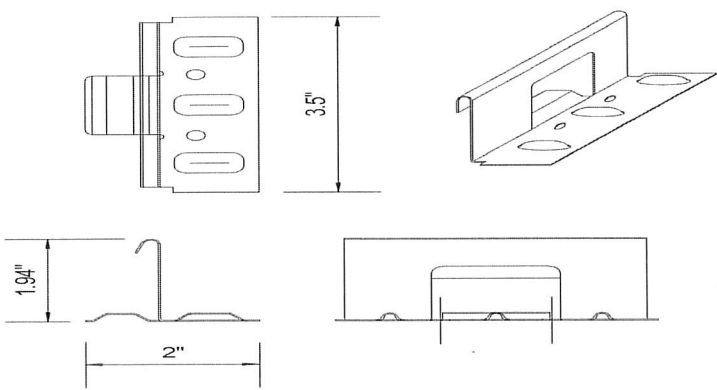

18 GA Galvanized Clip

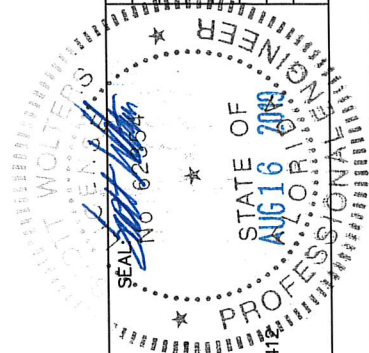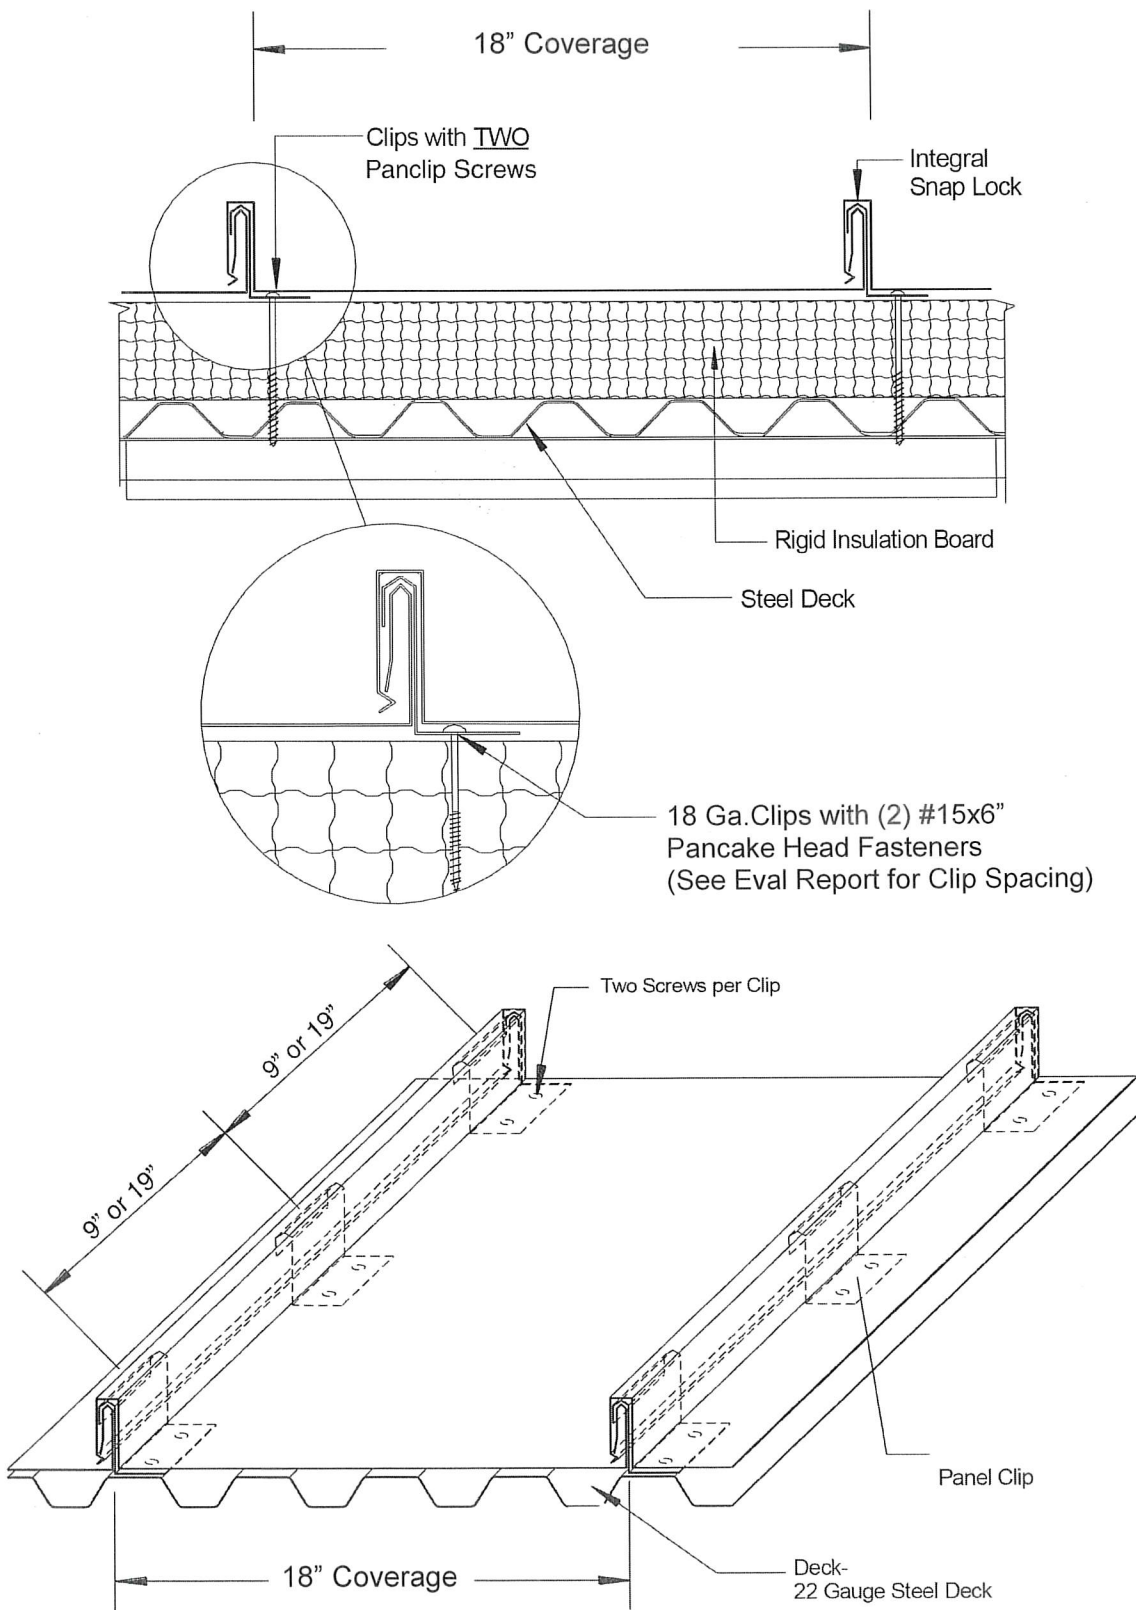

SCOTT WOLTERS  
FL PE# 62354

WOLTERS ENGINEERING  
(COA# 27194)  
15211 97TH ROAD N  
WEST PALM BEACH, FL 33412  
(561) 225-1982

DYNAMIC METALS

3201 SE DOMINICA TERRACE  
STUART, FL 34997  
PH: (772) 247-2465

www.dynamicmetal.net  
FAX: (772) 247-2466  
EMAIL: info@dynamicmetal.net



DWG: SLA18BD-HZ  
SHEET: 1/1