
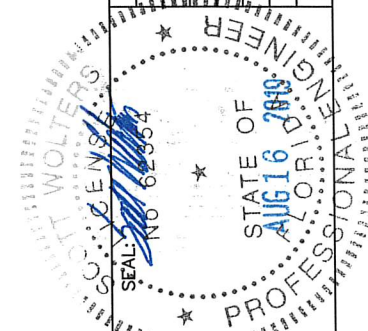


**DM CLASS 1750 1 3/4" SNAPLOCK 18" WIDE
0.032" ALUMINUM ROOF PANEL (HVHZ)**

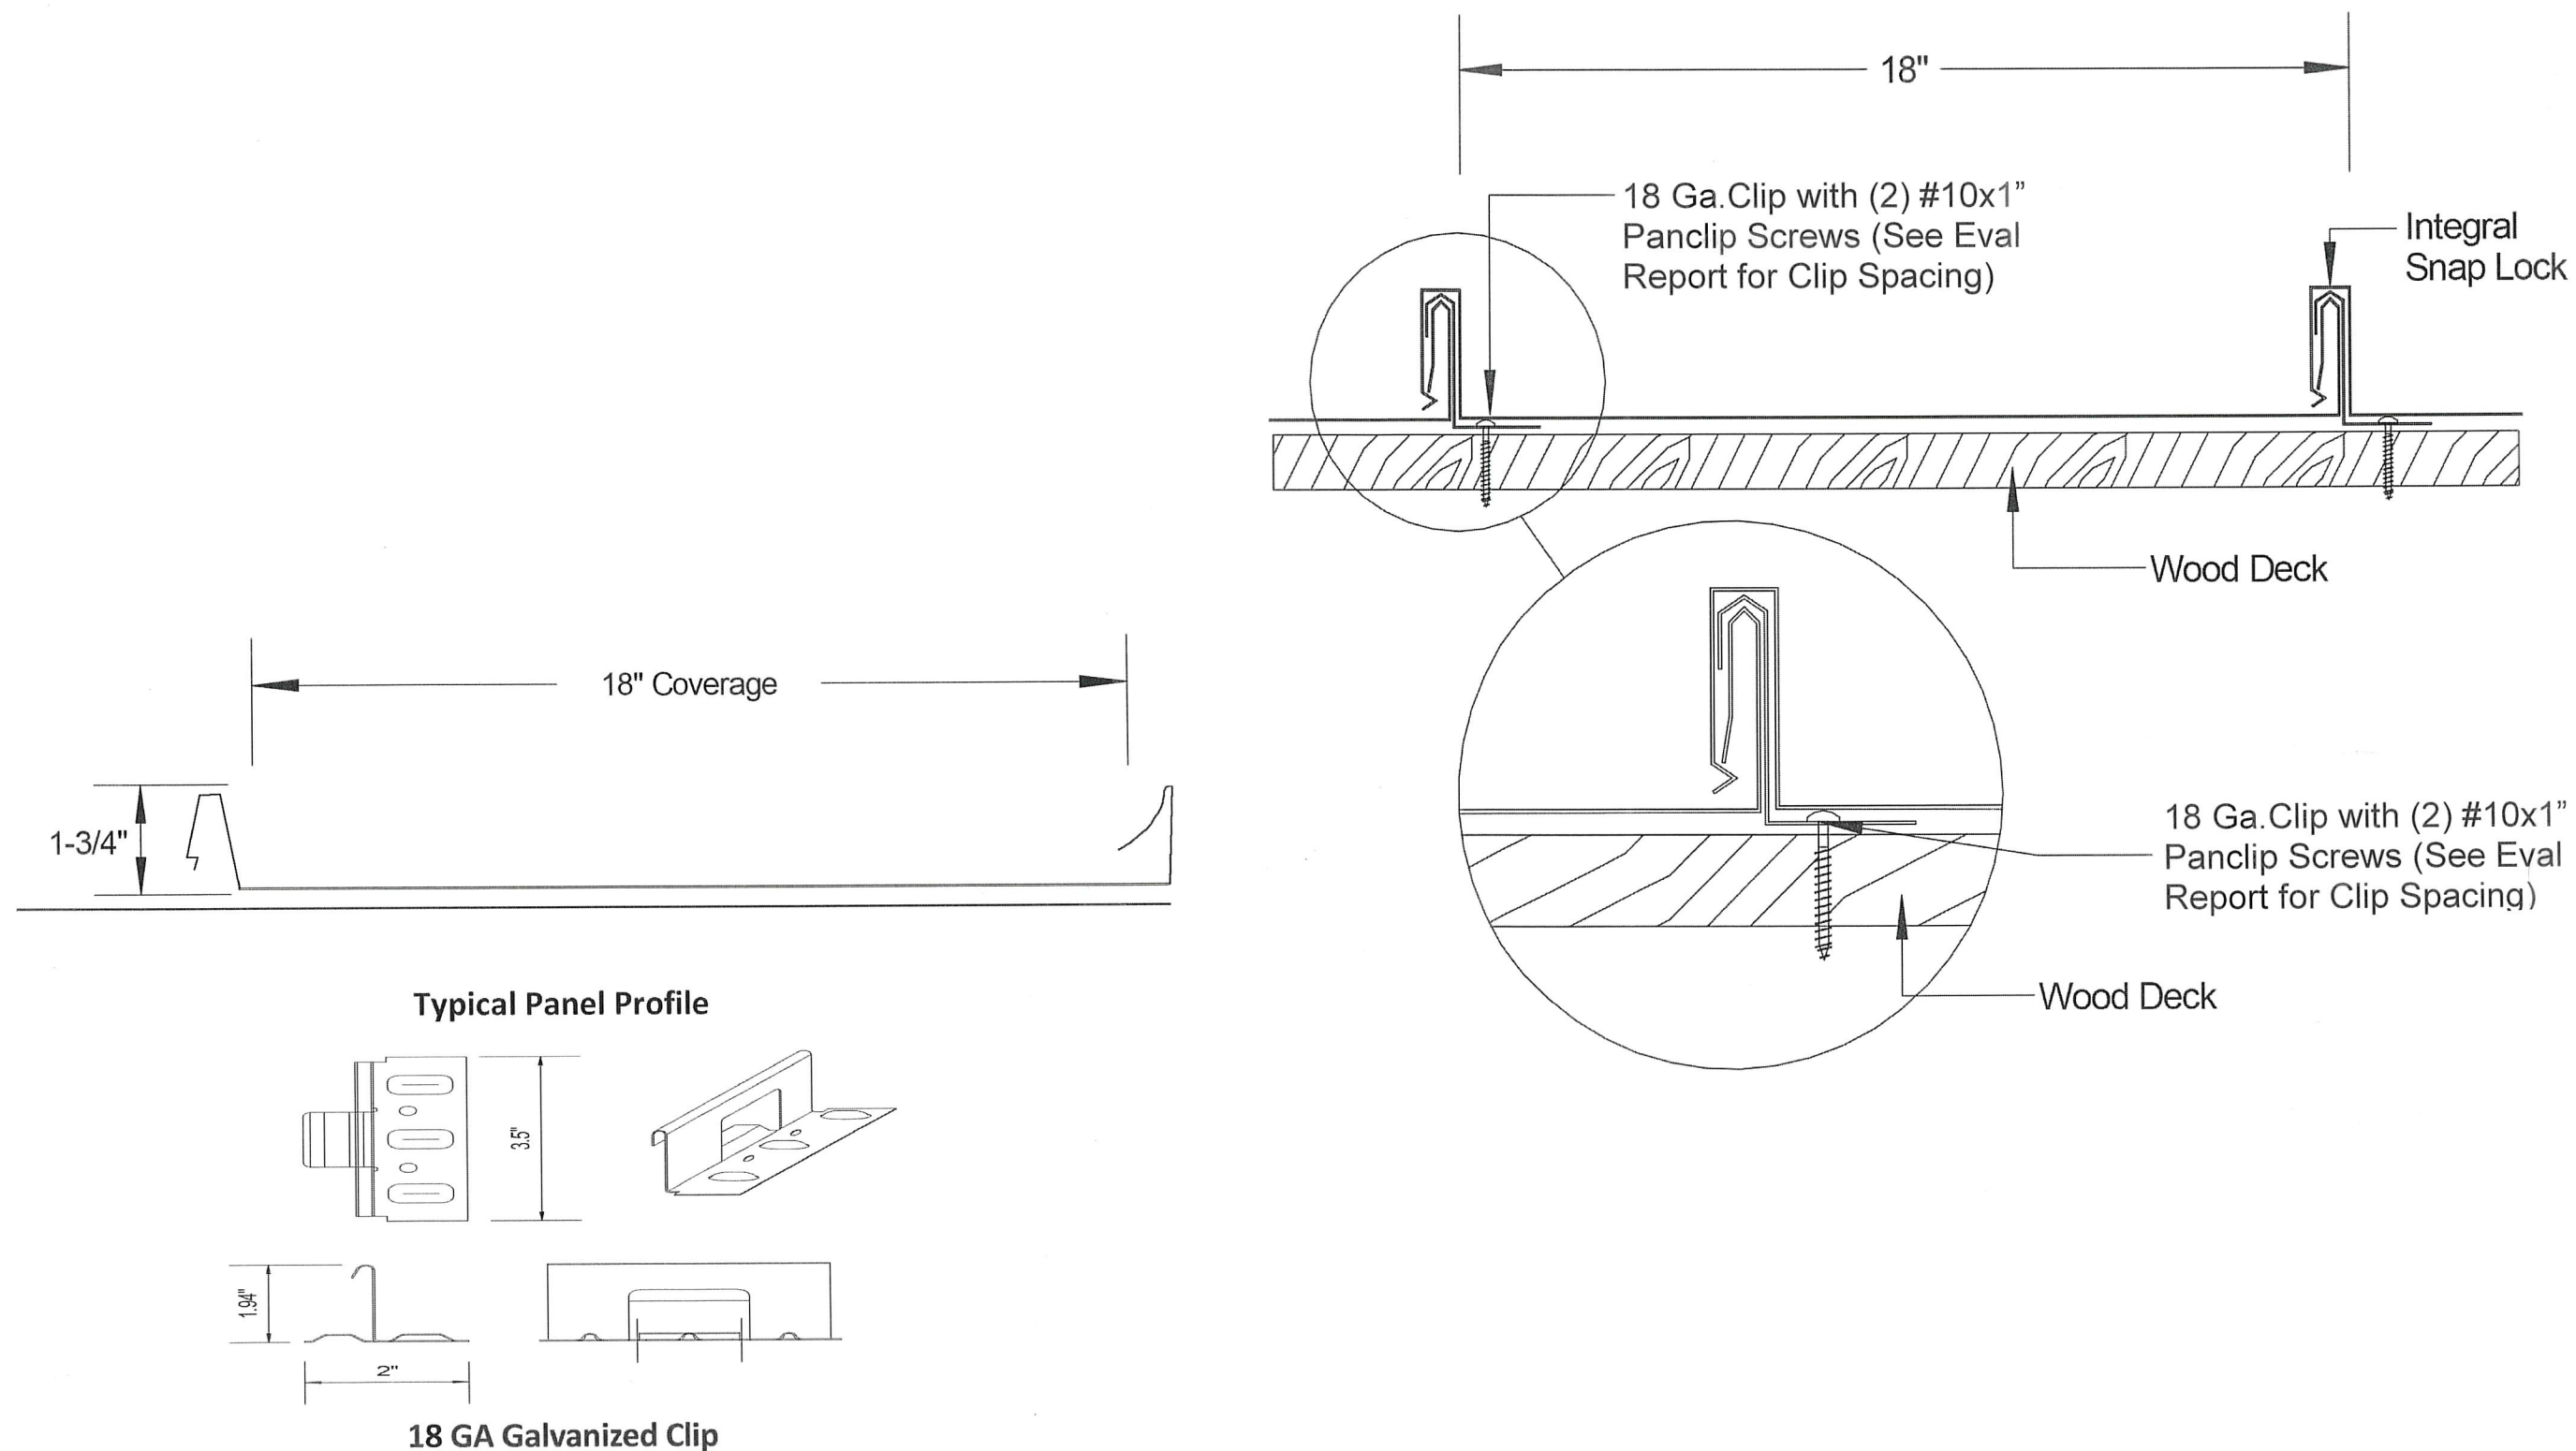

SCOTT WOLTERS
FL PE# 62354

WOLTERS ENGINEERING
(COA# 27194)
15211 97TH ROAD N
WEST PALM BEACH, FL 334
(561) 225-1982

DYNAMIC METALS

3201 SE DOMINICA TERRACE www.dynamicmetal.net
 STUART, FL 34997 FAX: (772) 247-2466
 PH: (772) 247-2465 EMAIL: info@dynamicmetal.net



DWG: SLA18-HZ
SHEET: 1/1