
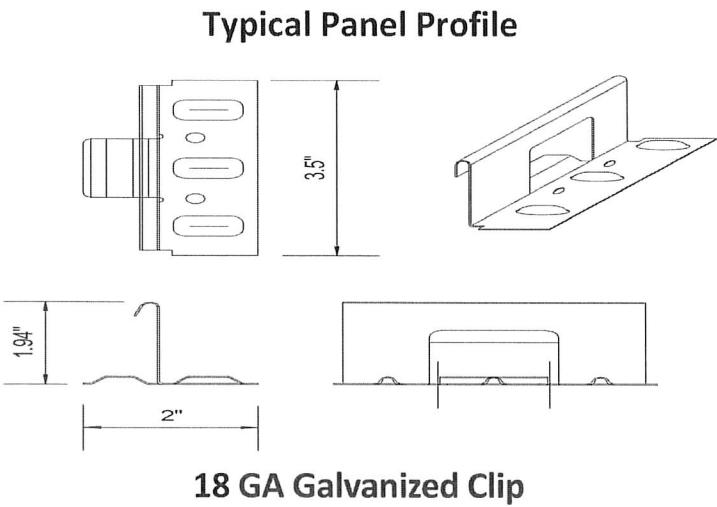


DM CLASS 1750 1 3/4" SNAPLOCK 18" WIDE 24 GA. GALVALUME ROOF PANEL (HVHZ)

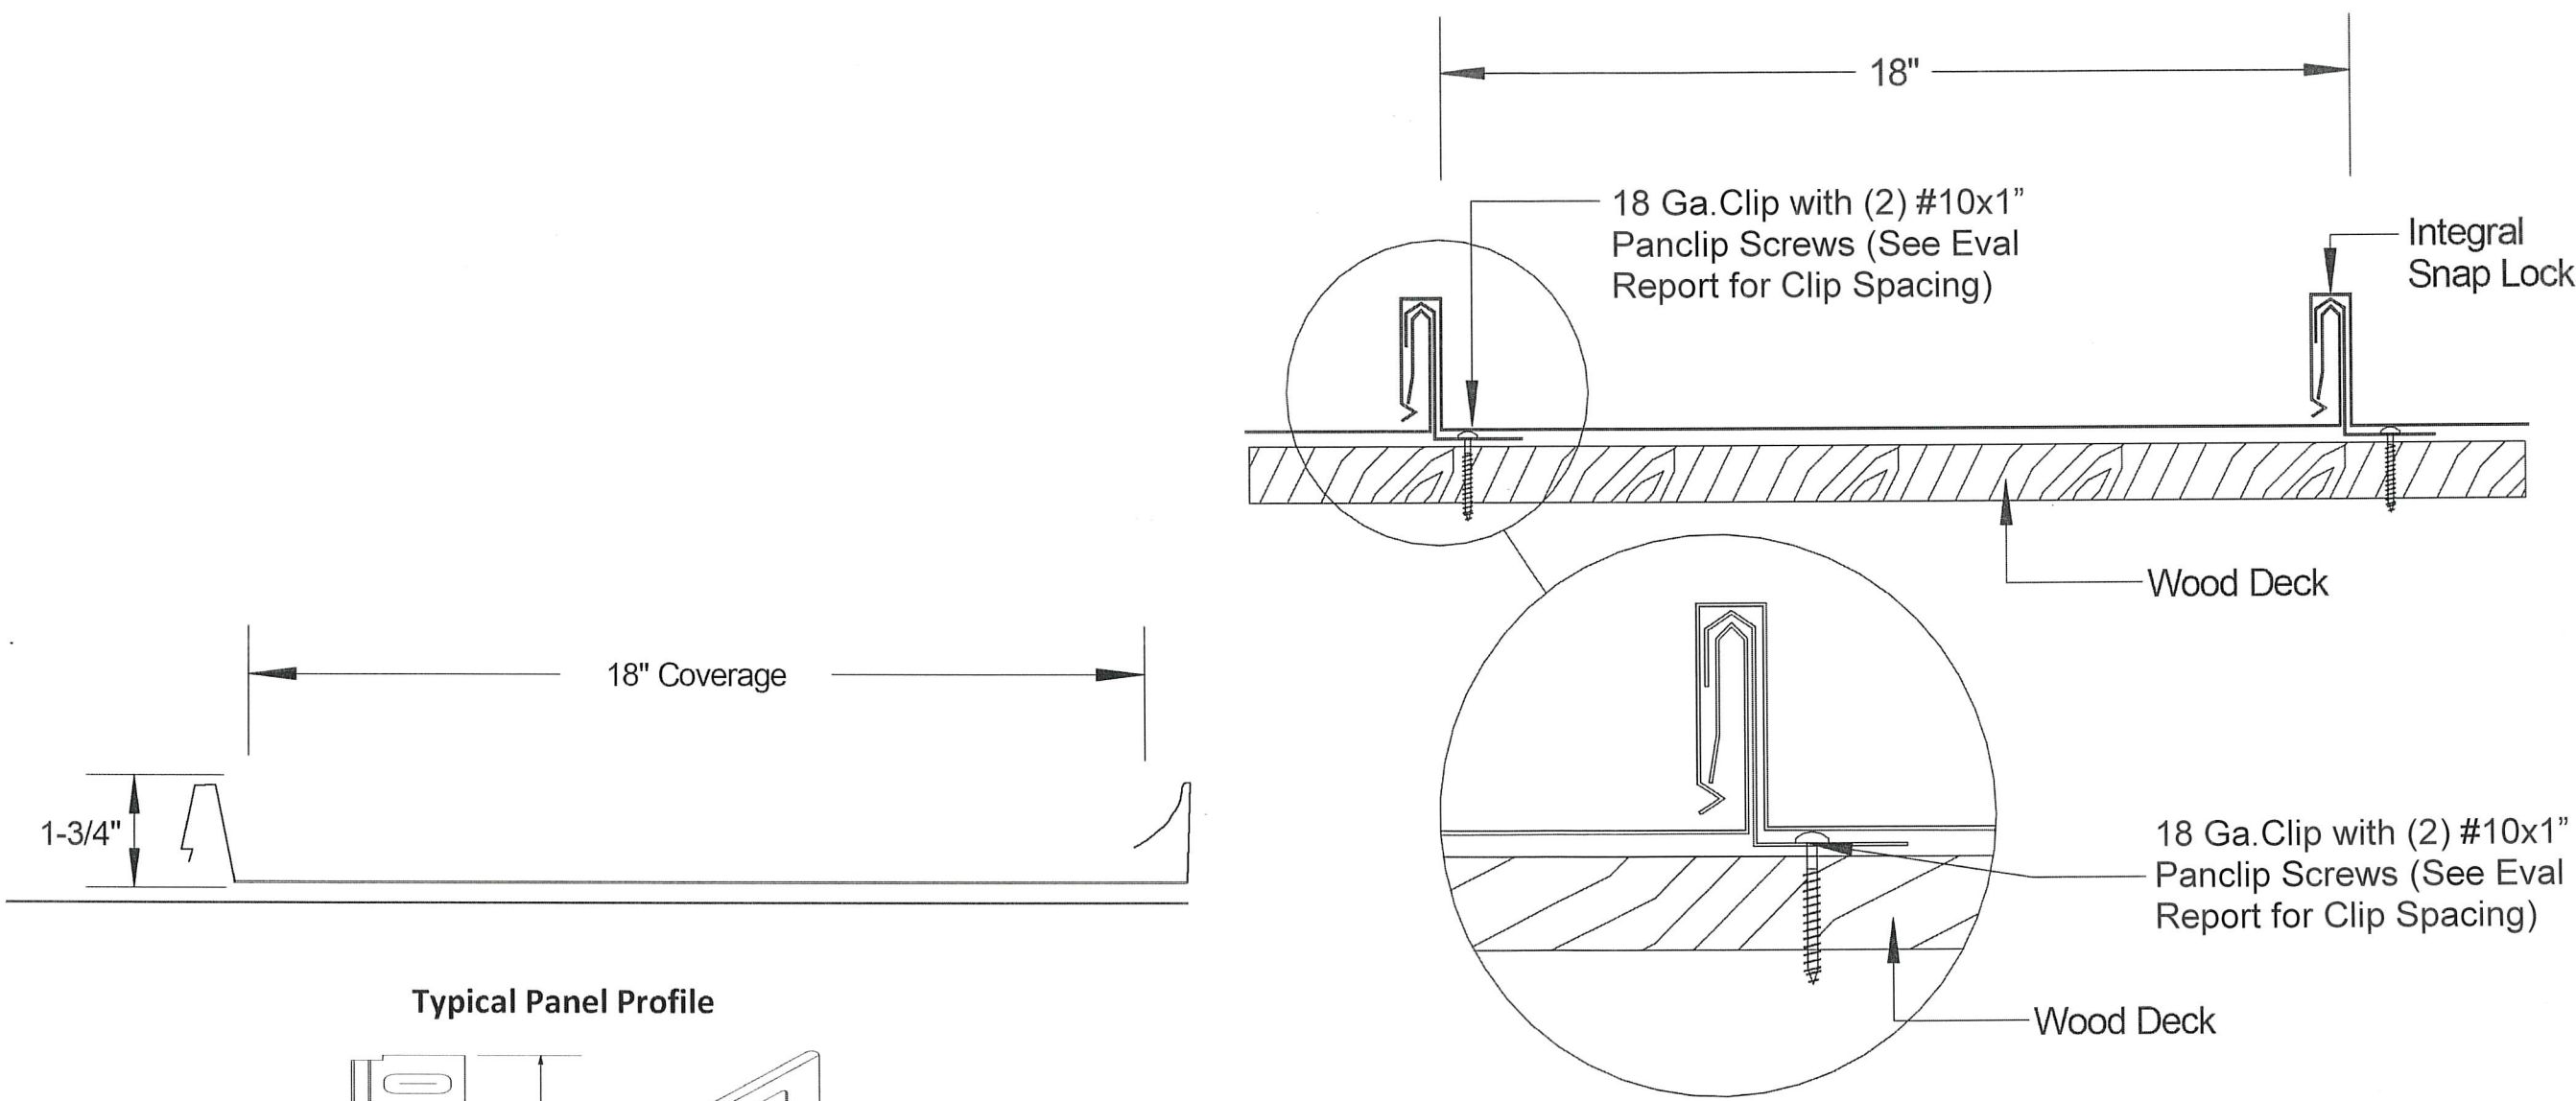

SCOTT WOLTERS
FL PE# 62354

WOLTERS ENGINEERING
(COA# 27194)
15211 97TH ROAD N
WEST PALM BEACH, FL 33412
(561) 225-1982

SCOTT WOLTERS
ENGINEER
SEAL No 62354
AUG 16 2019

STATE OF
FLORIDA
PROFESSIONAL ENGINEER

NAME CHANGE
1ST SUBMITTAL
PRINTS ISSUED FOR REV.#
8/15/19
6/18/18
DATE

DYNAMIC METALS

3201 SE DOMINICA TERRACE
STUART, FL 34997
PH: (772) 247-2465

www.dynamicmetal.net
FAX: (772) 247-2466
EMAIL: info@dynamicmetal.net

DWG: SLS18-HZ
SHEET: 1/1