
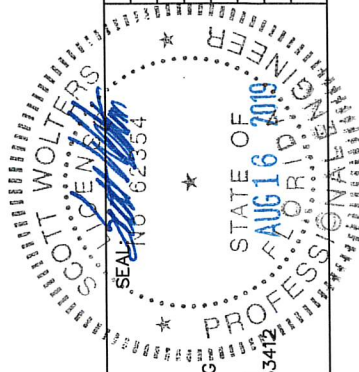


**DM CLASS 1000 1" NAILSTRIP 16" WIDE
0.032" ALUMINUM ROOF PANEL
(HVHZ)**

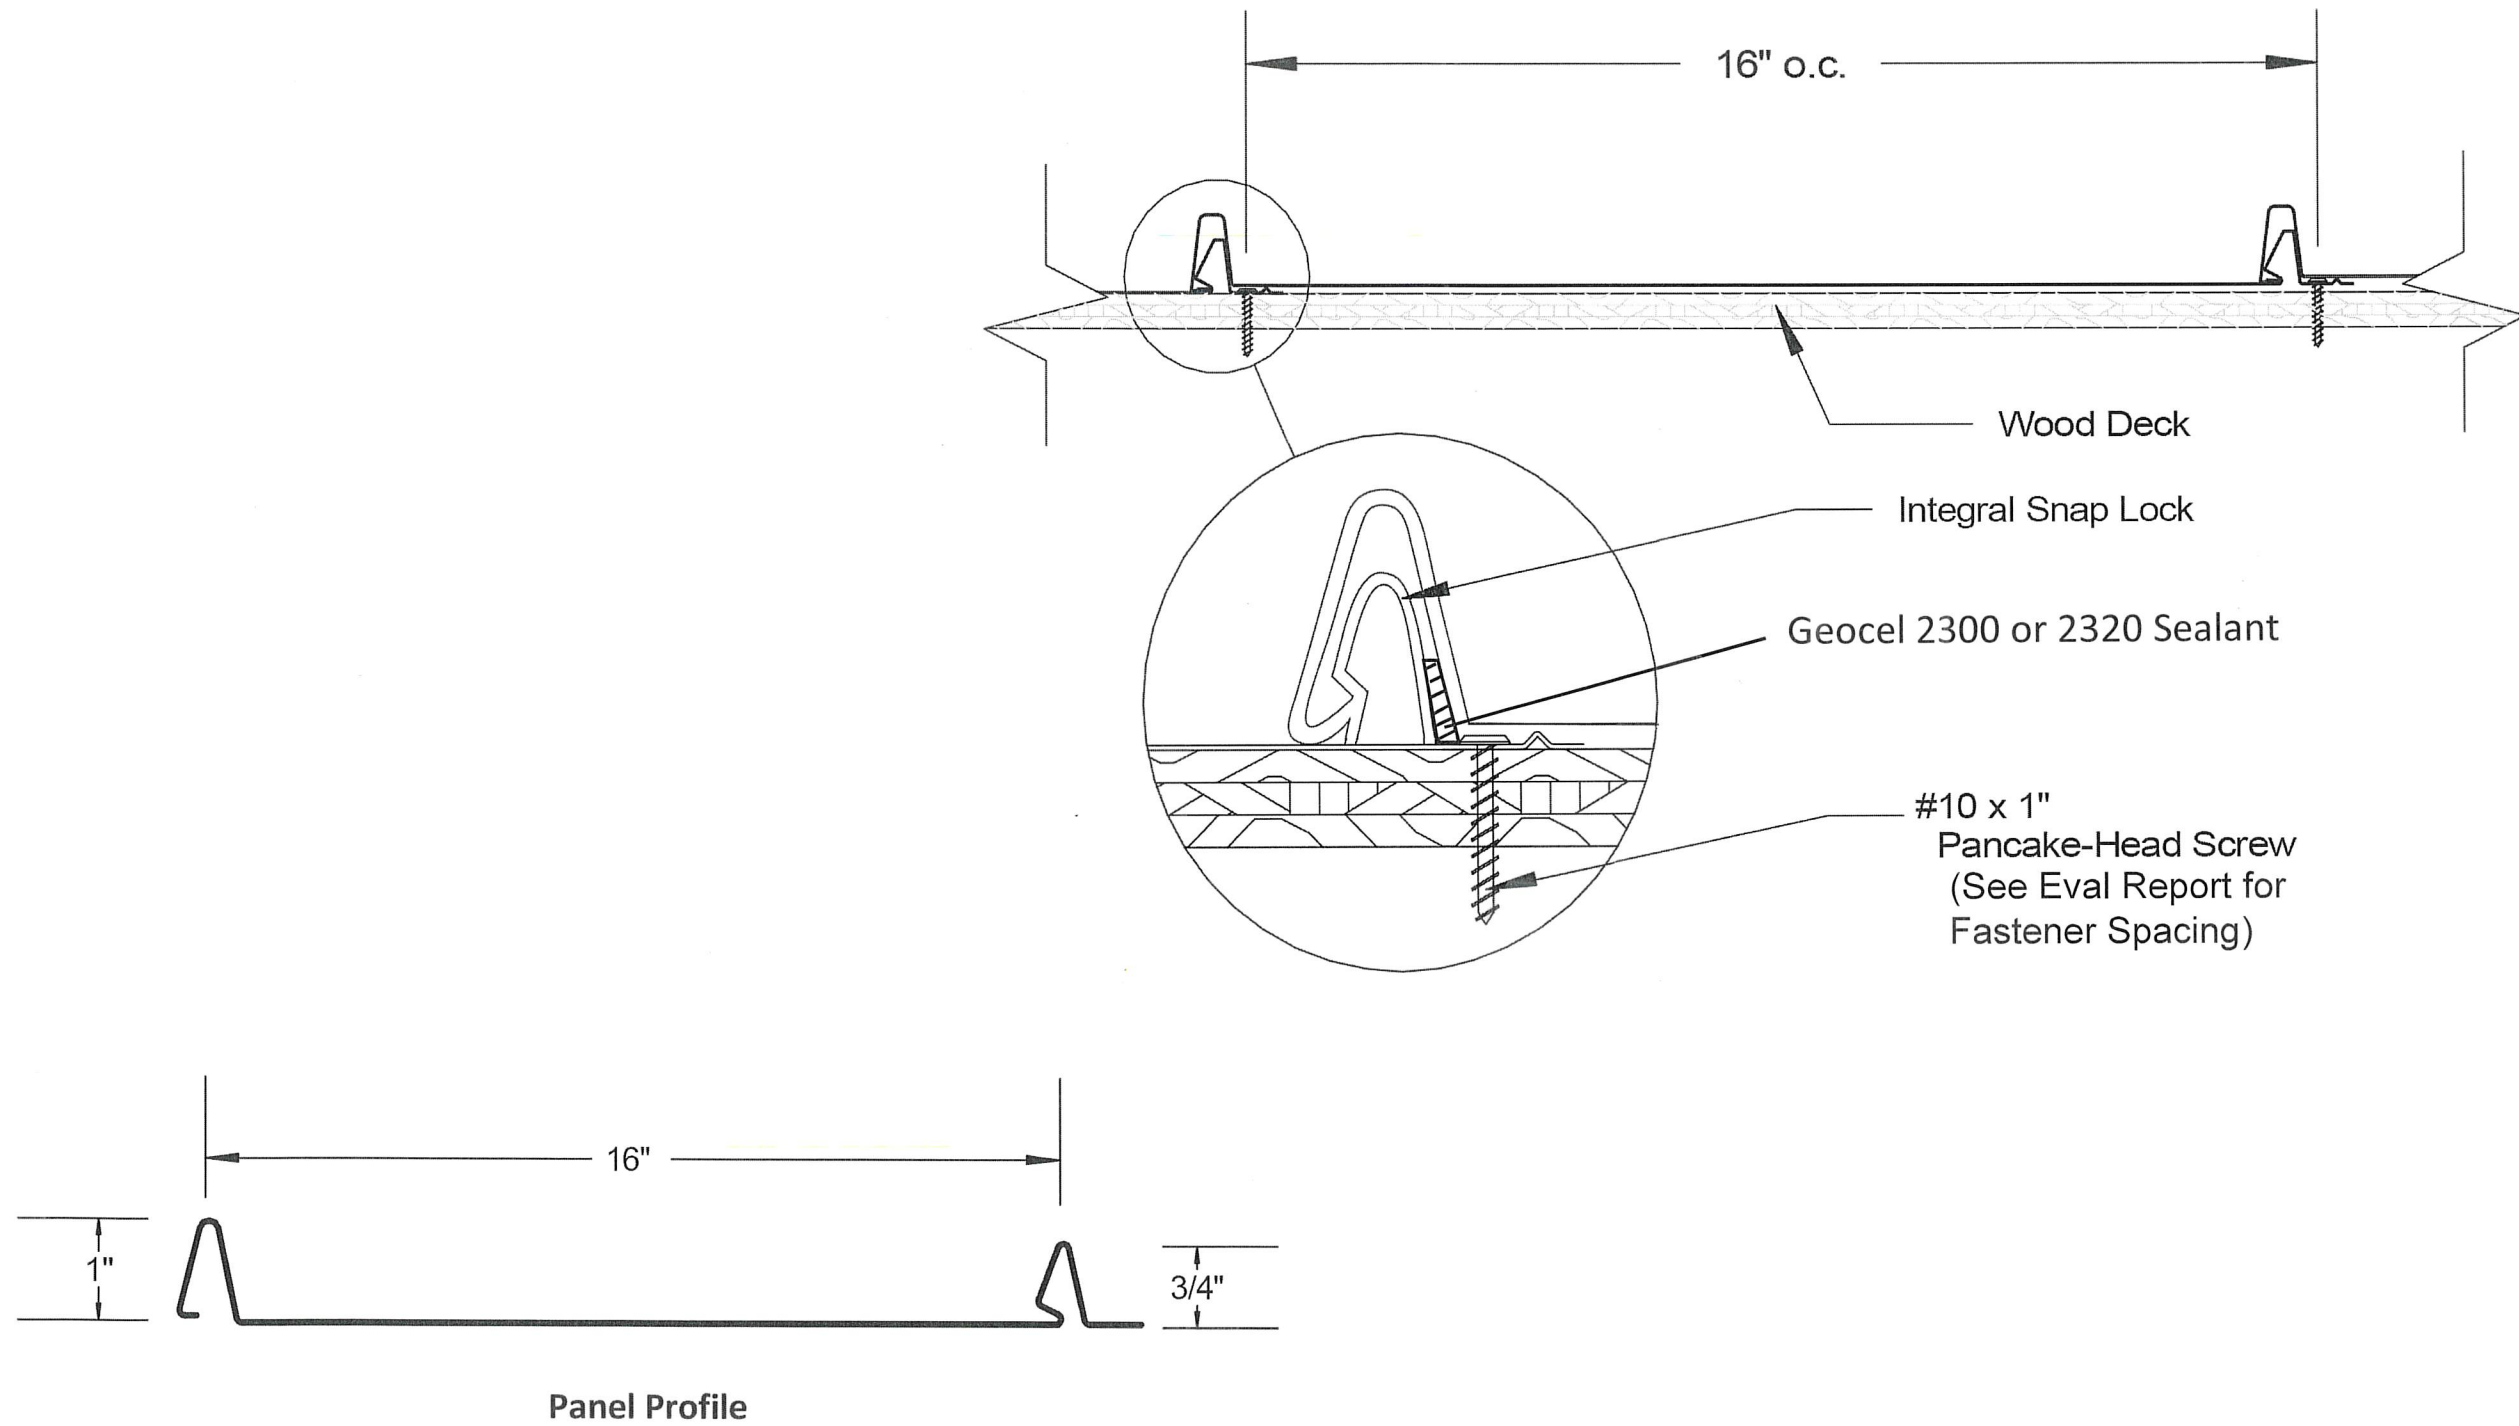

SCOTT WOLTERS
FL PE# 62354

WOLTERS ENGINEERING
(COA# 27194)
15211 97TH ROAD N
WEST PALM BEACH, FL 3
(561) 225-1982

DYNAMIC METALS



DWG:	NSA16-HZ
SHEET:	1/1