



DM CLASS 500 5V CRIMP 24" WIDE
26 GA GALVALUME ROOF PANEL (HVHZ)

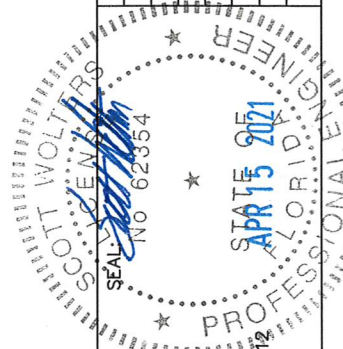

DYNAMIC METALS

3201 SE DOMINICA TERRACE
STUART, FL 34997
PH: (772) 247-2465
FAX: (772) 247-2466
EMAIL: info@dynamicmetal.net
www.dynamicmetal.net

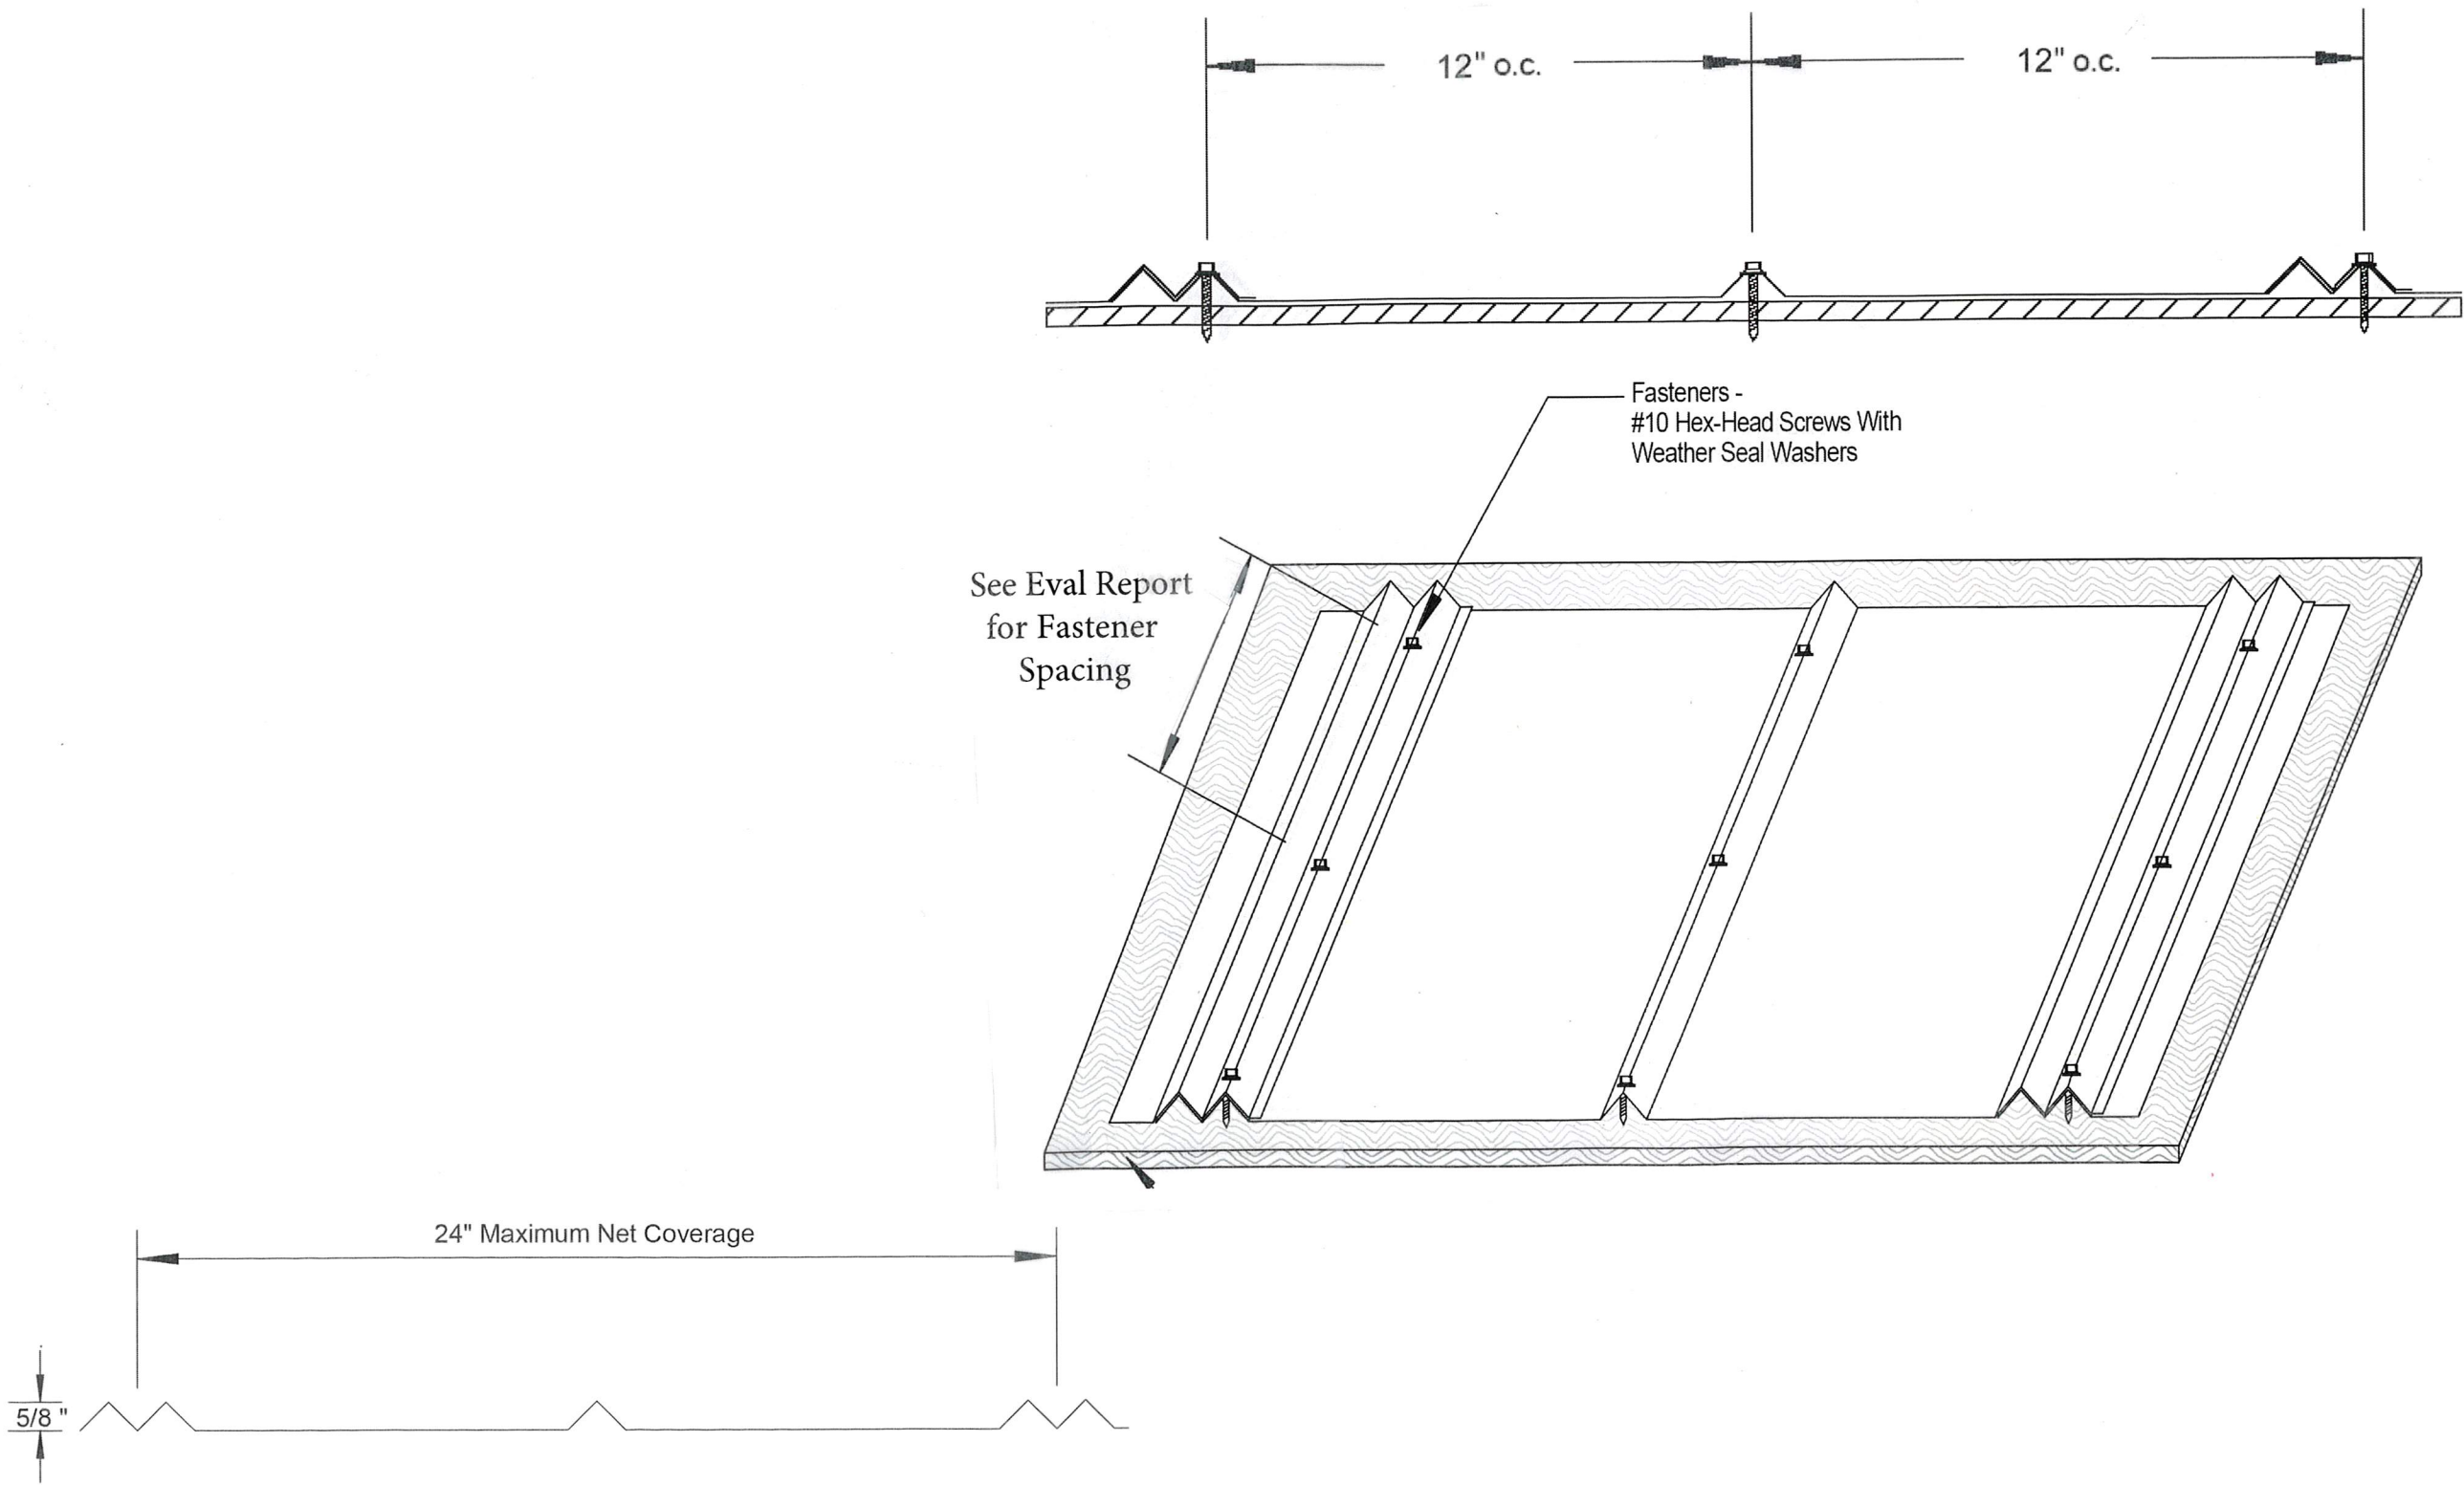

DATE	8/15/19
PRINTS ISSUED FOR REV.#	6/18/18
NAME CHANGE	1ST SUBMITTAL

SCOTT WOLTERS
FL PE# 62354
WOLTERS ENGINEERING
(COA# 27194)
15211 97TH ROAD N
WEST PALM BEACH, FL 33412
(561) 225-1982