



**DM CLASS 1050 1 1/2" NAILSTRIP
0.032" ALUMINUM ROOF PANEL, 19" WIDE
(HVHZ)**

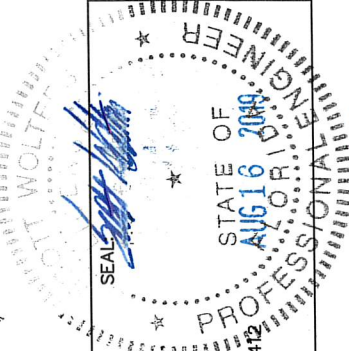

SCOTT WOLTERS
FL PE# 62354

DYNAMIC METALS

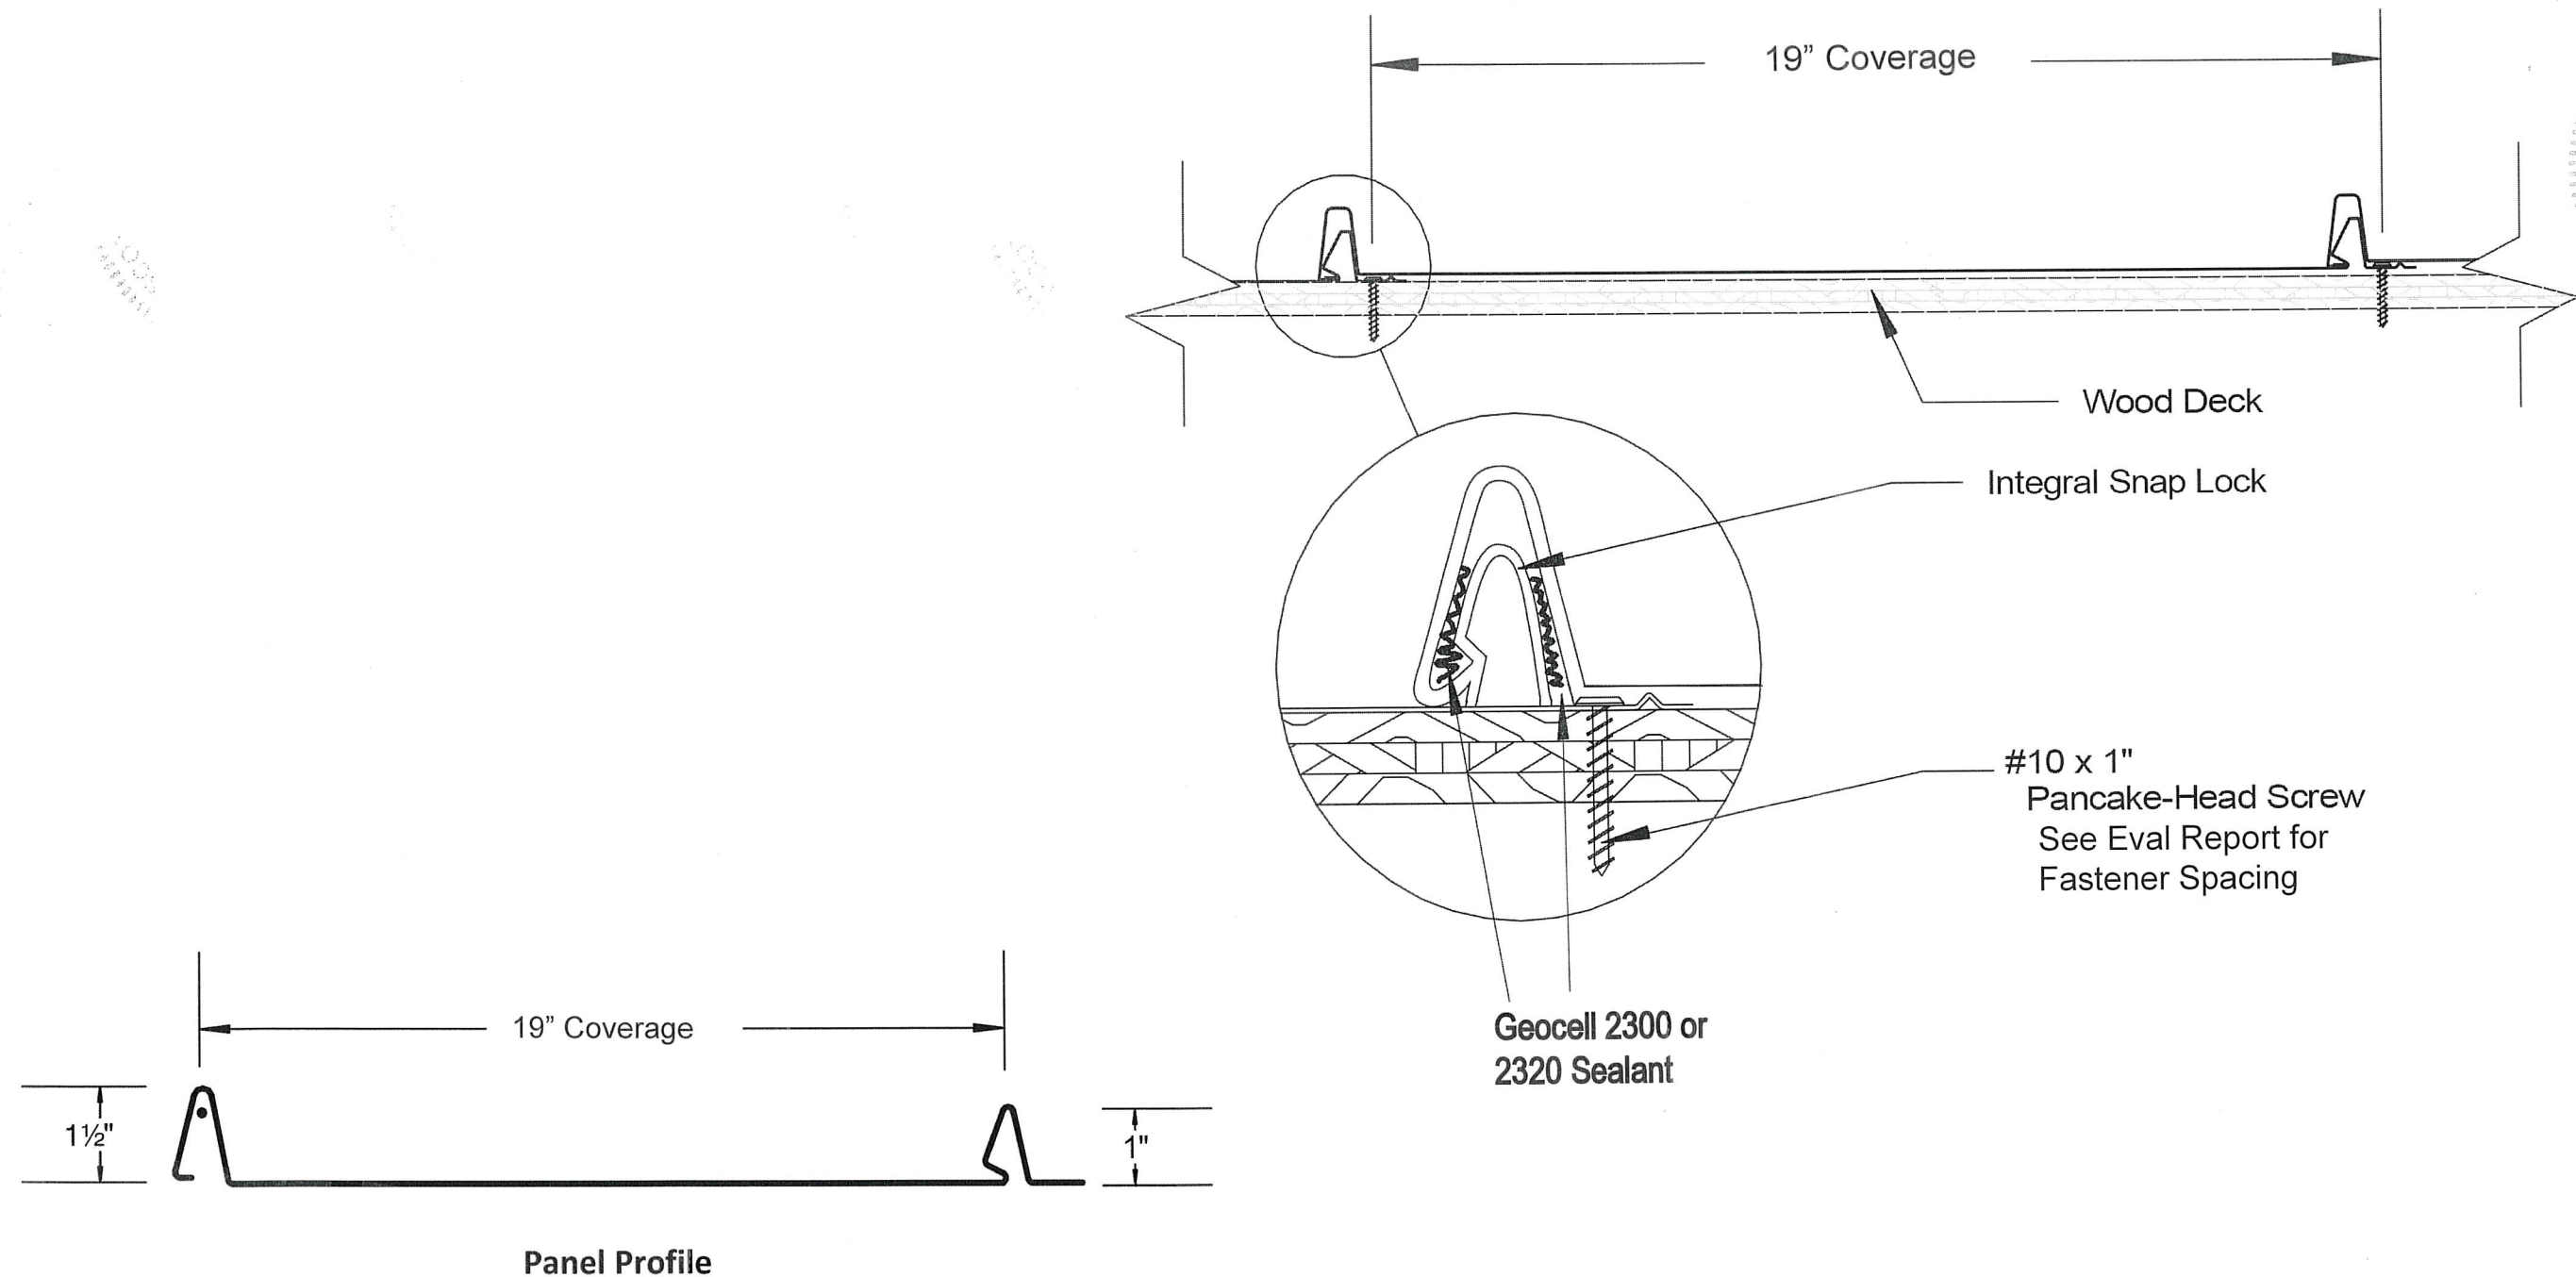

DWG: NSA19-HZ
SHEET: 1/1