
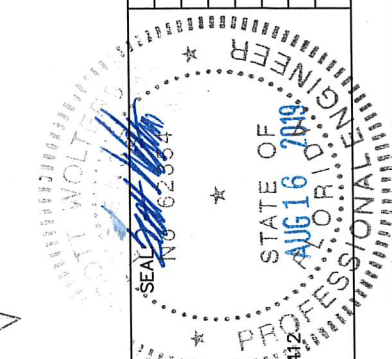


**DM CLASS 1050 1 1/2" NAILSTRIP
24 GA. GALVALUME ROOF PANEL,
19" WIDE (HVHZ)**

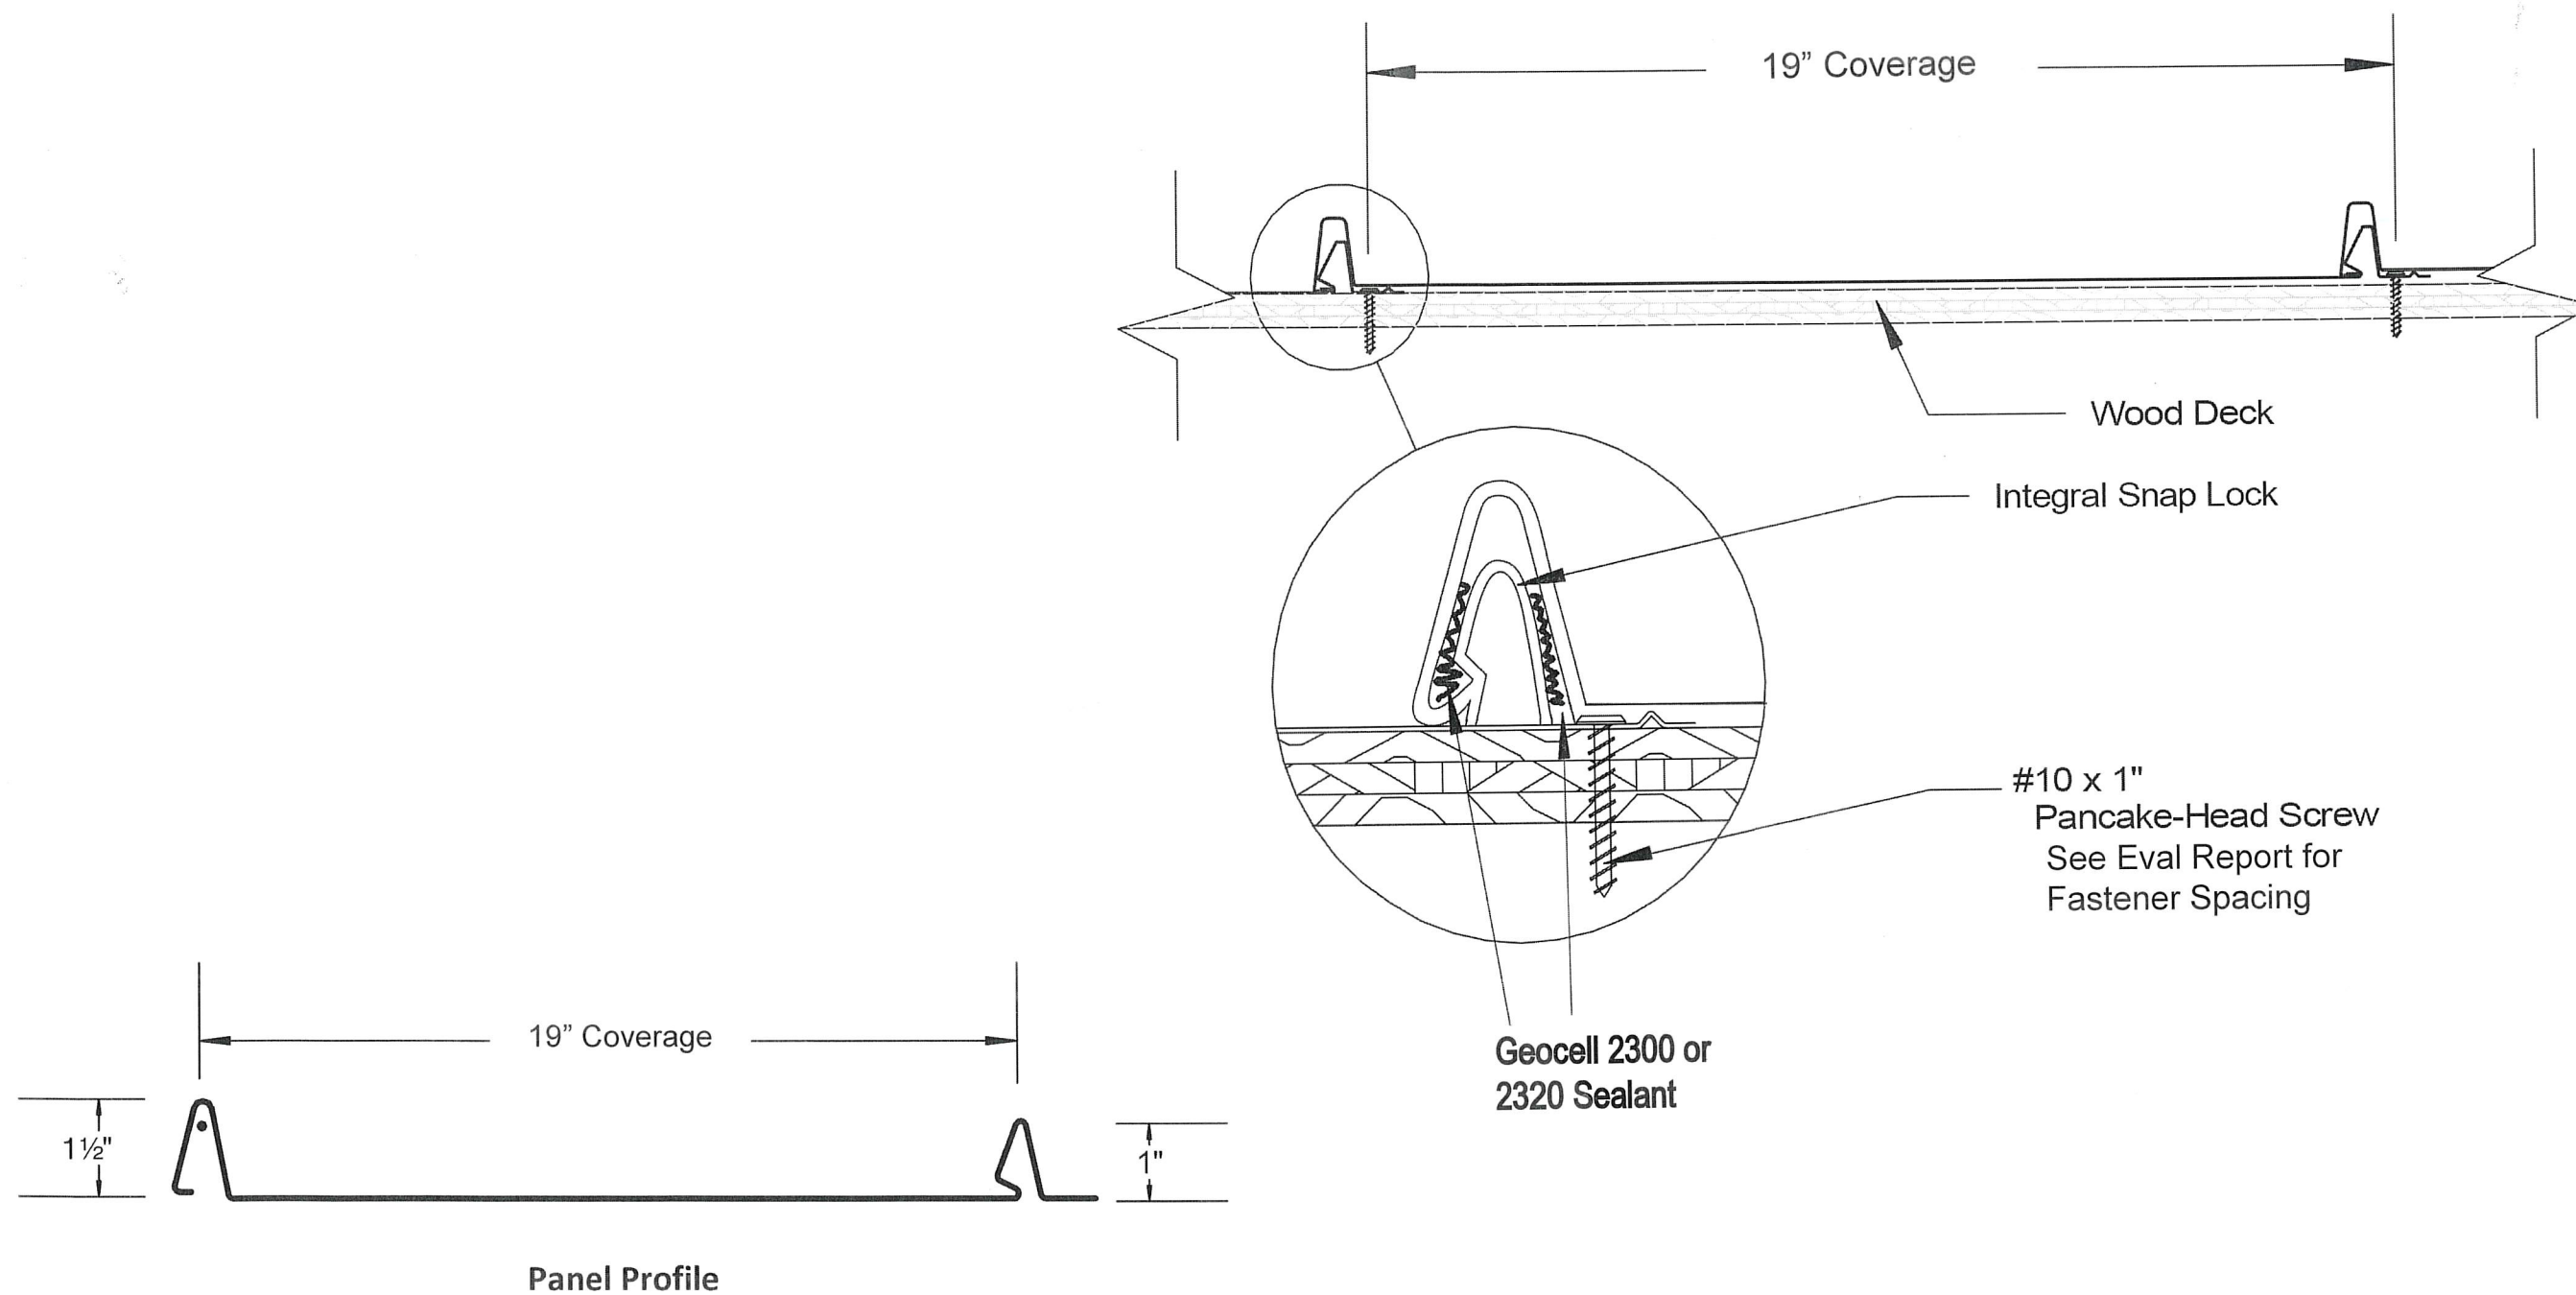

SCOTT WOLTERS
El PF# 62354

WOLTERS ENGINEERING
(COA# 27194)
15211 97TH ROAD N
WEST PALM BEACH, FL 33411
(561) 225-1982

DYNAMIC METALS

33201 SE DOMINICA TERRACE
STUART, FL 34997
PH: (772) 247-2465
FAX: (772) 247-2466
EMAIL: info@dynamicmetal.net
www.dynamicmetal.net



DWG: NSS19-HZ
SHEET: 1/1

—	—	—	—
—	—	—	—
—	—	—	—
—	—	—	—
—	—	—	—
—	—	—	—
NAME CHANGE	—	8/15/19	
1ST SUBMITTAL	—	2/22/19	
PRINTS ISSUED FOR REV.#	DATE		