

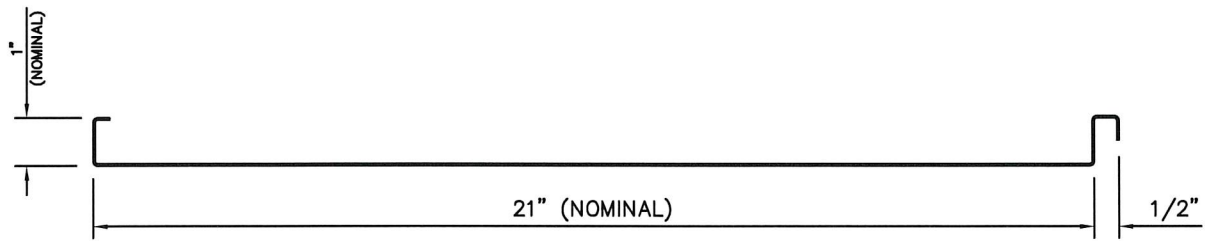


DM CLASS 1150 1" MECHANICAL SEAM
0.032" ALUMINUM ROOF PANEL, 21" WIDE

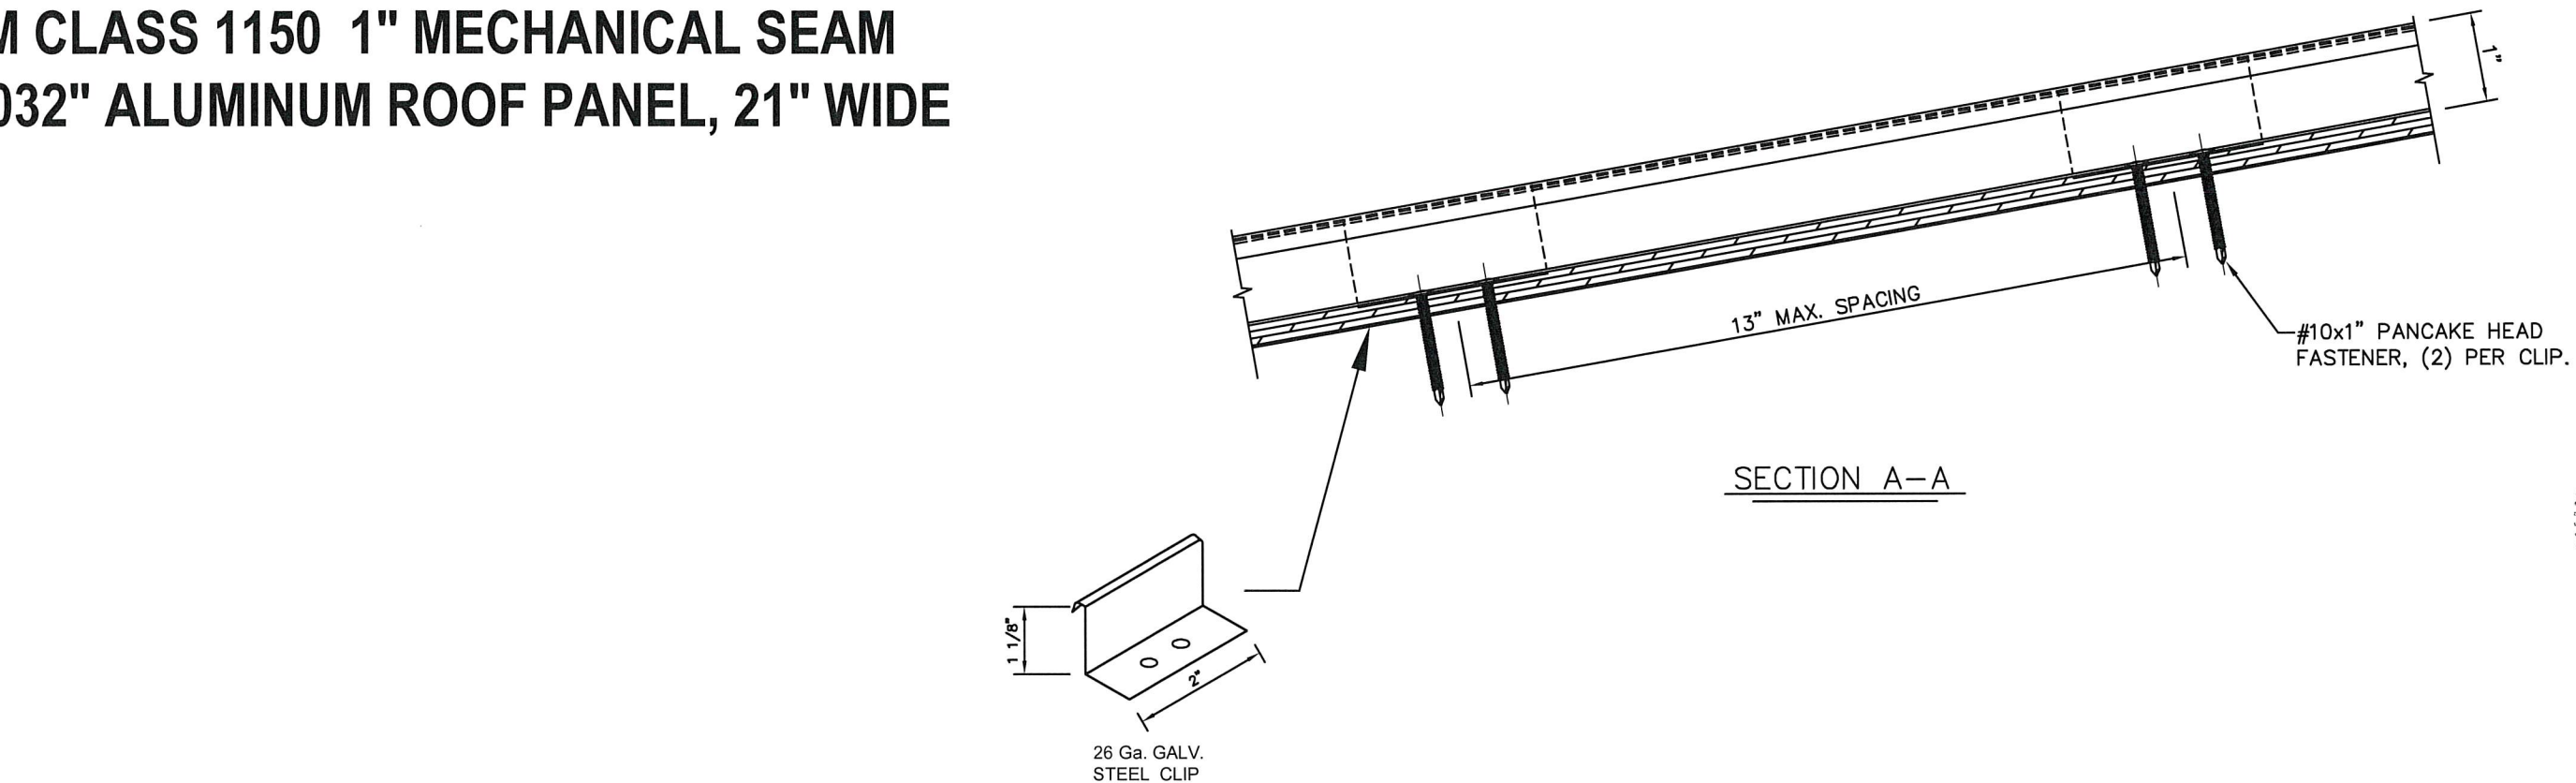

PANEL PROFILE

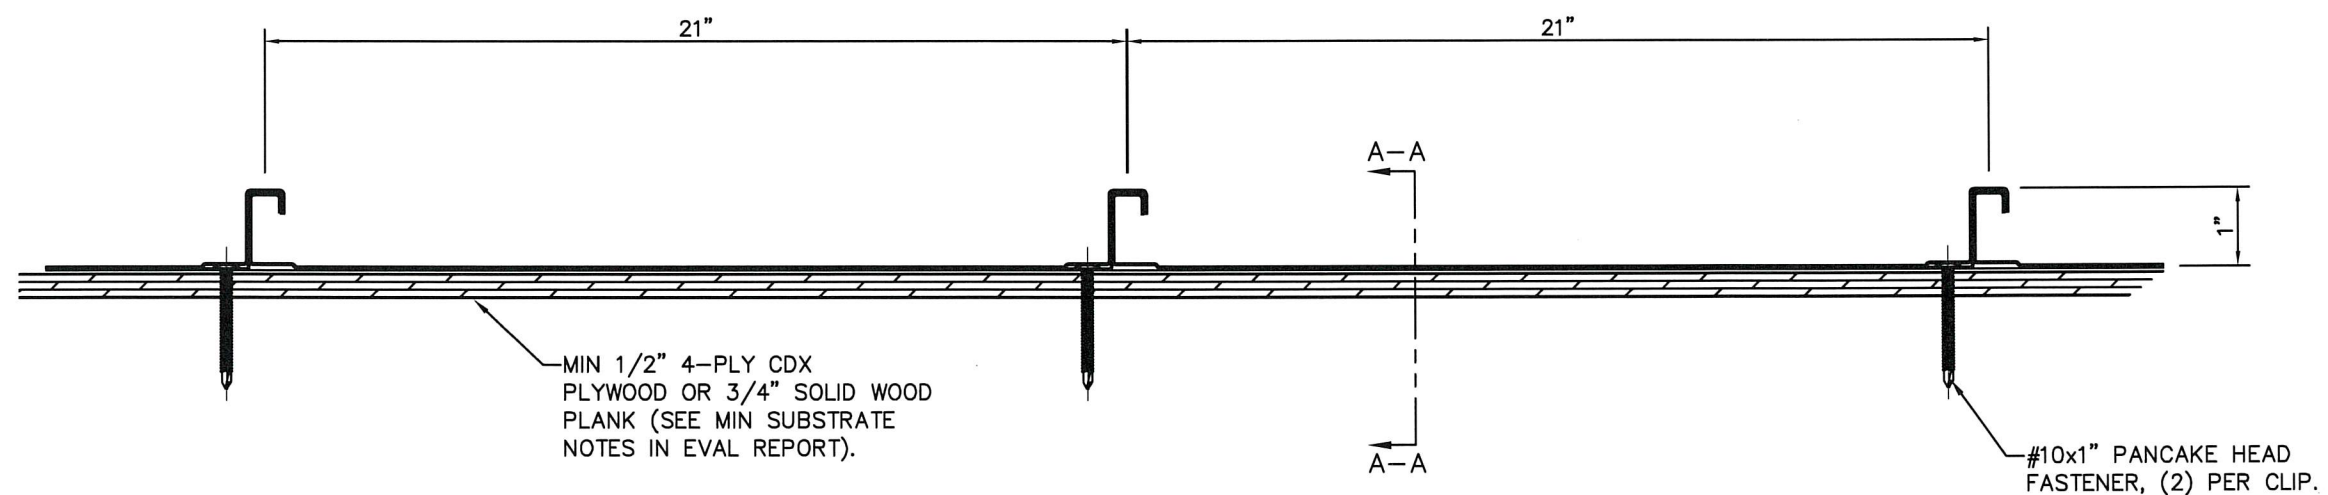

SCOTT WOLTERS
FL PE# 62354

WOLTERS ENGINEERING
(COA# 27194)
15211 97TH ROAD N
WEST PALM BEACH, FL 33412
(561) 225-1982

SEAL

APR 15 2021

STATE OF FLORIDA

PROFESSIONAL ENGINEER

DYNAMIC METALS

3201 SE DOMINICA TERRACE
STUART, FL 34997
PH: (772) 247-2465

www.dynamictmetal.net
FAX: (772) 247-2466
EMAIL: info@dynamictmetal.net

DWG: MSA21

SHEET: 1/1