

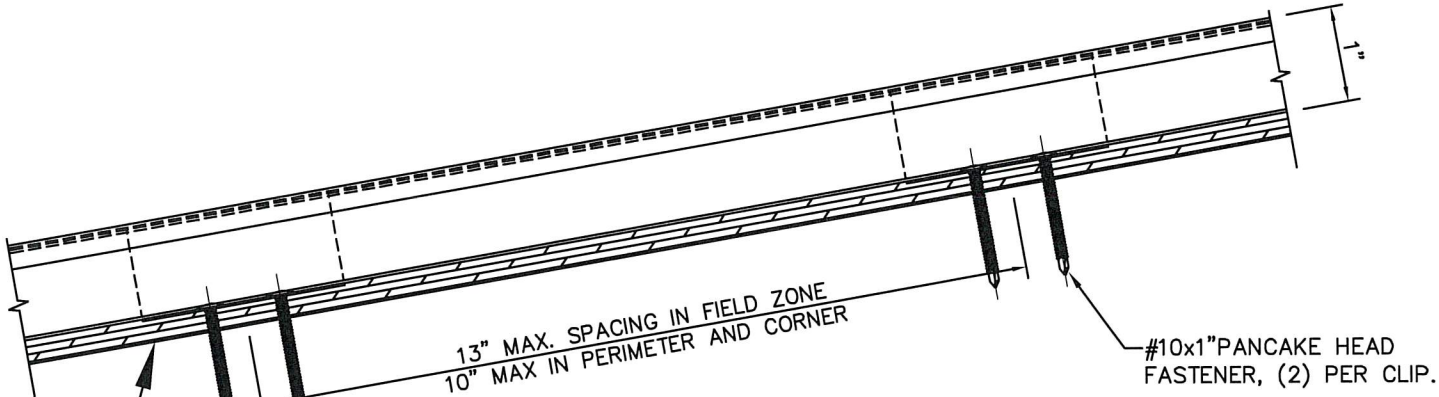




DM CLASS 1150 1" MECHANICAL SEAM
26 Ga. STEEL ROOF PANEL, 21" WIDE

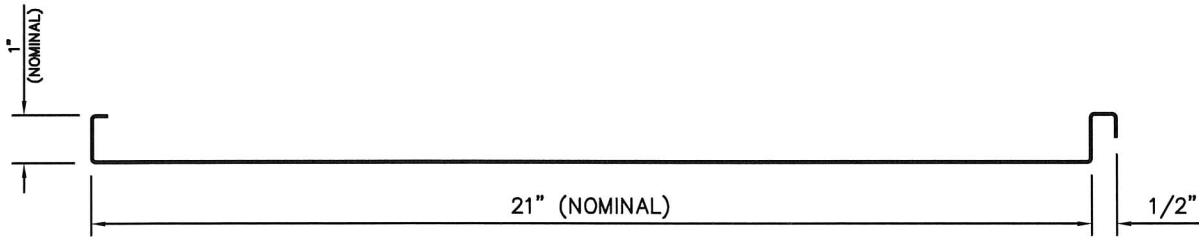

SECTION A-A

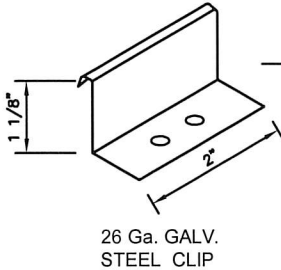

PANEL PROFILE

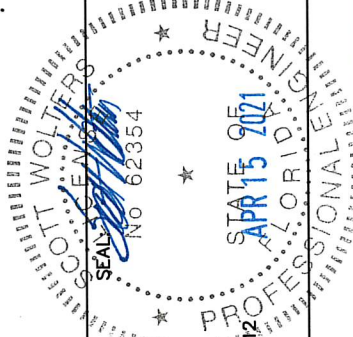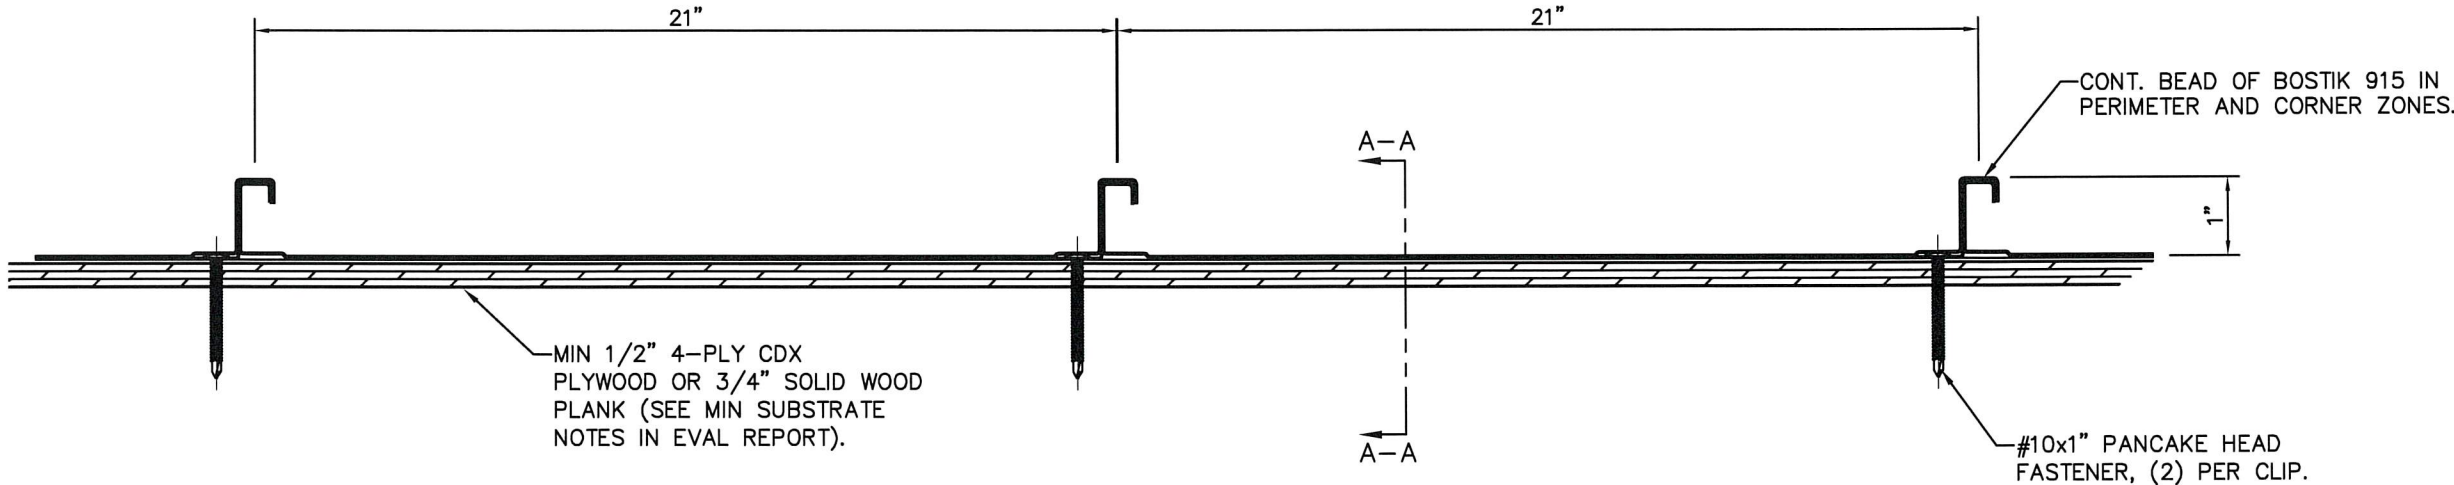

SCOTT WALTERS
FL PE# 62354

WALTERS ENGINEERING
(COA# 27194)
15211 97TH ROAD N
WEST PALM BEACH, FL 33412
(561) 225-1982

DYNAMIC METALS

3201 SE DOMINICA TERRACE
STUART, FL 34997
PH: (772) 247-2465

www.dynamicmetal.net
FAX: (772) 247-2466
EMAIL: info@dynamicmetal.net

