



PBR 26 GA. 80KSI STEEL NON-STRUCTURAL OVER 16 GA. 50 KSI MIN. PURLINS/GIRTS

SCREW-DOWN PANEL FASTENER SPACING @ INTERMEDIATE SUPPORTS

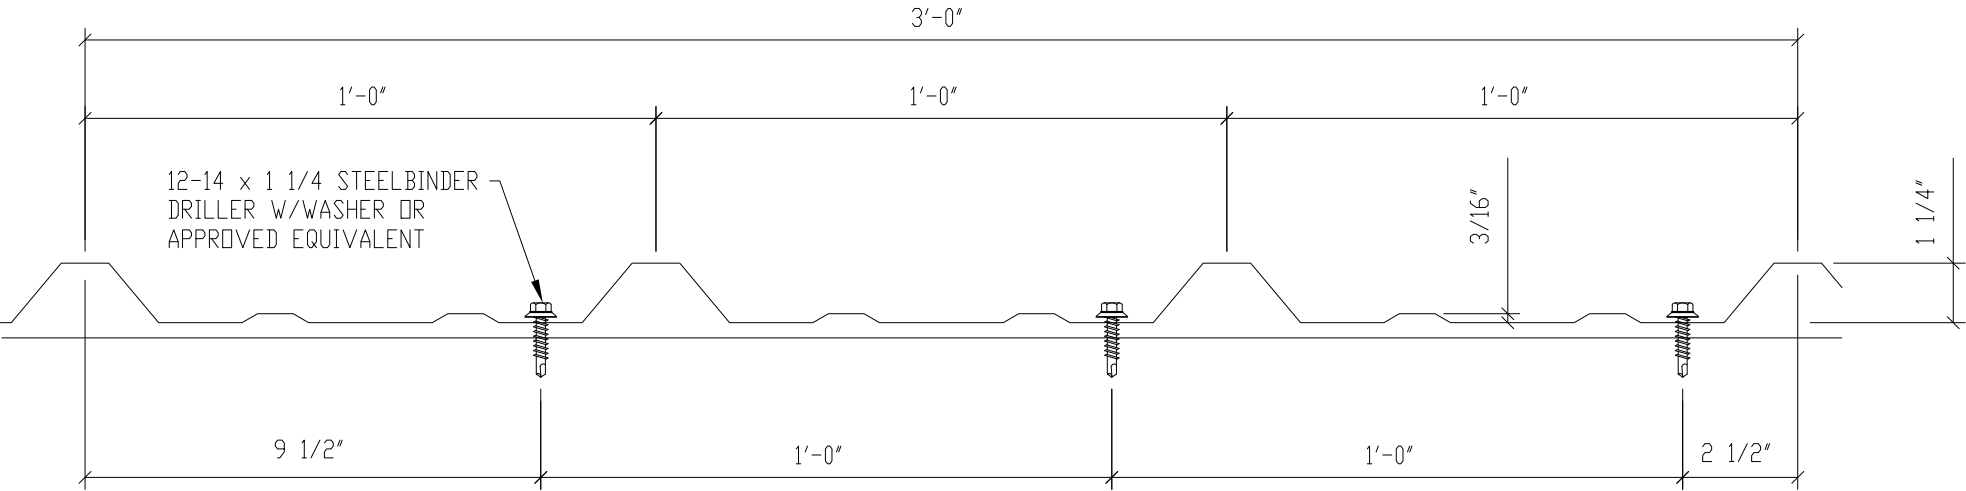

#14-14 x 7/8" STEELBINDER
DRILLER W/WASHER OR
APPROVED EQUIVALENT
AT 20" MAX. O.C.

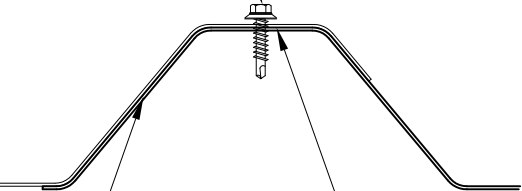


1/2" X 3/32" TAPE SEALER
PIGTAIL TO ENDLAP

1/2" X 3/32" TAPE SEALER
CONTINUOUS AT ENDLAP


SIDELAP

SCREW-DOWN PANEL FASTENER SPACING @ PANEL ENDS

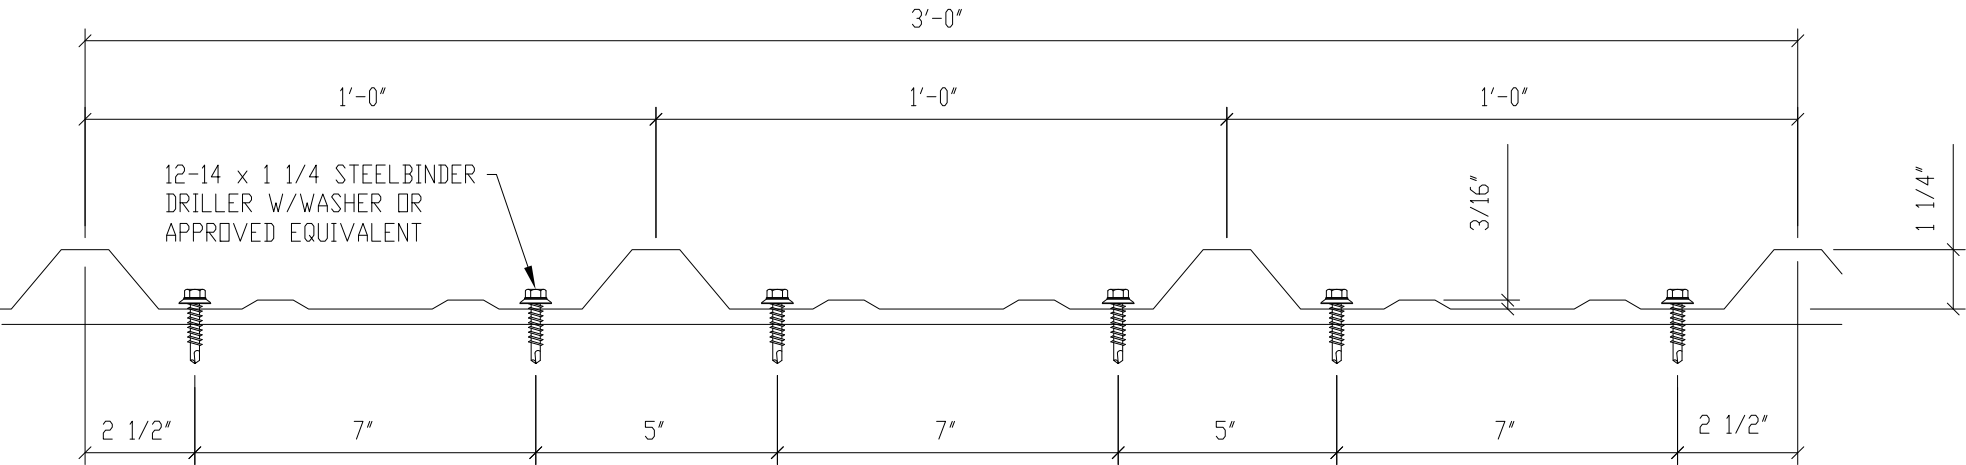

Lucas Turner
2026.01.19
14:09:31 -06'00'

ELITE STRUCTURES INC. 401 OLD QUITMAN RD., ADEL, GA 31620	
	DATE DRAWN: 6/20/2018
SCALE: NTS	REV: 0
DRAWING: ELITE-PBR	SHT: 1 OF 1

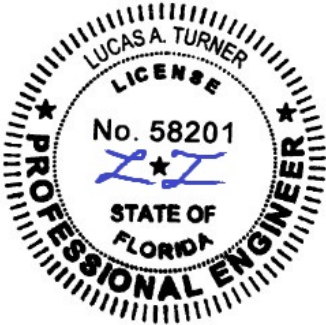

1/19/2026
Lucas A. Turner, P.E.
FL PE #58201
2428 Old Natchez Trc.
Trl., Camden, TN 38320
Ph. 941-380-1574