
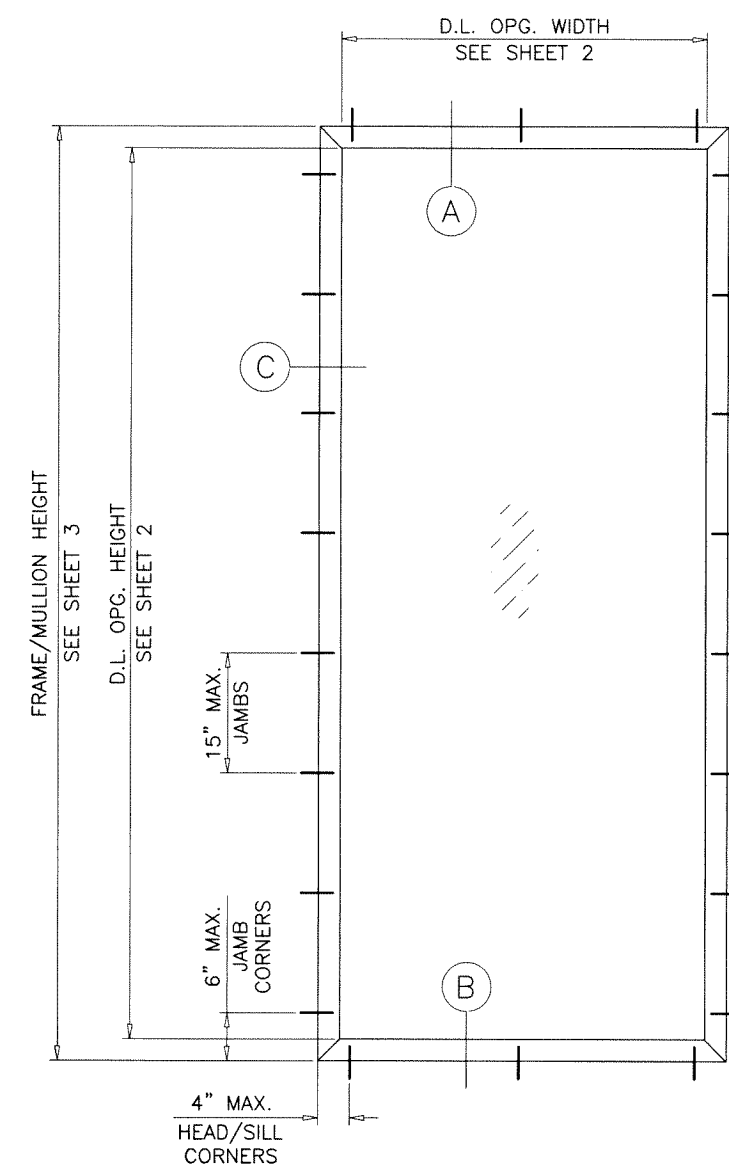


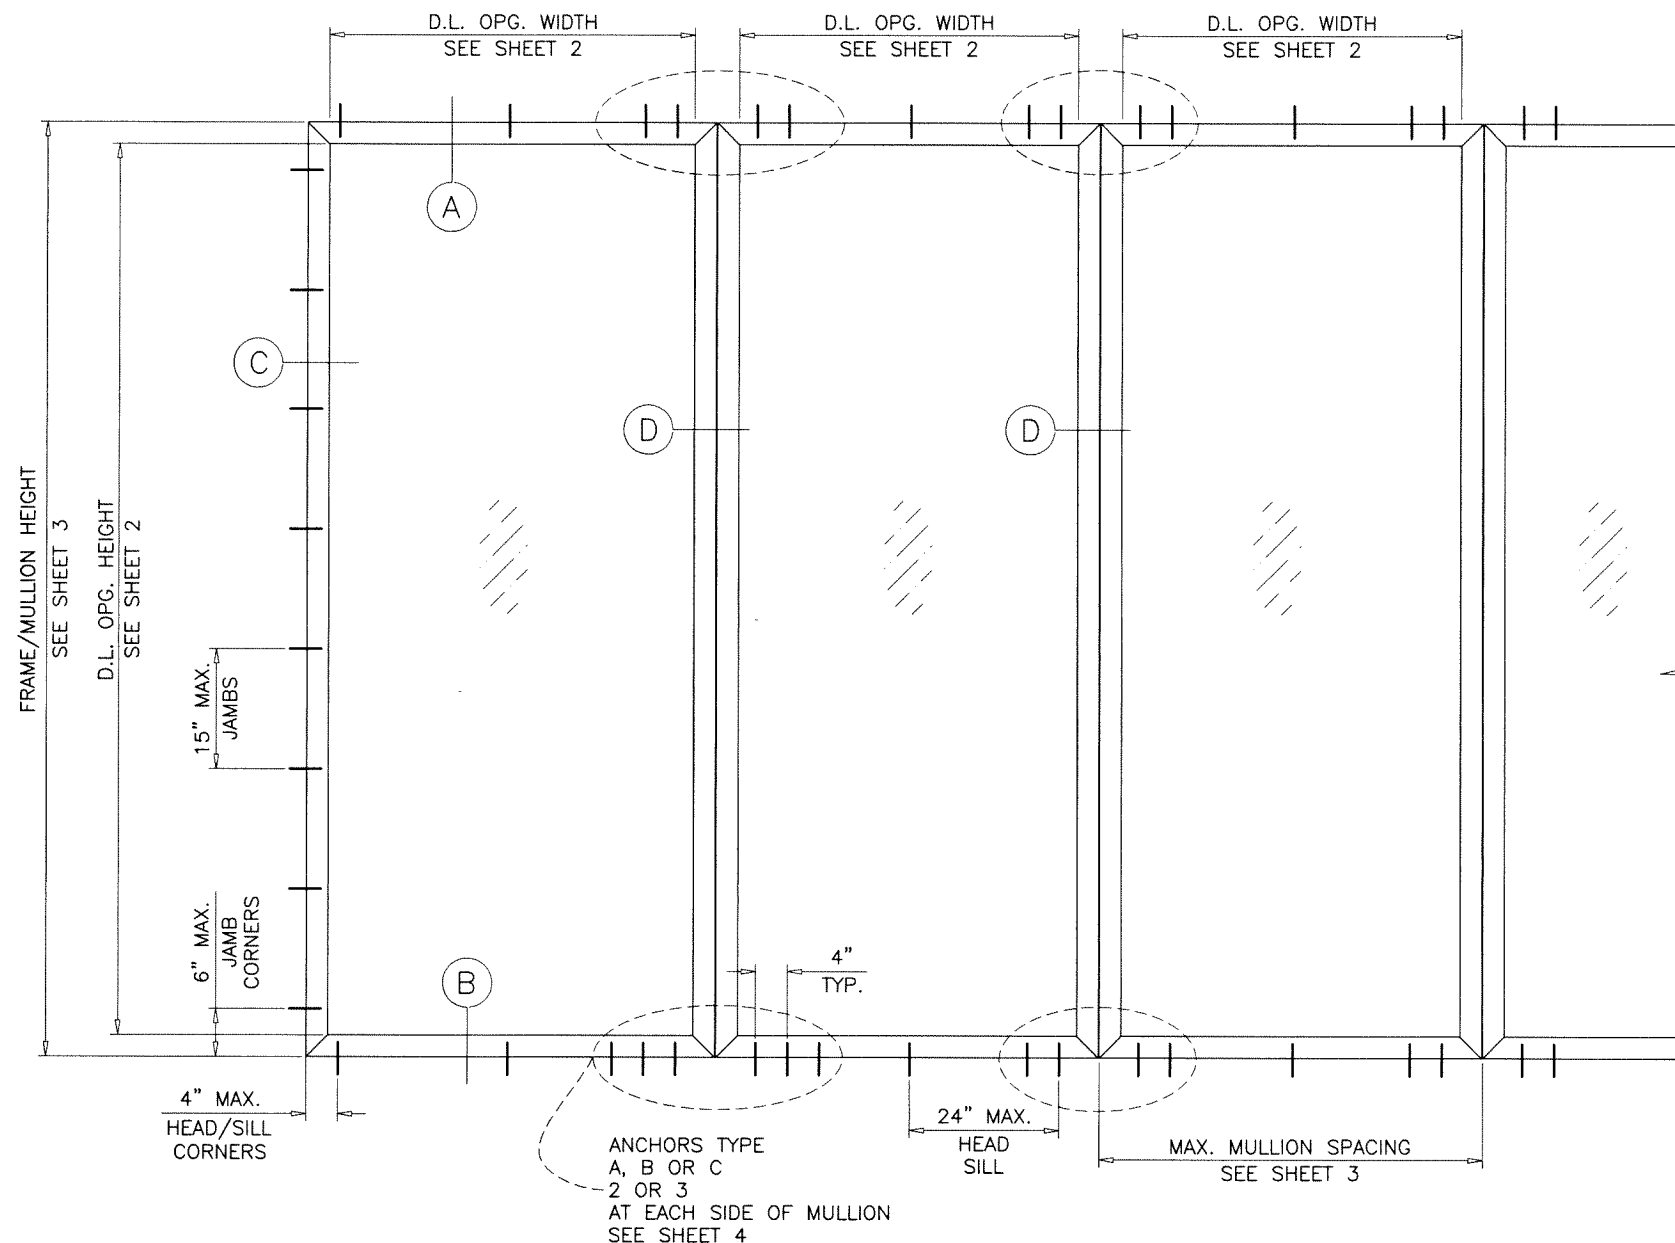

SERIES 120 ALUMINUM WINDOW WALL SYSTEM

THIS PRODUCT HAS BEEN DESIGNED AND TESTED TO COMPLY WITH THE REQUIREMENTS OF THE 2020 (7TH EDITION)/2023 (8TH EDITION) FLORIDA BUILDING CODE INCLUDING HIGH VELOCITY HURRICANE ZONE (HVHZ).

1BY OR 2BY WOOD BUCKS & BUCK FASTENERS BY OTHERS, MUST BE DESIGNED AND INSTALLED ADEQUATELY TO TRANSFER APPLIED PRODUCT LOADS TO THE BUILDING STRUCTURE.

ANCHORS SHALL BE CORROSION RESISTANT, SPACED AS SHOWN ON DETAILS AND INSTALLED PER MANUF'S INSTRUCTIONS. SPECIFIED EMBEDMENT TO BASE MATERIAL SHALL BE BEYOND WALL DRESSING OR STUCCO.

A LOAD DURATION INCREASE IS USED IN DESIGN OF ANCHORS INTO WOOD ONLY.

ALL SHIMS TO BE HIGH IMPACT, NON-METALLIC AND NON-COMPRESSIBLE.

MATERIALS INCLUDING BUT NOT LIMITED TO STEEL/METAL SCREWS, THAT COME INTO CONTACT WITH OTHER DISSIMILAR MATERIALS SHALL MEET THE REQUIREMENTS OF THE 2020/2023 FLORIDA BLDG. CODE & ADOPTED STANDARDS.

THIS PRODUCT APPROVAL IS GENERIC AND DOES NOT PROVIDE INFORMATION FOR A SITE SPECIFIC PROJECT, i.e. LIFE SAFETY OF THIS PRODUCT, ADEQUACY OF STRUCTURE RECEIVING THIS PRODUCT AND SEALING AROUND OPENING FOR WATER INFILTRATION RESISTANCE ETC. CONDITIONS NOT SHOWN IN THIS DRAWING ARE TO BE ANALYZED SEPARATELY, AND TO BE REVIEWED BY BUILDING OFFICIAL.

DESIGN LOADS SHOWN ARE BASED ON 'ALLOWABLE STRESS DESIGN (ASD)'.

MANUFACTURER'S LABEL SHALL BE LOCATED ON A READILY VISIBLE LOCATION IN ACCORDANCE WITH SECTION 1709.9.3 OF FLORIDA BUILDING CODE. LABELING TO COMPLY WITH SECTION 1709.9.2.

TYPICAL ELEVATIONS

INSTRUCTIONS:

USE CHARTS AS FOLLOWS.

- STEP 1** DETERMINE DESIGN WIND PRESSURE REQUIREMENTS BASED ON WIND VELOCITY, BLDG. HEIGHT, WIND ZONE USING APPLICABLE ASCE 7 STANDARD.
- STEP 2** SEE CHARTS ON SHEET 2 FOR GLASS DESIGN LOAD CAPACITY.
- STEP 3** CHECK MULLION DESIGN LOAD CAPACITY FOR A GIVEN SPACING AND HEIGHT USING CHARTS ON SHEET 3 THE CAPACITY SHOULD EXCEED THE DESIGN LOAD.
- STEP 4** USING CHARTS ON SHEET 4 SELECT ANCHOR OPTION WITH DESIGN LOAD CAPACITY MORE THAN DESIGN LOAD SPECIFIED IN STEP 1 ABOVE.
- STEP 5** THE LOWEST VALUE RESULTING FROM STEPS 2, 3 AND 4 THAT EXCEED THE DESIGN WIND PRESSURES DETERMINED THRU STEP 1 SHALL APPLY TO ENTIRE SYSTEM.

DAYLITE OPENINGS SINGLE 'O' PANEL:

DLO WIDTH = FRAME WIDTH - 5.438"
DLO HEIGHT = FRAME HEIGHT - 5.438"


PRODUCT COMPLIES WITH REQUIREMENTS OF ANSI Z97.1.

THIS SYSTEM IS RATED FOR SMALL MISSILE IMPACT.
F.B.C. APPROVED IMPACT RESISTANT SHUTTERS
REQUIRED FOR INSTALLATIONS UP TO 30 FT. OF GRADE.
SHUTTERS NOT REQD. FOR INSTALLATIONS ABOVE 30 FT. OF GRADE.

Sealed: 7/17/2023

FL #27509

- A- CONTRACTOR TO BE RESPONSIBLE FOR THE SELECTION, PURCHASE AND INSTALLATION OF THIS PRODUCT BASED ON THIS PRODUCT EVALUATION PROVIDED HE/SHE DOES NOT DEVIATE FROM THE CONDITIONS DETAILED ON THIS DOCUMENT.
- B- THIS PRODUCT EVALUATION DOCUMENT WILL BE CONSIDERED INVALID IF ALTERED BY ANY MEANS.
- C- SITE SPECIFIC PROJECTS SHALL BE PREPARED BY A FLORIDA REGISTERED ENGINEER OR ARCHITECT WHICH WILL BECOME THE ENGINEER OF RECORD (E.O.R.) FOR THE PROJECT AND WHO WILL BE RESPONSIBLE FOR THE PROPER USE OF THE P.E.D. ENGINEER OF RECORD, ACTING AS A DELEGATED ENGINEER TO THE P.E.D. ENGINEER SHALL SUBMIT TO THIS LATTER THE SITE SPECIFIC DRAWINGS FOR REVIEW.
- D- THIS P.E.D. SHALL BEAR THE DATE AND ORIGINAL SEAL AND SIGNATURE OF THE PROFESSIONAL ENGINEER OF RECORD THAT PREPARED IT.

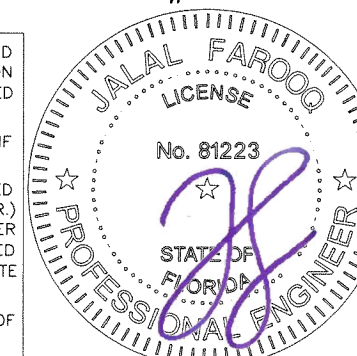

afc

AL-FAROOQ CORPORATION
ENGINEERS & PRODUCT DEVELOPMENT
9360 SUNSET DRIVE, SUITE 220
MIAMI, FLORIDA 33173
TEL. (305) 264-8100 FAX. (305) 262-6978
COMP-ANL \ 18-54F-ALU



SERIES 120 ALUM WINDOW WALL SYSTEM (S.M.I.)

Alucorp S.A. De C.V.
Calle 2 Tablaje 17439 Int C X 21y
25 Chichi Suarez, Merida
Yucatan, Mexico
Tel. (-) Fax. (-)


revisions:		date:	by:	description:
no	date	by	description	
A	08.28.20			UPDATED TO 2020 FBC
B	07.01.23			UPDATED TO 2023 FBC
date: 05-07-18		scale: 1/2"=1'-0"	dr. by: TARIQ	chk. by:
drawing no.		18-54F		
sheet 1 of 7				

GLASS LOAD CAPACITY - PSF			
NOMINAL DIMS.		GLASS TYPES 'A' & 'A1'	
D.L.O. WIDTH	D.L.O. HEIGHT	EXT.(+)	INT.(-)
24-1/2"	90-1/2"	80.0	80.0
30-1/2"		80.0	80.0
42-1/2"		80.0	80.0
48-1/2"		80.0	80.0
54-1/2"		80.0	80.0
60-1/2"		74.7	74.7
66-1/2"		68.5	68.5
24-1/2"	93"	80.0	80.0
30-1/2"		80.0	80.0
42-1/2"		80.0	80.0
48-1/2"		80.0	80.0
54-1/2"		80.0	80.0
60-1/2"		74.7	74.7
66-1/2"		68.5	68.5
24-1/2"	96-1/2"	80.0	80.0
30-1/2"		80.0	80.0
42-1/2"		80.0	80.0
48-1/2"		80.0	80.0
54-1/2"		80.0	80.0
60-1/2"		74.7	74.7
66-1/2"		68.5	68.5
24-1/2"	102-1/2"	80.0	80.0
30-1/2"		80.0	80.0
42-1/2"		80.0	80.0
48-1/2"		80.0	80.0
54-1/2"		80.0	80.0
60-1/2"		74.7	74.7
24-1/2"	105"	80.0	80.0
30-1/2"		80.0	80.0
42-1/2"		80.0	80.0
48-1/2"		80.0	80.0
54-1/2"		80.0	80.0
60-1/2"		74.7	74.7
24-1/2"	108-1/2"	80.0	80.0
30-1/2"		80.0	80.0
42-1/2"		80.0	80.0
48-1/2"		80.0	80.0
54-1/2"		80.0	80.0
56-1/8"		80.0	80.0
24-1/2"	114-1/2"	80.0	80.0
30-1/2"		80.0	80.0
42-1/2"		80.0	80.0
48-1/2"		80.0	80.0
54-1/2"		80.0	80.0
56-1/8"		80.0	80.0

INTERPOLATION BETWEEN WIDTHS OR HEIGHTS ALLOWED.

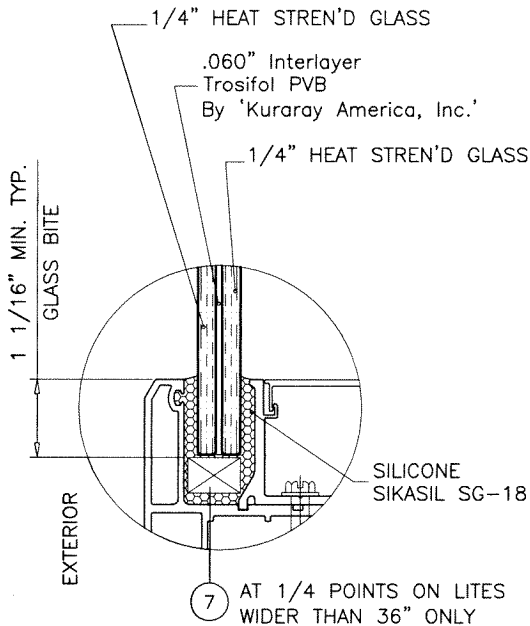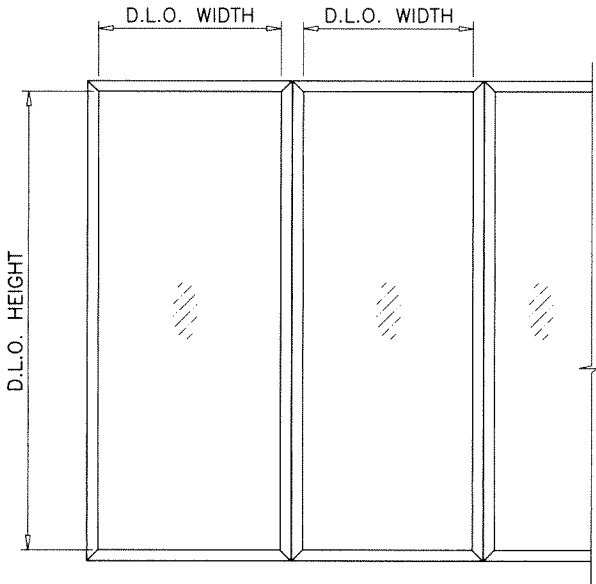


GLASS TYPE 'A'
9/16" OVERALL LAMINATED GLASS

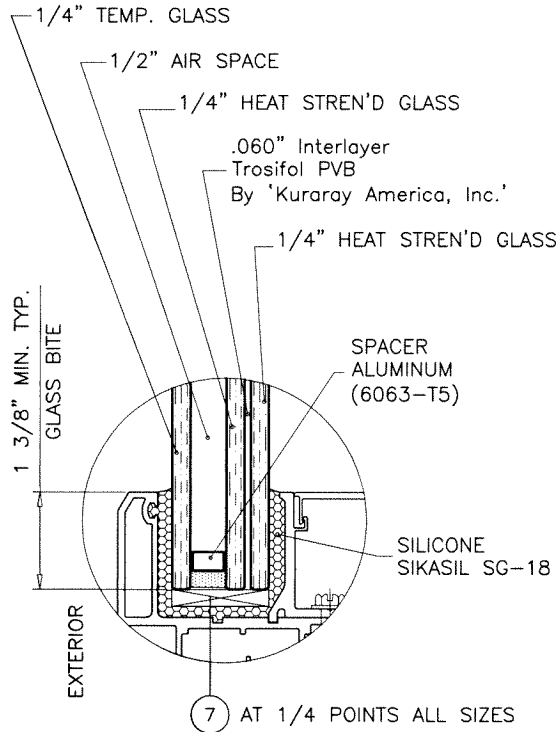

GLASS TYPE 'AI'
1-5/16" OVERALL INSUL. LAM. GLASS

NOTE:
GLASS CAPACITIES ON THIS SHEET ARE
BASED ON ASTM E1300-09 (3 SEC. GUSTS).

Sealed: 7/17/2023
FL #27509

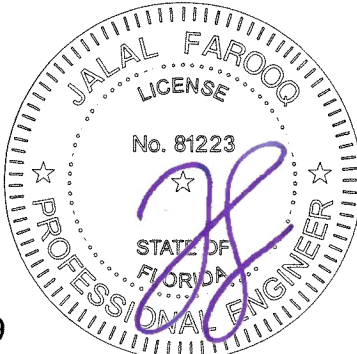

af c

AL-FAROOQ CORPORATION
ENGINEERS & PRODUCT DEVELOPMENT
9360 SUNSET DRIVE, SUITE 220
MIAMI, FLORIDA 33173
TEL. (305) 264-8100 FAX. (305) 262-6978

SERIES 120 ALUM WINDOW WALL SYSTEM (S.M.I.)

Alucorp S.A. De C.V.
Calle 2 Tablaje 17439 Int C X 21y
25 Chichi Suarez, Merida
Yucatan, Mexico
Tel. (-) Fax. (-)

revisions:

no	date	by	description

date: 05-07-18

scale: -

dr. by: TARIQ

chk. by:


drawing no.

18-54F

sheet 2 of 7


MULLION LOAD CAPACITY - PSF			
NOMINAL DIMS.		MULLION 'M'	
WIDTH (W)	FRAME HEIGHT	EXT.(+)	INT.(-)
30"	96"	80.0	80.0
36"		80.0	80.0
48"		80.0	80.0
54"		80.0	80.0
60"		80.0	80.0
66"		80.0	80.0
72"		80.0	80.0
30"	98-1/2"	80.0	80.0
36"		80.0	80.0
48"		80.0	80.0
54"		80.0	80.0
60"		80.0	80.0
66"		80.0	80.0
72"		77.1	77.1
30"	102"	80.0	80.0
36"		80.0	80.0
48"		80.0	80.0
54"		80.0	80.0
60"		80.0	80.0
66"		74.8	74.8
72"		70.8	70.8
30"	108"	80.0	80.0
36"		80.0	80.0
48"		79.6	79.6
54"		72.3	72.3
60"		66.8	66.8
66"		62.5	62.5
30"	110-1/2"	80.0	80.0
36"		80.0	80.0
48"		74.0	74.0
54"		67.2	67.2
60"		62.0	62.0
66"		57.9	57.9
30"	114"	80.0	80.0
36"		80.0	80.0
48"		67.1	67.1
54"		60.8	60.8
60"		56.0	56.0
61-5/8"		54.9	54.9
30"	120"	80.0	80.0
36"		74.0	74.0
48"		57.1	57.1
54"		51.7	51.7
60"		47.5	47.5
61-5/8"		46.5	46.5

INTERPOLATION BETWEEN WIDTHS OR HEIGHTS ALLOWED.

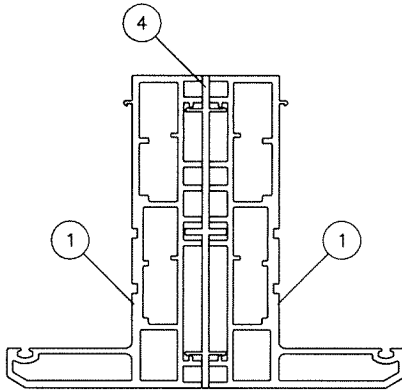

MULLION 'M'

Ix IN^4	Sx IN^3
7.1672	2.7077

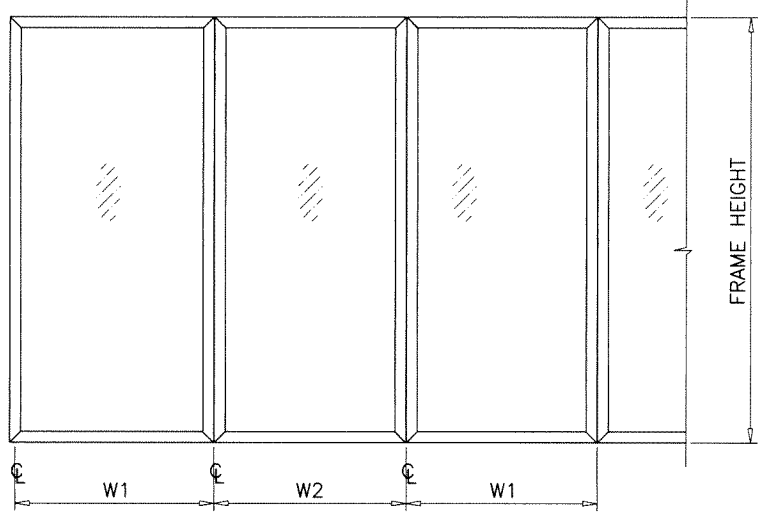


WIDTH (W) = $\frac{W1 + W2}{2}$
AT FRAME MULLION

Sealed: 7/17/2023
FL #27509



MULLIONS

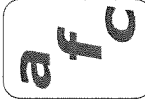

AL-FAROOQ CORPORATION
ENGINEERS & PRODUCT DEVELOPMENT
9360 SUNSET DRIVE, SUITE 220
MIAMI, FLORIDA 33173 (C.A.N. 3538)
TEL. (305) 264-8100 FAX. (305) 262-6978
COMP-ANL\18-54F-ALU

SERIES 120 ALUM WINDOW WALL SYSTEM (S.M.I.)

Alucorp S.A. De C.V.
Calle 2 Tablaje 17439 Int C X 21y
25 Chichi Suarez, Merida
Yucatan, Mexico
Tel. (-) Fax. (-)

revisions:
no date by description

date: 05-07-18
scale: -
dr. by: TARIQ
chk. by:

drawing no.
18-54F
sheet 3 of 7

MULLION ANCHOR LOAD CAPACITY - PSF							
ANCHOR TYPE		ANCHOR TYPE 'A'		ANCHOR TYPE 'B'		ANCHOR TYPE 'C'	
WIDTH (W)	LENGTH (L)	4 ANCHORS	6 ANCHORS	4 ANCHORS	6 ANCHORS	4 ANCHORS	6 ANCHORS
		EXT. (+) INT. (-)	EXT. (+) INT. (-)	EXT. (+) INT. (-)	EXT. (+) INT. (-)	EXT. (+) INT. (-)	EXT. (+) INT. (-)
30"	86-1/2"	80.0	80.0	80.0	80.0	80.0	80.0
36"		80.0	80.0	80.0	80.0	80.0	80.0
48"		80.0	80.0	80.0	80.0	80.0	80.0
54"		79.8	80.0	80.0	80.0	80.0	80.0
60"		71.9	80.0	80.0	80.0	80.0	80.0
66"		65.3	80.0	75.4	80.0	80.0	80.0
72"		59.9	80.0	69.1	80.0	77.9	80.0
30"	90"	80.0	80.0	80.0	80.0	80.0	80.0
36"		80.0	80.0	80.0	80.0	80.0	80.0
48"		80.0	80.0	80.0	80.0	80.0	80.0
54"		76.7	80.0	80.0	80.0	80.0	80.0
60"		69.1	80.0	79.7	80.0	80.0	80.0
66"		62.8	80.0	72.5	80.0	80.0	80.0
72"		57.6	80.0	66.4	80.0	74.9	80.0
30"	96"	80.0	80.0	80.0	80.0	80.0	80.0
36"		80.0	80.0	80.0	80.0	80.0	80.0
48"		80.0	80.0	80.0	80.0	80.0	80.0
54"		71.9	80.0	80.0	80.0	80.0	80.0
60"		64.8	80.0	74.8	80.0	80.0	80.0
66"		58.9	80.0	68.0	80.0	76.6	80.0
72"		54.0	75.5	62.3	80.0	70.2	80.0
30"	98-1/2"	80.0	80.0	80.0	80.0	80.0	80.0
36"		80.0	80.0	80.0	80.0	80.0	80.0
48"		78.9	80.0	80.0	80.0	80.0	80.0
54"		70.1	80.0	80.0	80.0	80.0	80.0
60"		63.1	80.0	72.9	80.0	80.0	80.0
66"		57.4	80.0	66.2	80.0	74.6	80.0
72"		52.6	73.6	60.7	80.0	68.4	80.0
30"	102"	80.0	80.0	80.0	80.0	80.0	80.0
36"		80.0	80.0	80.0	80.0	80.0	80.0
48"		76.2	80.0	80.0	80.0	80.0	80.0
54"		67.7	80.0	78.2	80.0	80.0	80.0
60"		60.9	80.0	70.4	80.0	79.3	80.0
66"		55.4	77.6	64.0	80.0	72.1	80.0
72"		50.8	71.1	58.6	80.0	66.1	80.0
30"	108"	80.0	80.0	80.0	80.0	80.0	80.0
36"		80.0	80.0	80.0	80.0	80.0	80.0
48"		71.9	80.0	80.0	80.0	80.0	80.0
54"		64.0	80.0	73.8	80.0	80.0	80.0
60"		57.6	80.0	66.4	80.0	74.9	80.0
66"		52.3	73.3	60.4	80.0	68.1	80.0
30"	110-1/2"	80.0	80.0	80.0	80.0	80.0	80.0
36"		80.0	80.0	80.0	80.0	80.0	80.0
48"		70.3	80.0	80.0	80.0	80.0	80.0
54"		62.5	80.0	72.2	80.0	80.0	80.0
60"		56.3	78.8	64.9	80.0	73.2	80.0
66"		51.1	71.6	59.0	80.0	66.5	80.0

INTERPOLATION BETWEEN WIDTHS OR HEIGHTS ALLOWED.

MULLION ANCHOR LOAD CAPACITY - PSF							
ANCHOR TYPE		ANCHOR TYPE 'A'		ANCHOR TYPE 'B'		ANCHOR TYPE 'C'	
WIDTH (W)	LENGTH (L)	4 ANCHORS	6 ANCHORS	4 ANCHORS	6 ANCHORS	4 ANCHORS	6 ANCHORS
		EXT. (+) INT. (-)	EXT. (+) INT. (-)	EXT. (+) INT. (-)	EXT. (+) INT. (-)	EXT. (+) INT. (-)	EXT. (+) INT. (-)
30"	114"	80.0	80.0	80.0	80.0	80.0	80.0
36"		80.0	80.0	80.0	80.0	80.0	80.0
48"		68.2	80.0	78.7	80.0	80.0	80.0
54"		60.6	80.0	69.9	80.0	78.8	80.0
60"		54.5	76.3	62.9	80.0	70.9	80.0
61-5/8"		53.1	74.3	61.3	80.0	69.1	80.0
30"	120"	80.0	80.0	80.0	80.0	80.0	80.0
36"		80.0	80.0	80.0	80.0	80.0	80.0
48"		64.8	80.0	74.8	80.0	80.0	80.0
54"		57.6	80.0	66.4	80.0	74.9	80.0
60"		51.8	72.5	59.8	80.0	67.4	80.0
61-5/8"		50.4	70.6	58.2	80.0	65.6	80.0

SEE SHEET 5 FOR ANCHOR DESCRIPTION

Sealed: 7/17/2023
FL #27509



ANCHORS

AL-FAROOQ CORPORATION
ENGINEERS & PRODUCT DEVELOPMENT
9360 SUNSET DRIVE, SUITE 220
MIAMI, FLORIDA 33173
TEL. (305) 264-8100 FAX. (305) 262-6978
(C.A.N. 3538)

afcc





SERIES 120 ALUM WINDOW WALL SYSTEM (S.M.I.)

Alucorp S.A. De C.V.
Calle 2 Tablaje 17439 Int C X 21y
25 Chichi Suarez, Merida
Yucatan, Mexico
Tel. (-) Fax. (-)

revisions:
no date by description

date: 05-07-18
scale: -
dr. by: TARIQ
chk. by:

drawing no.
18-54F
sheet 4 of 7

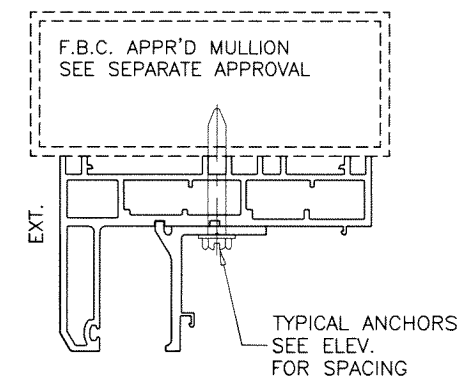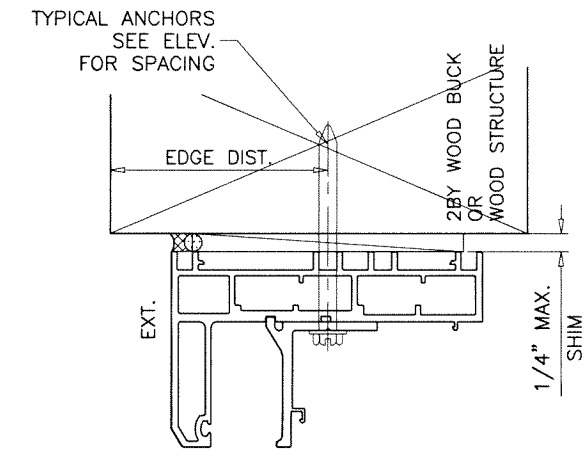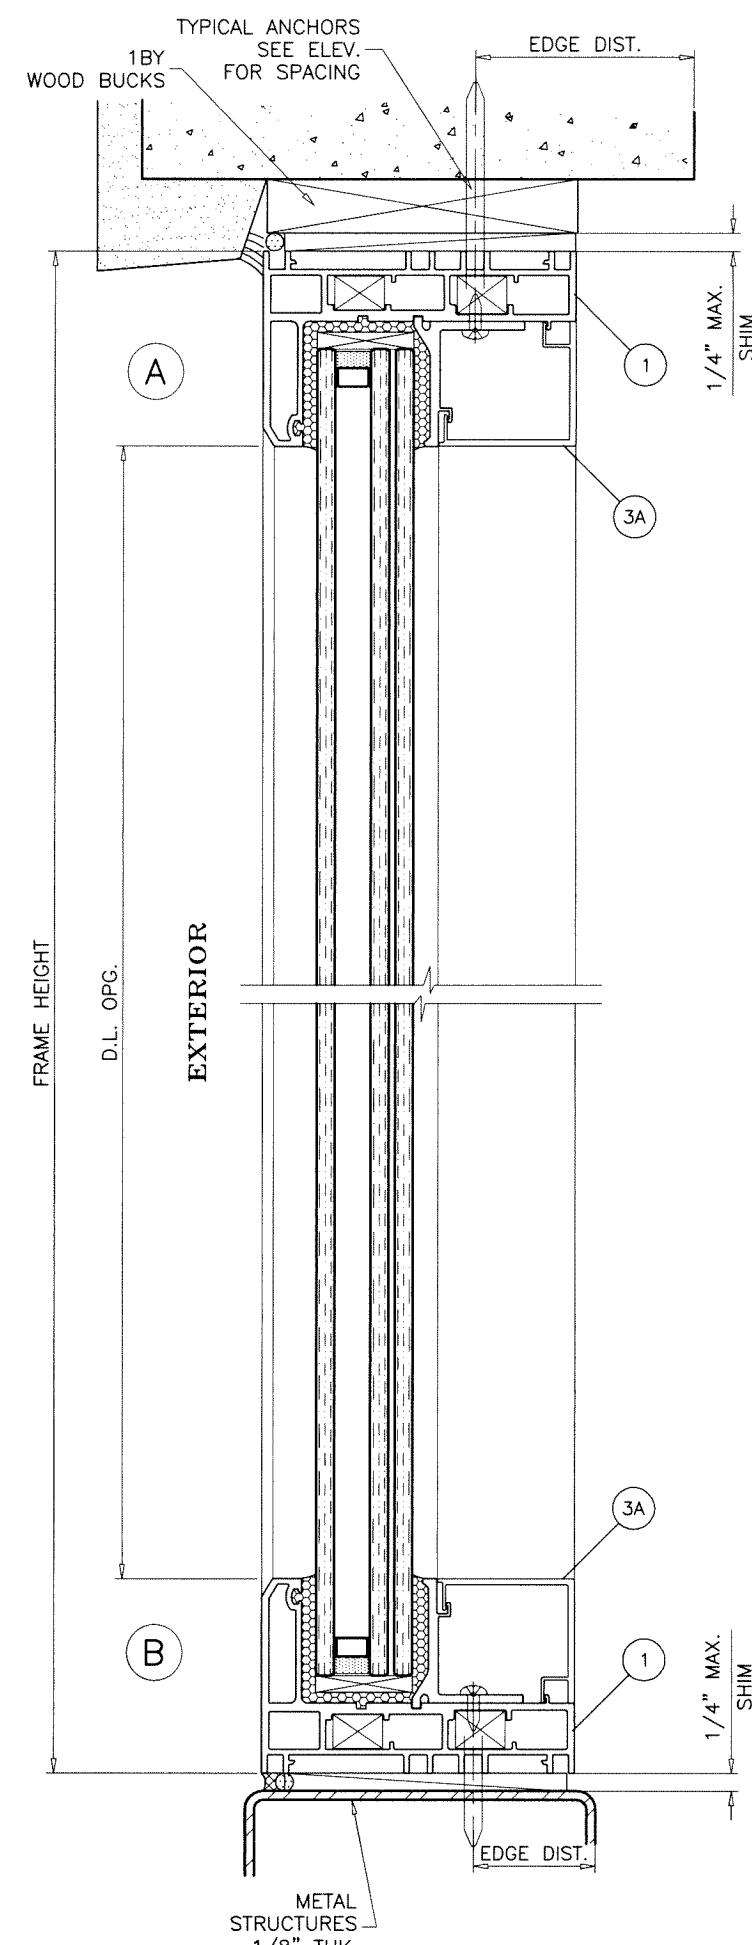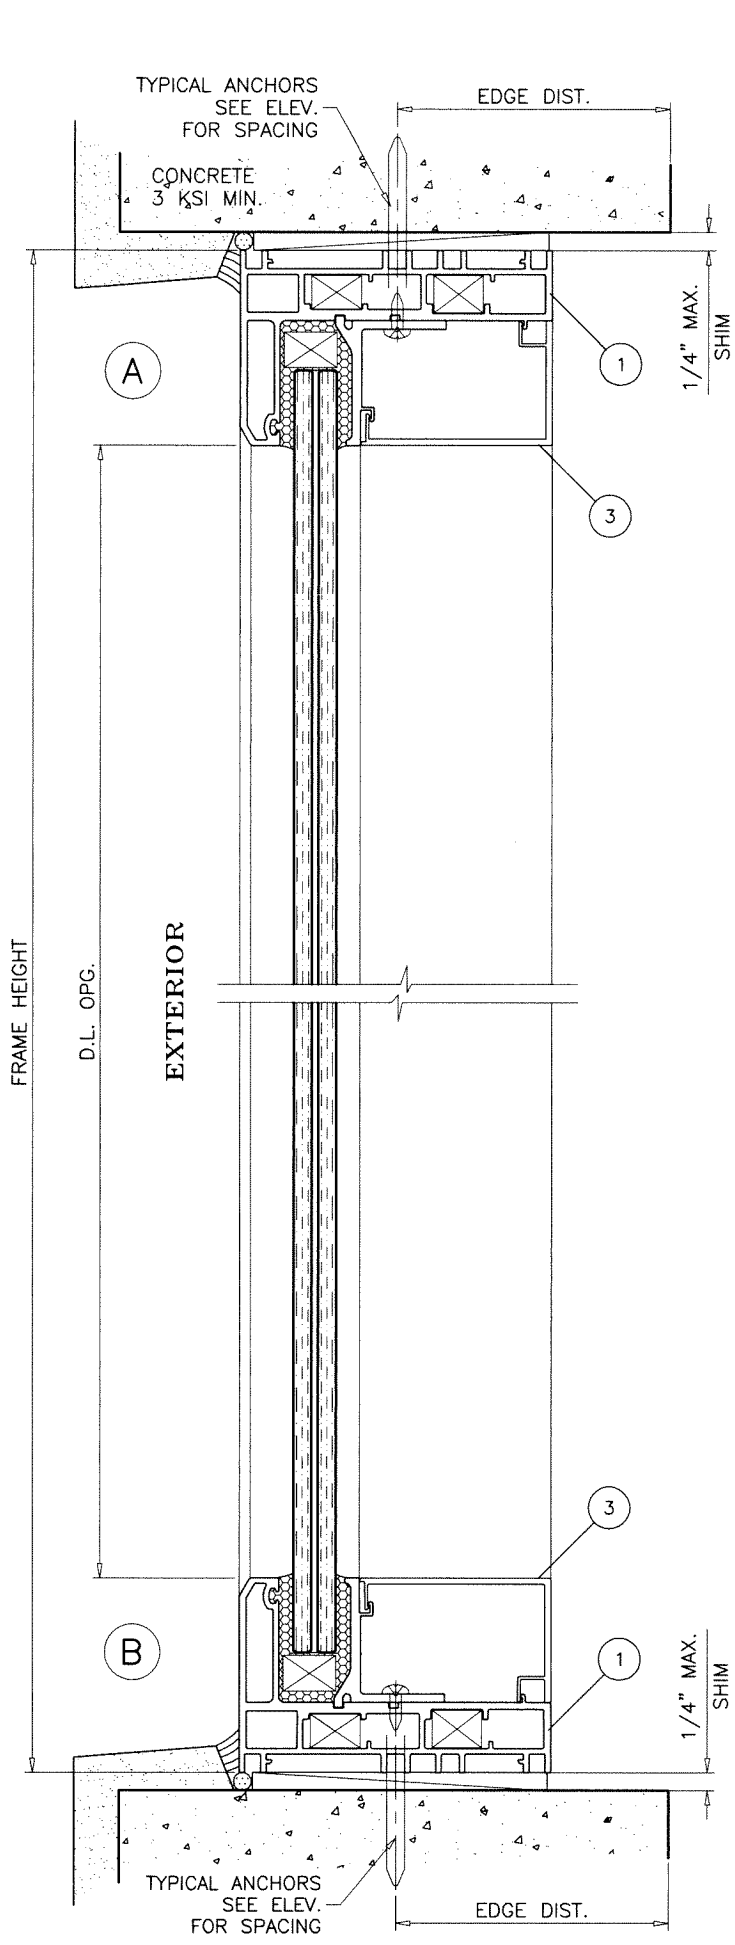

1BY OR 2BY WOOD BUCKS AND METAL STRUCTURE NOT BY ALUCORP MUST SUSTAIN LOADS IMPOSED BY GLAZING SYSTEM AND TRANSFER THEM TO THE BUILDING STRUCTURE.

TYPICAL ANCHORS: SEE ELEV. FOR SPACING


- TYPE 'A' - 1/4" DIA. ULTRACON+ BY 'DEWALT'** (Fu=164 KSI, Fy=148 KSI)
 INTO 2BY WOOD BUCKS OR WOOD STRUCTURES
 1-1/2" MIN. PENETRATION INTO WOOD (HEAD/SILL/JAMBS)
 THRU 1BY BUCKS INTO CONC. OR BLOCKS
 1-1/4" MIN. EMBED INTO CONCRETE (HEAD/SILL/JAMBS)
 1-1/4" MIN. EMBED INTO BLOCKS (JAMBS)
- TYPE 'B' - 1/4" DIA. ULTRACON+ BY 'DEWALT'** (Fu=164 KSI, Fy=148 KSI)
 DIRECTLY INTO CONCRETE OR BLOCKS
 1-1/4" MIN. EMBED INTO CONCRETE (HEAD/SILL/JAMBS)
 1-1/4" MIN. EMBED INTO BLOCKS (JAMBS)

- TYPE 'C' - # 14 SMS OR SELF DRILLING SCREWS** (GRADE 2 CRS)
 INTO F.B.C. APPROVED MULLIONS
 OR
 INTO METAL STRUCTURES (HEAD/SILL/JAMBS)
 (3) THREADS MIN. TO EXTEND BEYOND METAL THICKNESS
 ALUMINUM: 1/8" THK. MIN. (6063-T5 MIN.)
 STEEL: 1/8" THK. MIN. (Fy = 36 KSI MIN.)
 (STEEL IN CONTACT WITH ALUMINUM TO BE PLATED OR PAINTED)

TYPICAL EDGE DISTANCE

- INTO CONCRETE AND BLOCKS = 2-1/2" MIN.
 INTO WOOD STRUCTURE = 1" MIN.
 INTO METAL STRUCTURE = 3/4" MIN.

- WOOD AT HEAD, SILL OR JAMBS SG = 0.55 MIN.
 CONCRETE AT HEAD, SILL OR JAMBS f'c = 3000 PSI MIN.
 C-90 GROUT FILLED BLOCK AT JAMBS f'm = 2000 PSI MIN.

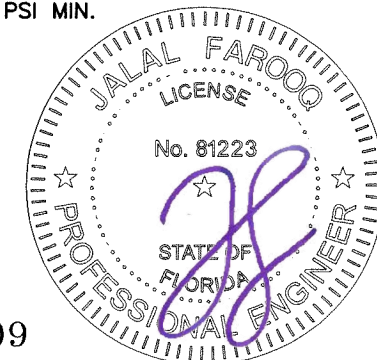

Sealed: 7/17/2023
 FL #27509

AL-FAROOQ CORPORATION
 ENGINEERS & PRODUCT DEVELOPMENT
 9360 SUNSET DRIVE, SUITE 220
 MIAMI, FLORIDA 33173
 TEL. (305) 264-8100 FAX. (305) 262-6978
 (C.A.N. 3538)

COMP-ANL\18-54F-ALU





SERIES 120 ALUM WINDOW WALL SYSTEM (S.M.I.)

Alucorp S.A. De C.V.
 Calle 2 Tablaje 17439 Int C X 21y
 25 Chichi Suarez, Merida
 Yucatan, Mexico
 Tel. (-) Fax. (-)


revisions:

no	date	by	description

date: 05-07-18 scale: 3/8" = 1" dr. by: TARIQ chk. by:
 drawing no. 18-54F
 sheet 5 of 7

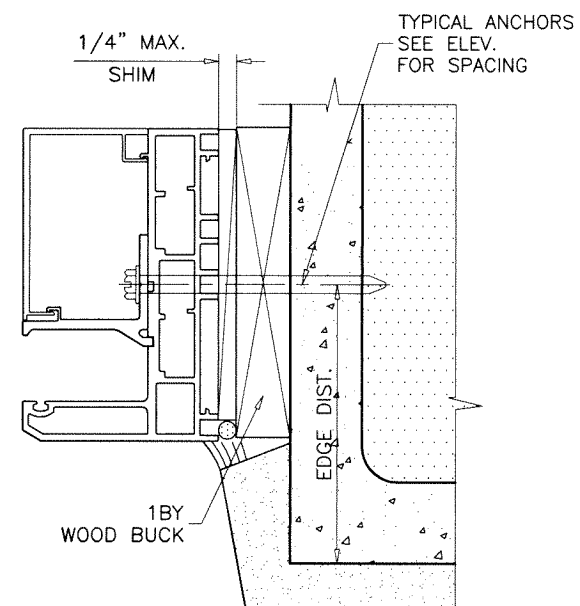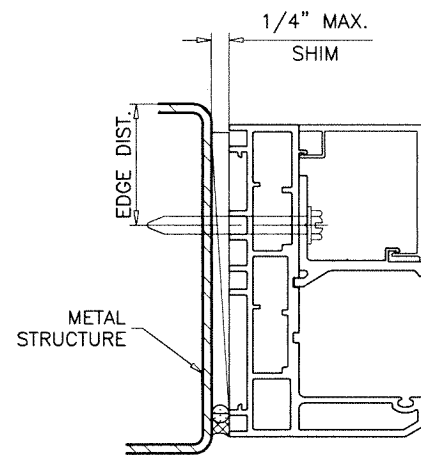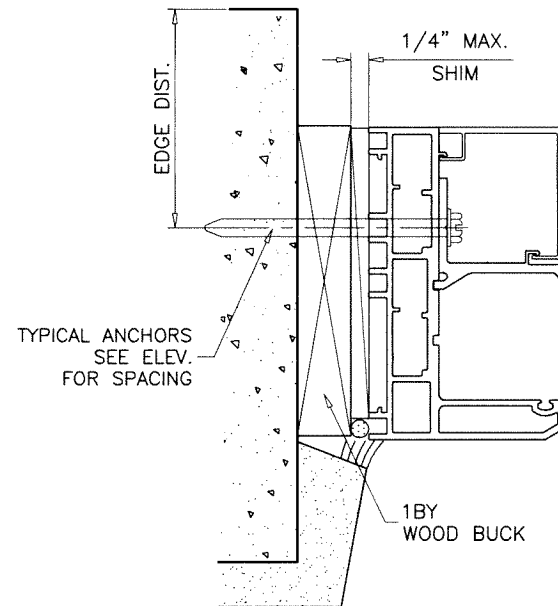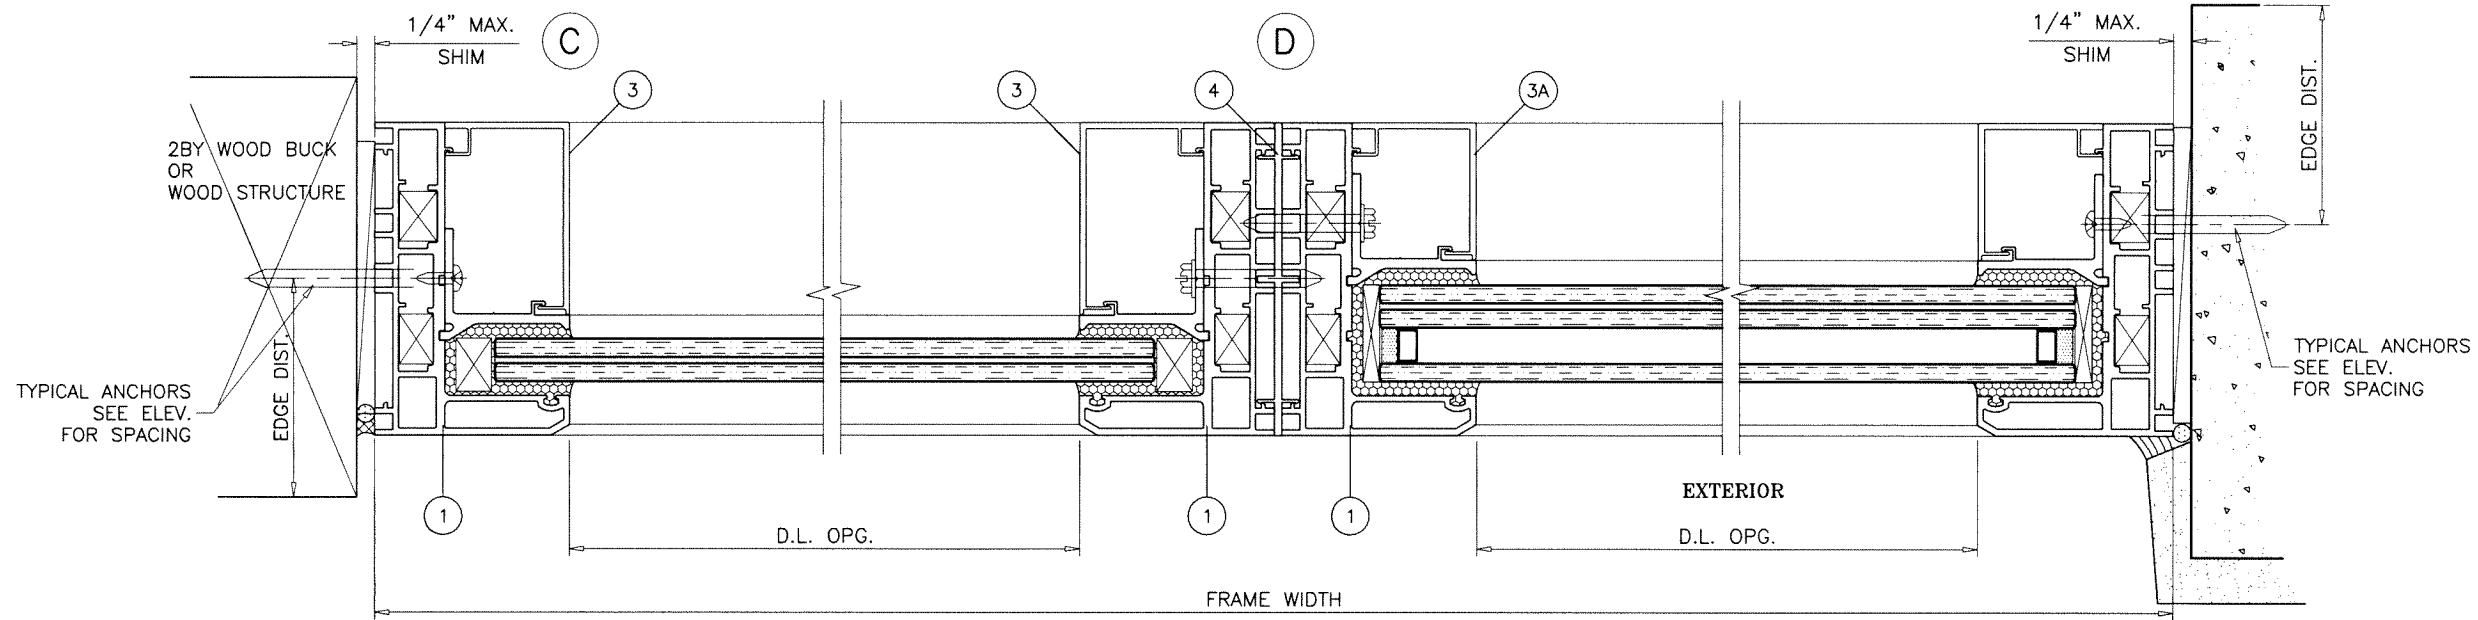

Sealed: 7/17/2023
FL #27509

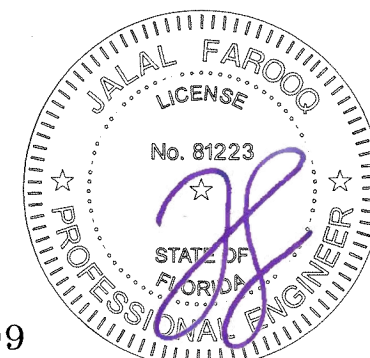

AL-FAROOQ CORPORATION
ENGINEERS & PRODUCT DEVELOPMENT
9360 SUNSET DRIVE, SUITE 220
MIAMI, FLORIDA 33173
TEL. (305) 264-8100 FAX. (305) 262-6978

af c

COMP-ANL 18-54F-ALU

SERIES 120 ALUM WINDOW WALL SYSTEM (S.M.I.)

Alucorp S.A. De C.V.
Calle 2 Tablaje 17439 Int C X 21y
25 Chichi Suarez, Merida
Yucatan, Mexico
Tel. (-) Fax. (-)

COMP-ANL 18-54F-ALU

revisions:		no	date	by	description

date: 05-07-18


scale: 3/8" = 1"

dr. by: TARIQ

chk. by:

drawing no.
18-54F


sheet 6 of 7

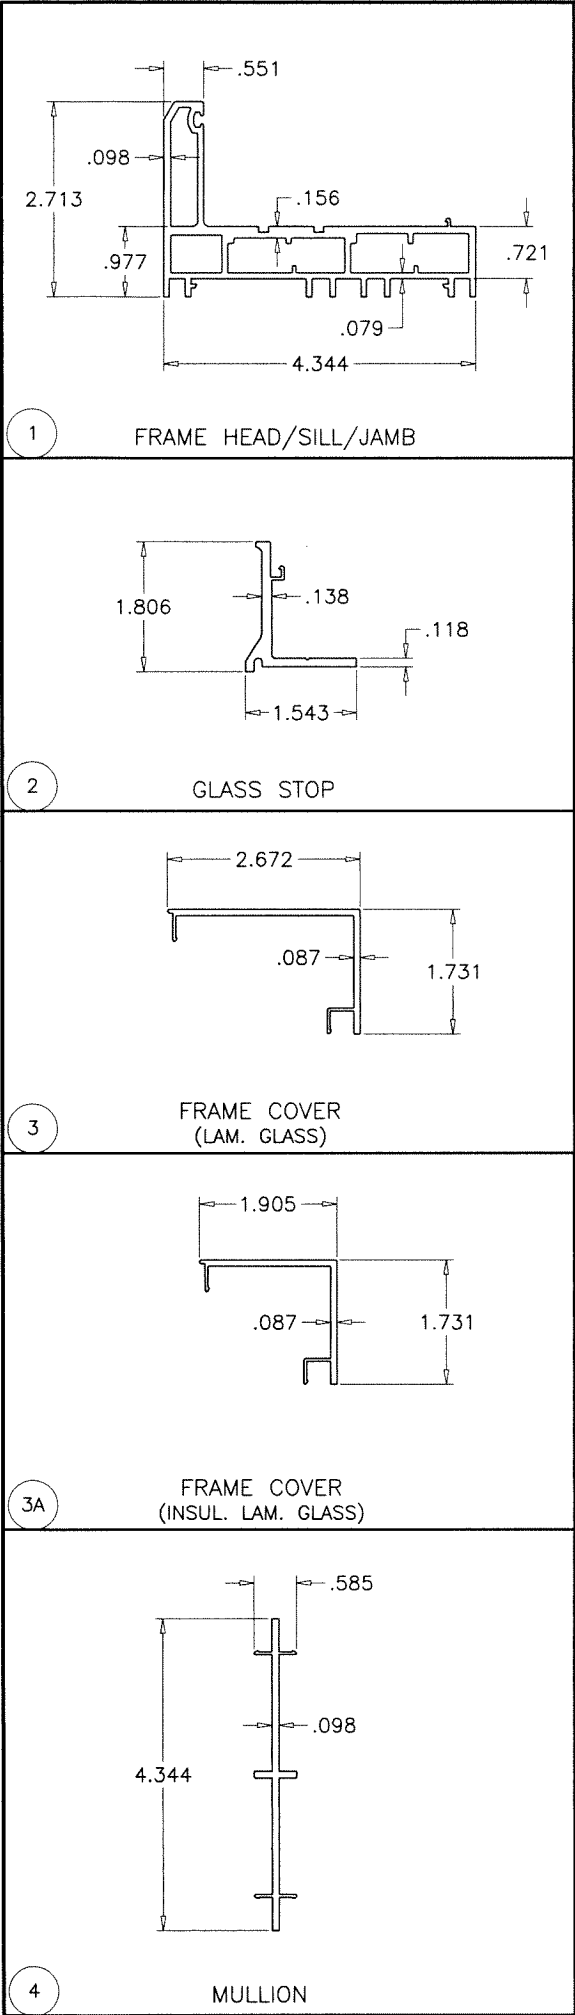

ITEM #	PART #	QUANTITY	DESCRIPTION	MATERIAL	MANF./SUPPLIER/REMARKS
1	DIV-1014	AS REQD.	FRAME HEAD/SILL/JAMB	6063-T6	-
2	-	AS REQD.	GLASS STOP	6063-T5	-
3	-	AS REQD.	FRAME COVER (LAM. GLASS)	6063-T5	-
3A	-	AS REQD.	FRAME COVER (INSUL. LAM. GLASS)	6063-T5	-
4	DIV-1016	AS REQD.	MULLION	6063-T6	-
5	-	-	CORNER KEY	-	-
6	#10 X 1/2"	AS REQD.	GLASS STOP FASTENERS, AT 6" FROM ENDS & 21-1/4" O.C.	ST. STEEL	PH SELF DRILLING SCREWS
7	-	2/ LITE	SETTING BLOCKS	EPDM	DUROMETER 80±5 SHORE A
8	-	-	-	-	-


SEALANTS:

ALL FRAME CORNERS, JOINTS, MULLION SEAMS AND PERIMETER OF GLAZING BEAD TO FRAME SEALED WITH SILICONE SEALANT.

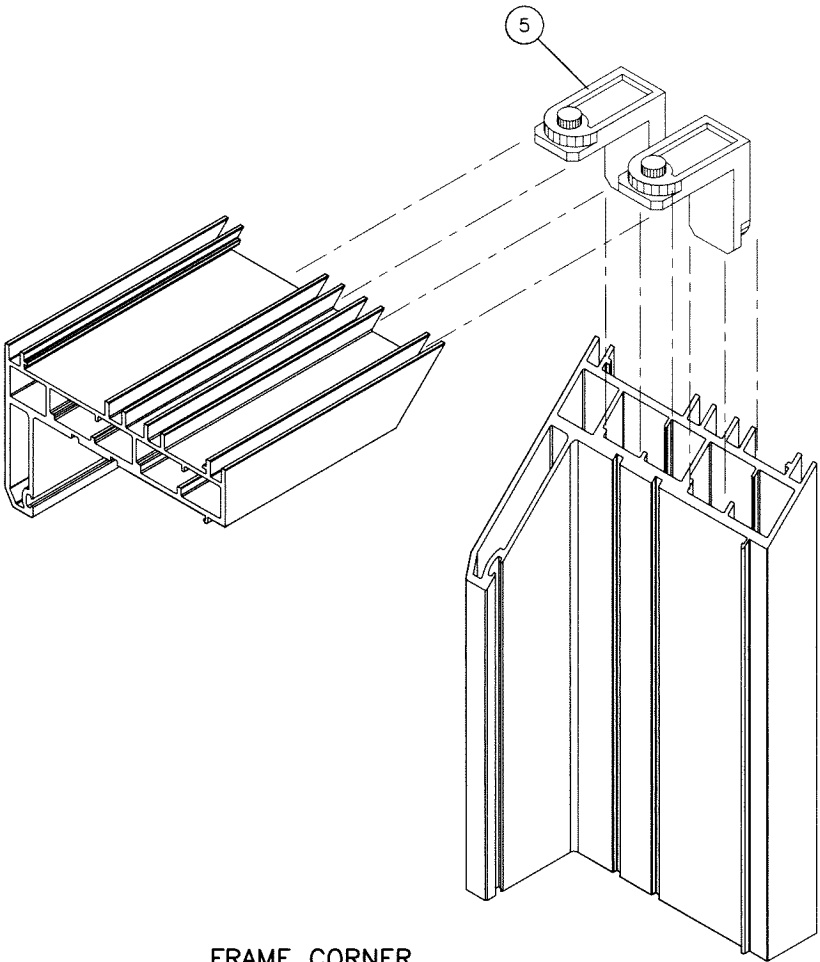

FRAME CORNER

Sealed: 7/17/2023
FL #27509

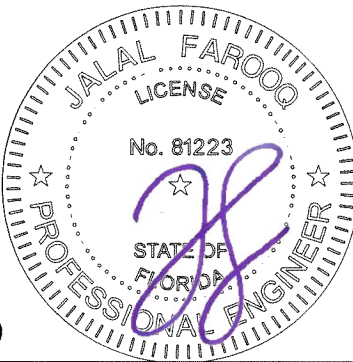

AL-FAROOQ CORPORATION
ENGINEERS & PRODUCT DEVELOPMENT
9360 SUNSET DRIVE, SUITE 220
MIAMI, FLORIDA 33173
TEL. (305) 264-8100 FAX. (305) 262-6978
(C.A.N. 3538)

SERIES 120 ALUM WINDOW WALL SYSTEM (S.M.I.)

Alucorp S.A. De C.V.
Calle 2 Tablaje 17439 Int C X 21y
25 Chichi Suarez, Merida
Yucatan, Mexico
Tel. (-) Fax. (-)

revisions:

no	date	by	description

date: 05-07-18
scale: 3/8" = 1"
dr. by: TARIQ
chk. by:

drawing no.
18-54F

sheet 7 of 7