


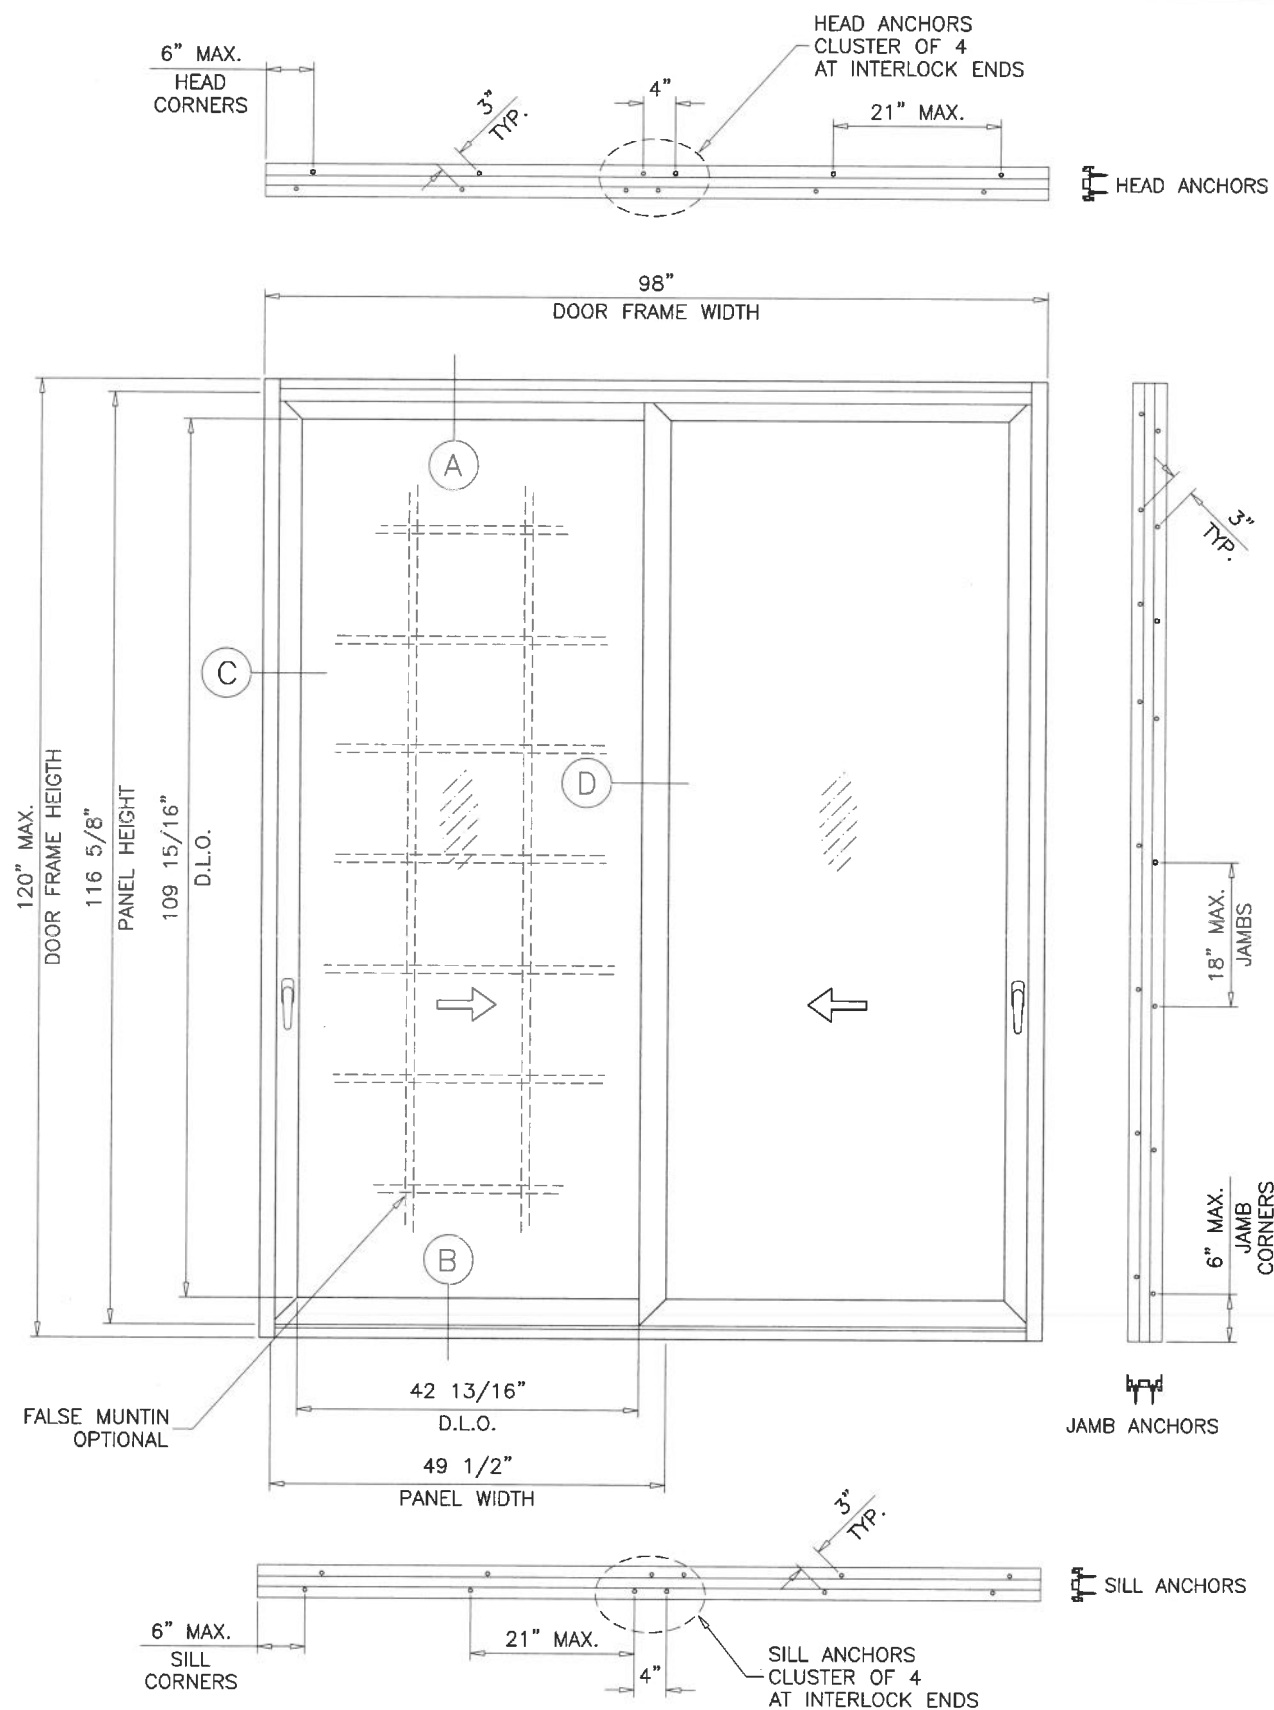

TYPICAL ELEVATION
(2 TRACK)

DAYLITE OPENINGS WIDTHS:
PANEL WIDTH - 6.688"

DAYLITE OPENING HEIGHT:
PANEL HEIGHT - 6.688"

PANEL HEIGHT = DOOR FRAME HEIGHT - 3.375"

THESE DOORS ARE RATED FOR SMALL MISSILE IMPACT.
F.B.C. APPROVED IMPACT RESISTANT SHUTTERS
REQUIRED FOR INSTALLATIONS UP TO 30 FT. OF GRADE.
SHUTTERS NOT REQD. FOR INSTALLATIONS ABOVE 30 FT. OF GRADE.

SERIES 120 (S.M.I.)
ALUMINUM SLIDING GLASS DOOR

DESIGN LOAD RATING FOR DOORS TO BE AS PER CHARTS SHOWN
ON SHEET 3, AND APPROVED CONFIGURATIONS ON SHEETS 4 & 5.

THIS PRODUCT HAS BEEN DESIGNED AND TESTED TO COMPLY WITH THE
REQUIREMENTS OF THE 2023 (8TH EDITION)/2026 (9TH EDITION) FLORIDA
BUILDING CODE INCLUDING HIGH VELOCITY HURRICANE ZONE (HVHZ).

1BY OR 2BY WOOD BUCKS & BUCK FASTENERS BY OTHERS, MUST BE
DESIGNED AND INSTALLED ADEQUATELY TO TRANSFER APPLIED PRODUCT
LOADS TO THE BUILDING STRUCTURE.

ANCHORS SHALL BE CORROSION RESISTANT, SPACED AS SHOWN ON DETAILS
AND INSTALLED PER MANUF'S INSTRUCTIONS. SPECIFIED EMBEDMENT TO BASE
MATERIAL SHALL BE BEYOND WALL DRESSING OR STUCCO.

A LOAD DURATION INCREASE IS USED IN DESIGN OF ANCHORS INTO WOOD ONLY.

ALL SHIMS TO BE LOAD-BEARING, (HIGH DENSITY PLASTIC/COMPOSITE, METAL
OR OTHER RIGID MATERIALS).

MATERIALS INCLUDING BUT NOT LIMITED TO STEEL/METAL SCREWS, THAT
COME INTO CONTACT WITH OTHER DISSIMILAR MATERIALS SHALL MEET THE
REQUIREMENTS OF THE 2023/2026 FLORIDA BLDG. CODE & ADOPTED STANDARDS.

THIS PRODUCT APPROVAL IS GENERIC AND DOES NOT PROVIDE INFORMATION
FOR A SITE SPECIFIC PROJECT, i.e. LIFE SAFETY OF THIS PRODUCT, ADEQUACY
OF STRUCTURE RECEIVING THIS PRODUCT AND SEALING AROUND OPENING FOR
WATER INFILTRATION RESISTANCE ETC.
CONDITIONS NOT SHOWN IN THIS DRAWING ARE TO BE ANALYZED SEPARATELY,
AND TO BE REVIEWED BY BUILDING OFFICIAL.

DESIGN LOADS SHOWN ARE BASED ON 'ALLOWABLE STRESS DESIGN (ASD)'.

MANUFACTURER'S LABEL SHALL BE LOCATED ON A READILY VISIBLE LOCATION
IN ACCORDANCE WITH SECTION 1709.9.3 OF FLORIDA BUILDING CODE.
LABELING TO COMPLY WITH SECTION 1709.9.2.

FASTENERS AND CONNECTORS (AS APPLICABLE) SHOWN IN THIS APPROVAL MAY NOT MEET
CORROSION RESISTANCE REQUIREMENTS FOR COASTAL OR SALT WATER EXPOSURE ZONES.
COMPLIANCE WITH THESE CONDITIONS TO BE CHECKED PER FBC 1711.

Sealed: 8/7/2026


FL #27516

A- CONTRACTOR TO BE RESPONSIBLE FOR THE SELECTION, PURCHASE AND
INSTALLATION OF THIS PRODUCT BASED ON THIS PRODUCT EVALUATION
PROVIDED HE/SHE DOES NOT DEVIATE FROM THE CONDITIONS DETAILED
ON THIS DOCUMENT.

B- THIS PRODUCT EVALUATION DOCUMENT WILL BE CONSIDERED INVALID IF
ALTERED BY ANY MEANS.

C- SITE SPECIFIC PROJECTS SHALL BE PREPARED BY A FLORIDA REGISTERED
ENGINEER OR ARCHITECT WHICH WILL BECOME THE ENGINEER OF RECORD (E.O.R.)
FOR THE PROJECT AND WHO WILL BE RESPONSIBLE FOR THE PROPER
USE OF THE P.E.D. ENGINEER OF RECORD, ACTING AS A DELEGATED
ENGINEER TO THE P.E.D. ENGINEER SHALL SUBMIT TO THIS LATTER THE SITE
SPECIFIC DRAWINGS FOR REVIEW.

D- THIS P.E.D. SHALL BEAR THE DATE AND ORIGINAL SEAL AND SIGNATURE OF
THE PROFESSIONAL ENGINEER OF RECORD THAT PREPARED IT.

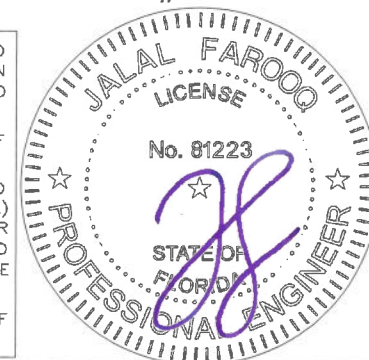

SERIES 120 ALUM SLIDING GLASS DOOR (S.M.I.)


Alucorp S.A. De C.V.
Calle 2 Tablaje 17439 Int C X 21y
25 Chichi Suarez, Merida
Yucatan, Mexico
Tel. (-) Fax. (-)

revisions:	no	date	by	description
	A	08.28.20		UPDATED TO 2020 FBC
	B	02.03.22		4 TRACK OPTION ADDED
	C	07.01.23		UPDATED TO 2023 FBC
	D	10.02.25		GLASS & RISER OPTIONS ADDED
	E	07.02.26		UPDATED TO 2026 FBC

date: 04-25-18
scale: 1/2" = 1'-0"
dr. by: TARIO
chk. by:

drawing no.
18-60F
sheet 1 of 14

AL-FAROOQ CORPORATION
ENGINEERS & PRODUCT DEVELOPMENT
9360 SUNSET DRIVE, SUITE 220
MIAMI, FLORIDA 33173
TEL. (305) 262-6978 FAX. (305) 262-6978
COMP-ANL 18-60F-ALU

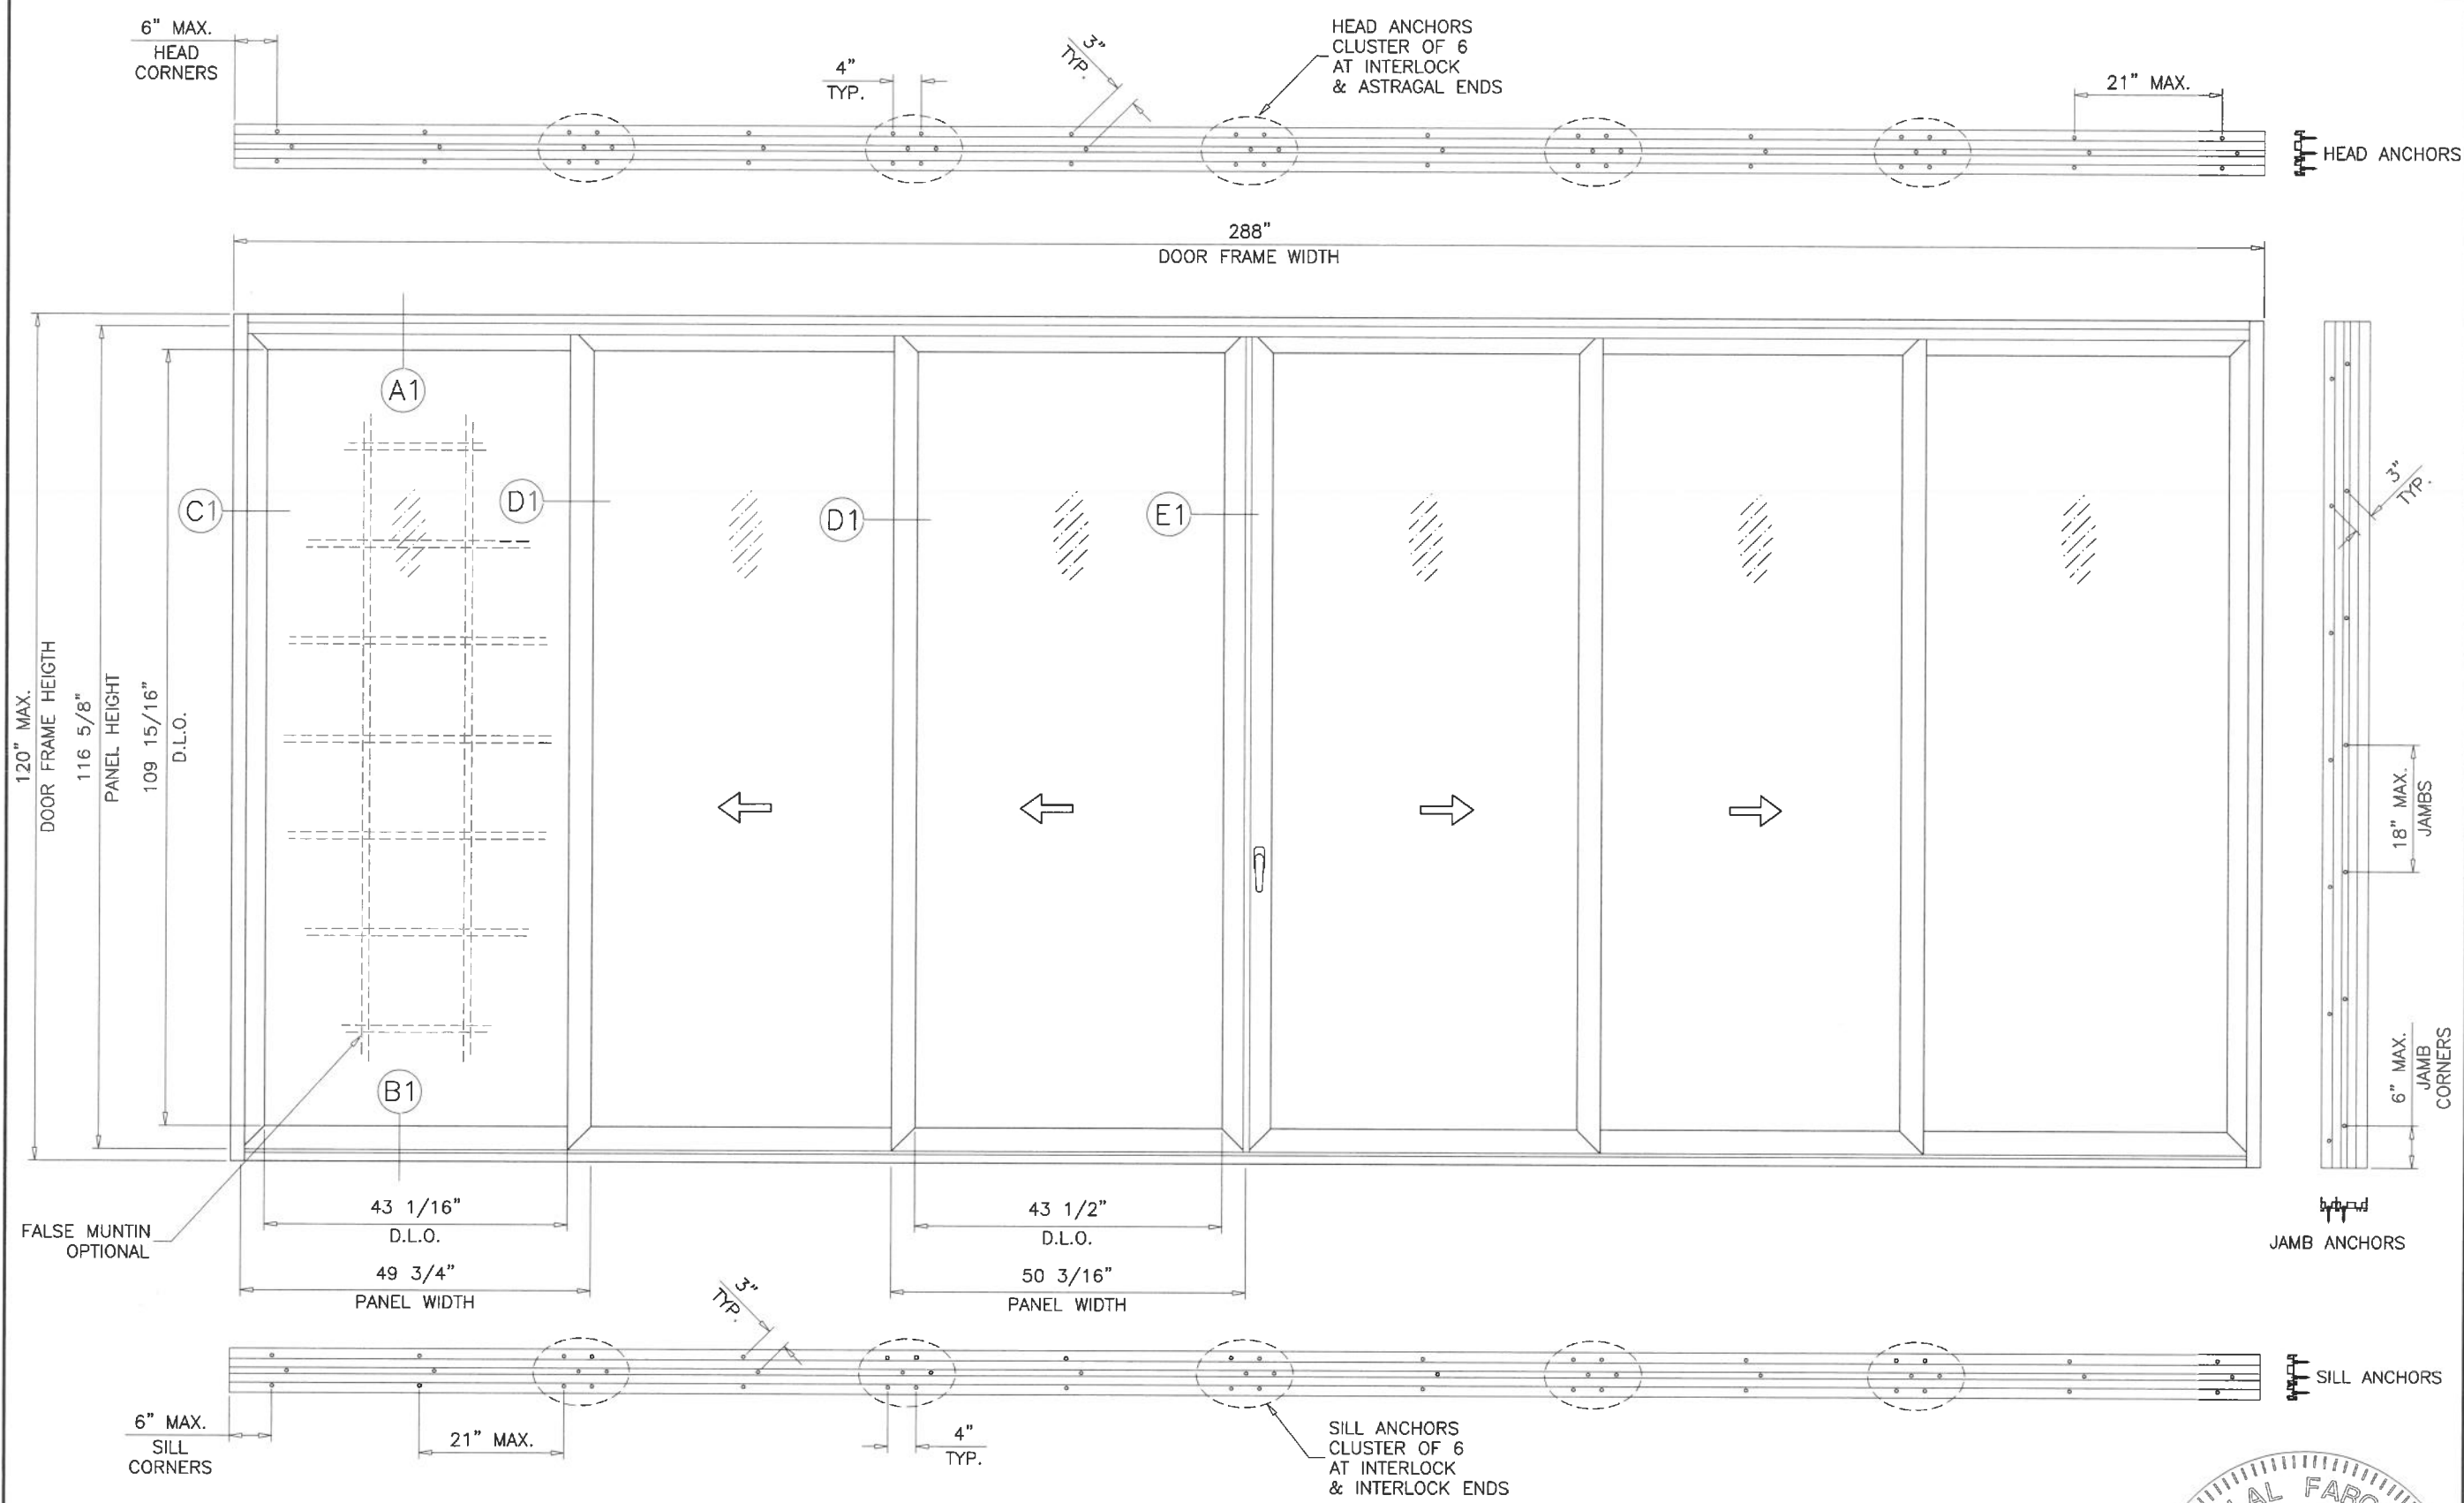

TYPICAL ELEVATION
(3 TRACK)



Sealed: 8/7/2026

FL #27516

af c

AL-FAROOQ CORPORATION
ENGINEERS & PRODUCT DEVELOPMENT
9360 SUNSET DRIVE, SUITE 220
MIAMI, FLORIDA 33173
TEL. (305) 264-8100 FAX. (305) 262-6978

COMP-ANL\18-60F-ALU

SERIES 120 ALUM SLIDING GLASS DOOR (S.M.I.)


Alucorp S.A. De C.V.
Calle 2 Tablaje 17439 Int C X 21y
25 Chichi Suarez, Merida
Yucatan, Mexico
Tel. (-) Fax. (-)

revisions:

no	date	by	description

date: 04-25-18
scale: 1/2"=1'-0"
dr. by: TARIQ
chk. by:


drawing no.
18-60F
sheet 2 of 14

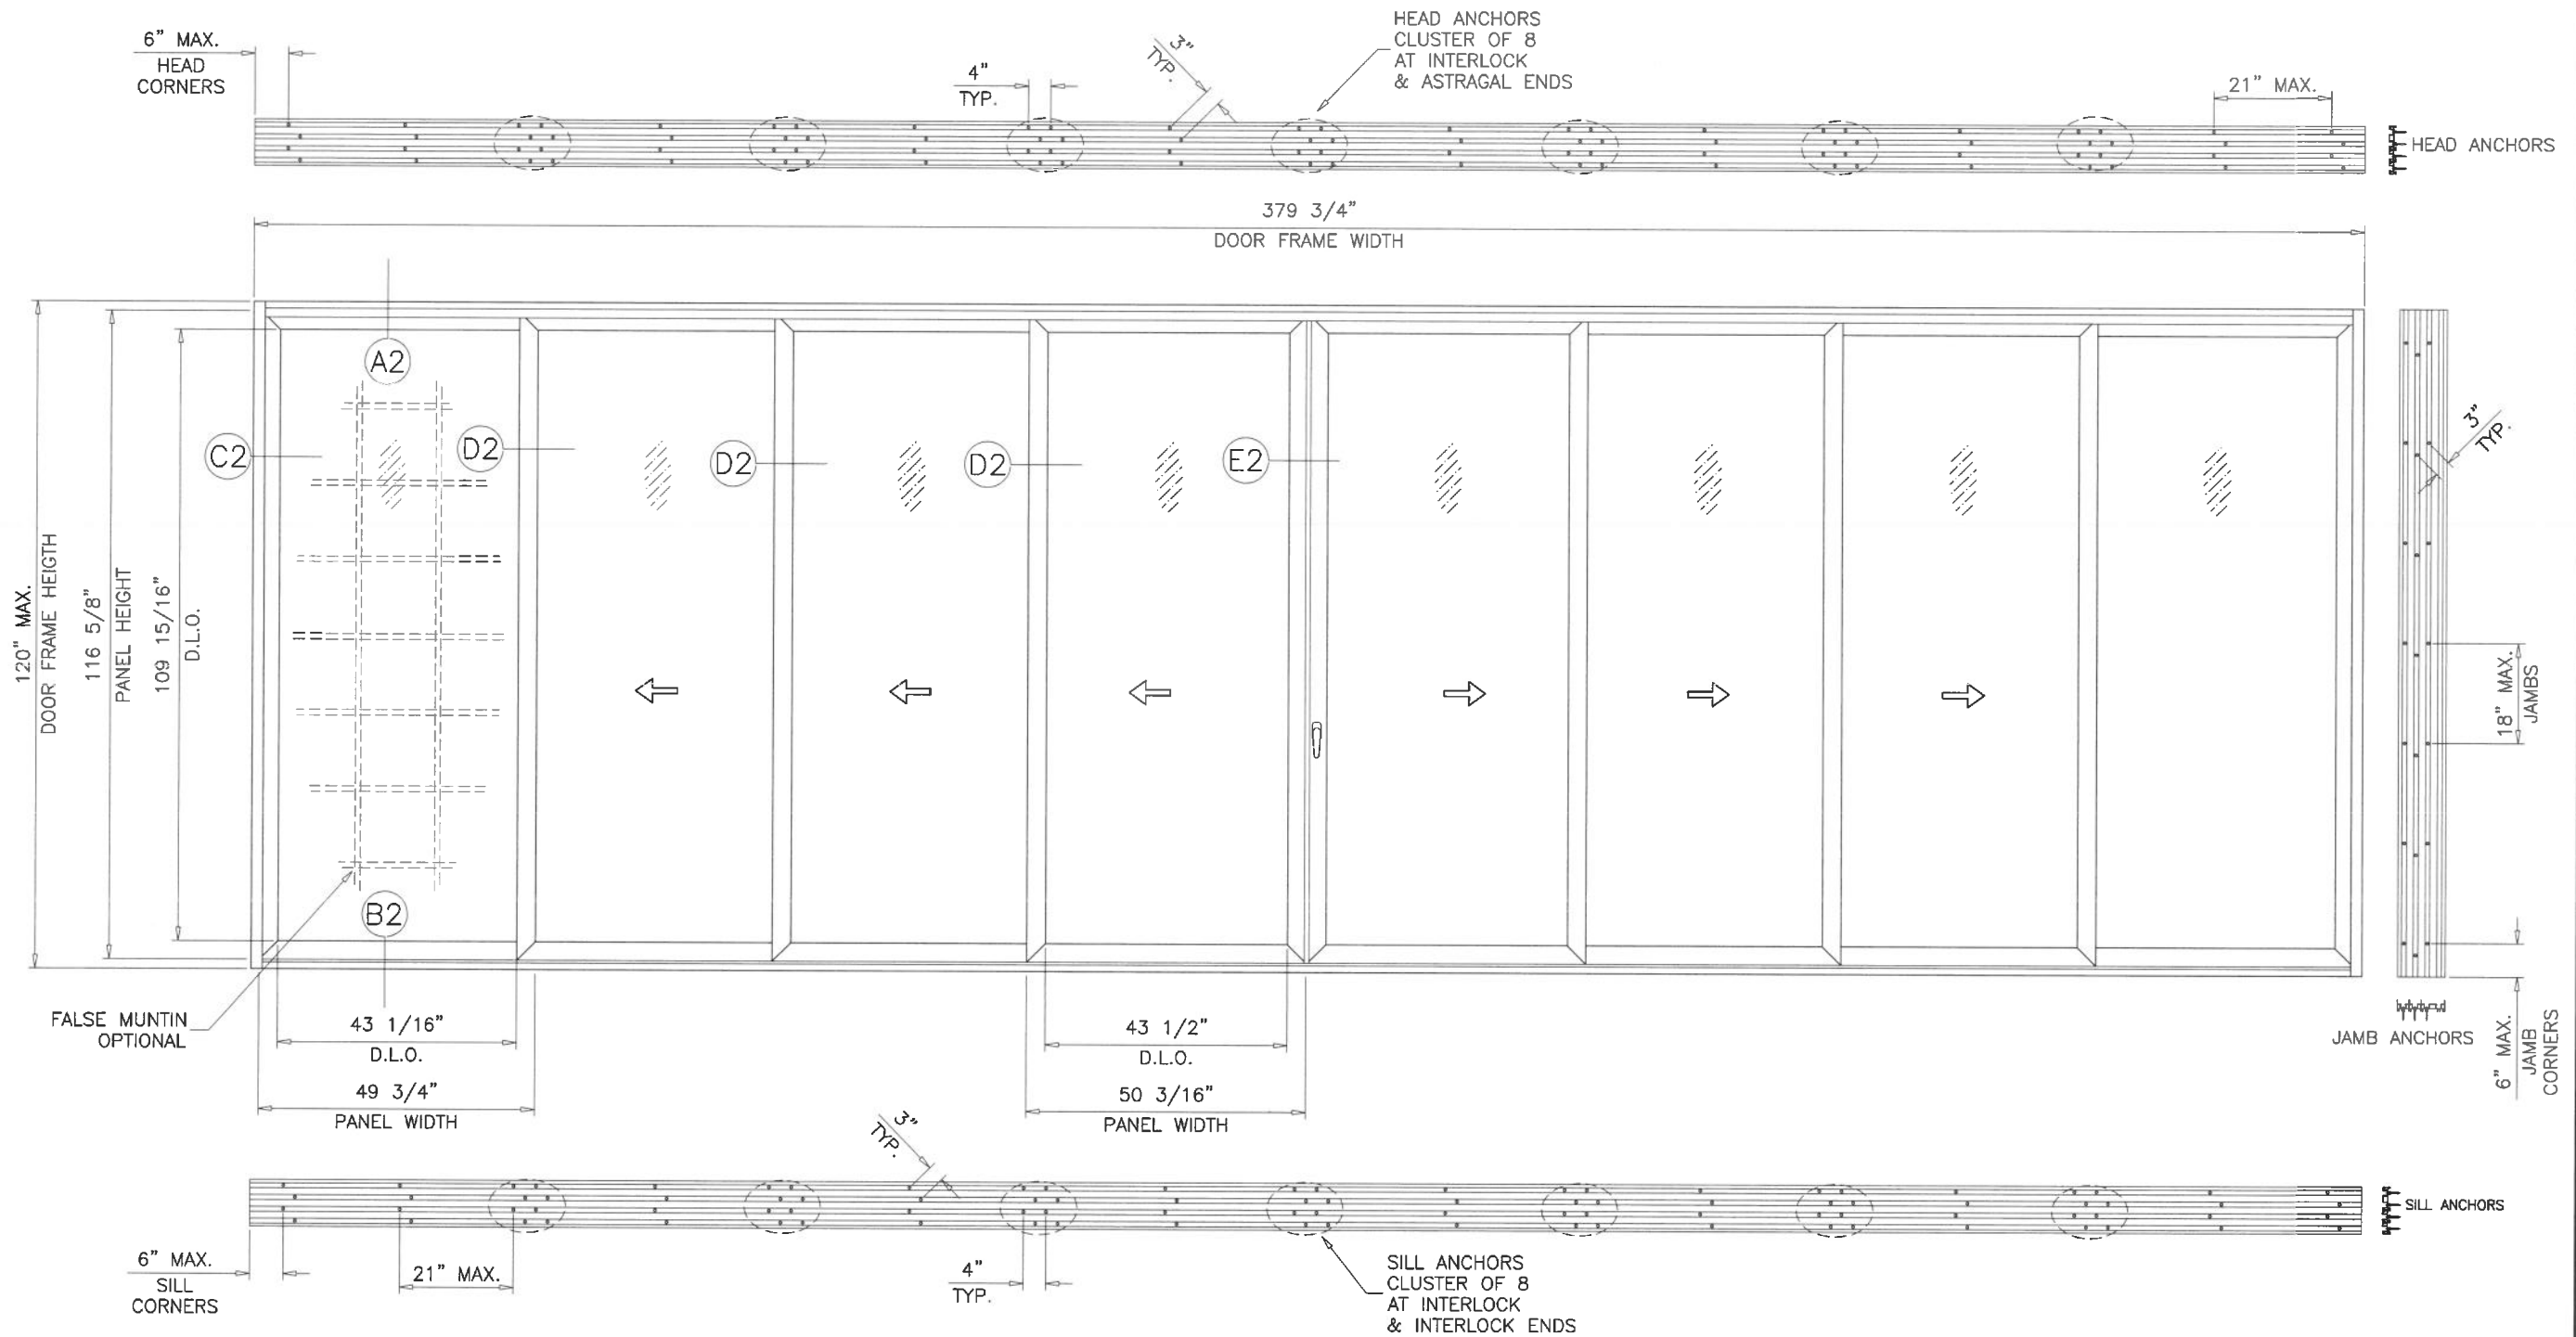

TYPICAL ELEVATION
(4 TRACK)

Sealed: 8/7/2026

FL #27516

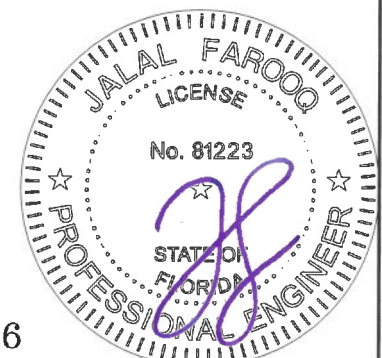

AL-FAROOQ CORPORATION
ENGINEERS & PRODUCT DEVELOPMENT
9360 SUNSET DRIVE, SUITE 220
MIAMI, FLORIDA 33173
TEL. (305) 264-8100 FAX. (305) 262-6978
COMP-ANL\18-60F-ALU

Alucorp S.A. De C.V.
Calle 2 Tablaje 17439 Int C X 21y
25 Chichi Suarez, Merida
Yucatan, Mexico
Tel. (-) Fax. (-)

revisions:		by description	
no	date		

date: 04-25-18

scale: 3/8"=1'-0"

dr. by: TARIQ

chk. by:


drawing no.

18-60F


sheet 2.1 of 14

DOOR DESIGN LOAD CAPACITY - PSF					
AVERAGE PANEL WIDTH INCHES	DOOR FRAME HEIGHT INCHES	GLASS TYPES 'A' & 'Ai'			
		STD. INTERLOCKS		REINF. INTERLOCKS	
		STD. ASTRAGAL	EXT.(+)	H.D. ASTRAGAL	INT.(-)
30	82	80.0	80.0	80.0	80.0
36		80.0	80.0	80.0	80.0
42		80.0	80.0	80.0	80.0
48		80.0	80.0	80.0	80.0
54		71.1	71.1	71.1	71.1
60		-	-	64.0	64.0
30	84	80.0	80.0	80.0	80.0
36		80.0	80.0	80.0	80.0
42		80.0	80.0	80.0	80.0
48		80.0	80.0	80.0	80.0
54		71.1	71.1	71.1	71.1
60		-	-	64.0	64.0
30	90	80.0	80.0	80.0	80.0
36		80.0	80.0	80.0	80.0
42		80.0	80.0	80.0	80.0
48		80.0	80.0	80.0	80.0
54		-	-	71.1	71.1
60		-	-	64.0	64.0
30	96	80.0	80.0	80.0	80.0
36		80.0	80.0	80.0	80.0
42		80.0	80.0	80.0	80.0
48		80.0	80.0	80.0	80.0
54		-	-	71.1	71.1
60		-	-	64.0	64.0
30	102	-	-	80.0	80.0
36		-	-	80.0	80.0
42		-	-	80.0	80.0
48		-	-	80.0	80.0
54		-	-	71.1	71.1
30	108	-	-	80.0	80.0
36		-	-	80.0	80.0
42		-	-	80.0	80.0
48		-	-	80.0	80.0
54		-	-	80.0	80.0
30	114	-	-	80.0	80.0
36		-	-	80.0	80.0
42		-	-	80.0	80.0
48		-	-	80.0	80.0
54		-	-	80.0	80.0
30	120	-	-	80.0	80.0
36		-	-	80.0	80.0
42		-	-	80.0	80.0
48		-	-	80.0	80.0
54		-	-	80.0	80.0


AVERAGE PANEL WIDTH = $\frac{\text{DOOR FRAME WIDTH}}{\text{NUMBER OF PANELS}}$

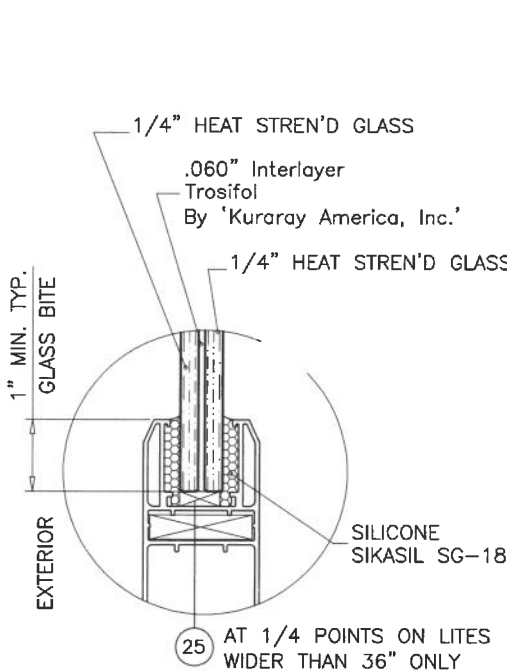


GLASS TYPE 'A'
9/16" OVERALL LAMINATED GLASS

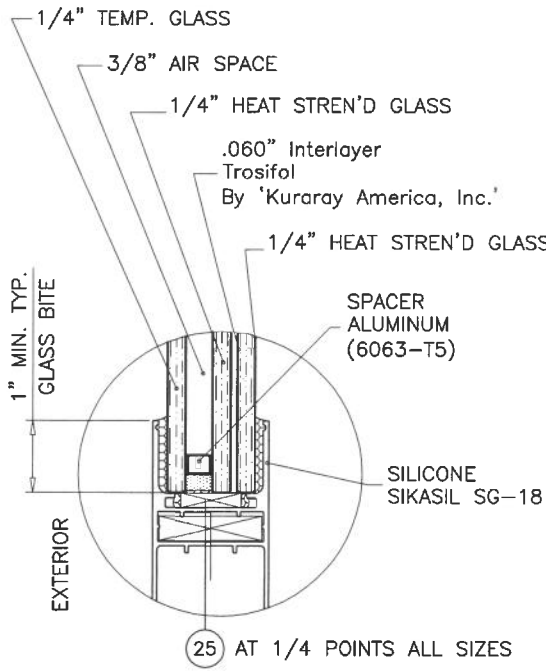


GLASS TYPE 'Ai'
1-3/16" OVERALL INSUL. LAM. GLASS

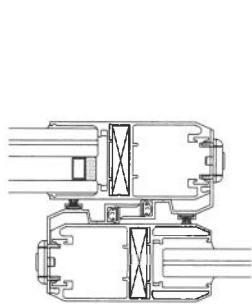


STD. INTERLOCKS

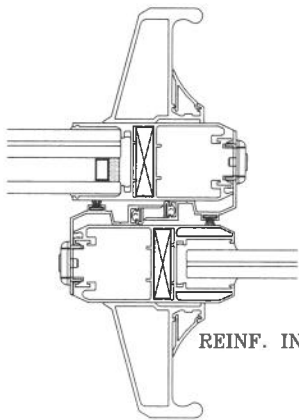

REINF. INTERLOCKS

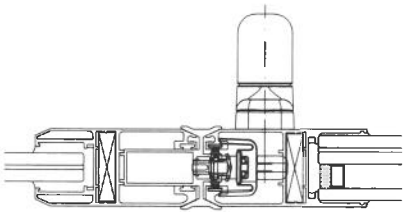

STD. ASTRAGAL

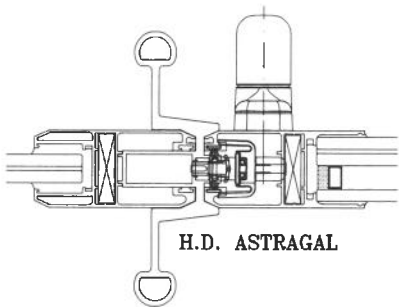

H.D. ASTRAGAL

NOTE:
GLASS CAPACITIES ARE BASED ON
ASTM E1300-16 (3 SEC. GUSTS)
AND FLORIDA BUILDING COMMISSION
DECLARATORY STATEMENT DCA05-DEC-219

Sealed: 8/7/2026



FL #27516


af c
AL-FAROOQ CORPORATION
ENGINEERS & PRODUCT DEVELOPMENT
9360 SUNSET DRIVE, SUITE 220
MIAMI, FLORIDA 33173
TEL. (305) 264-8100 FAX. (305) 262-6978

COMP-ANL\18-60F-ALU






SERIES 120 ALUM SLIDING GLASS DOOR (S.M.I.)

Alucorp S.A. De C.V.
Calle 2 Tablaje 17439 Int C X 21y
25 Chichi Suarez, Merida
Yucatan, Mexico
Tel. (-) Fax. (-)

revisions:	no	date	by	description
date:	04-25-18	scale:	3/8" = 1"	
dr. by:	TARIQ	chk. by:		
drawing no.	18-60F	sheet	3	of 14

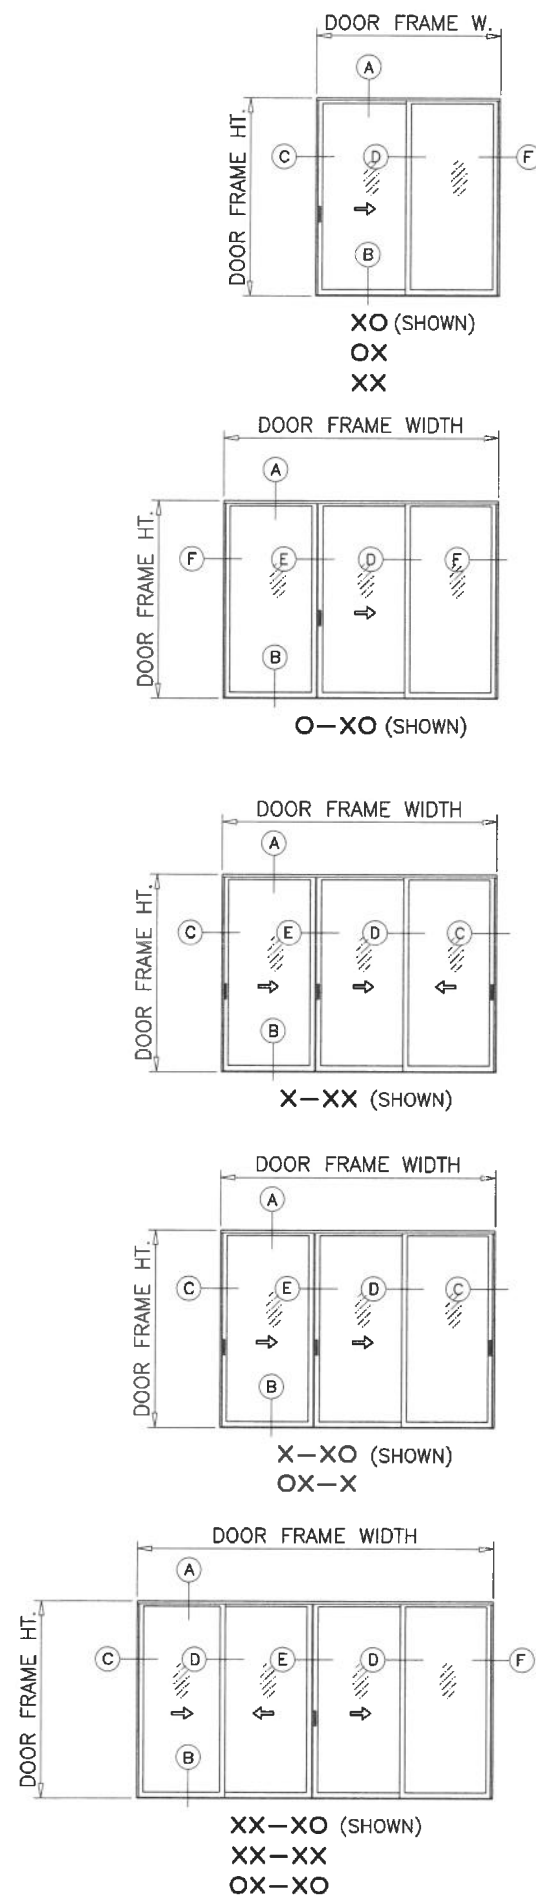

APPROVED CONFIGURATIONS
TWO (2) TRACKS

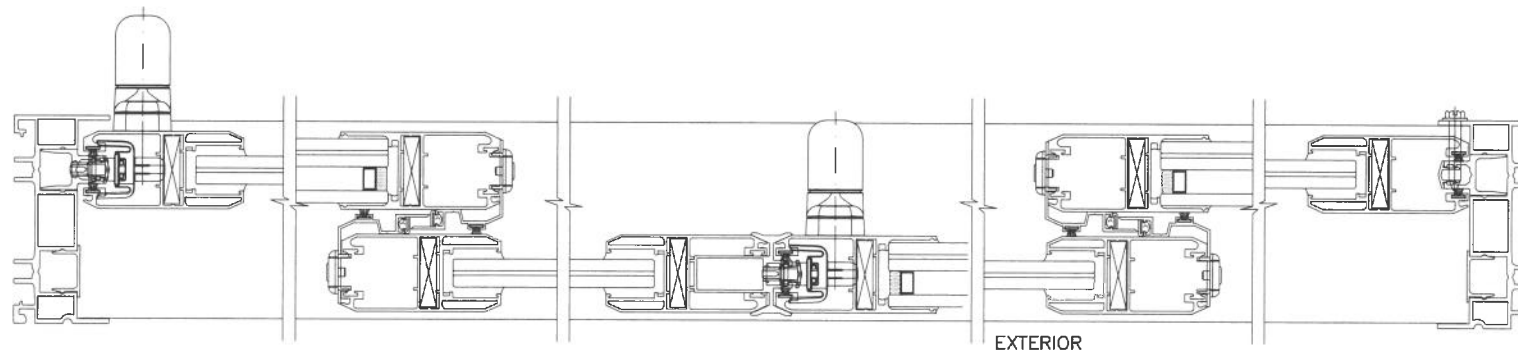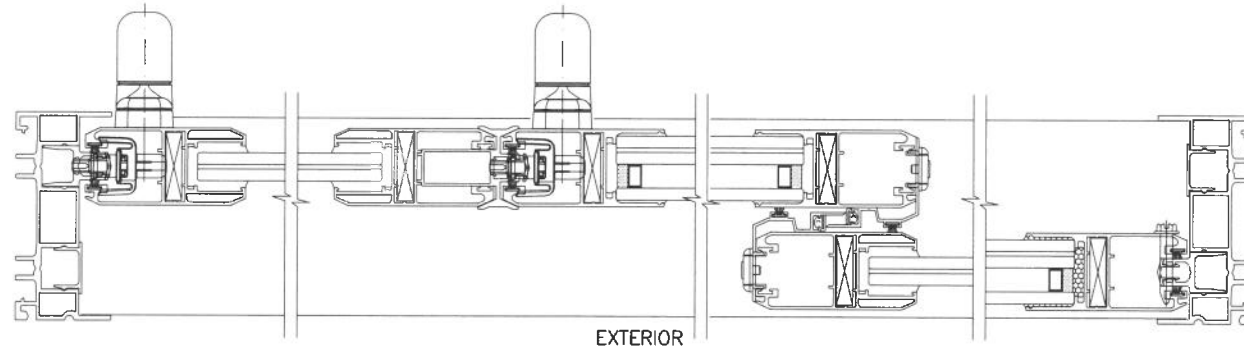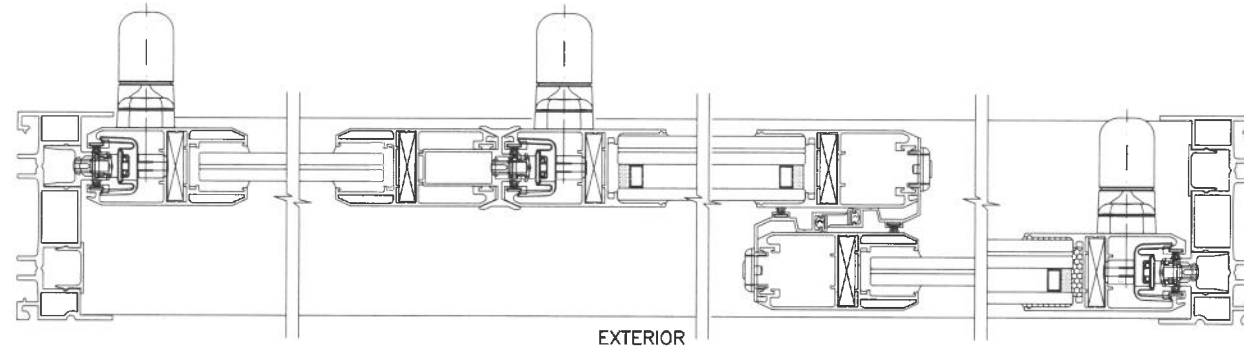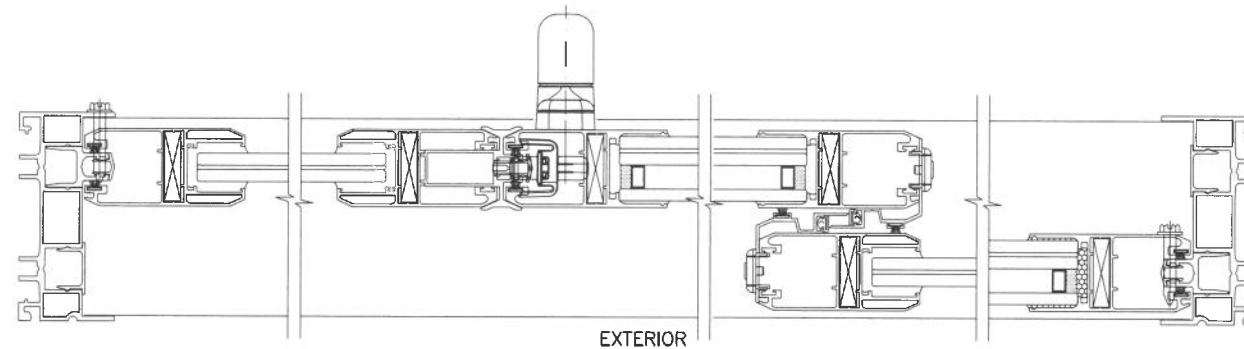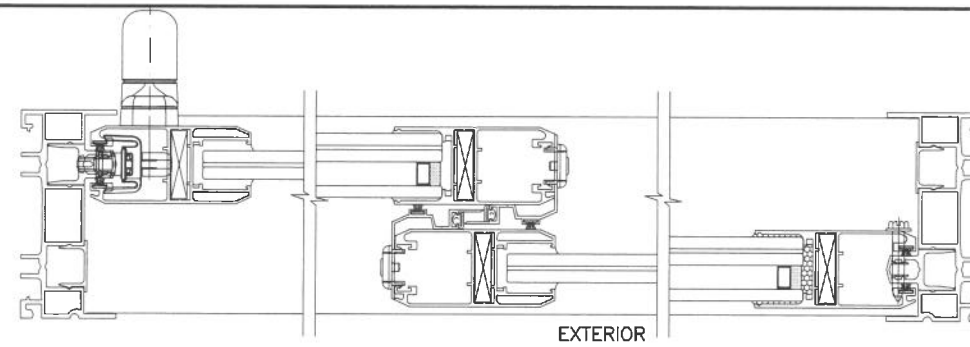

NOTE:
CONFIGURATIONS SHOWN FOR ILLUSTRATION PURPOSE
SEE APPLICABLE DESIGN PRESSURE & SIZE IN SHEET 3
AND ANCHOR INSTALLATION IN SHEETS 6 THRU 8.

MAX. FRAME AREA OF TWO (2) TRACK S.G.D. SHALL NOT
EXCEED 160 SQ. FT.
DOOR PANEL AREA SHALL NOT EXCEED 40.6 SQ. FT.
PER FBC REQUIREMENTS.

Sealed: 8/7/2026






FL #27516

af c
AL-FAROOQ CORPORATION
ENGINEERS & PRODUCT DEVELOPMENT
9360 SUNSET DRIVE, SUITE 220
MIAMI, FLORIDA 33173 (C.A.N. 3538)
TEL. (305) 264-8100 FAX. (305) 262-6978
COMP-ANL\18-60F-ALU




SERIES 120 ALUM SLIDING GLASS DOOR (S.M.I.)

Alucorp S.A. De C.V.
Calle 2 Tablaje 17439 Int C X 21y
25 Chichi Suarez, Merida
Yucatan, Mexico
Tel. (-) Fax. (-)

revisions:		no date by description	
date:	04-25-18	no	date
scale:	-	by	description
dr. by:	TARIQ		
chk. by:			
drawing no.	18-60F		
sheet	4 of 14		

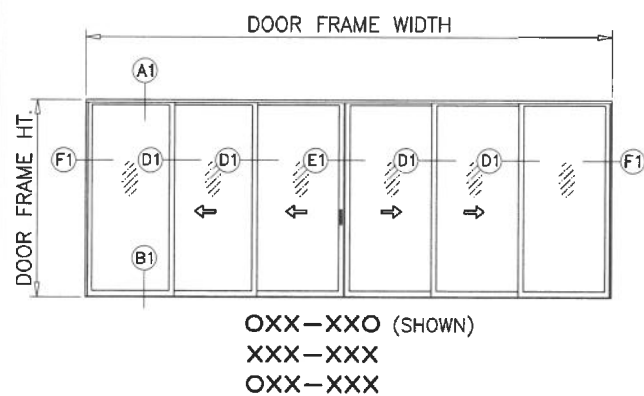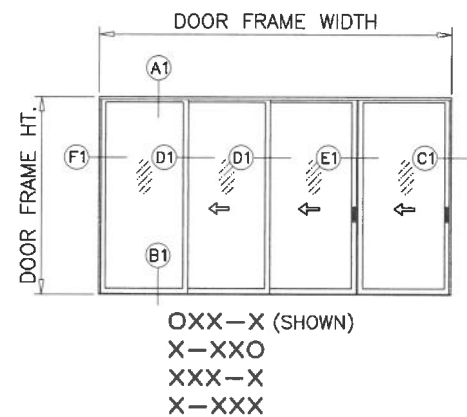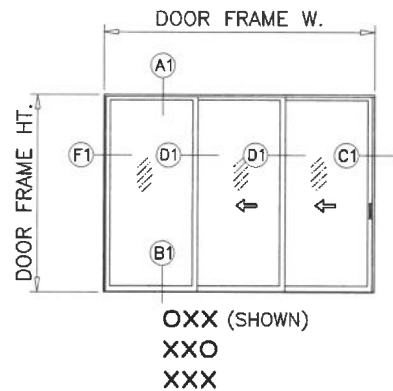

APPROVED CONFIGURATIONS
THREE (3) TRACKS

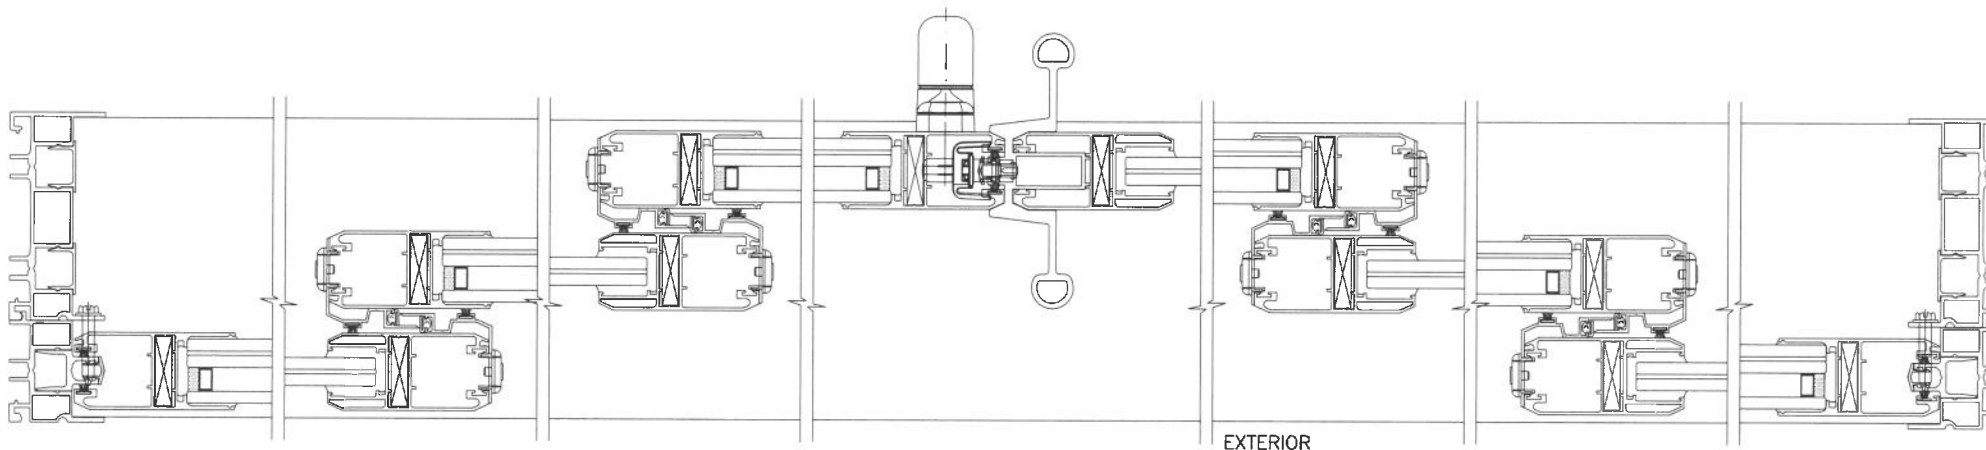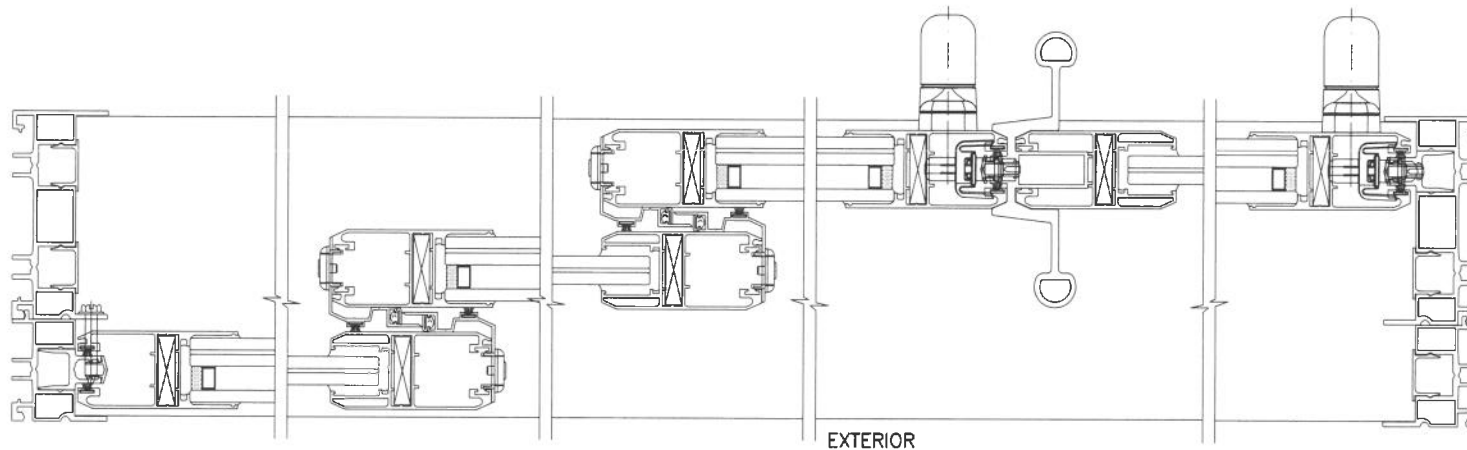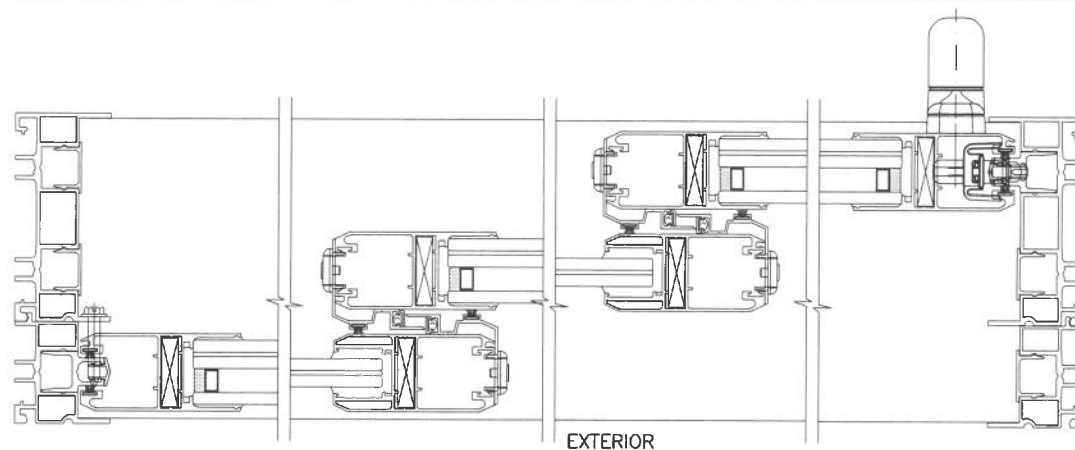


NOTE:
CONFIGURATIONS SHOWN FOR ILLUSTRATION PURPOSE
SEE APPLICABLE DESIGN PRESSURE & SIZE IN SHEET 3
AND ANCHOR INSTALLATION IN SHEETS 9 THRU 11.

MAX. FRAME AREA OF THREE (3) TRACK S.G.D. SHALL NOT
EXCEED 240 SQ. FT.
DOOR PANEL AREA SHALL NOT EXCEED 40.6 SQ. FT.
PER FBC REQUIREMENTS.

Sealed: 8/7/2026

FL #27516

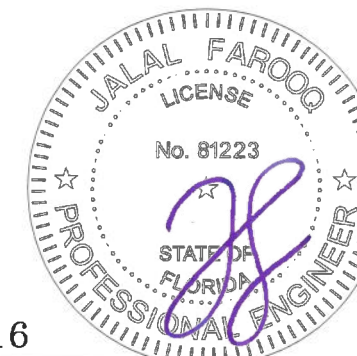


AL-FAROOQ CORPORATION
ENGINEERS & PRODUCT DEVELOPMENT
9360 SUNSET DRIVE, SUITE 220
MIAMI, FLORIDA 33173
TEL. (305) 264-8100 FAX. (305) 262-6978
COMP-ANL\18-60F-ALU


SERIES 120 ALUM SLIDING GLASS DOOR (S.M.I.)
Alucorp S.A. De C.V.
Calle 2 Tablaje 17439 Int C X 21y
25 Chichi Suarez, Merida
Yucatan, Mexico
Tel. (-) Fax. (-)

revisions:		date: 04-25-18	
no	date	by	description
1			
2			
drawing no.
18-60F
sheet 5 of 14

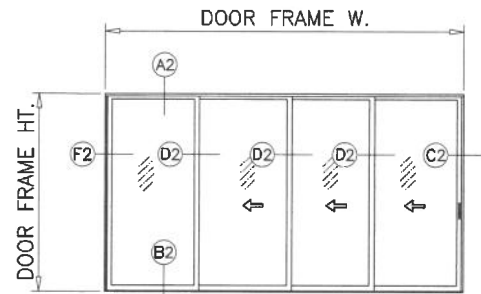




OXXX (SHOWN)
XXXX
XXXX

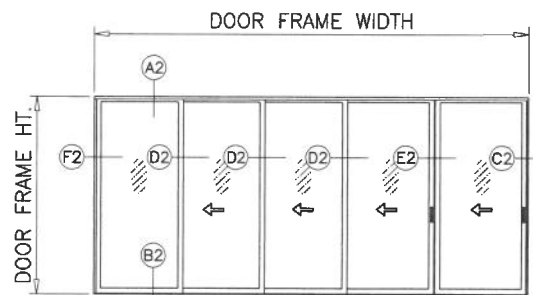

OXXX-X (SHOWN)
X-XXXX
XXXX-X
X-XXXX

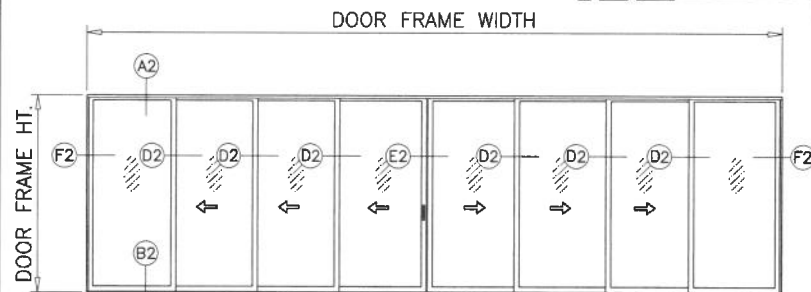


OXXX-XXXX (SHOWN)
XXXX-XXXX
OXXX-XXXX

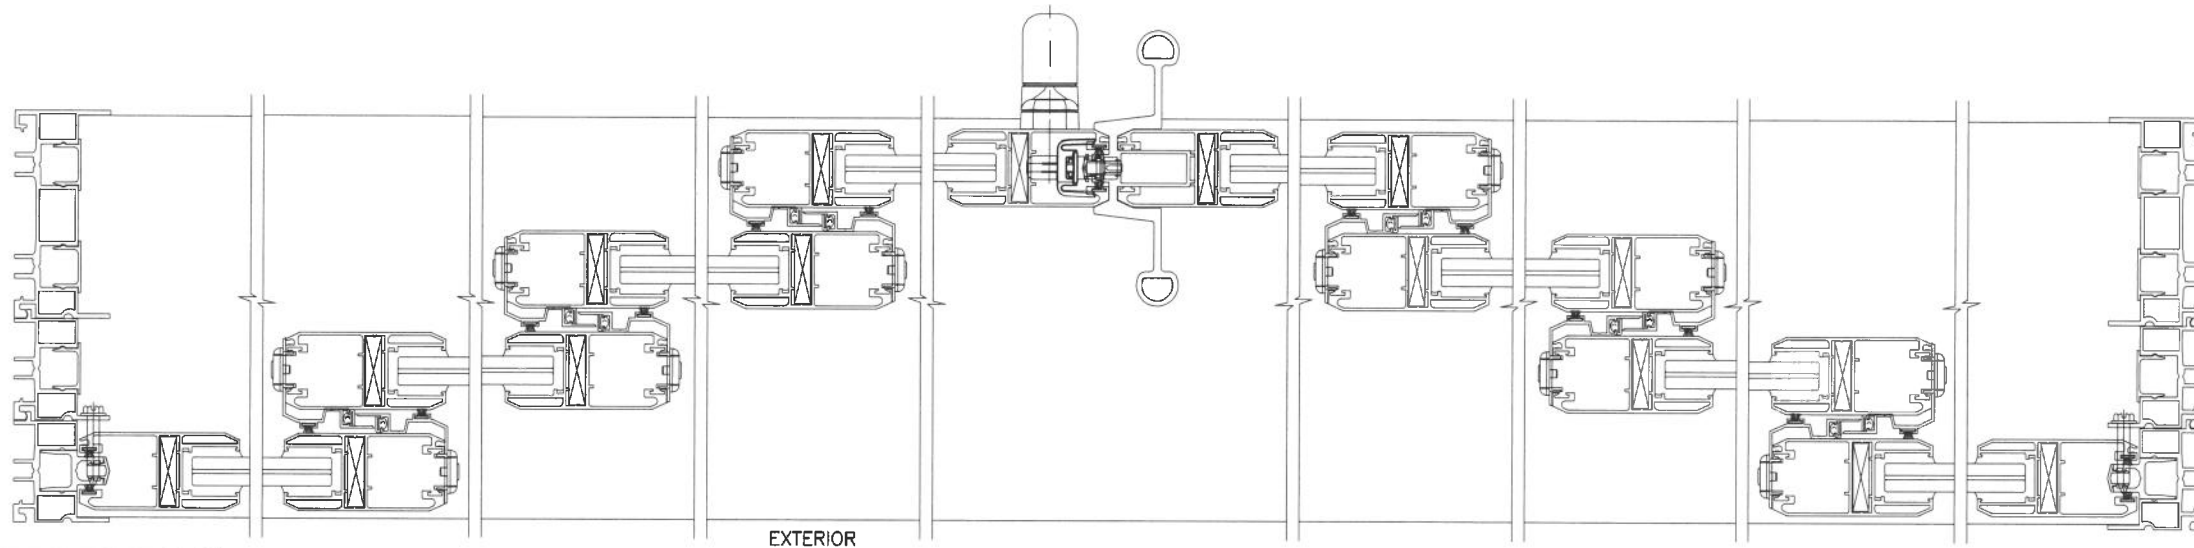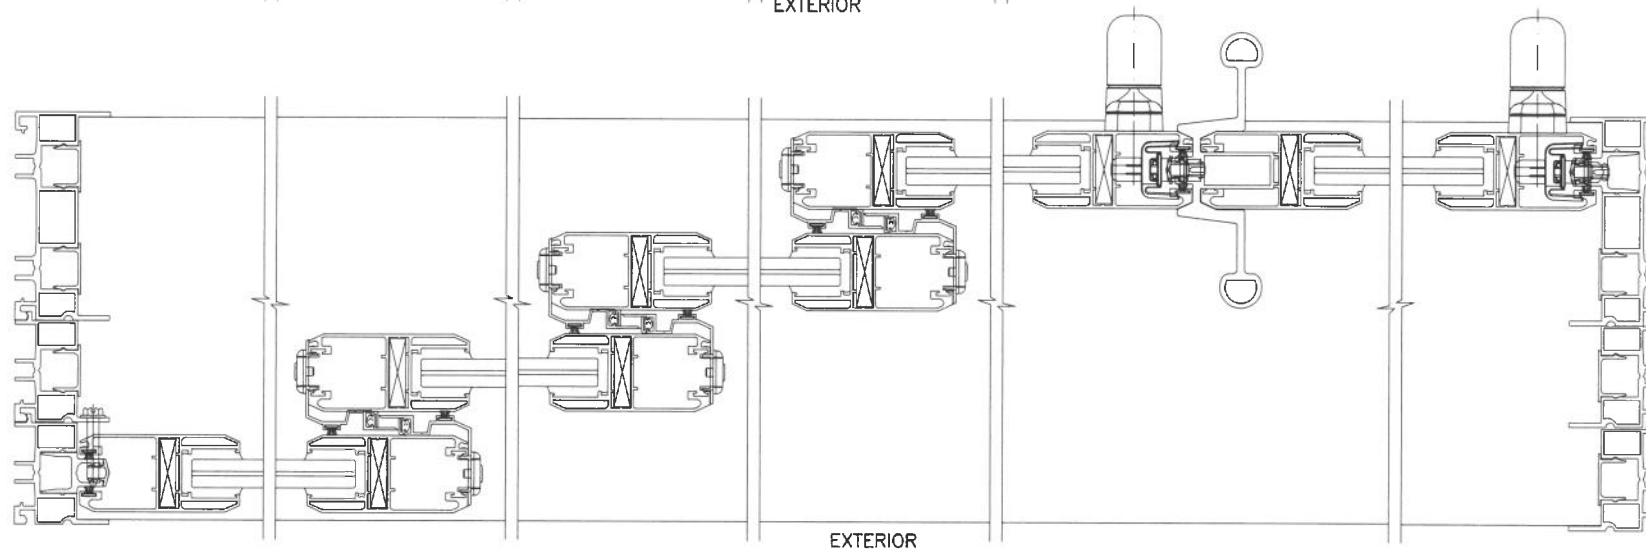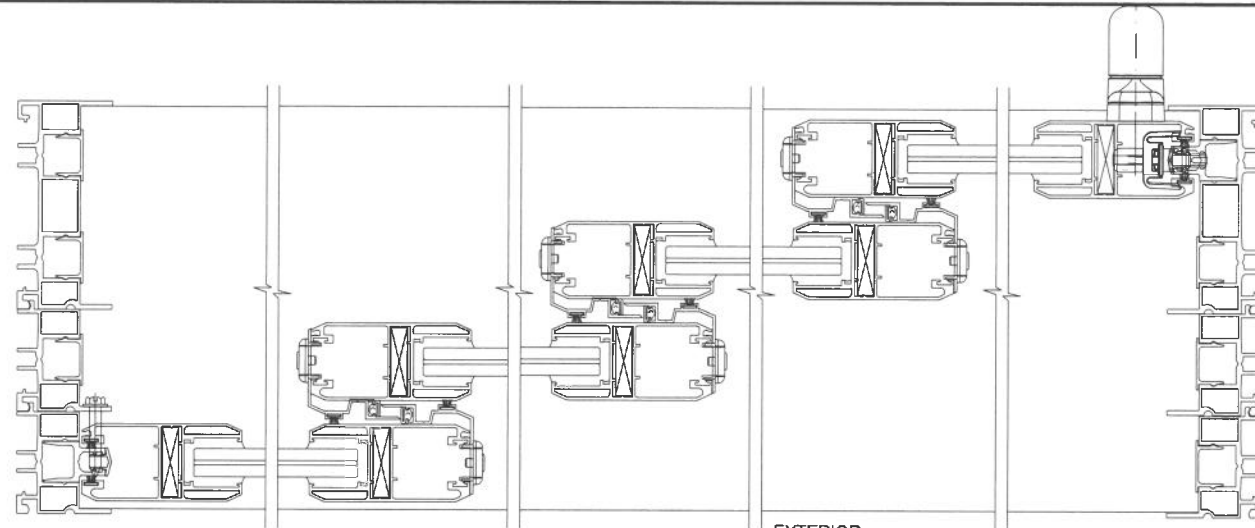

NOTE:
CONFIGURATIONS SHOWN FOR ILLUSTRATION PURPOSE
SEE APPLICABLE DESIGN PRESSURE & SIZE IN SHEET 3
AND ANCHOR INSTALLATION IN SHEETS 11.1 THRU 11.3.

MAX. FRAME AREA OF FOUR (4) TRACK S.G.D. SHALL NOT
EXCEED 320 SQ. FT.
DOOR PANEL AREA SHALL NOT EXCEED 40.6 SQ. FT.
PER FBC REQUIREMENTS.

Sealed: 8/7/2026

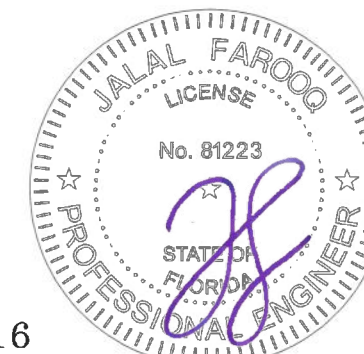

APPROVED CONFIGURATIONS
FOUR (4) TRACKS

FL #27516

AL-FAROOQ CORPORATION
ENGINEERS & PRODUCT DEVELOPMENT
9360 SUNSET DRIVE, SUITE 220
MIAMI, FLORIDA 33173
TEL. (305) 264-8100 FAX. (305) 262-6978
COMP-ANL\18-60F-ALU





SERIES 120 ALUM SLIDING GLASS DOOR (S.M.I.)

Alucorp S.A. De C.V.
Calle 2 Tablaje 17439 Int C X 21y
25 Chichi Suarez, Merida
Yucatan, Mexico
Tel. (-) Fax. (-)

revisions:
no date by description

date: 04-25-18
scale: -
dr. by: TARIQ
chk. by:

drawing no.
18-60F
sheet 5.1 of 14

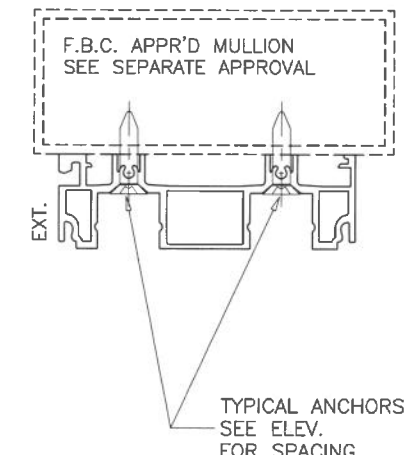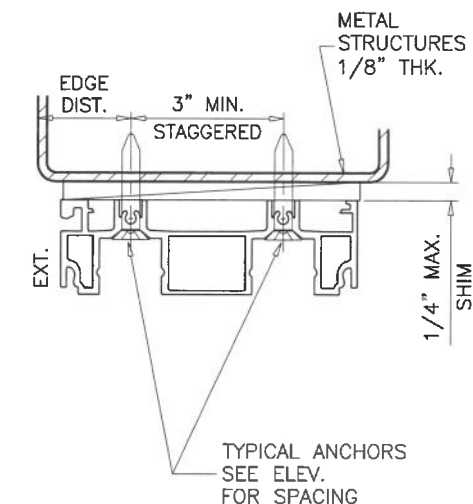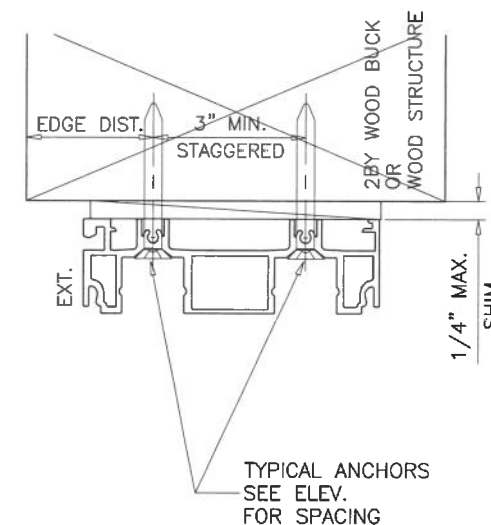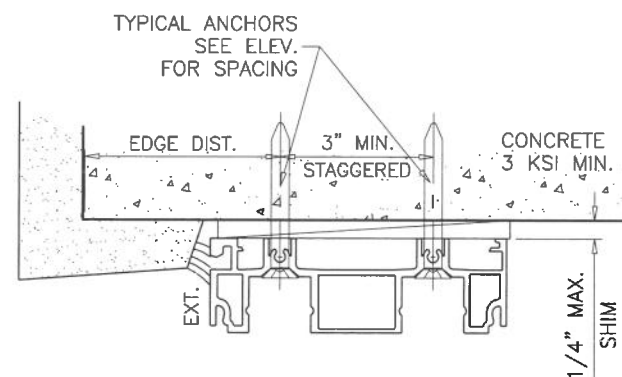

1BY OR 2BY WOOD BUCKS AND METAL STRUCTURE NOT BY ALUCORP
MUST SUSTAIN LOADS IMPOSED BY GLAZING SYSTEM
AND TRANSFER THEM TO THE BUILDING STRUCTURE.

TYPICAL ANCHORS: SEE ELEV. FOR SPACING
1/4" DIA. ULTRACON+ BY 'DEWALT' ($F_u=164$ KSI, $F_y=148$ KSI)
 INTO 2BY WOOD BUCKS OR WOOD STRUCTURES
 1-1/2" MIN. PENETRATION INTO WOOD (HEAD/JAMBS)
 THRU 1BY BUCKS INTO CONC. OR BLOCKS
 1-1/2" MIN. EMBED INTO CONCRETE (HEAD/JAMBS)
 1-1/4" MIN. EMBED INTO BLOCKS (JAMBS)
 DIRECTLY INTO CONCRETE OR BLOCKS
 1-1/2" MIN. EMBED INTO CONCRETE (HEAD/SILL/JAMBS)
 1-1/4" MIN. EMBED INTO BLOCKS (JAMBS)

#14 SMS OR SELF-DRILLING SCREWS (GRADE 2 CRS)
 INTO F.B.C. APPROVED MULLIONS
 OR
 INTO METAL STRUCTURES (HEAD/JAMBS)
 (3) THREADS MIN. TO EXTEND BEYOND METAL THICKNESS
 ALUMINUM: 1/8" THK. MIN. (6063-T5 MIN.)
 STEEL: 1/8" THK. MIN. ($F_y = 36$ KSI MIN.)
 (STEEL IN CONTACT WITH ALUMINUM TO BE PLATED OR PAINTED)


CRITICAL EDGE DISTANCE
 INTO CONCRETE AND BLOCKS = 1-1/2" MIN.
 INTO WOOD STRUCTURE = 1" MIN.
 INTO METAL STRUCTURE = 3/4" MIN.

WOOD AT HEAD OR JAMBS SG = 0.55 MIN.
CONCRETE AT HEAD, SILL OR JAMBS f'_c = 3000 PSI MIN.
C-90 HOLLOW/FILLED BLOCK AT JAMBS f'_m = 2000 PSI MIN.

WEEPHOLES:
W1 = 1/4" X 1-3/4" LONG WEEP HOLES AT
8" FROM EACH END AND 58" O.C. MAX.

Sealed: 8/7/2026

2 TRACK FRAMES


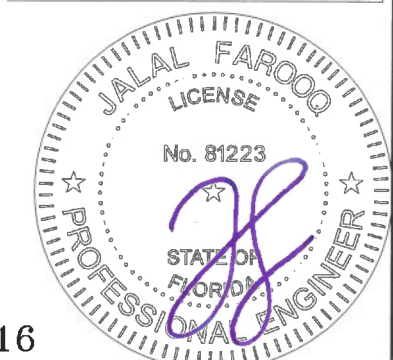


AL-FAROOQ CORPORATION
ENGINEERS & PRODUCT DEVELOPMENT
9360 SUNSET DRIVE, SUITE 220
MIAMI, FLORIDA 33173 (C.A.N. 3538)
TEL. (305) 264-8100 FAX. (305) 262-6978

SERIES 120 ALUM SLIDING GLASS DOOR (S.M.I.)


Alucorp S.A. De C.V.
Calle 2 Tablaje 17439 Int C X 21y
25 Chichi Suarez, Merida
Yucatan, Mexico
Tel. (-) Fax. (-)

[illegible]

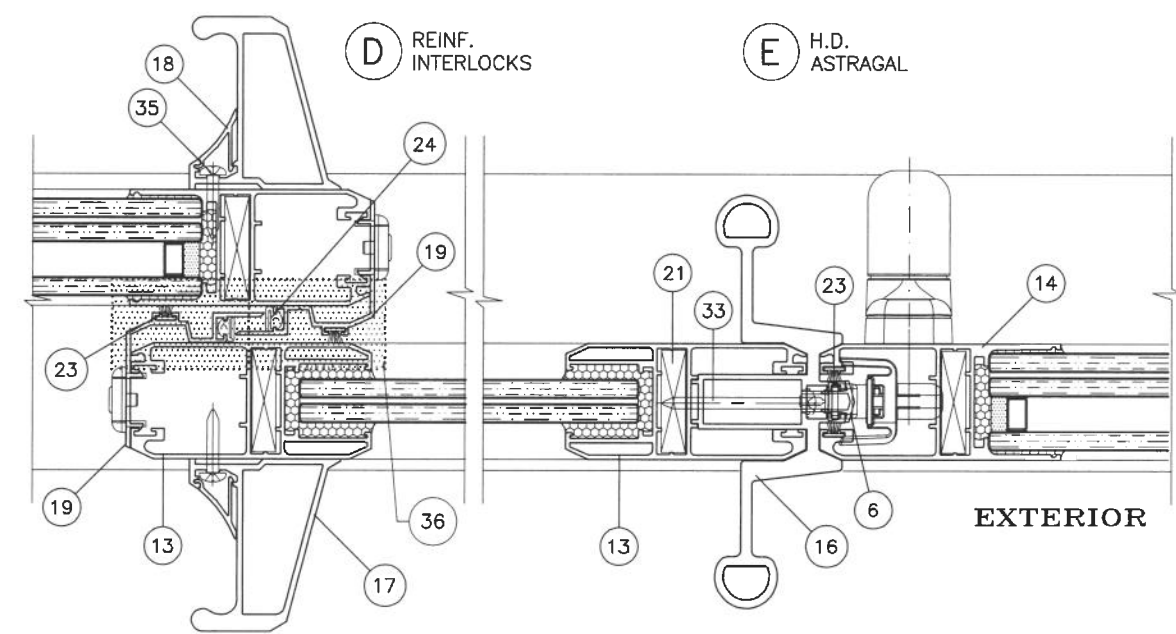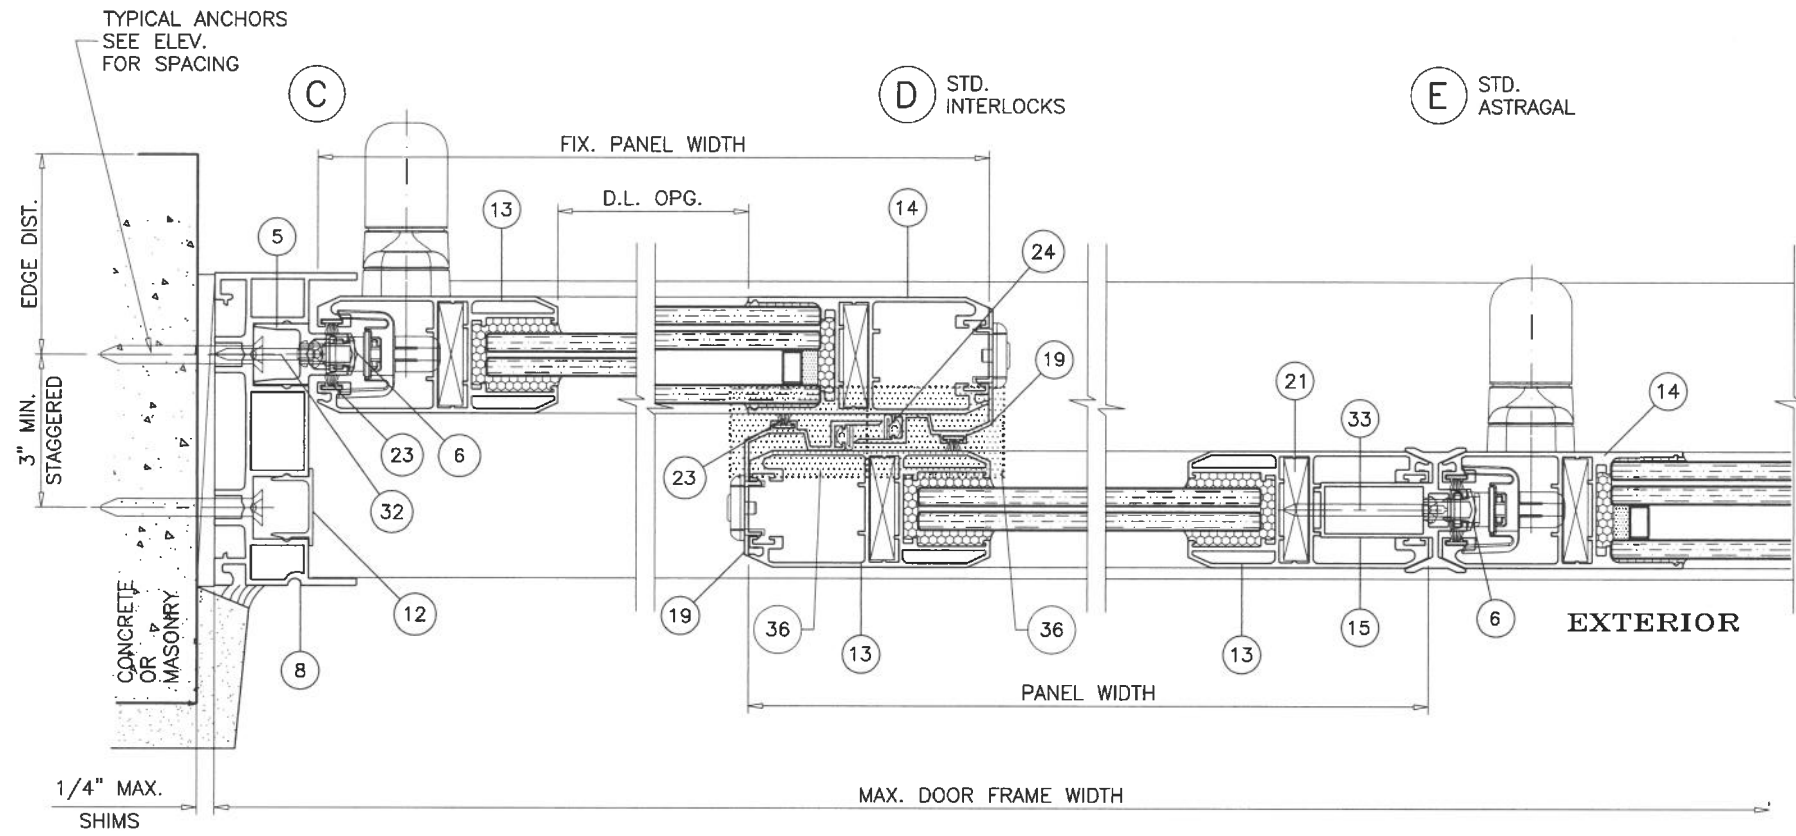

Sealed: 8/7/2026

2 TRACK FRAMES

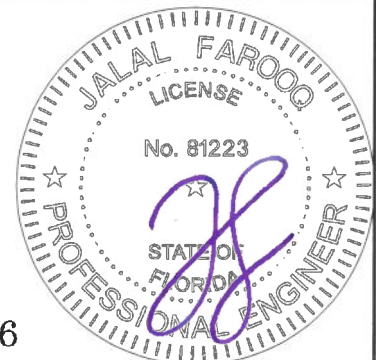

FL #27516

AL-FAROOQ CORPORATION
ENGINEERS & PRODUCT DEVELOPMENT
9360 SUNSET DRIVE, SUITE 220
MIAMI, FLORIDA 33173
TEL. (305) 264-8100 FAX. (305) 262-6978

af c
COMP-ANL\18-60F-ALU




SERIES 120 ALUM SLIDING GLASS DOOR (S.M.I.)

Alucorp S.A. De C.V.
Calle 2 Tablaje 17439 Int C X 21y
25 Chichi Suarez, Merida
Yucatan, Mexico
Tel. (-) Fax. (-)

COMP-ANL\18-60F-ALU


revisions:	
no	date by description

date: 04-25-18	scale: 3/8" = 1"	dr. by: TARIQ	chk. by:
drawing no.		18-60F	
sheet 7 of 14			

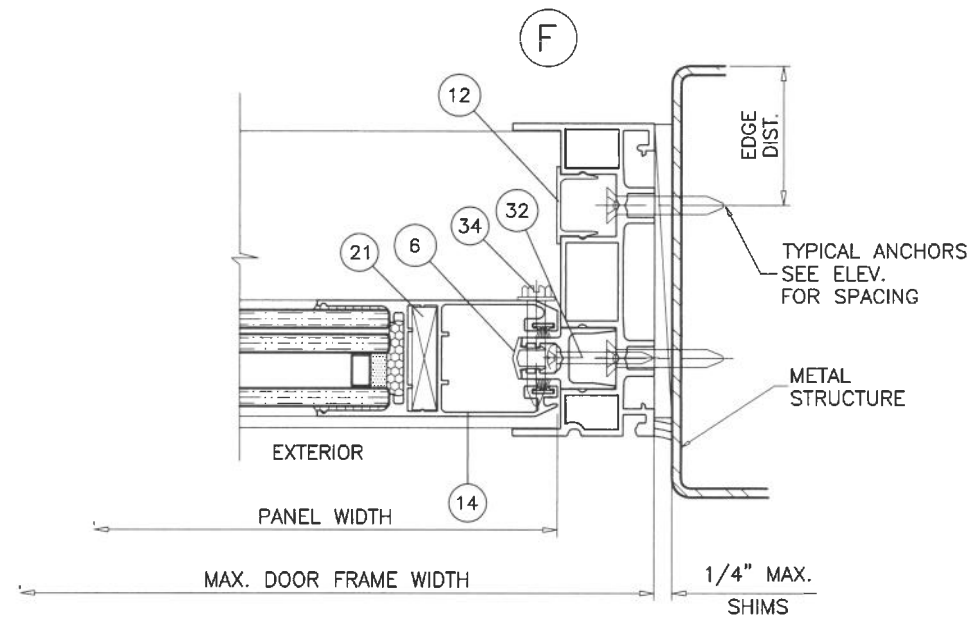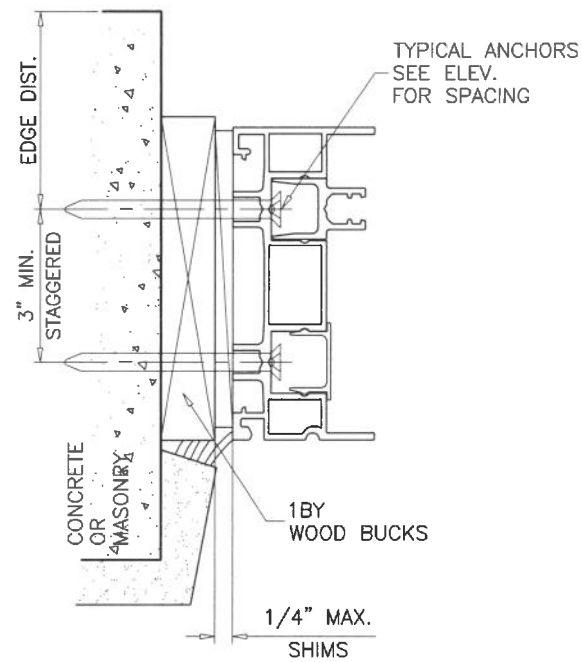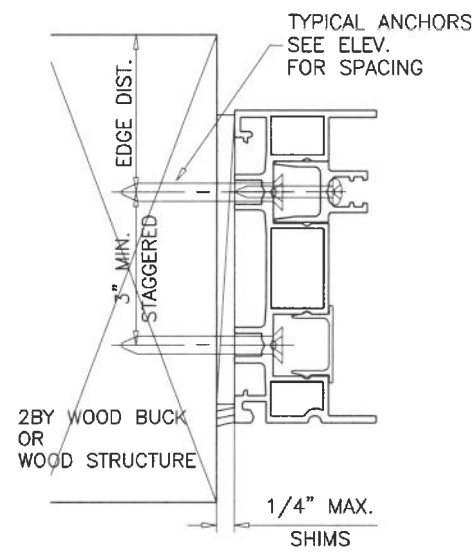

Sealed: 8/7/2026

2 TRACK FRAMES

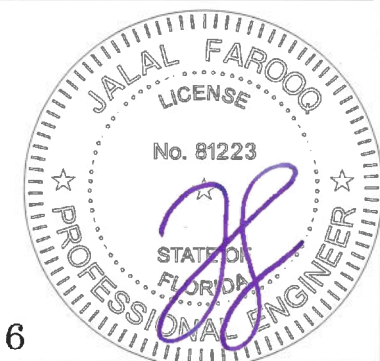

FL #27516

AL-FAROOQ CORPORATION
ENGINEERS & PRODUCT DEVELOPMENT
9360 SUNSET DRIVE, SUITE 220
MIAMI, FLORIDA 33173
TEL. (305) 264-8100 FAX. (305) 262-6978

af c

COMP-ANL\18-60F-ALU

SERIES 120 ALUM SLIDING GLASS DOOR (S.M.I.)

Alucorp S.A. De C.V.
Calle 2 Tablaje 17439 Int C X 21y
25 Chichi Suarez, Merida
Yucatan, Mexico
Tel. (-) Fax. (-)

revisions:

no	date	by	description

date: 04-25-18

scale: 3/8" = 1"

dr. by: TARIQ


chk. by:

drawing no.

18-60F

sheet

8 of 14

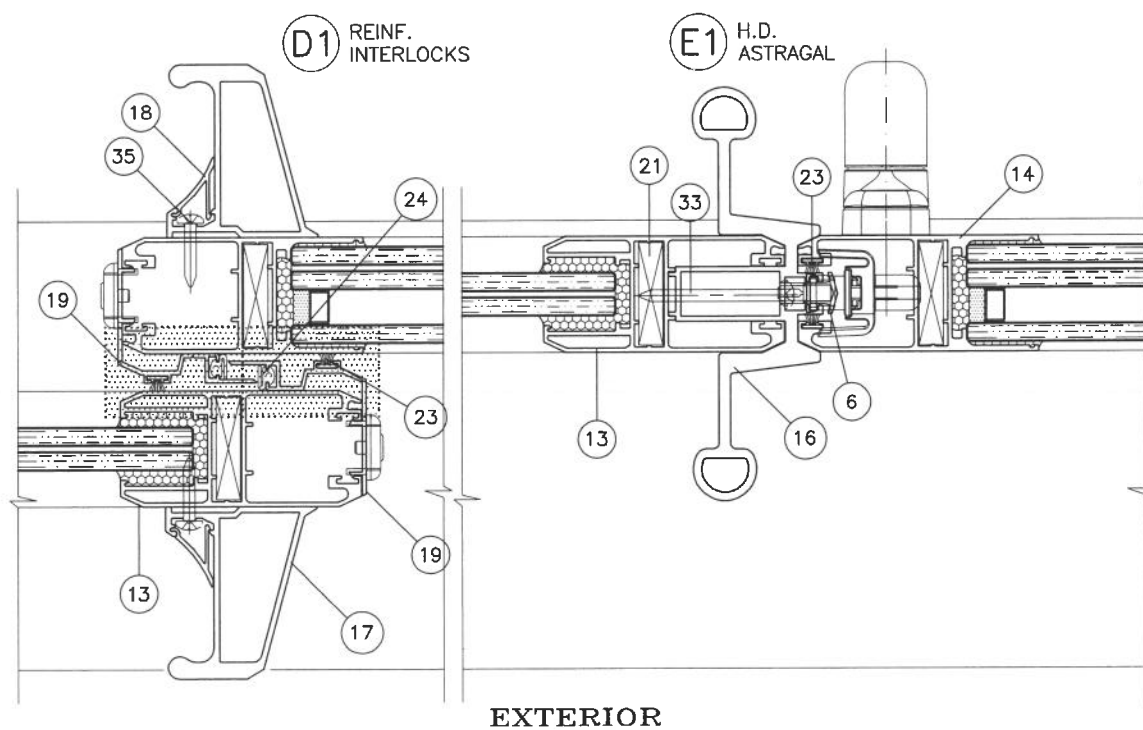



A circular professional engineer seal for Jalal Farooq. The outer ring contains the text "JALAL FAROOQ" at the top and "PROFESSIONAL ENGINEER" at the bottom, separated by two stars. Inside the ring, the word "LICENSE" is at the top and "STATE OF FLORIDA" is at the bottom. In the center, the license number "No. 81223" is displayed above a large, stylized purple signature.

FL #27516

date: 04-25-18		revisions:	
scale: 3/8" = 1"	no	date	by description
dr. by: TARIQ			
chk. by:			


drawing no. 18-60F

sheet 10 of 14

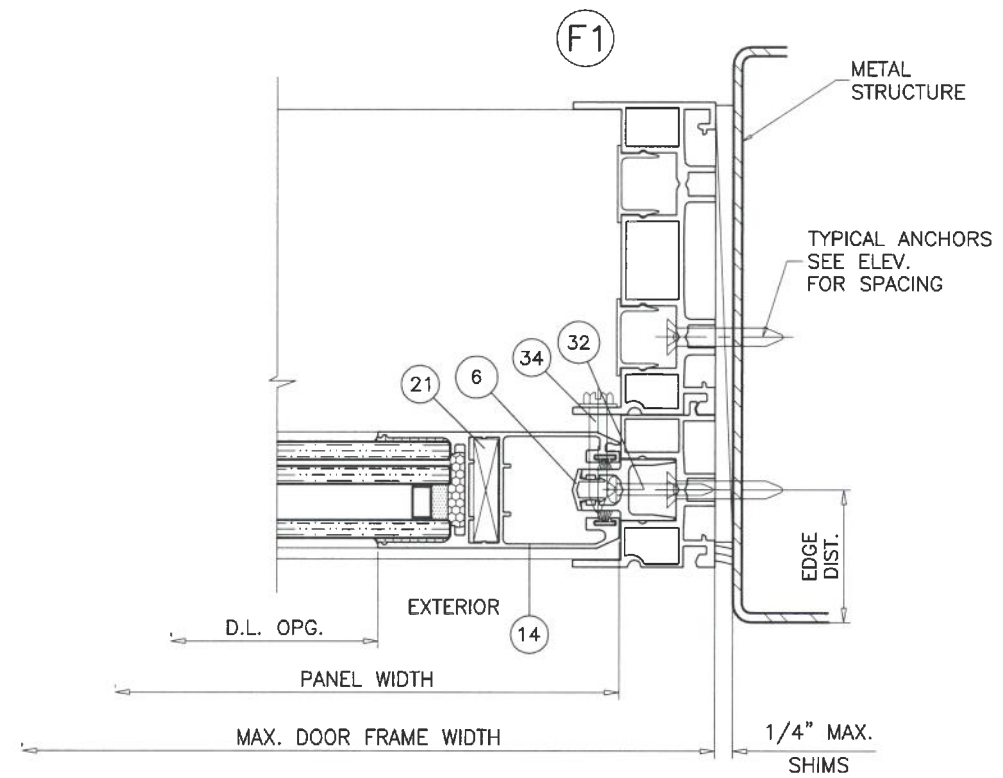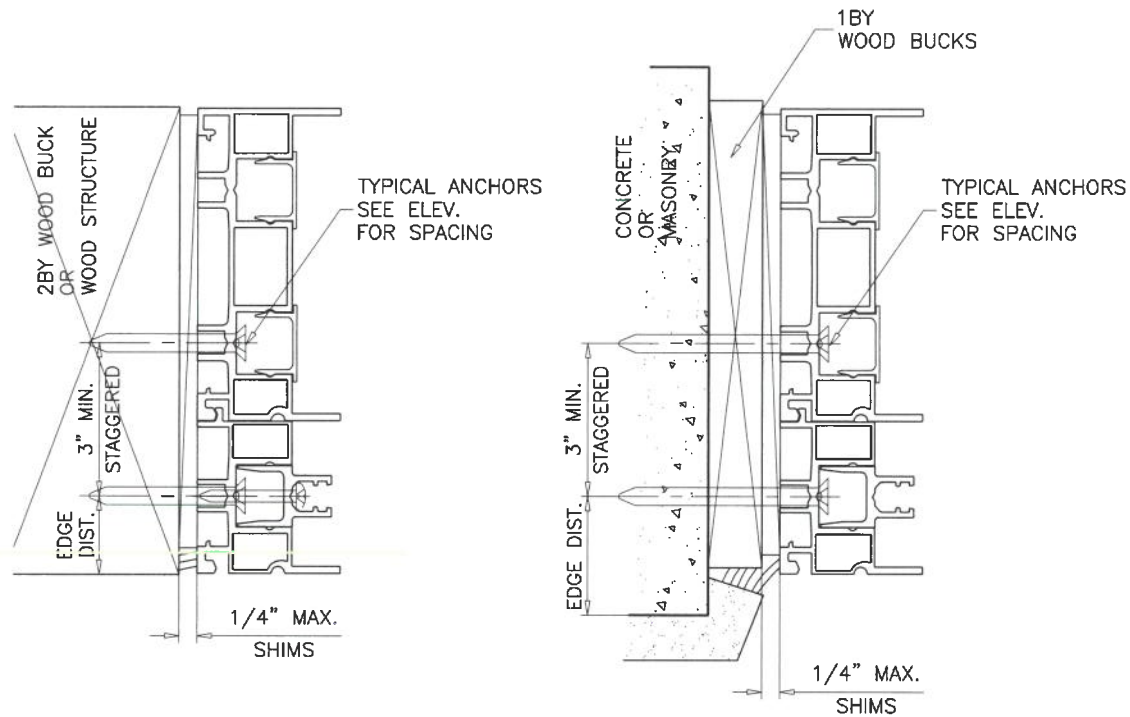

Sealed: 8/7/2026

3 TRACK FRAMES

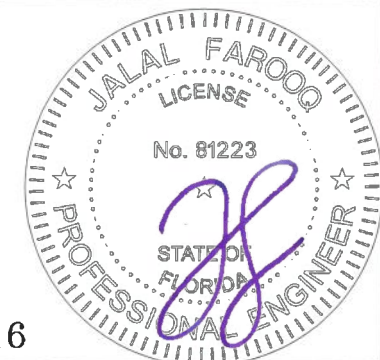

FL #27516

AL-FAROOQ CORPORATION
ENGINEERS & PRODUCT DEVELOPMENT
9360 SUNSET DRIVE, SUITE 220
MIAMI, FLORIDA 33173
TEL. (305) 264-8100 FAX. (305) 262-6978

af c
COMP-ANL \ 18-60F-ALU

SERIES 120 ALUM SLIDING GLASS DOOR (S.M.I.)

Alucorp S.A. De C.V.
Calle 2 Tablaje 17439 Int C X 21y
25 Chichi Suarez, Merida
Yucatan, Mexico
Tel. (-) Fax. (-)




revisions:

no	date	by	description

date: 04-25-18
scale: 3/8" = 1"
dr. by: TARIQ
chk. by:


drawing no.
18-60F

sheet 11 of 14

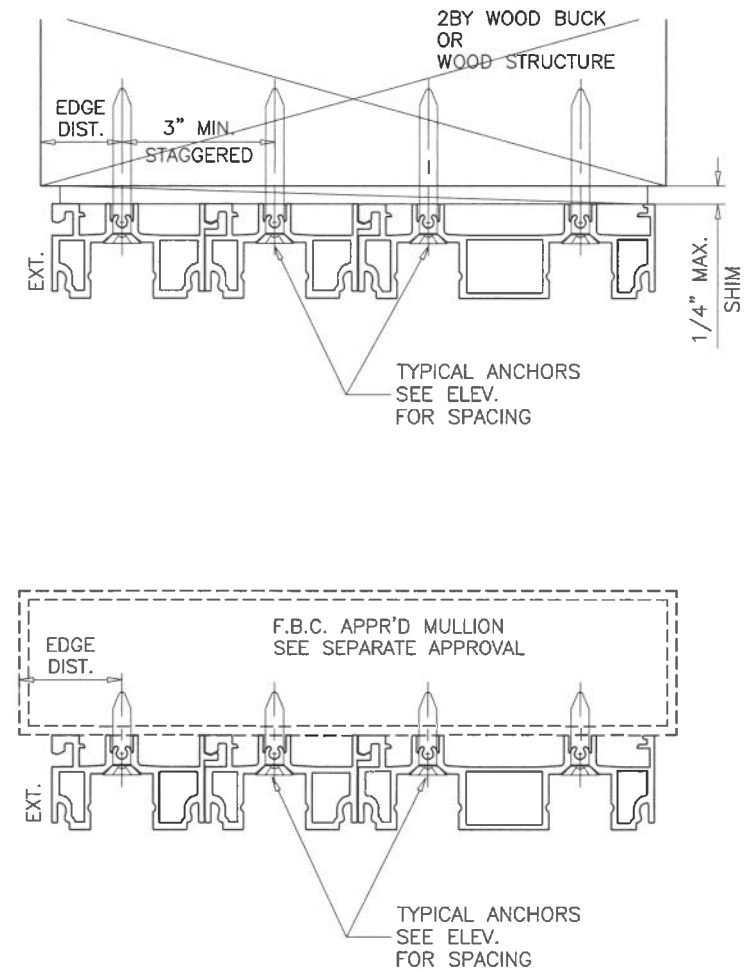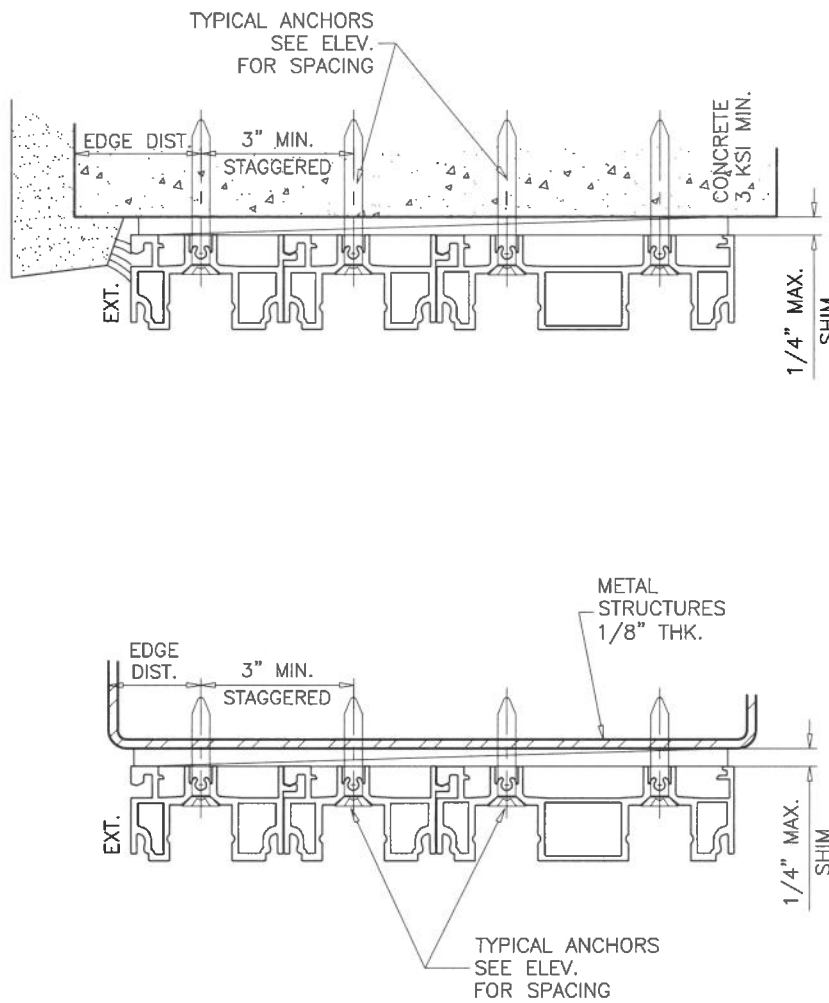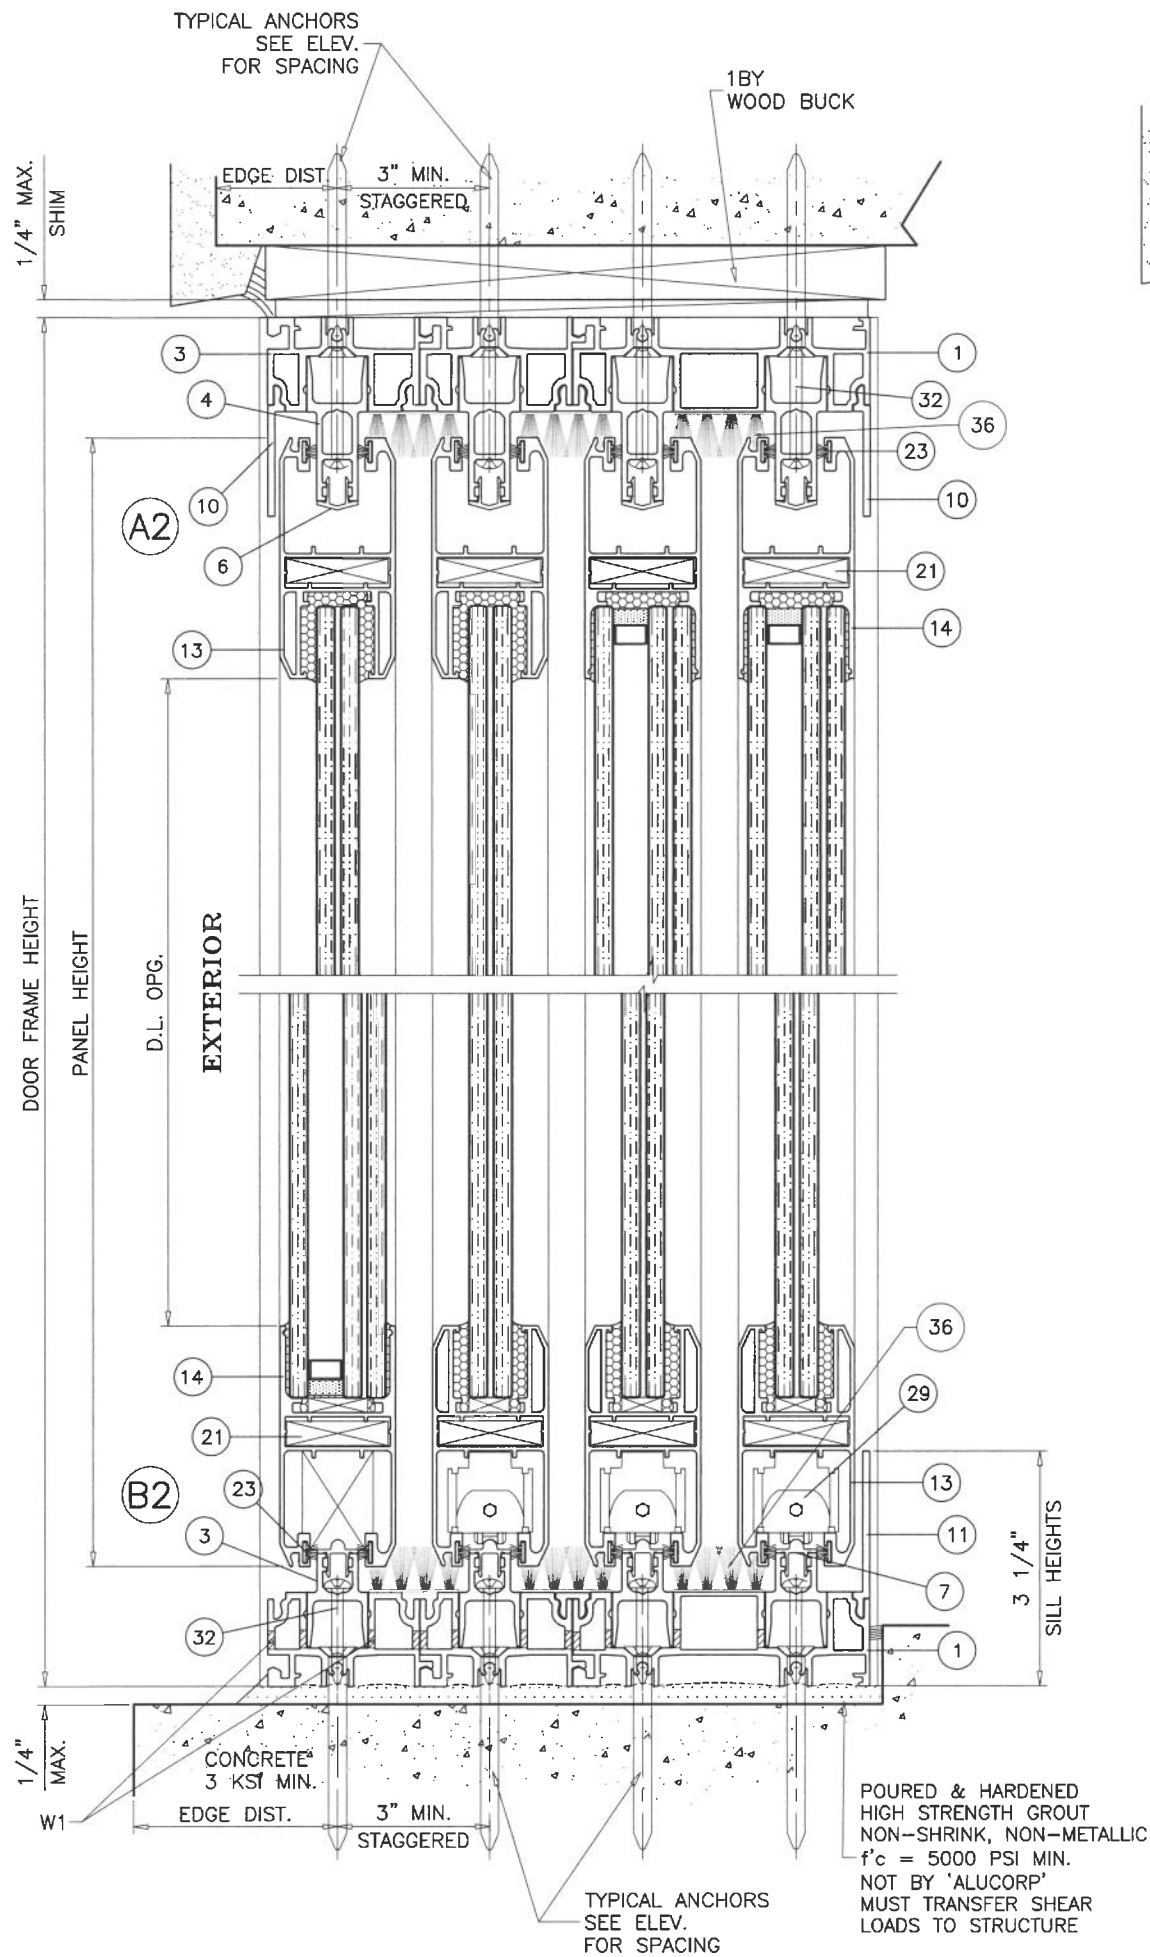

Sealed: 8/7/2026

4 TRACK FRAMES

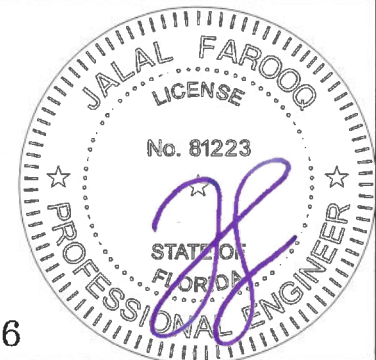

FL #27516

AL-FAROOQ CORPORATION
ENGINEERS & PRODUCT DEVELOPMENT
9360 SUNSET DRIVE, SUITE 220
MIAMI, FLORIDA 33173
TEL. (305) 264-8100 FAX. (305) 262-6978
COMP-ANL 18-60F-ALU

a f c



SERIES 120 ALUM SLIDING GLASS DOOR (S.M.I.)

Alucorp S.A. De C.V.
Calle 2 Tablaje 17439 Int C X 21y
25 Chichi Suarez, Merida
Yucatan, Mexico
Tel. (-) Fax. (-)

revisions:


no	date	by	description

date: 04-25-18 scale: 3/8" = 1" dr. by: TARIQ chk. by:
drawing no. 18-60F sheet 11.1 of 14

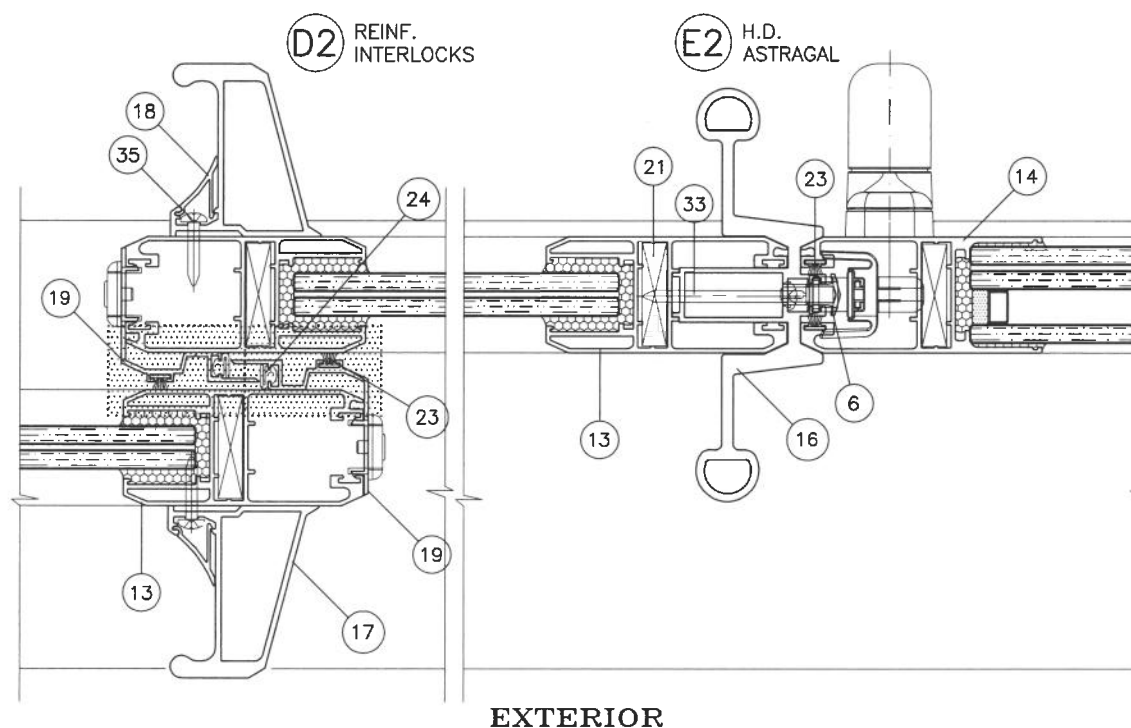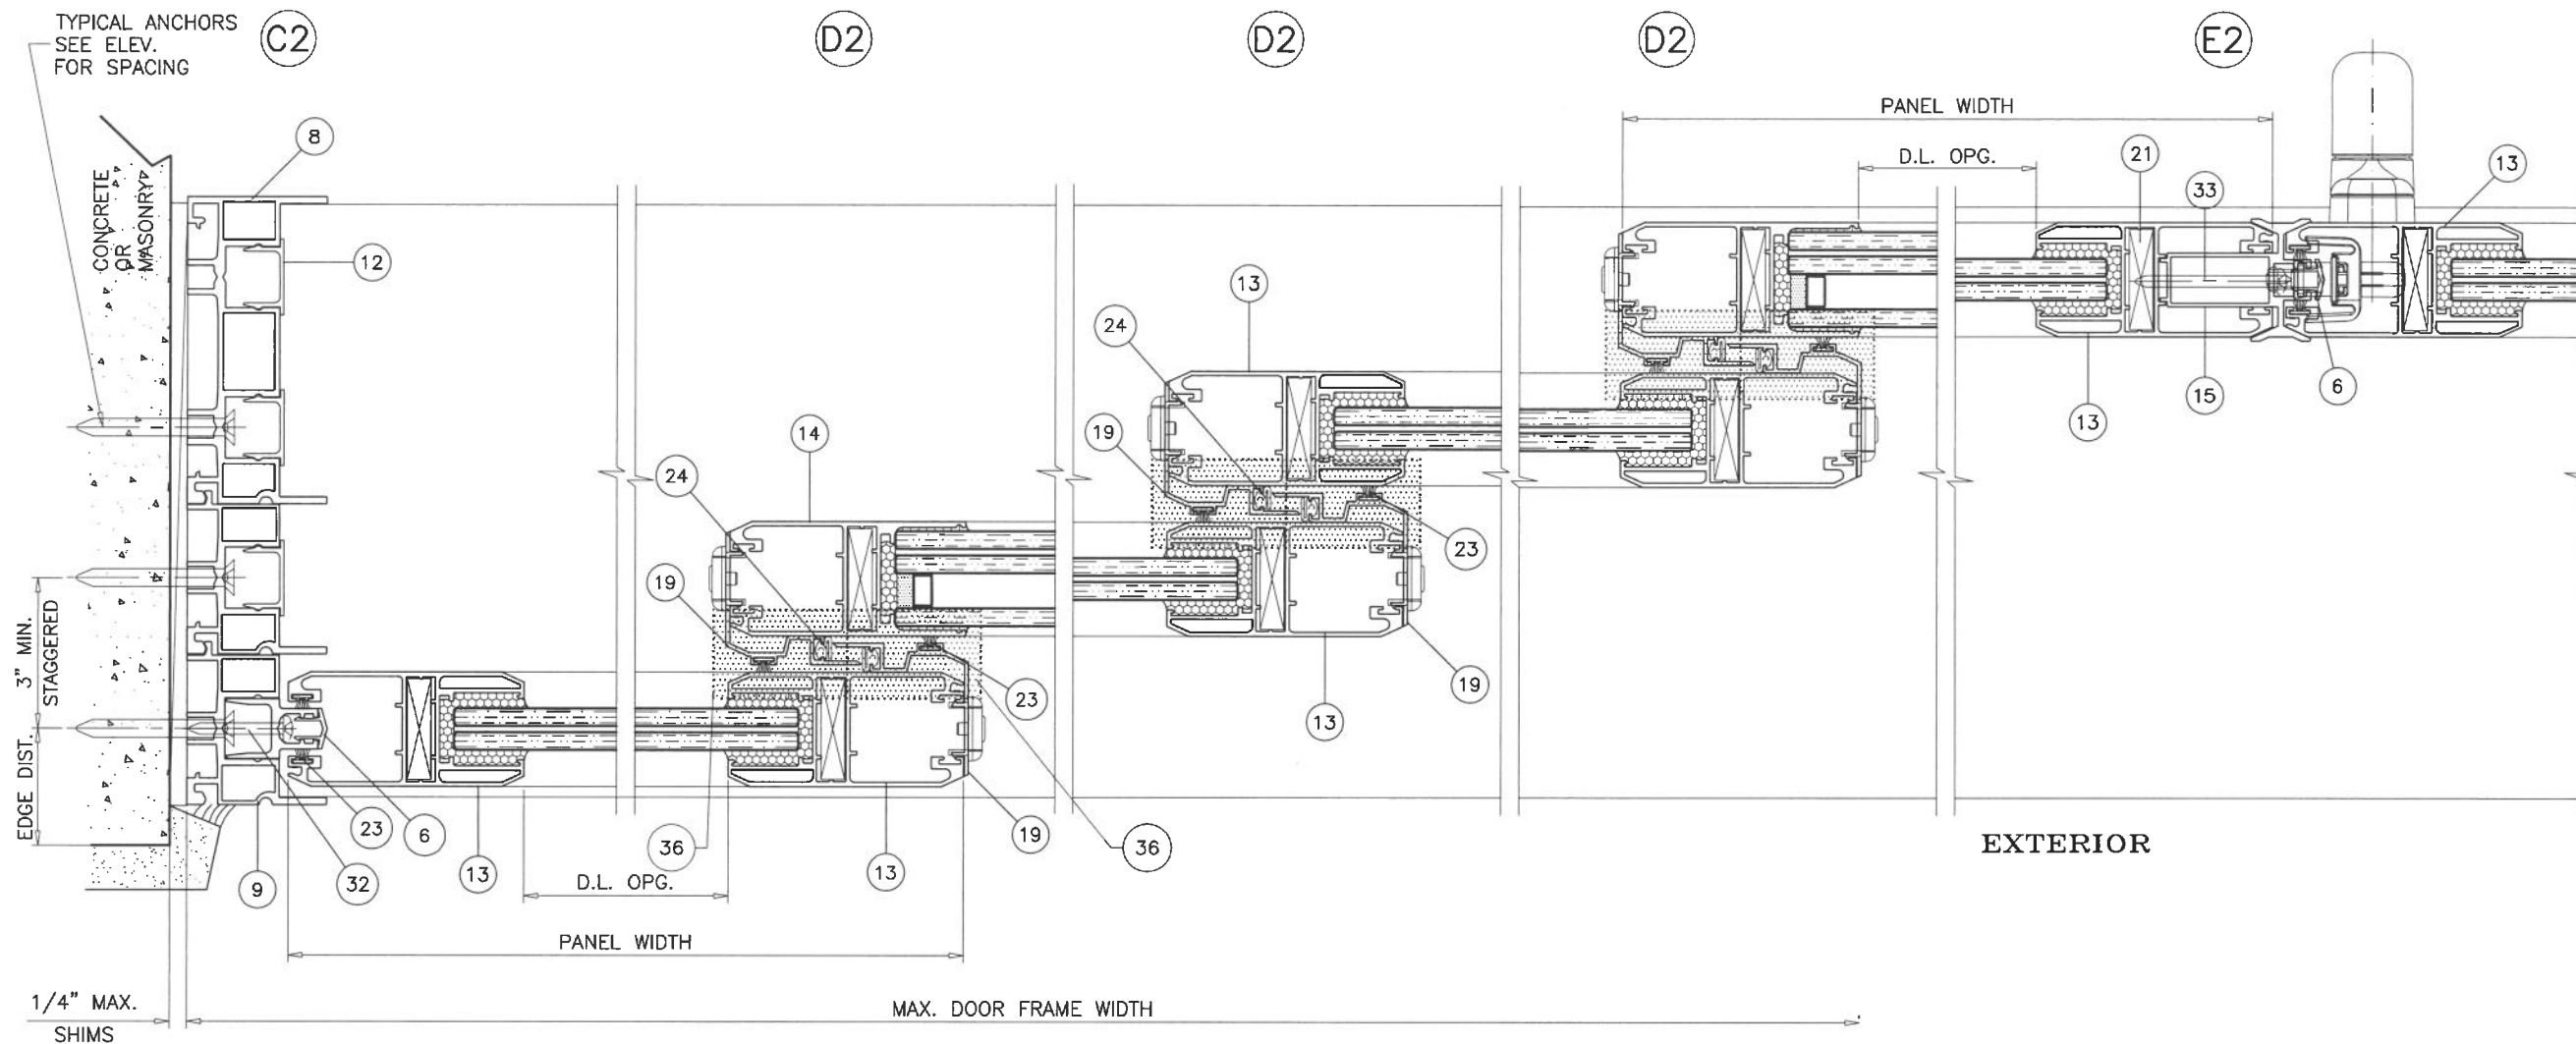

Sealed: 8/7/2026

4 TRACK FRAMES

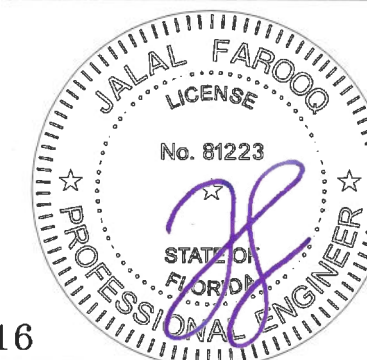

FL #27516

AL-FAROOQ CORPORATION
ENGINEERS & PRODUCT DEVELOPMENT
9360 SUNSET DRIVE, SUITE 220
MIAMI, FLORIDA 33173
TEL. (305) 264-8100 FAX. (305) 262-6978

COMP-ANL \ 18-60F-ALU

SERIES 120 ALUM SLIDING GLASS DOOR (S.M.I.)

Alucorp S.A. De C.V.
Calle 2 Tabloje 17439 Int C X 21y
25 Chichi Suarez, Merida
Yucatan, Mexico
Tel. (-) Fax. (-)


revisions:

no	date	by	description

date: 04-25-18 scale: 3/8" = 1" dr. by: TARIQ chk. by:

drawing no. 18-60F

sheet 11.2 of 14

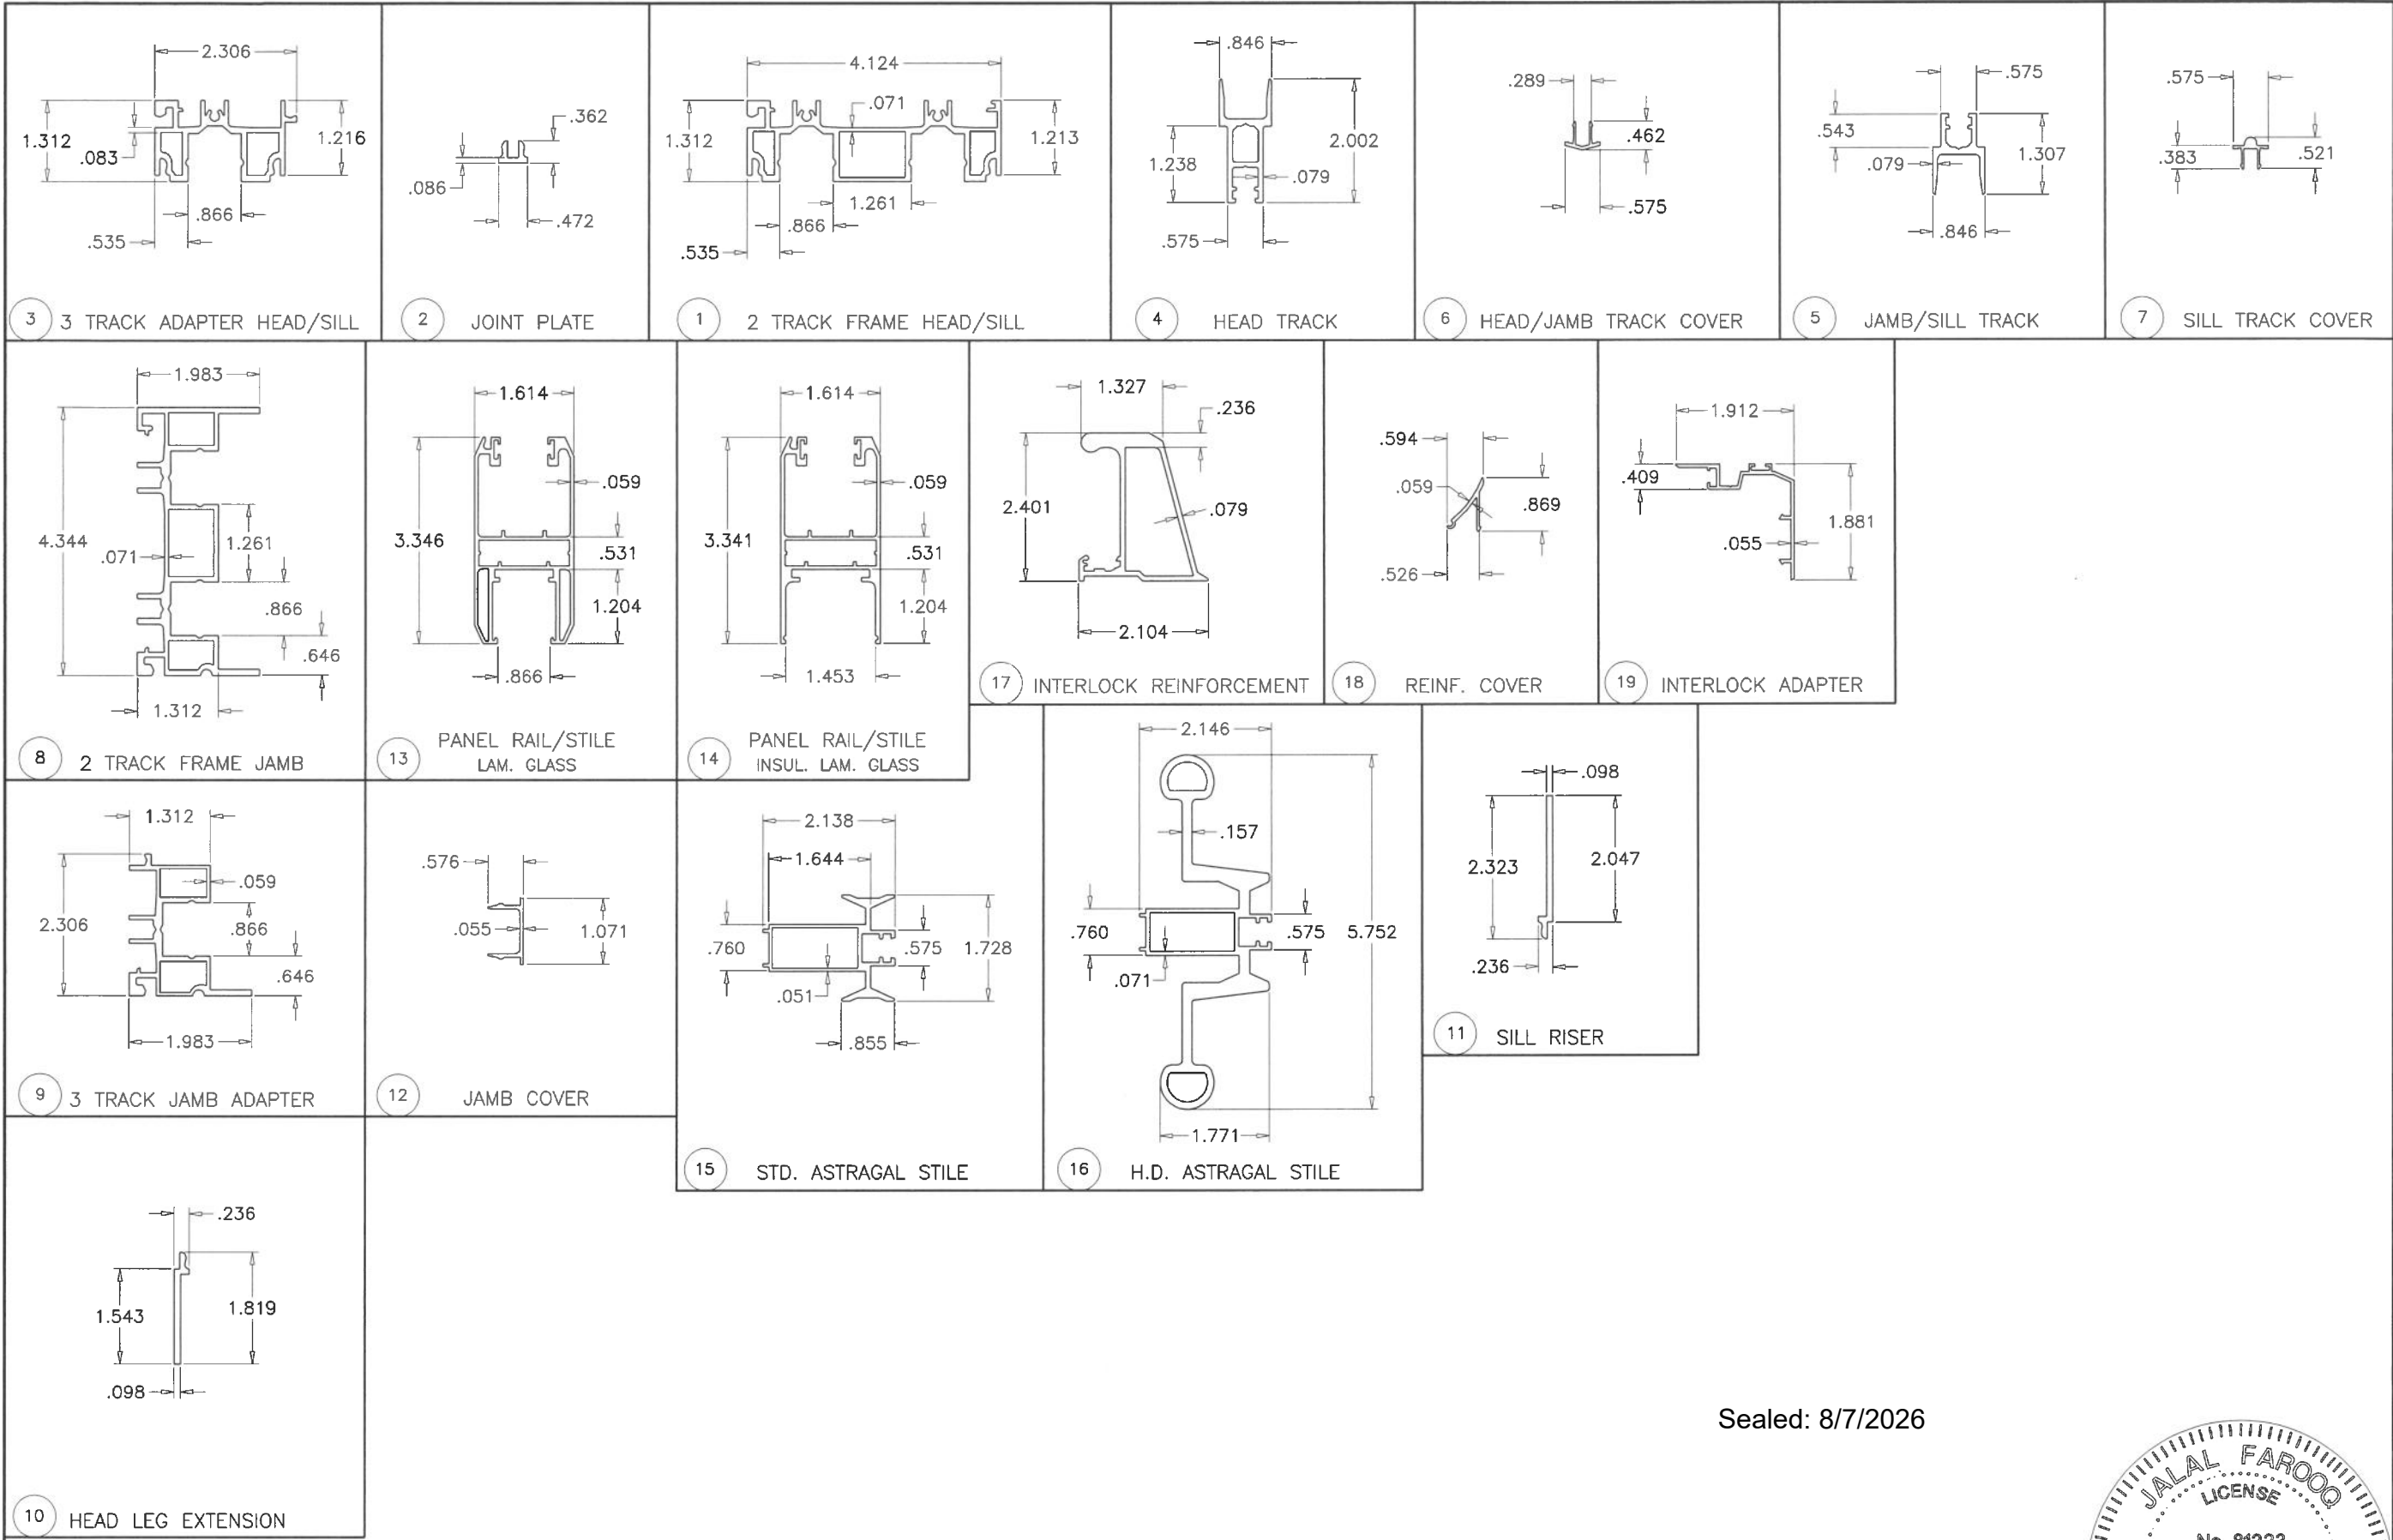

3 3 TRACK ADAPTER HEAD/SILL

2 JOINT PLATE

1 2 TRACK FRAME HEAD/SILL

4 HEAD TRACK

6 HEAD/JAMB TRACK COVER

5 JAMB/SILL TRACK

7 SILL TRACK COVER

8 2 TRACK FRAME JAMB

13 PANEL RAIL/STILE
LAM. GLASS

14 PANEL RAIL/STILE
INSUL. LAM. GLASS

17 INTERLOCK REINFORCEMENT

18 REINF. COVER

19 INTERLOCK ADAPTER

9 3 TRACK JAMB ADAPTER

12 JAMB COVER


15 STD. ASTRAGAL STILE

16 H.D. ASTRAGAL STILE

10 HEAD LEG EXTENSION

11 SILL RISER

Sealed: 8/7/2026

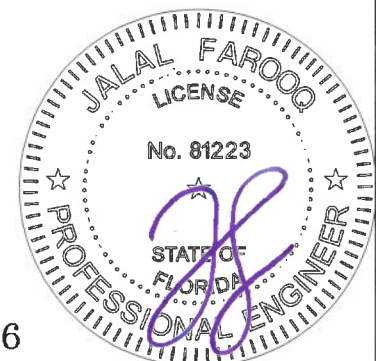

FL #27516

AL-FAROOQ CORPORATION
ENGINEERS & PRODUCT DEVELOPMENT
9360 SUNSET DRIVE, SUITE 220
MIAMI, FLORIDA 33173
TEL. (305) 264-8100 FAX. (305) 262-6978
COMP-ANL\18-60F-ALU

SERIES 120 ALUM SLIDING GLASS DOOR (S.M.I.)

Alucorp S.A. De C.V.
Calle 2 Tablaje 17439 Int C X 21y
25 Chichi Suarez, Merida
Yucatan, Mexico
Tel. (-) Fax. (-)

revisions:	
no	date by description

date: 04-25-18
scale: 3/8" = 1"
dr. by: TARIQ
chk. by:

drawing no.
18-60F
sheet 12 of 14

ITEM #	PART #	QUANTITY	DESCRIPTION	MATERIAL	MANF./SUPPLIER/REMARKS
1	DIV-993	2	2 TRACK FRAME HEAD/SILL	6063-T6	-
2	-	2	JOINT PLATE	6063-T6	-
3	DIV-994	2	3 TRACK ADAPTER HEAD/SILL	6063-T6	-
4	DIV-952	AS REQD.	HEAD TRACK	6063-T5	-
5	DIV-948	AS REQD.	JAMB/SILL TRACK	6063-T5	-
6	DIV-966	AS REQD.	HEAD/JAMB TRACK COVER	6063-T5	-
7	-	AS REQD.	SILL TRACK COVER	6063-T5	-
8	DIV-990	2	2 TRACK FRAME JAMB	6063-T6	-
9	DIV-991	2	3 TRACK JAMB ADAPTER	6063-T6	-
10	DIV-950	AS REQD.	HEAD LEG EXTENSION	6063-T5	-
11	73187	1	3-1/4" OVERALL SILL RISER	6063-T5	-
12	DIV-955	AS REQD.	JAMB COVER	6063-T5	-
13	DIV-998	4/ PANEL	PANEL RAIL/STILE (LAM. GLASS)	6063-T5	-
14	DIV-1000	4/ PANEL	PANEL RAIL/STILE (INSUL. LAM. GLASS)	6063-T5	-
15	DIV-999	AS REQD.	STD. ASTRAGAL STILE	6063-T5	-
16	DIV-1005	AS REQD.	H.D. ASTRAGAL STILE	6063-T5	-
17	DIV-987	AS REQD.	INTERLOCK REINFORCEMENT	6063-T5	-
18	DIV-988	AS REQD.	REINFORCEMENT COVER	6063-T5	-
19	DIV-992	AS REQD.	INTERLOCK ADAPTER	6063-T5	-
20	-	-	-	-	-
21	-	-	CORNER KEY	-	-
22	-	-	-	-	-
23	-	AS REQD.	FIN SEAL W'STRIPPING	WOOL	-
24	-	AS REQD.	LEAF W'STRIPPING	VINYL	-
25	-	2/ LITE	SETTING BLOCK	EPDM	DUROMETER 80±5 SHORE A
26	-	-	-	-	-
27	-	-	LOCK AND HANDLE	-	-
28	-	-	ADJUSTABLE STRIKE	-	-
29	-	2/ PANEL	ROLLER ASSEMBLY	-	AT 5" FROM EACH END
30	#10 X 1"	-	FRAME ASSEMBLY FASTENERS	ST. STEEL	PH SMS
31	-	-	-	-	-
32	#10 X 2"	AS REQD.	TRACK INSERT FASTENERS, AT 6" FROM ENDS & 12" O.C.	ST. STEEL	PH SELF DRILLING SCREWS
33	#10 X 3"	AS REQD.	ASTRAGAL ADAPTER FASTENERS, AT 2" FROM ENDS & 12" O.C.	ST. STEEL	PH SMS
34	#14 X 1-1/2"	3/ PANEL	FIXED PANEL FASTENERS, AT 10" FROM ENDS & AT MID SPAN	ST. STEEL	HH SELF DRILLING SCREWS
35	#10 X 1"	-	REINF. FASTENERS, @ 3" FROM ENDS & 12" O.C.	ST. STEEL	PH SMS
36	D6395AFK	4/ INTERLOCK	SELF ADHESIVE PILE PAD (1.25" X .63" X 1.9")	WOOL	ULTRAFAB

SEALANT:

ALL JOINTS AND FRAME CONNECTIONS SEALED WITH WHITE/ALUMINUM COLORED SILICONE.

LOCKS:

OPTION #1

SURFACE MOUNT METALLIC THREE PLY DUAL HOOK LOCK AT 42" FROM BOTTOM
FASTENED TO LOCK STILE WITH
(2) #10 X 1-1/2" FH SELF DRILLING SCREWS

SURFACE MOUNT METALLIC KEEPER FACING LOCK AT 43-1/2" FROM BOTTOM
FASTENED WITH
(2) #10 X 1-1/2" FH SMS

OPTION #2

SURFACE MOUNT METALLIC 2 POINT LOCK WITH ACTIVATING LEVER TYPE HANDLE AT 42" FROM BOTTOM
FASTENED TO LOCK STILE WITH
(2) #10 X 1-1/2" FH SELF DRILLING SCREWS

SURFACE MOUNT METALLIC KEEPER FACING LOCK AT 43-1/2" FROM BOTTOM
FASTENED WITH
(2) #10 X 1-1/2" FH SMS

Sealed: 8/7/2026



FL #27516



AL-FAROOQ CORPORATION
ENGINEERS & PRODUCT DEVELOPMENT
9360 SUNSET DRIVE, SUITE 220
MIAMI, FLORIDA 33173
TEL. (305) 262-6978 FAX. (305) 262-6978
COMP-ANL\18-60F-ALU

SERIES 120 ALUM SLIDING GLASS DOOR (S.M.I.)


Alucorp S.A. De C.V.
Calle 2 Tablaje 17439 Int C X 21y
25 Chichi Suarez, Merida
Yucatan, Mexico
Tel. (-) Fax. (-)

revisions:


no	date	by	description

date: 04-25-18
scale: 3/8" = 1"
dr. by: TARIQ
chk. by:


drawing no.
18-60F
sheet 13 of 14

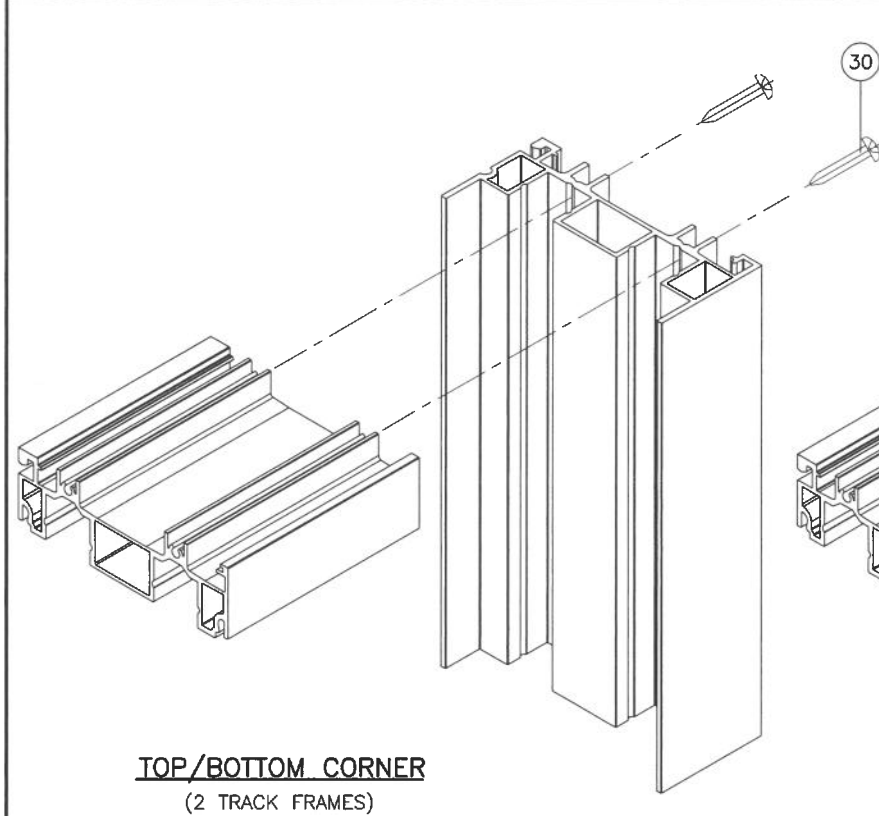


TOP/BOTTOM CORNER
(2 TRACK FRAMES)

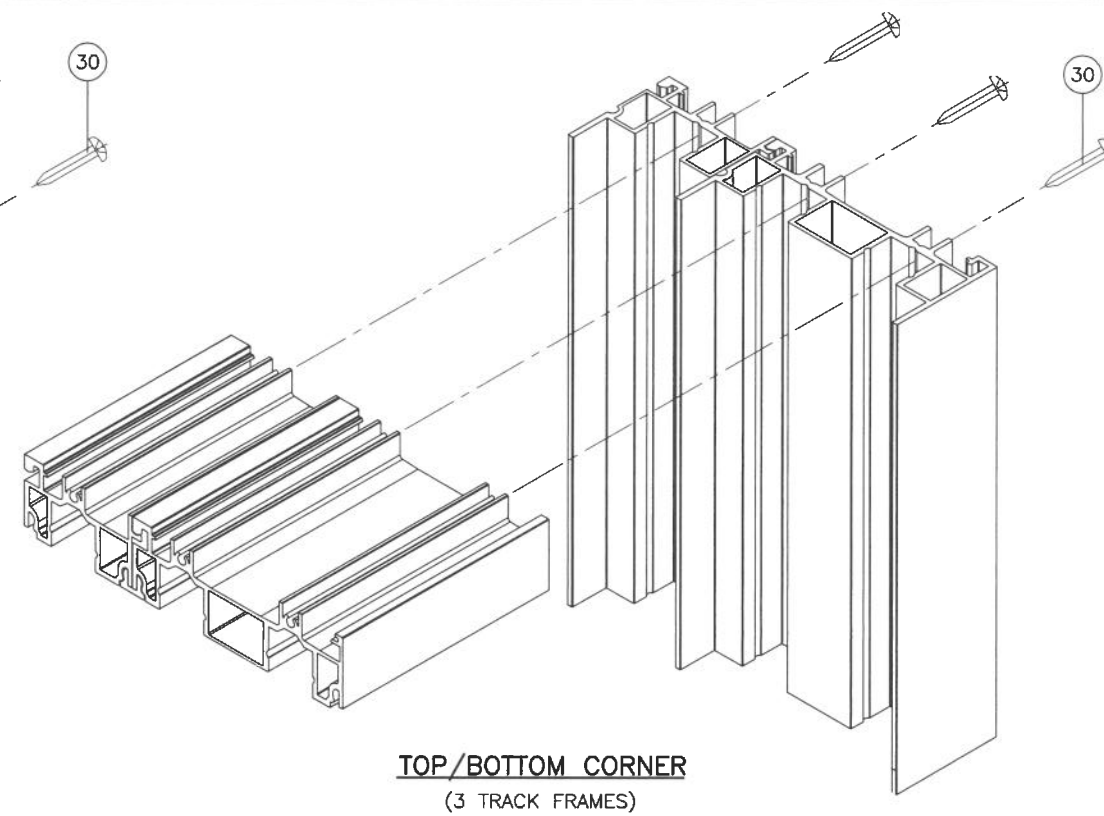

TOP/BOTTOM CORNER
(3 TRACK FRAMES)

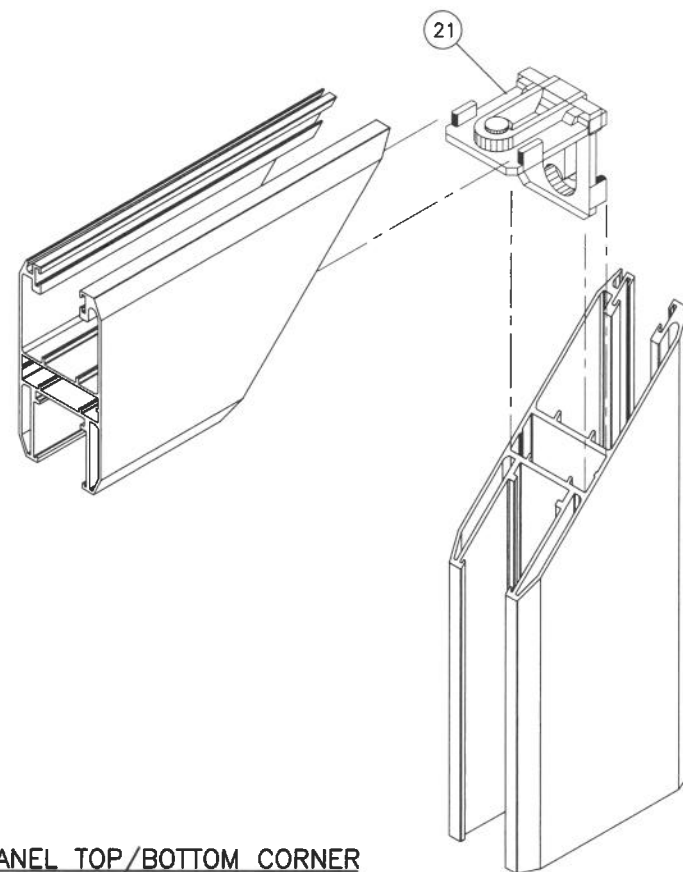

PANEL TOP/BOTTOM CORNER

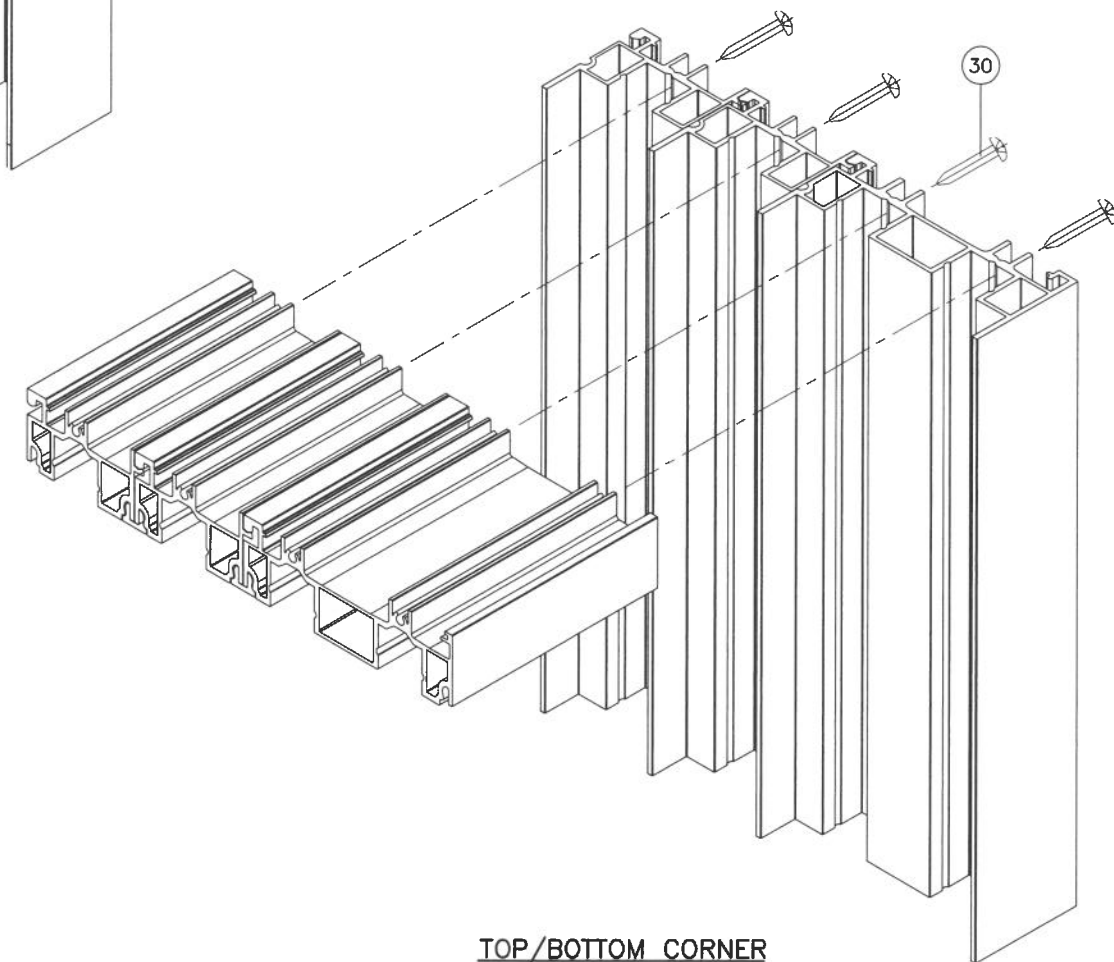

TOP/BOTTOM CORNER
(4 TRACK FRAMES)

Sealed: 8/7/2026

FL #27516



AL-FAROOQ CORPORATION
ENGINEERS & PRODUCT DEVELOPMENT
9360 SUNSET DRIVE, SUITE 220
MIAMI, FLORIDA 33173
TEL. (305) 264-8100 FAX. (305) 262-6978
(C.A.N. 3538)

SERIES 120 ALUM SLIDING GLASS DOOR (S.M.I.)

Alucorp S.A. De C.V.
Calle 2 Tablaje 17439 Int C X 21y
25 Chichi Suarez, Merida
Yucatan, Mexico
Tel. (-) Fax. (-)

Fax. (-)

date: 04-25-18		revisions:	
scale: $3/8" = 1"$	no.	date	by description
dr. by: TARIQ			
chk. by:			
drawing no.			
18-60F			
sheet 14 of 14			