



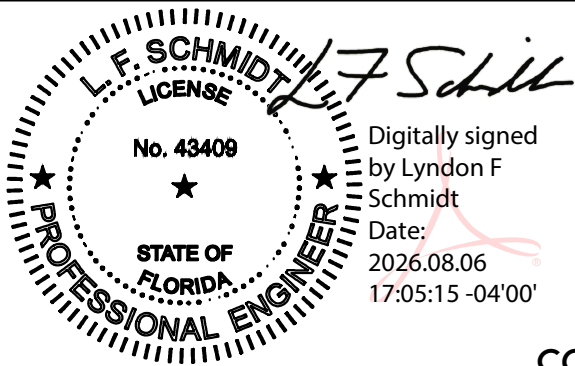

Digitally signed
by Lyndon F
Schmidt
Date:
2026.08.06
17:05:15 -04'00'

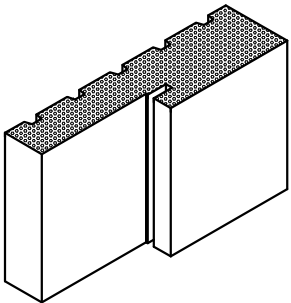

COMPOSITE JAMB


"COMPOSITE JAMB w/
INTEGRAL MULLIONS"
CONTINUOUS HEAD & SILL FRAME SYSTEM
INSWING
"NON-IMPACT"

This item has been digitally signed and sealed by
L. F. Schmidt, P.E. on the date adjacent to the seal.
Printed copies of this document are not
considered signed and sealed and the signature
must be verified on any electronic copies.


THIS PRODUCT APPROVAL IS VALID
ONLY FOR THE STATE OF FLORIDA

GENERAL NOTES


1. This product has been evaluated and is in compliance with the 9th Edition (2026) Florida Building Code (FBC) structural requirements excluding the "High Velocity Hurricane Zone" (HVHZ).
2. Product anchors shall be as listed and spaced as shown on details. Anchor embedment to base material shall be beyond wall dressing or stucco.
3. When used in areas requiring wind borne debris protection, this product is required to be protected with an impact resistant covering that complies with FBC Sections 1609.1.2 & R301.2.1.2 as follows: Wind Zones 1, 2 & 3: Glazing only; Wind Zone 4: Entire System.
4. This "NON-IMPACT" door jamb, as a component, is to be used as a substitute to a similar door jamb in a "Non-Impact" approved (complies with FBC Sections 1609.1.2 & R301.2.1.2) door system possessing a current Florida Statewide Product Approval.
5. The design pressure of the assembly shall be the lesser of the design pressure for the door jamb shown in this approval or the design pressure of the "Non-Impact" door assembly used in conjunction with this approval.
6. The maximum frame size of the door assembly shall be lesser of the maximum frame size stated in this approval or the maximum frame size of the "Non-Impact" door assembly approval used in conjunction with this approval.
7. This product is approved for use with "Non-Impact" opaque or glazed fiberglass or steel side hinged swing doors and sidelites only.

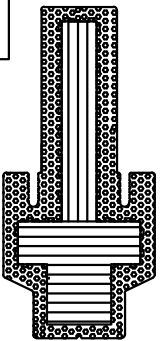


TYPE A (1")

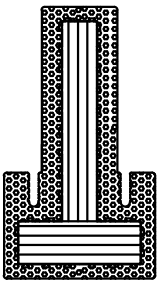

TYPE B (1")



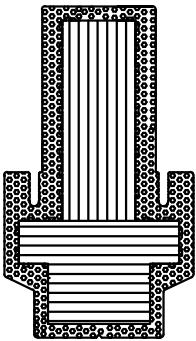


TYPE A (1.5")

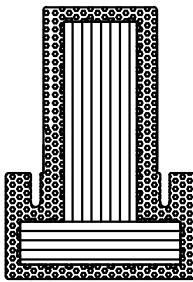

TYPE B (1.5")

INTEGRAL MULLIONS

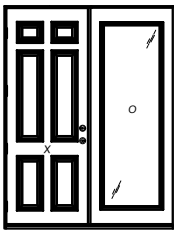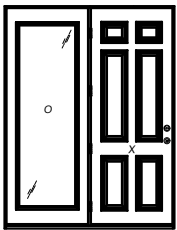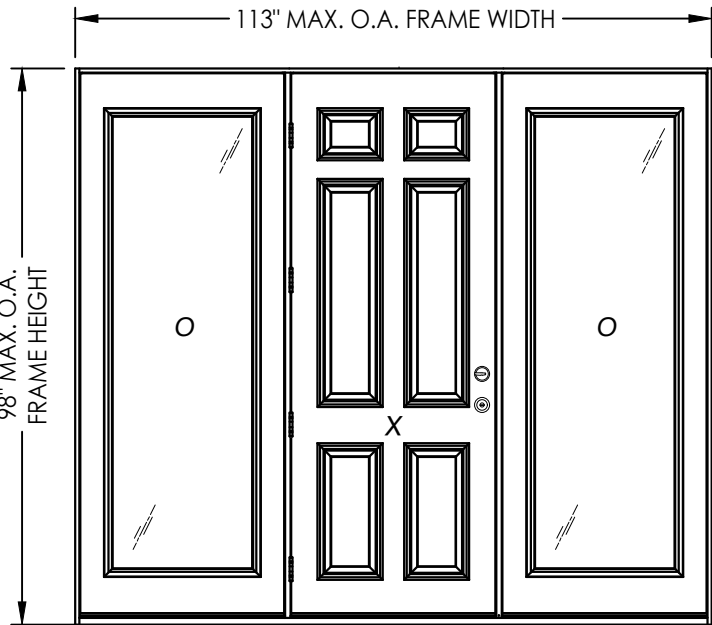

Opaque door panels shown for illustrative purposes only
(glazed door panels also allowed)

CONFIGURATION	MAX. FRAME DIMENSION	Lock	Mullion Type	DESIGN PRESSURE (PSF) INSWING	
				POSITIVE	NEGATIVE
OX, XO, OXO	112" X 98"	Lock & Deadbolt	A or B (1")	+45.0	-50.0
OX, XO, OXO	113" X 98"	Lock & Deadbolt	A or B (1.5")	+50.0	-55.0
OX, XO, OXO	112" X 98" 113" X 98"	Multipoint	A or B (1") A or B (1.5")	+55.0	-60.0

TABLE OF CONTENTS	
SHEET #	DESCRIPTION
1	Typical elevations, design pressures & general notes
2	Elevations
3	Horizontal cross sections
4	Vertical cross sections
5	Vertical cross sections
6	Buck anchoring
7	Frame anchoring
8	Bill of materials and components

Documents Prepared By:
Lyndon F. Schmidt
P.E. No. 43409

RW BUILDING CONSULTANTS, INC.
P.O. Box 230, Valrico, FL 33595
Phone No.: 813.659.9197
FBPE Registry License No. 9813

PRODUCT: THERMA-TRU COMPONENTS
PART OR ASSEMBLY: TYPICAL ELEVATION, DESIGN PRESSURES & GENERAL NOTES

NO.	DATE	REVISIONS
3	7/02/26	UPDATE TO 9TH ED. (2026) FBC
2	7/24/23	UPDATE TO 8TH ED. (2023) FBC
1	7/15/20	UPDATE TO 7th ED (2020) FBC

DATE: 10/3/19




SCALE: N.T.S.

DWG. BY: RW

CHK. BY: LFS

DRAWING NO.: FL-27627.4

SHEET 1 OF 8

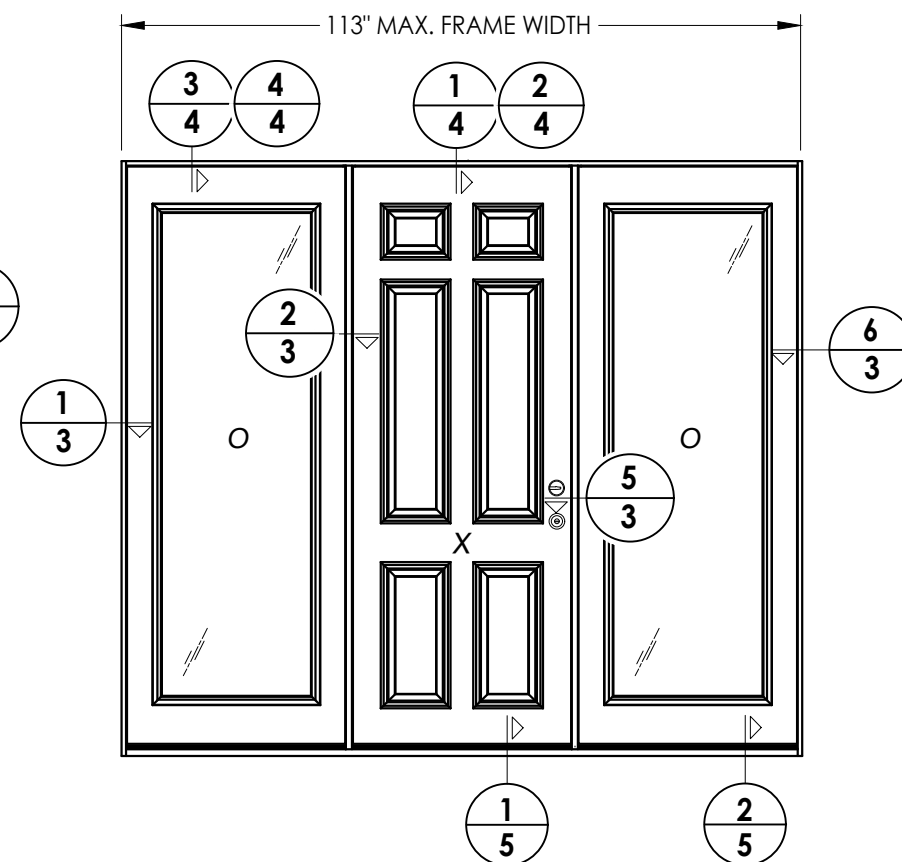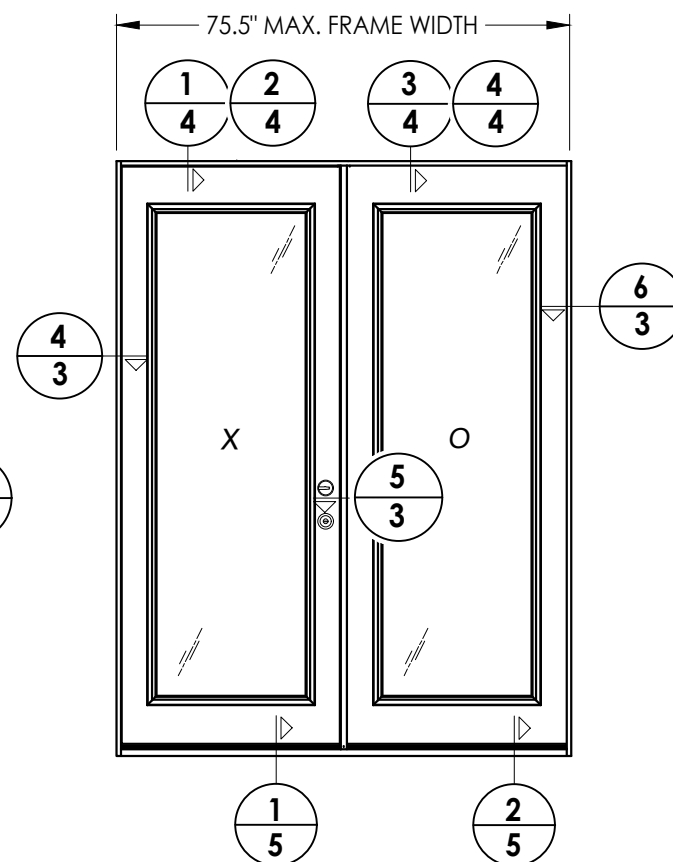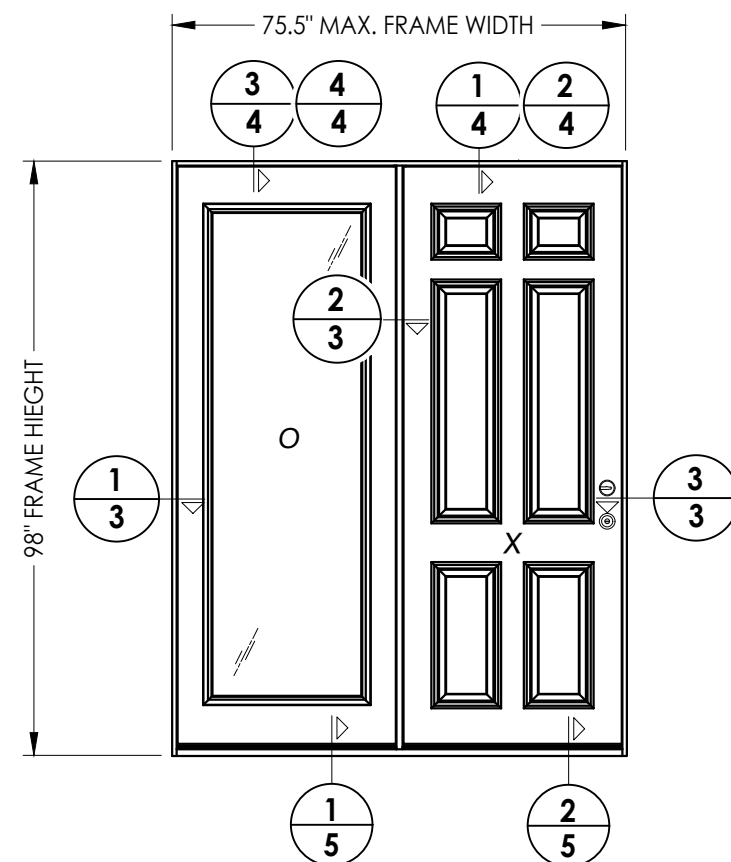[illegible]

DATE: 10/3/19

SCALE: *N.T.S.*

DWG. BY: *RW*

CHK. BY: LFS

DRAWING NO.:

FL-27627.4

PRODUCT:

THERMA-TRU
COMPONENTS


PART OR ASSEMBLY:

ELEVATIONS

Documents Prepared By:
Lyndon F. Schmidt
P.E. No. 43409

R^W BUILDING CONSULTANTS, INC.
P.O. Box 230, Valrico, FL 33595
Phone No.: 813.659.9197
FBPE Registry License No. 9813

Z:\2023 FBC Drawings\Therma-Tru\FL-27627 R7\FL-27627.4.dwg

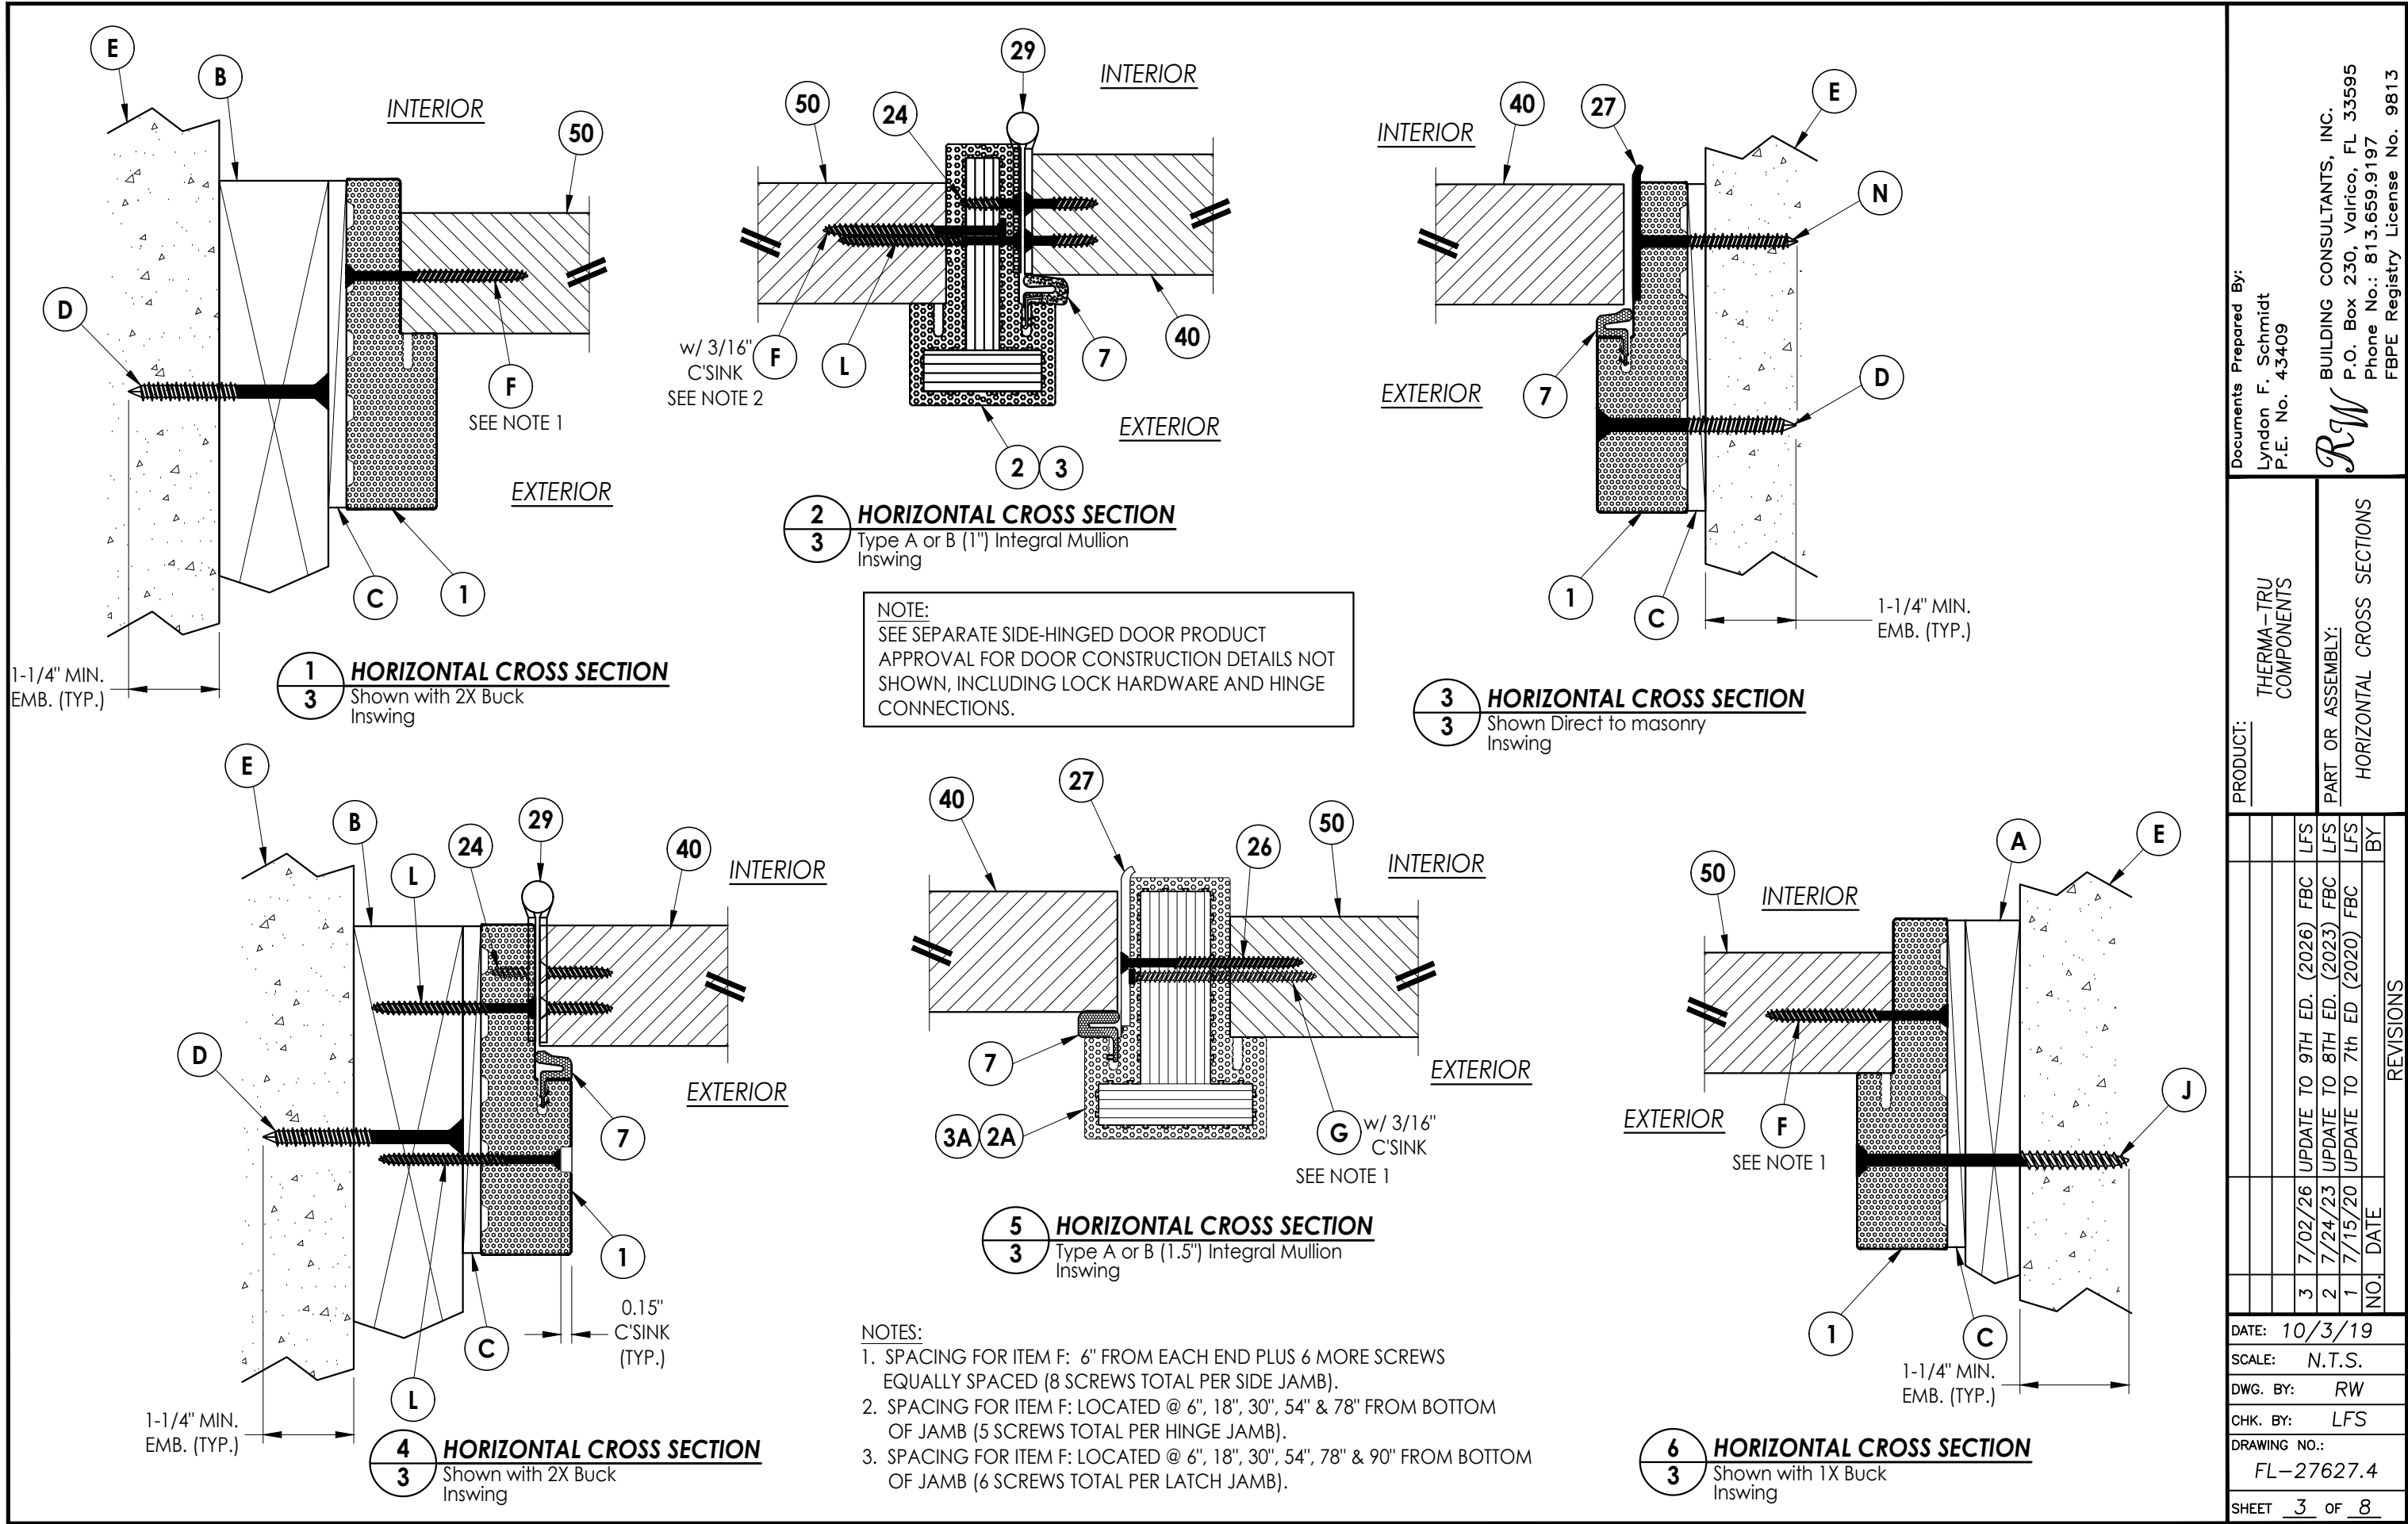



NOTE:
SEE SEPARATE SIDE-HINGED DOOR PRODUCT
APPROVAL FOR DOOR CONSTRUCTION DETAILS NOT
SHOWN, INCLUDING LOCK HARDWARE AND HINGE
CONNECTIONS.




NOTE:
1. SPACING FOR ITEM F: 3" FROM ENDS & AT CENTERLINE (3 TOTAL).

[illegible]

Documents Prepared By:
Lyndon F. Schmidt
P.E. No. 43409


RW BUILDING CONSULTANTS, INC.
P.O. Box 230, Valrico, FL 33595
Phone No.: 813.659.9197
FBPE Registry License No. 9813

Z:\2023 FBC Drawings\Therma-Tru\FL-27627 R7\FL-27627.4.dwg

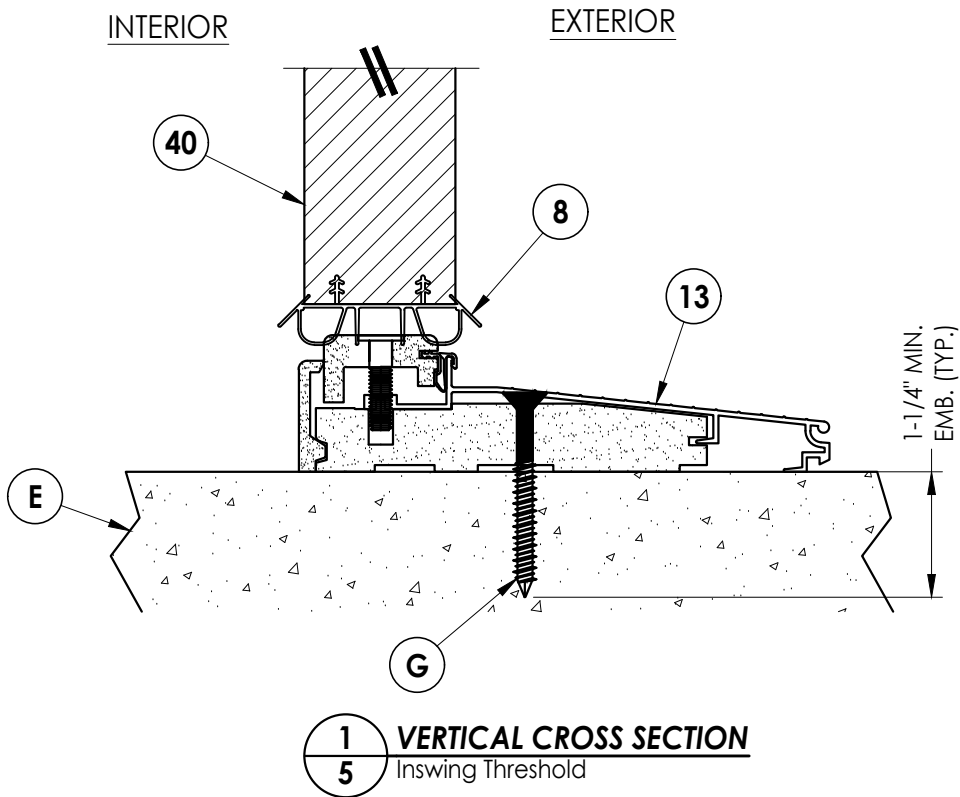

1
5 VERTICAL CROSS SECTION
Inswing Threshold



NOTE:
SEE SEPARATE SIDE-HINGED DOOR PRODUCT
APPROVAL FOR DOOR CONSTRUCTION DETAILS NOT
SHOWN, INCLUDING LOCK HARDWARE AND HINGE
CONNECTIONS.

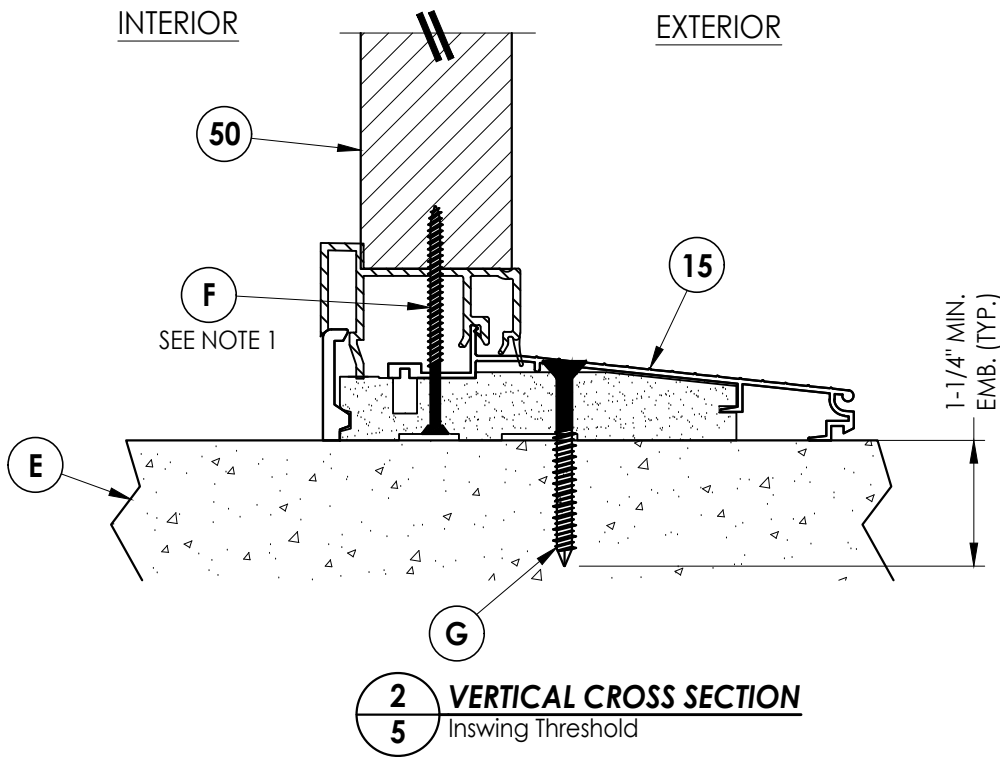

2
5 VERTICAL CROSS SECTION
Inswing Threshold

NOTE:
1. SPACING FOR ITEM F: 3" FROM ENDS &
AT CENTERLINE (3 TOTAL).

Documents Prepared By: Lyndon F. Schmidt P.E. No. 43409		BUILDING CONSULTANTS, INC. P.O. Box 230, Valrico, FL 33595 Phone No.: 813.659.9197 FBPE Registry License No. 9813	
PRODUCT: THERMA-TRU COMPONENTS		PART OR ASSEMBLY: VERTICAL CROSS SECTIONS	
		LFS	BY
3	7/02/26	UPDATE TO 9TH ED. (2026) FBC	REVISIONS
2	7/24/23	UPDATE TO 8TH ED. (2023) FBC	
1	7/15/20	UPDATE TO 7th ED (2020) FBC	
NO.	DATE		
DATE: 10/3/19			
SCALE: N.T.S.			
DWG. BY: RW			
CHK. BY: LFS			
DRAWING NO.: FL-27627.4			
SHEET 5 OF 8			

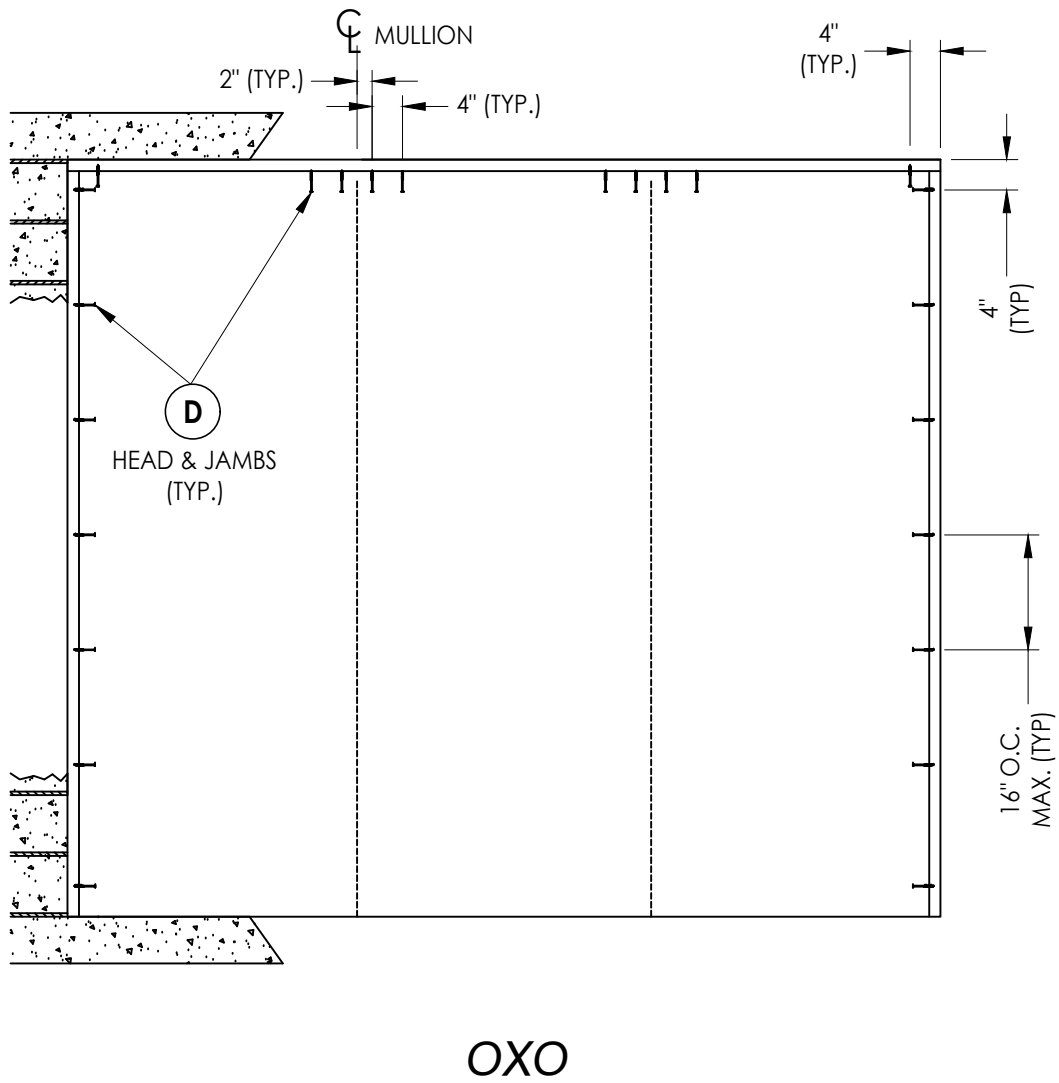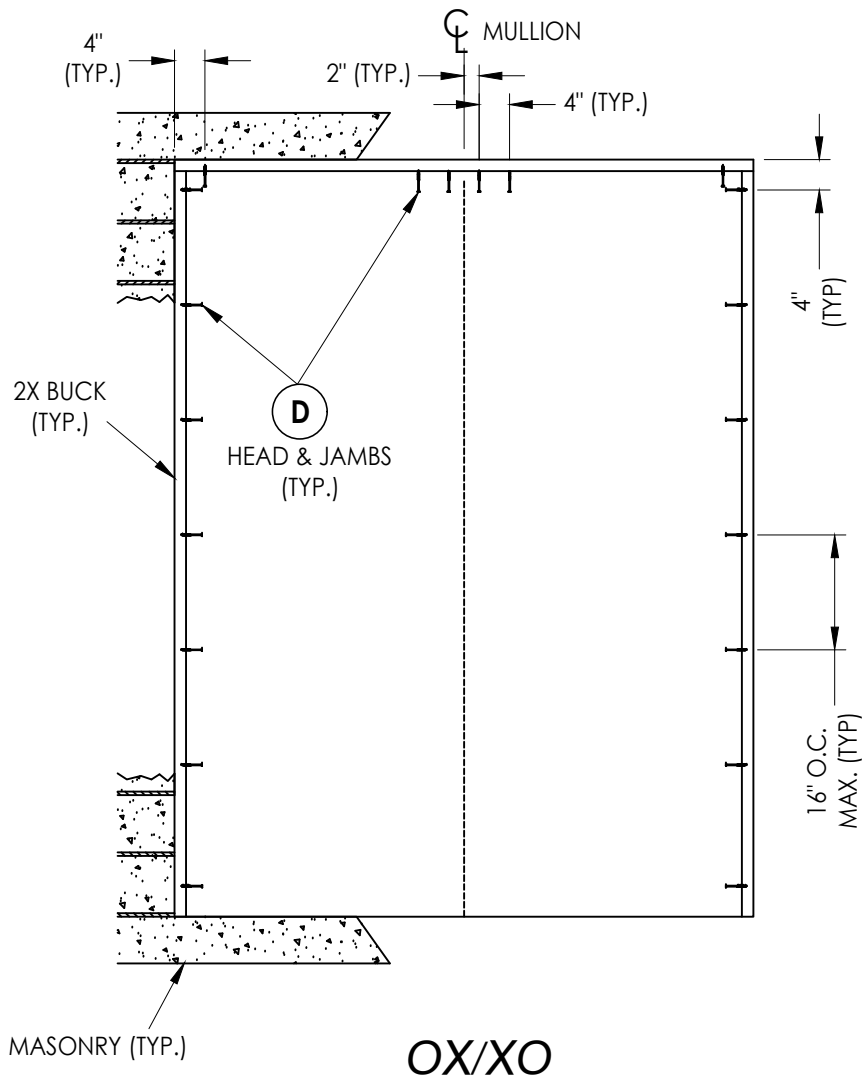

2X Buck ANCHORING

DATE: 10/3/19

SCALE: N.T.S.

DWG. BY: RW

CHK. BY: LFS

DRAWING NO.:

FL-27627.4

SHEET 6 OF 8

NO.	DATE	REVISIONS
3	7/02/26	UPDATE TO 9TH ED. (2026) FBC LFS
2	7/24/23	UPDATE TO 8TH ED. (2023) FBC LFS
1	7/15/20	UPDATE TO 7th ED (2020) FBC LFS

PRODUCT:

THERMA-TRU
COMPONENTS


PART OR ASSEMBLY:

BUCK ANCHORING

Documents Prepared By:
Lyndon F. Schmidt
P.E. No. 43409

RW BUILDING CONSULTANTS, INC.
P.O. Box 230, Valrico, FL 33595
Phone No.: 813.659.9197
FBPE Registry License No. 9813

Z:\2023 FBC Drawings\Therma-Tru\FL-27627 R7\FL-27627.4.dwg

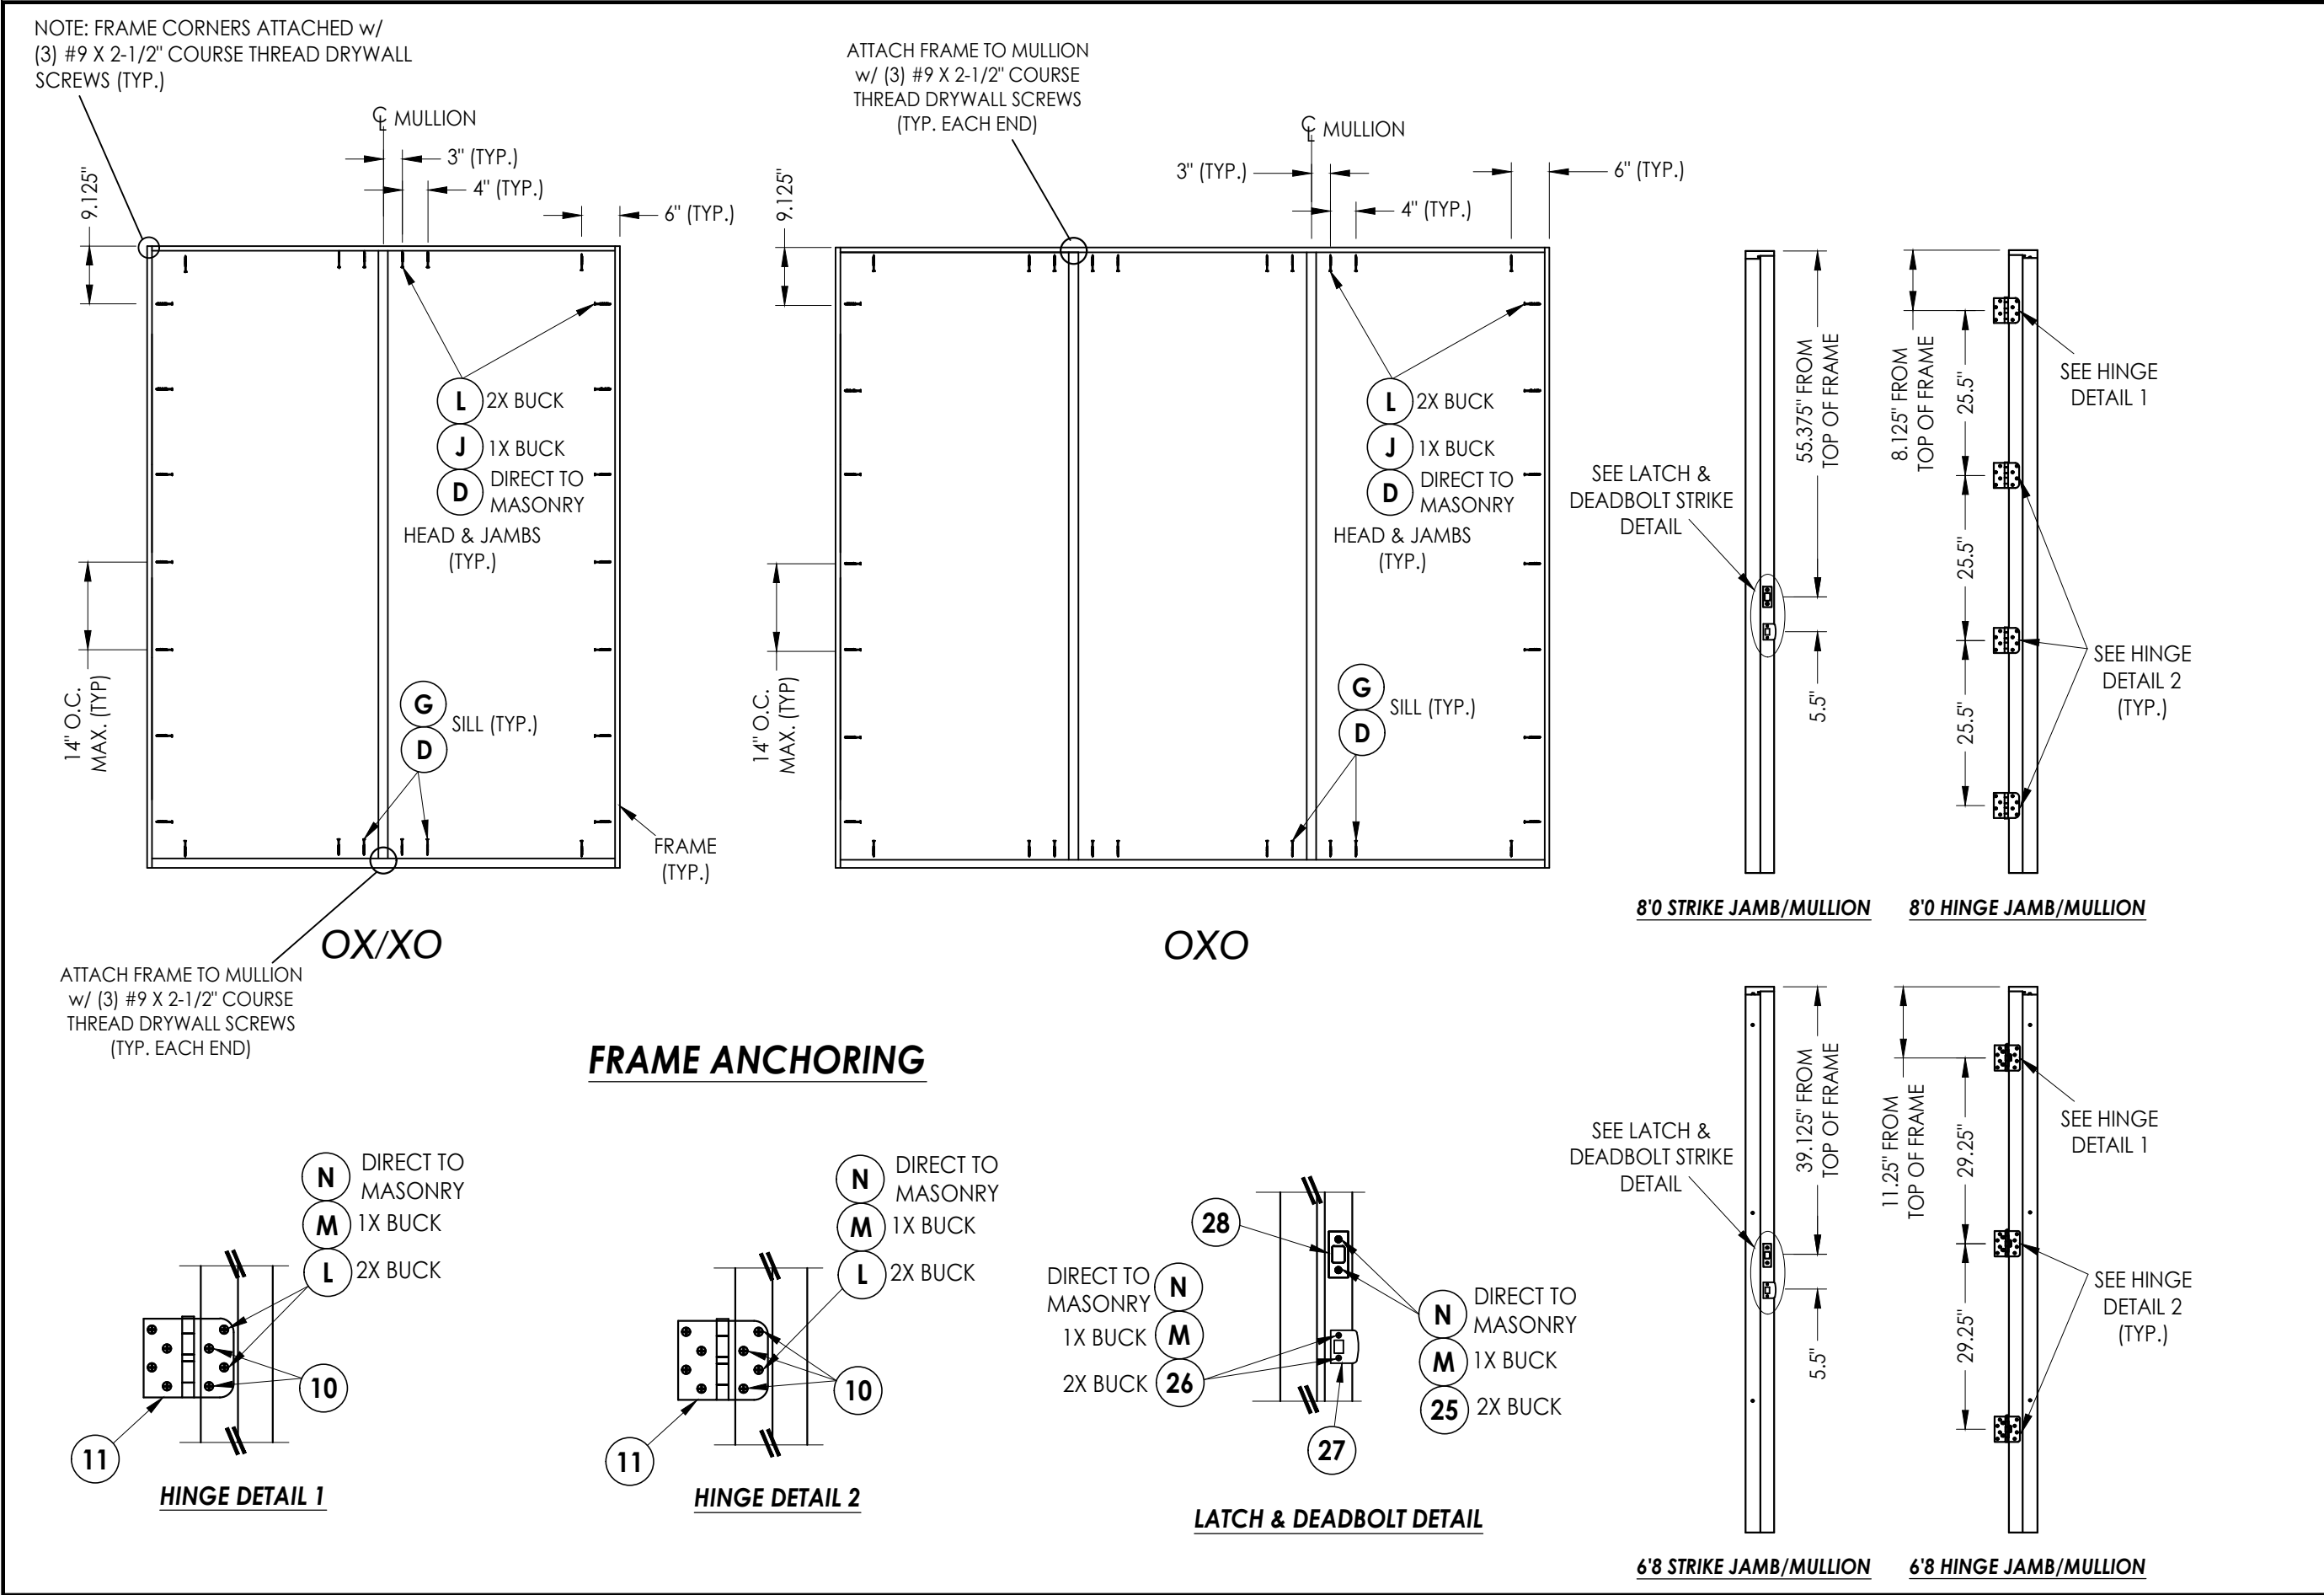

Documents Prepared By: Lyndon F. Schmidt P.E. No. 43409		BUILDING CONSULTANTS, INC. P.O. Box 230, Valrico, FL 33595 Phone No.: 813.659.9197 FBPE Registry License No. 9813	
PRODUCT: THERMA-TRU COMPONENTS		PART OR ASSEMBLY: FRAME ANCHORING	
		LFS	BY
		LFS	
		LFS	
		NO.	DATE
		REVISIONS	
		DATE: 10/3/19	
		SCALE: N.T.S.	
		DWG. BY: RW	
		CHK. BY: LFS	
		DRAWING NO.: FL-27627.4	
		SHEET 7 OF 8	

Z:\2023 FBC Drawings\Therma-Tru\FL-27627 R7\FL-27627.4.dwg

BILL OF MATERIALS		
ITEM #	DESCRIPTION	MATERIAL
A	1X BUCK (SG >= 0.42)	WOOD
B	2X Buck (SG >= 0.42)	WOOD
C	1/4" MAX. SHIM SPACE	-
D	1/4" X 2-3/4" PFH DeWALT OR ITW CONCRETE SCREW	STEEL
E	MASONRY - 3,000 PSI MIN. CONCRETE CONFORMING TO ACI 301 OR HOLLOW BLOCK CONFORMING TO ASTM C90	CONCRETE
F	#8 X 2-1/2" PFH DEEP THREAD WOOD SCREW	STEEL
G	1/4" X 2-1/4" PFH DeWALT OR ITW CONCRETE SCREW	STEEL
H	#8 X 3" PFH WOOD SCREW	STEEL
J	1/4" X 3-3/4" PFH DeWALT OR ITW CONCRETE SCREW	STEEL
L	#10 X 2-1/2" PFH WOOD SCREW OR TORX HEAD SCREW BY CORTEX (1.15" MIN. EMBEDMENT)	STEEL
M	3/16" X 3-1/4" PFH ITW CONCRETE SCREW	STEEL
N	3/16" X 2-3/4" PFH TW CONCRETE SCREW	STEEL
1	HEAD & SIDE JAMB	COMPOSITE
2	TYPE B (1") MULLION (1" X 3.59")	COMP/LVL
2A	TYPE B (1.5") MULLION (1.5" X 3.59")	COMP/LVL
3	TYPE A (1") MULLION (1" X 4.38")	COMP/LVL
3A	TYPE A (1.5") MULLION (1" X 4.38")	COMP/LVL
7	WEATHERSTRIP	FOAM
8	DOOR SWEEP	VINYL
13	INSWING THRESHOLD	ALUM/COMP
15	INSWING THRESHOLD w/ SIDELITE ADAPTER	ALUM/COMP
22	DEADBOLT STRIKE PLATE	STEEL
25	#12 X 2-1/2" PFH WOOD SCREW	STEEL
26	#8 X 2-1/2" PFH WOOD SCREW	STEEL
27	LATCH STRIKE PLATE	STEEL
28	DEADBOLT STRIKE PLATE	STEEL
29	4" X 4" HINGE	STEEL
40	DOOR PANEL	-
50	SIDELITE PANEL	-


CONCRETE ANCHOR NOTES:

- Concrete anchor locations at the corners may be adjusted to maintain the min. edge distance to mortar joints.
- Concrete anchor locations noted as "MAX. ON CENTER" must be adjusted to maintain the min. edge distance to mortar joints, additional concrete anchors may be required to ensure the "MAX. ON CENTER" dimension are not exceeded.
- Concrete anchor table:

ANCHOR TYPE	ANCHOR SIZE	MIN. EMBEDMENT	MIN. CLEARANCE TO MASONRY EDGE	MIN. CLEARANCE TO ADJACENT ANCHOR
ITW TAPCON®	3/16"	1-1/4"	3"	1-1/2"
ITW TAPCON®	1/4"	1-1/4"	2"	4"
DeWALT ULTRACON®	1/4"	1-1/4"	1"	4"


WOOD SCREW INSTALLATION NOTES:

- Maintain a minimum 5/8" edge distance, 1" end distance, & 1" o.c. spacing of wood screws to prevent the splitting of wood.

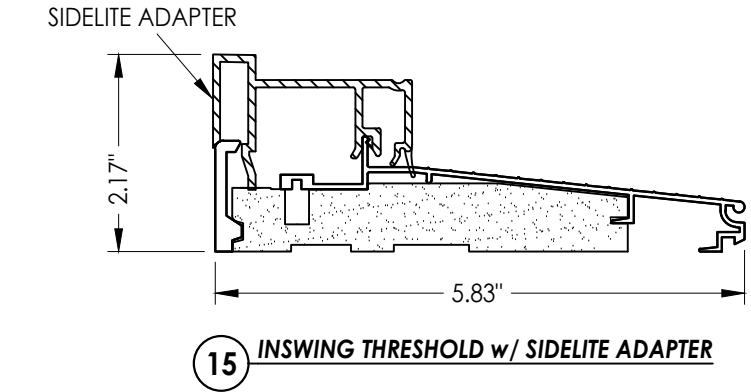

15 INSWING THRESHOLD w/ SIDELITE ADAPTER

CORROSION RESISTANCE - SALTWATER ENVIRONMENTS
Fasteners & connectors in areas within 3000 ft (914 m) of a saltwater coastline shall comply with FBC Sections 1711.1 or R332.1.

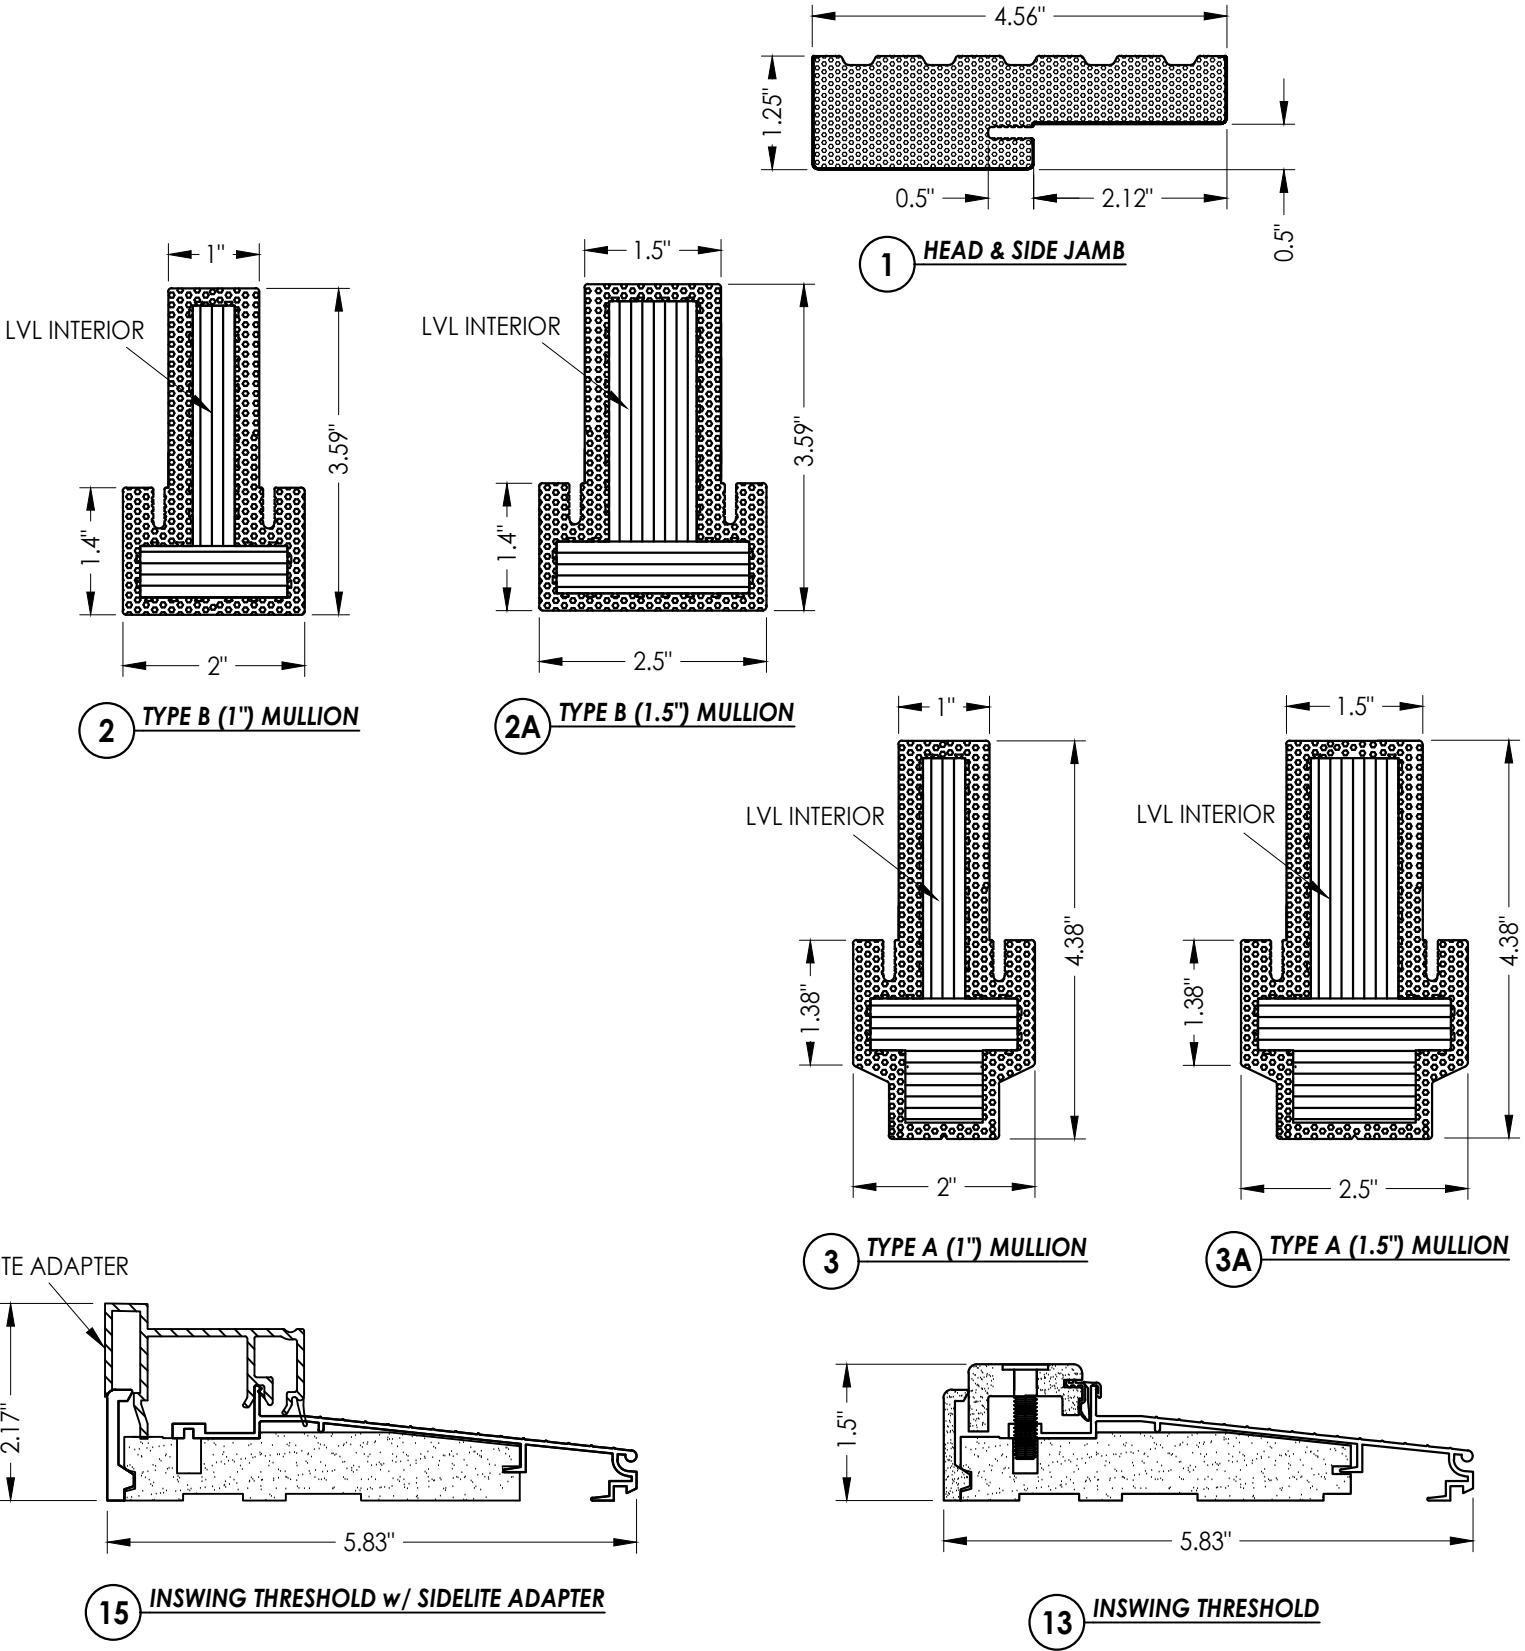

Documents Prepared By:
Lyndon F. Schmidt
P.E. No. 43409

RW BUILDING CONSULTANTS, INC.
P.O. Box 230, Valrico, FL 33595
Phone No.: 813.659.9197
FBPE Registry License No. 9813

PRODUCT:
THERMA-TRU
COMPONENTS

PART OR ASSEMBLY:
BILL OF MATERIALS
& COMPONENTS

NO.	DATE	REVISIONS
3	7/02/26	UPDATE TO 9TH ED. (2026) FBC LFS
2	7/24/23	UPDATE TO 8TH ED. (2023) FBC LFS
1	7/15/20	UPDATE TO 7th ED (2020) FBC LFS

DATE: 10/3/19

SCALE: N.T.S.

DWG. BY: RW

CHK. BY: LFS

DRAWING NO.:

FL-27627.4

SHEET 8 OF 8