


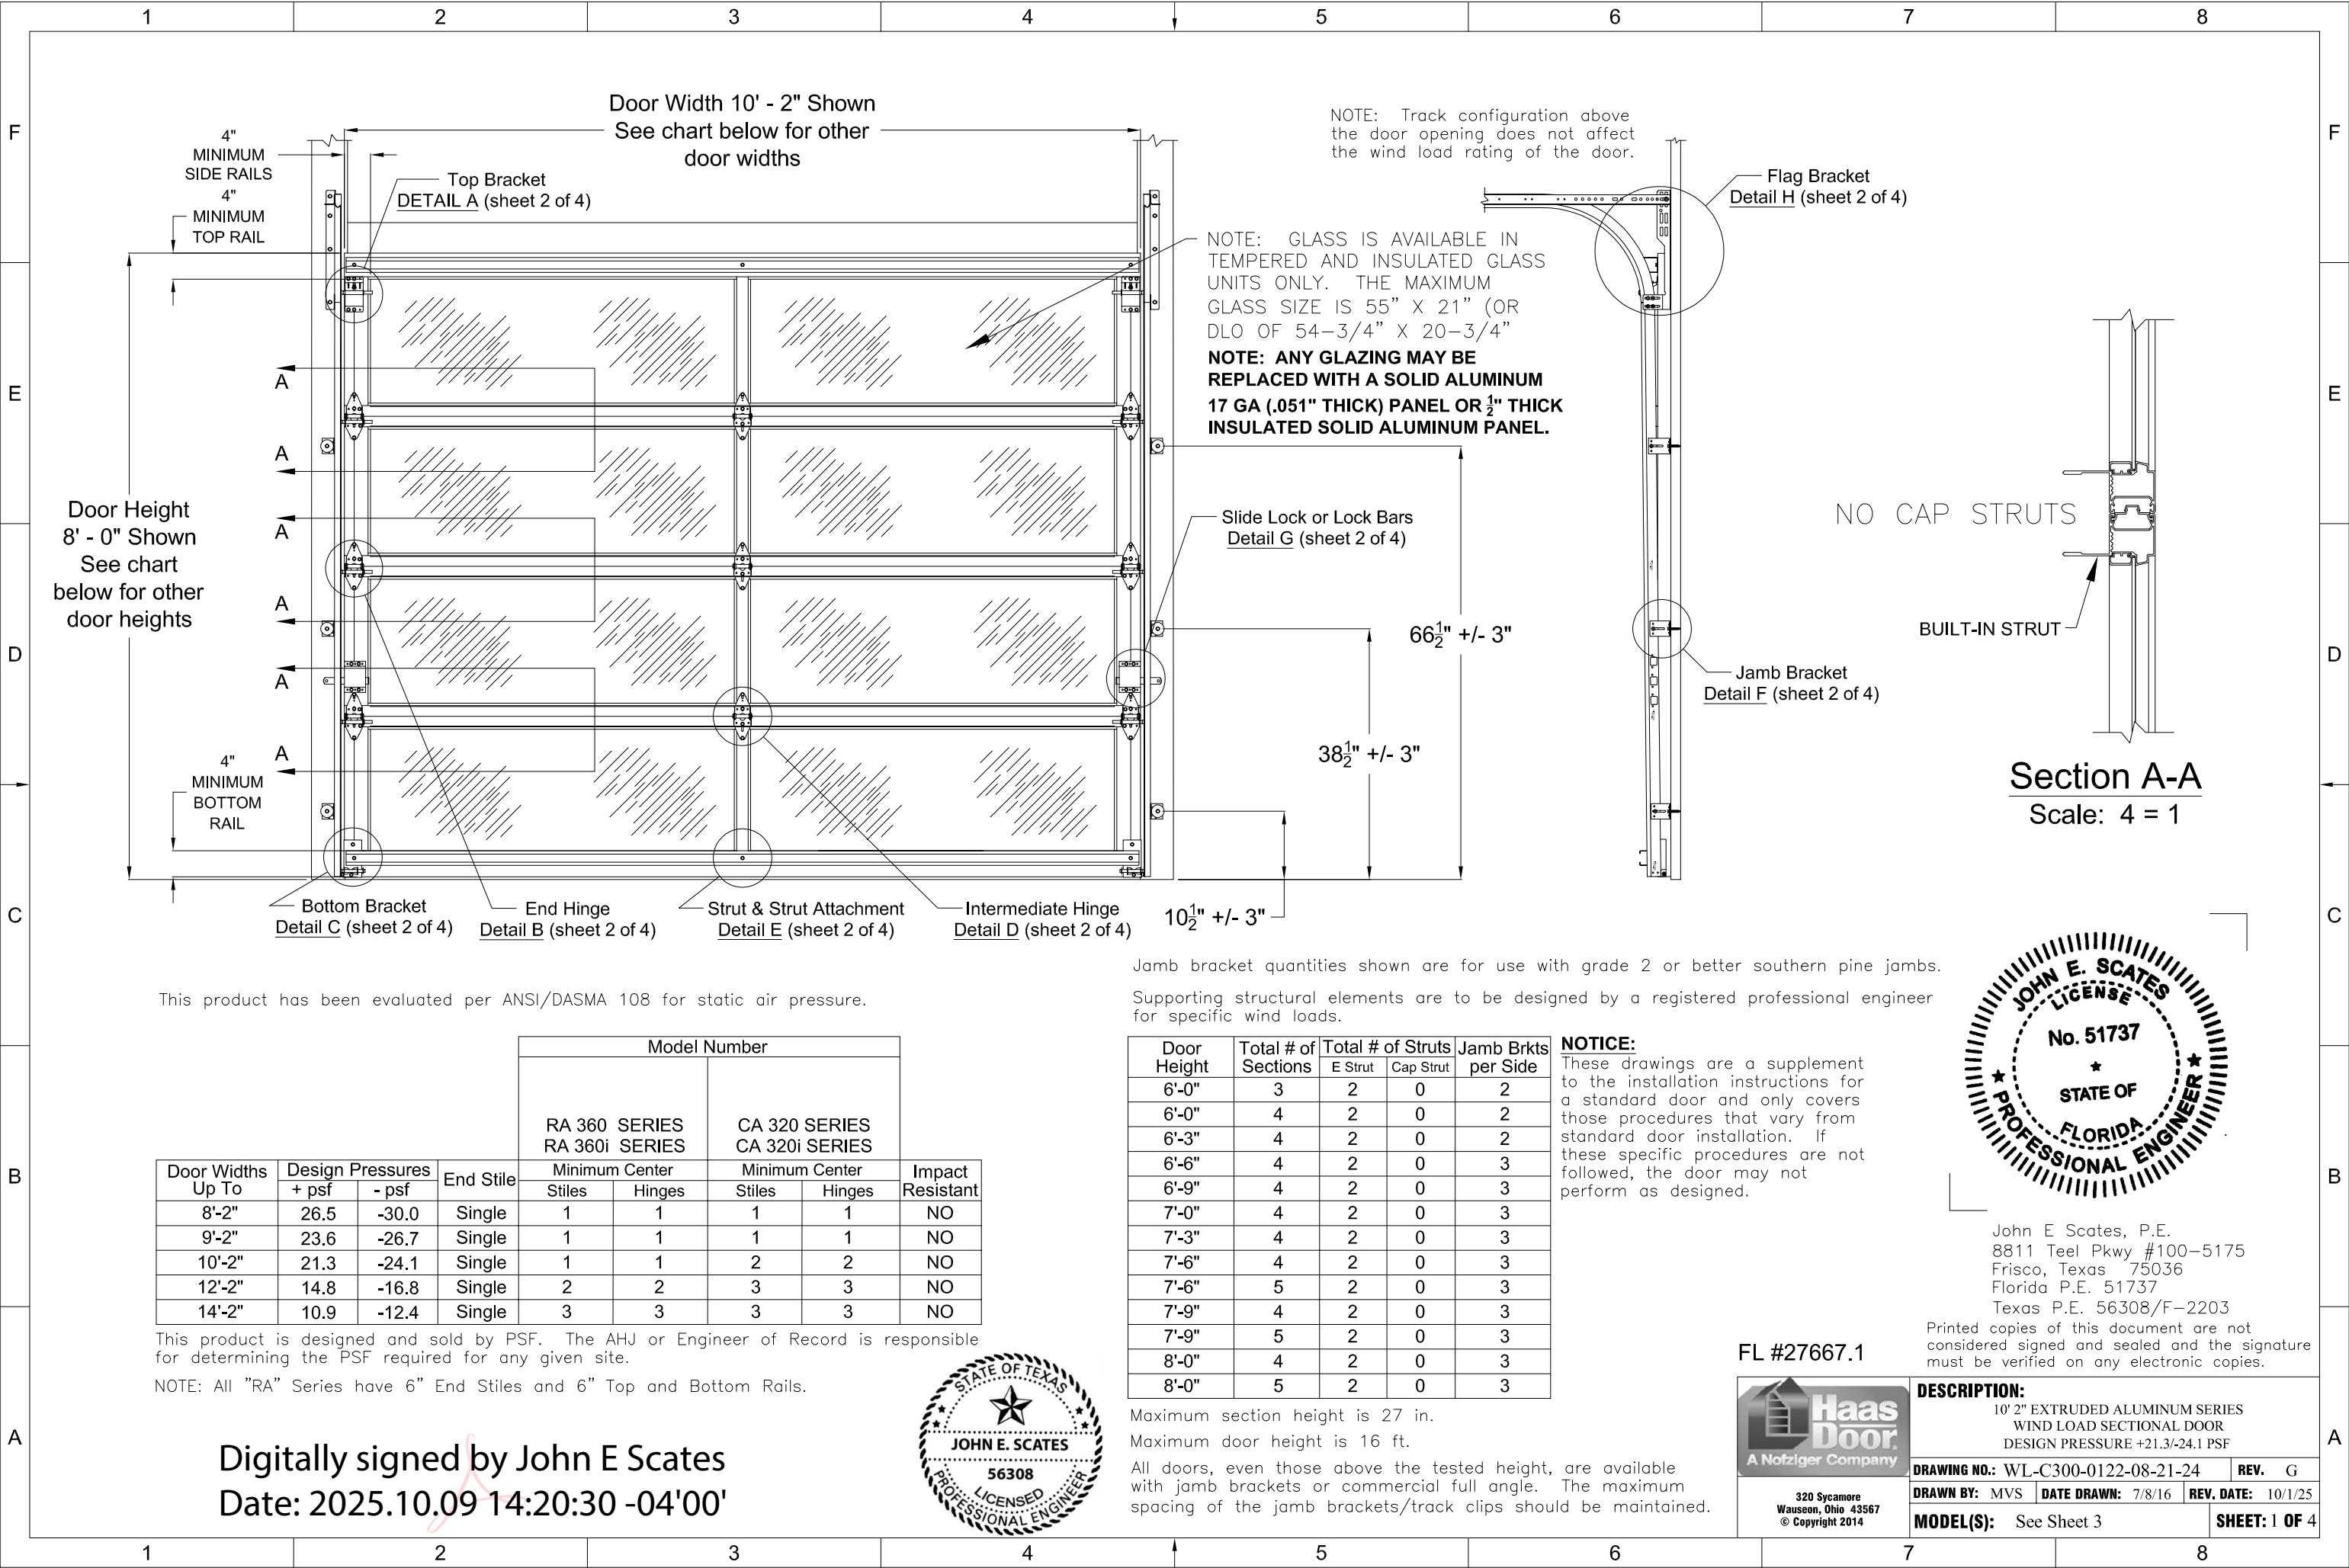


NOTE: GLASS IS AVAILABLE IN TEMPERED AND INSULATED GLASS UNITS ONLY. THE MAXIMUM GLASS SIZE IS 55" X 21" (OR DLO OF 54-3/4" X 20-3/4")

NOTE: ANY GLAZING MAY BE REPLACED WITH A SOLID ALUMINUM 17 GA (.051" THICK) PANEL OR 1/2" THICK INSULATED SOLID ALUMINUM PANEL.

NO CAP STRUTS

BUILT-IN STRUT

Section A-A
Scale: 4 = 1

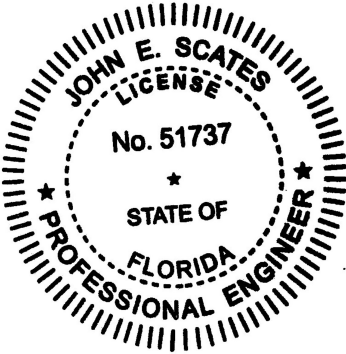

John E. Scates, P.E.
8811 Teel Pkwy #100-5175
Frisco, Texas 75036
Florida P.E. 51737
Texas P.E. 56308/F-2203

Printed copies of this document are not considered signed and sealed and the signature must be verified on any electronic copies.

This product has been evaluated per ANSI/DASMA 108 for static air pressure.

Jamb bracket quantities shown are for use with grade 2 or better southern pine jambs.

Supporting structural elements are to be designed by a registered professional engineer for specific wind loads.


NOTICE:
These drawings are a supplement to the installation instructions for a standard door and only covers those procedures that vary from standard door installation. If these specific procedures are not followed, the door may not perform as designed.

			Model Number					
			RA 360 SERIES RA 360i SERIES		CA 320 SERIES CA 320i SERIES			
Door Widths Up To	Design Pressures		End Stile	Minimum Center		Minimum Center		Impact Resistant
	+ psf	- psf		Stiles	Hinges	Stiles	Hinges	
8'-2"	26.5	-30.0	Single	1	1	1	1	NO
9'-2"	23.6	-26.7	Single	1	1	1	1	NO
10'-2"	21.3	-24.1	Single	1	1	2	2	NO
12'-2"	14.8	-16.8	Single	2	2	3	3	NO
14'-2"	10.9	-12.4	Single	3	3	3	3	NO

This product is designed and sold by PSF. The AHJ or Engineer of Record is responsible for determining the PSF required for any given site.

NOTE: All "RA" Series have 6" End Stiles and 6" Top and Bottom Rails.

Digitally signed by John E Scates
Date: 2025.10.09 14:20:30 -04'00'

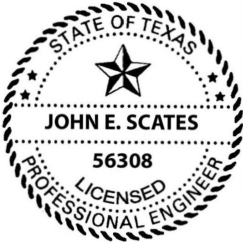

Door Height	Total # of Sections	Total # of Struts		Jamb Brkts per Side
		E Strut	Cap Strut	
6'-0"	3	2	0	2
6'-0"	4	2	0	2
6'-3"	4	2	0	2
6'-6"	4	2	0	3
6'-9"	4	2	0	3
7'-0"	4	2	0	3
7'-3"	4	2	0	3
7'-6"	4	2	0	3
7'-6"	5	2	0	3
7'-9"	4	2	0	3
7'-9"	5	2	0	3
8'-0"	4	2	0	3
8'-0"	5	2	0	3

Maximum section height is 27 in.

Maximum door height is 16 ft.


All doors, even those above the tested height, are available with jamb brackets or commercial full angle. The maximum spacing of the jamb brackets/track clips should be maintained.


FL #27667.1



320 Sycamore
Wauseon, Ohio 43567
© Copyright 2014



DESCRIPTION: 10' 2" EXTRUDED ALUMINUM SERIES WIND LOAD SECTIONAL DOOR DESIGN PRESSURE +21.3/-24.1 PSF			
DRAWING NO.: WL-C300-0122-08-21-24		REV. G	
DRAWN BY: MVS	DATE DRAWN: 7/8/16	REV. DATE: 10/1/25	
MODEL(S): See Sheet 3			SHEET: 1 OF 4

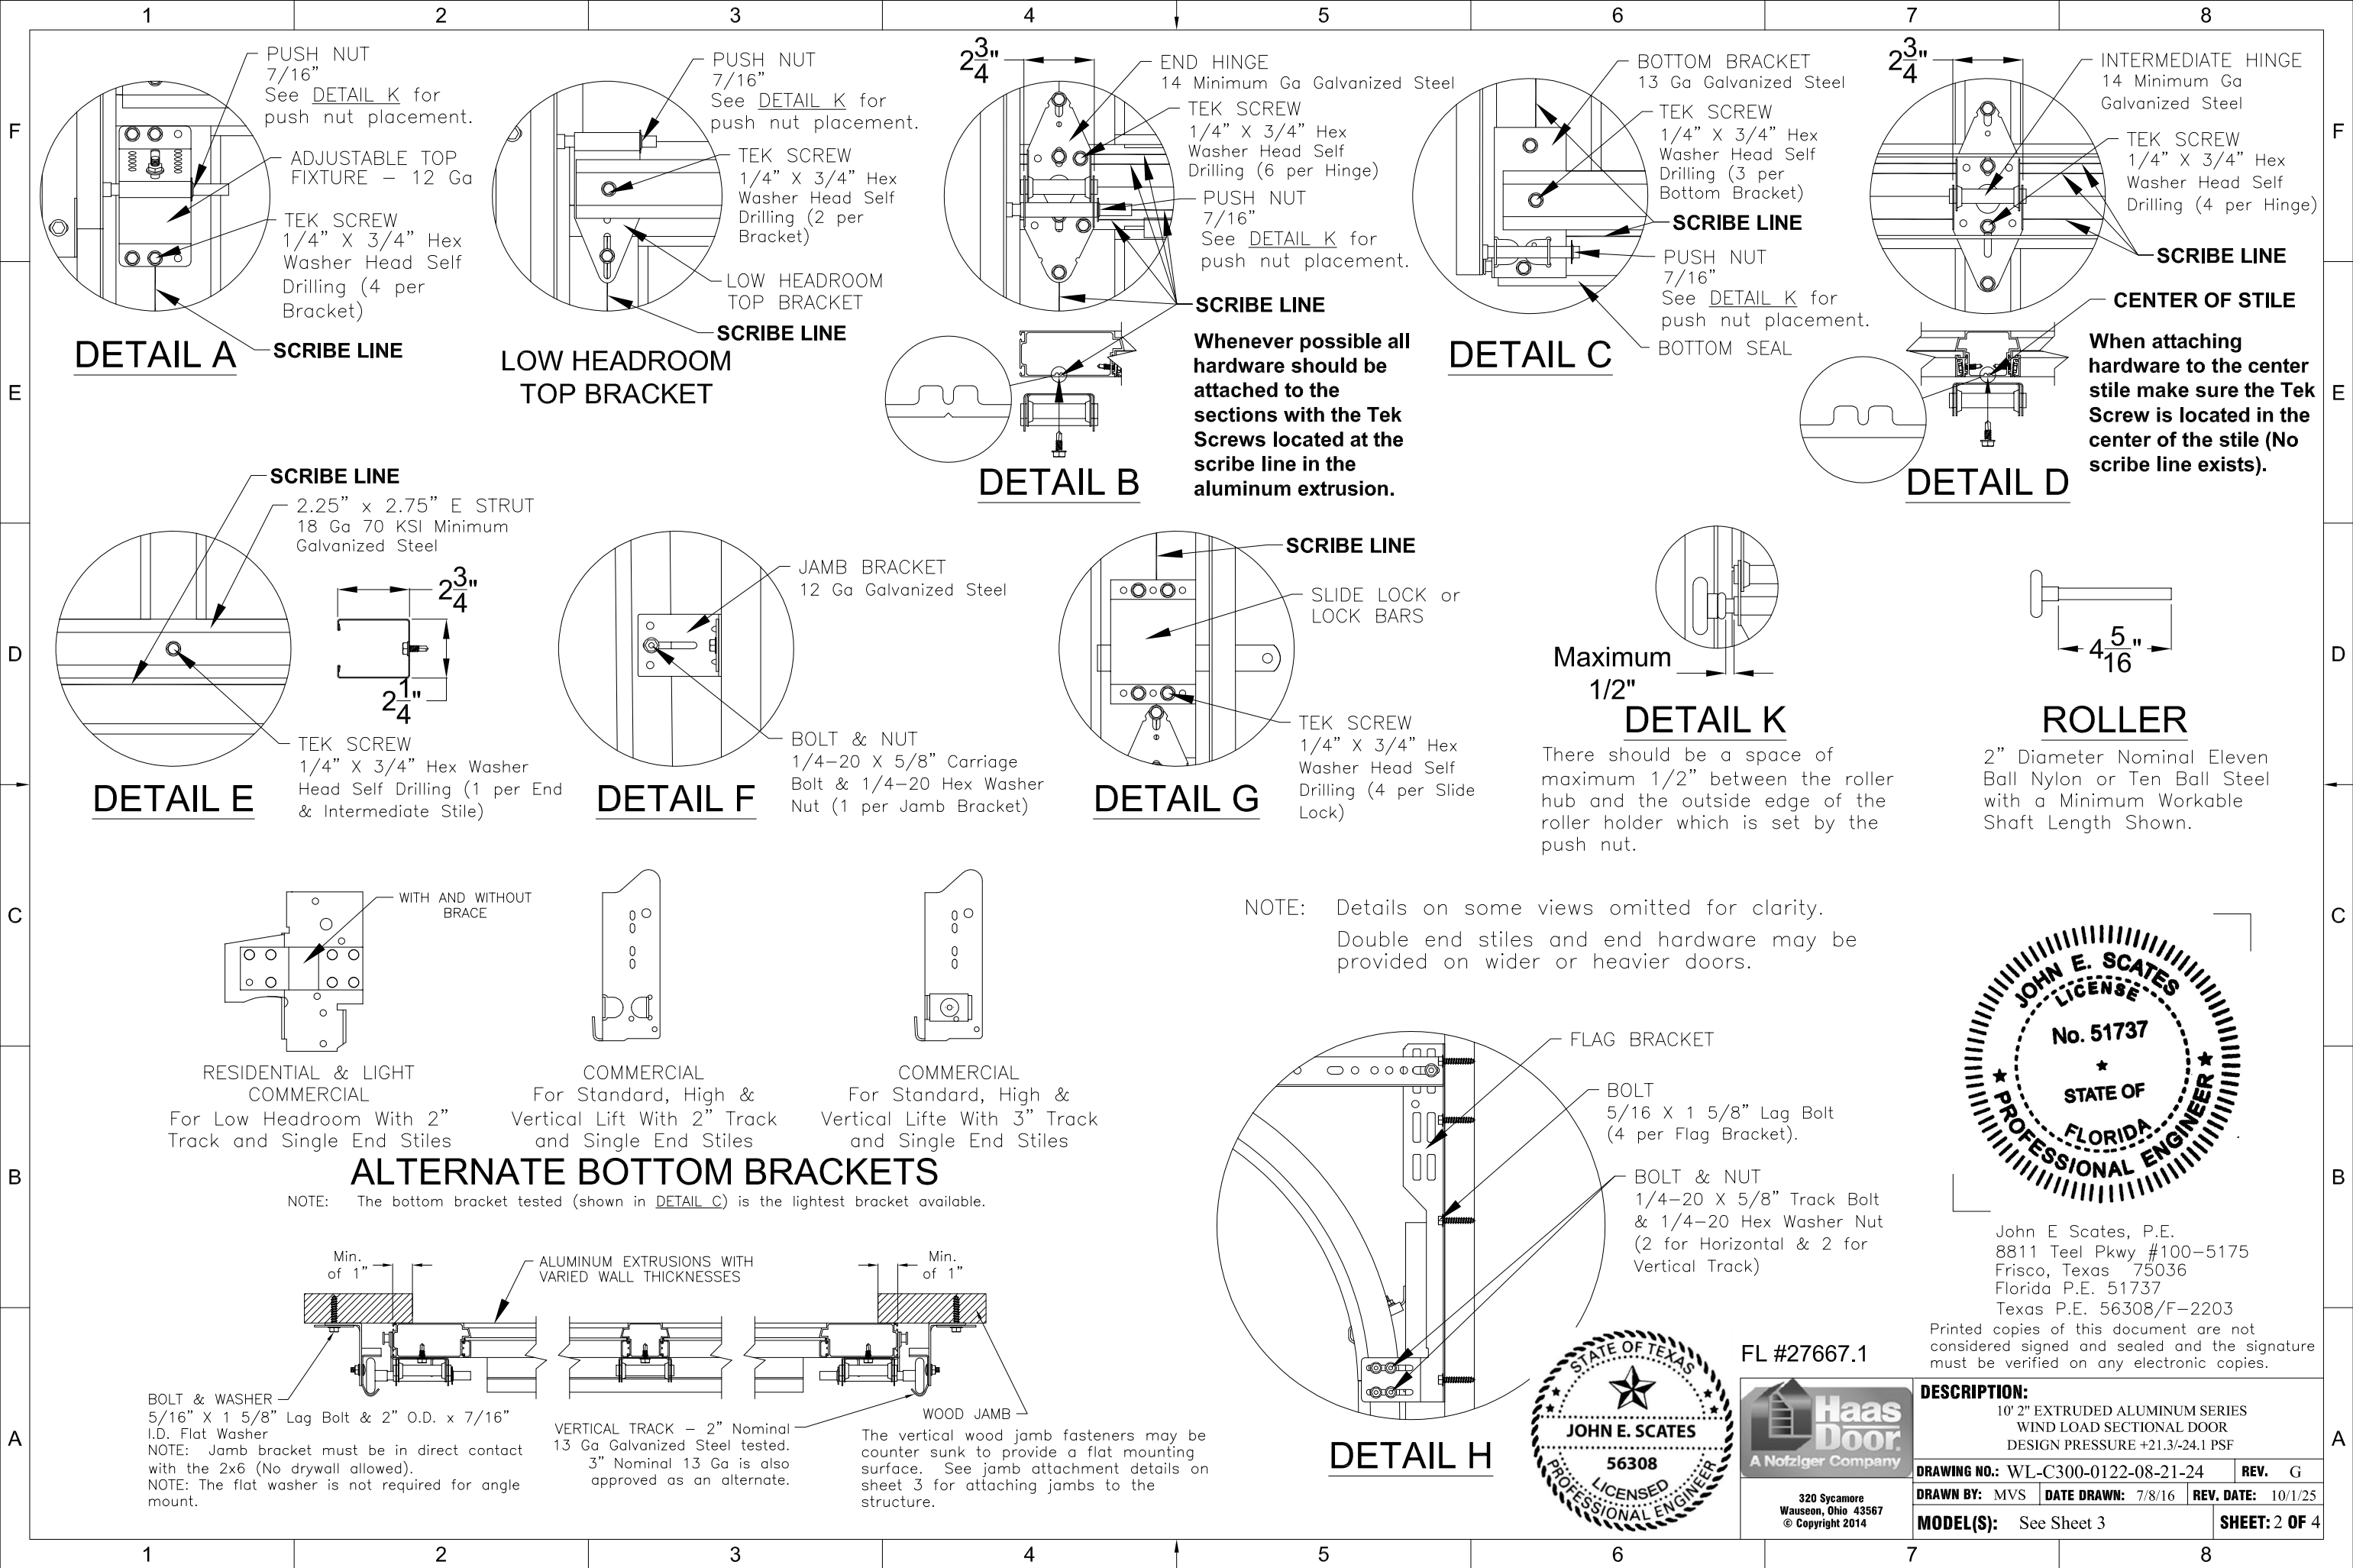

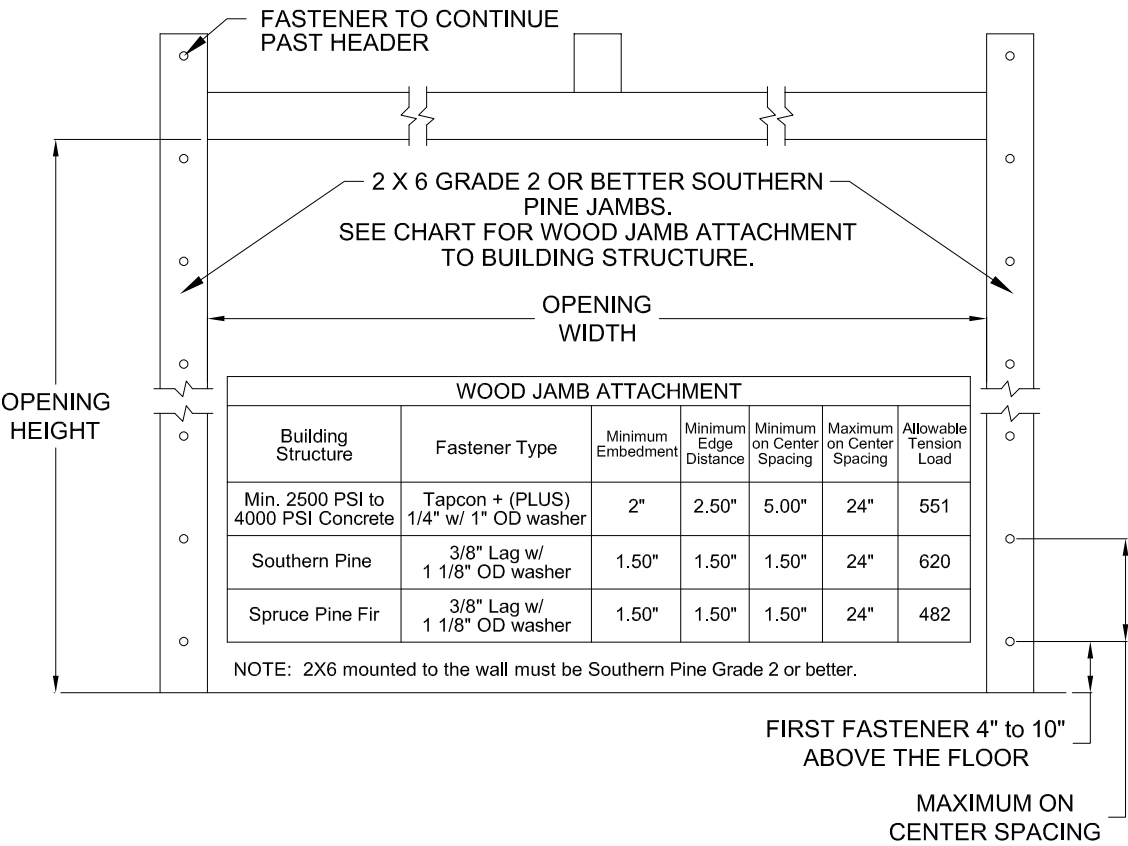

MODEL NUMBERS

MODEL NUMBERS AVAILABLE
RA 360 SERIES
RA 360i SERIES
CA 320 SERIES
CA 320i SERIES

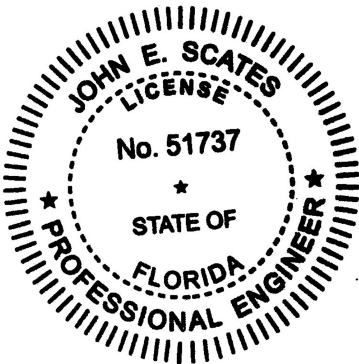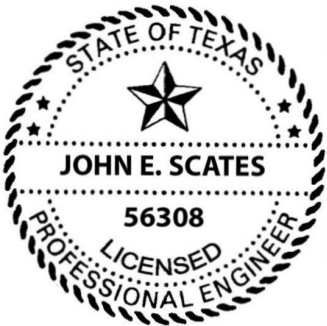


John E Scates, P.E.
8811 Teel Pkwy #100-5175
Frisco, Texas 75036
Florida P.E. 51737
Texas P.E. 56308/F-2203

Printed copies of this document are not considered signed and sealed and the signature must be verified on any electronic copies.

FL #27667.1


 320 Sycamore Wauseon, Ohio 43567 © Copyright 2014	DESCRIPTION: 10' 2" EXTRUDED ALUMINUM SERIES WIND LOAD SECTIONAL DOOR DESIGN PRESSURE +21.3/-24.1 PSF		
	DRAWING NO.: WL-C300-0122-08-21-24	REV. G	
	DRAWN BY: MVS	DATE DRAWN: 7/8/16	REV. DATE: 10/1/25
	MODEL(S): See Sheet 3		SHEET: 3 OF 4

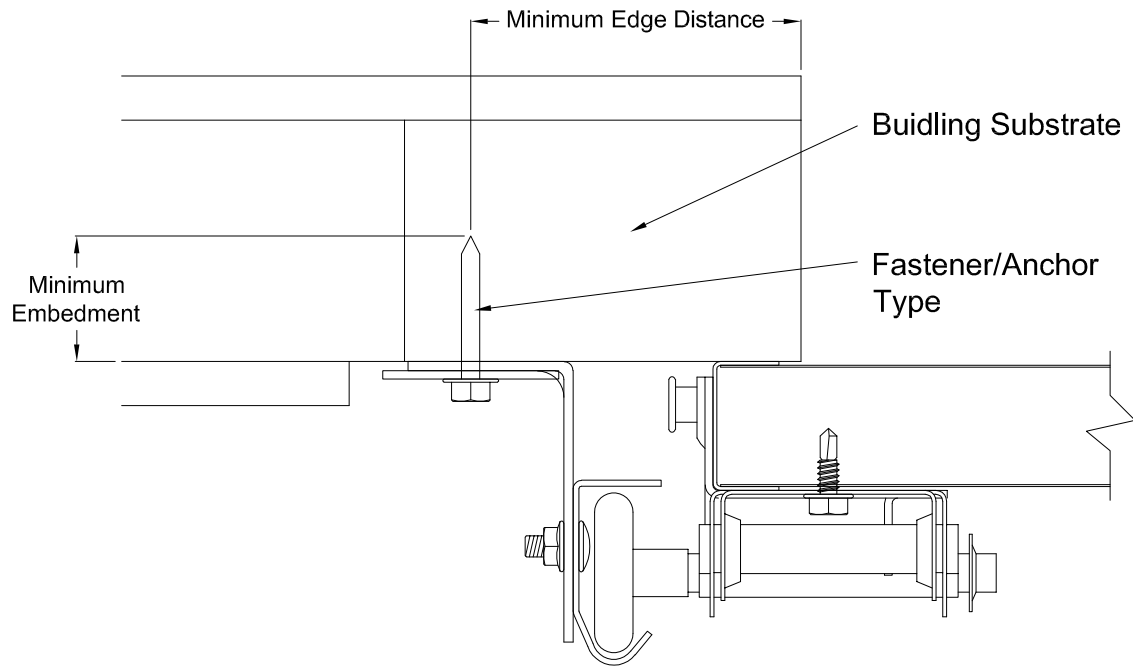

Direct Mounting Detail
Bracket Mount Shown, Reverse and Continuous Angle Mount, Reverse and Continuous Angle Clip Mount Also Approved As Alternate.

DIRECT MOUNTING					
Building Substrate	Fastener Type	Minimum Embedment	Minimum Fastener Length	Minimum Edge Distance	Minimum on Center Spacing
Southern Pine (SYP)	5/16" Dia. Lag Screw w/1-1/8" OD Flat Washer (shall conform to ANSI/ASME standard B18.2.1)	-	1-5/8"	1/2"	-
Spruce-Pine-Fur (SPF)	5/16" Dia. Lag Screw w/1-1/8" OD Flat Washer (shall conform to ANSI/ASME standard B18.2.1)	-	2-1/4"	1/2"	-
Min. 2500 PSI Concrete	3/8" Dia. Ankr-Tite CCAT w/1-1/8" OD Flat Washer (by Wej-It Fastening Systems)	2-3/8"	-	2-1/2"	6"
Min. 2500 PSI Concrete	1/4" Dia. Tapcon+ by ITW w/1-1/8" OD Flat Washer	2"	-	2-1/2"	5"
Min. 2500 PSI Concrete	1/4" Dia. Wedge-Bolt+ by Powers Fasteners w/1-1/8" OD Flat Washer	1-3/4"	-	2-1/2"	5"
Min. 2500 PSI Concrete	1/4" Dia. Red Head TruBolt wedge anchor by ITW w/1-1/8" OD Flat Washer	1-3/4"	-	2-1/2"	5"
1/8" GA Steel Minimuml	5/16"-12 Tek Self-Drilling Screw w/1-1/8" OD Flat Washer	-	1"	-	-
3/16" GA Steel	Fillet Weld	See DASMA Technical Data Sheet TDS-161, section G			

NOTE: Doors are available with jamb brackets or commercial full angle. In either case the the maximum spacing noted on sheet 1 should be maintained for the brackets, clips and fasteners for direct mount.

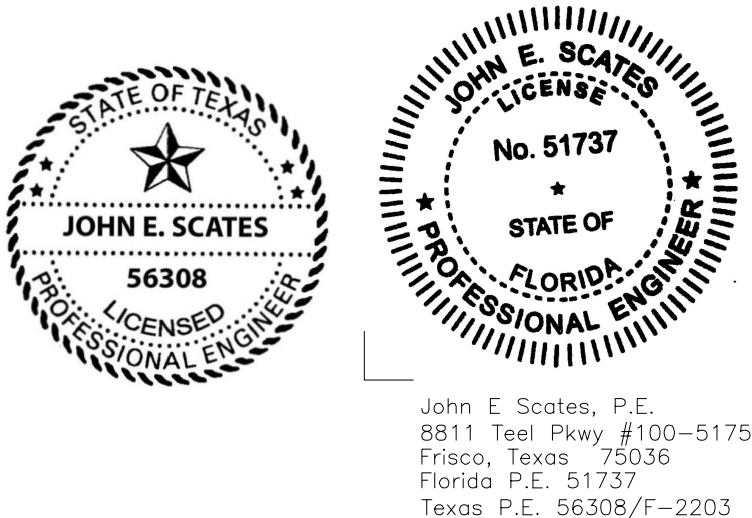

FL #27667.1

	DESCRIPTION: 10' 2" EXTRUDED ALUMINUM SERIES WIND LOAD SECTIONAL DOOR DESIGN PRESSURE +21.3/-24.1 PSF		
	DRAWING NO.: WL-C300-0122-08-21-24	REV. G	
	DRAWN BY: MVS	DATE DRAWN: 7/8/16	REV. DATE: 10/1/25
	MODEL(S): See Sheet 3		SHEET: 4 OF 4